

DATE	REVISION	BY	CHK
15-1964	Changed Pt. of Div. & Pt. of Return	BB	
		BY	OK


MAY 19 1964



6-29-53

HELLS CANYON H. E. PROJECT MAP TO ACCOMPANY APPLICATION FOR WATER PERMIT UNDER SEC. 42-202 IDAHO CODE			
IDAHO POWER CO. BOISE, IDAHO			
SCALE - 1 IN. = 1 MILE	DATE	MAY, 1953	
DR. G.F.J.	APPROVED		
		D-11518	


831990

D-11518

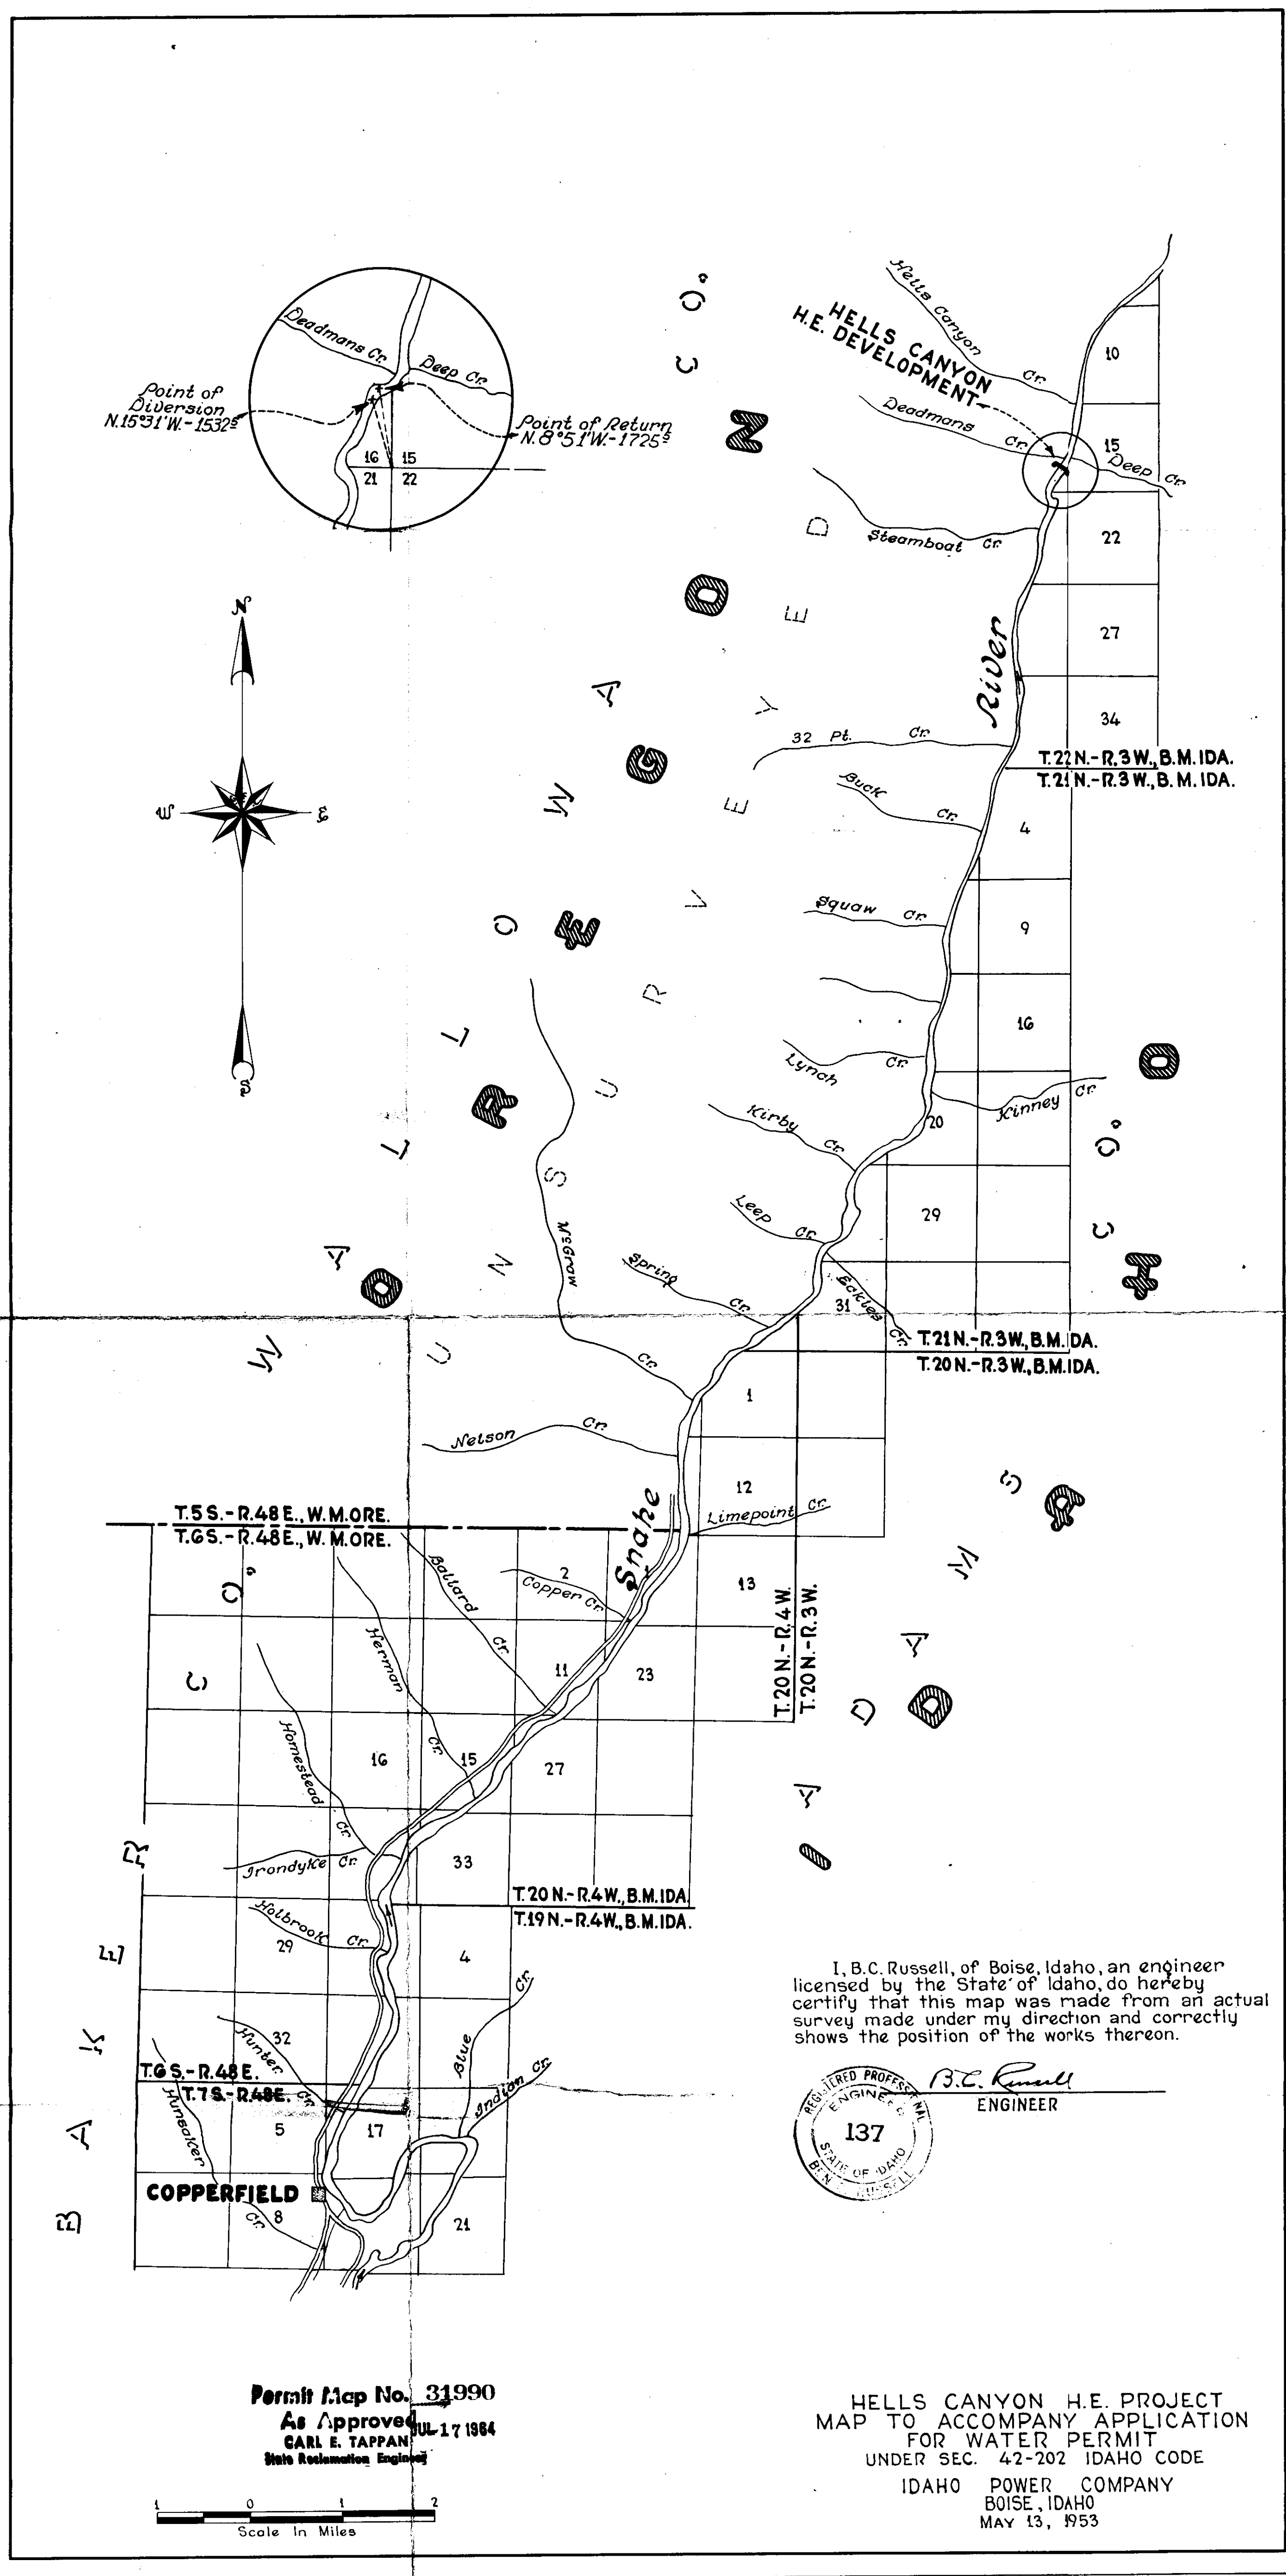

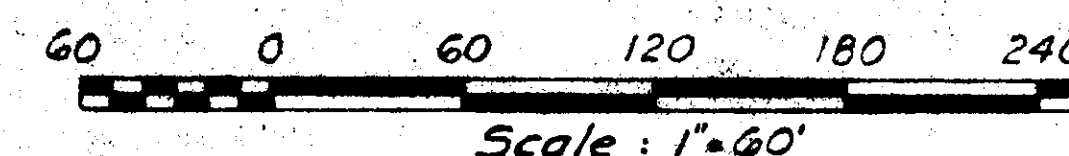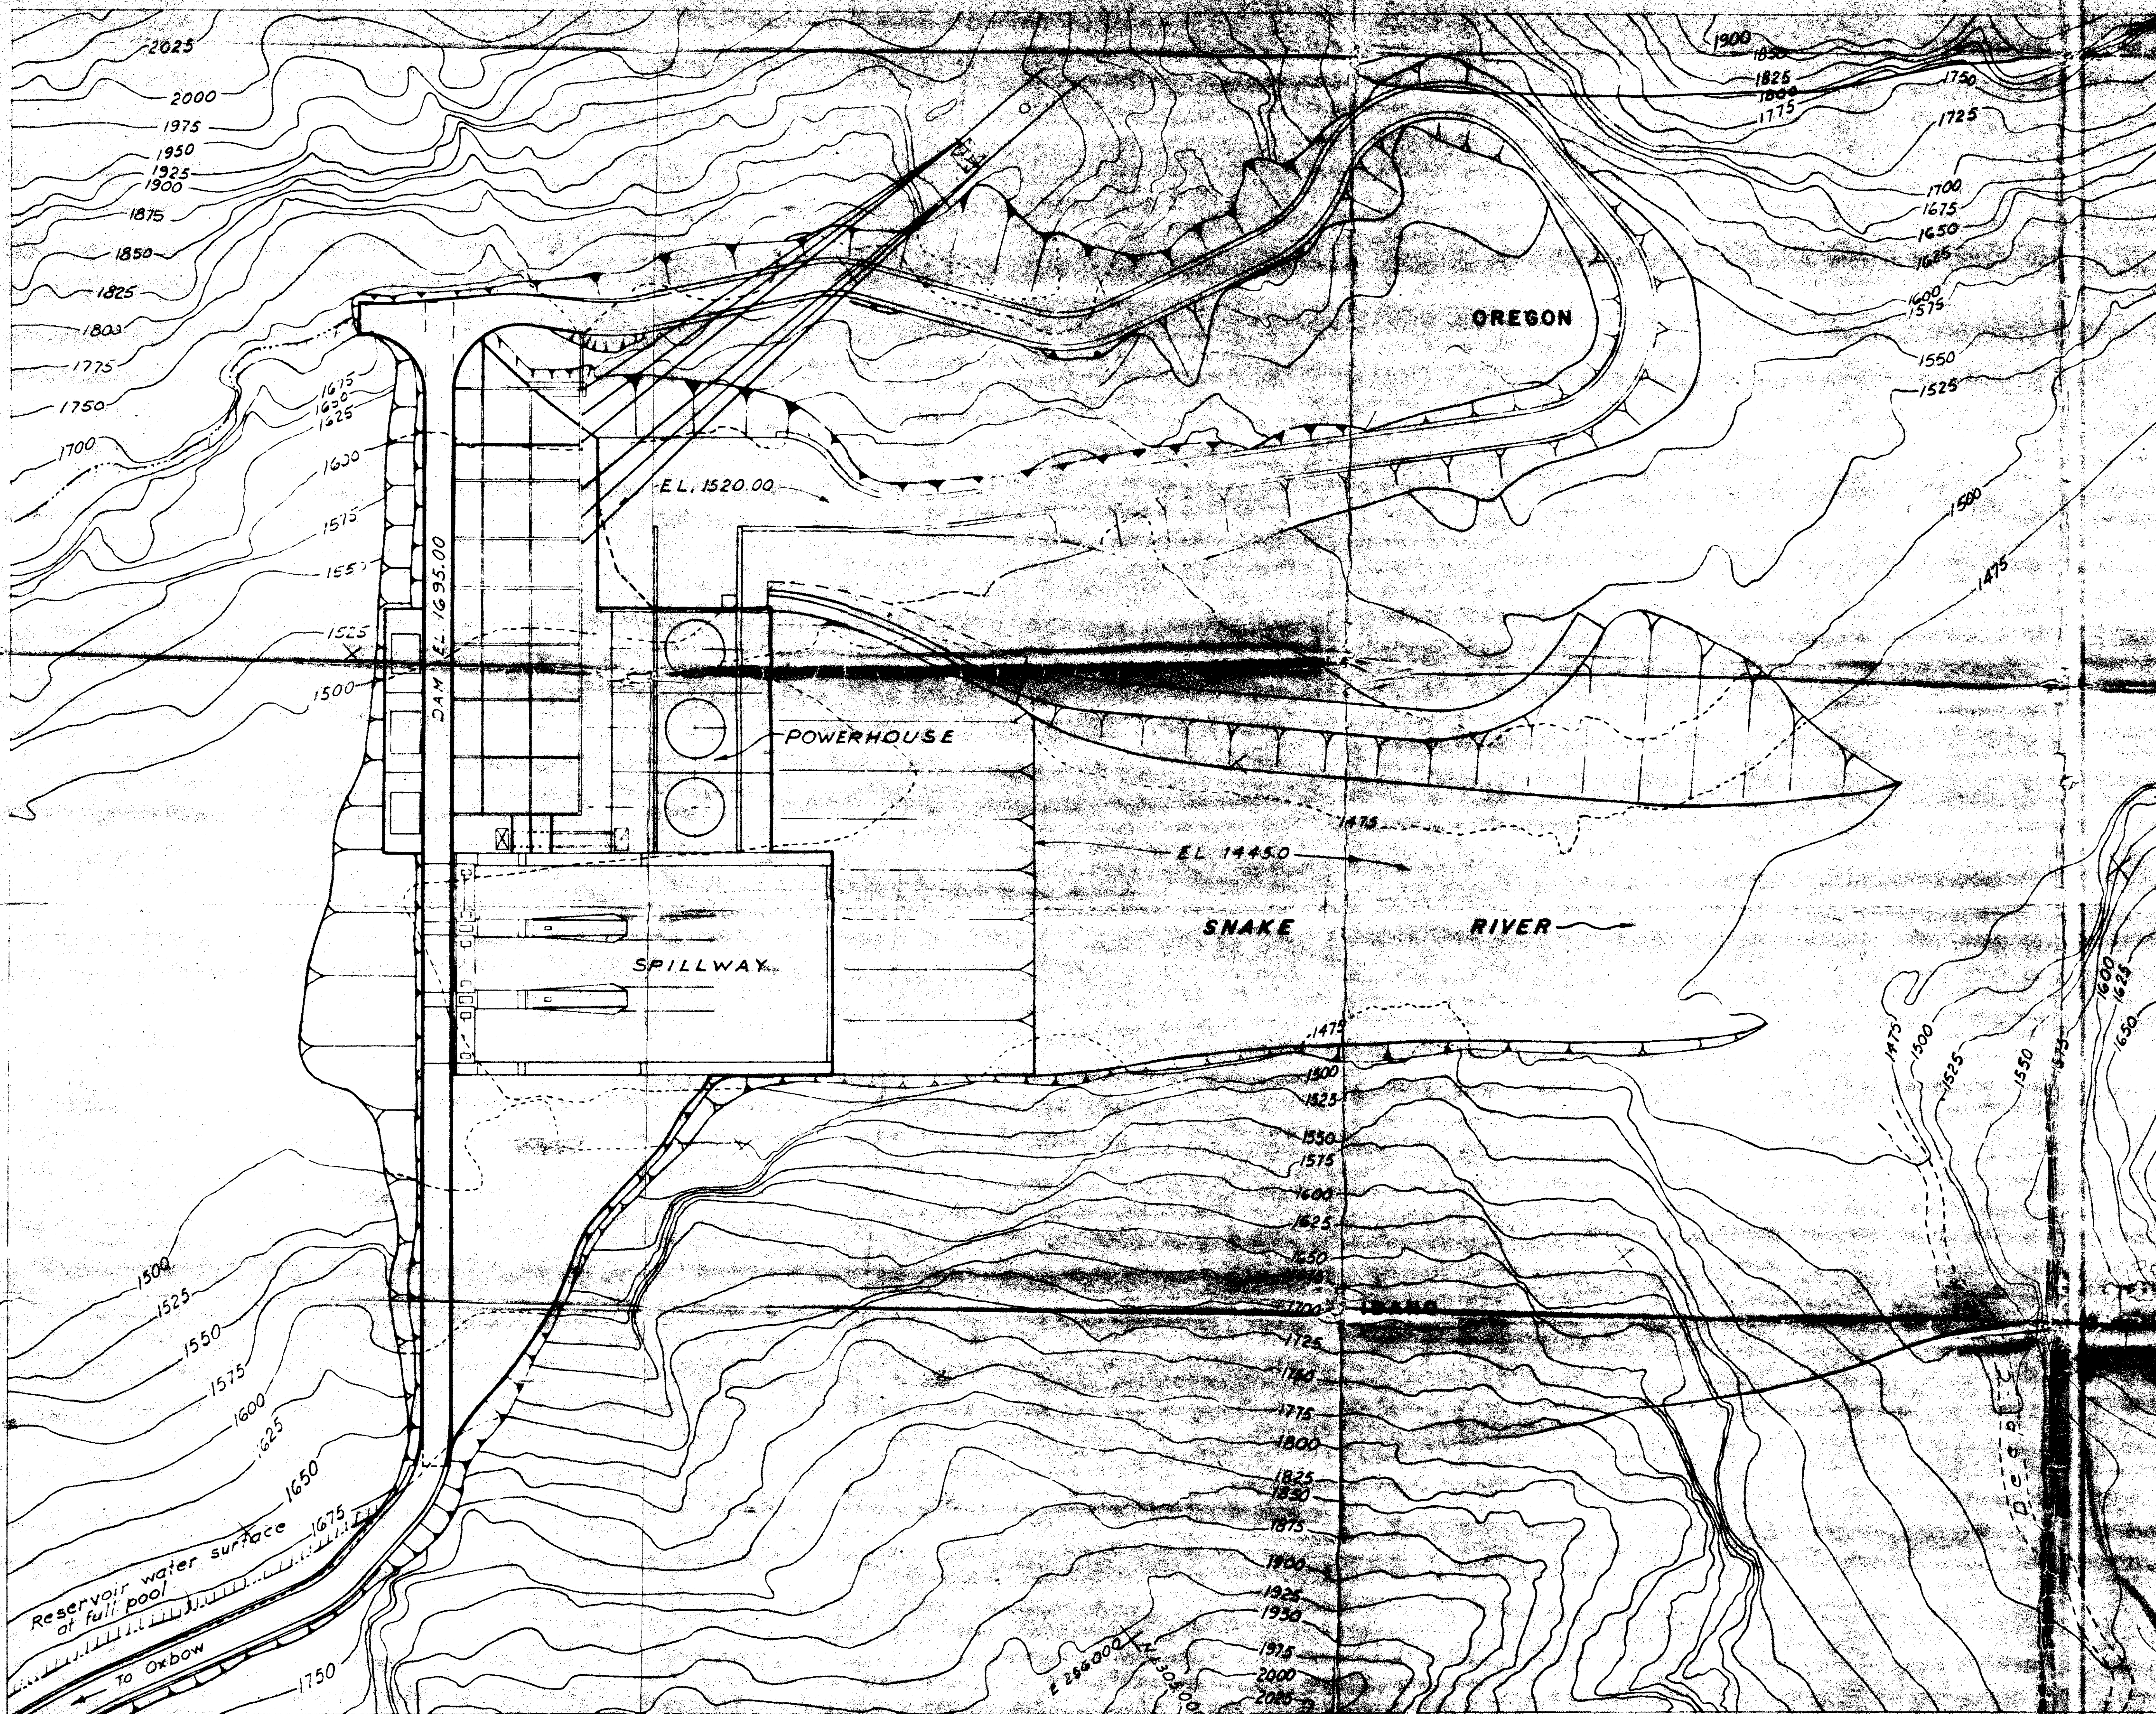

NOTE
Permanent fish facilities are to
be determined.

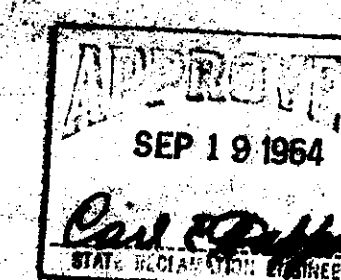






HELLS CANYON H.E. DEVELOPMENT GENERAL PLAN

IDAHO POWER COMPANY
BOISE, IDAHO
SHEET 1 OF 3

MAP TO ACCOMPANY
APPLICATION FOR APPROVAL OF DEVELOPMENT
UNDER SECTION 42-1707, IDAHO CODE

REVISED-MARCH 1964

Permit

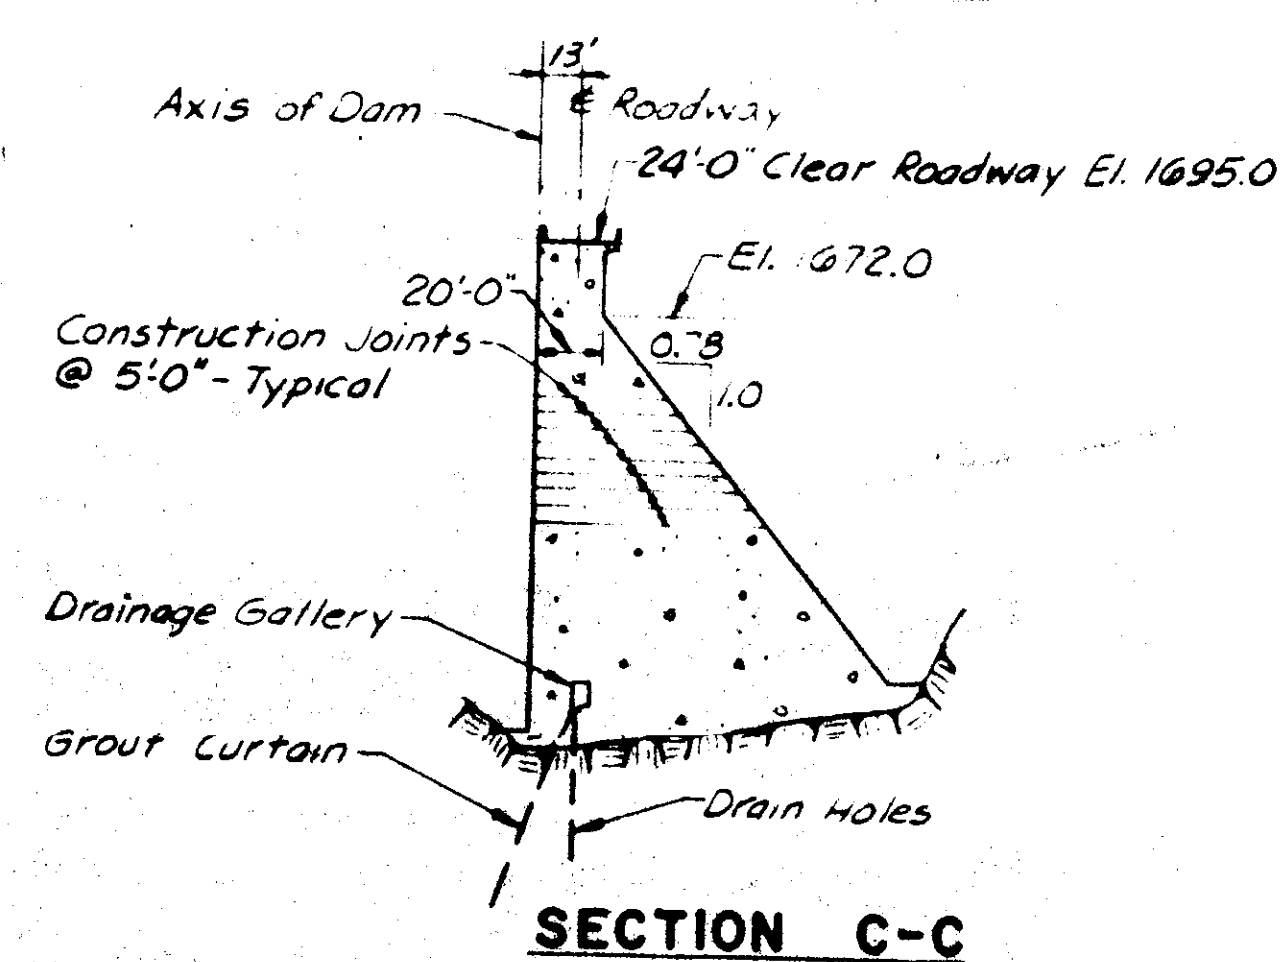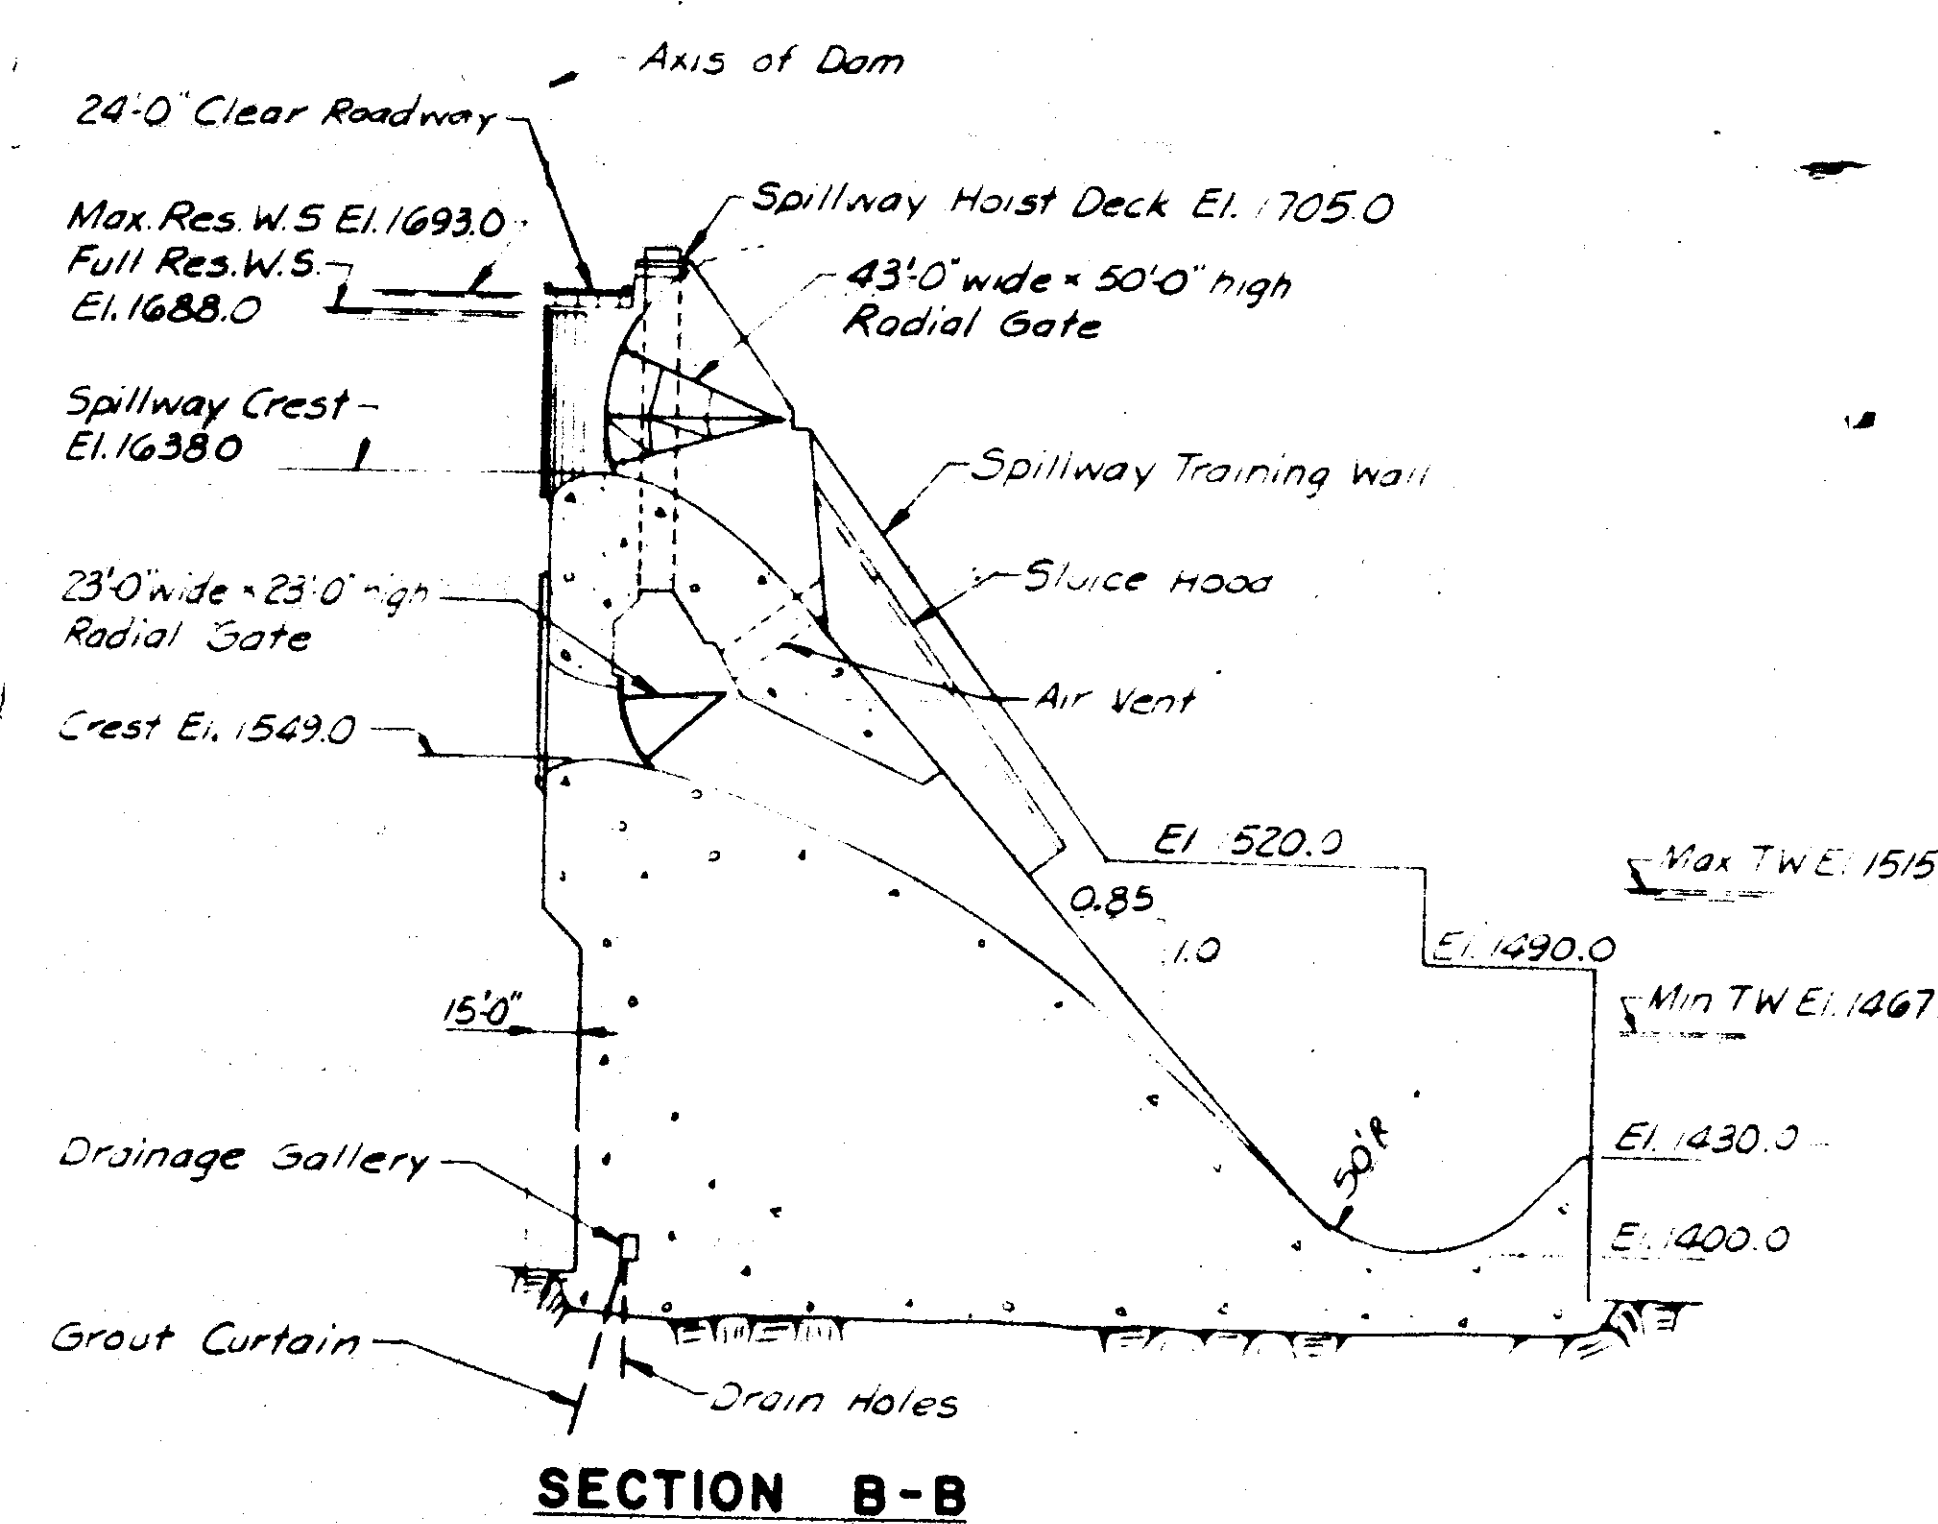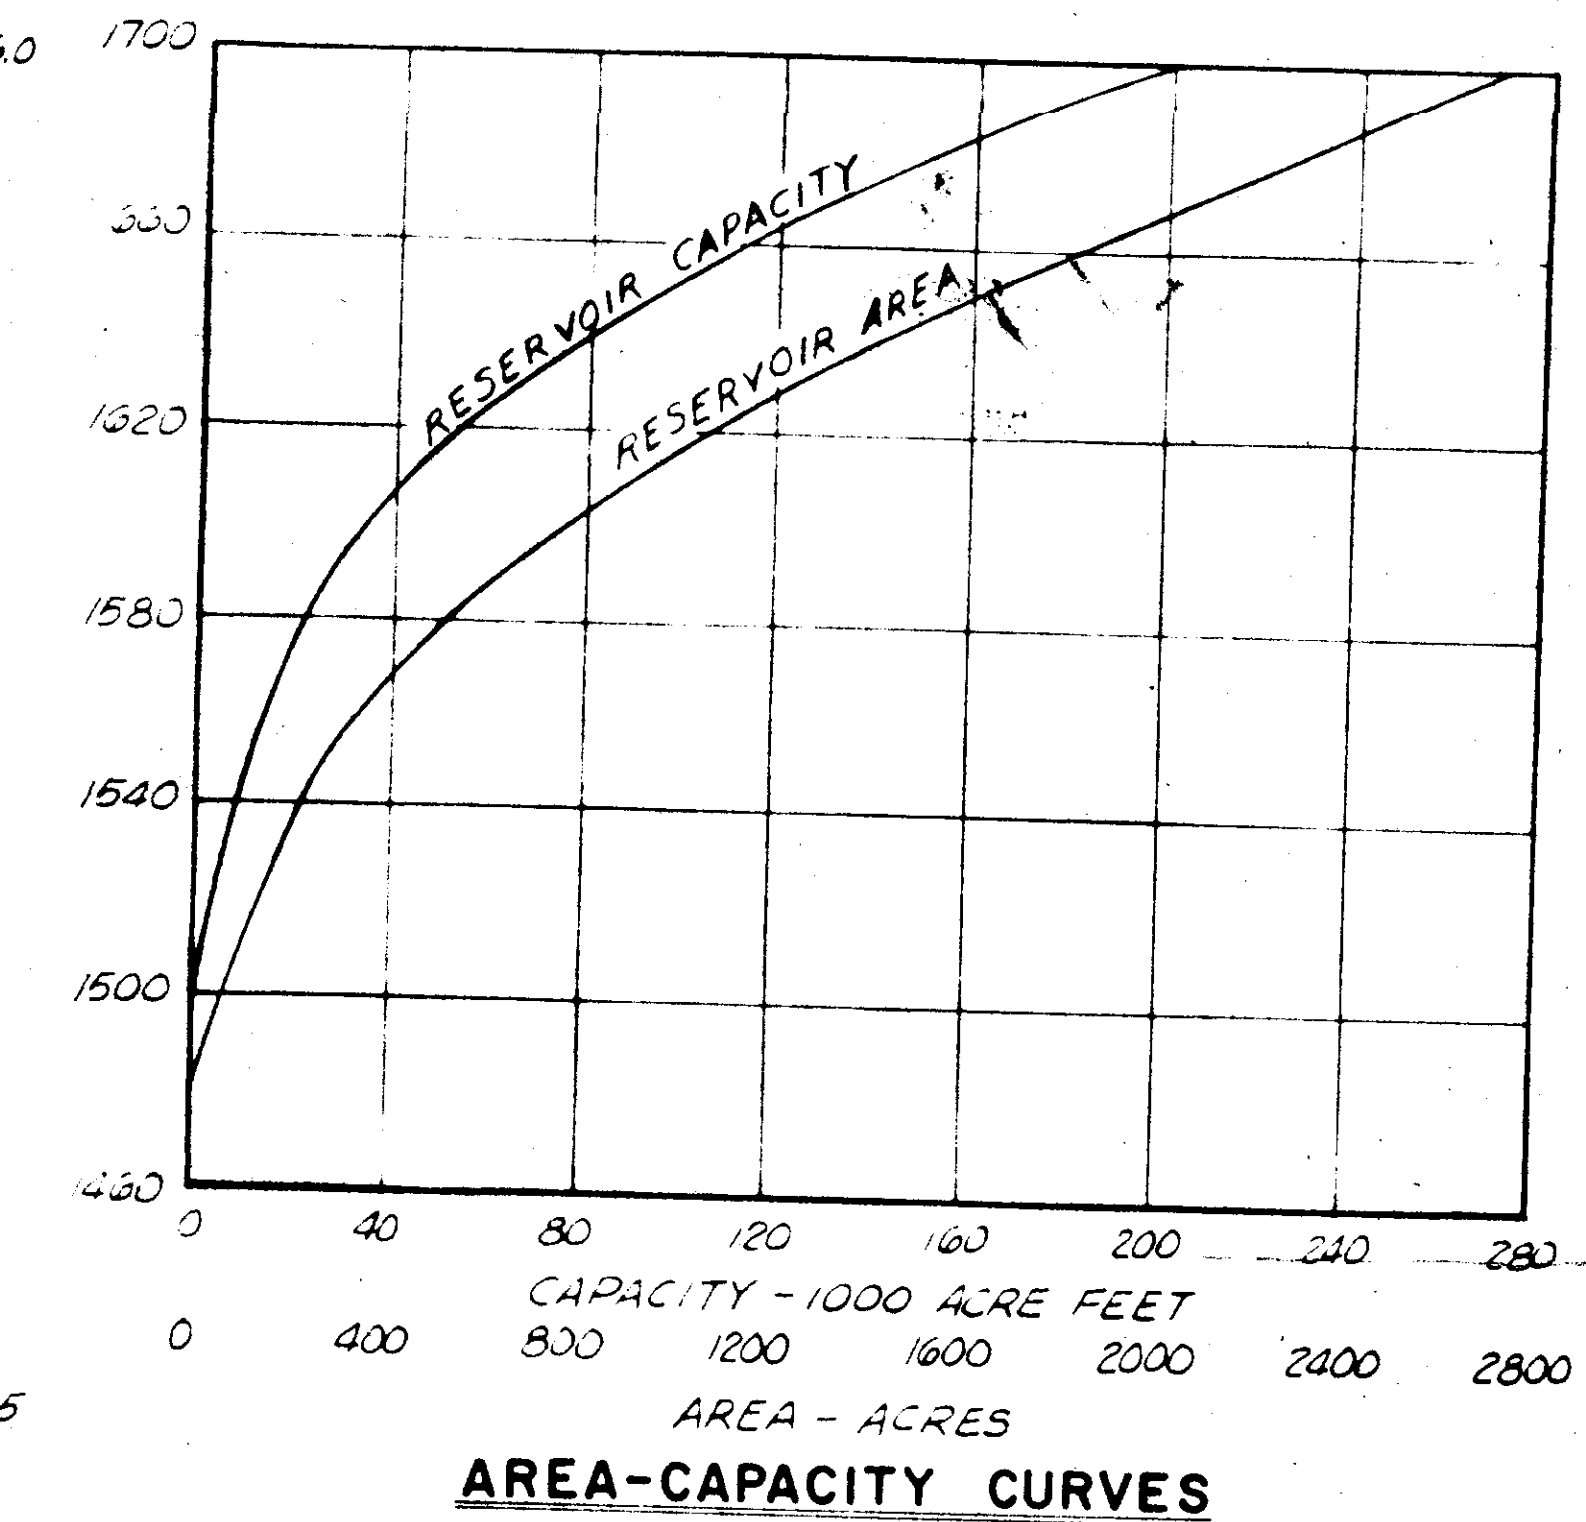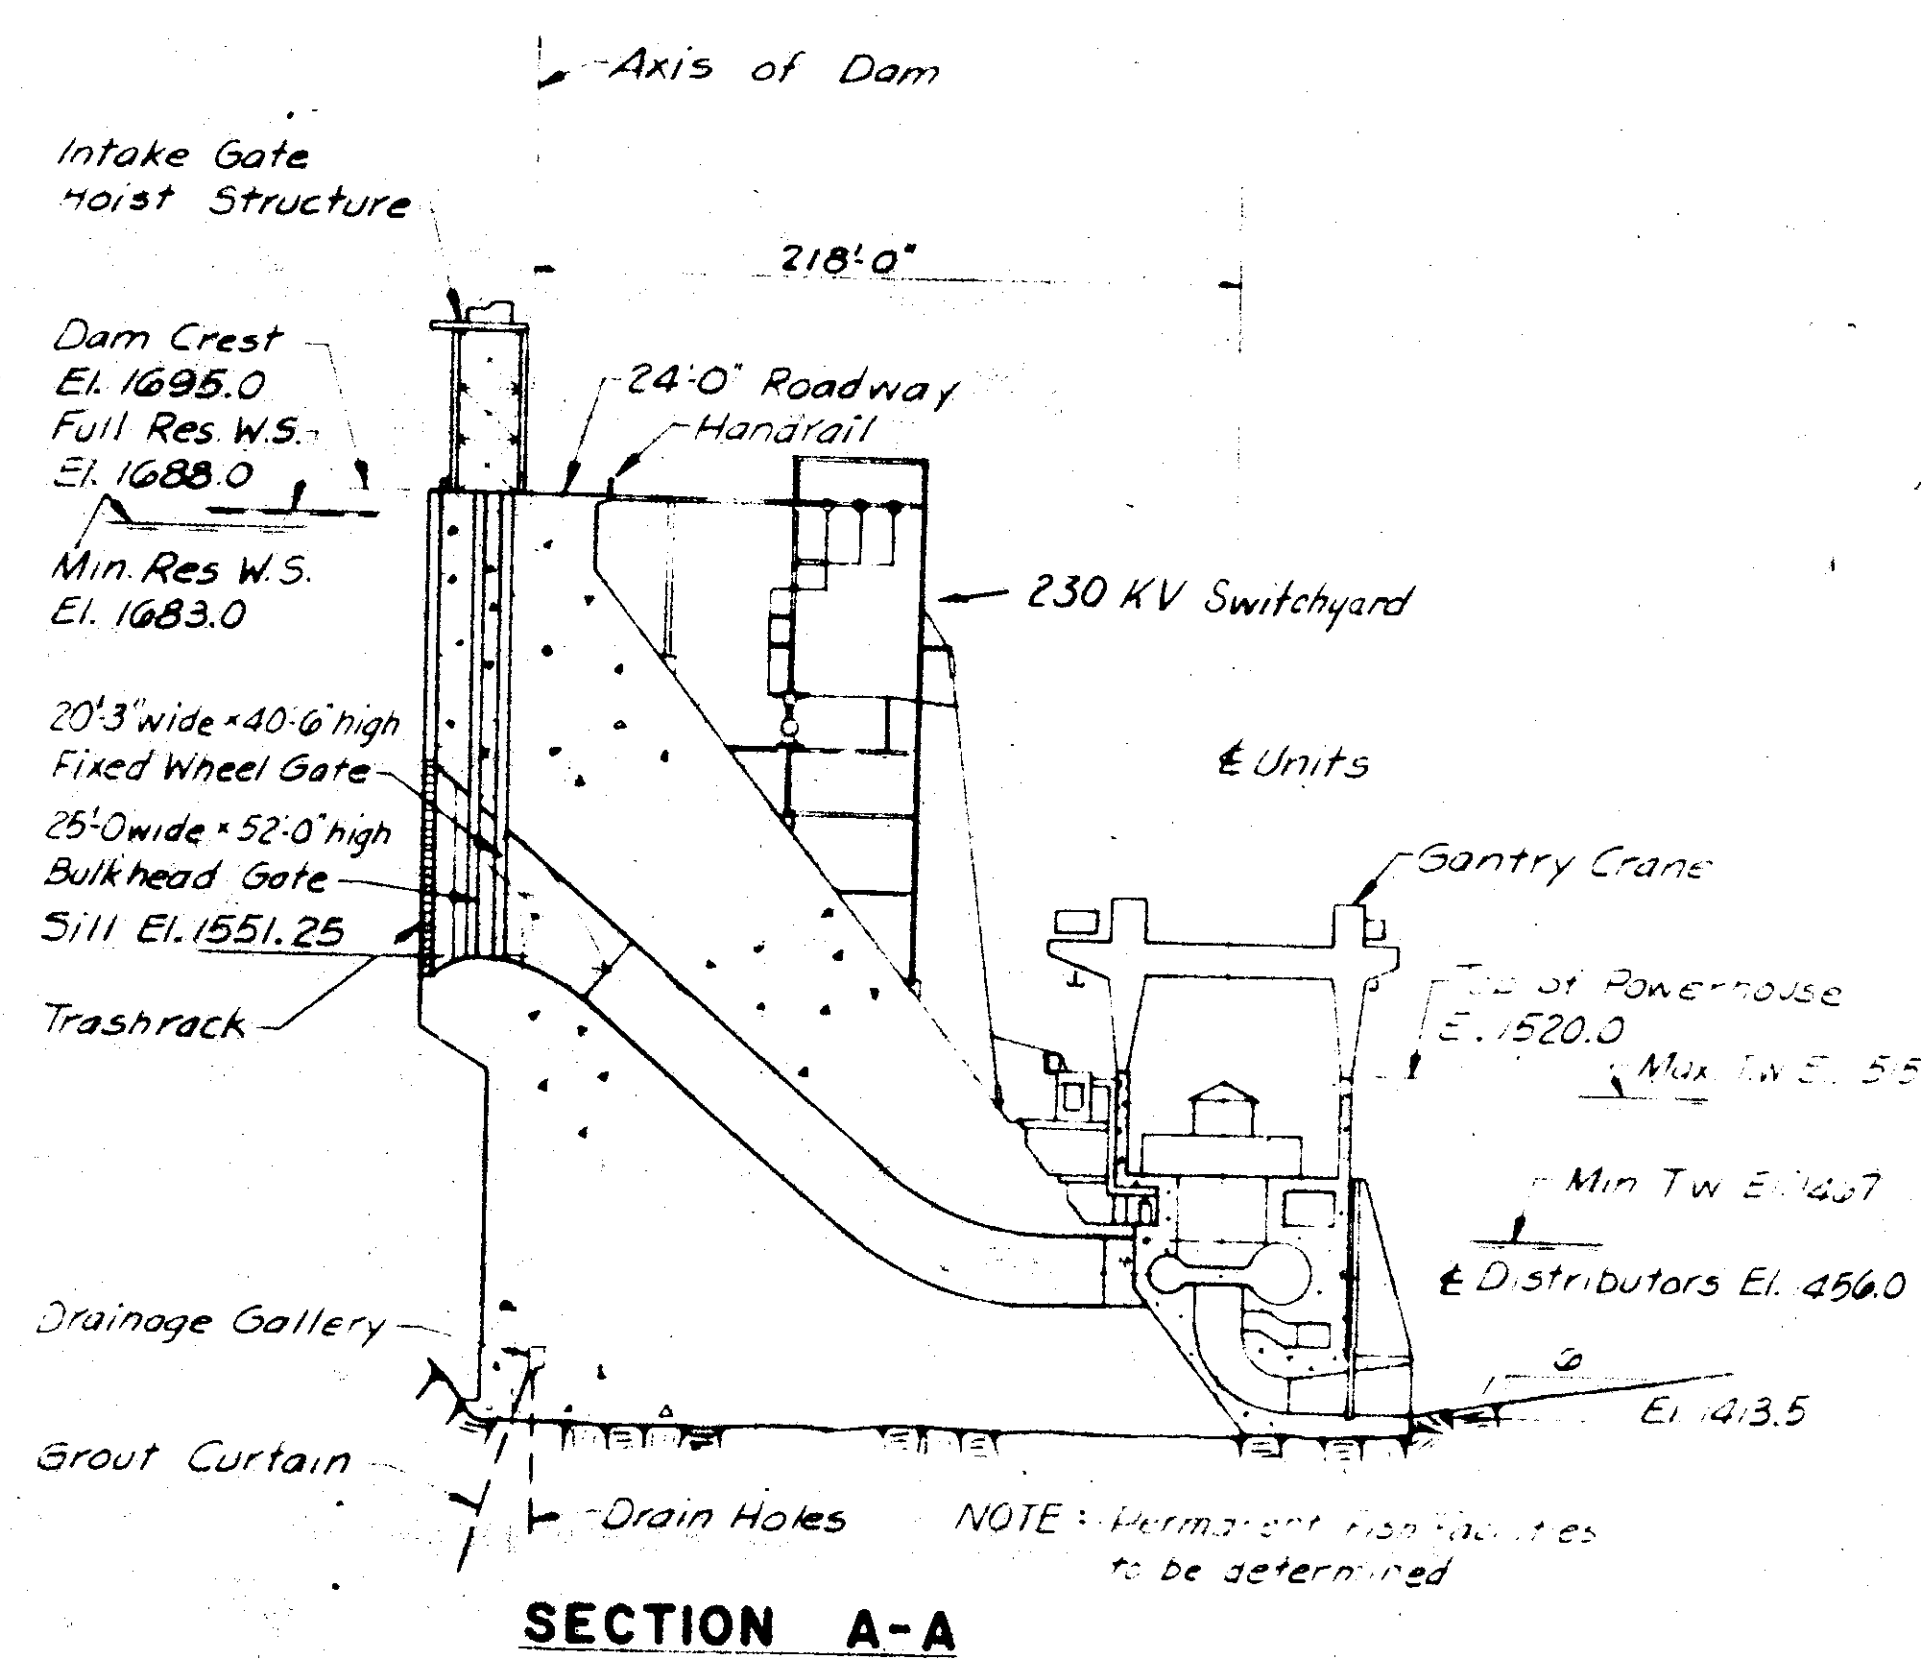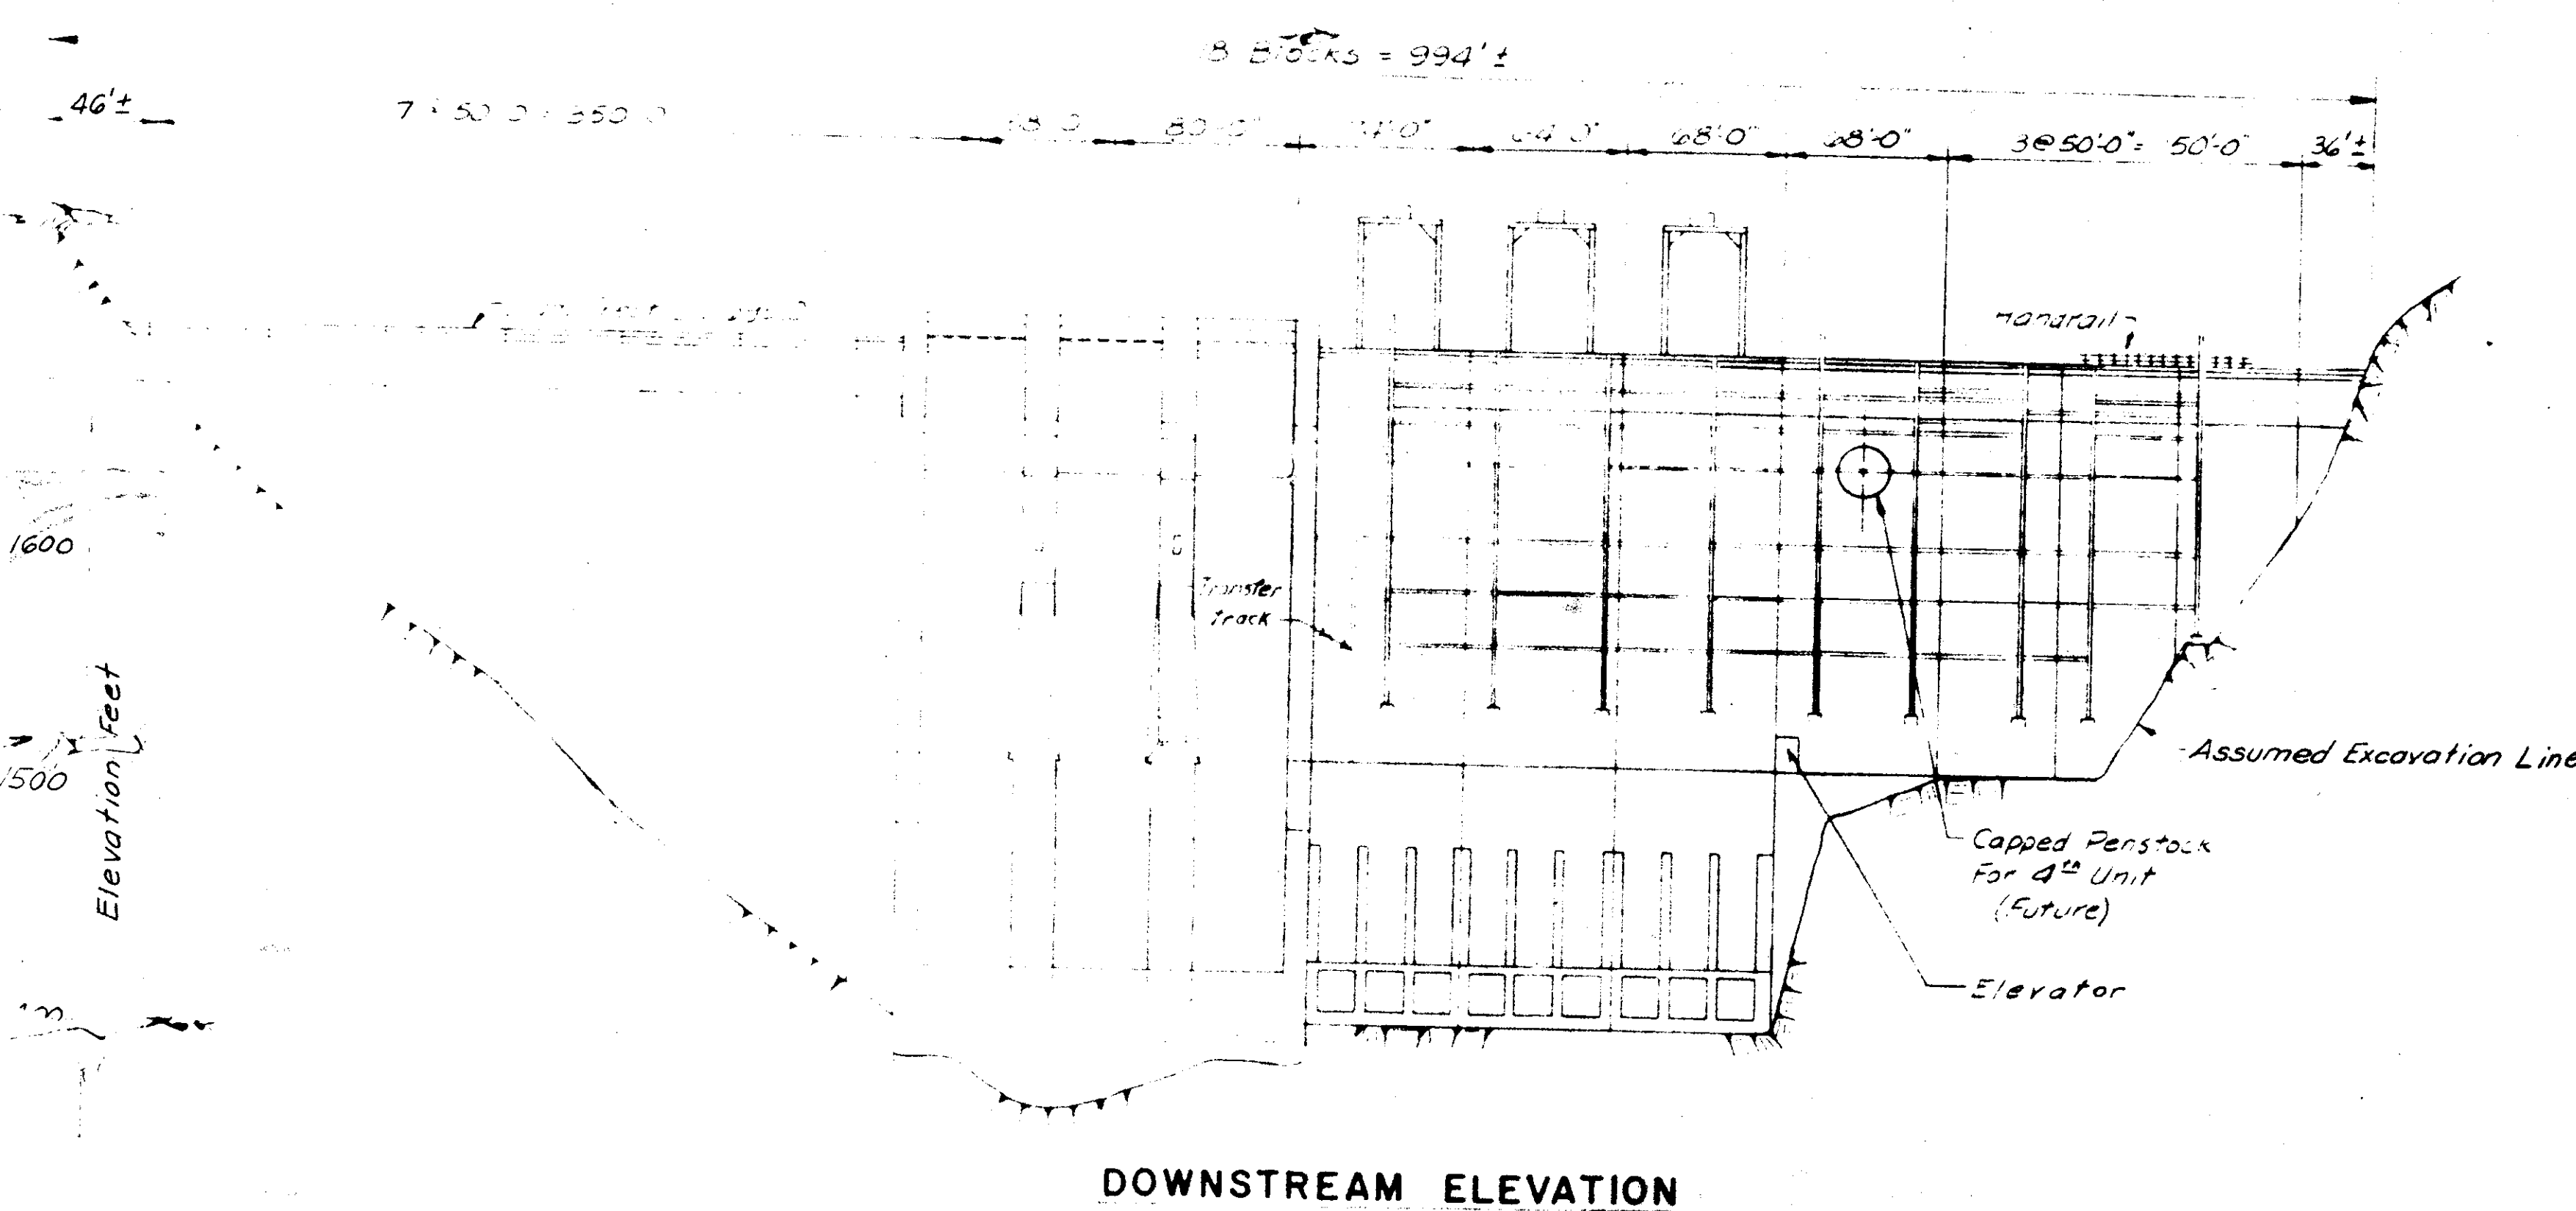

APPROVED
SEP 19 1964
Carl P. Tappan
STATE OF CALIFORNIA - LOS ANGELES

HELLS CANYON H.E. DEVELOPMENT ELEVATIONS AND SECTIONS

IDAHO POWER COMPANY
BOISE, IDAHO
SHEET 2 OF 3


MAY 20 1984

20E-18262


MAP TO ACCOMPANY
APPLICATION FOR APPROVAL OF DAM
UNDER SECTION 42-1707, IDAHO CODE

REVISED - MARCH 1964


31990
03 - 2017

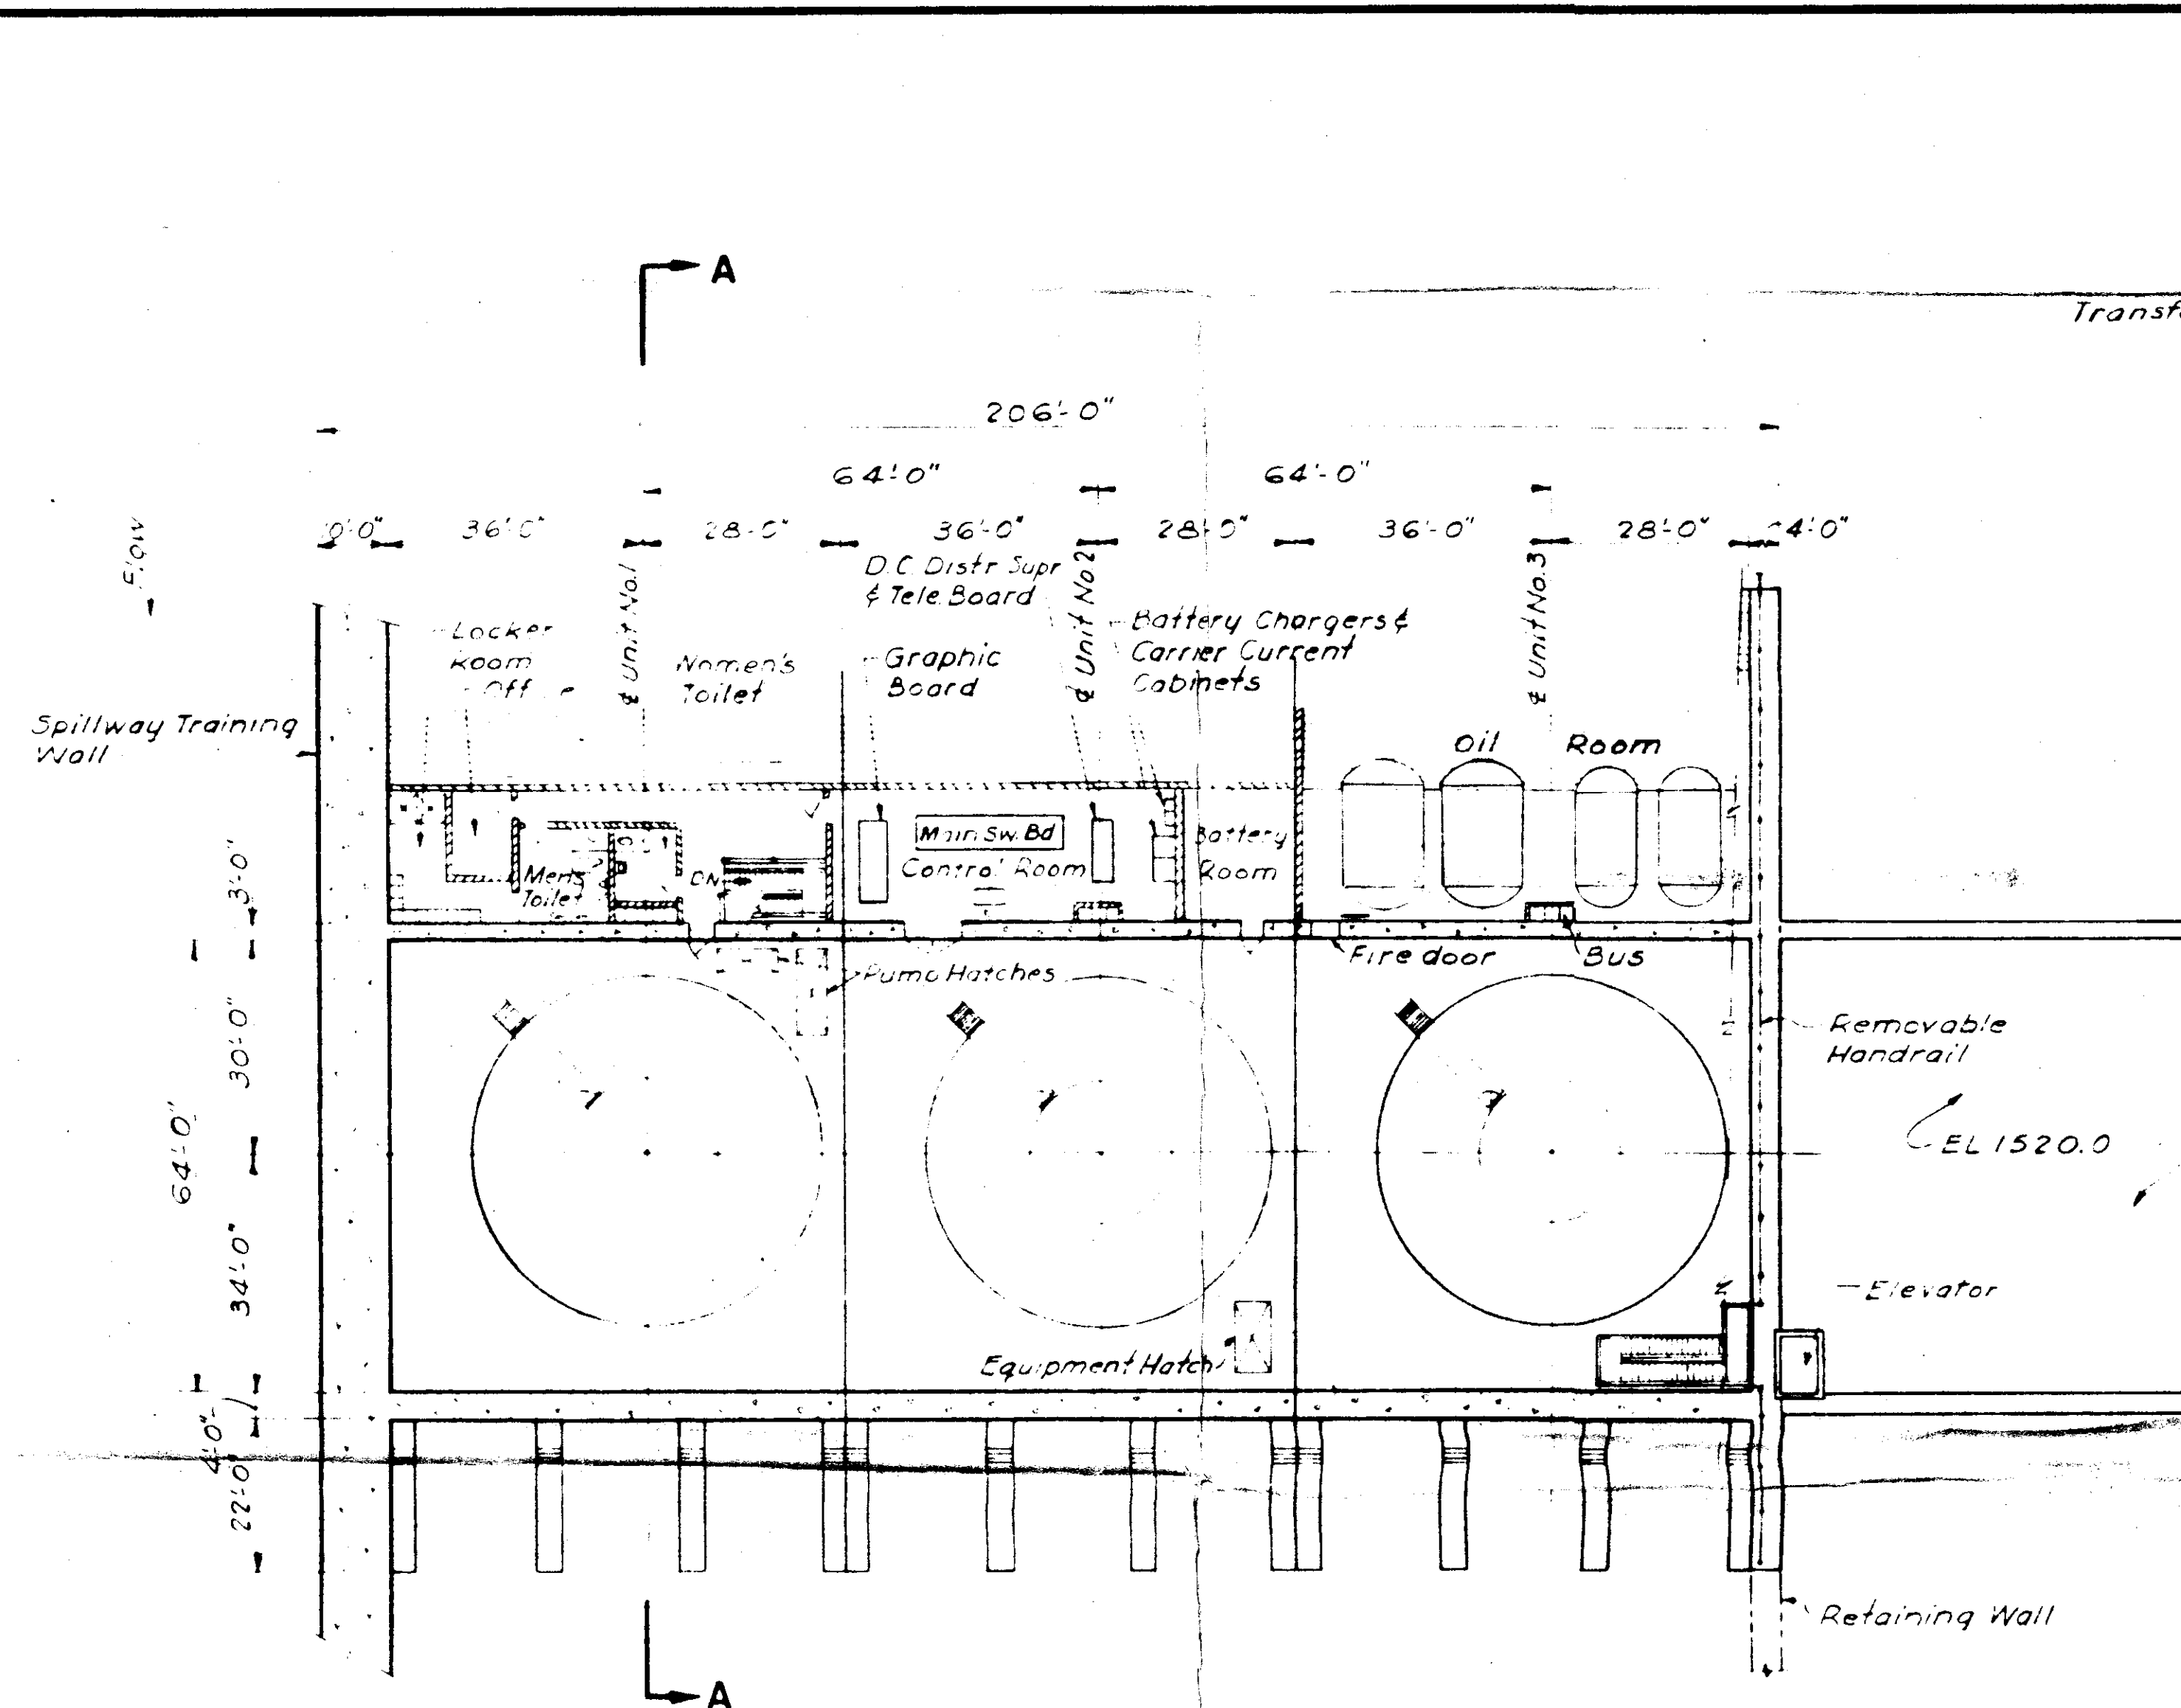


**PLAN
GENERATOR FLOOR EL1484.0**

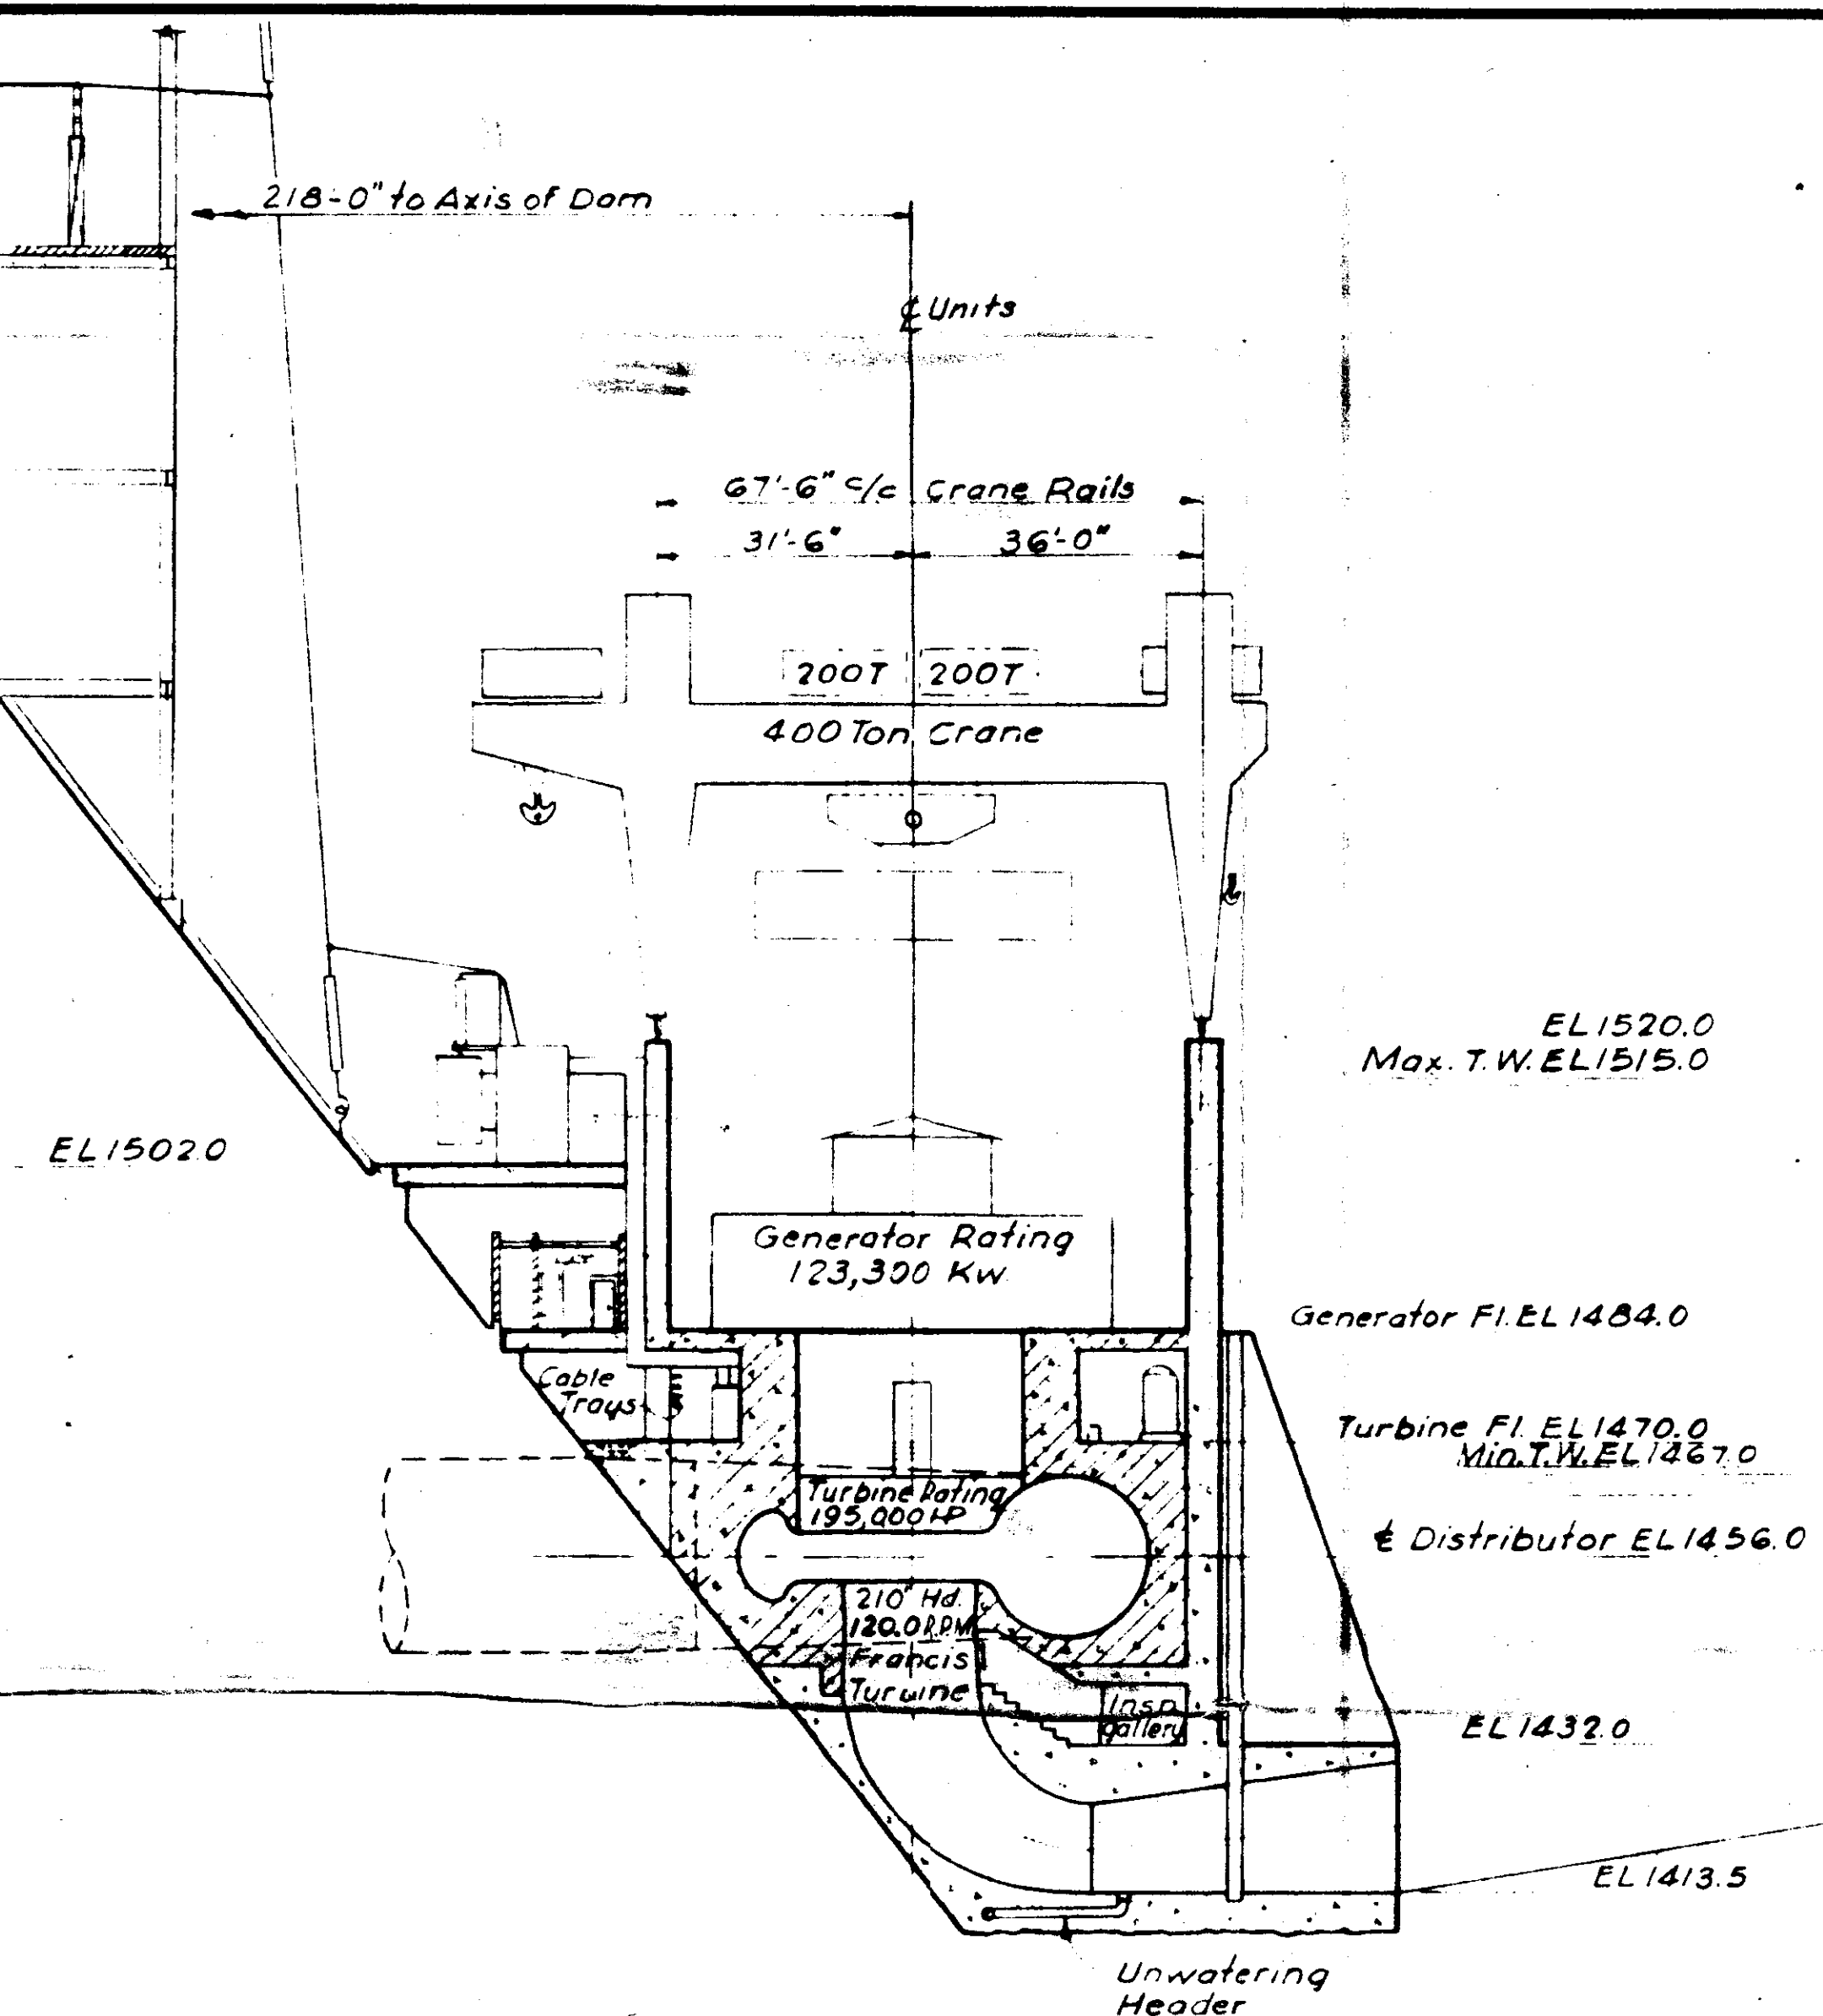



**TRANSVERSE SECTION
THROUGH E OF UNIT NO. 1
A-A**

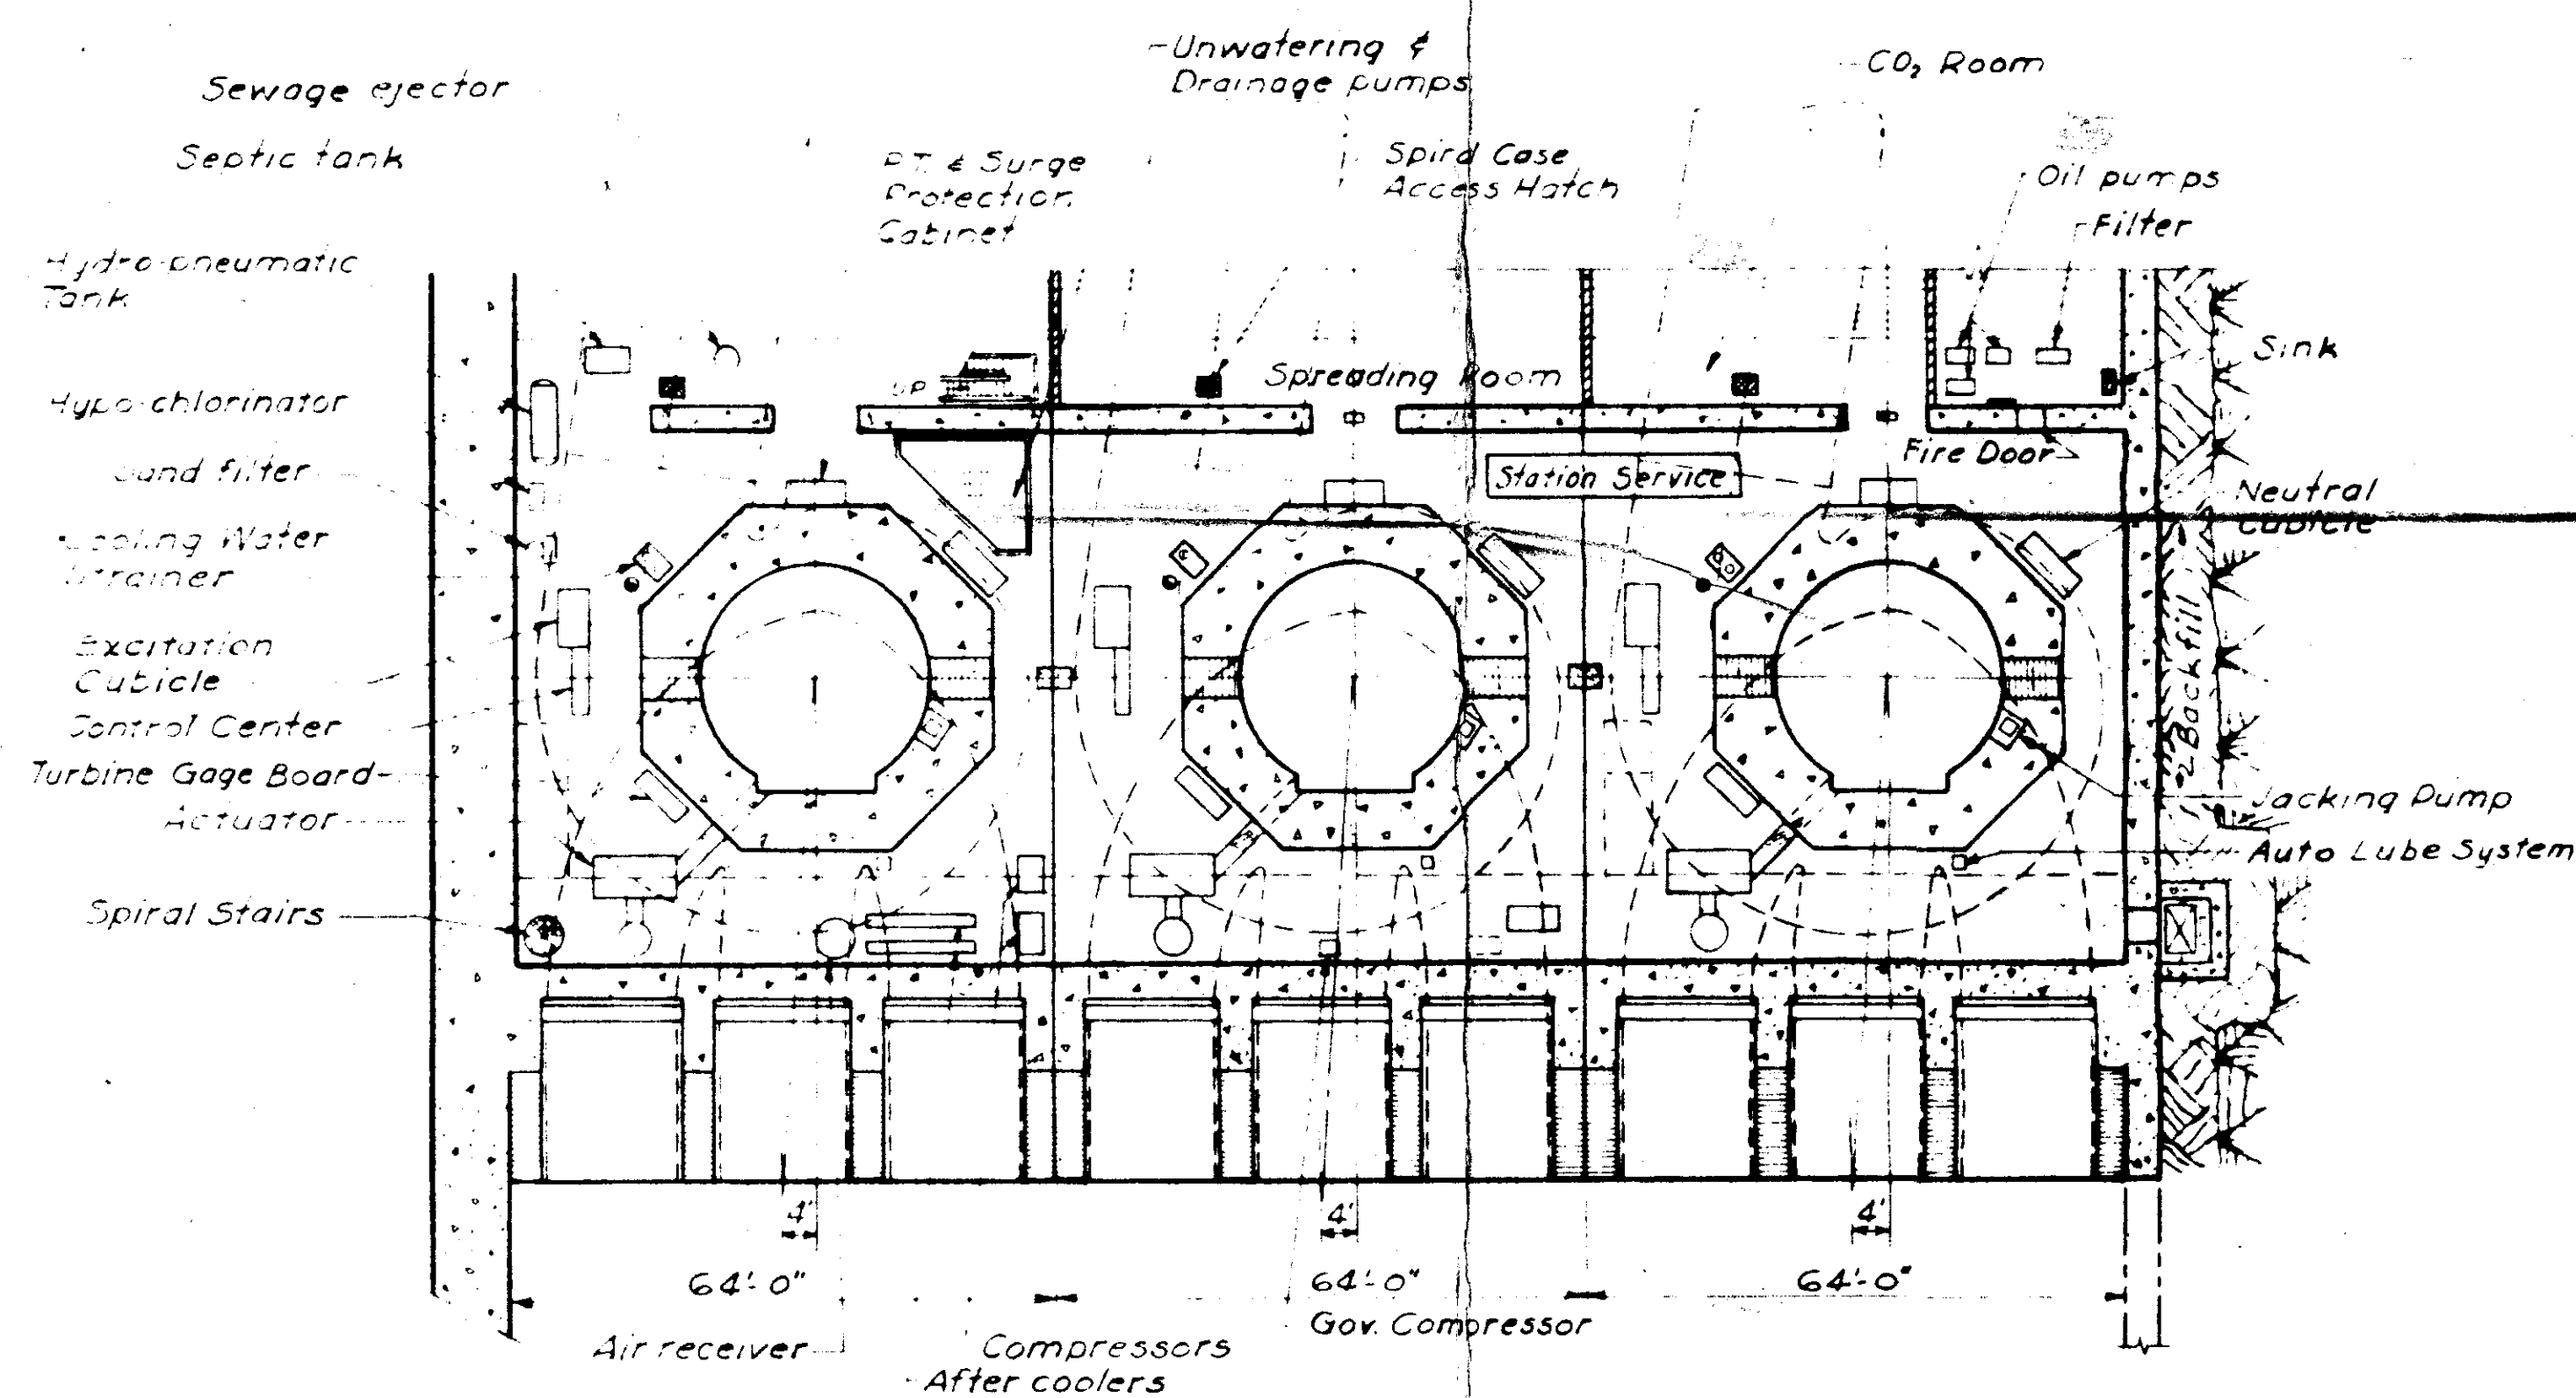

**PLAN
TURBINE FLOOR EL1470.0**

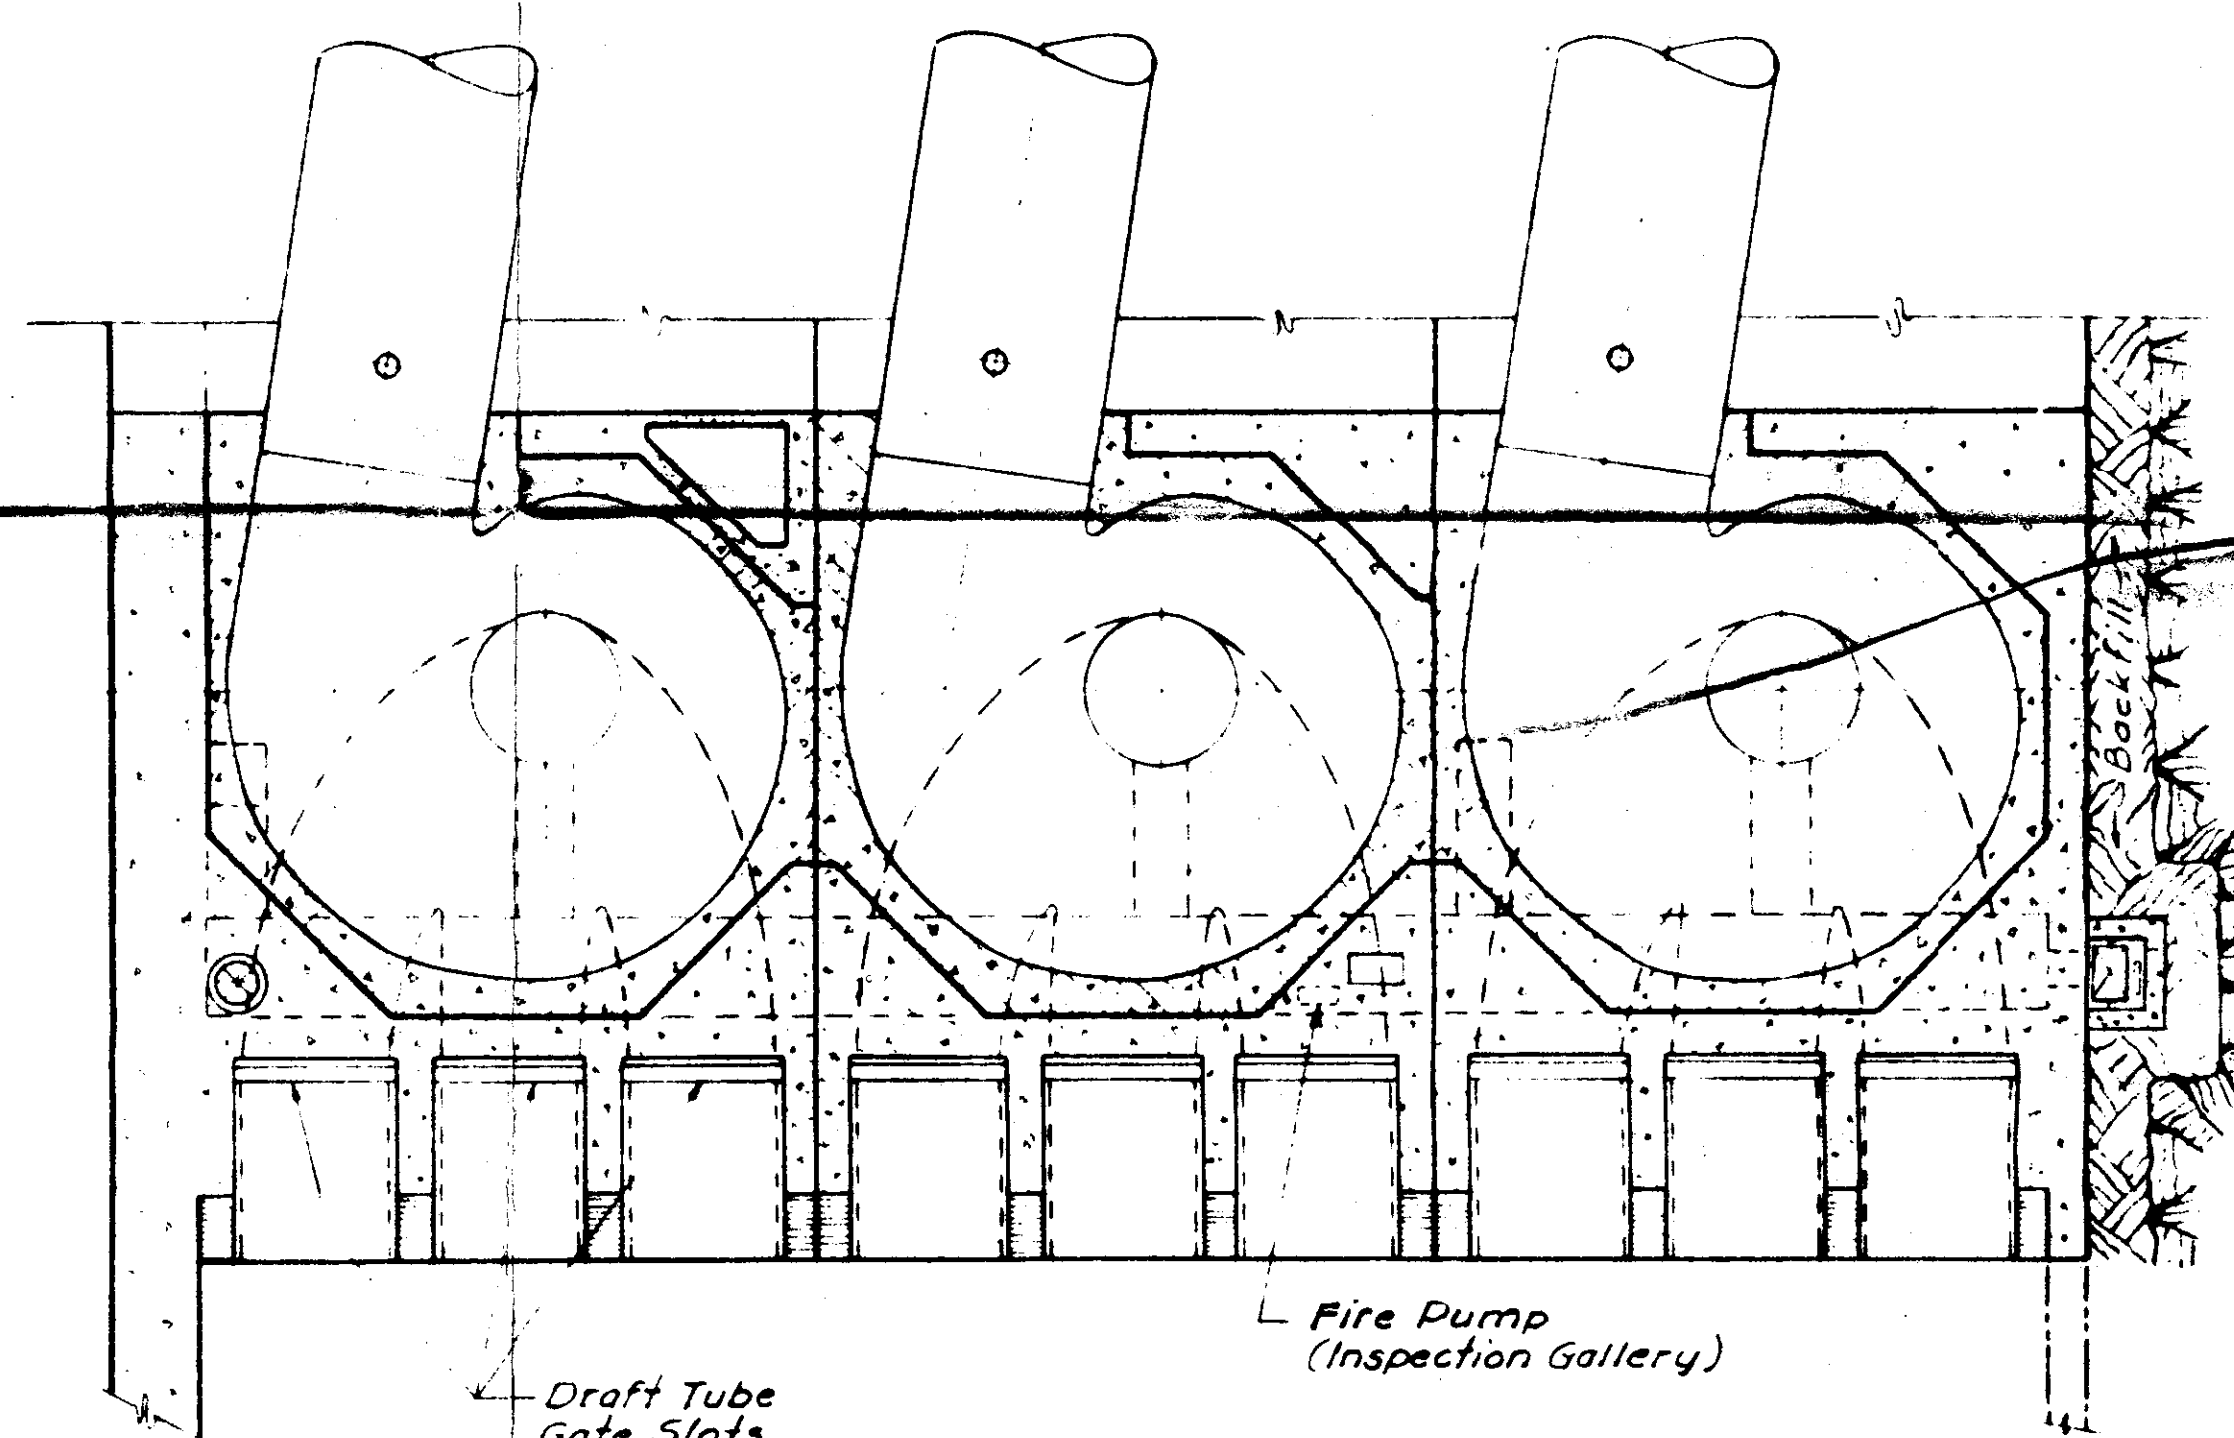

**PLAN
DISTRIBUTOR EL1456.0**

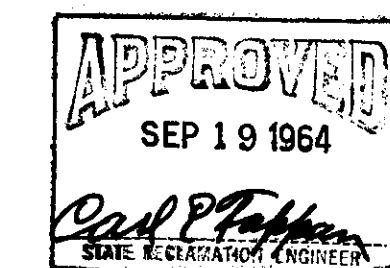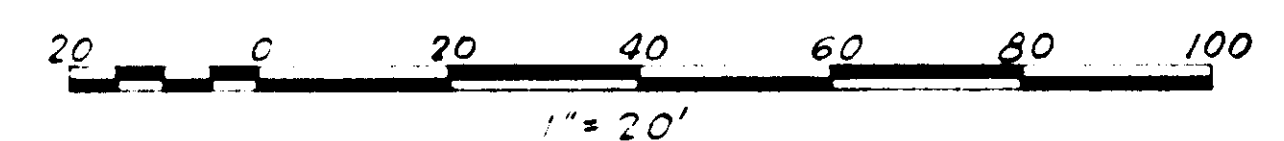

**HELLS CANYON H.E. DEVELOPMENT
POWERHOUSE
PLANS AND SECTION**
IDAHO POWER COMPANY
BOISE, IDAHO
SHEET 3 OF 3

MAP TO ACCOMPANY
APPLICATION FOR APPROVAL OF DAM
UNDER SECTION 42-1707, IDAHO CODE

REVISED-MARCH 1964

31990
03-2017