


MERLE HANSEN

63-12251

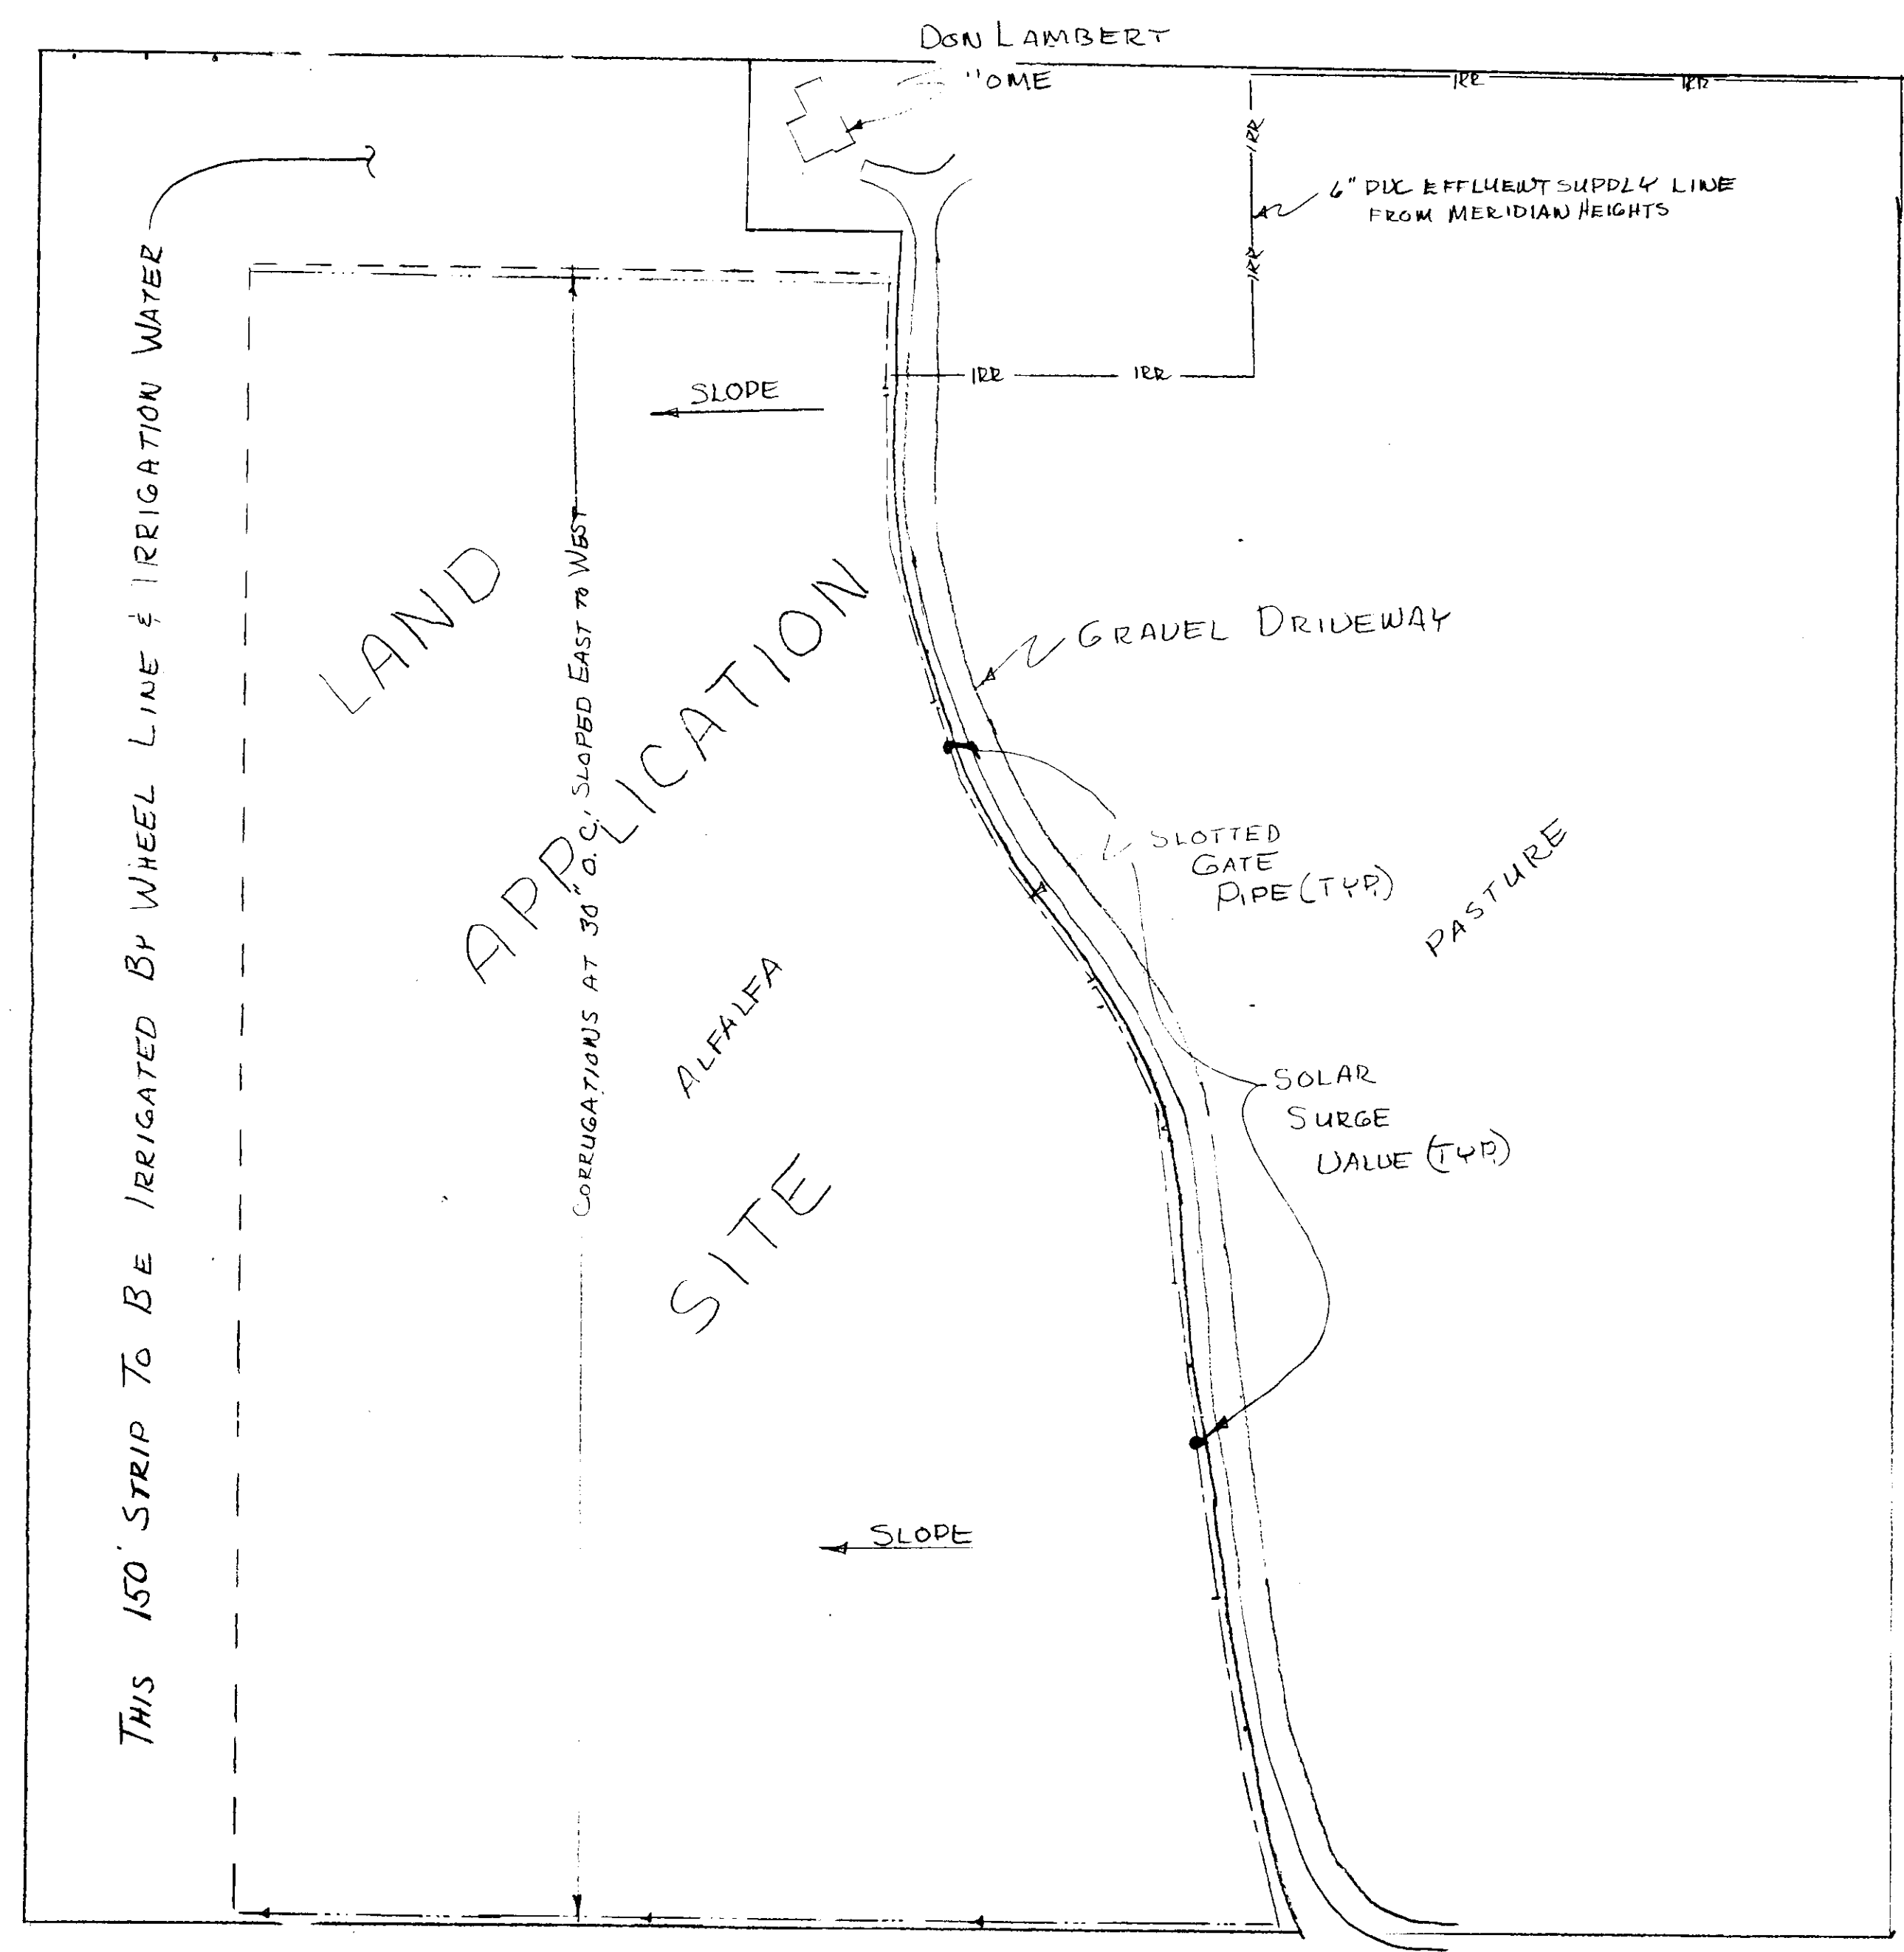

LEE CENTERS



MERIDIAN  
HEIGHTS

DEVELOPER:  
SHEKINAH INDUSTRIES INC.  
420 BITTERROOT DR  
BOISE ID 83709

D. MICHAEL PRESTON  
375-2647

OWNER:  
DONALD LAMBERT  
650 W HARRIS  
MERIDIAN, ID. 83642

ZONE: R-R

SCALE 1"=100'

PAT LAIDLAW

MERIDIAN HEIGHTS  
WATER & SEWER ASSOC.  
LAND APPLICATION SITE  
REG NO. 4494

T3N, R1W, S25 SWNE