

**STARTING
LEFT
SIDE OF
FILE**

State of Idaho
Department of Water Resources
WATER RIGHT LICENSE

License of Water Right No. 95-7558 Priority September 29, 1975 Amount 10.2 cfs

THIS IS TO CERTIFY, that Avondale Irrigation District
of Hayden Lake, Idaho, has complied with the terms and conditions of Permit
No. 95-7558 issued pursuant to Application for Permit dated September 29, 1975,
and has submitted proof to the Department of Water Resources on September 10, 1980,
that he has applied water to a beneficial use; an examination by the Department indicates that the works have a
capacity for the diversion of 10.2 cfs of water from a groundwater source,
tributary to _____, and that the permit holder has applied to a beneficial use and
established a right to use water as follows:

Beneficial Use	Period of Use	Rate of Diversion	Annual Volume
Irrigation	from <u>May 1</u> to <u>October 31</u>	at <u>8.2</u> cfs and	<u>2817.5</u> acre feet
Domestic (720 units)	from <u>January 1</u> to <u>December 31</u>	at <u>2.0</u> cfs and	<u>870.0</u> acre feet
	from _____ to _____	at _____ cfs and	

(both dates inclusive)

Subject, however, to the condition that no more than 10.2 cfs of water be diverted at any one time, and
that the amount of water so diverted and to which such right is entitled and confirmed is for the purpose
aforementioned and is limited to the amount which can actually be beneficially used and shall not exceed
3687.5 acre feet per year, said waters to be diverted within the (3 points) NW $\frac{1}{4}$ SE $\frac{1}{4}$, Section
14, Twp. 51N, Rge. 4W in the County of Kootenai

Description and location of place of use:

Twp.	Range	Sec.	NE $\frac{1}{4}$				NW $\frac{1}{4}$				SW $\frac{1}{4}$				SE $\frac{1}{4}$				Totals
			NE $\frac{1}{4}$	NW $\frac{1}{4}$	SW $\frac{1}{4}$	SE $\frac{1}{4}$	NE $\frac{1}{4}$	NW $\frac{1}{4}$	SW $\frac{1}{4}$	SE $\frac{1}{4}$	NE $\frac{1}{4}$	NW $\frac{1}{4}$	SW $\frac{1}{4}$	SE $\frac{1}{4}$	NE $\frac{1}{4}$	NW $\frac{1}{4}$	SW $\frac{1}{4}$	SE $\frac{1}{4}$	
51N	4W	12											30	19					49
		13	19	X	38	38	38	38	37	38	36	37	25	20	30	30	20	37	481
		14													34	38	30	27	129
		24					31	32	25	30									118
51N	3W	18							10			18							28

Total number of acres irrigated 805

This right when combined with all other rights shall provide no more than 0.02
cfs per acre nor more than 3.5 afa per acre for the lands above.

NOTE: Modifications to or variance from this license must be made within the limits of Section 42-222, Idaho
Code, or the applicable Idaho Law. This right may be forfeited by five years of non-use.

The right to the use of the water hereby confirmed is restricted and appurtenant to the lands or place of use
herein described, as provided by the laws of Idaho.

Witness the seal and signature of the Director, affixed at Boise, Idaho, this 29th day of
April, 19 82.

Acting for the Director

BEFORE THE DEPARTMENT OF WATER RESOURCES

OF THE

STATE OF IDAHO

IN THE MATTER OF CHANGING THE MEASURING
DEVICE REQUIREMENT FOR PERMIT NO. 95-7558

ORDER

WHEREAS, the above numbered permit was approved with the condition that a measuring device of a type approved by the Department be permanently installed and maintained as part of the diverting works; and,

WHEREAS, on July 1, 1978, the Department adopted a new water measurement condition which states: "An access port or other device as specified by the Department shall be installed by the permit holder to provide for the installation of measuring equipment and the determination of the rate of diversion by the Department"; and,


WHEREAS, the former condition required the permit holder to purchase and install a measuring device or hire a professional engineer to certify the rate of diversion; and,

WHEREAS, the measuring device condition effective July 1, 1978, requires less capital expenditure by the permit holder; and,

WHEREAS, to be equitable to holders of permits issued prior to July 1, 1978, the new condition should be retroactive;

NOW THEREFORE, it is hereby ordered that the condition of approval of this permit related to water measurement is hereby changed as follows: "The permit holder shall either install a measuring device or provide a certified measurement by a professional engineer or install an access port or other device as specified by the Department".

Dated this 18th day of August, 1978.

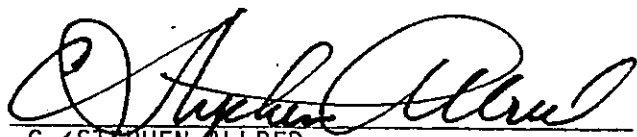
C. STEPHEN ALLRED
Director

MICROFILMED

Identification No. 95-7558

Application No. _____

STATE OF IDAHO
DEPARTMENT OF WATER RESOURCES
APPLICATION FOR PERMIT

APPROVED

To Appropriate the Public Waters of the State of Idaho
(TYPE OR PRINT IN INK)

1. Name of applicant Arundale Irrigation Dist. Phone: 772-5657
post office address P.O. Box 81 Hayden Lake, Idaho, 83814

2. Source of water supply Deep Wells which is a tributary of _____

3. a. Location of point of diversion is NW (3 PTS.) $\frac{1}{4}$ of SE $\frac{1}{4}$ of Section 14 Township 51 N
Range 4 W B.M. Kootenai County; additional points of diversion if any: _____

b. If water is not consumed, it will be discharged into _____ at a point in _____ $\frac{1}{4}$
of _____ $\frac{1}{4}$ of Section _____ Township _____ Range _____ B.M. _____

4. Water will be used for the following purposes:

Amount 2.0 cfs for Domestic purpose from Jan 1 to Dec 31 (both dates inclusive)
(cfs or acre-feet per annum)

Amount 8.2 for Irrigation purpose from May 1 to Oct 31 (both dates inclusive)
(cfs or acre-feet per annum)

Amount _____ for _____ purpose from _____ to _____ (both dates inclusive)
(cfs or acre-feet per annum)

5. Total quantity to be appropriated:

a. 10.2 cubic feet per second and/or

b. _____ acre feet per annum.

6. Proposed diverting works:

a. Description of ditches, flumes, pumps, headgates, etc.

Underground pipe distribution system with 50,000
gal. steel reservoir floating on the line

b. Height of storage dam N/A feet, active reservoir capacity _____ acre feet; total reservoir
capacity _____ acre feet, materials used in storage dam: _____

Period of year during which storage will occur Jan 1 to Dec 31 inclusive.
(Mo. Day) (Mo. Day)

c. Proposed well diameter is 1-16" inches; proposed depth of well is 380 feet.

7. a. Time required for the completion of the works and application of the water to the proposed beneficial use
is 5 years.

b. Estimated construction cost is \$ 500,000.

8. Description of proposed uses:

a. If water is **not** for irrigation:

(1) Give the place of use of water: _____ $\frac{1}{4}$ of _____ $\frac{1}{4}$ of Section _____ Township _____
Range _____ B.M. _____

(2) Amount of power to be generated: _____ hp under _____ feet of head.

(3) List number of each kind of livestock to be watered _____

(4) Name of municipality to be served Arundale Irrigation Dist. or number of families to be
supplied with domestic water 725+.

(5) If water is to be used for other purposes describe: _____

RECEIVED

b. If water is for irrigation, indicate acreage in each subdivision in the tabulation below:

TWP.	RANGE	SEC.	NE 1/4				NW 1/4				SW 1/4				SE 1/4				TOTALS
			NE 1/4	NW 1/4	SW 1/4	SE 1/4	NE 1/4	NW 1/4	SW 1/4	SE 1/4	NE 1/4	NW 1/4	SW 1/4	SE 1/4	NE 1/4	NW 1/4	SW 1/4	SE 1/4	
51	4	12											40	40					80
		13	20	20	40	40	40	40	40	40	40	40	40	40	40	40	40	40	600
		14									40	40	40	40	40	40	40	40	160
		24					40	40	40	40									160
51	3	18							10			20							30

Total number of acres to be irrigated. 1080

c. Describe any other water rights used for the same purposes as described above.

Water for this system presently taken from Hayden Lake.


9. a. Who owns the property at the point of diversion Arondale Irrigation Dist.

b. Who owns the land to be irrigated or place of use Residents of District.

c. If the property is owned by a person other than the applicant, describe the arrangement enabling the applicant to make this filing Legal Irrigation District

10. Remarks This is a project designed to upgrade the water supply for the Irrigation District to meet the standards of the Idaho Health & Welfare Dept. for domestic use. The water in this system is used both for irrigation and farmstead (domestic) water.

11. Map of proposed project: show clearly the proposed point of diversion, place of use, section number, township and range number.

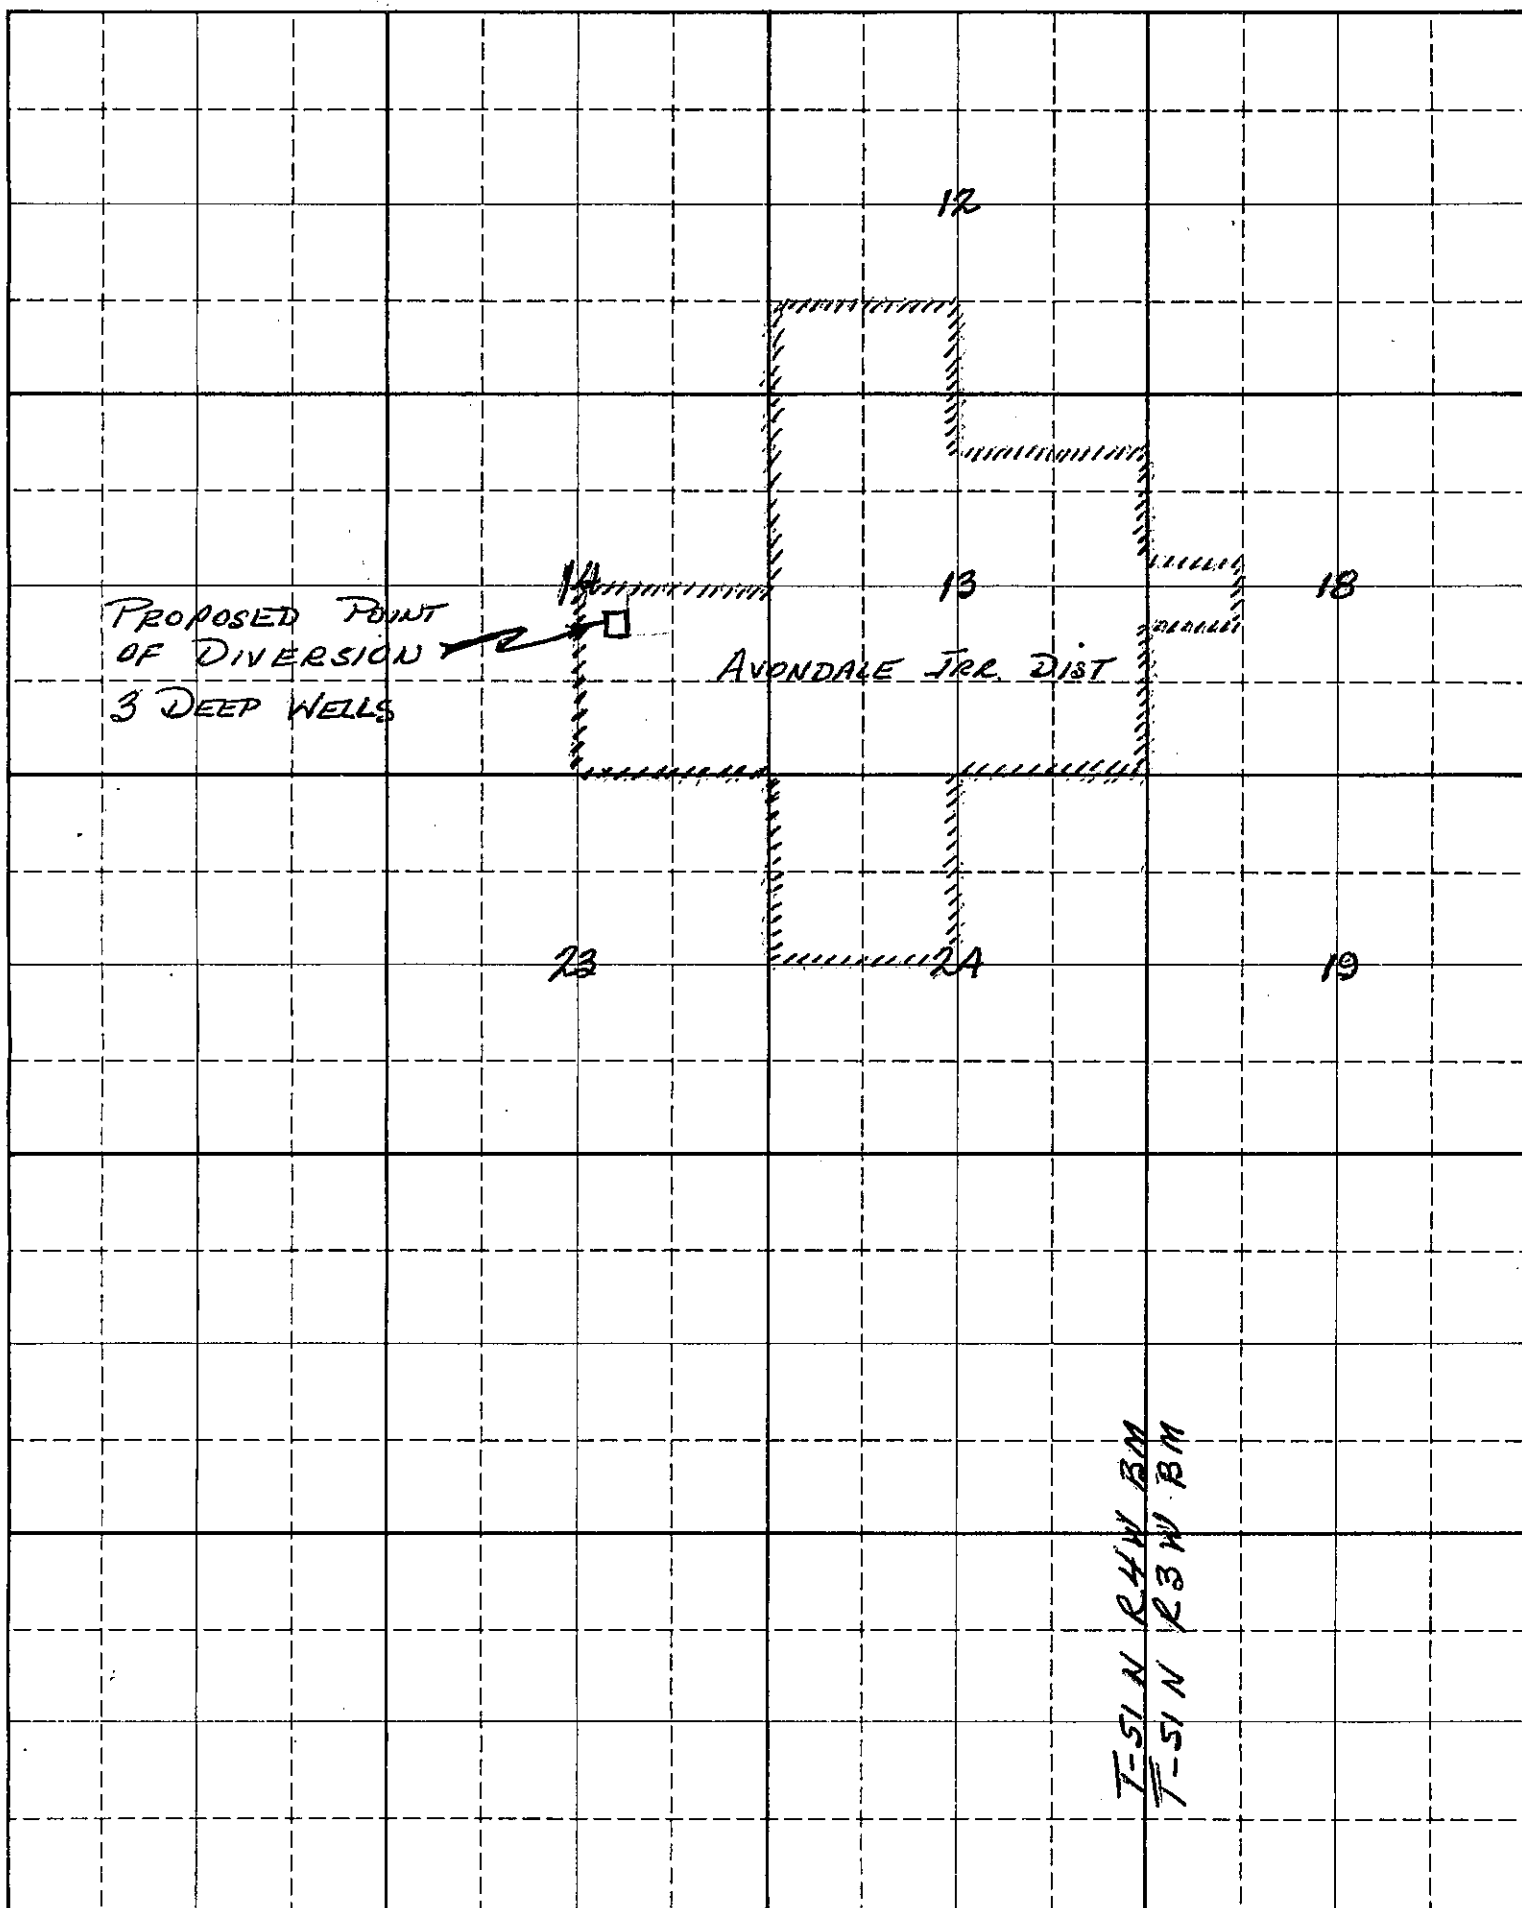

Scale: 2 inches equal 1 mile

BE IT KNOWN that the undersigned hereby makes application for permit to appropriate the public waters of the State of Idaho as herein set forth.

Ray M. Hansen
(Applicant)
Chairman

Proposed Priority 9-29-1975

Received by CP Date 9-29-75 Time 11:00 A.M.
Received by CP Date 8-1-75 Time 11:00 A.M.
Preliminary check by RGH Fee \$ 125.00
Receipted by CP Date 8-29-75 (Rec't. #3833)
RGH Publication prepared by CP Date 10-3-75
Published in Coeur d'Alene Press
Publication dates 10-9 & 10-16-75
Publication approved CP Date 10-20-75
Priority reduced to _____ Reason _____

Protests filed by: _____

Copies of protests forwarded by _____
Hearing held by _____ Date _____
Recommended for approval denial by RGH 11-30-75

ACTION OF THE DIRECTOR, DEPARTMENT OF WATER RESOURCES

This is to certify that I have examined Application for Permit to appropriate the public waters of the State of Idaho No. 95-7558, and said application is hereby APPROVED.

1. Approval of said application is subject to the following limitations and conditions:

- a. SUBJECT TO ALL PRIOR WATER RIGHTS.
- b. Proof of construction of works and application of water to beneficial use shall be submitted on or before November 1, 1980.
- c. Other: A measuring device of a type approved by the Director shall be permanently installed and maintained as part of the diverting works.

2. Denial of said application is for the following reasons: _____

Witness my hand this 5 day of November 19 75.

R. Karl Hjort
Director

AFIDAVIT OF PUBLICATION

RECEIVED

OCT 17 1975

STATE OF IDAHO,
County of Kootenai, } ss.

Department of Water Resources
Northern District Office
being first duly sworn

Carol Hedge

NOTICE OF APPLICATION FOR WATER PERMIT

Notice is hereby given that Avondale Irrigation District, P. O. Box 81, Hayden Lake, Idaho has on September 29, 1975 submitted Application No. 195-7558 for a permit to appropriate 10.2 cubic feet per second of water from three wells by means of storage reservoir and pipelines within the NW $\frac{1}{4}$ SE $\frac{1}{4}$ (3 points), Sec. 14, T. 51N, R. 4W, B.M., Kootenai County to be used from Jan. 1 to Dec. 31 for domestic purposes for approximately 725 families (2.0 cfs); and from May 1 to Oct. 31 for the irrigation of 1,030 acres (8.2 cfs) within the SW $\frac{1}{4}$ NW $\frac{1}{4}$, NW $\frac{1}{4}$ SW $\frac{1}{4}$, Sec. 18, T. 51N, R. 3W, B.M.; S $\frac{1}{2}$ SW $\frac{1}{4}$, Sec. 12, all of Sec. 13, SE $\frac{1}{4}$, Sec. 14, NW $\frac{1}{4}$, Sec. 24, T. 51N, R. 4W, B.M. If issued, this permit will be subject to all prior water rights. Protests against the granting of the permit must be filed with the Idaho

Department of Water Resources, 4055 Government Way, Coeur d'Alene, Idaho 83814, on or before October 27, 1975.

R. KEITH HIGGINSON
Director

Legal No. 376
Oct. 9, 16, 1975

upon oath deposes and says:

1. I am now and at all times hereinafter mentioned was a citizen of the United States, resident of the State of Idaho, over the age of twenty-one years and not a party of the above entitled action.

2. I am now and at all times hereinafter mentioned was the printer (principal clerk) of the "Coeur d'Alene Press," a newspaper printed and published daily except Sunday in Coeur d'Alene, Kootenai County, Idaho, and having a general circulation in said county.

3. The

Notice of Application

of which the annexed is a printed copy, was published in the regular *Thursday* issue of said newspaper for *2* consecutive *Weeks* commencing on the *9* day of *October*, 19*75*, and ending on the *16* day of *October*, 19*75*, and such publication was made as often during said period as said *Daily* newspaper was regularly issued.

4. That said newspaper has been continuously and uninterruptedly published in said Kootenai County, during a period of more than seventy-eight consecutive weeks immediately prior to the first publication of said notice.

Carol Hedge

Subscribed and sworn to before me this _____ day of _____

19____.

Roberta M. Enley

Notary Public for the State of Idaho,
residing at Coeur d'Alene, Idaho.

LEADER

1440

**STARTING
RIGHT
SIDE OF
FILE**

May 20, 1982

RE: Permit No. 95-7558

Avondale Irrigation District
P.O. Box 81
Hayden Lake, ID 83814

Gentlemen:

Enclosed herewith is a copy of the Water Right License issued on the above referenced Permit.

Sincerely,



JIM JOHNSON
Water Distribution Supervisor

JJ:kw
Enclosure

MICROFILMED



State of Idaho

DEPARTMENT OF WATER RESOURCES

STATE OFFICE, 450 W. State Street, Boise, Idaho

JOHN V. EVANS

Governor

C. STEPHEN ALLRED

Director

Mailing address:
Statehouse
Boise, Idaho 83720
(208) 334-4440

April 16, 1982

RE: Permit No. 95-7558

Avondale Irrigation District
P.O. Box 81
Hayden Lake, ID 83814

Gentlemen:

A representative of this Department has made an examination of the works covered by your Permit No. 95-7558, and has found the following:

Amount of water that can be recognized as beneficially used under Idaho law: 10.2 cfs Source: groundwater

The maximum quantity diverted shall not exceed 3687.5 acre feet per year.

Point(s) of diversion: (3 points) NW $\frac{1}{4}$ SE $\frac{1}{4}$, Sec. 14, Twp. 51N, Rge. 4W, Kootenai County

Beneficial use: Domestic use for 720 units and irrigation of 805 acres within the S $\frac{1}{2}$ SW $\frac{1}{4}$, Sec. 12; Sec. 13; SE $\frac{1}{4}$, Sec. 14; NW $\frac{1}{4}$, Sec. 24; Twp. 51N, Rge. 4W, SW $\frac{1}{4}$ NW $\frac{1}{4}$, NW $\frac{1}{4}$ SW $\frac{1}{4}$, Sec. 18, Twp. 51N, Rge. 3W

Priority date established: September 29, 1975

Conditions (if any):

If you do not concur with these findings please contact us within 10 days, otherwise a water license will be issued as set forth above.

Sincerely,

JIM JOHNSON
Water Distribution Supervisor

FROM *Tom King*

TO *Jim J.*

SUBJECT *95-7558*

RECEIVED

NOV 25 1981

Department of Water Resources

DATE *11-23-81*

*I think this should go in the file possibly
as a field report supplement*


SIGNATURE

RECEIVED

NOV 17 1981

Department of Water Resources
Western Regional Office

November 6, 1981

RECEIVED

NOV 9 1981

Department of Water Resources
Northern District Office

State of Idaho
Department of Water Resources
State Office
450 West State St.,
Boise, Idaho 83720

Dear Sirs:

Re: Annexation of Land

This is to advise that at the regular meeting of the Avondale Irrigation District Board of Directors, held on Tuesday, November 3, 1981, a resolution was adopted whereby Tract 17; & Tract 18, less West 200 feet, South 200 feet, was annexed into Avondale Irrigation District.

The resolution was duly filed with the Recorder, Kootenai County, Idaho.

If your department is in need of further information regarding the annexation, please advise.

Sincerely,

Donald Andersen
Chairman

DA/ra
cc: K.A. Durtschi, Eng.
Tom King, Ida. Water Re.

95-7558
95-0465
95-0465A
95-0465B

FROM

D. T. Uhill

TO

95-7558

DATE

10/22/81

SUBJECT

PER REQUEST FROM RITA APPLEBURG,

SECY OF AVONDALE IRR DIST,

DELAY ACTION FOR ADD'L 20 DAYS

RECEIVED

SIGNATURE

ACTION REQUIRED

FROM:

Robyn

TO:

File 95-755810/22
81

Tom King called about this file. He said that the Secretary called & explained that we should not license until they hold their meeting. Will contact us then.



State of Idaho

DEPARTMENT OF WATER RESOURCES

STATE OFFICE, 450 W. State Street, Boise, Idaho

JOHN V. EVANS
Governor

C. STEPHEN ALLRED
Director

Mailing address:
Statehouse
Boise, Idaho 83720
(208) 334-4440

October 14, 1981

RE: Permit No. 95-7558

Avondale Irrigation District
P.O. Box 81
Hayden Lake, ID 83814

Gentlemen:

A representative of this Department has made an examination of the works covered by your Permit No. 95-7558, and has found the following:

Amount of water that can be recognized as beneficially used under
Idaho law: 10.2 cfs Source: groundwater

The maximum quantity diverted shall not exceed 3687.5 acre feet per year.

Point(s) of diversion: (3 points) NW $\frac{1}{4}$ SE $\frac{1}{4}$, Sec. 14, Twp. 51N, Rge. 4W,
Kootenai County

Beneficial use: Irrigation of 805 acres and Domestic use for 720 units
within the S $\frac{1}{2}$ SW $\frac{1}{4}$, Sec. 12; Sec. 13; SE $\frac{1}{4}$, Sec. 14; NW $\frac{1}{4}$, Sec. 24; Twp. 51N,
Rge. 4W; SW $\frac{1}{4}$ NW $\frac{1}{4}$, NW $\frac{1}{4}$ SW $\frac{1}{4}$, Sec. 18, Twp. 51N, Rge. 3W

Priority date established: September 29, 1975

Conditions (if any):

If you do not concur with these findings please contact us within 10 days, otherwise a water license will be issued as set forth above.

Sincerely,

JIM JOHNSON
Water Distribution Supervisor

RECEIVED
OCT 15 1981
WATER RESOURCES

SEP 28 1981

State of Idaho
DEPARTMENT OF WATER RESOURCES
FIELD REPORT

Department of Water Resources

95-7558

Permit No.

CONTACT WITH PERMIT HOLDER

	DATE	INITIALS	REMARKS
☒ Appointment letter mailed:	10-6-81	JK	
	4-12-81	JK	772-5657 Appt for 9:AM 4-23-81 Site
☒ Telephone call made:	7-27-81	JK	" " " " 2:PM-7-28-81 "
(List Telephone No. used)	8-3-81	JK	Appt set for 8-7-81 9AM Avondale Off
	8-14-81	JK	772-5657 Request Appt
☒ Appointment scheduled for:	8-15-81	JK	Appt for 9:30AM AID Office 8-16-81
(Date, time, location)			

EXAMINATION

Date 4/13/81 - 7/23/81 Accompanied by Dick Turnbow Total Q measured 4-13-81 ~ #2 = 1200 gpm
#1 & 3 = 4200 gpm
#1, 2 & 3 = 5300 gpm
 If source is surface water, estimate total flow of source _____
 Methods of measurement Meter Meets Permit requirements? Yes

Measurement calculations: See Attached

WELL/DIVERSION* NO.	HP	MOTOR MAKE	MOTOR SERIAL NO.	PUMP MAKE	PUMP SERIAL NO.	MEASURING DEVICE TYPE	CONDITION OF MEAS. DEV.	REMARKS
#1	350	Westing House	25-TT	Peerless	F20955	MSCrometer	Good	
#2	250	"	7606	"	F20950	"	"	
#3	350	"	25-TT	"	F20954	"	"	

System Description 8 wells w/ pumps and 20" main reduced to 18" to 50,000 gal Storage tank with 24" main for delivery to system

*Code with map on reverse side. Disregard code if only one.

RECOMMENDED AMOUNTS

Irrigation requirement = 3.5 AFA/Acre

USE	Q (cfs)	V (afa)	FROM	TO
Irrigation	8.2 ✓	2817.50 ✓	5-1	10-31
Domestic	2.0 ✓	870.00 ✓	1-1	12-31
~~Municipal~~	~~10.2~~	~~0~~	~~1-1~~	~~12-31~~
3.5				
Total	10.2 ✓	3687.50 ✓		

Remarks 8-7-81 Meeting with ~ Don Anderson - Chmn, Tarnal Wilson - Dir., D.W. Hildreth - Dir, Dick Turnbow - Water Master, Rita Appleburg - Sec. Meeting consisted of acquainting Dick with my findings & outlining Amendments that could be made asking which method they wished (Fire Prot, Commercial, Irr, Dom, Etc) vs Municipal] - Reapplies 1.61

8-16-81 Meeting with same board members. Completed Acreage Levant - Board in agreement with my determination (See Attached Supplemental)

RECEIVED

See Engineers
Plans

(Include distance from pump to measuring device, if applicable.)

Place(s) of Use *municipal within City limits of Hayden*

[illegible]

Total = 805

Recommended Amendments:

- ☐ Change P.D. as reflected above ☐ Add P.D. as reflected above
☐ Change P.U. as reflected above ☐ Add P.U. as reflected above

~~X~~ None.

~~Other~~ ~~167-177-178~~

Examiner's Signature _____

Checked by

Approved by

Date 9-21-81

Date 9/23/81

Date 10/5/81

Measurement calculations

#2 measured w/alone $\approx 1200 \text{ gpm}$
 #1 & #3 alone $\approx 4200 \text{ gpm}$
 #1, 2 & 3 Together $\approx 5300 \text{ gpm}$

$$\left. \begin{array}{r} 5300 \\ - 4200 \\ \hline 1100 \end{array} \right\} \begin{array}{l} \text{\#2 does not produce} \\ \text{as well when \#1 \& \#3 are} \\ \text{pumping as it does alone} \end{array}$$

Domestic (1/1 - 12/31) $\frac{1200}{448.8} = 2.70 \approx \text{Applied } \underline{2.0 \text{ cfs}}$ ✓

720 homes (1.2) $\approx \underline{870 \text{ A.F.}}$ ✓

$2.0(360) 1.9835 = 1428 \text{ A.F.}$

Irrigation

$\# 5300 \text{ gpm}$
 $- 4200 \text{ gpm}$

$\frac{4100 \text{ gpm}}{448.8} = 9.1 \text{ cfs} \approx \text{Applied For } \underline{8.2 \text{ cfs}}$ ✓

$8.2(1.9835) 184 = 2992.7 / 3.5(805) \underline{2817.50 \text{ AF}}$ ✓
Aves

~~Residential~~

Municipal $\approx 10.2 \text{ cfs}$

~~See Attached remarks~~

Total App. 10.20 cfs

Present Usage 11.81 cfs

1.61 cfs

MICROFILMED

September 21, 1981

Water Right #95-7558

EXAMINERS REPORT

SUPPLEMENTAL

Avondale Irrigation District is one of several entities which supply water to the City of Hayden, which is an incorporated municipality. Because of urban growth, the irrigated acreage within the district has dropped from 1080 acres to 805 within the last five years. As a result, some of the water which was formerly used for irrigation is now used for Municipal purposes. One of the municipal services provided to the city by the district is Fire Protection. Hayden Fire Protection District provides to the city the fire fighting equipment, which is capable of pumping 9.0 cfs. In the event of a major fire, outside agencies would be called in until the maximum system capacity is reached (11.81 cfs at present).

A. I. D. is currently investigating the possibility of expanding their services to the city. I, therefore, recommend an amendment be made to add Municipal use with a diversion rate of 10.2 cfs.

**This change would result in an expansion
of permit 95-7558 AND THEREFORE NO
Amendment was requested**

J.J

9/30/81

RECEIVED


AV 1200 153/Unit
0.23 Acre/Unit




LEGEND
SEE SHEET 4

EXISTING
WATER SYSTEM PLAN
AVONDALE IRRIGATION DISTRICT

DRAWN BY WJA	FOR BOARD OF DIRECTORS	DATE 21 MAY 1975
CHECKED BY	K.A. DURTSCHI & ASSOCIATES ENGINEERING-SURVEYING	SCALE 1"=200'
REVISIONS 1-2-80 10-16-80	1025 COEUR D'ALENE AVE. COEUR D'ALENE, IDAHO	JOB NO. 204-75 SH. 2 OF 4

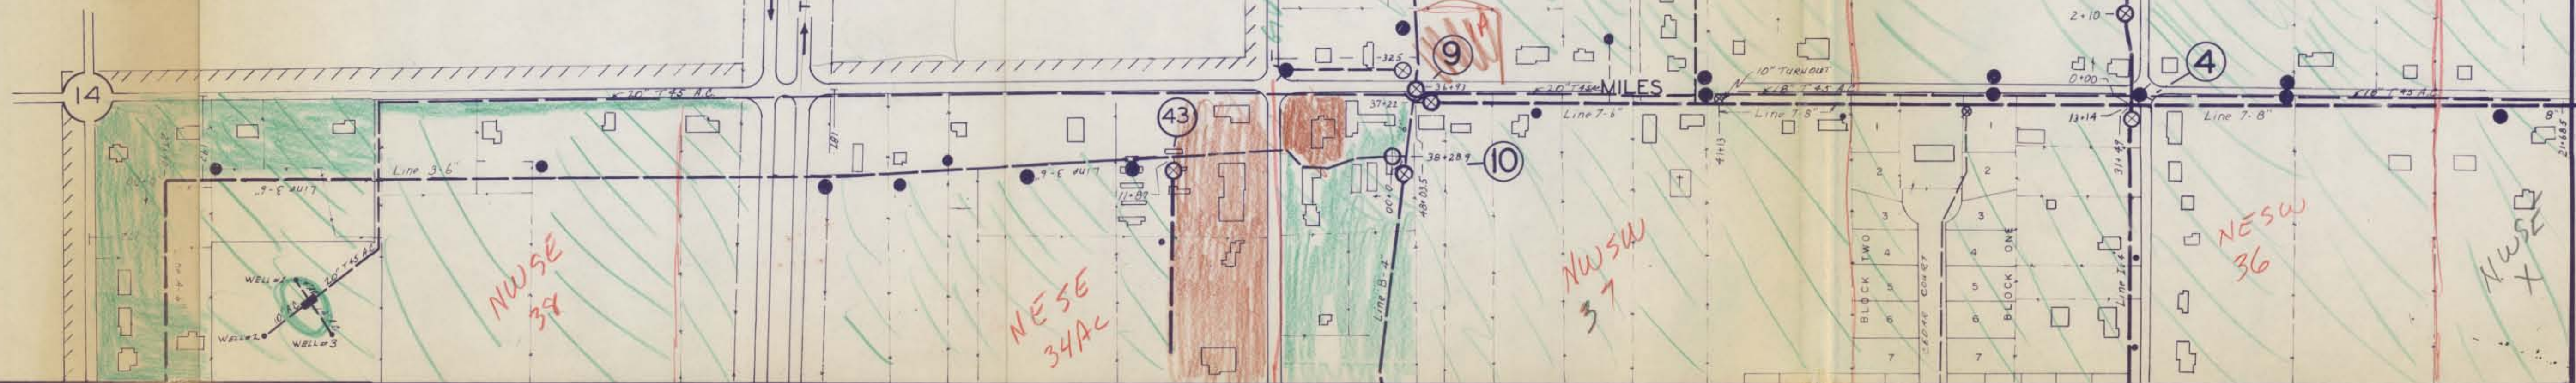

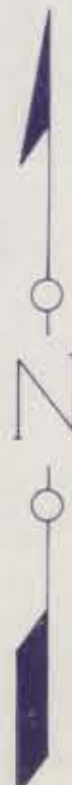

12 7
13 18

HAYDEN LAKE DISTRICT
STORAGE TANK

AVONDALE STORAGE TANK
50,000 GALLONS
W.S. FULL = ELEV. 2,456.00
W.S. EMPTY = ELEV. 2,443.90


2" TIMER OPERATED VALVE
TO AVONDALE ON HAYDEN



AVONDALE PUMP
HOUSE

HAYDEN LAKE
ELEV. 2233 ±

LEGEND
SEE SHEET 4

EXISTING WATER SYSTEM PLAN			
AVONDALE IRRIGATION DISTRICT			
DRAWN BY	FOR	DATE	
W.J.A.	BOARD OF DIRECTORS	21 MAY 1975	
CHECKED BY		SCALE	
	K.A. DURTSCHI	1" = 200'	
REVISIONS	ENGINEERING-SURVEYING	JOB NO.	
1-2-80	1025 COEUR D'ALENE AVE. COEUR D'ALENE, IDAHO	204-75	
		SH 3 OF 4	

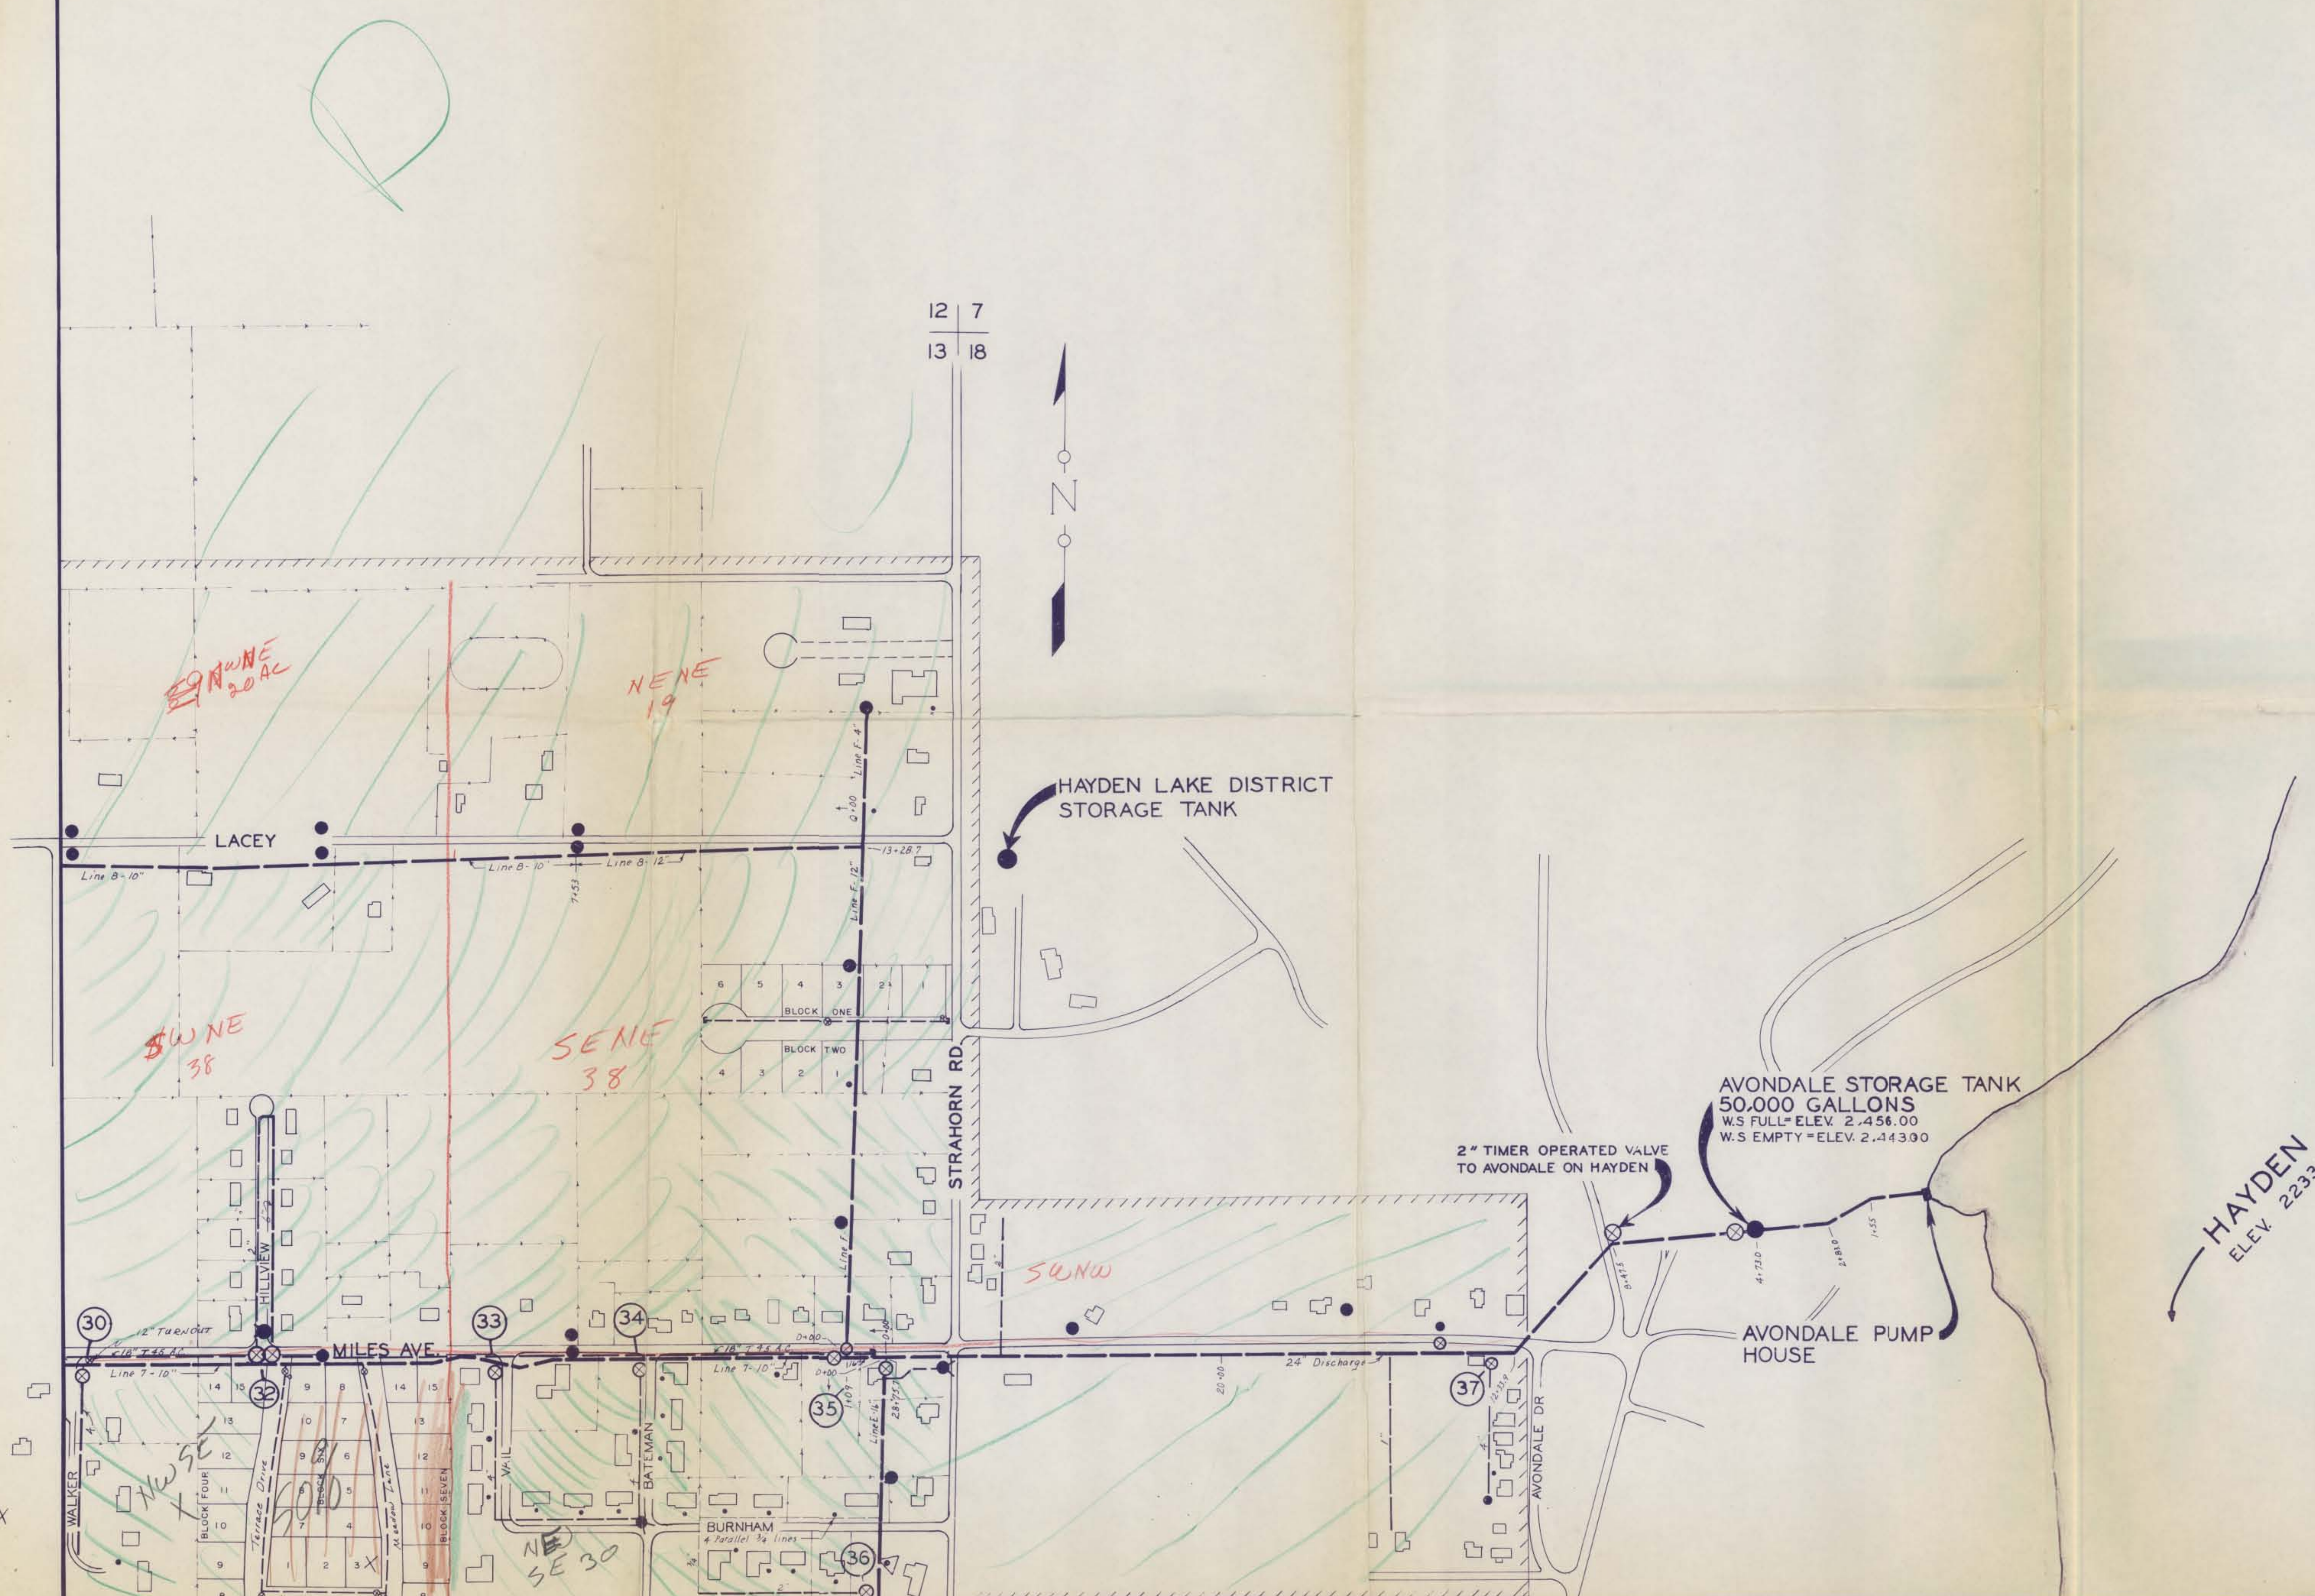

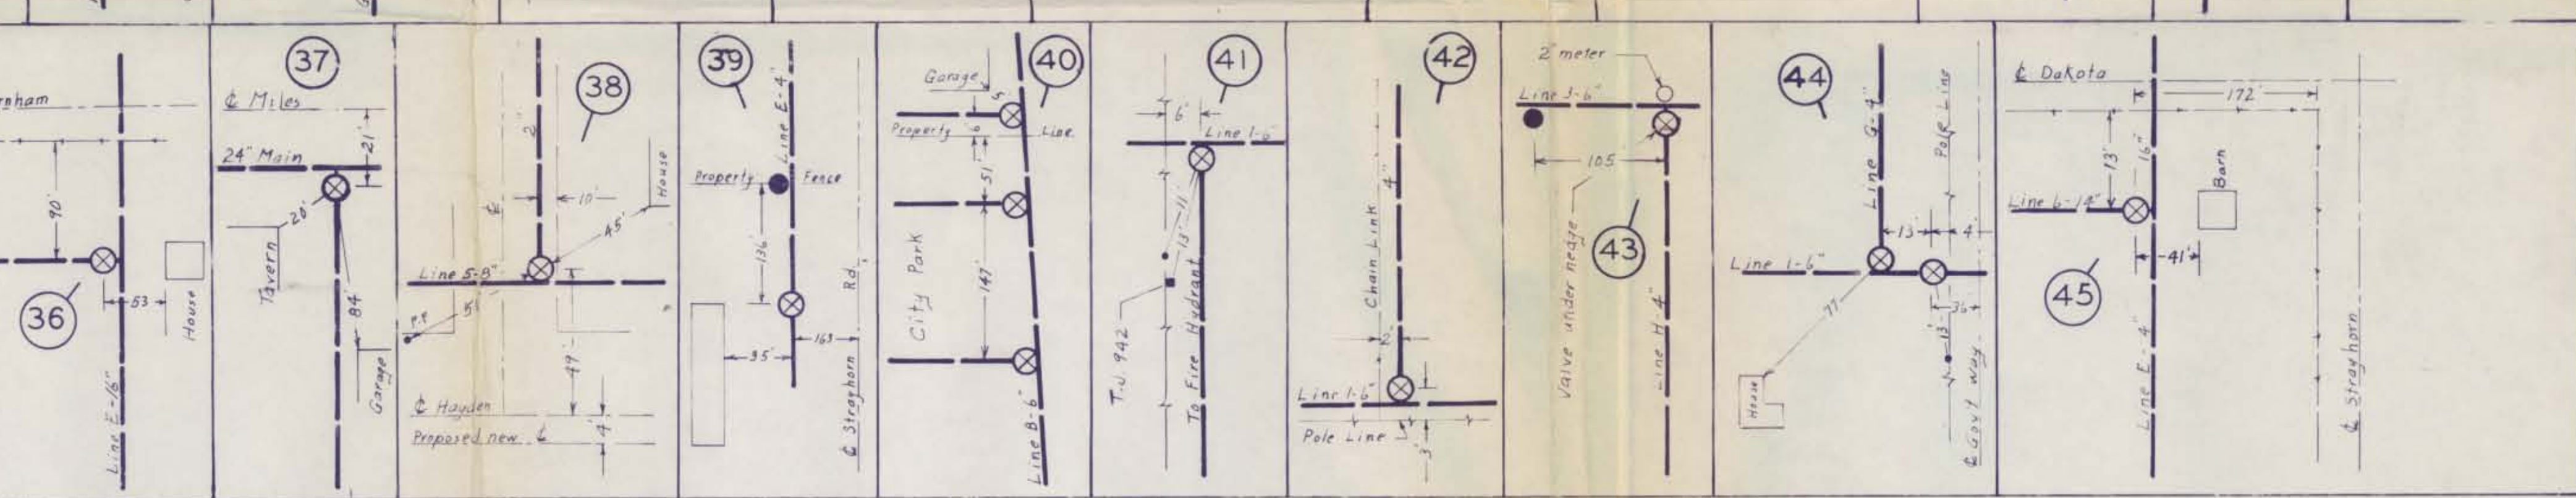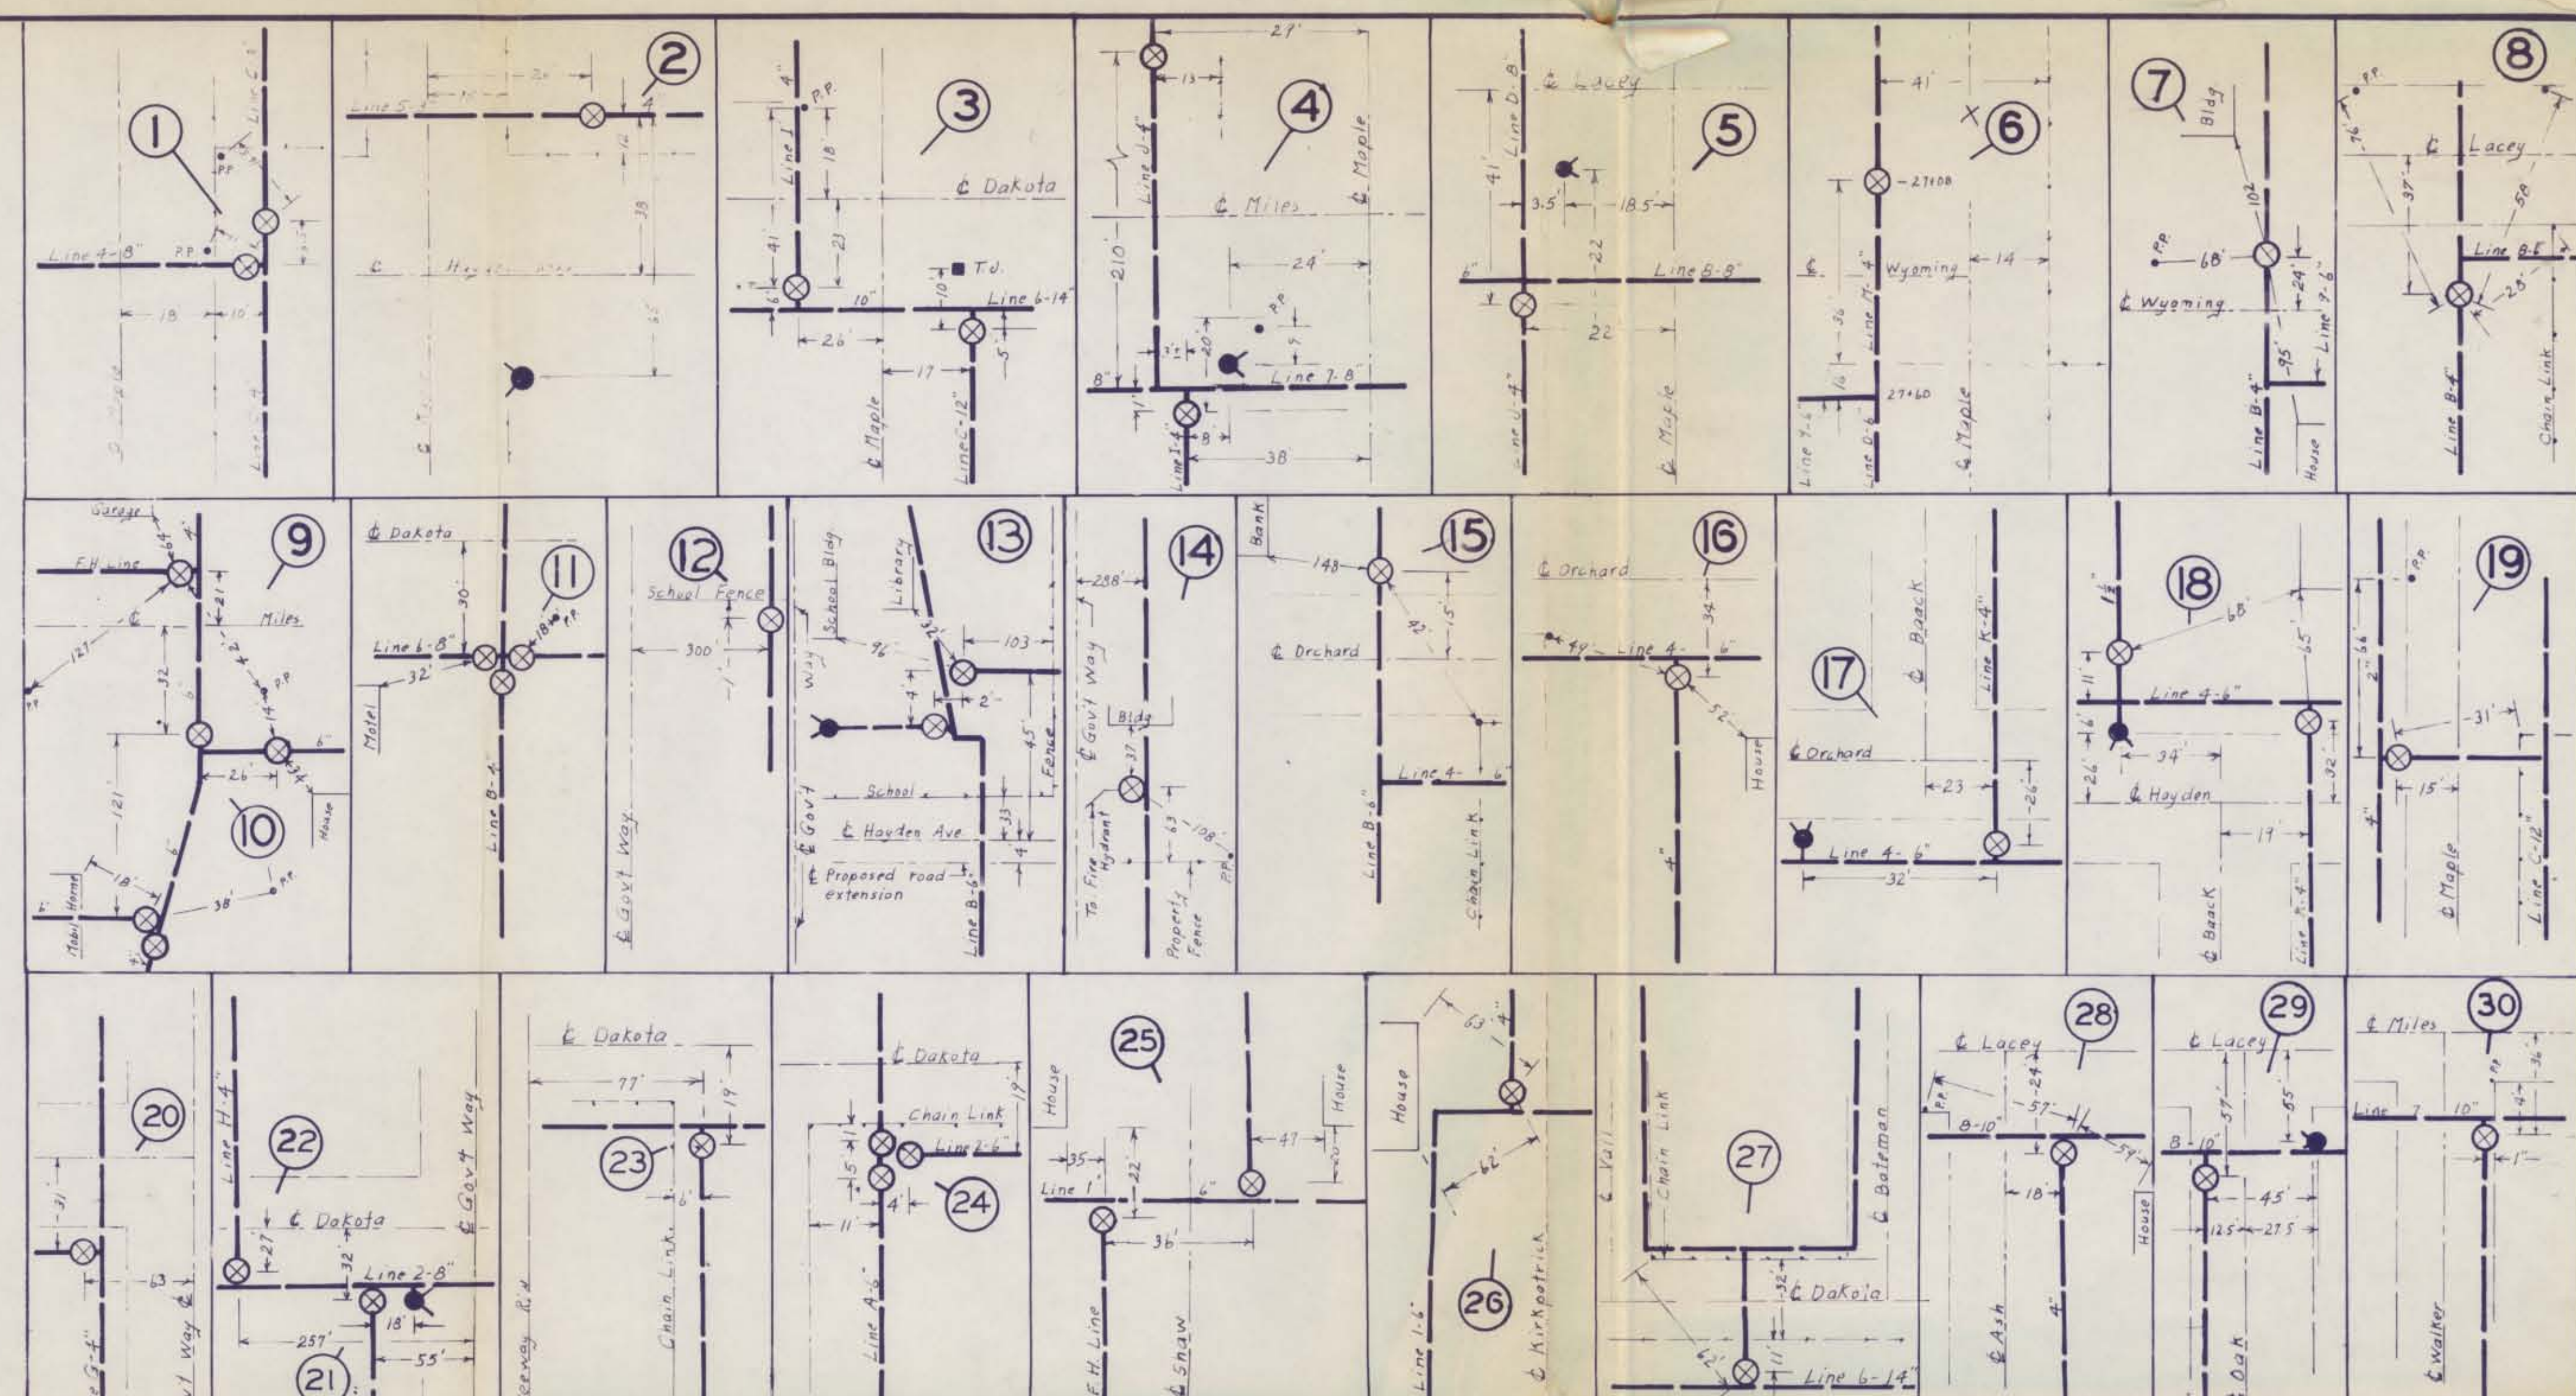

- | | | |
|------------------------------|---|--|
| WATER SYSTEM PLAN | | EXISTING |
| AVONDALE IRRIGATION DISTRICT | | |
| DRAWN BY
W. J. A. | FOR
BOARD OF DIRECTORS | DATE
21 MAY 75 |
| CHECKED BY | K. A. DURTSCHI
& ASSOCIATES
ENGINEERING—SURVEYING | SCALE
1" = 200'
JOB NO.
20 4 - 75 |
| REVISIONS
2-2-75-1 | 1025 COEUR D'ALENE AVE.
COEUR D'ALENE, IDAHO | SH <u>4</u> OF <u>4</u> |

9


95.7558

[illegible]

AVONDALE RESORT DISTRICT

P. O. Box 81

Hayden Lake, Idaho 83835

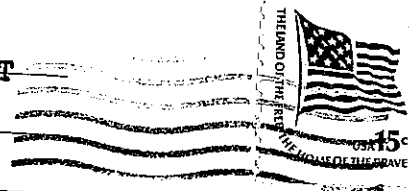

RECEIVED

SEP 10 1980

Department of Water Resources



IDAHO DEPARTMENT OF WATER RESOURCES
STATEHOUSE
BOISE, IDAHO 83720

DEPARTMENT OF WATER RESOURCES

The Idaho Department of Water Resources will consider this card as a statement that the permit holder(s) has completed development to the extent shown below of Permit No. 95-7558.

Name(s) of Permit Holder: AVONDALE IRRIGATION DISTRICT

Post Office Address: P.O. Box 81 - (207-E-Hayden Ave)
HAYDEN LAKE, Idaho 83835 Tel. No. 208-772-5657

Source of Water: DEEP WELLS (3)

Extent of Use: ☒ Domestic 900 + (number of households)
☐ Stockwater _____ (number and type of stock)
☒ Irrigation 1030 (acres)
☐ Other _____

Measuring Device: Required? ☒ Yes ☐ No Installed? ☒ Yes ☐ No
Access Port: Required? ☒ Yes ☐ No Installed? ☒ Yes ☐ No

The above information is a true statement of the extent to which the above numbered permit has been developed.

9-8-80
Date

Donald Anderson
Signature of Permit Holder CHAIRMAN
BOARD OF DIRECTORS

RECEIVED
MAR 15 2010
CANN

STATE OF IDAHO
DEPARTMENT OF WATER RESOURCES
Northern Region

JOHN W. EVANS
Governor
C. STEPHEN ALLRED
Director

4055 Government Way
Coeur d'Alene, ID 83814
(208) 667-6484

October 6, 1980

Avondale Irrigation Dist.
P. O. Box 81
Harden Lake, Idaho 83814

RE: 95-7558

Gentlemen:

We acknowledge receipt of your statement of completion of water development and use for the above-referenced permit.

Before a license can be issued, a field examination must be made by a representative of this Department. We do not know at this time when he will be able to conduct the examination, however, the examiner will try to contact you at the time he makes the examination so that you may show him the system. Your permit will remain valid until the examination is made.

If you have any questions concerning the field examination, please contact this office.

Very truly yours,

TOM D. KING
Senior Water Resource Agent

TDK/fms

cc: IDWR - State Office

MICROFILMED

STATE OF IDAHO
DEPARTMENT OF WATER RESOURCES

STATEHOUSE
BOISE, IDAHO 83720
(208) 334-4440
CERTIFIED MAIL

AVONDALE IRRIGATION DIST.
P.O. BOX 81
HAYDEN LAKE, ID 83814

138485

AUGUST 31, 1980

DEAR PERMIT HOLDER:

ONE OF THE CONDITIONS OF APPROVAL OF YOUR WATER PERMIT NO. 95-7558 WAS THAT EVIDENCE OF THE EXTENT OF DEVELOPMENT MUST BE SUBMITTED TO THIS OFFICE ON OR BEFORE NOVEMBER 01, 1980. (SEE LAST PAGE OF YOUR APPROVED PERMIT). ENCLOSED IS A POST CARD WHICH MAY BE USED TO SUBMIT THE REQUIRED PROOF OF BENEFICIAL USE.

IF YOU HAVE NOT FULLY COMPLETED YOUR PROJECT, AND YOU HAVE NOT PREVIOUSLY RECEIVED AN EXTENSION OF TIME, YOU MAY REQUEST AN EXTENSION OF TIME PROVIDED THE DELAY IS FOR REASONABLE CAUSE AS INDICATED IN SECTION 42-204, IDAHO CODE, AMENDED. IF YOU HAVE BEEN PREVENTED FROM PROCEEDING BY A GOVERNMENTAL AGENCY OR BY LITIGATION, MORE THAN ONE EXTENSION OF TIME CAN BE GRANTED. A REQUEST FOR EXTENSION OF TIME FORM IS ENCLOSED FOR YOUR CONVENIENCE. PLEASE NOTE THAT A FEE OF \$15.00 MUST BE SUBMITTED WITH THIS FORM.

EITHER THE BENEFICIAL USE POST CARD OR A REQUEST FOR AN EXTENSION OF TIME MUST BE RECEIVED BY THIS DEPARTMENT ON OR BEFORE THE ABOVE MENTIONED DATE, OTHERWISE, THE PERMIT WILL LAPSE AND BE OF NO FURTHER FORCE OR EFFECT WITHIN 60 DAYS.

SINCERELY,

RITA FLECK
SR. SECRETARY

ENCLOSURES

MICROFILMED

USE TYPEWRITER OR
BALL POINT PEN

State of Idaho
Department of Water Resources

WELL DRILLER'S REPORT

State law requires that this report be filed with the Director, Department of Water Resources within 30 days after the completion or abandonment of the well.

1. WELL OWNER

Name Frederick Hughes Park
Address Highway 100, Hayden, Idaho
Owner's Permit No. 95-7558

2. NATURE OF WORK

☒ New well ☐ Deepened ☐ Replacement
☐ Abandoned (describe method of abandoning)

3. PROPOSED USE

☐ Domestic ☒ Irrigation ☐ Test ☐ Other (specify type)
☐ Municipal ☐ Industrial ☐ Stock ☐ Waste Disposal or Injection

4. METHOD DRILLED

☒ Cable ☐ Rotary ☐ Dug ☐ Other

5. WELL CONSTRUCTION

Diameter of hole 30.00 inches Total depth 358 feet
Casing schedule: ☒ Steel ☐ Concrete

Thickness	Diameter	From	To
<u>37.5</u> inches	<u>30.00</u> inches	<u>0</u> feet	<u>340</u> feet
_____ inches	_____ inches	_____ feet	_____ feet
_____ inches	_____ inches	_____ feet	_____ feet
_____ inches	_____ inches	_____ feet	_____ feet
_____ inches	_____ inches	_____ feet	_____ feet

Was casing drive shoe used? ☒ Yes ☐ No
Was a packer or seal used? ☒ Yes ☐ No
Perforated? ☐ Yes ☒ No
How perforated? ☐ Factory ☐ Knife ☐ Torch
Size of perforation _____ inches by _____ inches


Number	From	To
_____ perforations	_____ feet	_____ feet
_____ perforations	_____ feet	_____ feet
_____ perforations	_____ feet	_____ feet

Well screen installed? ☒ Yes ☐ No
Manufacturer's name W.P. Schumacher
Type 5/8" x 1/2" slot Model No. 3001
Diameter 5/8" Slot size 1/2" Set from 283 feet to 353 feet
Diameter 5/8" Slot size 1/2" Set from 303 feet to 313 feet
Gravel packed? ☐ Yes ☒ No Size of gravel _____
Placed from _____ feet to _____ feet

Surface seal depth 40 Material used in seal ☒ Cement grout
☒ Puddling clay ☐ Well cuttings
Sealing procedure used ☐ Sherry pit ☒ Temporary surface casing
☐ Overbore to seal depth

6. LOCATION OF WELL

Sketch map location must agree with written location.

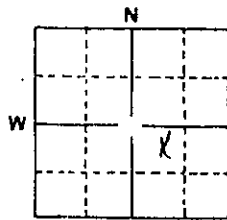

Subdivision Name _____

Lot No. _____ Block No. _____

County Kootenai

NW 1/4 SE 1/4 Sec. 14, T. 51 N., R. 4 E.

7. WATER LEVEL

Static water level 358 feet below land surface
Flowing? ☐ Yes ☐ No G.P.M. flow _____
Temperature _____ ° F. Quality _____
Artesian closed-in pressure _____ p.s.i.
Controlled by ☐ Valve ☐ Cap ☐ Plug

8. WELL TEST DATA

☐ Pump ☐ Bailor ☐ Other

Discharge G.P.M.	Draw Down	Hours Pumped
3200	2	1

9. LITHOLOGIC LOG

Hole Diam.	Depth		Material	Water	
	From	To		Yes	No
34	0	1	Top Soil		/
34	1	16	Gravel 1/2" to 3/4"		/
34	16	18	Gravel 1/2" to 3/4"		/
34	18	23	Gravel 1/2" to 3/4"		/
34	23	34	Gravel 1/2" to 3/4"		/
34	34	61	Gravel 1/2" to 3/4"		/
34	61	227	Gravel 1/2" to 3/4"		/
34	227	275	Gravel 1/2" to 3/4"		/
34	275	289	Gravel 1/2" to 3/4"		/
34	289	299	Gravel 1/2" to 3/4"		/
34	299	301	Gravel 1/2" to 3/4"		/
34	301	311	Gravel 1/2" to 3/4"		/
34	311	358	Gravel 1/2" to 3/4"		/

10.

Work started Nov. 23, 77 finished Apr. 31, 77

11. DRILLERS CERTIFICATION

Firm Name W.P. Schumacher Drilling Firm No. 100
Address 401 W. 1st St. Hayden, Idaho Date 4/30/77
Signed by (Firm Official) [Signature]
and [Signature]
(Operator)

WELL DRILLER'S REPORT

State law requires that this report be filed with the Director, Department of Water Resources within 30 days after the completion or abandonment of the well.

Department of Water Resources
Northern District Office

1. WELL OWNER

Name William Dale Kingdon, Jr.
Address 25 San Juan Highway, Lake Park, Ga.
Owner's Permit No. 95-7558

2. NATURE OF WORK

☒ New well ☐ Deepened ☐ Replacement
☐ Abandoned (describe method of abandoning)

3. PROPOSED USE

☐ Domestic ☒ Irrigation ☐ Test ☐ Other (specify type)
☐ Municipal ☐ Industrial ☐ Stock ☐ Waste Disposal or Injection

4. METHOD DRILLED

☒ Cable ☐ Rotory ☐ Dug ☐ Other

5. WELL CONSTRUCTION

Diameter of hole 16 inches Total depth 417 feet
Casing schedule: ☒ Steel ☐ Concrete

Thickness		Diameter		From		To	
<u>3.75</u>	inches	<u>16.50</u>	inches	<u>+ 1</u>	feet	<u>3.0</u>	feet
_____	inches	_____	inches	_____	feet	_____	feet
_____	inches	_____	inches	_____	feet	_____	feet
_____	inches	_____	inches	_____	feet	_____	feet
_____	inches	_____	inches	_____	feet	_____	feet

Was casing drive shoe used? ☒ Yes ☐ No
Was a packer or seal used? ☒ Yes ☐ No
Perforated? ☐ Yes ☒ No
How perforated? ☐ Factory ☐ Knife ☐ Torch
Size of perforation _____ inches by _____ inches


Number	From	To
_____ perforations	_____ feet	_____ feet
_____ perforations	_____ feet	_____ feet
_____ perforations	_____ feet	_____ feet

Well screen installed? ☒ Yes ☐ No
 Manufacturer's name WOP Johnson
 Type 2" x 3" x 1" Model No. 5011
 Diameter 4 1/2" Slot size 3/32" Set from 3.50 feet to 3.55 feet
 Diameter 4 1/2" Slot size 1/4" Set from 3.55 feet to 4.10 feet
 5' off bottom of 5' of water bottom 10' of water
 Gravel tested? ☐ Yes ☐ No Size of gravel _____
 Placed from _____ feet to _____ feet

Surface seal depth 2 1/2 Material used in seal ☒ Cement grout
☒ Puddling clay ☐ Well cuttings
 Sealing procedure used ☐ Sherry pit ☒ Temporary surface casing
☐ Overbore to seal depth

6. LOCATION OF WELL

Sketch map location must agree with written location.

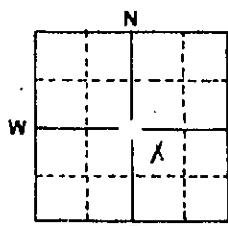

Subdivision Name_____

Lot No. _____ Block No. _____

County Kootenai

NW 1/4 SE 1/4 Sec. 14, T. 51 N, R. 4 E, SW

7. WATER LEVEL.

Static water level 32.2 feet below land surface
Flowing? ☐ Yes ☐ No G.P.M. flow _____
Temperature _____ ° F. Quality _____
Artesian closed-in pressure _____ p.s.i.
Controlled by ☐ Valve ☐ Cap ☐ Plug

8. WELL TEST DATA

☒ Pump ☐ Bailer ☐ Other

Discharge G.P.M.	Draw Down	Hours Pumped
1000	14	2

9. LITHOLOGIC LOG

Hole Diam.	Depth		Material	Water	
	From	To		Yes	No
22	0	18	Dark silty soil		/
22	1	20	Gravel / Sand / silt		/
16	20	51	Gravel / Sand / silt		/
16	51	104	Gravel / Sand / silt		/
16	104	155	Gravel / Sand / silt		/
16	155	212	Gravel / Sand / silt		/
16	212	291	Gravel / Sand / silt		/
16	291	392	Gravel / Sand / silt		/
16	392	408	Gravel / Sand / silt		/
16	408	441	Sand / silt / gravel		/
16	441	518	Gravel / Sand / silt		/
16	518	535	Gravel / Sand / silt		/
16	535	536	Gravel / Sand / silt		/
16	536	548	Sand / silt / gravel		/
16	548	552	Sand / silt / gravel		/
16	552	582	Sand / silt / gravel		/
16	582	607	Sand / silt / gravel		/
16	607	614	Sand / silt / gravel		/
16	614	616	Sand / silt / gravel		/
16	616	617	Clay / silt		/

10.

Work started Sept. 17, 1976 finished Dec. 1, 1977

II. DRILLERS CERTIFICATION

Firm Name A. T. Herbert, Dallas, Tex. Firm No. 105

Address: 161-200 St Date: 11/16/77

Signed by (Firm Official) _____

and
(Operator) James H. Thompson

USE TYPEWRITER OR
BALL POINT PEN

State of Idaho
Department of Water Resources

WELL DRILLER'S REPORT

State law requires that this report be filed with the Director, Department of Water Resources within 30 days after the completion or abandonment of the well.

Department of Water Resources
District Office

1. WELL OWNER

Name Franklin Ferguson, Jr.
Address Hayden Ave. N. 14th St. S.W.
Owner's Permit No. 95-7558

2. NATURE OF WORK

☒ New well ☐ Deepened ☐ Replacement
☐ Abandoned (describe method of abandoning)

3. PROPOSED USE

☐ Domestic ☒ Irrigation ☐ Test ☐ Other (specify type)
☐ Municipal ☐ Industrial ☐ Stock ☐ Waste Disposal or Injection

4. METHOD DRILLED

☒ Cable ☐ Rotary ☐ Dug ☐ Other

5. WELL CONSTRUCTION

Diameter of hole 3.0 inches Total depth 358 feet
Casing schedule: ☒ Steel ☐ Concrete

Thickness	Diameter	From	To
<u>3.75</u> inches	<u>3.0</u> inches	<u>1</u> feet	<u>3.10</u> feet
_____ inches	_____ inches	_____ feet	_____ feet
_____ inches	_____ inches	_____ feet	_____ feet
_____ inches	_____ inches	_____ feet	_____ feet
_____ inches	_____ inches	_____ feet	_____ feet

Was casing drive shoe used? ☒ Yes ☐ No
Was a packer or seal used? ☒ Yes ☐ No
Perforated? ☐ Yes ☒ No
How perforated? ☐ Factory ☐ Knife ☐ Torch
Size of perforation _____ inches by _____ inches

Number	From	To
_____ perforations	_____ feet	_____ feet
_____ perforations	_____ feet	_____ feet
_____ perforations	_____ feet	_____ feet


Well screen installed? ☒ Yes ☐ No
Manufacturer's name Hayden
Type 3.75 Model No. 364
Diameter 3.0 Slot size 20 Set from 34.5 feet to 35.5 feet
Diameter 3.0 Slot size 20 Set from 35.5 feet to 35.5 feet

Gravel packed? ☐ Yes ☒ No Size of gravel _____
Placed from _____ feet to _____ feet

Surface seal depth 40 Material used in seal ☒ Cement grout
☒ Puddling clay ☐ Well cuttings
Sealing procedure used ☐ Sherry pit ☒ Temporary surface casing
☐ Overbore to seal depth

6. LOCATION OF WELL

Sketch map location must agree with written location.

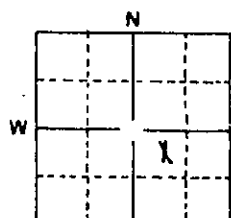

Subdivision Name _____

Lot No. _____ Block No. _____

County Kootenai

NW 1/4 SE 1/4 Sec. 14 T. 51 N. R. 9 S. W.

7. WATER LEVEL

Static water level 223 feet below land surface
Flowing? ☐ Yes ☐ No G.P.M. flow _____
Temperature _____ ° F. Quality _____
Artesian closed-in pressure _____ p.s.i.
Controlled by ☐ Valve ☐ Cap ☐ Plug

8. WELL TEST DATA

☐ Pump ☐ Bailor ☐ Other

Discharge G.P.M.	Draw Down	Hours Pumped
<u>3700</u>	<u>12</u>	<u>1</u>

9. LITHOLOGIC LOG

Hole Diam.	Depth		Material	Water	
	From	To		Yes	No
34	0	1	Top Soil		
	1	5	Gravel & Sand 1 1/2"		
	5	30	Sand & Gravel 1 1/2"		
37	30	32	Sand		
38	32	37	Sand & Gravel		
	37	41	Gravel 4" max		
	41	81	Gravel 1 1/2"		
	81	114	Gravel 1 1/2" max		
	114	348	Gravel		
	348	366	Gravel & Sand		
	366	393	Gravel & Sand 1 1/2" & 3/4" Sand		
	393	395	Sand & Gravel		
	395	398	Sand & Gravel		
	398	399	Sand & Gravel		
	399	398	Sand & Gravel		
	398	399	Sand & Gravel		
	399	398	Sand & Gravel		
JOHN V. EVANS
Governor

C. STEPHEN ALLRED
Director

Mailing address:
Statehouse
Boise, Idaho 83720
(208) 334-4440

May 16, 1980

Dear Wateruser:

The enclosed Order changes the measuring device condition of approval on your water right permit.

The changed condition is less restrictive and provides you the option to install an access port or have your system measured and certified by a professional engineer. Instructions for access port installation are also enclosed.

If you have questions regarding this matter, please contact the Regional Office nearest to you.

Sincerely,

David R. Tuthill Jr.

DAVID R. TUTHILL JR., P.E.
Supervisor, Water Allocations Section

DRT:jg

Enclosures

Northern Region Office
Rt. #5 Box 203, Government Way
Coeur d'Alene, Idaho 83814

Eastern Region Office
1515 Lincoln Road
Idaho Falls, Idaho 83401

Southern Region Office
1041 Blue Lake Boulevard North
Twin Falls, Idaho 83301

Western Region Office
92 South Cole Road
Boise, Idaho 83705

MICROFILMED

November 7, 1975

Re: Permit No. 95-7558

Avondale Irrigation District
P. O. Box 81
Hayden Lake, ID 83814

Gentlemen:

Enclosed is a copy of your approved Application for Permit No. 95-7558. We direct your attention to the conditions of approval as listed on the fourth page.

Be sure to note that a special condition requiring you to install and maintain a measuring device at your point of diversion has been placed upon your permit. We are enclosing a letter describing different types of measuring devices accepted by this office.

Sincerely,

BOBBY D. FLEENOR
Chief, Water Rights

BDF:jfr

Enclosures



DEPARTMENT OF WATER RESOURCES
- STAFF ANALYSIS -

Item Initial Date

RAH 9-30-75

Application No. 95-7558 Arundale Irrigation Dist

☒ Source
☒ Point of Diversion
☒ County
☒ Quantity of Water and Period of Use
☒ Description of Diverting Works
☒ Time required for B/U of water
☒ Place of Use or Acres Irrigated
☒ Map
☒ Signature
☒ Fee

(1) RAH 9-30-75

In form to receipt

(2) _____

Send Copies to:

Idaho State Health Department

Idaho Fish and Game Department

Bureau of Land Management

(3) _____

Request Special Use Permit from U.S.F.S.

Request Easement from B.L.M.

Request Information from Applicant

(4) RAH 9-30-75

In form for advertising

(5) _____

Platted on Map No. _____

(6) _____

Located within Water District No. _____

(7) _____

Critical groundwater area: yes _____ no ☒

(8) _____

Groundwater levels:

_____ Declining, ☒ Stable, _____ Increasing

(comment) _____

(9) _____

Other rights on the same place of use

(10) _____

Comments: _____

(11) cp 10/20

Affidavit of Publication received (date) OCT. 17, 1975

(12) cp 10/3

Final date for protests OCTOBER 27, 1975
Protests received: yes _____ no ☒

(13) _____

All requested information received from agencies or
applicant: yes ☒ no _____

(14) _____

Action recommended:

☒ Approve _____ Deny

Proposed Priority 9-29-75

Reason for Reduction _____

☒ Measuring device required

See attached sheet for other conditions of
approval

No special conditions Department of Water Resources


(15) District Northern

By Bob Kuyner Date 10-29-75

RECEIVED

RECEIVED

NOV 3 1975

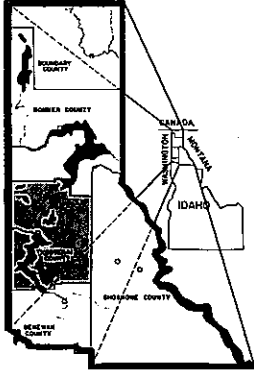

PANHANDLE HEALTH DISTRICT I

1309 Best Avenue
Coeur d'Alene, Idaho 83814
October 6, 1975

Environmental Health
Vital Statistics
Home Health
Health Education
Family Planning
Well Child Conference
VD Clinics
Early and Periodic Screening
Immunizations

RECEIVED

OCT 8 1975

Department of Water Resources
Northern District Office

Robert G. Haynes, P. E.
District Supervisor
Department of Water Resources
Route 5, Box 203
Coeur d'Alene, Idaho 83814

Application Number: 95-7558

Dear Mr. Haynes:

The Panhandle Health District has reviewed the above application and has no objection to the well for Avondale Irrigation District, located NW (3 Prs.) $\frac{1}{4}$ of SE $\frac{1}{4}$ of Section 14, Township 51 M, Range W.B.M., Kootenai County.

The actual well site should be approved by the Health District, prior to drilling to insure compliance with all State Codes.

Sincerely,


PANHANDLE HEALTH DISTRICT I

Charles E. Anselmo

Charles E. Anselmo
Environmental Quality Specialist

CEA/lr

cc: James Kimball
Avondale Irrigation District

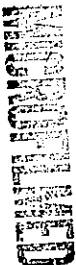



STATE OF IDAHO

DEPARTMENT OF WATER RESOURCES
NORTHERN DISTRICT
Route 5, Box 203 - Suite #1
4055 Government Way

COEUR D'ALENE, IDAHO 83814

(208) 667-6484

October 3, 1975

Re: Application No. 95-7558 Application No. 96-7413
 " " 95-7559 Claim No. 95-4347
 " " 95-7560

Coeur d'Alene Press
Second & Lakeside
Coeur d'Alene, ID 83814

Gentlemen:

Enclosed is a legal notice which we wish to have published once a week for two consecutive weekly issues of your newspaper. We have inserted the publication dates allowing ample time for you to submit us a galley proof for review before publication.

After sending us a galley proof, proceed with the publication on the dates we have inserted, assuming the notice is correct. If we have any corrections, we will notify you before the first publication. If you cannot publish the notice on the proposed dates, please contact us immediately.

An affidavit of publication must be submitted to our office along with the publication bill. Your cooperation in this matter is appreciated.

Very truly yours,

ROBERT G. HAYNES
District Supervisor

RGH:CP

Enc: Legal Notice(s)

RECEIVED
OCT 10 1975

Bill: 10-20-75.4

NOTICE OF APPLICATION FOR WATER PERMIT

Notice is hereby given that Avondale Irrigation District,
P.O. Box 81, Hayden Lake, Idaho
has on September 29, 1975 submitted Application No. 95-7558
for a permit to appropriate 10.2 cubic feet per second ~~XXXXXXXXXXXXXXXXXXXX~~
of water from three wells
by means of storage reservoir and pipelines
within the NW $\frac{1}{4}$ SE $\frac{1}{4}$ (3 points), Sec. 14, T. 51N, R. 4W, B.M., Kootenai County

to be used from Jan. 1 to Dec. 31 for domestic purposes for approximately 725
~~***~~ families (2.0 cfs); and from May 1 to Oct. 31 for the irrigation of 1,030
acres (8.2 cfs)
within the SW $\frac{1}{4}$ NW $\frac{1}{4}$, NW $\frac{1}{4}$ SW $\frac{1}{4}$, Sec. 18, T. 51N, R. 3W, B.M.; S $\frac{1}{2}$ SW $\frac{1}{4}$, Sec. 12, all of
Sec. 13, SE $\frac{1}{4}$, Sec. 14, NW $\frac{1}{4}$, Sec. 24, T. 51N, R. 4W, B.M.

If issued, this permit will be subject to all prior water rights. Protests
against the granting of the permit must be filed with the Idaho Department of
Water Resources, 4055 Government Way, Coeur d'Alene, Idaho 83814, on or before
October 27, 1975.

R. KEITH HIGGINSON
Director

Published in the Coeur d'Alene Press, Coeur d'Alene, Idaho
on Oct. 9 and Oct. 16, 1975

**NOTICE OF APPLICATION
FOR WATER PERMIT**

Notice is hereby given that Avondale Irrigation District, P. O. Box 81, Hayden Lake, Idaho has on September 29, 1975 submitted Application No. 95-7558 for a permit to appropriate 10.2 cubic feet per second of water from three wells by means of storage reservoir and pipelines within the NW $\frac{1}{4}$ SE $\frac{1}{4}$ (3 points), Sec. 14, T. 51N, R. 4W, B.M., Kootenai County to be used from Jan. 1 to Dec. 31 for domestic purposes for approximately 725 families (2.0 cfs); and from May 1 to Oct. 31 for the irrigation of 1,030 acres (8.2 cfs) within the SW $\frac{1}{4}$ NW $\frac{1}{4}$, NW $\frac{1}{4}$ SW $\frac{1}{4}$, Sec. 18, T. 51N, R. 3W, B.M.; S $\frac{1}{2}$ SW $\frac{1}{4}$, Sec. 12, all of Sec. 13, SE $\frac{1}{4}$, Sec. 14, NW $\frac{1}{4}$, Sec. 24, T. 51N, R. 4W, B.M.

If issued, this permit will be subject to all prior water rights. Protests against the granting of the permit must be filed with the Idaho Department of Water Resources, 4055 Government Way, Coeur d'Alene, Idaho 83814, on or before October 27, 1975.

R. KEITH HIGGINSON
Director

Legal No. 376
Oct. 9, 16, 1975

*o.k.
10-8-75
CP*

RECORDED

Route 5, Box 203
Suite #1
4055 Government Way

XXXXXXX
XXXXXXXXXXXX

October 3, 1975

Re: Application for Permit No. 95-7558 - Avondale Irrigation District

Mr. Anthony Davis
Panhandle Health District I
1309 East Best
Coeur d'Alene, ID 83814

Dear Mr. Davis:

We are enclosing a copy of an application that may be of interest to your agency. Please review the application and if you have any comments, please submit them to our office as soon as possible. We normally complete the processing of an application within a four-week period and we are required to take final action shortly thereafter.

Please contact us if we may be of any further assistance.

Very truly yours,

ROBERT G. HAYNES, P.E.
District Supervisor

RGH:CP

Enclosure

RECEIVED
OCT 10 1975
DISTRICT I

Route 5, Box 203
Suite #1
4055 Government Way

XXXXXXXXXX
XXXXXXXXXXXXXXXXXX

October 3, 1975

Re: Application for Permit No. 95-7558

Avondale Irrigation District
P.O. Box 81
Hayden Lake, ID 83835

Gentlemen:

Attached is your receipt No. 3833 in the amount of \$125 for the filing fee on the above referenced application which was received in this office.

Very truly yours,

Corda M. Patterson
Secretary

CP

Attachments

RECEIVED
OCT 10 1975
FBI - BOZEMAN

K. A. DURTSCHI & ASSOCIATES

RT. 5, BOX 778D

COEUR D'ALENE, IDAHO 83814

July 31, 1975

RECEIVED

SEP 29 1975


Department of Water Resources
State of Idaho
Coeur d'Alene, Idaho

Department of Water Resources
Northern District Office

Gentlemen:

Enclosed herewith is one copy of the Application for
a Permit to Appropriate Public Waters as submitted by the
Avondale Irrigation District.

Very truly yours,

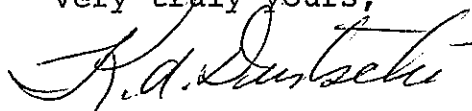

K. A. DURTSCHI, P. E.

KAD:wh

Encl.

cc: AVondale Irrigation Dist.

RECEIVED
SEP 29 1975
NORTH DAKOTA
DEPARTMENT OF WATER RESOURCES
NORTH DAKOTA