




CENTERS OF STATION
BASED ON SURVEY

LINE	BEARING	DISTANCE
L1	N 69°38'02" E	92.92'
L2	N 80°19'49" E	83.61'
L3	S 89°17'27" E	70.37'
L4	N 73°36'10" E	34.07'
L5	S 80°47'52" E	173.50'
L6	S 77°33'33" E	72.88'
L7	S 56°24'43" E	89.36'
L8	S 13°59'04" W	59.86'
L9	S 07°35'28" W	163.84'
L10	S 04°13'42" E	167.85'
L11	S 28°43'44" W	84.77'
L12	S 16°06'48" W	123.28'
L13	S 09°52'03" E	93.85'
L14	S 42°04'15" E	57.05'
L15	S 66°08'24" E	53.32'
L16	N 74°15'00" E	137.72'
L16A	N 74°15'00" E	115.21'
L16B	N 74°15'00" E	22.51'
L17	N 17°15'02" E	89.17'
L18	N 50°15'16" E	107.33'
L19	N 82°14'47" E	107.85'
L20	N 72°10'40" E	53.00'
L21	N 43°54'11" E	138.02'
L22	N 29°08'07" E	119.76'
L23	N 61°03'12" E	204.81'
L24	N 00°25'53" W	62.57'

NEW POINT OF DIVERSION AND EXISTING PUMP FACILITY
SEE ATTACHMENT 7A, SHT 1&2 OF 4

LEGEND

- SURVEYED CENTERLINE OF BROADFORD SLOUGH
FORMER T.L. BOUNDARY
○ FND. REBAR
● FND. BRASS CAP
⊕ FND. ALUMINUM CAP
● SET 1/2" REBAR

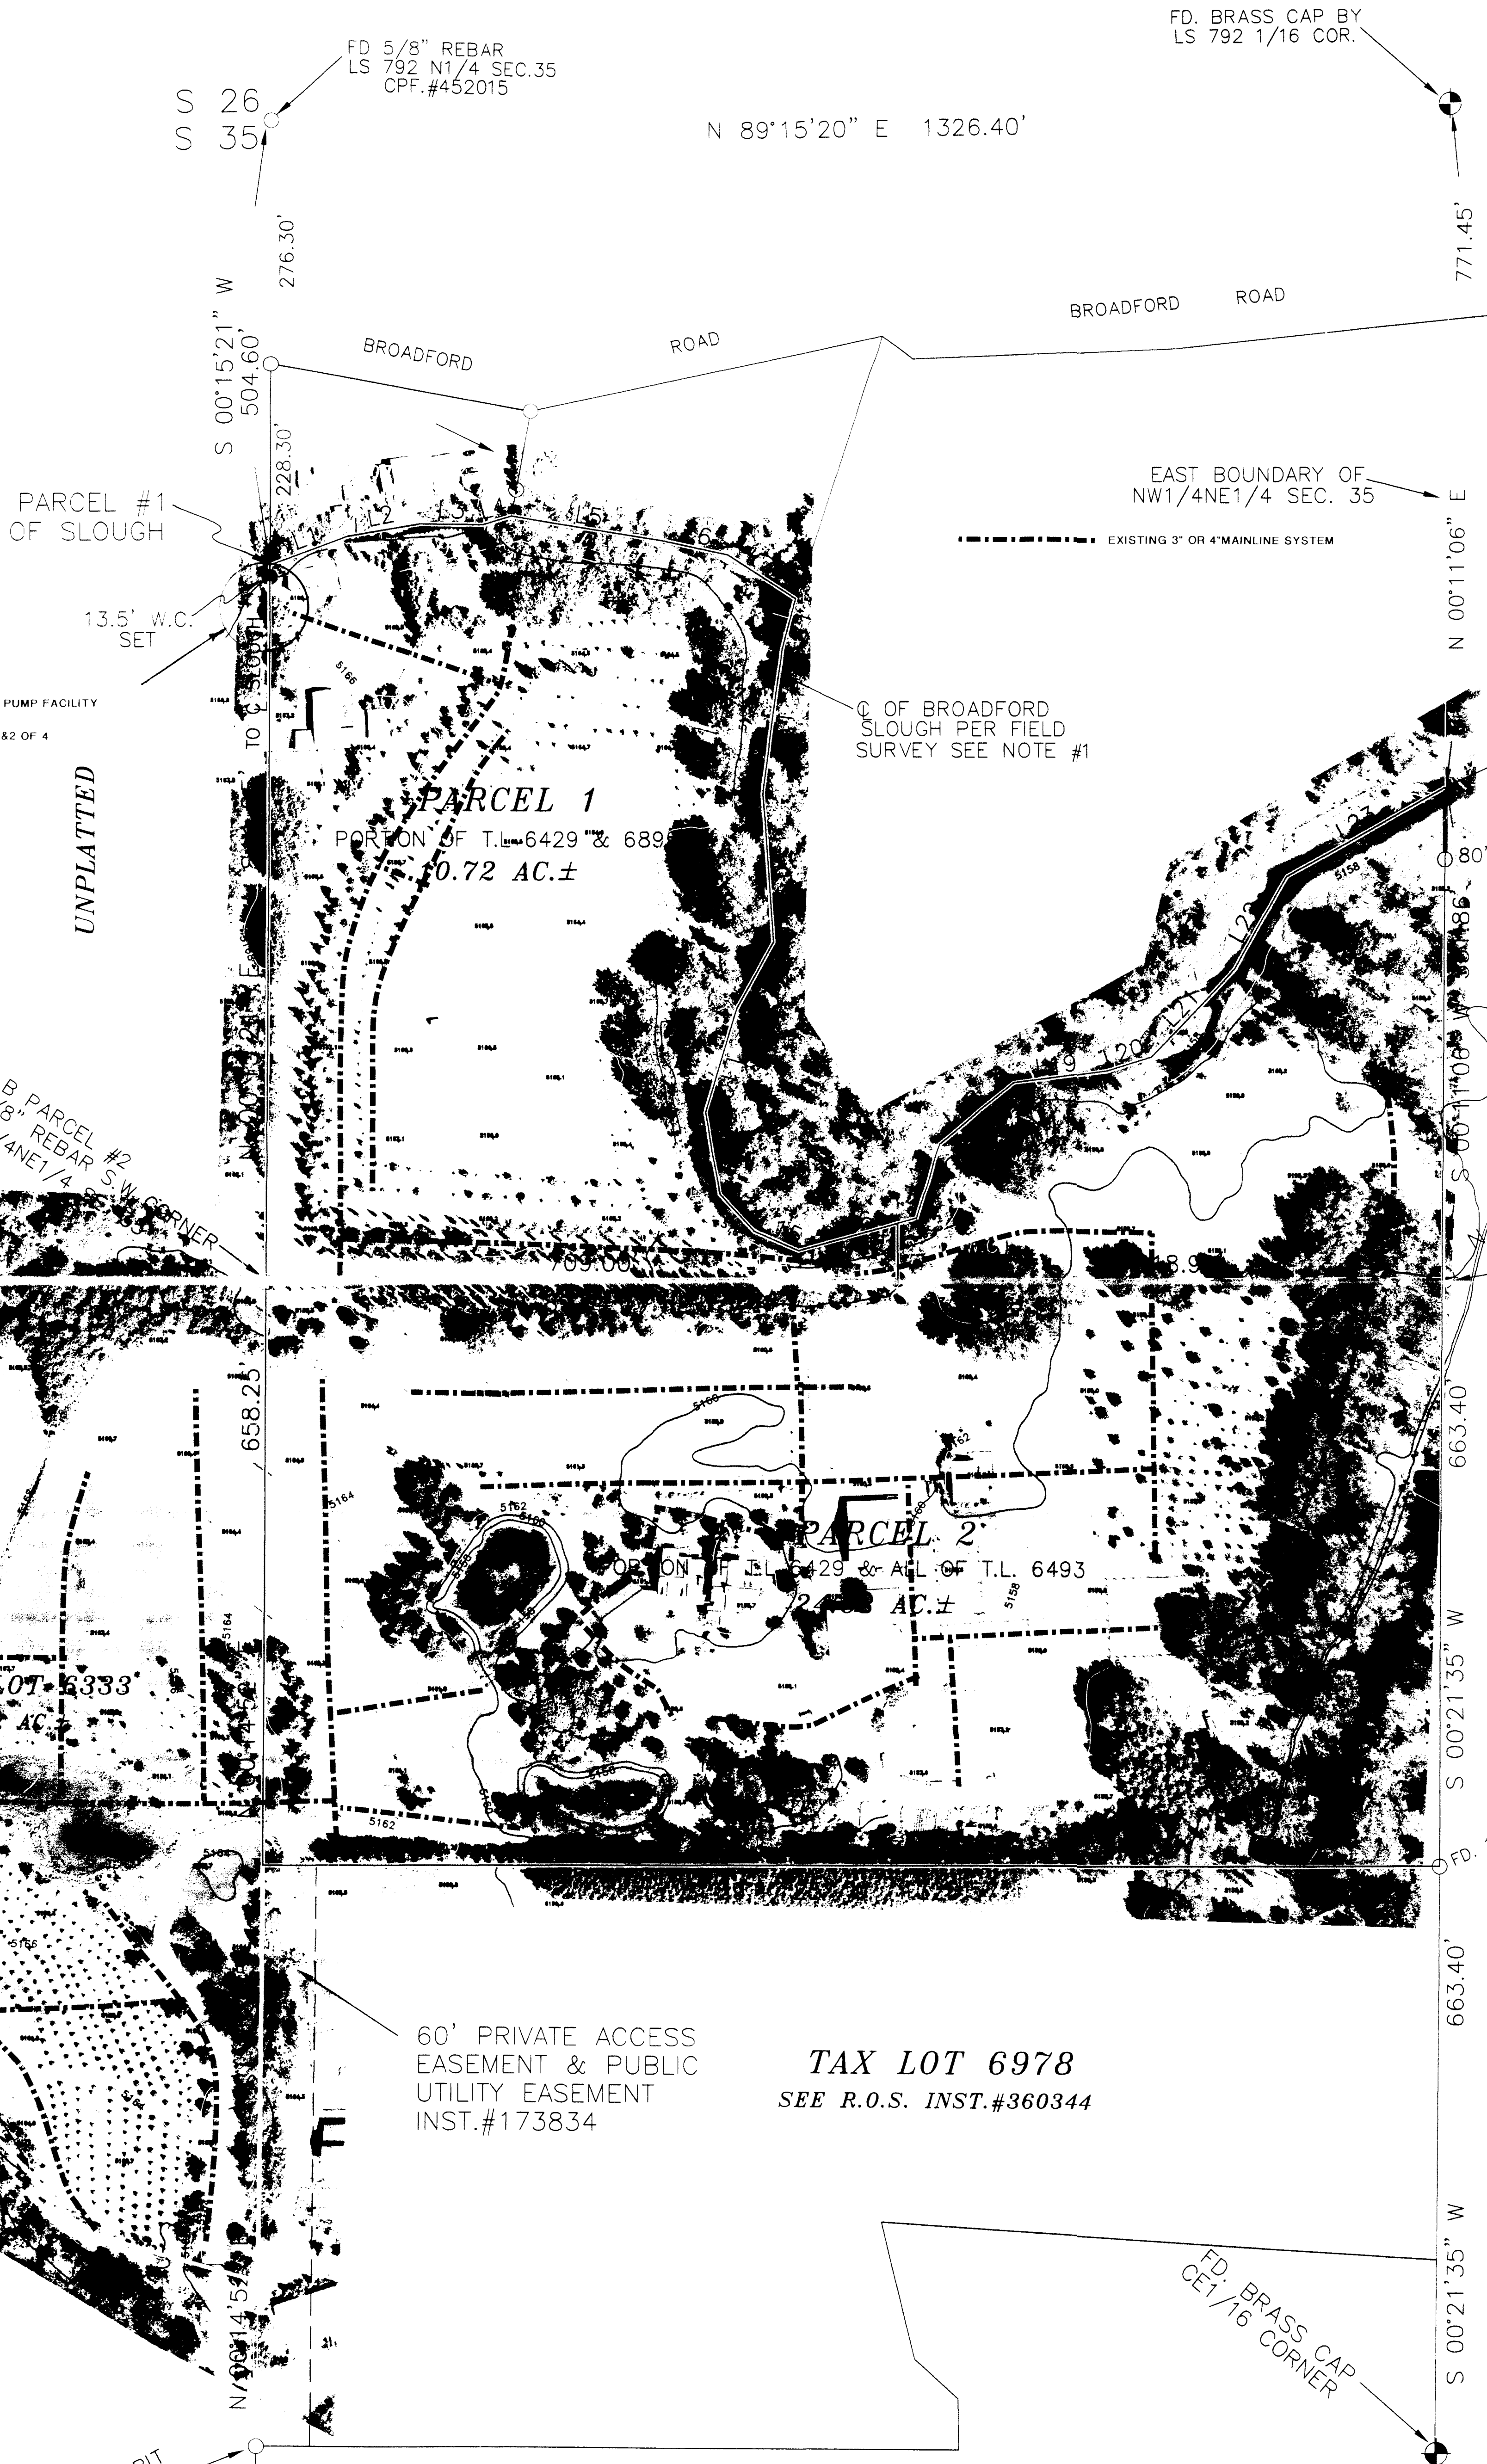

FD. 7/8" HEX DRILL BIT
C1/4 SEE ALSO R.O.S.s
#228533, #340011, #200411

TAX LOT 6979

STEVEN W. SCHWARZ

LS 8806



LOCATED WITHIN
SECTIONS 35, TOWNSHIP 2 NORTH, RANGE 18
BOISE MERIDIAN, BLAINE COUNTY, IDAHO.

PREPARED FOR: BILL EVANS

RECORD OF SURVEY DRAWN BY: SWS DATE: 04/20
PROJECT NO. 04801 PLOT FILE 04801AERIAL.DWG SHEET 1 OF 2