



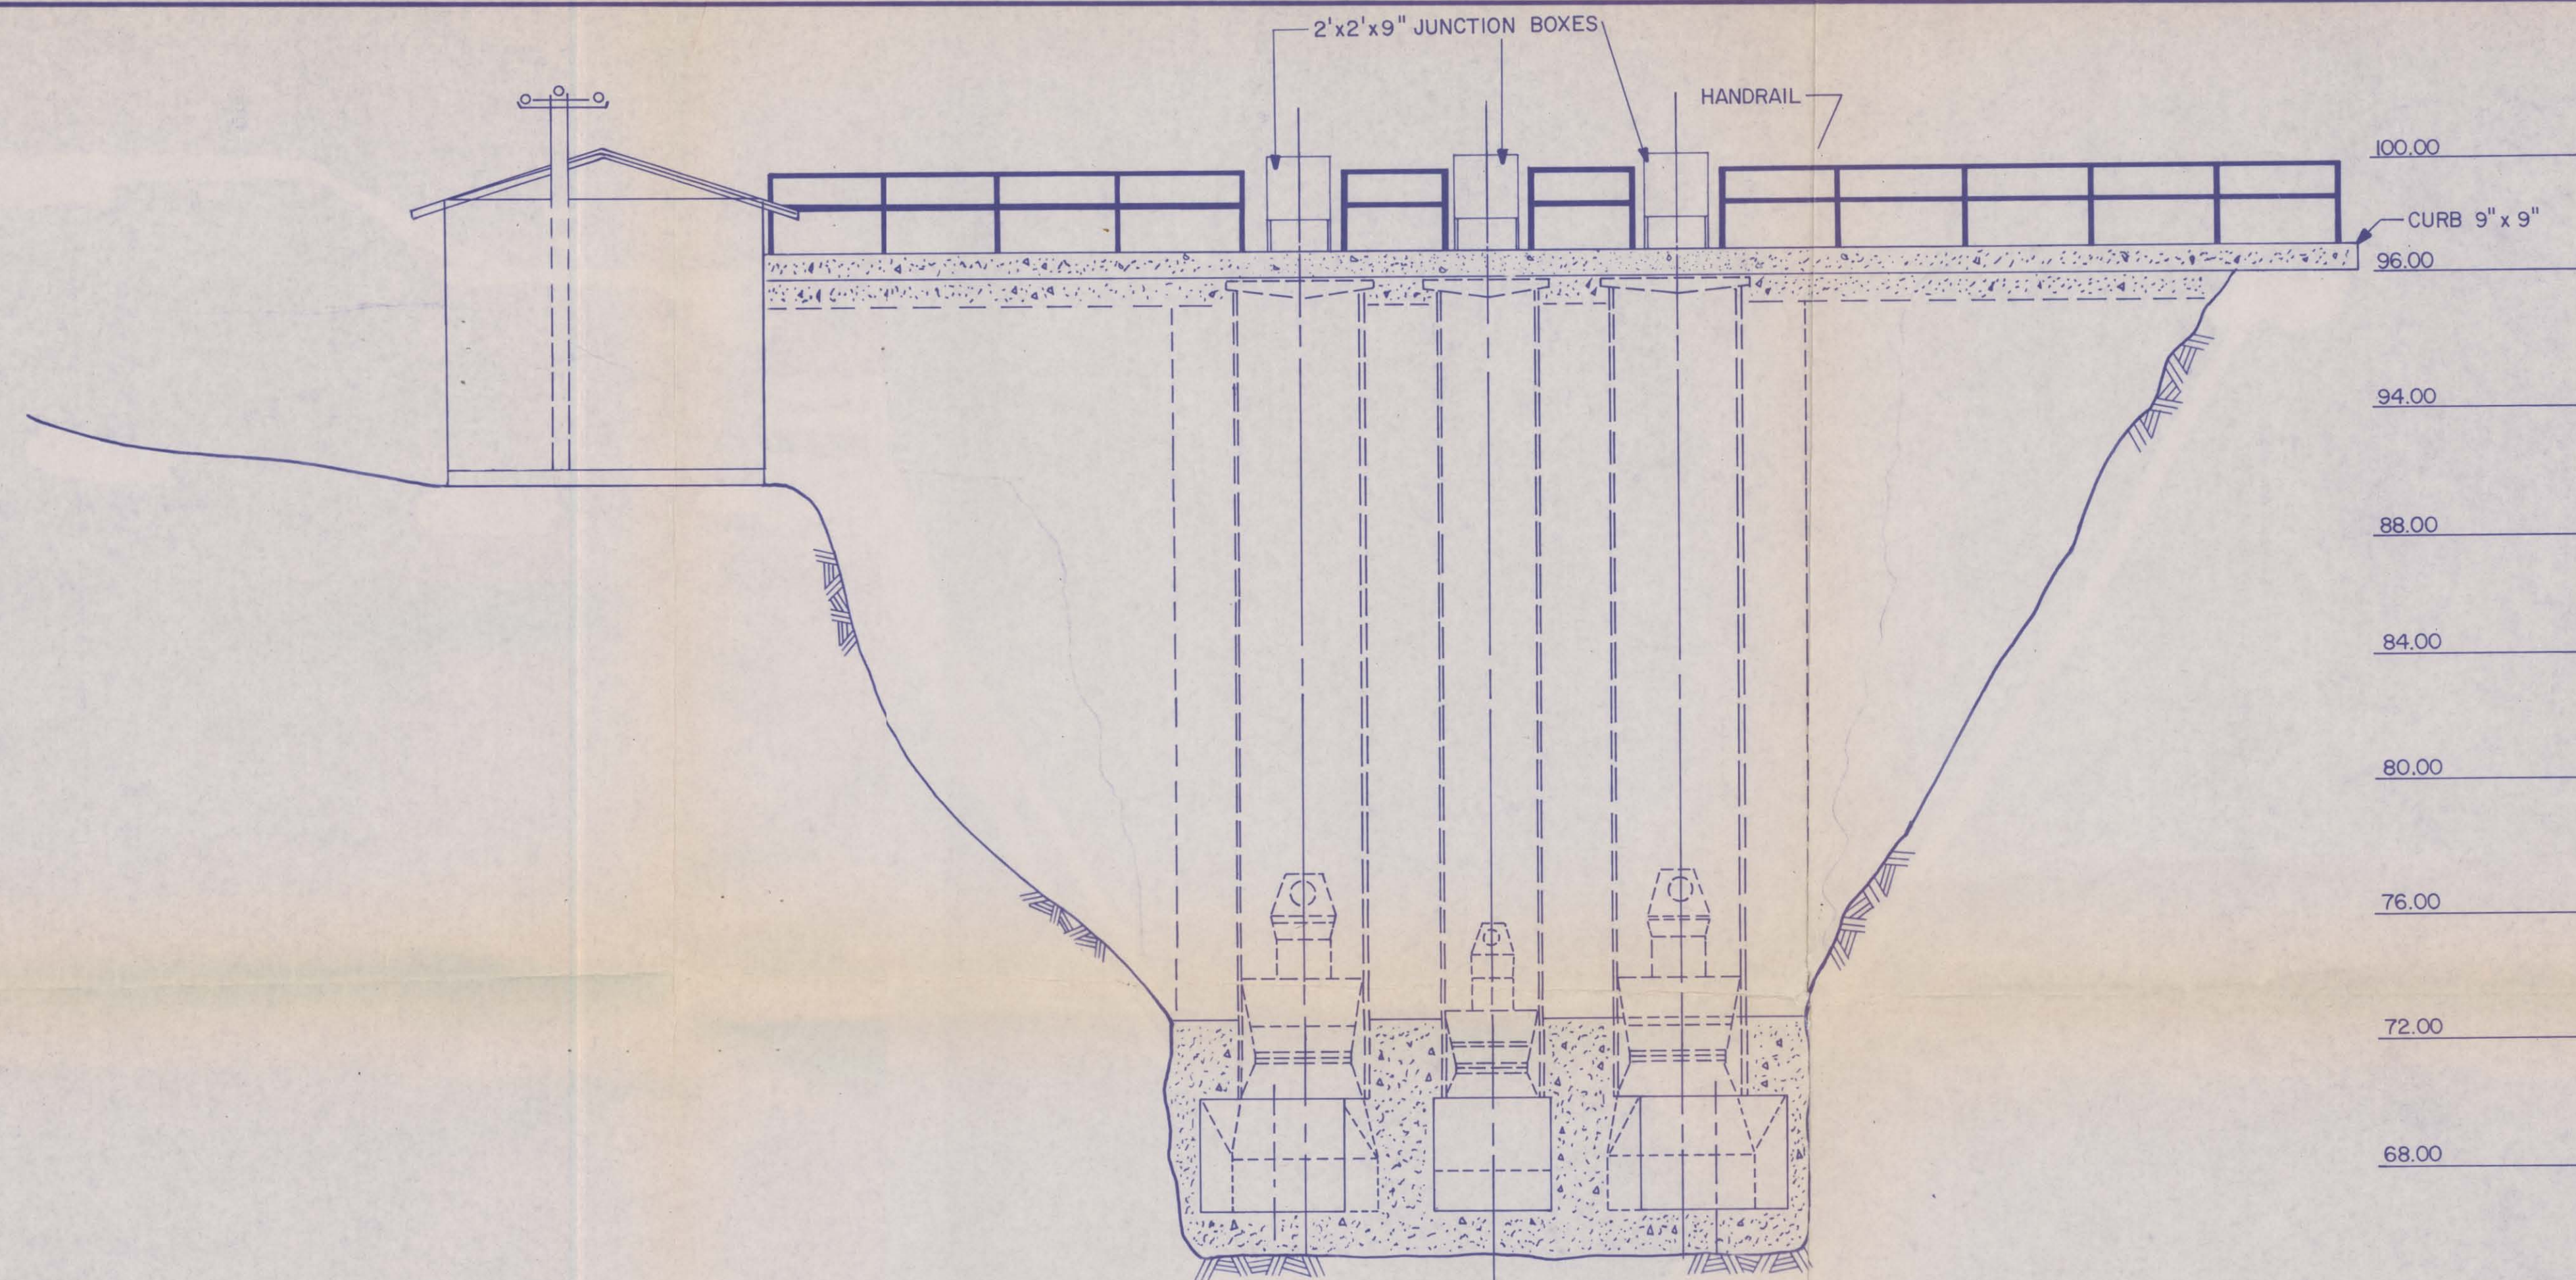

DOWNSTREAM ELEVATION
SCALE: 1"=4'-0"

- NOTES:
1. CONTROL PANEL IS 84" HIGH x 96" LONG x 16" DEEP WEIGHING 1500 LBS.
 2. PLACE WALL MOUNTED ELECTRICAL HEATER IN CONTROL ROOM.
 3. GRATED STEEL WALKWAY TO BE ANCHORED DIRECTLY TO TOP OF PIERS AND WINGWALLS.
 4. HANDRAIL TO BE BOLTED INTO PLACE FOR POSSIBLE FUTURE REMOVAL.
 5. 1/2" CLEARANCE IS TO BE PROVIDED BETWEEN WALL SUPPORTING SLIDEGATE DRIVE MOTOR AND THE SLIDEGATE.

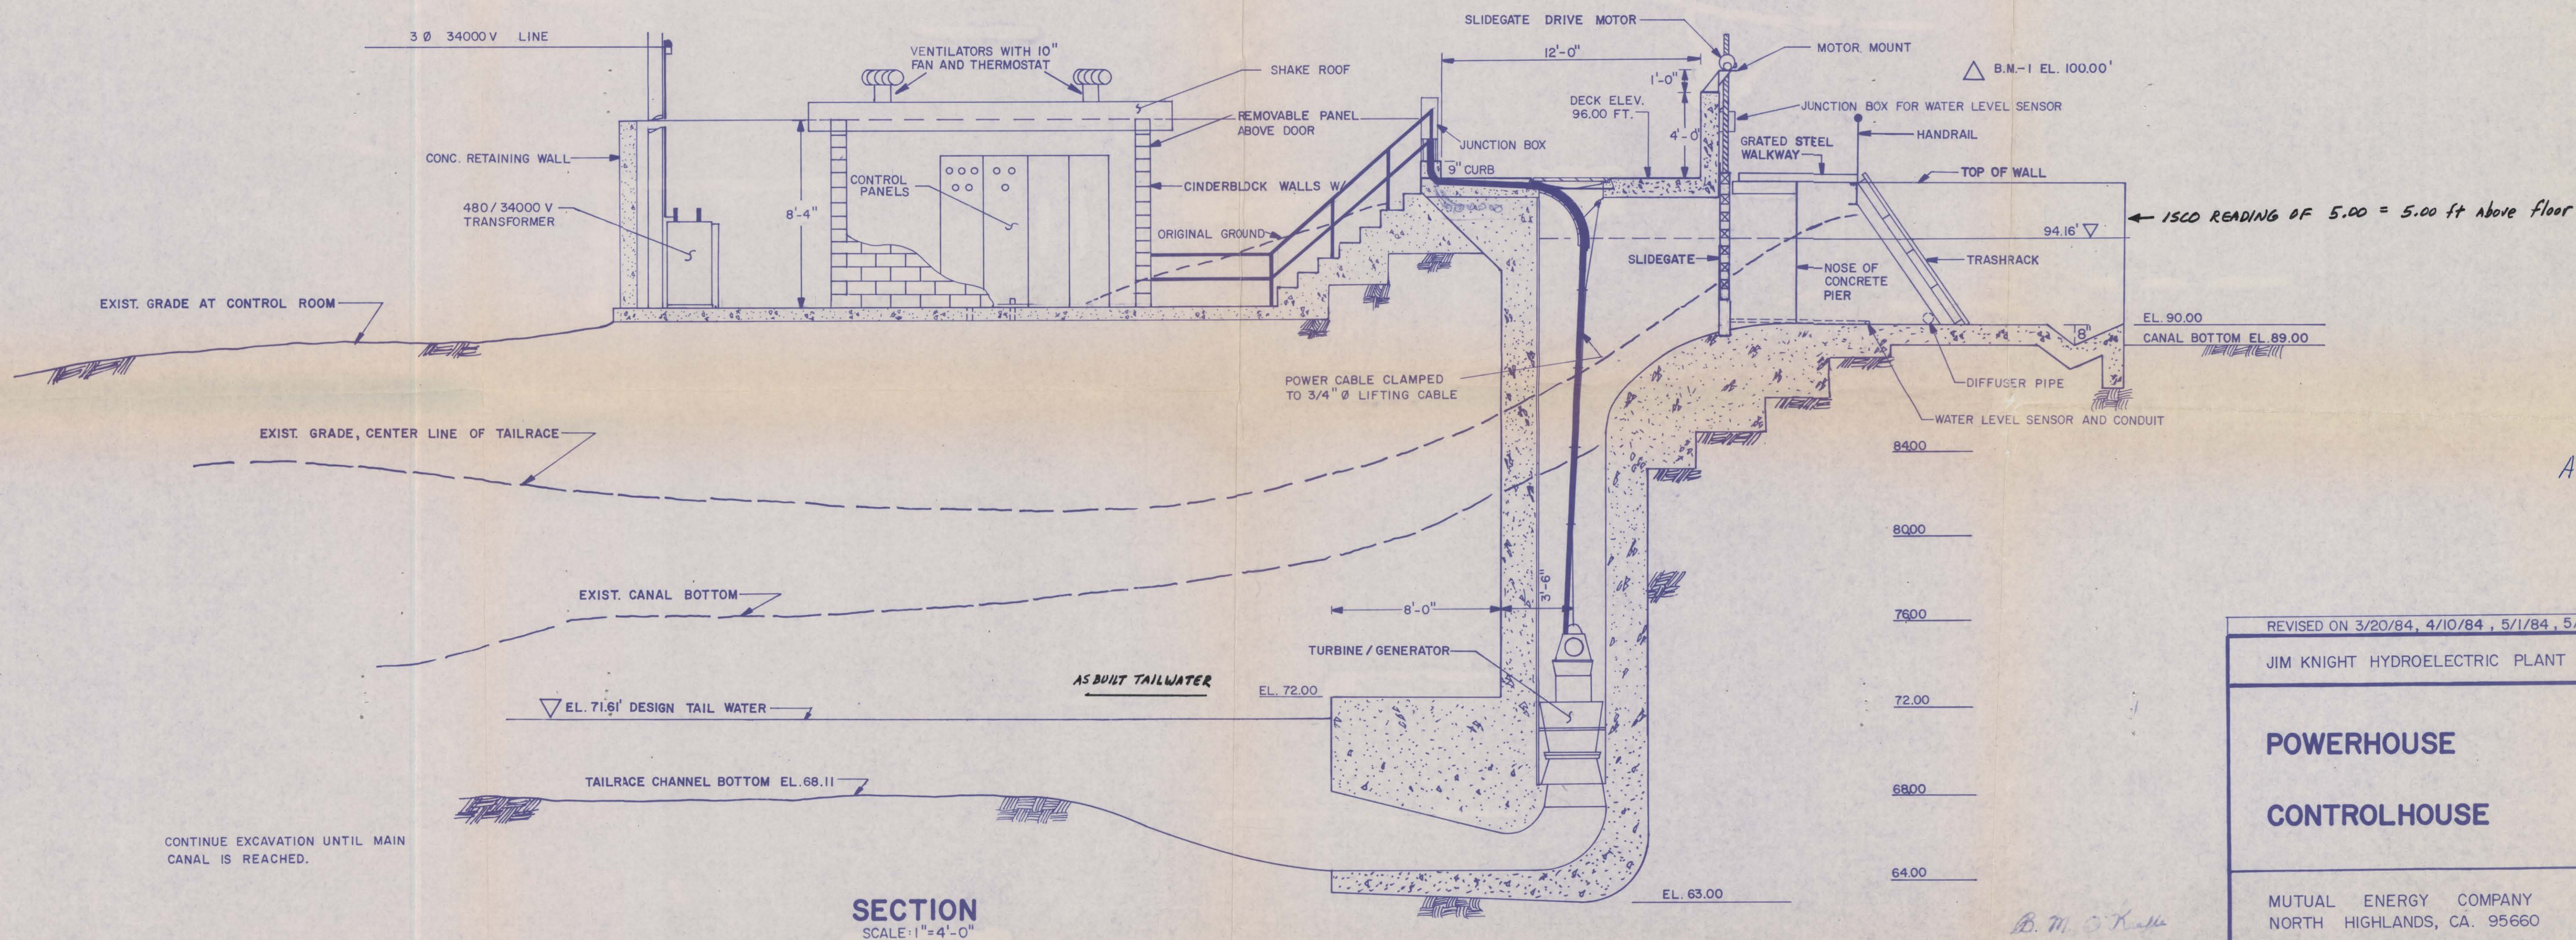

ATT: B.

SCANNED
AUG 19 2009

REVISED ON 3/20/84, 4/10/84, 5/1/84, 5/9/84

JIM KNIGHT HYDROELECTRIC PLANT

POWERHOUSE

CONTROLHOUSE

MUTUAL ENERGY COMPANY
NORTH HIGHLANDS, CA. 95660

DESIGN	B.M.O.
DRAWN	J.V.B. /AV
CHECKED	B.M.O.
APPROVED	
DATE	9/27/83
PROJECT DRAWING	7686-2
SHT.	3 OF 12