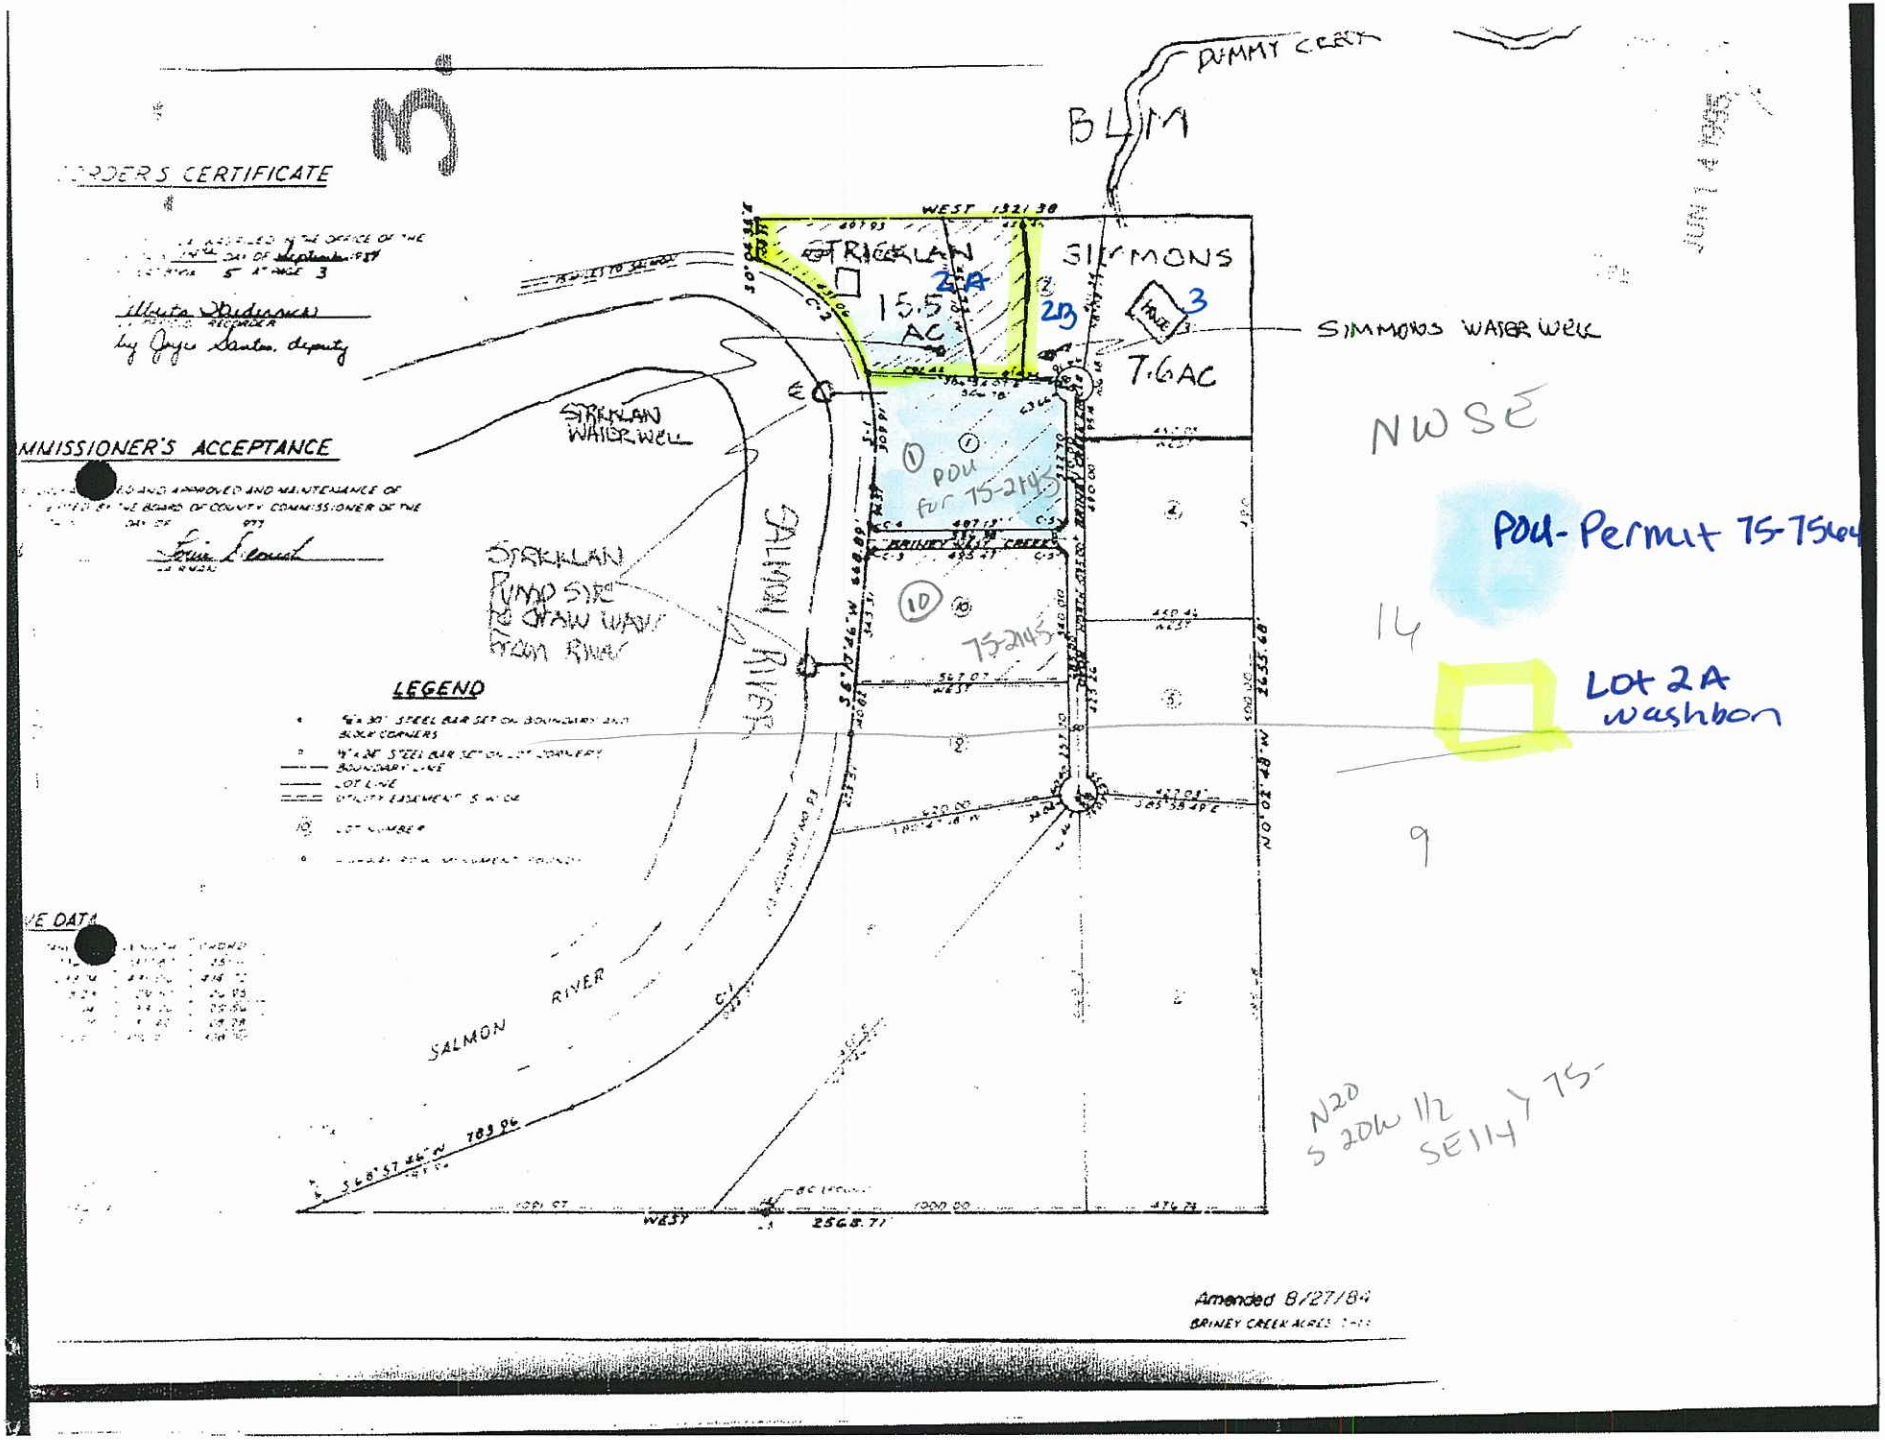

RECORDER'S CERTIFICATE
COMMISSIONER'S ACCEPTANCE
LINE DATA
LEGEND
BOUNDARY LINE
LOT LINE
LOT NUMBER
SALMON RIVER
PERMIT CREEK
BLM
STRICKLAN
SIMMONS
15.5 AC
7.6AC
2A
2B
3
HOUSE
SIMMONS WATER WELL
STRICKLAN WATER WELL
STRICKLAN PUMP SITE DRAW WAY FROM RIVER
POU for 75-2145
75-2145
BRINEY CREEK
WEST 1321.30
WEST 2568.71
S 68°57'46" W 783.96
Amended 8/27/84
BRINEY CREEK ACRES
POU- Permit 75-7564
NWSE
14
9
Lot 2A
washbon
N20
S 20W 1/2
SE1/4 > 75-