

Cooper, Jeff

From: Charles G. Brockway [charles.g.brockway@brockwayeng.com]
Sent: Tuesday, October 07, 2008 9:34 AM
To: Cooper, Jeff
Cc: peter@petersturdivant.com
Subject: Peter Trust transfer app

Jeff,


Attached is a revised page 1 of the application as we discussed. Please work with Allen to word the advertisement so there is no question that this is a surface water diversion, and that "groundwater" is only indicated because the sump is set back from the bank slightly.

Thanks,
Chuck

Charles G. Brockway, Ph.D., P.E.

Brockway Engineering, PLLC
2016 Washington Street North, Suite 4
Twin Falls, Idaho 83301
(208) 736-8543
charles.g.brockway@brockwayeng.com

10/7/2008

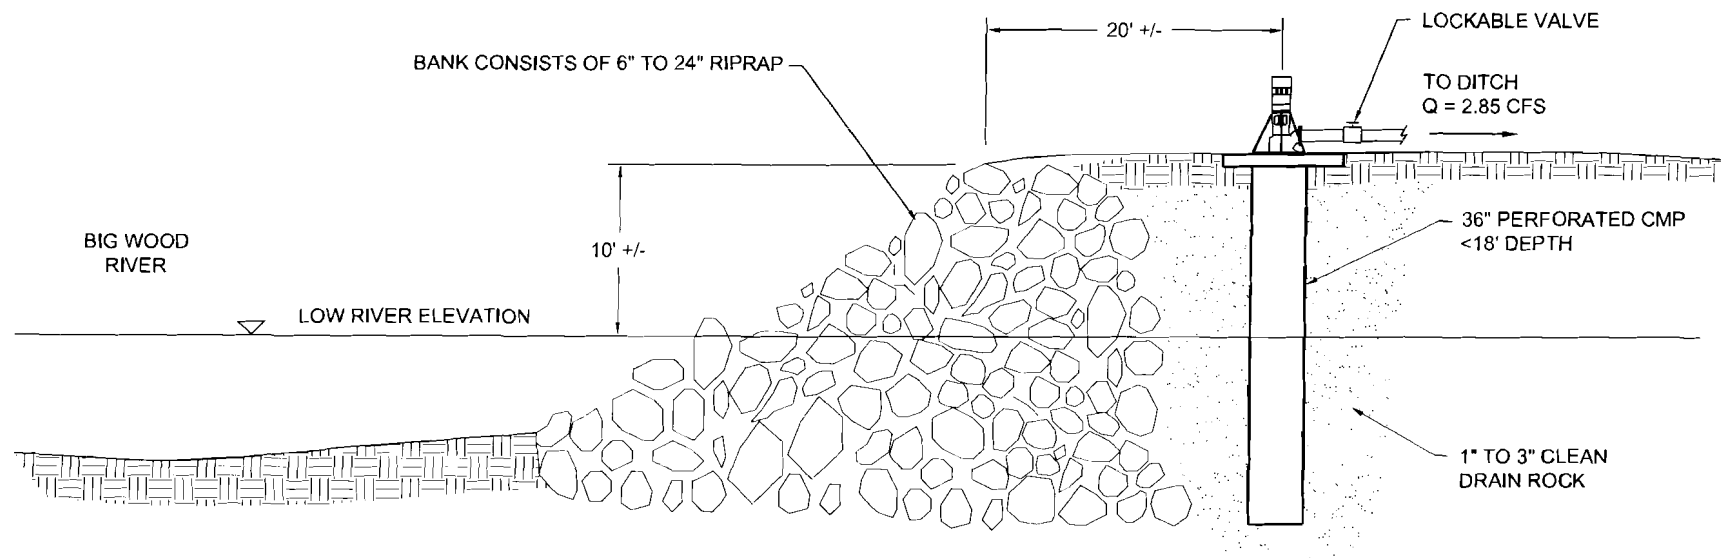

NOT FOR CONSTRUCTION

THIS DRAWING HAS BEEN PREPARED BY
BROCKWAY ENGINEERING, PLLC FOR A
SPECIFIC PROJECT TAKING INTO ACCOUNT
THE SPECIFIC AND UNIQUE REQUIREMENTS
OF THE PROJECT. REUSE OF THIS
DRAWING FOR ANY PURPOSE IS
PROHIBITED UNLESS WRITTEN PERMISSION
FROM BOTH BROCKWAY ENGINEERING &
THE CLIENT IS GRANTED.

A	ISSUE FOR REVIEW	9/29/08	
REV	DESCRIPTION	DATE	APPRO. BY

BROCKWAY ENGINEERING, PLLC
HYDRAULICS - HYDROLOGY - WATER RESOURCES
2016 NORTH WASHINGTON, SUITE 4
TWIN FALLS, ID 83301
(208) 736-8543

PETER TRUST, LP
RIVER GROVE RANCH

37-22255 RIVER POD - CONCEPTUAL SECTION

PROJECT #
201-16-2008

DWG#

1

REV

△