

Michele D. Edl Associate Engineer
State of Idaho
Dept. of Water Resources
P. O. Box 83720
Boise, Idaho 83720-0098

Dec. 31, 2008

RECEIVED

JAN 02 2009

**DEPARTMENT OF
WATER RESOURCES**


Dear Michele D. Edl

As per your request for water use and location of water service laterals in the East Shore Water Company, I have up-dated the master water plan showing all existing water laterals and uses in the Company. All of these service laterals are now in existence and were in existence prior to the IDWR examination of September 17, 2008. The permit 11-7372 was prepared by Mr. James Nebeker and the agreement was made to annex his future development to the East Shore Water company after he had diverted the 1.08 cfs of water and deeds to all of the infrastructure to the Water Company. All of the was completed in 1997, and recorded with the Bear Lake County Records Office.

I trust that the drawing enclosed is sufficient for your needs to complete the review and approval of the water right under permit 11-7359. If you need additional information please call me, Mr Jack P. Balling 801-295-6476. or write me at 693 Park Shadows Circle, Bountiful, Utah 84010



Thank you for your help.

Sincerely Yours

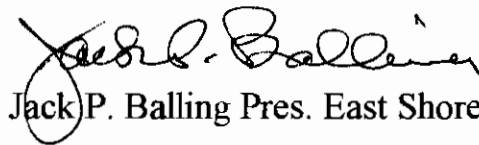

Jack P. Balling Pres. East Shore Water Co.

East Shore Water Company
Master Water and Sewer Systems

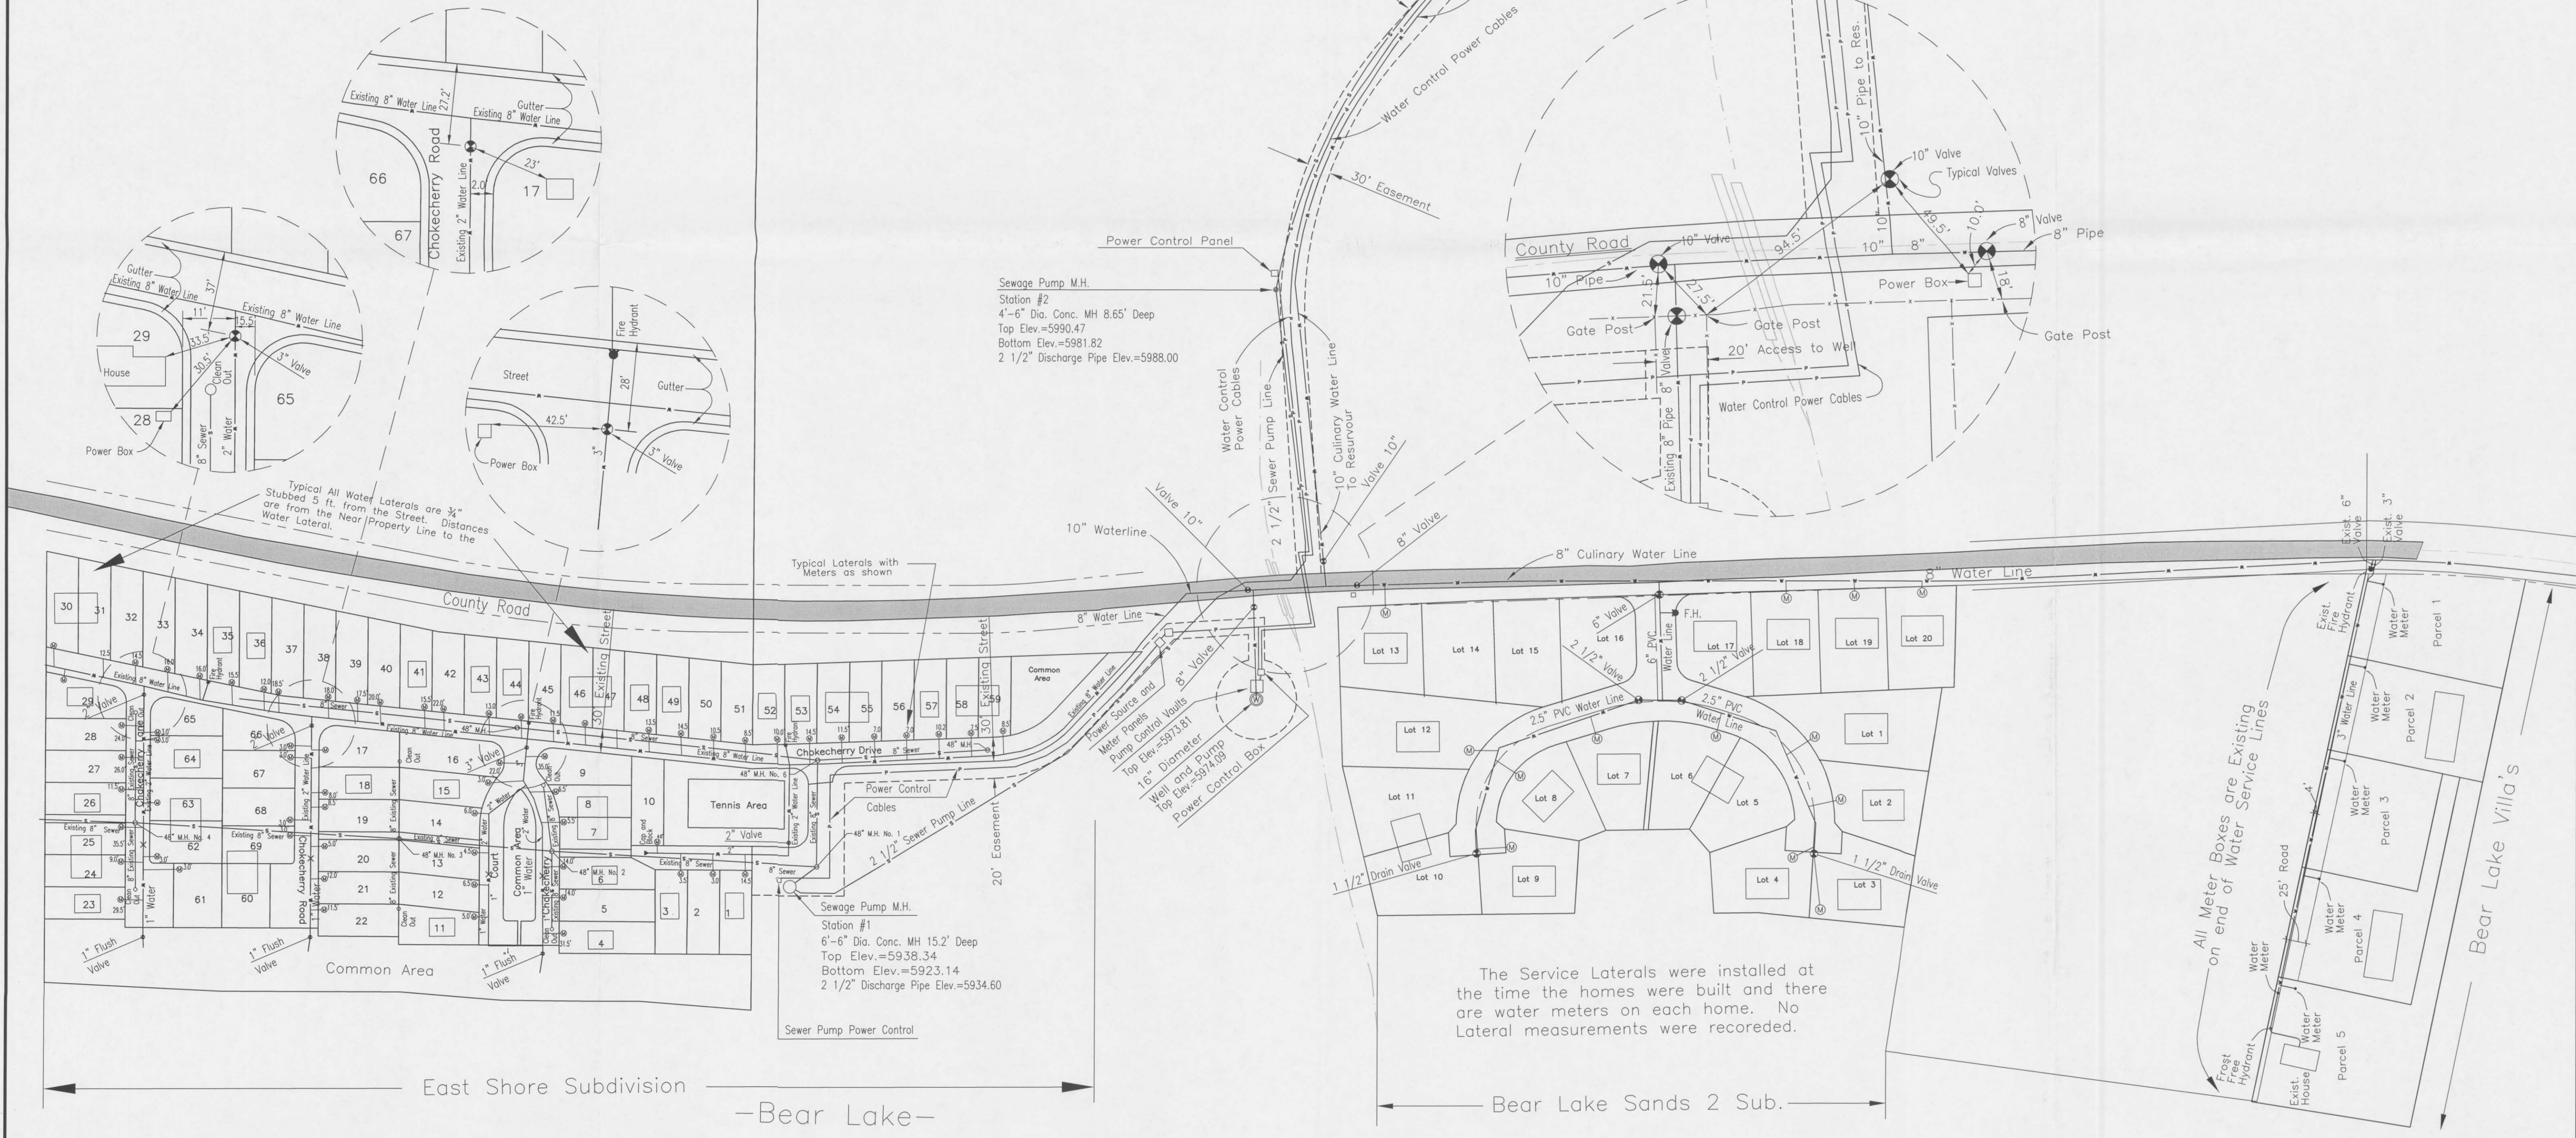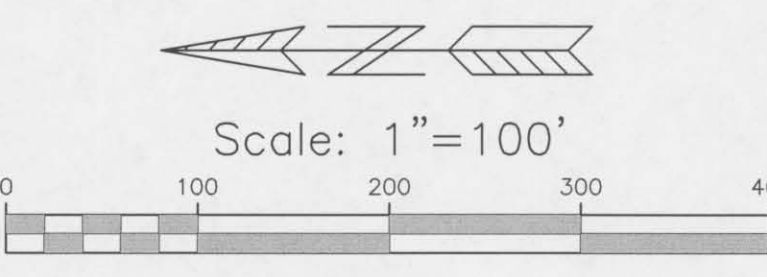

Bear Lake Sands
Master Water and Sewer System

Surveyor	Date Surveyed	By
	1-2-09	JPB
Drafting	Description	
	Add Water Service Line Locations	
Checked By	Date	
Date Approved		
File Number		

Revisions

Date	Description
1-2-09	Add Water Service Line Locations



Balling Engineering
Civil Engineering * Surveying * Planning
323 E. Pages Lane
Centerville, Utah 84014
Phone: (801) 295-7237
Fax: (801) 299-0419