


[illegible]

3. **Delivery System Diagram:** Indicate all major components and distances between components. Indicate weir size/ditch size/pipe I.d. as applicable.

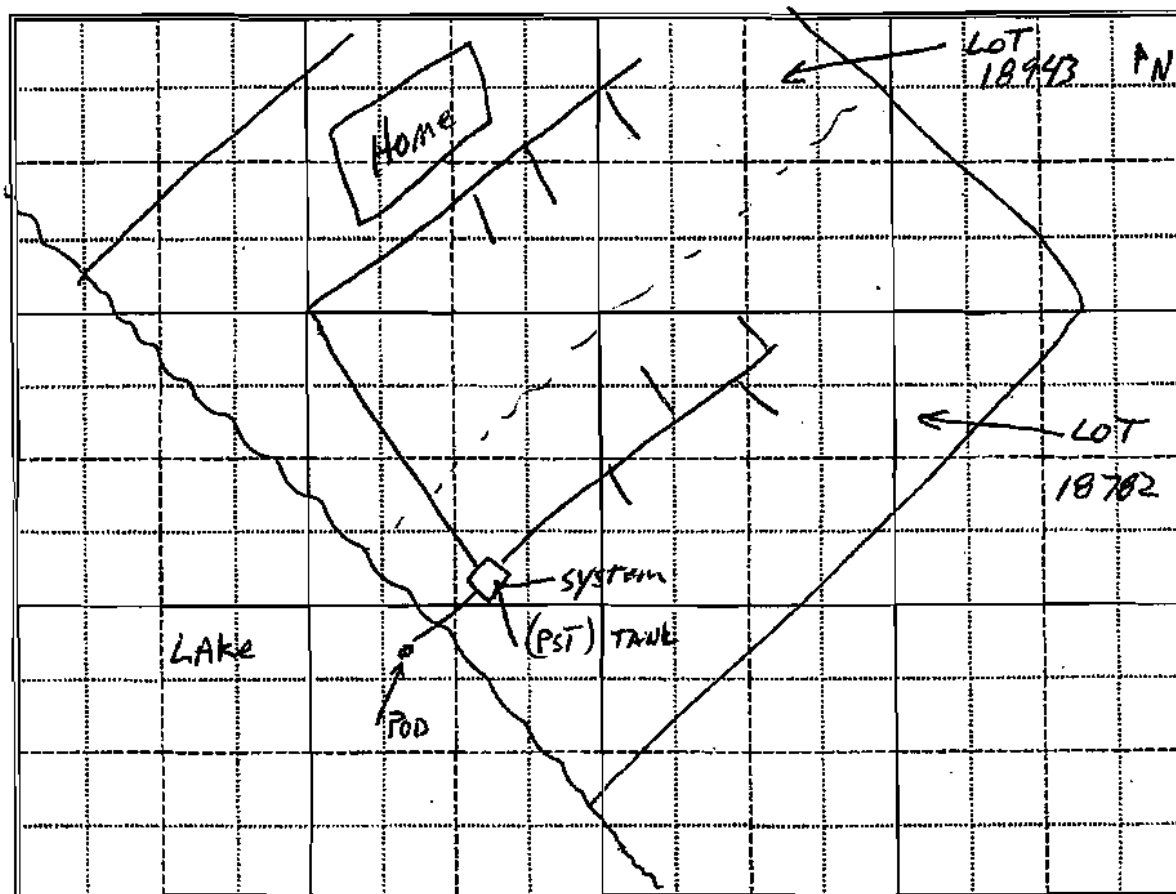

Scale: 1" = _____

____ Copy of USGS Quadrangle Attached Showing location(s) of point(s) of diversion and place(s) of use (required).

____ Aerial Photo Attached (required for Irrigation of 10+ acres)

☒ Photo of Diversion and System Attached

4.

Well or Diversion Identification No.*	Motor Make	Hp	Motor Serial No.	Pump Make	Pump Serial No. or Discharge Size
	Franklin	7.5		Jacuzzi	70-90 GPM

*Code to correspond with No. on map and aerial photo

D. FLOW MEASUREMENTS

1.

Measurement Equipment	Type	Make	Model No.	Serial No.	Size	Calib. Date
Performance Curve	Sub	Jacuzzi	758675-B		7.5	N/A

2. Measurements: _____

E. NARRATIVE/REMARKS/COMMENTS

On 8/7/2008 I met with Steve Sytle (TRI STATE INC) to do a Field exam for water right 95-9334. At this time I discovered that this exam was for the location and use for water right 95-9333. The water right 95-9334 is not going to be put to beneficial use, water right 95-9334 is going to be withdrawn by applicant. Water Right 95-9333 has lapsed and needs to go through the steps to be reinstated. This is a good water system that irrigates 2 ac of lawn and landscape.

Have conditions of permit approval been met? to yes ☐ no

F. FLOW CALCULATIONSX Additional Computation Sheets Attached

Measured Method:

*Use Pump data from UNITED PUMP & DRILLING.***G. VOLUME CALCULATIONS**

1. Volume Calculations for Irrigation:

$$V_{IR} = (\text{Acres Irrigated}) \times (\text{Irrigation Requirement}) = 240 \times 3AF = 6AF$$

$$V_{DR} = [\text{Diversion Rate (cfs)}] \times (\text{Days in Irrigation Season}) \times 1.9835 = 0.07 \times 2318 \times 1.9835 = 32AF$$

$$V = \text{Smaller of } V_{IR} \text{ and } V_{DR} = 6AF$$

2. Volume Calculations for Other Uses:

$$240 \text{ of IRRIGATION} \times 3AF = 6AF$$

H. RECOMMENDATIONS

1. Recommended Amounts

Beneficial Use	Period of Use		Rate of Diversion Q (cfs)	Annual Volume V (afa)
	From	To		
<u>Irrigation</u>	<u>3/15</u>	<u>11/15</u>	<u>0.07 cfs</u>	<u>6AF</u>
Totals:			<u>0.07 cfs</u>	<u>6AF</u>

2. Recommended Amendments

☐ Change P.D. as reflected above ☐ Add P.D. as reflected above ☐ None
☐ Change P.U. as reflected above ☐ Add P.U. as reflected above ☐ Other

I. AUTHENTICATIONField Examiner's Name Eric J. Davis Date 8-29-08Reviewer [Signature] Date 11/7/8

SEAL


95-9333



Legend

- ⊙ Right POD
- ▨ Right POU

0 80 160 320 480 640 Feet

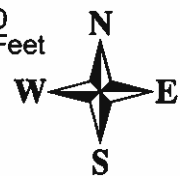



Pump INFO.JPG



system.JPG



Fire.JPG



Irr line.JPG



POU .JPG



POU Irr.JPG



POU_ .JPG



power box.JPG

95-9333



95-9333





95- 9333





95-9333





95-9333



RYERSON



0.05

0


0.05

0.1 Miles

- Kootenai taxlots
- GCDB48N04W GCDB
- Application POD
- Application POU
- Administrative Basins Adminbas.shp
- PLSS Section Lines Gcdb_sections.shp



294.97

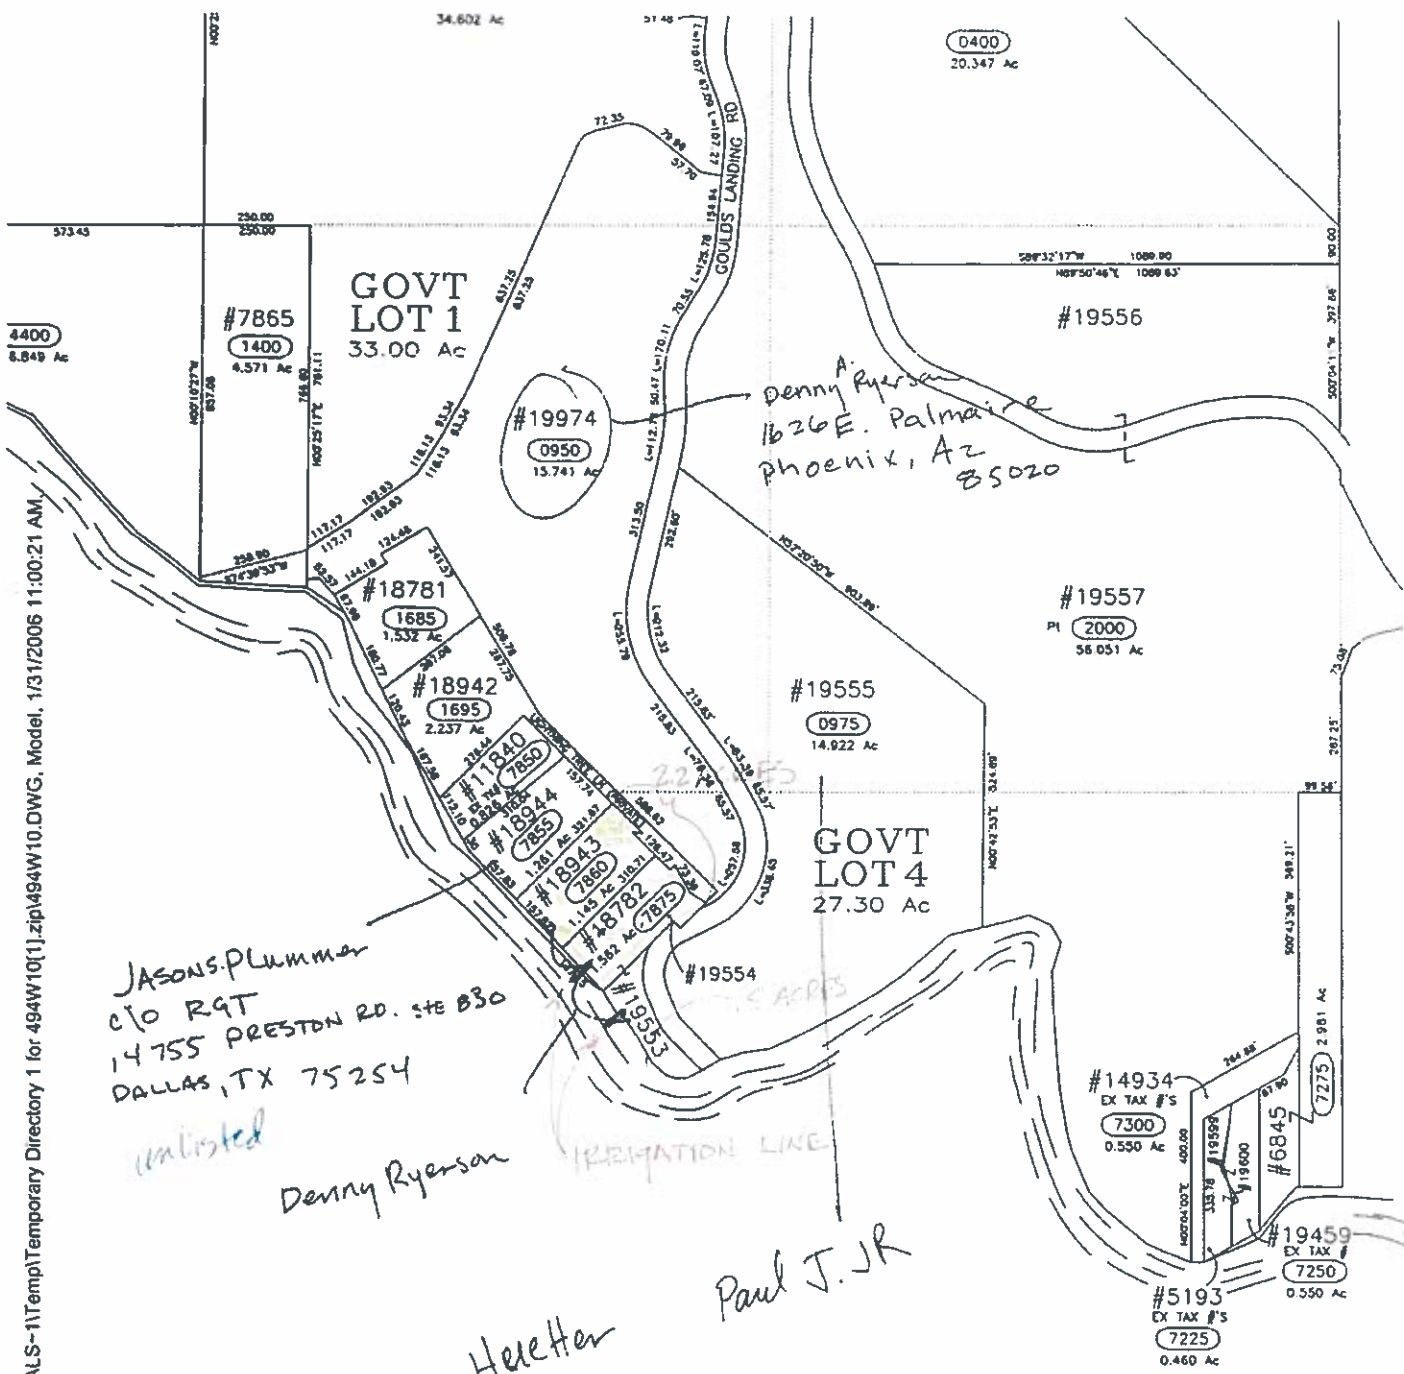

JASON S. PLUMMER
c/o RGT
14755 PRESTON RD. STE B30
DALLAS, TX 75254

unlisted

Denny Ryerson


IRRIGATION LINE

Heather
PO BOX 2
CDA 10 83816
208-667-1253

Paul T. JR

#19553

Z:\DATABASE\PROJ\PROJ04123\dwg\exhibits\04123dept-of-lands.dwg, WAT-INTK-prop2, 3/3/2006 3:20:56 PM, S:\

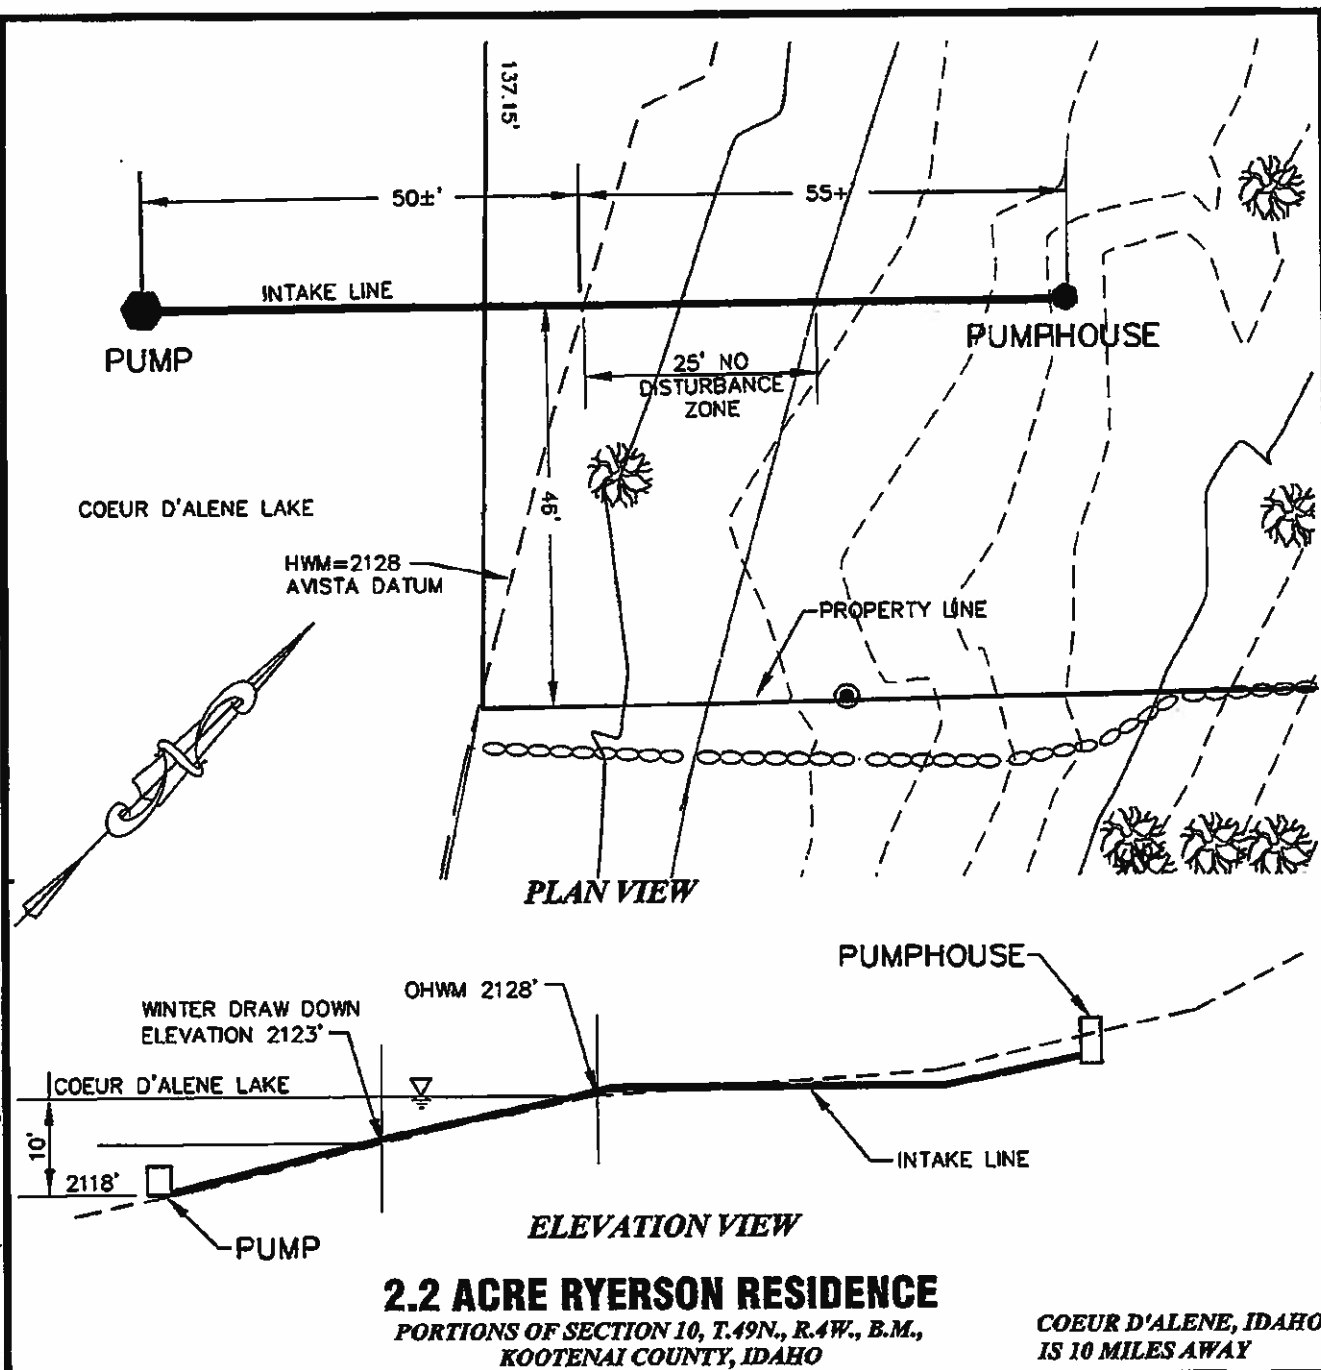

ISSUE DATE: 2/17/06 DRAWN BY: SMM

DWG FILE: *DEPT-OF-LANDS SCALE: 1"=20'

PROJ. # 04-123 DATUM: AVISTA

SHEET TITLE:


ENCROACHMENT PLAN

NWW No.
Mr. Denny Ryerson
Coeur D'Alene Lake
Kootenai County, Idaho
Sheet 2 of 2



ENGINEERS • SURVEYORS • PLANNERS
1296 Polston Ave., Suite B, Post Falls, Idaho 83854
PHONE (208) 773-8370 www.incnorthwest.com FAX (208) 777-2128

Z:\DATABASE\PROJ\FO4123\dwg\exhibits\04123dept-of-lands.dwg, vicmap-prop, 2/17/2006 1:33:50 PM, SMM

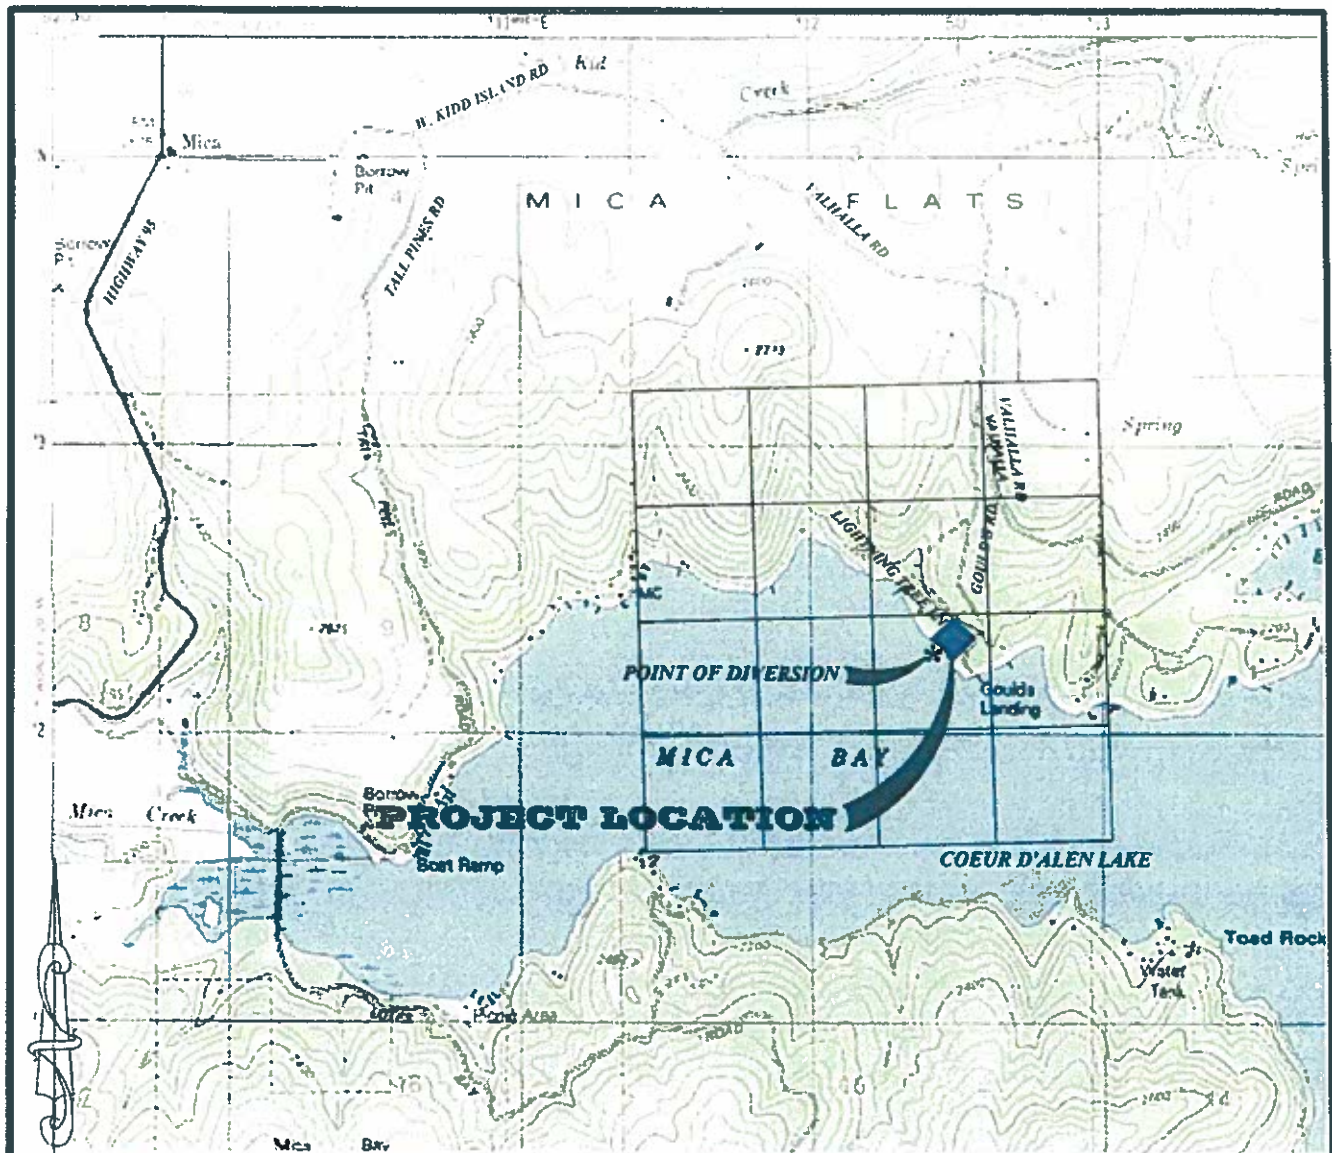

WATERLINE ENCROACHMENT

2.2 ACRES RYERSON RESIDENCE

PORTIONS OF SECTION 10, T.49N., R.4W., B.M.

KOOTENAI COUNTY, IDAHO

COEUR D'ALENE, IDAHO
IS 10 MILES AWAY

ISSUE DATE: 2/17/06	DRAWN BY: SMM
DWG FILE: *DEPT-OF-LANDS	SCALE: 1"=2000'
PROJ. # 04-123	

SHEET TITLE: VICINITY MAP

NWW No.
Mr. Denny Ryerson
Coeur D'Alene Lake
Kootenai County, Idaho
Sheet 1 of 2



ENGINEERS • SURVEYORS • PLANNERS

1296 Polston Ave., Suite B, Post Falls, Idaho 83854
PHONE (208) 773-8370 www.incnorthwest.com FAX (208) 777-2128