


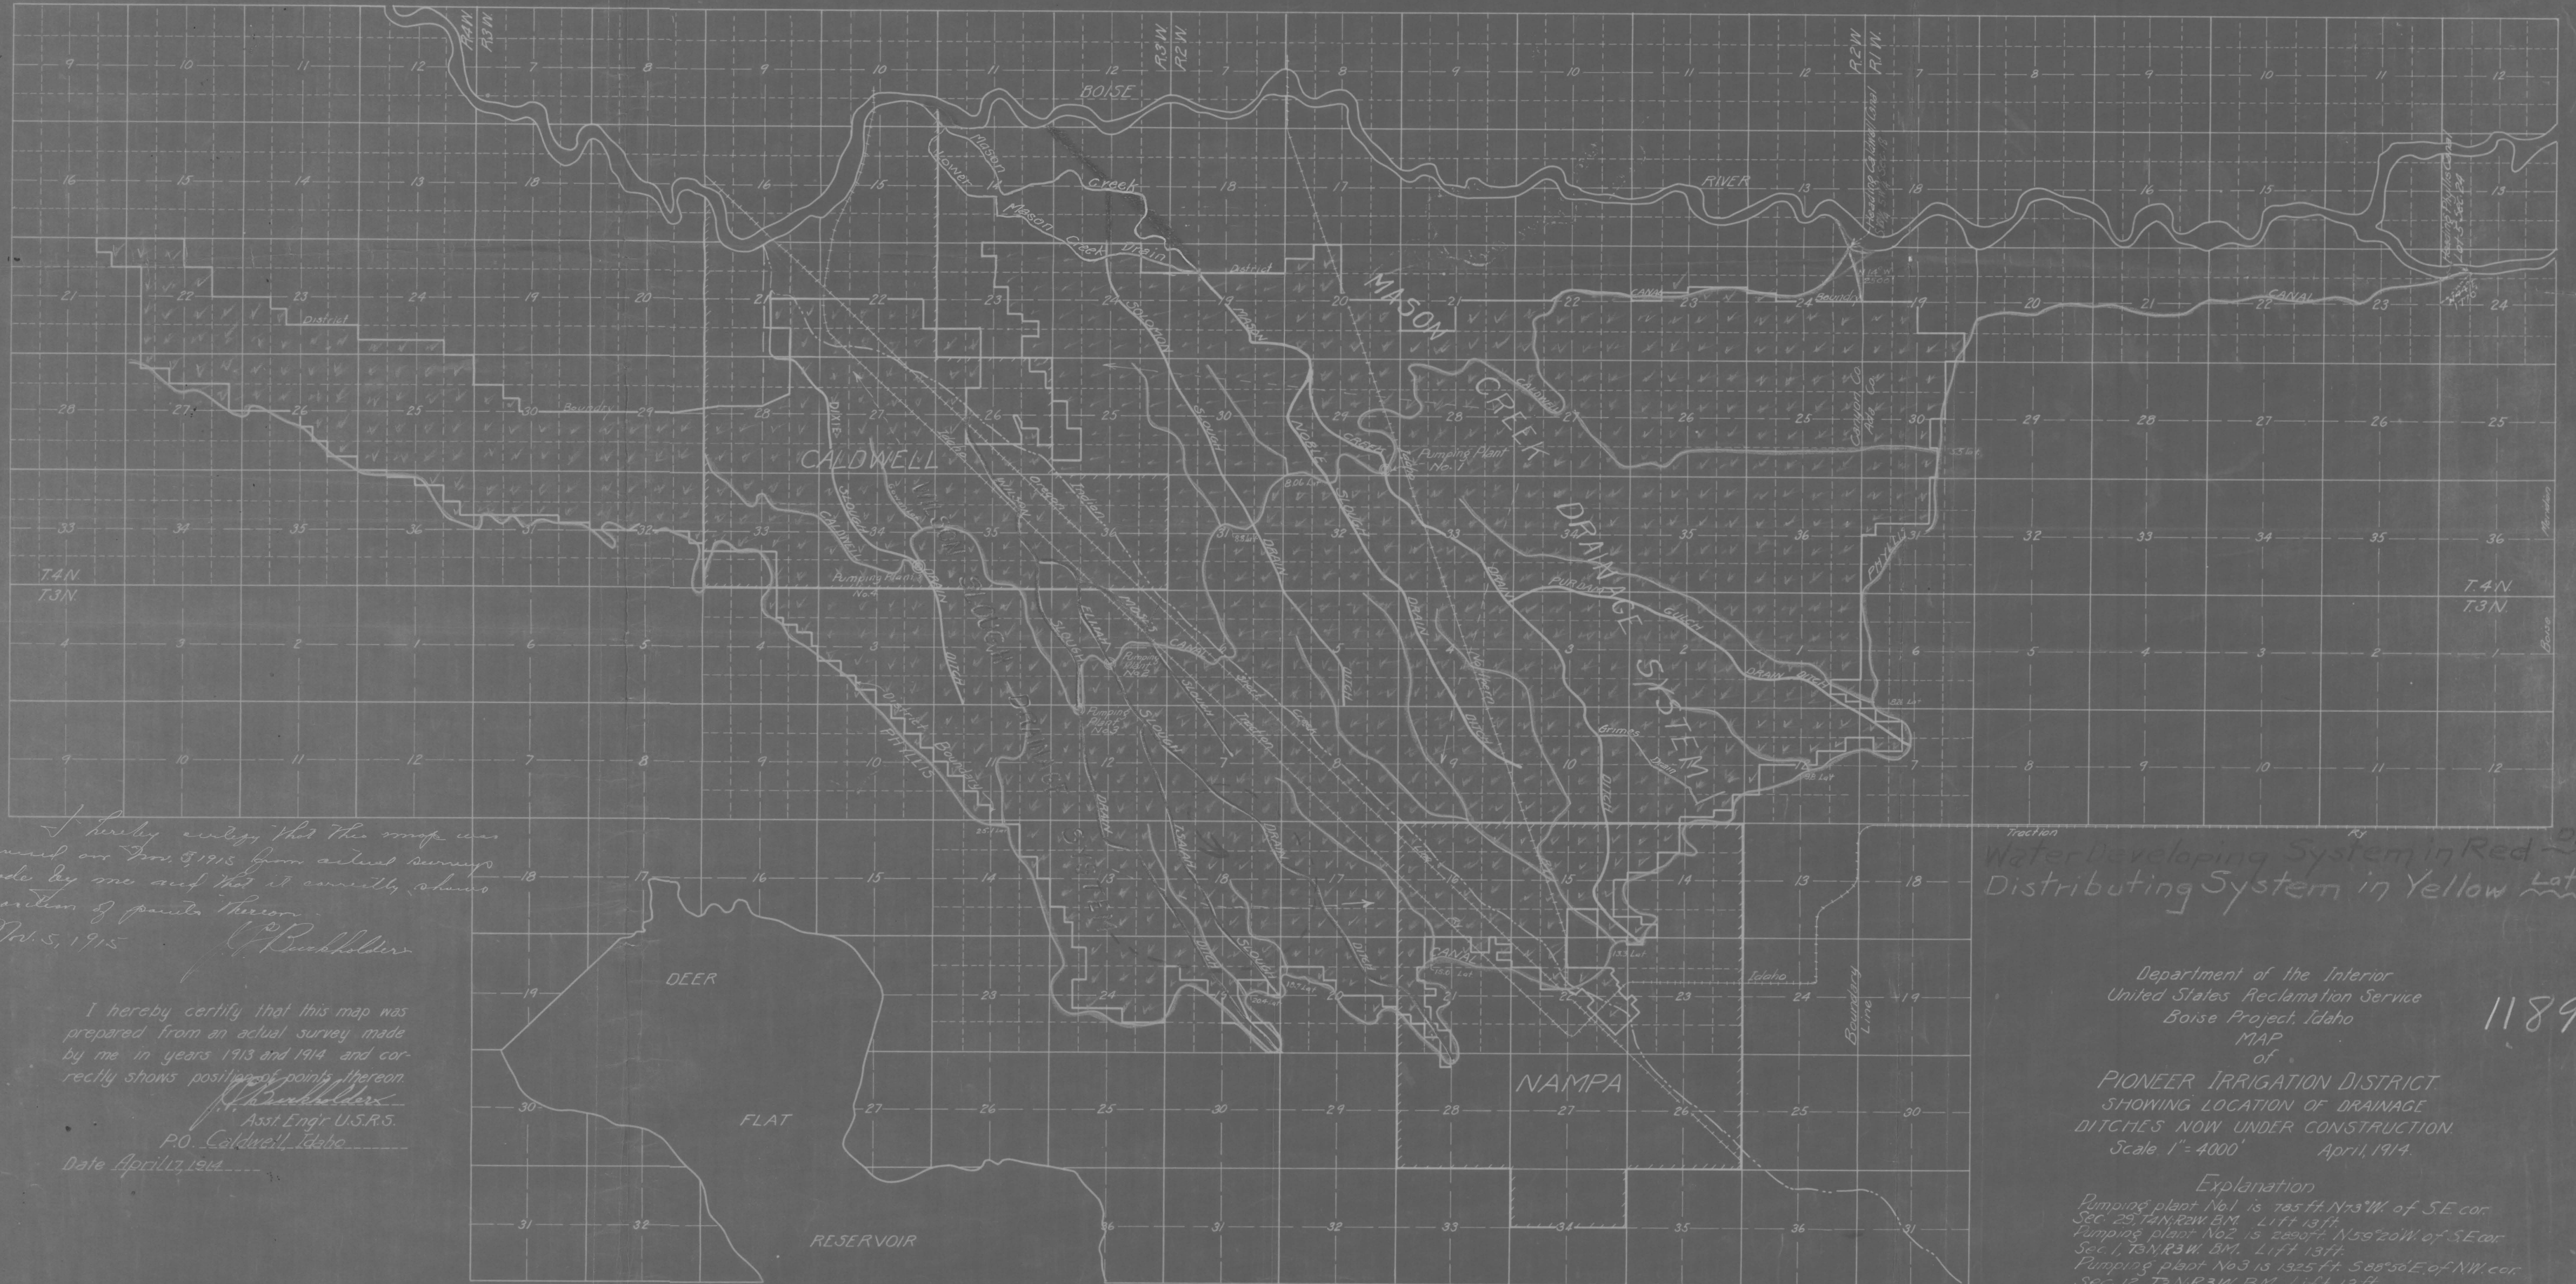

I hereby certify that this map was
revised on Nov. 5, 1915 from actual surveys
made by me and that it correctly shows
position of points thereon.
Nov. 5, 1915 J. P. Buckholder


I hereby certify that this map was
prepared from an actual survey made
by me in years 1913 and 1914 and cor-
rectly shows position of points thereon.
J. P. Buckholder
Asst Engr U.S.R.S.
P.O. Caldwell, Idaho
Date April 17, 1914

Water Developing System in Red Drain
Distributing System in Yellow Lot

Department of the Interior
United States Reclamation Service
Boise Project, Idaho
MAP
of
PIONEER IRRIGATION DISTRICT
SHOWING LOCATION OF DRAINAGE
DITCHES NOW UNDER CONSTRUCTION.
Scale 1" = 4000' April, 1914.

11896

Explanation
Pumping plant No. 1 is 785 ft. N. 73° W. of SE. cor.
Sec. 29, T.4N, R.3W. B.M. Lift 13 ft.
Pumping plant No. 2 is 2890 ft. N. 58° 20' W. of SE. cor.
Sec. 1, T.3N, R.3W. B.M. Lift 13 ft.
Pumping plant No. 3 is 1325 ft. S. 88° 50' E. of NW. cor.
Sec. 12, T.3N, R.3W. B.M. Lift 13 ft.
Pumping plant No. 4 is 1350 ft. N. 40° W. of SE. cor.
Sec. 34, T.4N, R.3W. B.M. Lift 14 ft.

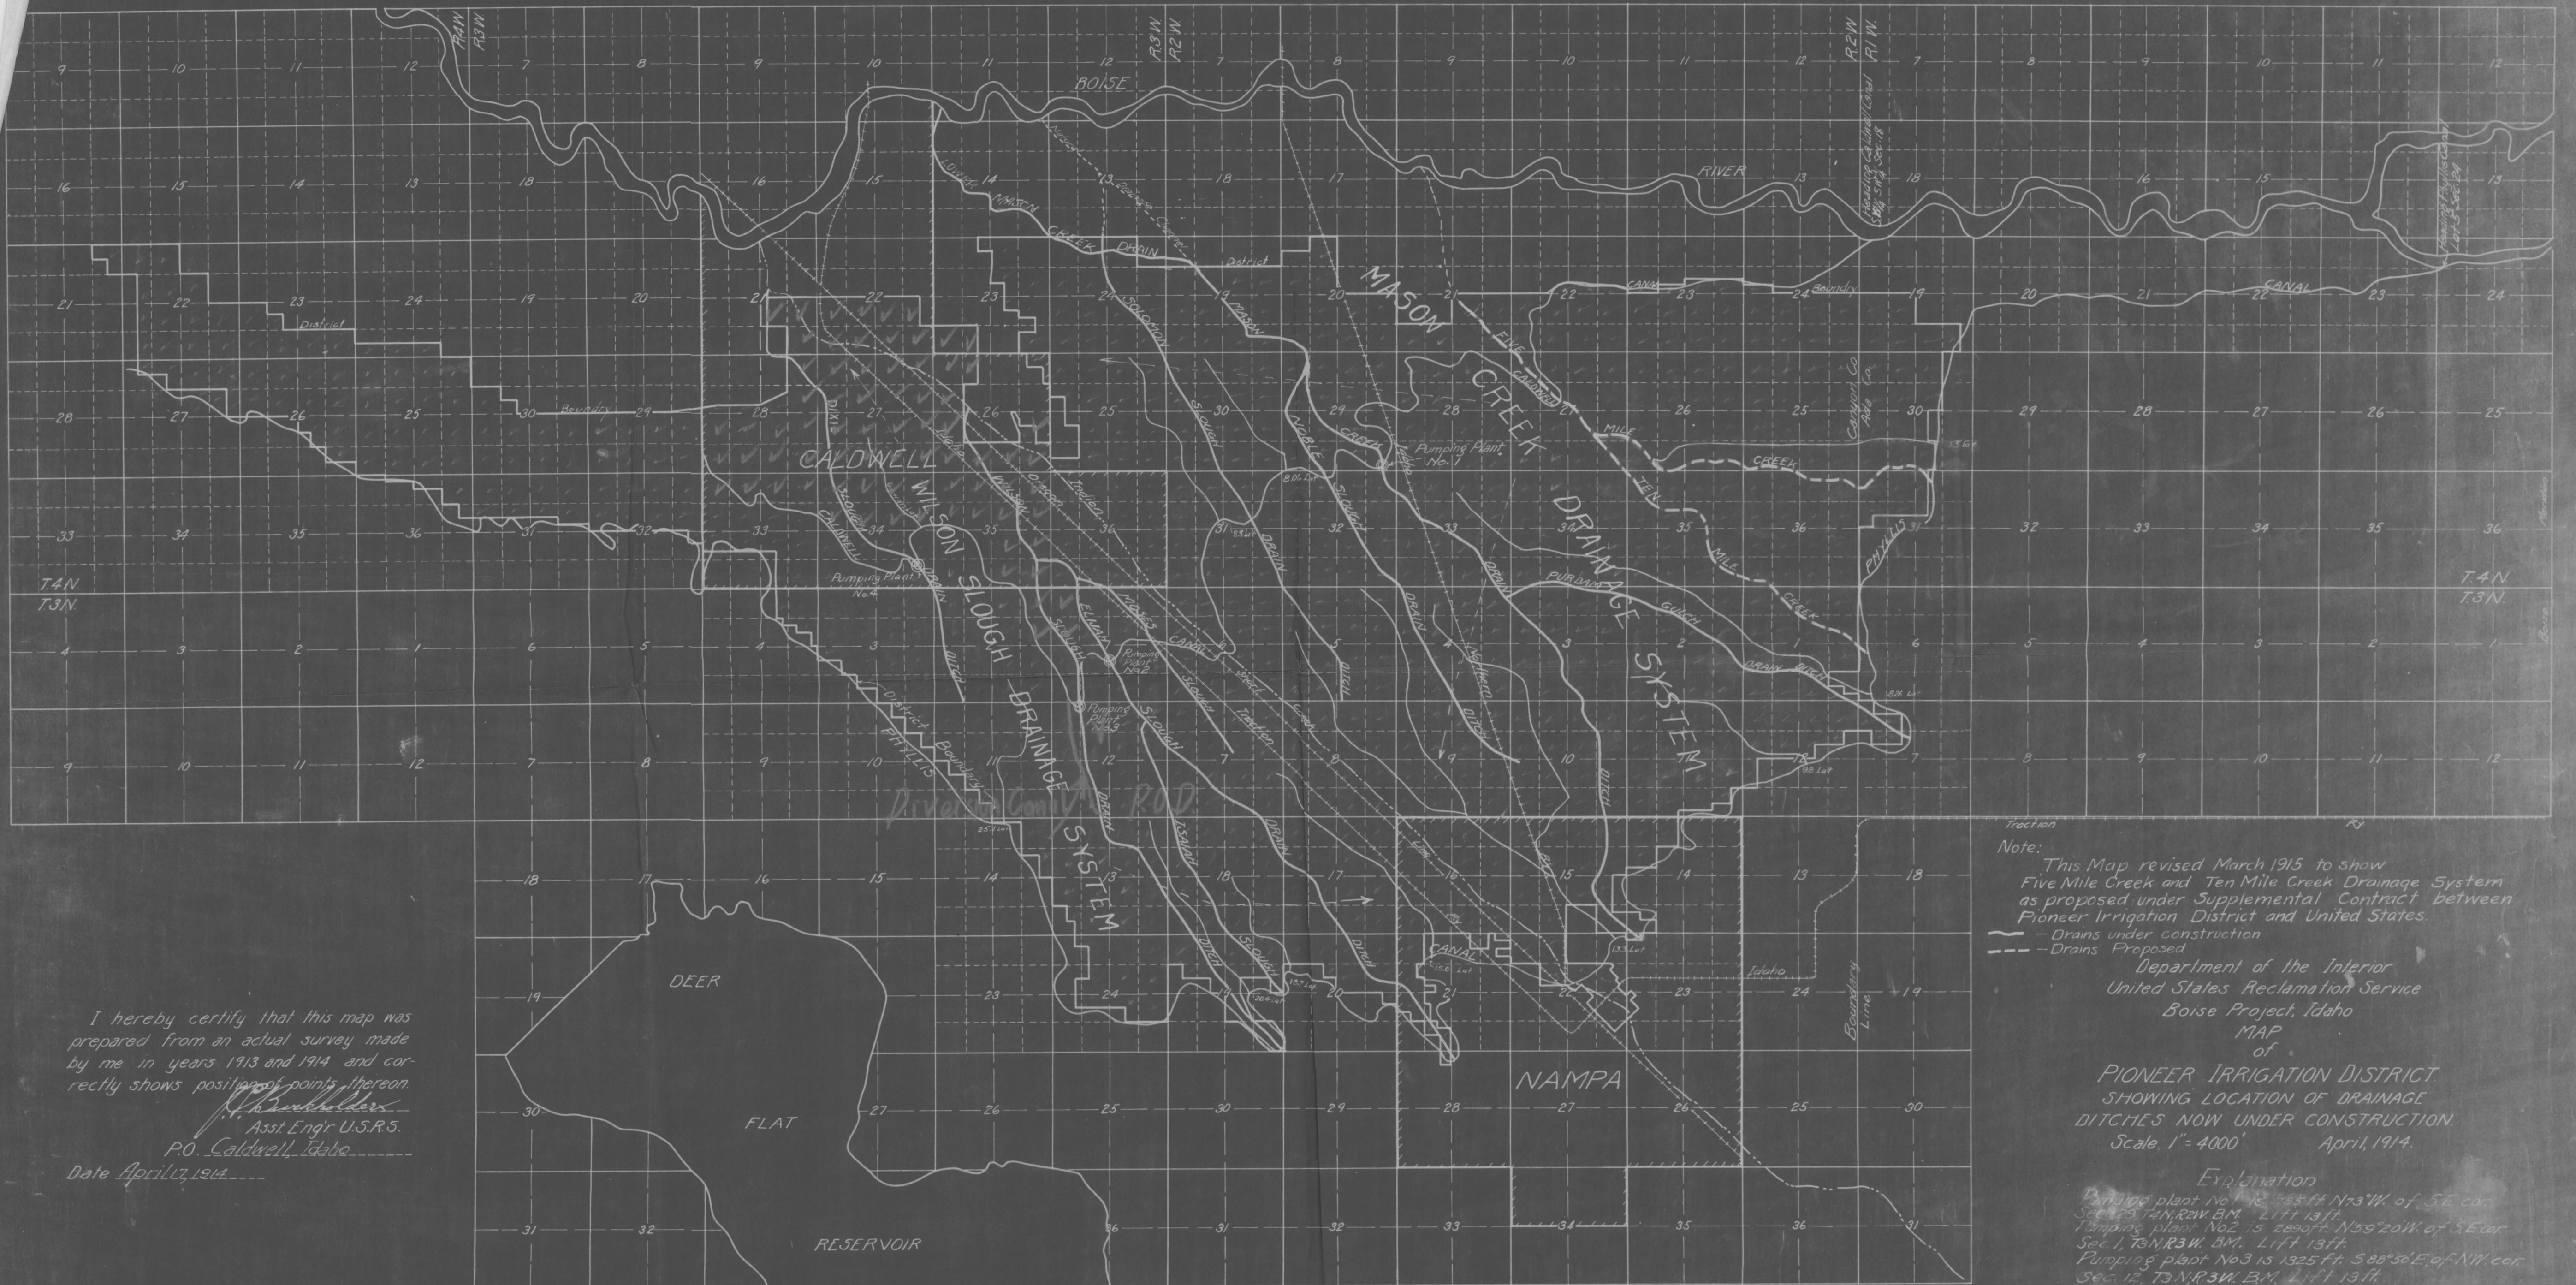

I hereby certify that this map was prepared from an actual survey made by me in years 1913 and 1914 and correctly shows position of points thereon.

W. H. Caldwell
Asst. Engr. U.S.R.S.
P.O. Caldwell, Idaho
Date April 12, 1914

Note: This Map revised March 1915 to show Five Mile Creek and Ten Mile Creek Drainage System as proposed under Supplemental Contract between Pioneer Irrigation District and United States.

— Drains under construction
--- Drains Proposed

Department of the Interior
United States Reclamation Service
Boise Project, Idaho
MAP of
PIONEER IRRIGATION DISTRICT
SHOWING LOCATION OF DRAINAGE
DITCHES NOW UNDER CONSTRUCTION
Scale, 1" = 4000' April, 1914.

Explanation
Pumping plant No. 1 is 733 ft N73°W. of S.E. cor. Sec. 29, T.4N, R.3W. B.M. Lift 13 ft.
Pumping plant No. 2 is 2800 ft N59°20'W. of S.E. cor. Sec. 1, T.3N, R.3W. B.M. Lift 13 ft.
Pumping plant No. 3 is 1325 ft S88°30'E. of N.W. cor. Sec. 12, T.3N, R.3W. B.M. Lift 13 ft.
Pumping plant No. 4 is 1330 ft N40°W. of S.E. cor. Sec. 31, T.4N, R.3W. B.M. Lift 14 ft.

11896