


Permit 11897

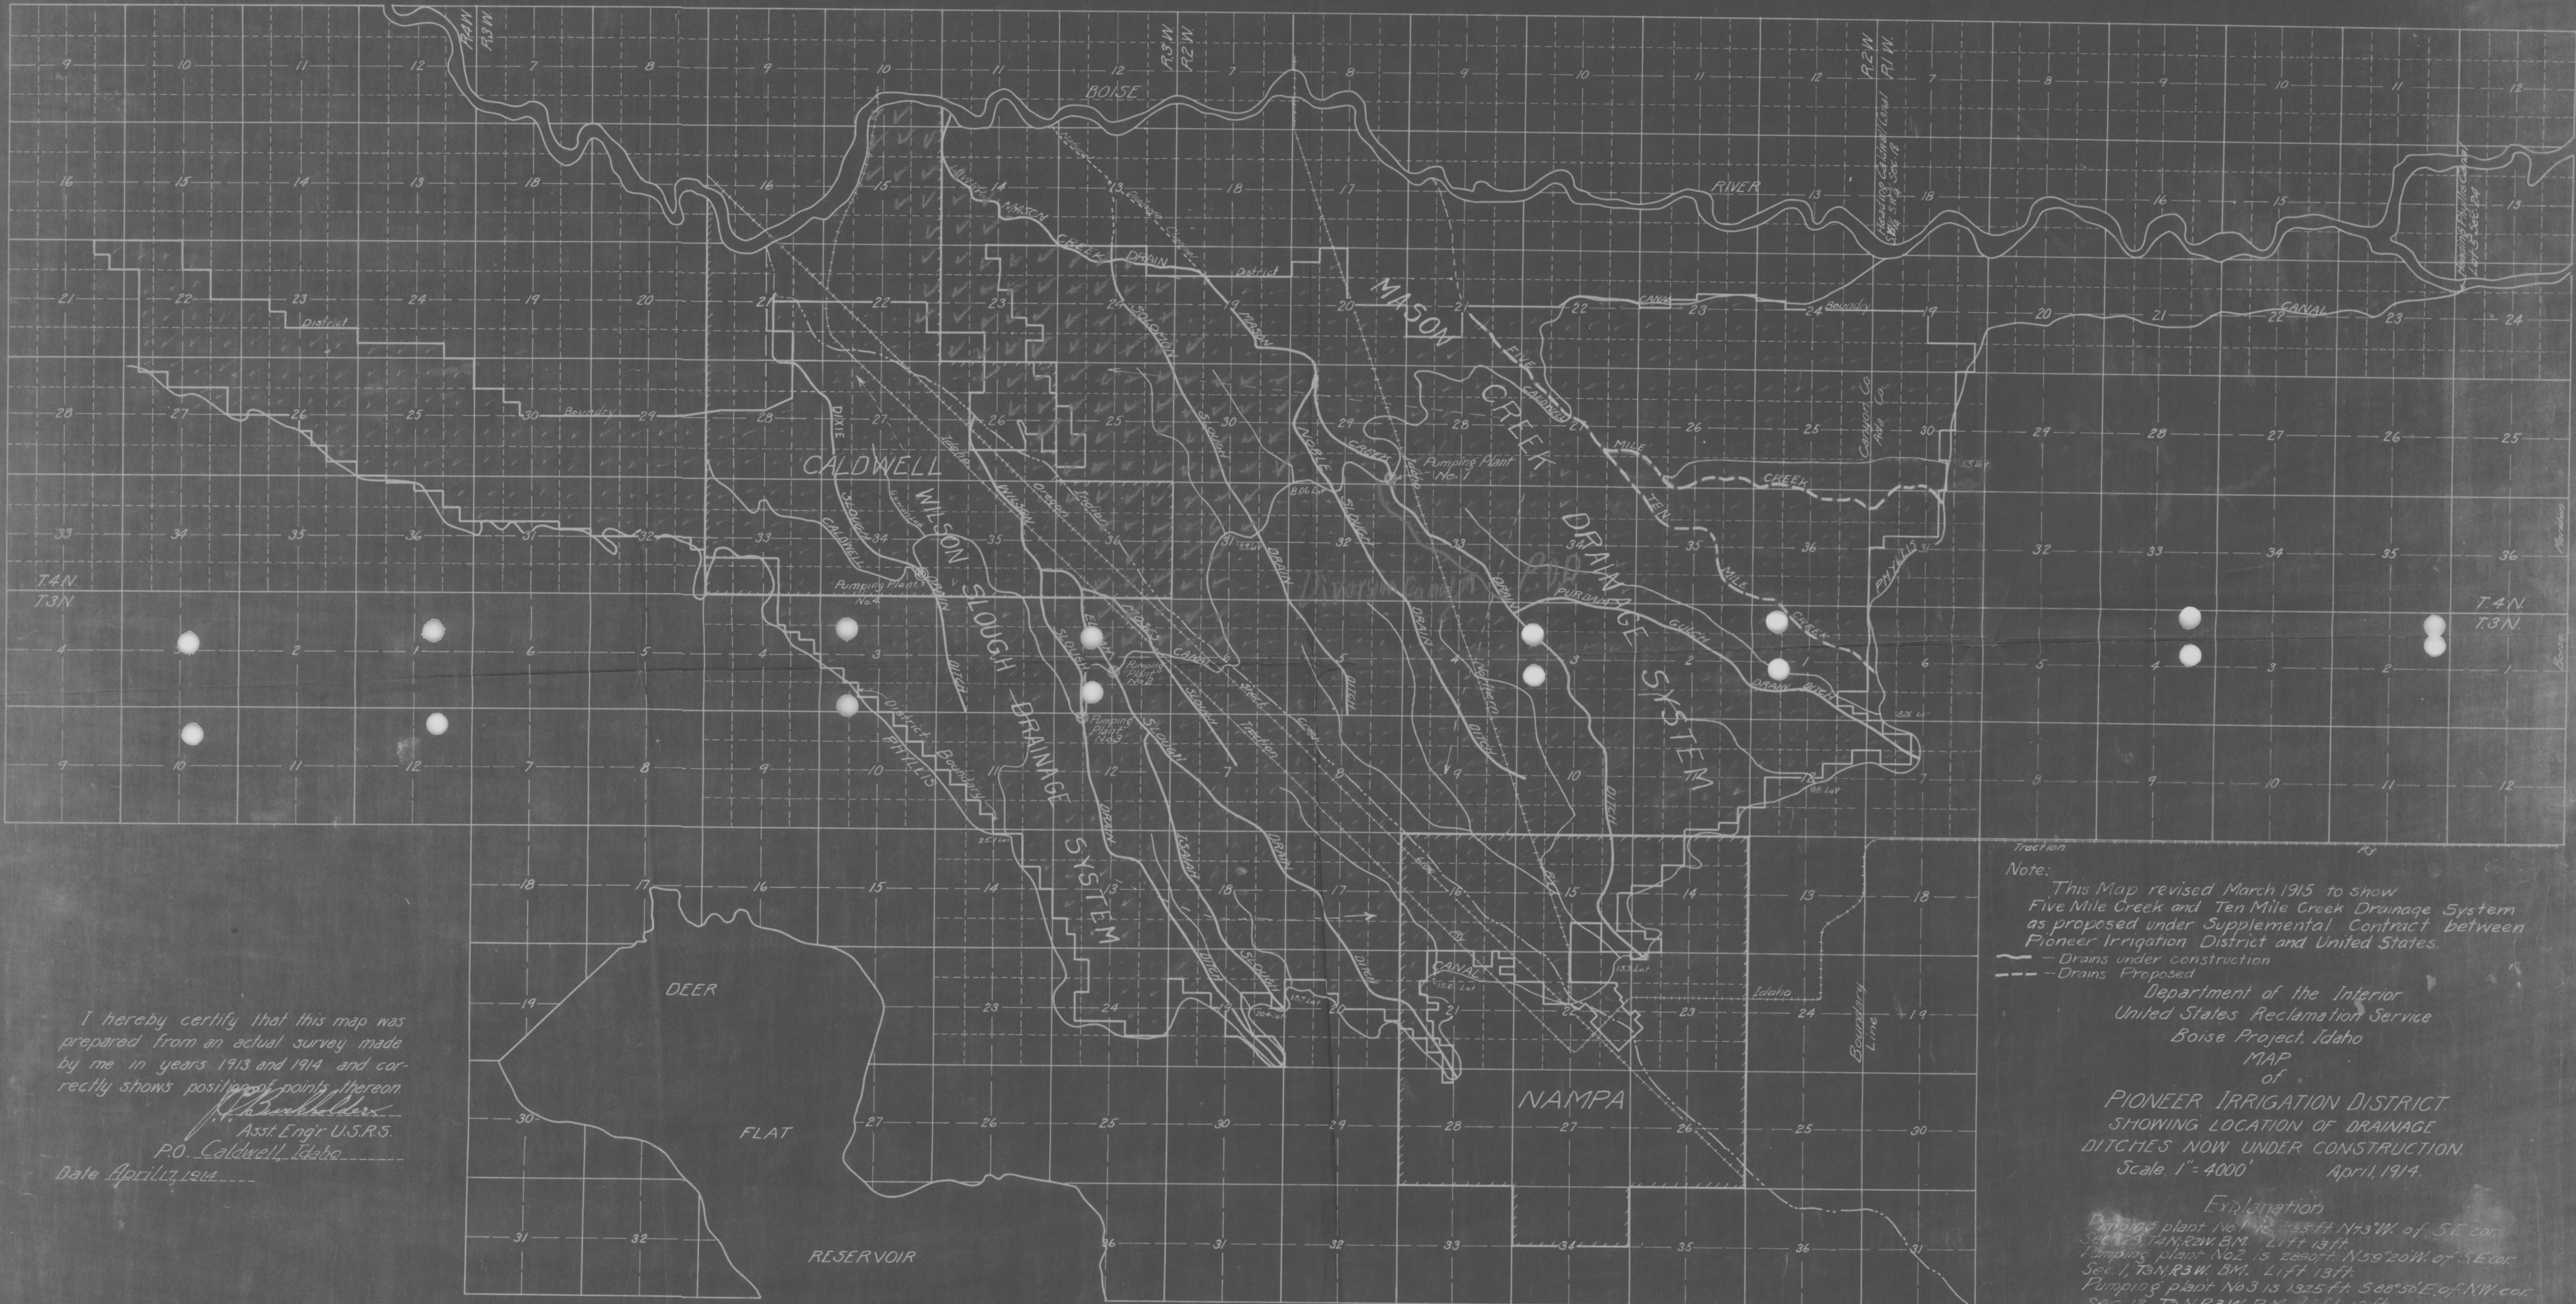

I hereby certify that this map was prepared from an actual survey made by me in years 1913 and 1914 and correctly shows position of points thereon.  
*[Signature]*  
Asst. Engr. U.S.R.S.  
P.O. Caldwell, Idaho  
Date April 13, 1914

Note: This Map revised March 1915 to show Five Mile Creek and Ten Mile Creek Drainage System as proposed under Supplemental Contract between Pioneer Irrigation District and United States.  
— Drains under construction  
--- Drains Proposed

Department of the Interior  
United States Reclamation Service  
Boise Project, Idaho  
MAP  
of  
PIONEER IRRIGATION DISTRICT  
SHOWING LOCATION OF DRAINAGE  
DITCHES NOW UNDER CONSTRUCTION  
Scale 1"=4000' April, 1914.

Explanation  
Pumping plant No. 1 is 755 ft N73°W. of SE cor. Sec. 12, T4N, R3W, B.M. Lift 13 ft.  
Pumping plant No. 2 is 2890 ft N59°20'W. of SE cor. Sec. 1, T3N, R3W, B.M. Lift 13 ft.  
Pumping plant No. 3 is 1325 ft S88°56'E. of NW cor. Sec. 12, T3N, R3W, B.M. Lift 13 ft.  
Pumping plant No. 4 is 1306 ft N40°W. of SE cor. Sec. 37, T4N, R3W, B.M. Lift 14 ft.

11897