


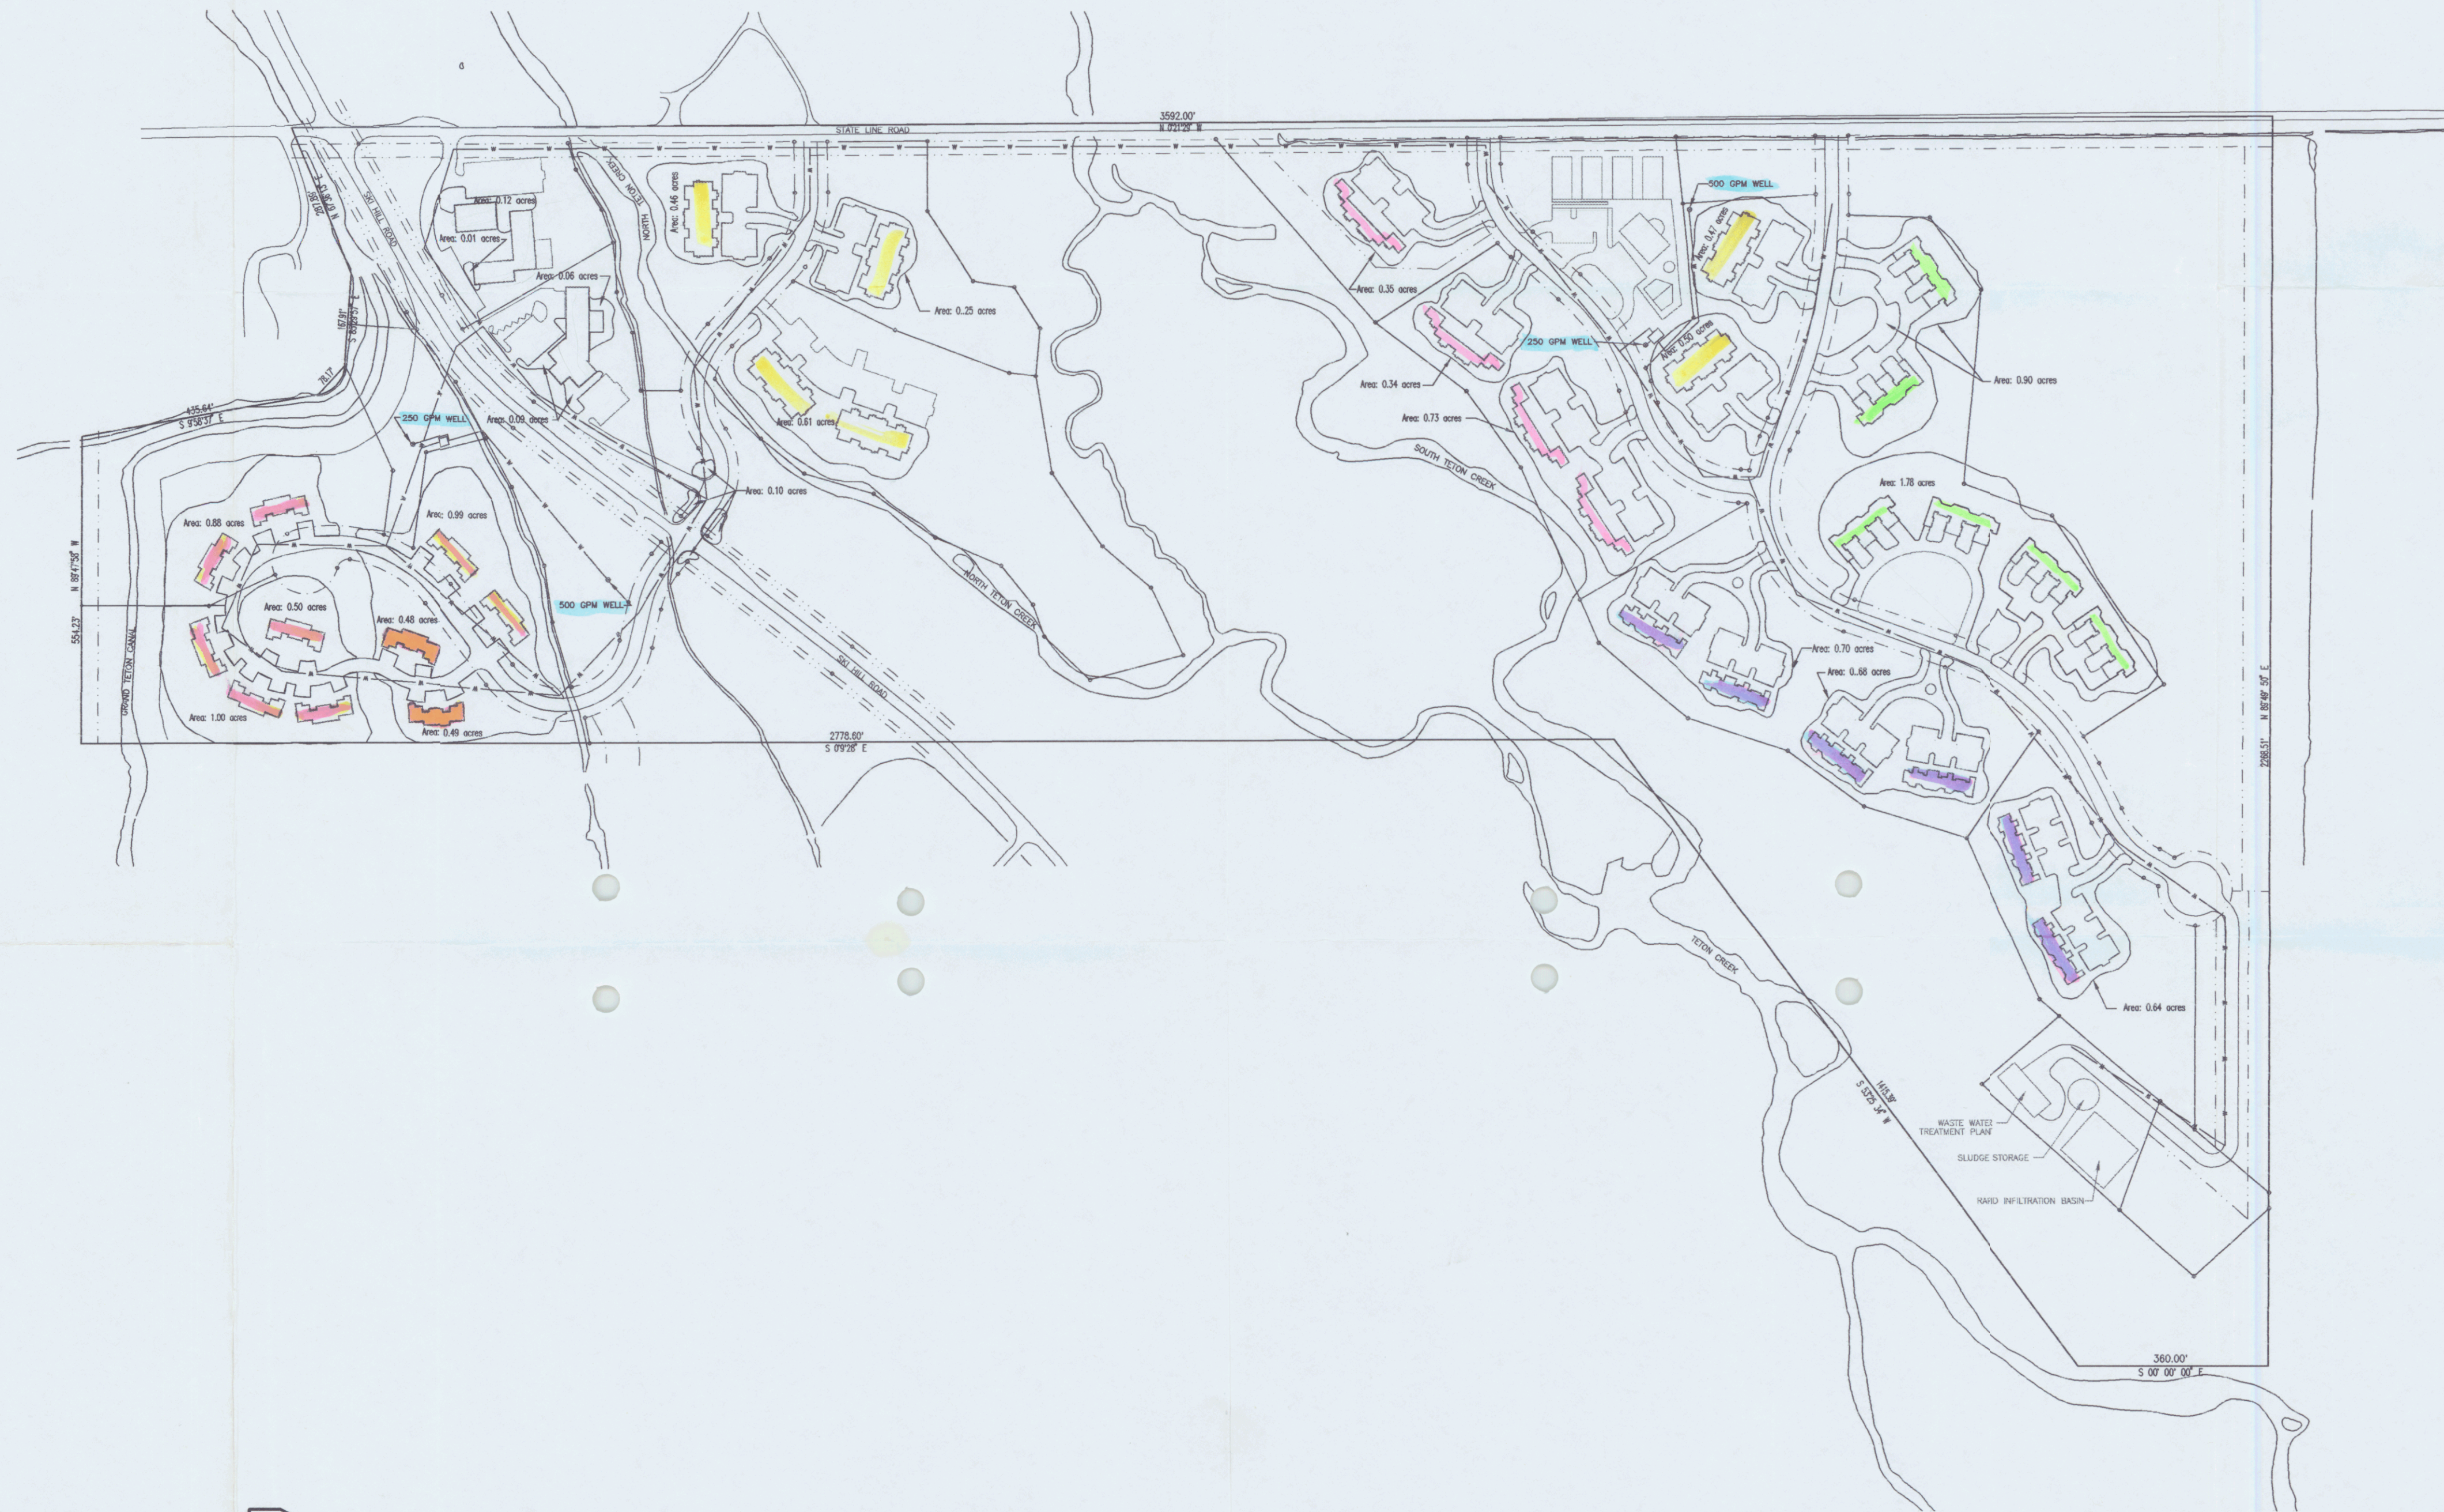

Teton Creek Resort

PLANNED UNIT DEVELOPMENT
BEING PART OF SECTION 20, TWP. 5N, RNG. 46 E.B.M., TETON COUNTY, IDAHO

Site Development Plan




Prepared by: VLA, Jackson, Wyoming (307) 733-3062
August 17, 1995
Revisions:
Project # 92039.1

Teton Creek Resort LLC, Owner
Box 1586
Jackson, Wyoming 83001
(307) 733-5427

VLA, Planner & Agent
Box 2721
Jackson, Wyoming 83001
(307) 733-3062

AW Engineering, Engineer
4 North Main
Victor, Idaho 83455
(208) 787-2952

Nelson Engineering, Engineer
P.O. Box 1599
Jackson, Wyoming 83001
(307) 733-2087

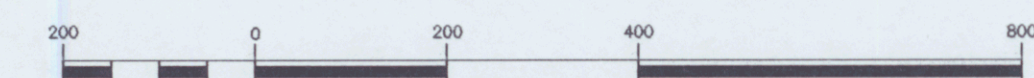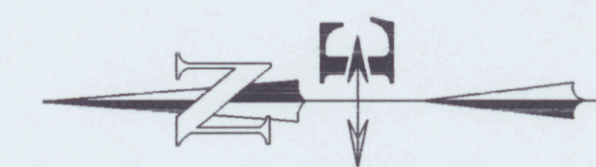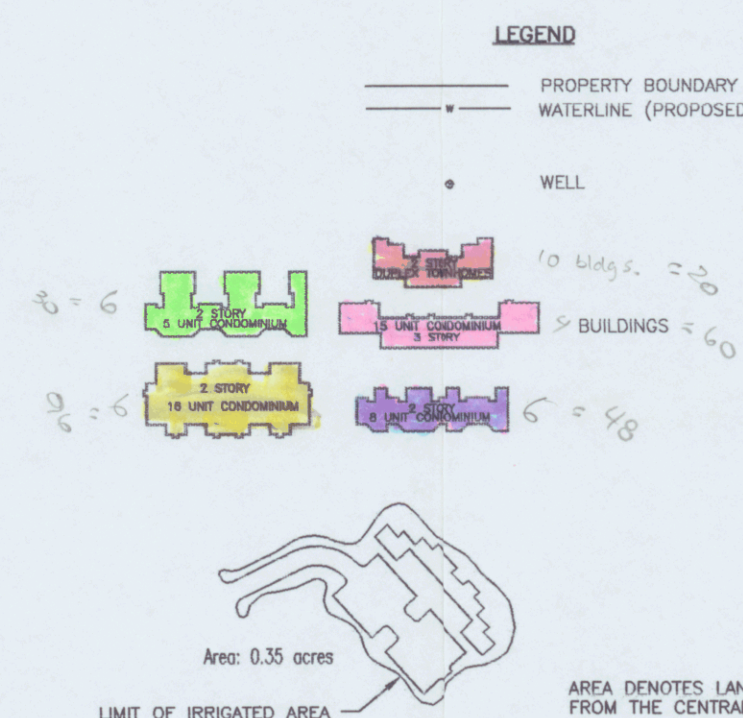

SCALE 1"=200 ft.