

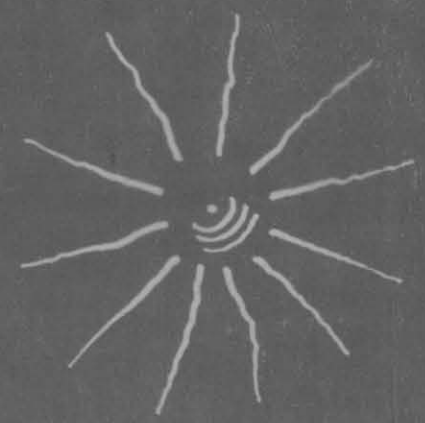
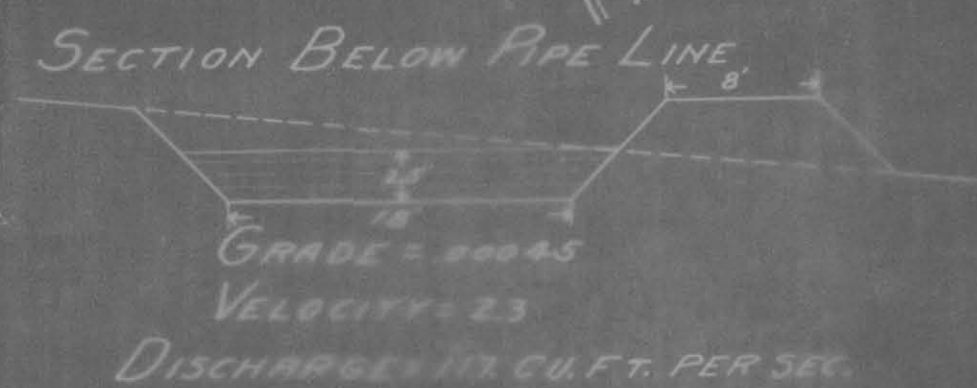


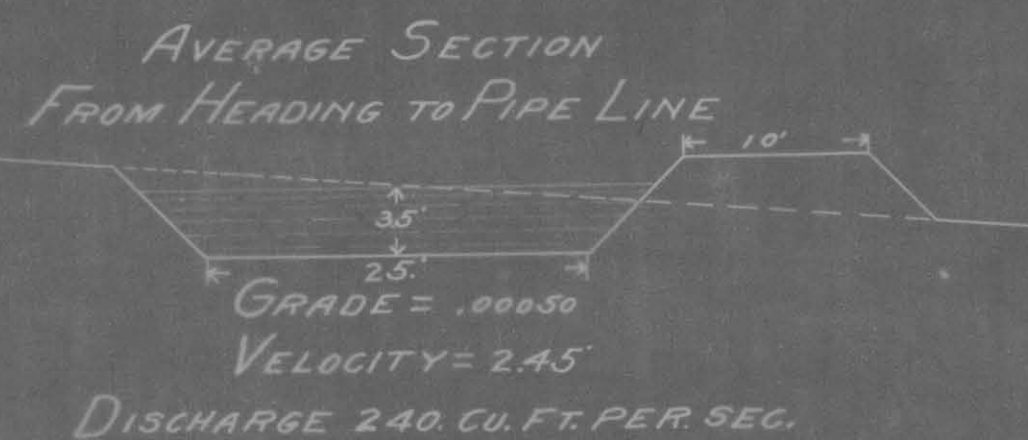

— MAP —
SHOWING CANAL SYSTEM
— OF THE —
RIVERSIDE IRRIGATION
DISTRICT LTD.
CANYON Co. IDAHO.

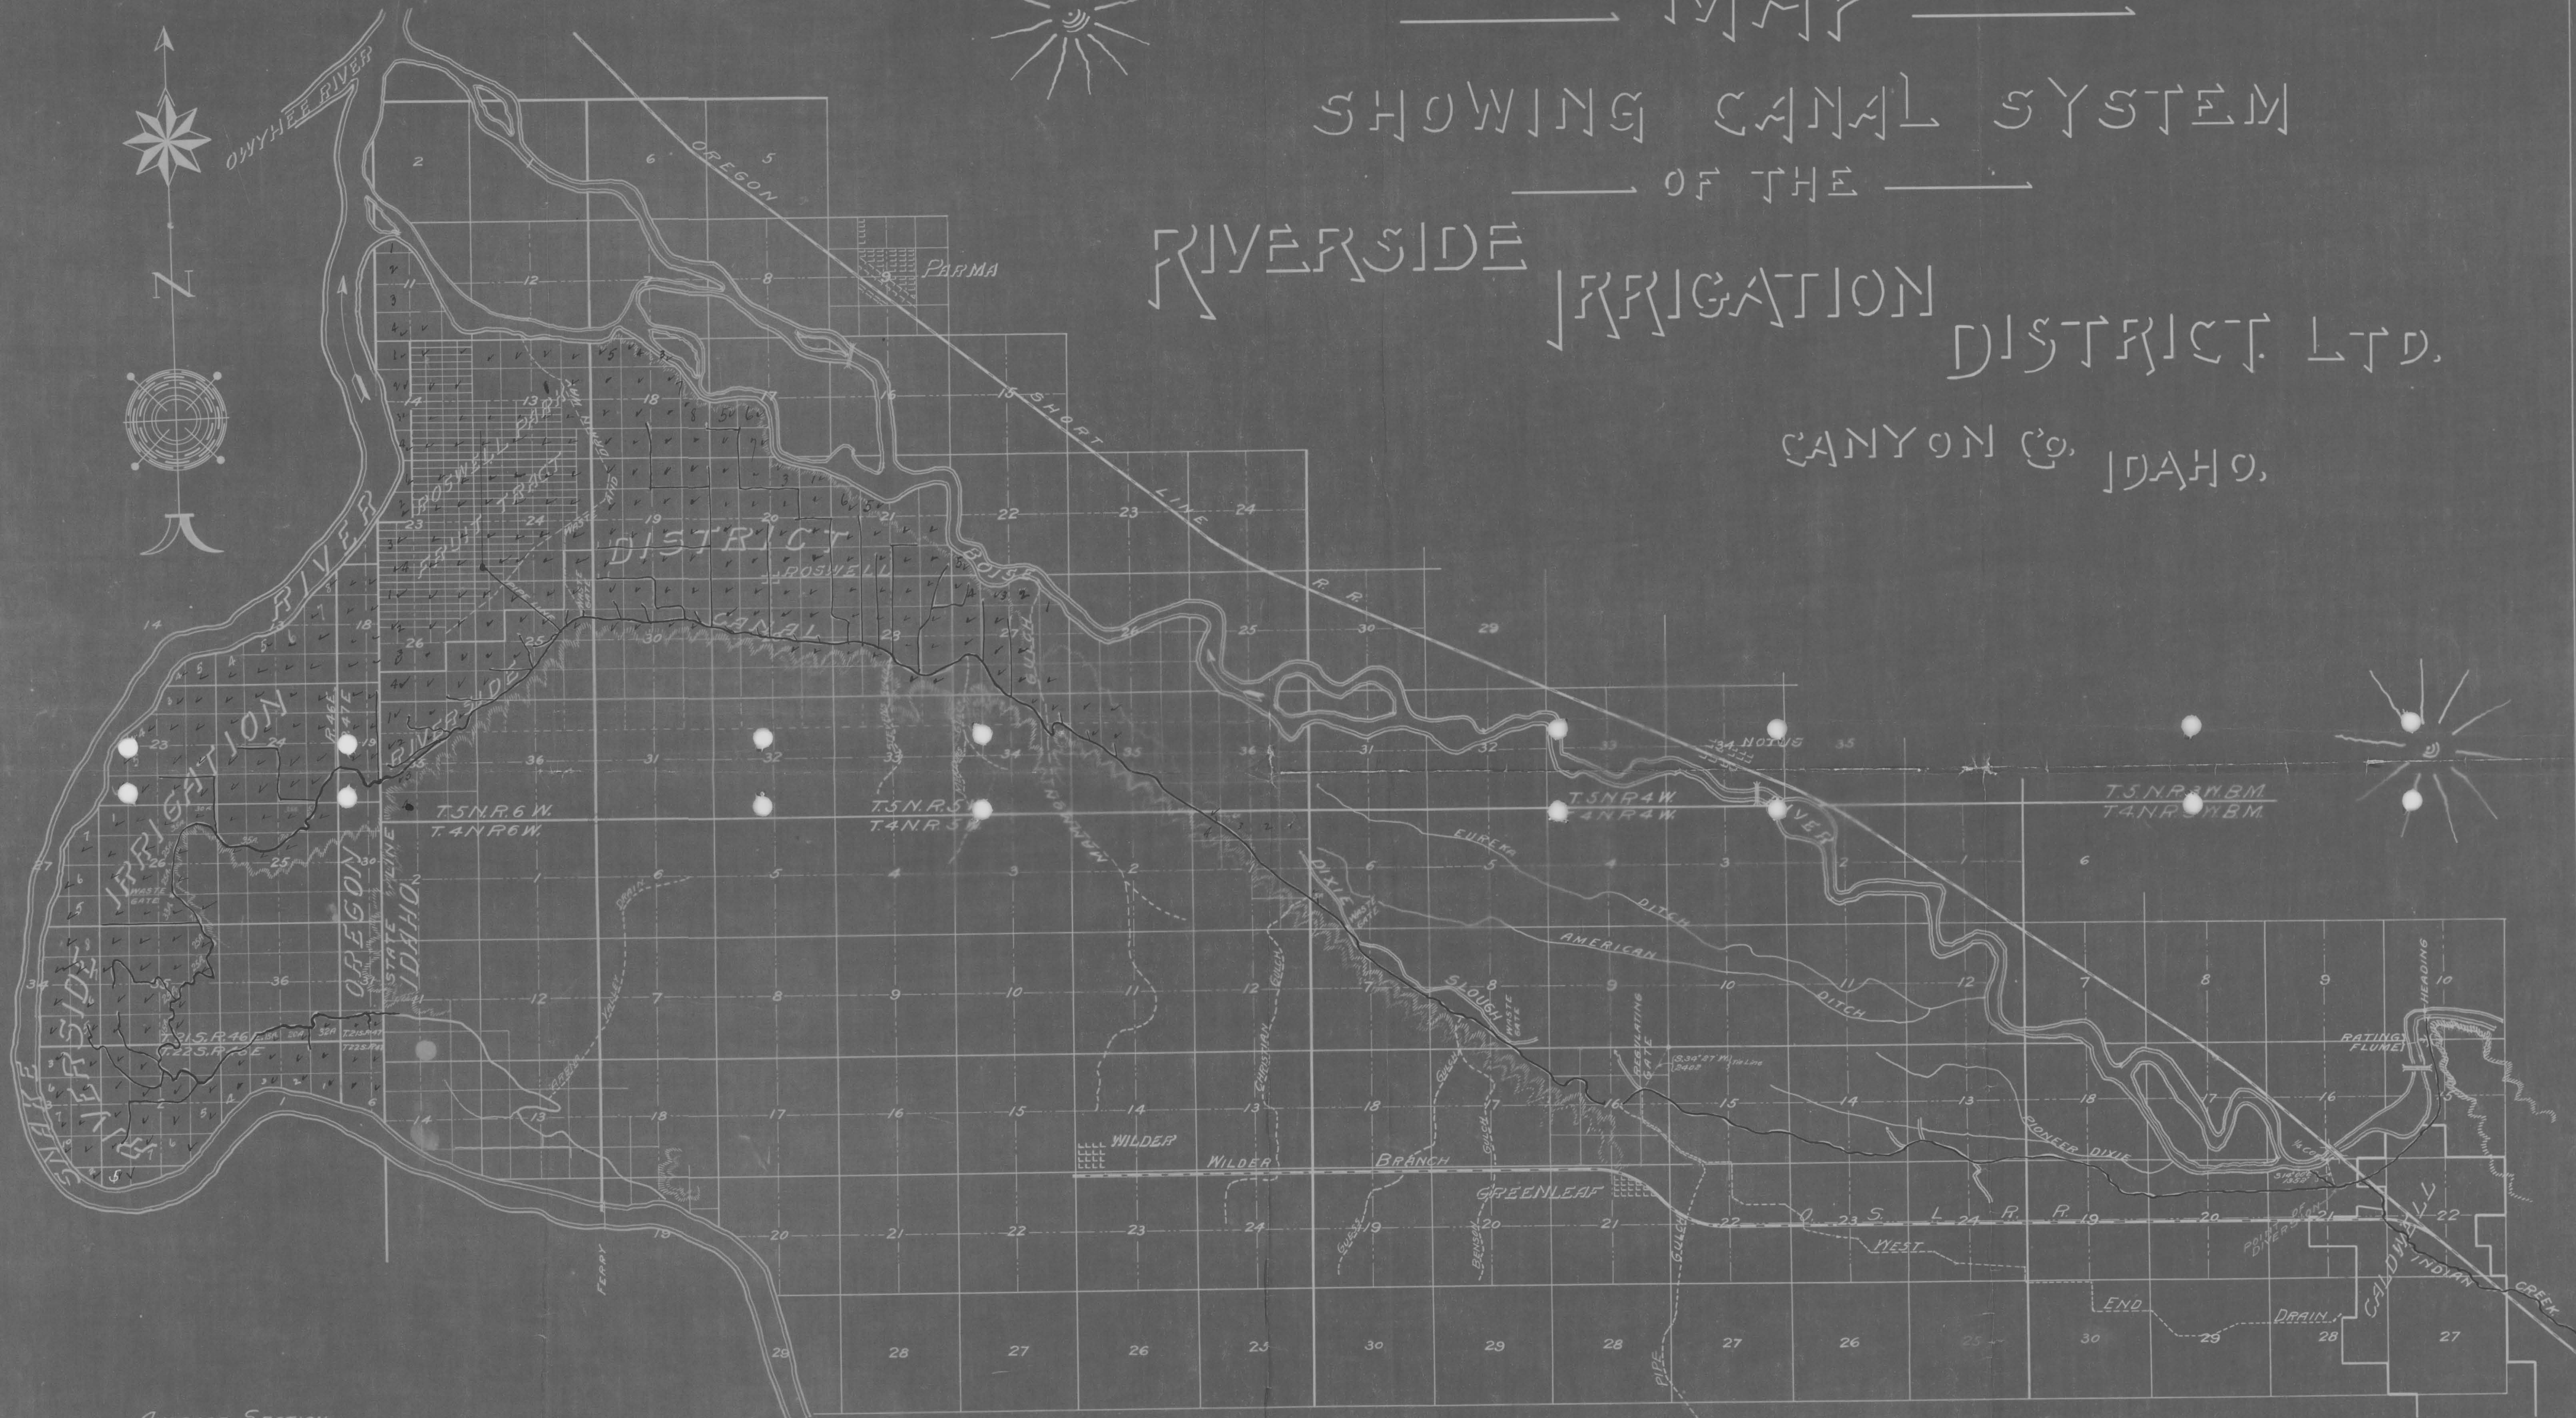

Whereby certify that this map was
compiled by me, from data taken by
actual survey; And that the tie lines
shown on this map were taken from
actual surveys made by me and that
the same are true and correct.

— J. W. KENNEDY —
Engineer
Caldwell, Idaho.

JUL. 27, 1915.

SHOWING BOUNDARY LINES AND APPORTIONMENT
OF THE PURCHASE OF AN INTEREST IN THE
ARROWROCK RESERVOIR FROM THE UNITED
STATES OF AMERICA, AND THE EXPENDITURE
OF \$180,811.27 FOR DRAINAGE WITHIN SAID
DISTRICT.

SCALE 1 IN = 2000 FEET.

I find it very curious, a licensed engineer of Colwell, Idaho, on Monday, 27th, June, 1916, this morning, made a survey in the direction showing the boundary lines and also of land lying along the Riverside Irrigation District which will receive water from the expenditure of \$250,000 for the purchase of an interest in the irrigation system from the UNITED STATES of America, and Messrs. J. C. Colwell, the engineer, and J. C. Colwell, the engineer, one Messrs. J. C. Colwell, this 27th day of December, 1916.

Attest: Blanche S. Baxter
Secretary

RIVERSIDE IRRIGATION DISTRICT
S. H. Munn
President.

[illegible]