


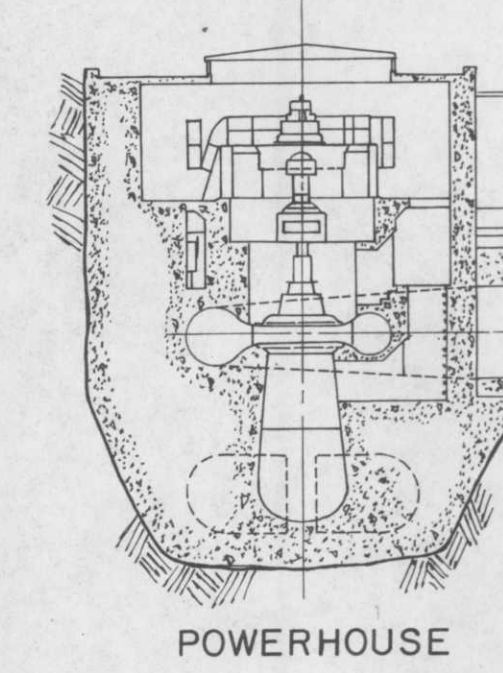


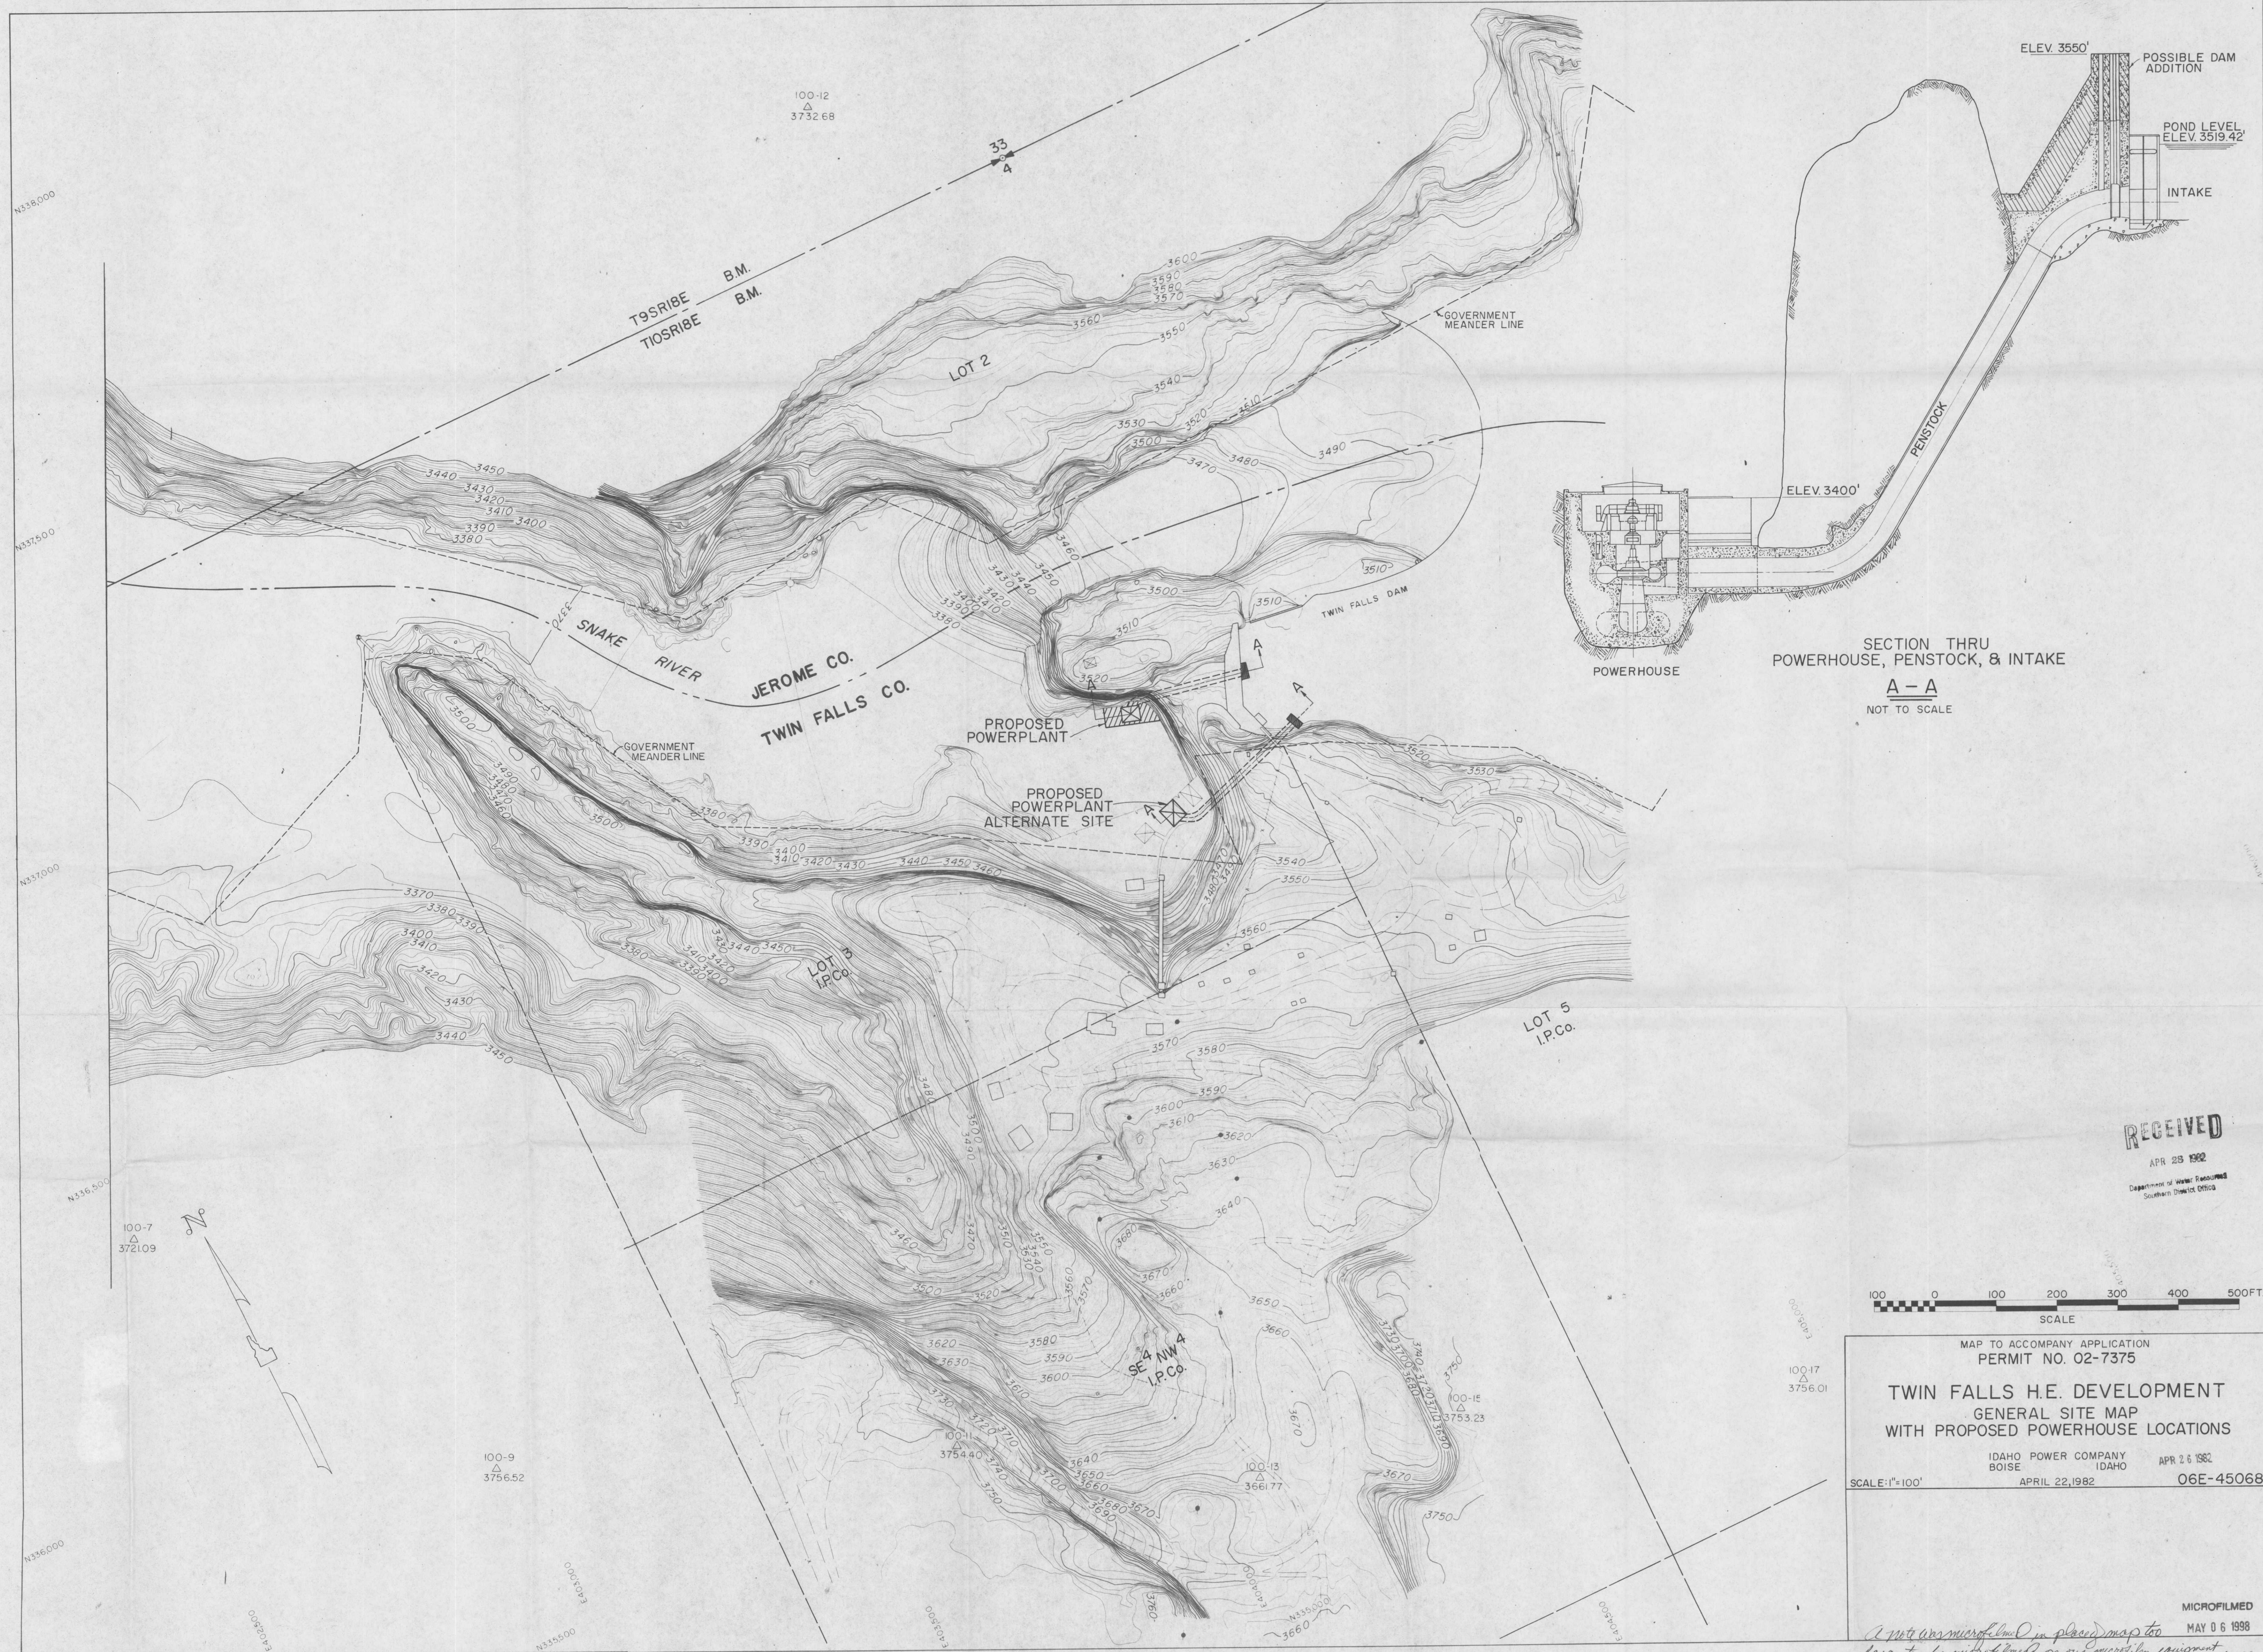

SECTION THRU
POWERHOUSE, PENSTOCK, & INTAKE
A - A
NOT TO SCALE

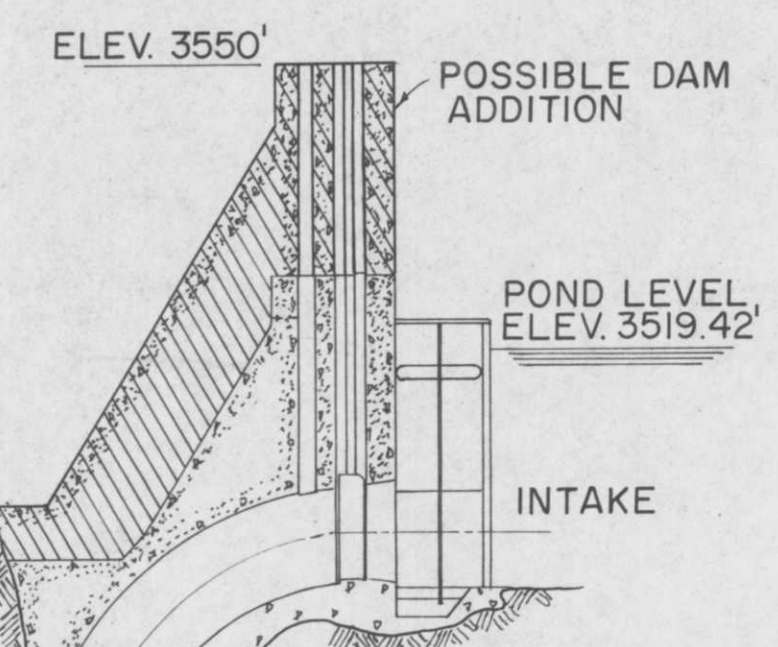

RECEIVED
APR 23 1982
DEPARTMENT OF WATER RESOURCES
SOUTHERN DISTRICT OFFICE

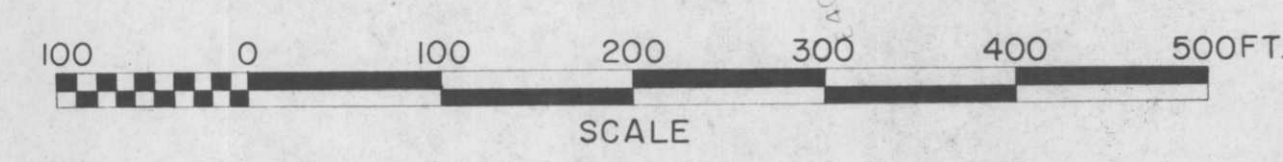

MAP TO ACCOMPANY APPLICATION PERMIT NO. 02-7375	
TWIN FALLS H.E. DEVELOPMENT GENERAL SITE MAP WITH PROPOSED POWERHOUSE LOCATIONS	
IDAHO POWER COMPANY BOISE	APR 26 1982 06E-45068
SCALE: 1"=100'	
MICROFILMED MAY 06 1998	

A note was microfilmed in place map too large to be microfilmed on our microfilm equipment.