TONY ALOSI'S
COTTONWOOD VISTA

A SUBDIVISION IN
THE NORTH 1/2, SECTION 6,
TOWNSHIP 6 NORTH, RANGE 25 EAST, B. M.
CUSTER COUNTY, IDAHO
1997

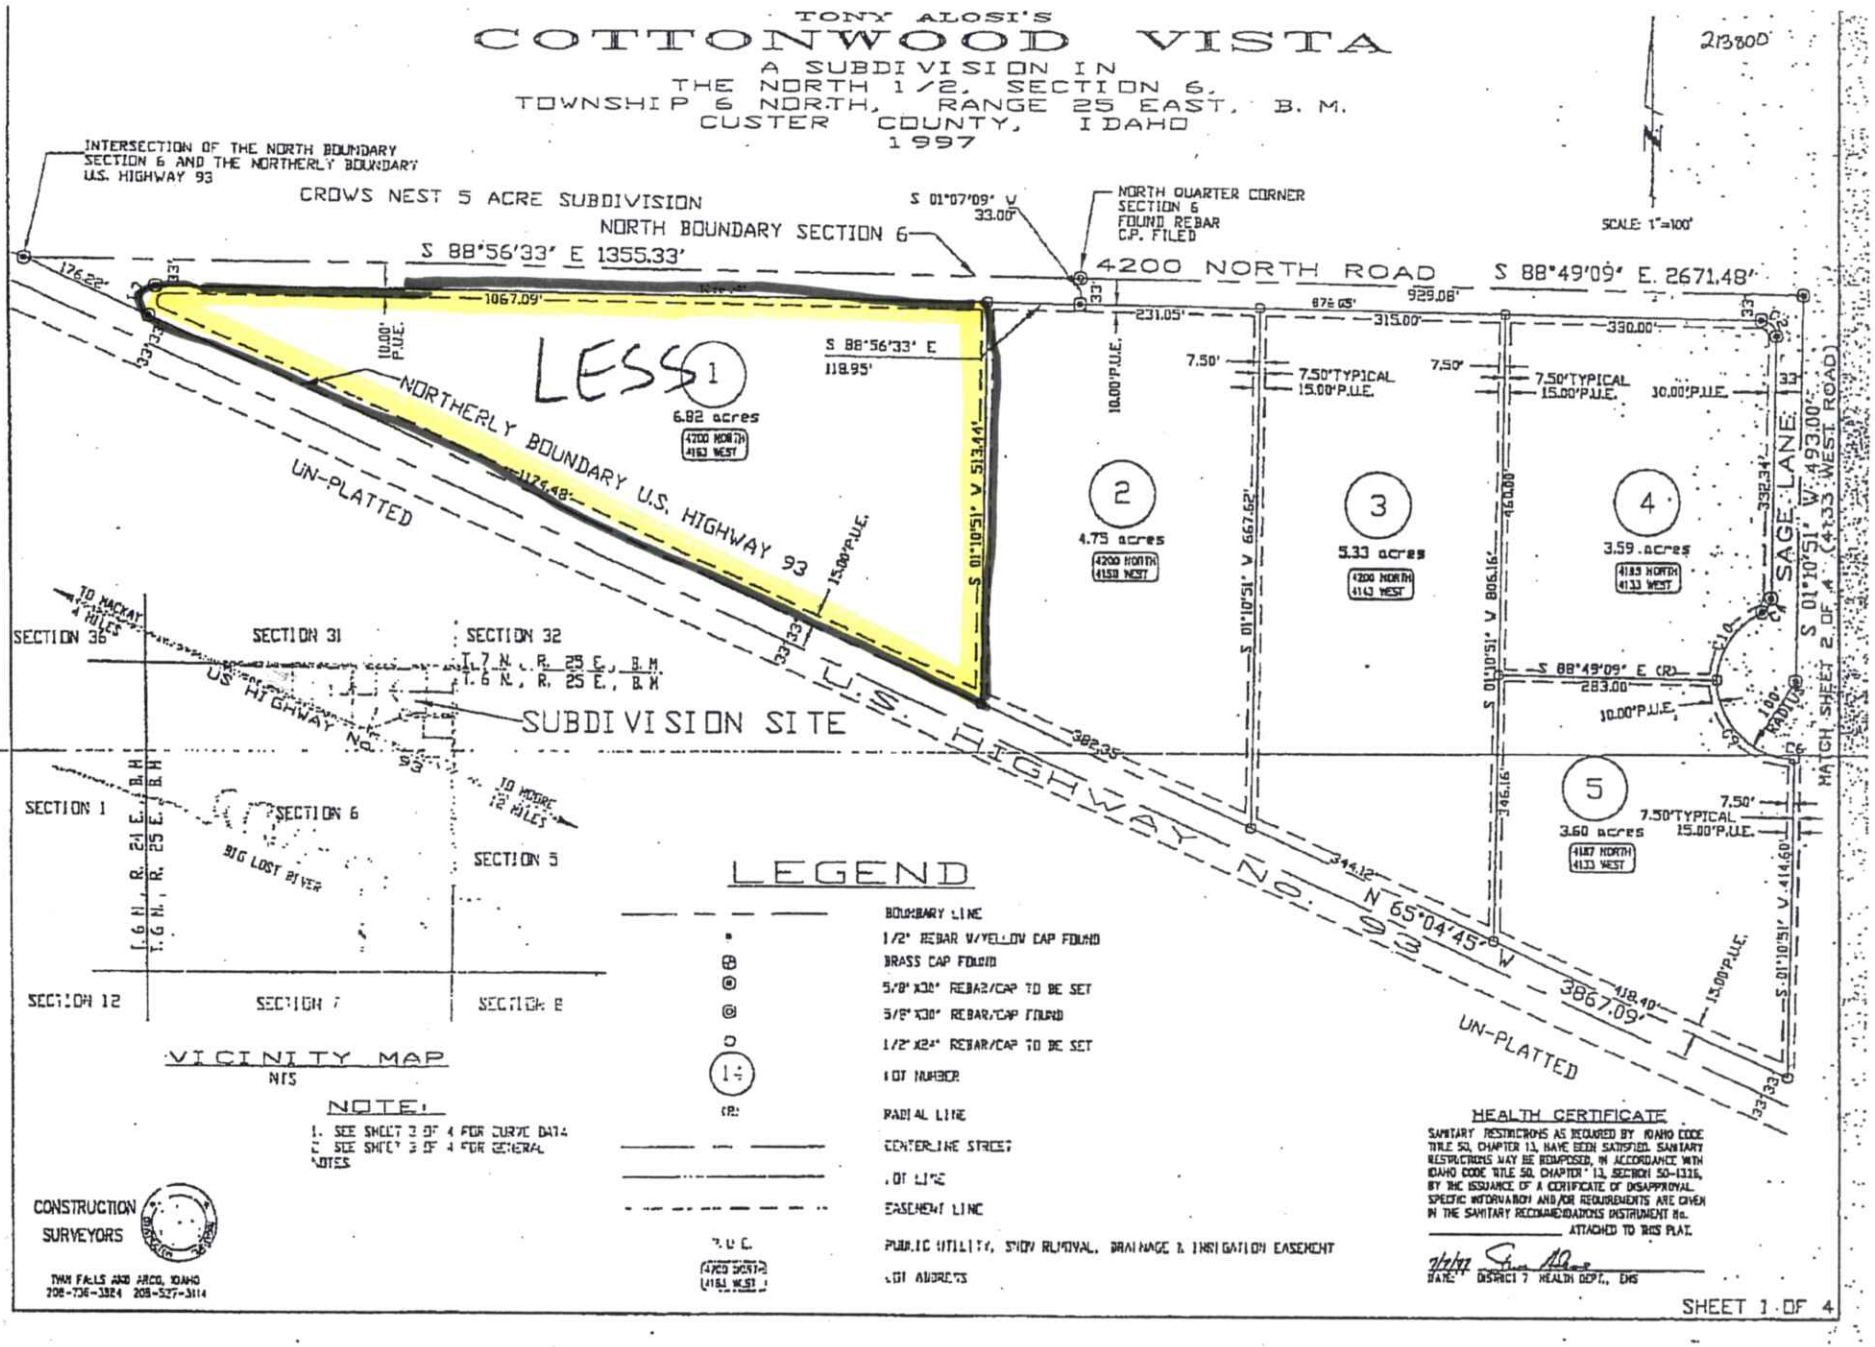

VICINITY MAP
NTS

NOTE:
1. SEE SHEET 3 OF 4 FOR CURVE DATA
2. SEE SHEET 3 OF 4 FOR GENERAL NOTES

LEGEND

	BOUNDARY LINE
•	1/2" REBAR W/YELLOW CAP FOUND
⊕	BRASS CAP FOUND
◉	5/8"X30" REBAR/CAP TO BE SET
◎	5/8"X30" REBAR/CAP FOUND
○	1/2"X24" REBAR/CAP TO BE SET
14	LOT NUMBER
(R)	RADIAL LINE
	CENTERLINE STREET
	LOT LINE
	EASEMENT LINE
P.U.E. (4200 NORTH 4163 WEST)	PUBLIC UTILITY, SNOW REMOVAL, DRAINAGE & IRRIGATION EASEMENT
	LOT ACREAGE

HEALTH CERTIFICATE

SANITARY RESTRICTIONS AS REQUIRED BY IDAHO CODE TITLE 50, CHAPTER 13, HAVE BEEN SATISFIED. SANITARY RESTRICTIONS MAY BE REIMPOSED, IN ACCORDANCE WITH IDAHO CODE TITLE 50, CHAPTER 13, SECTION 50-1326, BY THE ISSUANCE OF A CERTIFICATE OF DISAPPROVAL. SPECIFIC INFORMATION AND/OR REQUIREMENTS ARE GIVEN IN THE SANITARY RECOMMENDATIONS INSTRUMENT No. _____ ATTACHED TO THIS PLAT.

7/9/97
DATE: DISTRICT 7 HEALTH DEPT., EHS

CONSTRUCTION SURVEYORS
TWIN FALLS AND ARCO, IDAHO
208-736-3324 208-527-3114

SHEET 1 OF 4

This plat is made for location purposes only, no liability is assumed hereto for any incorrectness with actual survey.