


MAP
SHOWING
WORKS OF DIVERSION
COMPLETED UNDER
PERMIT N^o 4366

Scale
300' = 1 in.

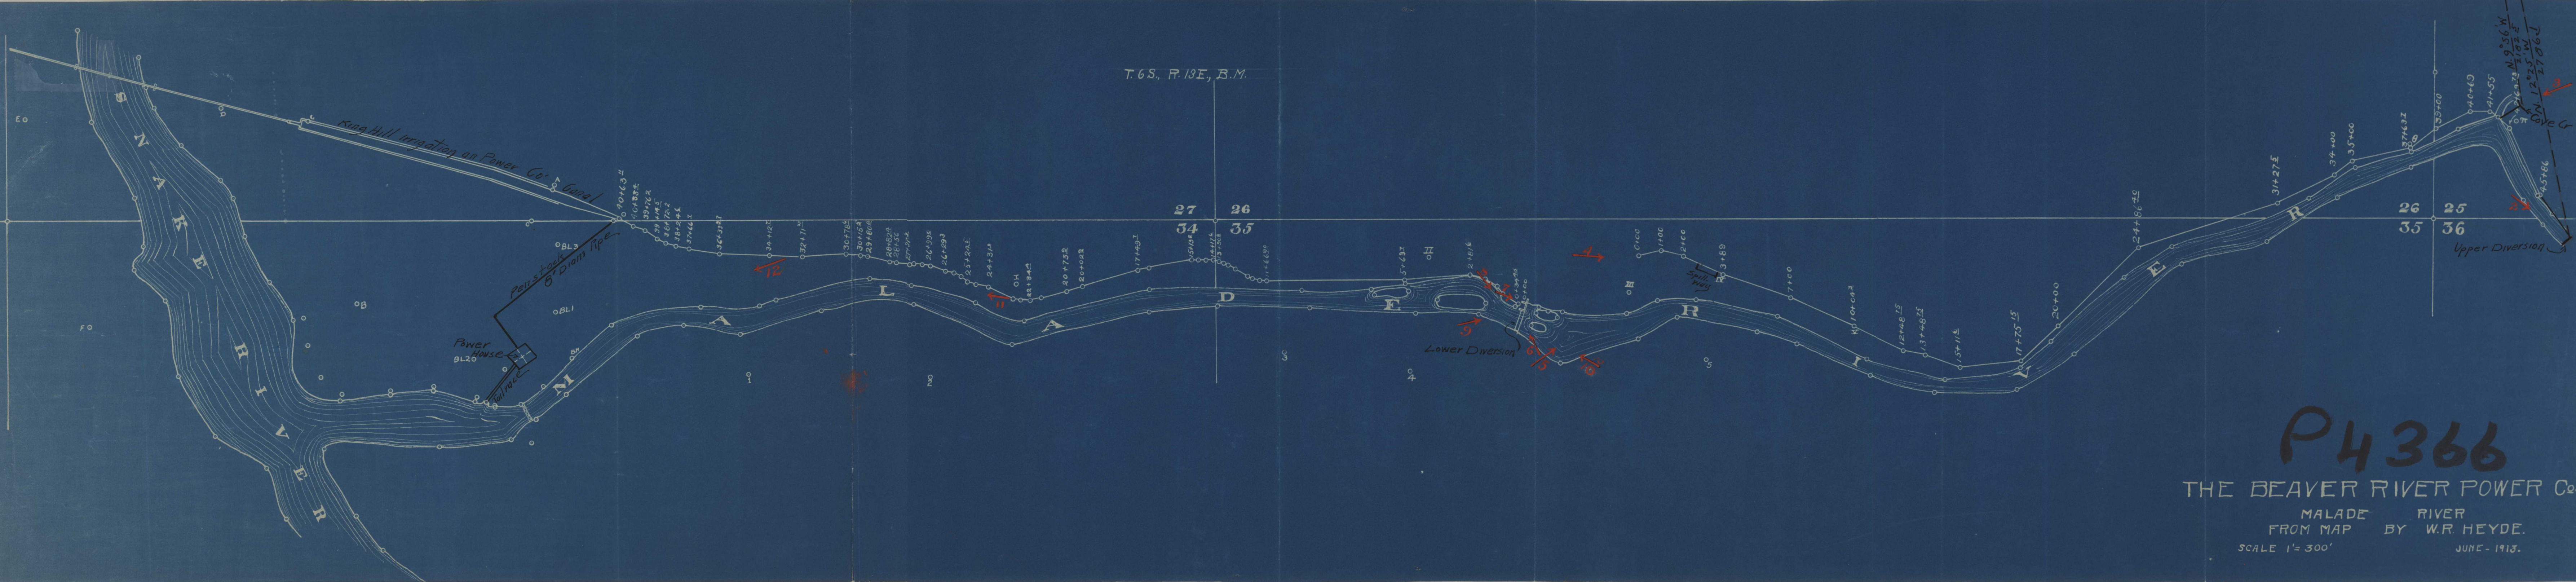


P4366

THE BEAVER RIVER POWER CO.

MALADE RIVER
FROM MAP BY W.R. HEYDE.

SCALE 1"=300' JUNE - 1913.

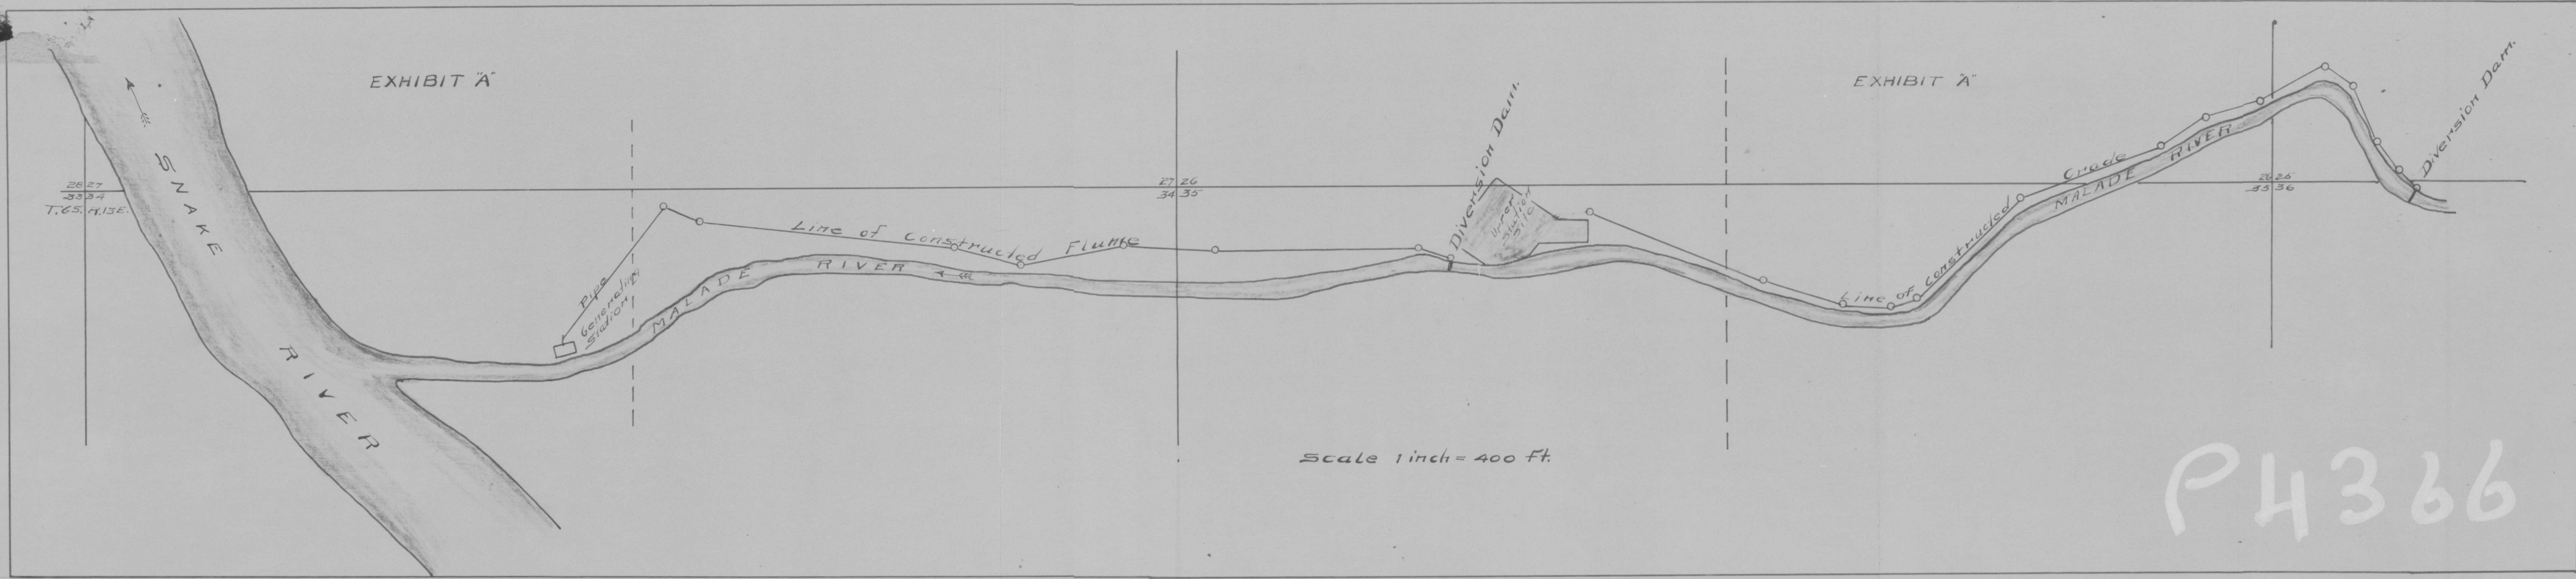


P4366

P4366

MAP

Accompanying Application For Permit
No. 5904,
To Appropriate Water of Malade River
and
Cove Creek
IN
Idaho

Applicant: A.M. Wrench. Scale 1 inch = 500 feet.

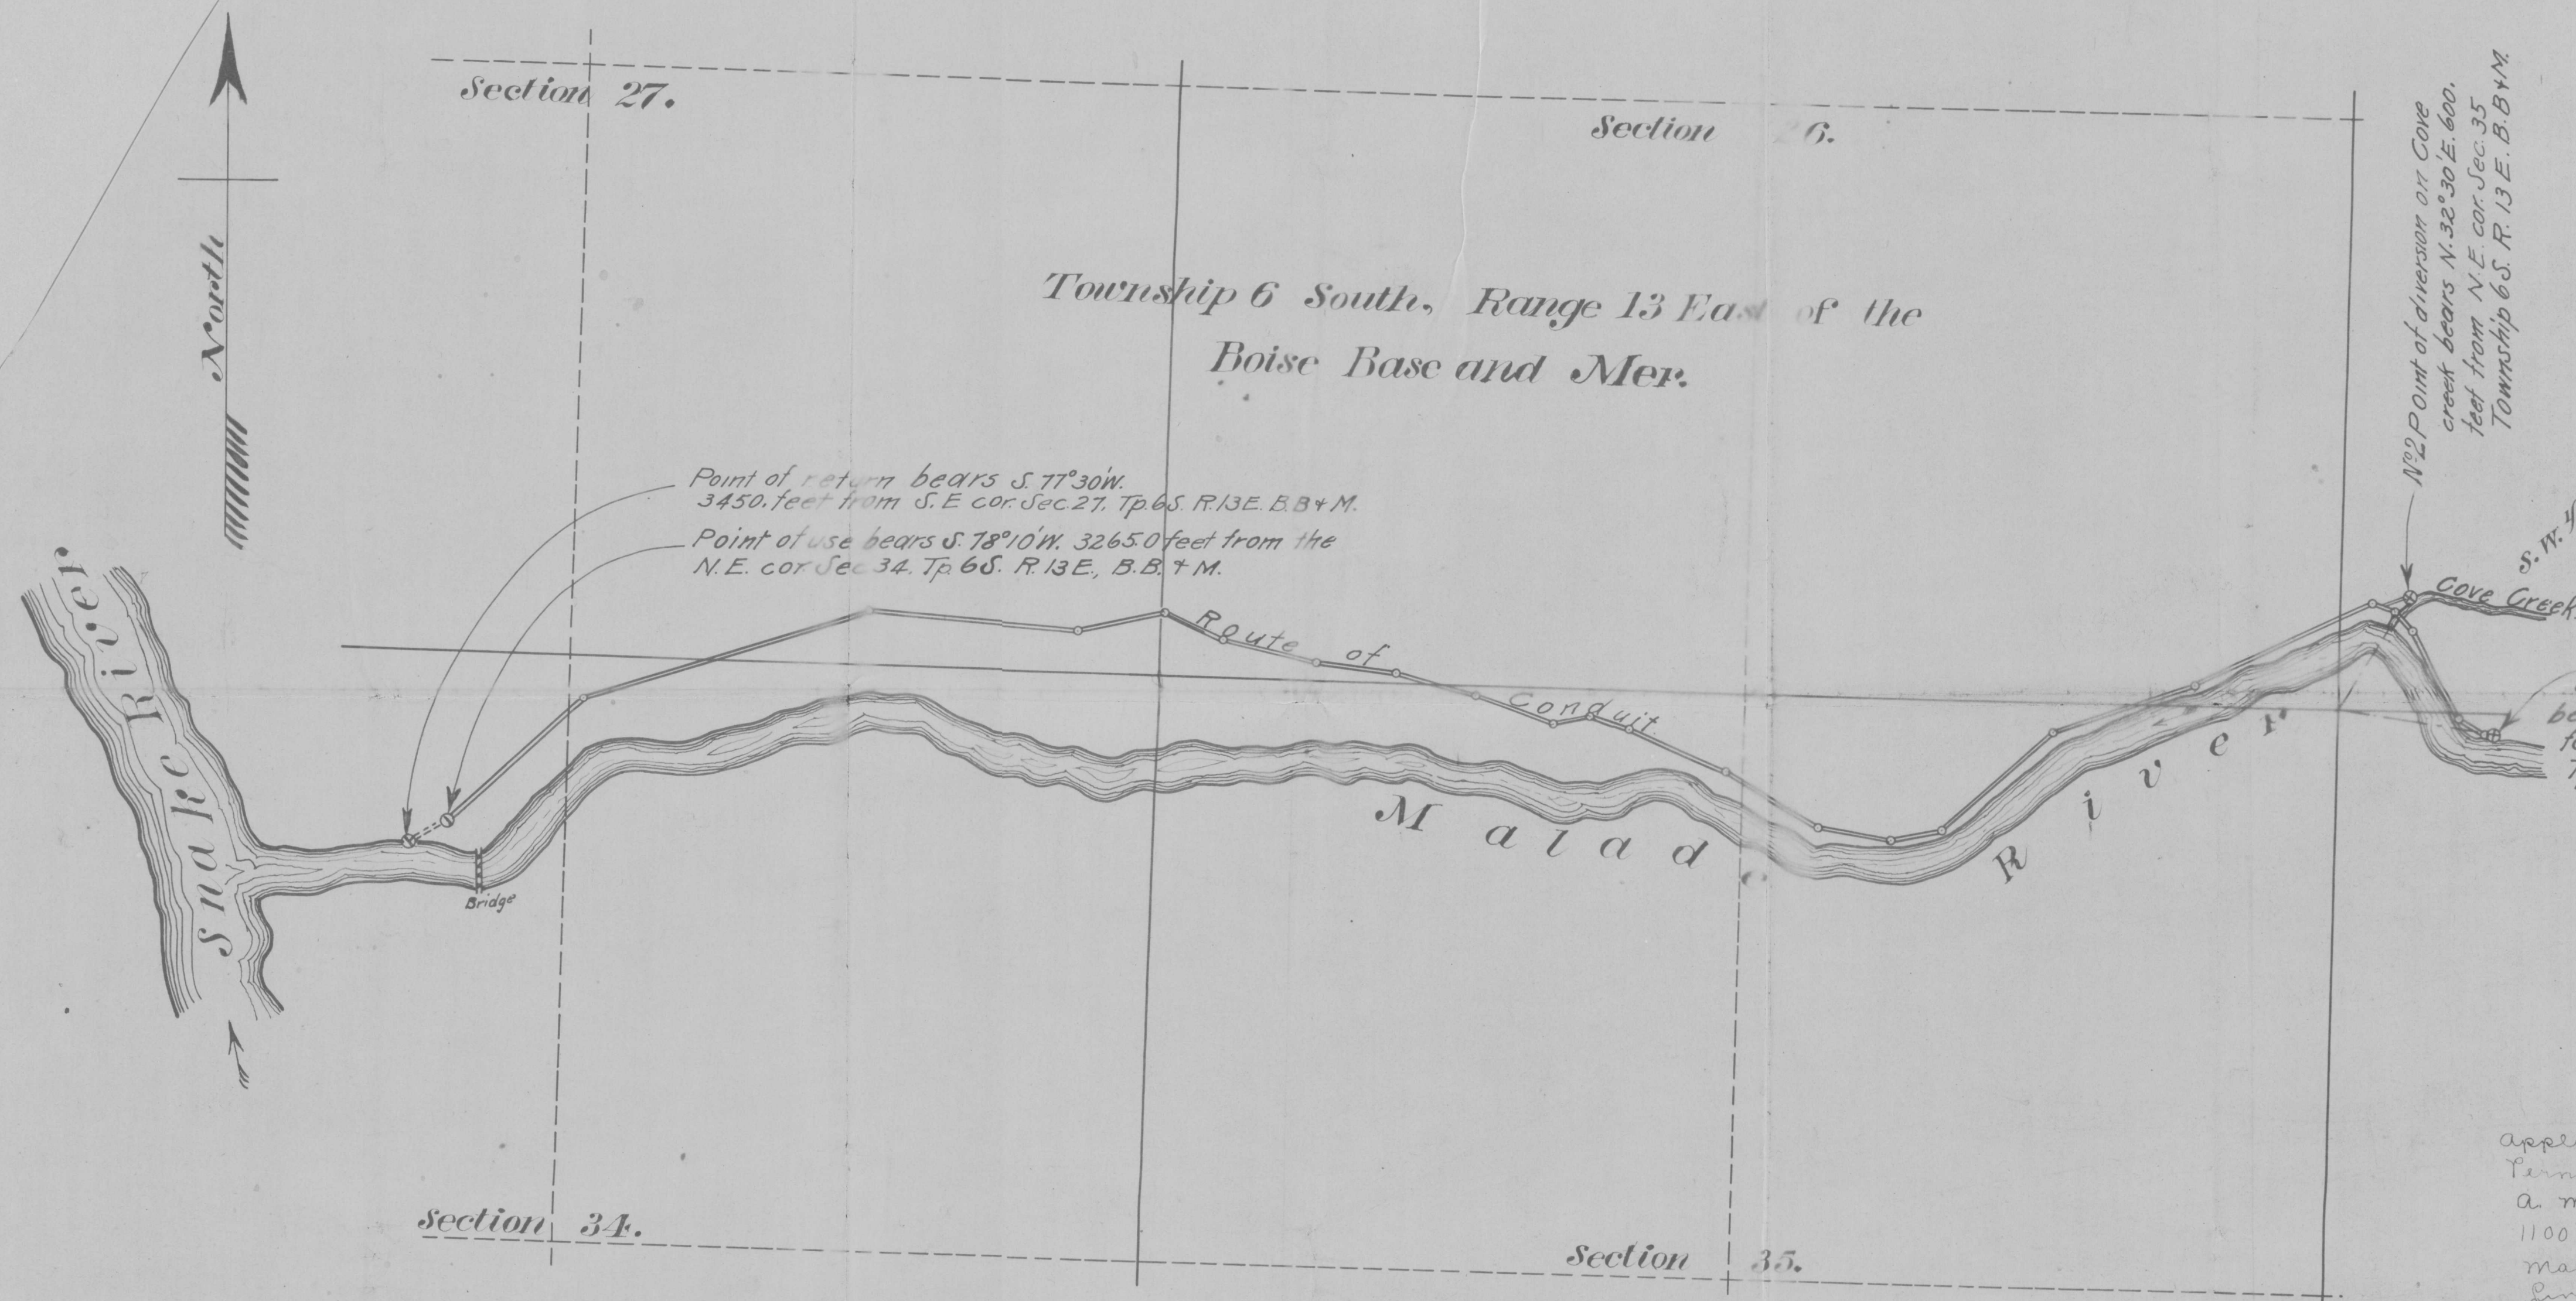

This is to certify that this map is correctly drawn to scale from notes of a survey made by me on February 1st and 2nd 1909, that this map accurately shows sources of supply, proposed point of diversion, route of conduit, point of use, and point of return.

My address is Provo Utah.

Eugene Schaub
Surveyor.

Application no. 15904
Permit no. 4366
A. M. Wrench
1100 second feet
Malade river & tributaries including Cove Creek
Lincoln County
Approved February 22. 1909.

Jas. Stephenson Jr.
State Engineer


P4366

MAP

Accompanying Application For Permit
N^o 5904,
To appropriate Water of Malade River
and
Cove Creek
IN
Idaho

Applicant: A.M. Wrench.

Scale 1 inch = 500 feet.

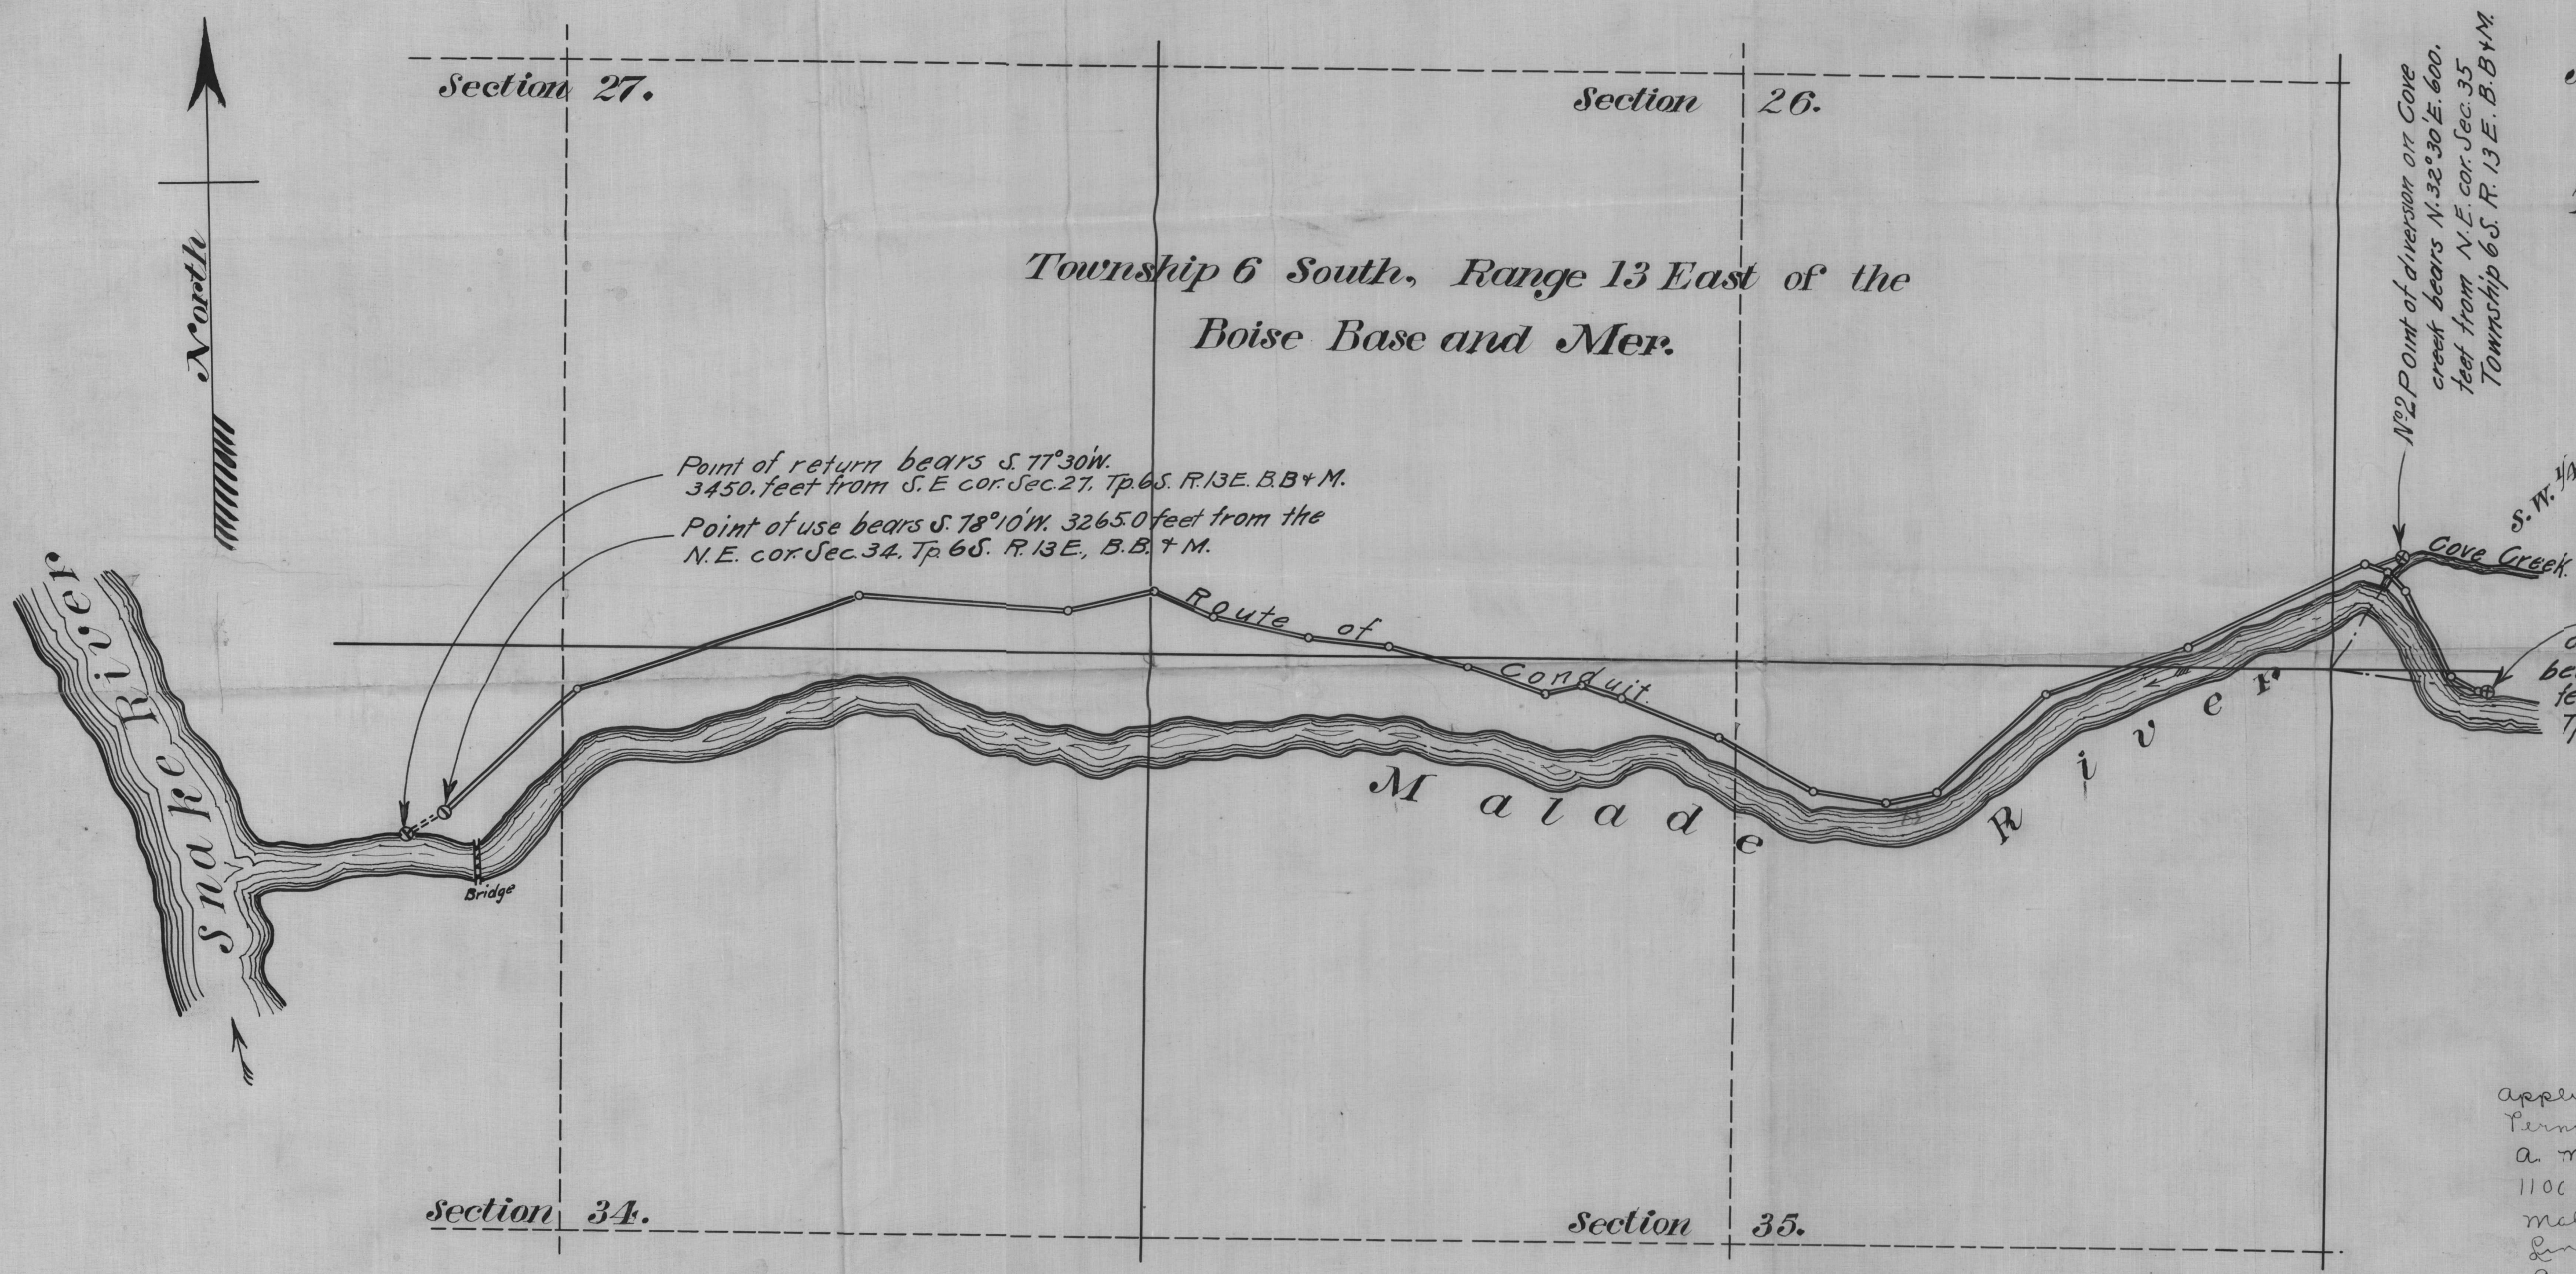

Point of diversion, No. 1,
on the Malade River,
bears S. 81° 20' E. 120.0
feet from S.E. cor. of Sec. 26,
Tp. 6 S. R. 13 E. of B.B. & M.

N^o 2 Point of diversion on Cove
creek bears N. 32° 30' E. 600.
feet from N.E. cor. Sec. 35
Township 6 S. R. 13 E. B.B. & M.

Point of return bears S. 77° 30' W.
3450. feet from S.E. cor. Sec. 27, Tp. 6 S. R. 13 E. B.B. & M.
Point of use bears S. 78° 10' W. 3265.0 feet from the
N.E. cor. Sec. 34, Tp. 6 S. R. 13 E. B.B. & M.


This is to certify that this map is correctly drawn to scale
from notes of a survey made by me on February 1st and 2nd,
1909; that this map accurately shows sources of supply,
proposed point of diversion, route of conduit, point of use,
and point of return.

My address is Provo Utah.

Eugene Schaub
Surveyor.

Application No. 5904
Permit No. 4366
A. M. Wrench
1106 second feet
Malade river & tributaries including Cove Creek
Lincoln County
Approved February 22. 1909.

Jas. Hutchinson Jr.
State Engineer

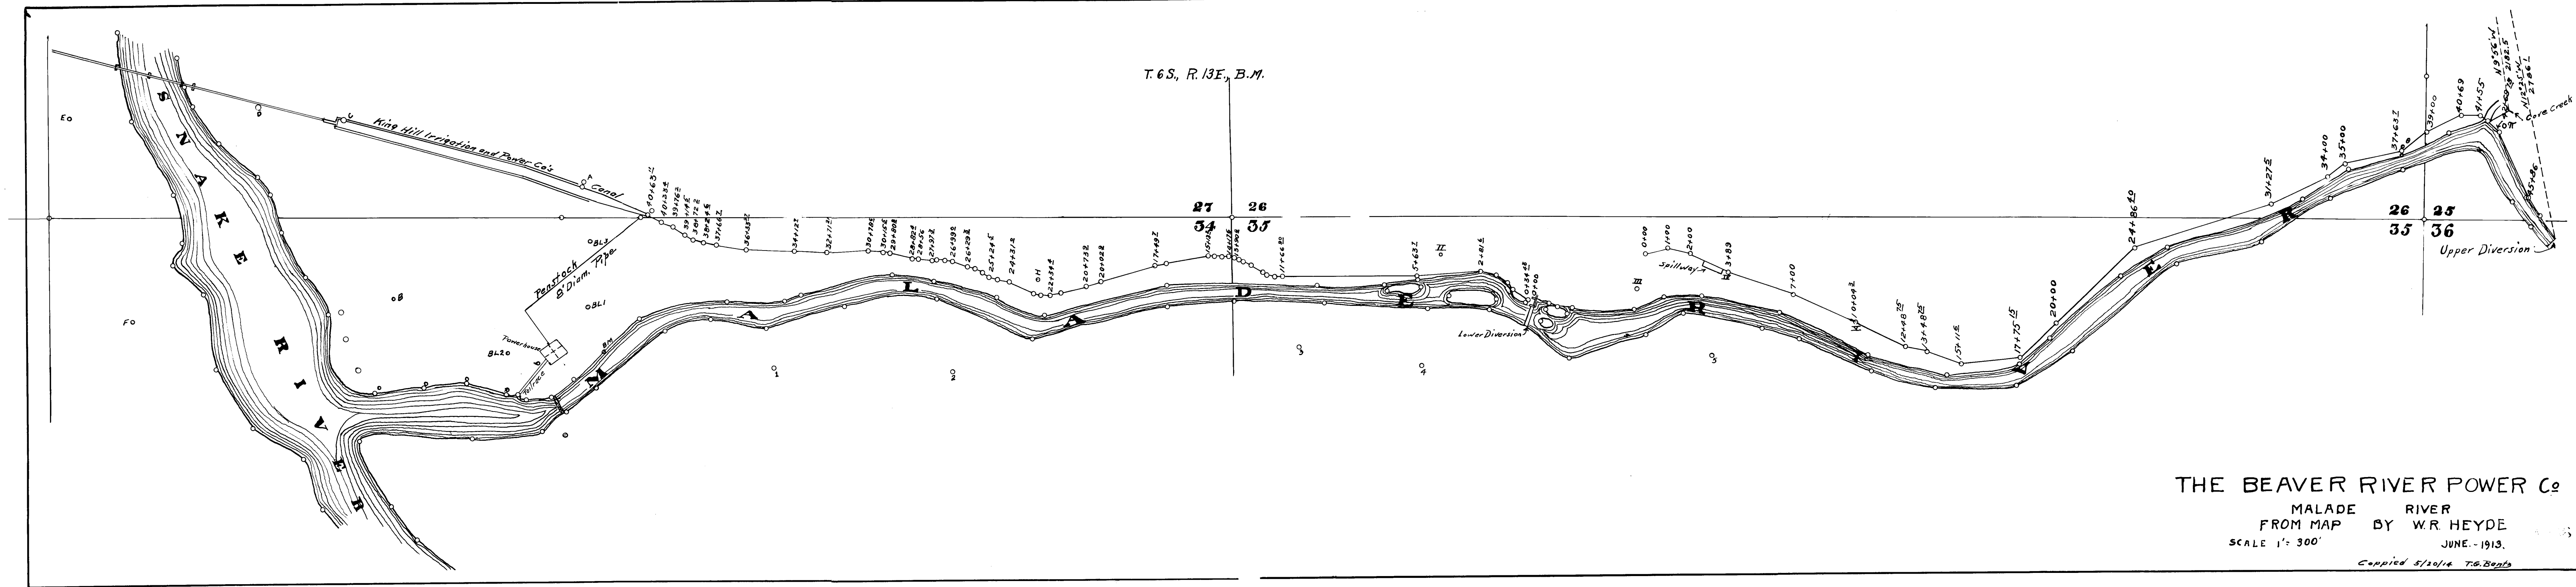

THE BEAVER RIVER POWER Co
MALADE RIVER
FROM MAP BY W.R. HEYDE
SCALE 1" = 300'
JUNE, 1913.
Copied 5/20/14 T.G. Banta

has been made from blue print filed with T.G. Banta, Heyde & Banta
1700 Banta, Banta, Permit #4366