


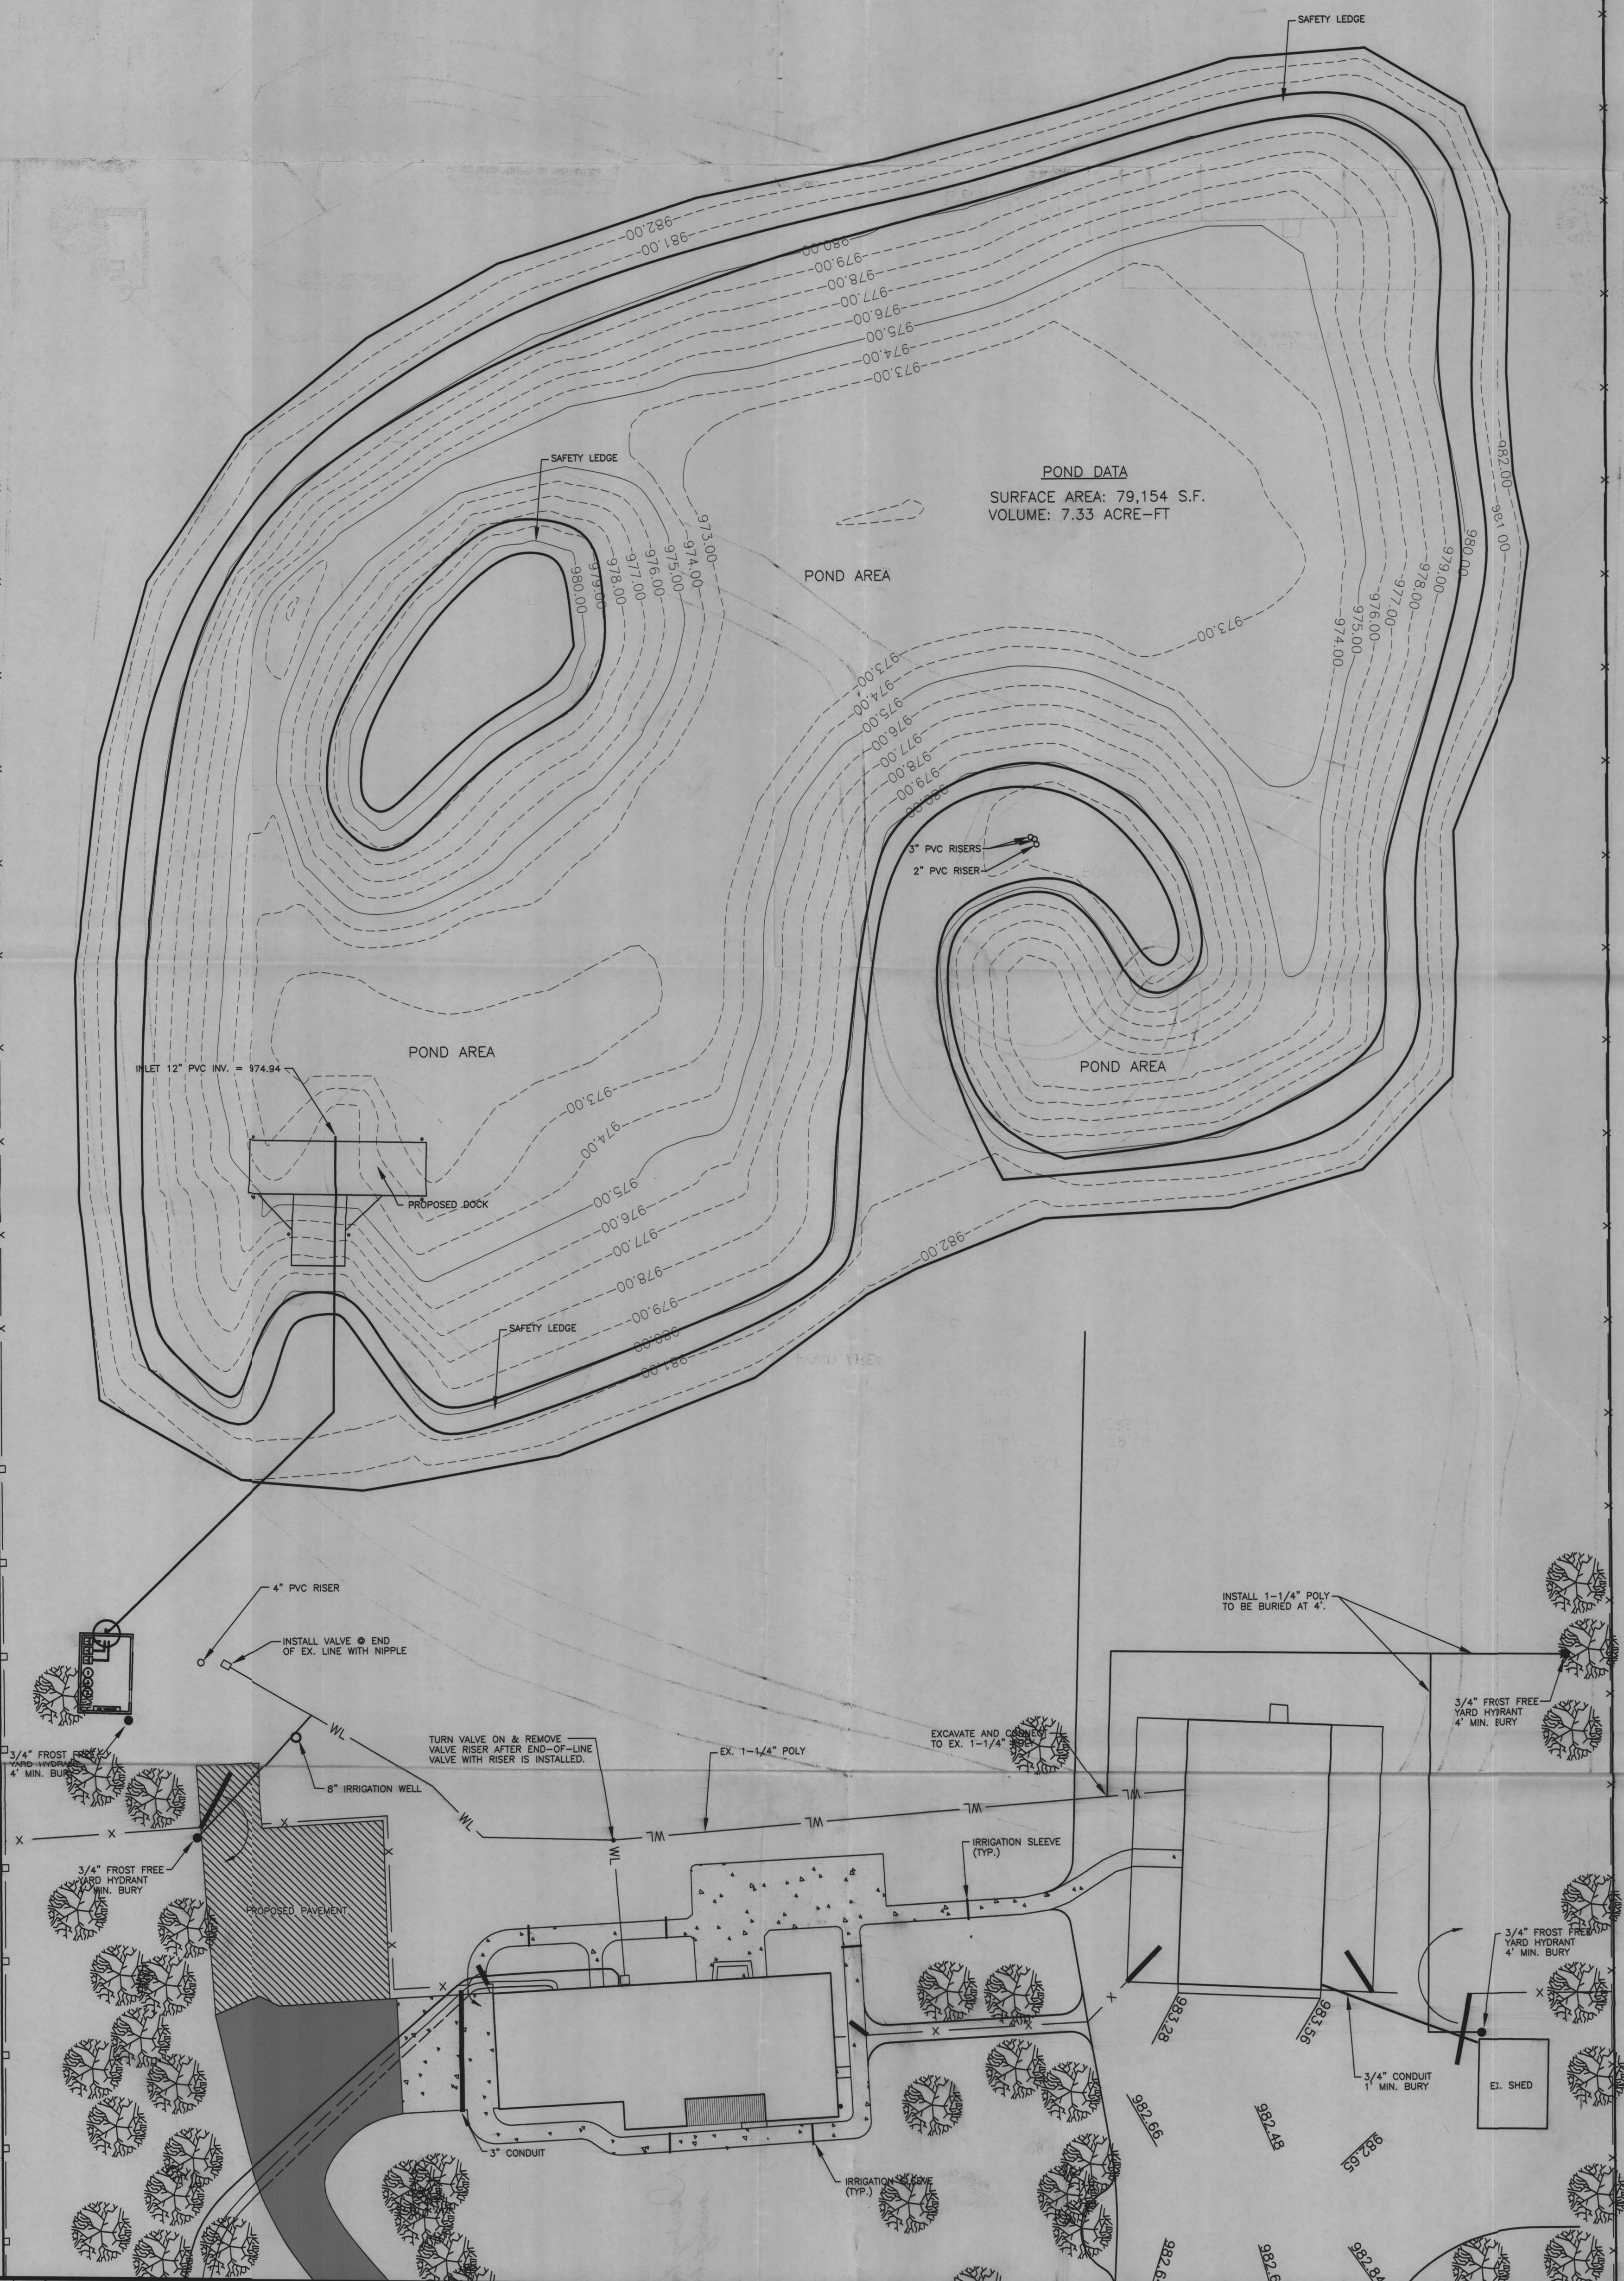

JOB #	SHEET:	1	OF	1	DWS.	TPO	PROJ.	BRANT	DRWN. BY TH DATE: 10/24/01 PATH: Z:\DATABASE\PROJ SUB. DIR: DWG BRANT-1 SCALE: 1" = 20'	Brant's Pond Topo KOOTENAI COUNTY, IDAHO	NO.	DATE	DESCRIPTION	BY	 Inland Northwest Consultants ENGINEERS • SURVEYORS • PLANNERS 620 Post Street, Post Falls, Idaho 83854 (208) 773-8370 • FAX (208) 777-2128 E-MAIL: inlandnw@nidlink.com