


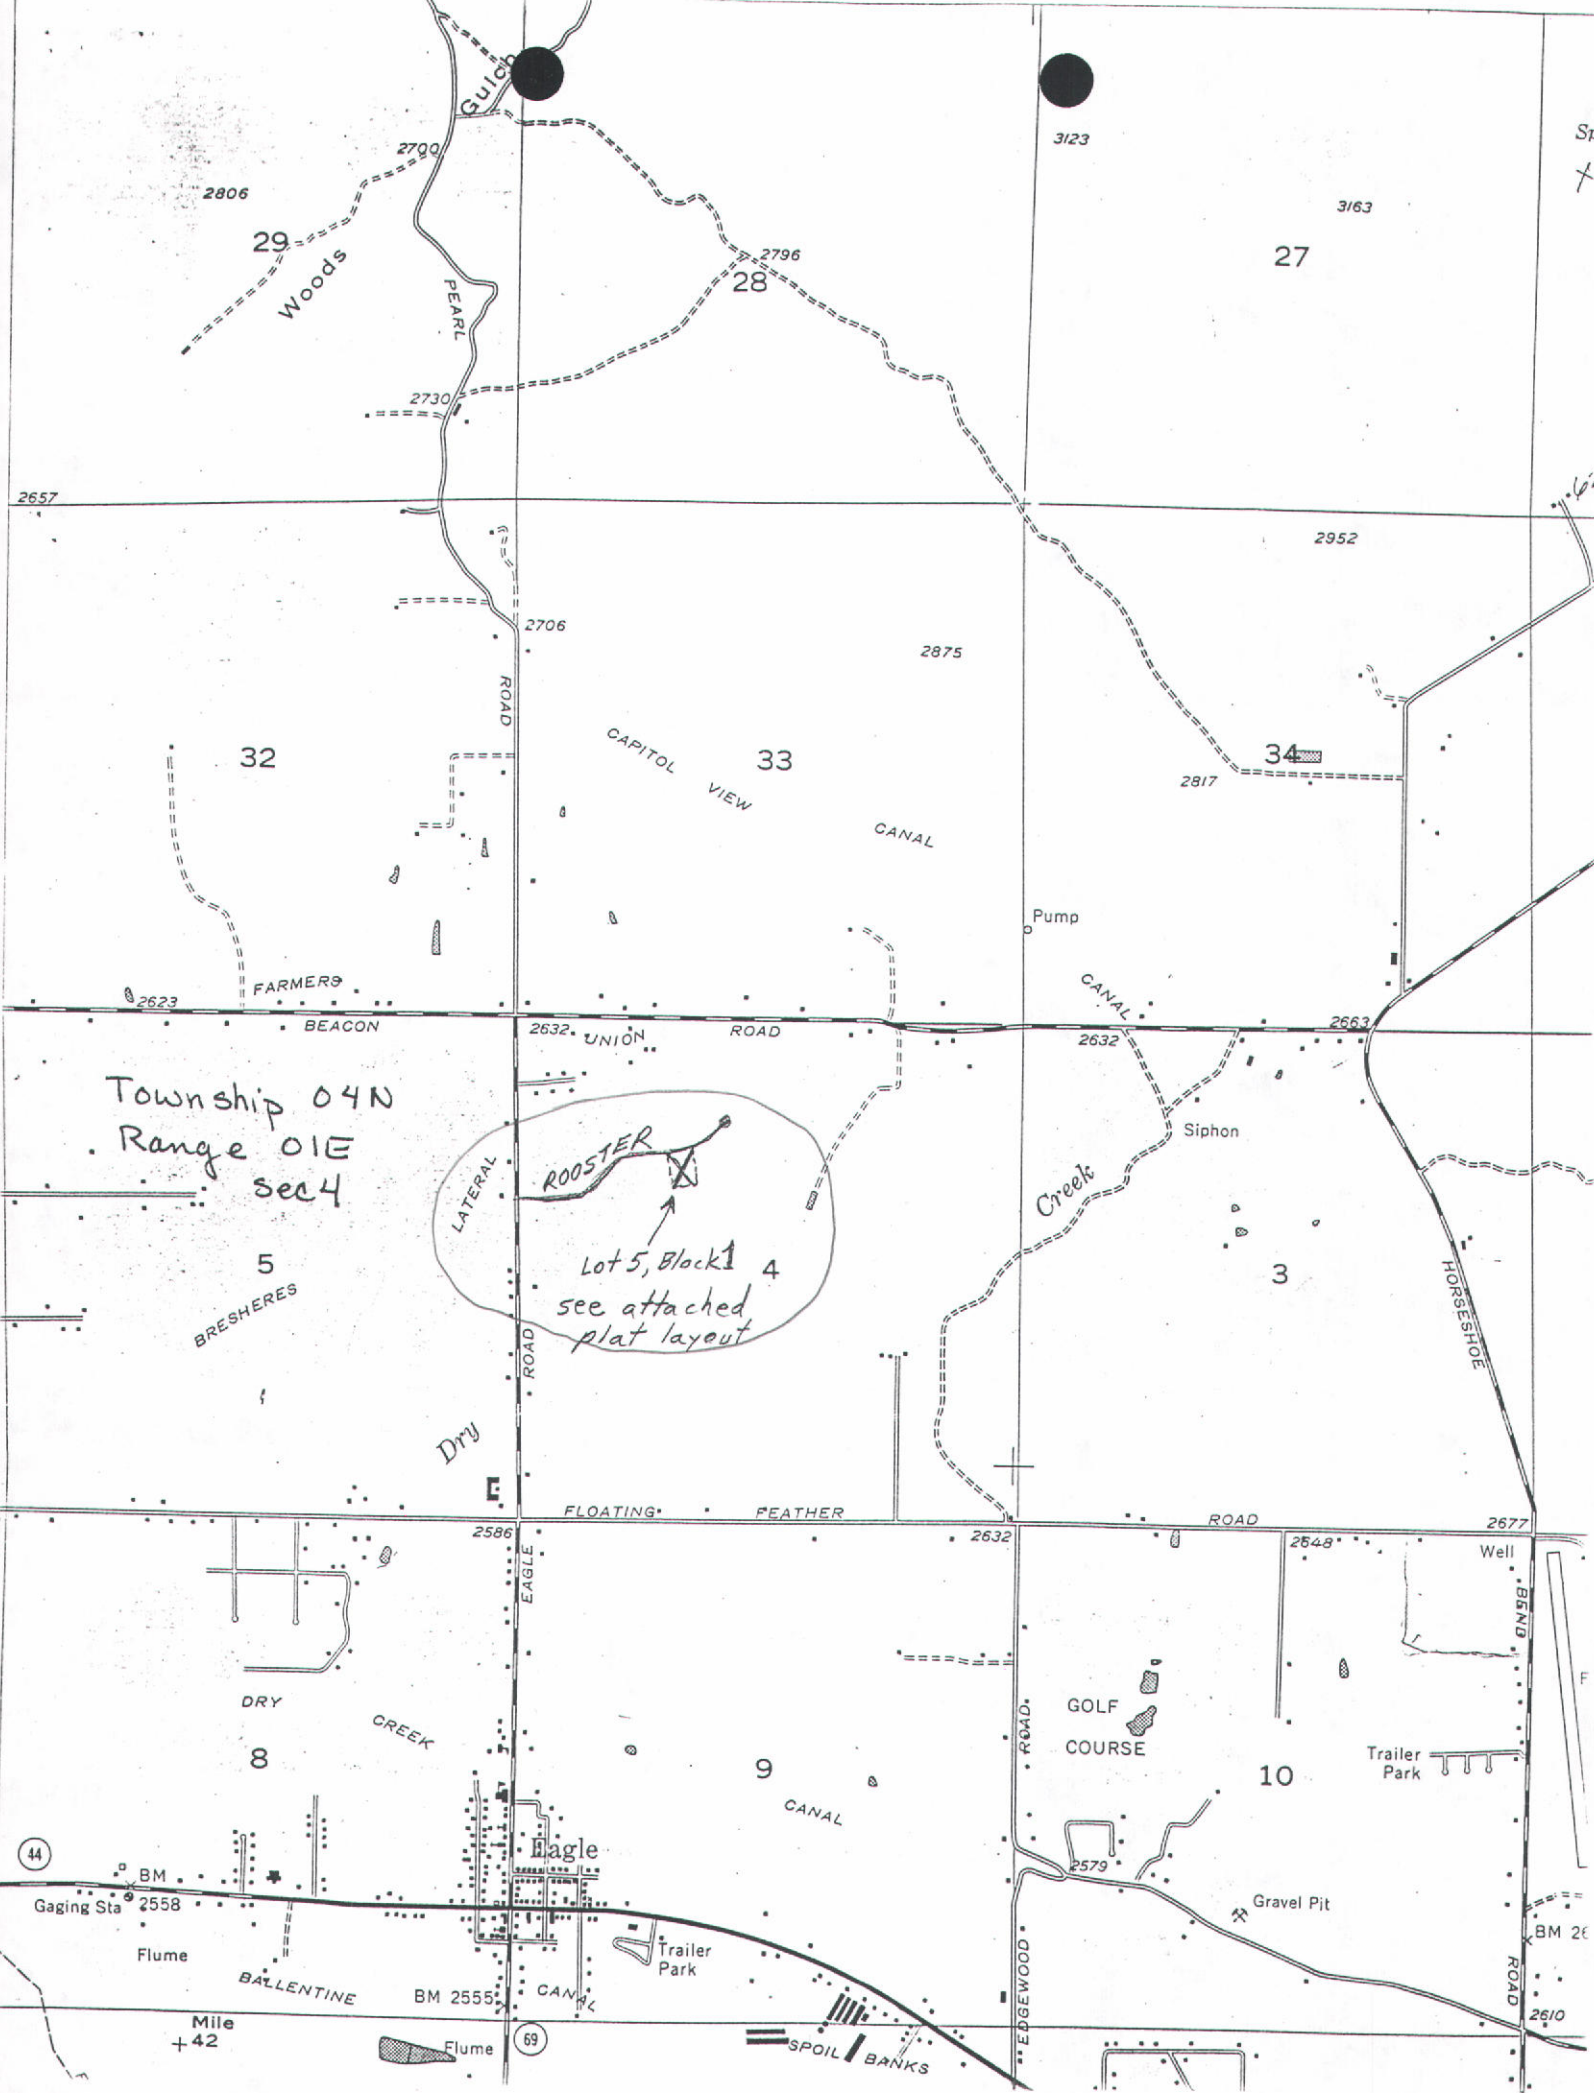

2657

2806

29

Woods

PEARL

2700

2730

28

2796

3123

3163

27

2952

2875

32

33

CAPITOL VIEW

CANAL

34

2817

Pump

CANAL

FARMERS

BEACON

UNION

ROAD

2632

2663

Township 04N
Range 01E
sec 4

5

BRESHERES

LATERAL

ROOSTER

Lot 5, Block 1
see attached
plat layout

Dry

ROAD

Creek

Siphon

3

HORSESHOE

FLOATING

FEATHER

ROAD

Well

DRY

8

CREEK

9

CANAL

GOLF
COURSE

10

Trailer
Park

Gravel Pit

Eagle

Trailer
Park

Gaging Sta

Flume

BALLENTINE

BM 2555

Flume

SPOIL BANKS


Mile
+ 42

BM 26

2610

Sp
x

PLAT SHOWING **UPPER DRY CREEK ESTATES SUBDIVISION** SITUATED IN THE S 1/2 OF SECTION 4 T4N R1E BM ADJ. COUNTY IDAHO 1991

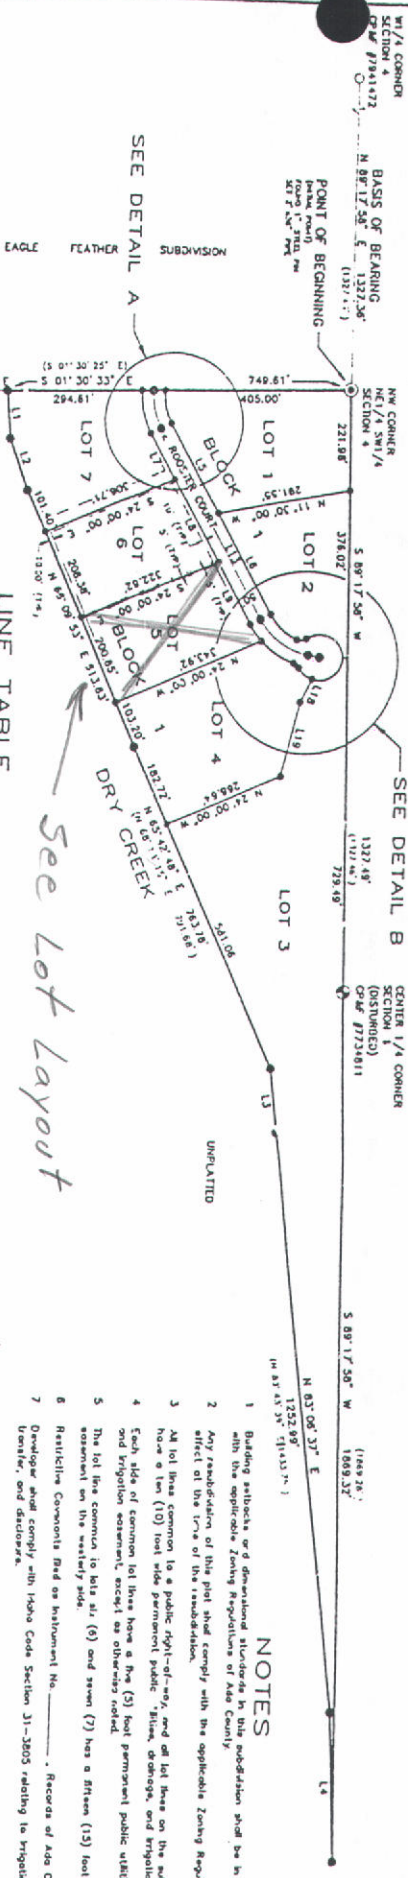

LINE TABLE

LINE	DIRECTION	DISTANCE
L1	N 85° 30' 42" E	101.85
L2	N 70° 36' 38" E	121.13
L3	N 64° 15' 20" E	130.32
L4	N 48° 15' 34" E	(100.00)
L5	N 32° 32' 10" E	218.13
L6	N 16° 44' 36" W	225.88
L7	N 81° 44' 36" E	255.42
L8	N 61° 44' 36" E	114.10
L9	N 41° 44' 36" E	208.86
L10	N 21° 44' 36" E	135.80
L11	N 01° 44' 36" E	12.55
L12	N 89° 20' 17" E	12.18
L13	N 69° 20' 17" E	461.09
L14	N 49° 20' 17" E	32.00
L15	N 29° 20' 17" E	32.00
L16	N 09° 20' 17" E	10.27
L17	S 07° 00' 00" W	24.97
L18	S 10° 00' 00" W	33.40
L19	N 28° 00' 00" W	185.80


LEGEND

- FOUND BRASS CAP
- FOUND 5/8 STEEL PIN
- SET 5/8 STEEL PIN & CAP
- SET 1/2 STEEL PIN & CAP
- EASEMENT LINE
- DATA OF RECORD


CURVE TABLE

CURVE	DELTA	RADIUS	LENGTH	TANGENT	CHORD	BEARING
C1	27° 35' 41"	124.00	60.30	30.92	58.62	N 75° 32' 28" E
C2	27° 35' 41"	150.00	72.24	36.95	71.42	N 75° 32' 28" E
C3	27° 35' 41"	175.00	84.28	42.98	83.45	N 75° 32' 28" E
C4	27° 35' 41"	200.00	96.32	49.01	95.48	N 75° 32' 28" E
C5	27° 35' 41"	225.00	108.36	55.04	107.51	N 75° 32' 28" E
C6	27° 35' 41"	250.00	120.40	61.07	119.54	N 75° 32' 28" E
C7	27° 35' 41"	275.00	132.44	67.10	131.57	N 75° 32' 28" E
C8	27° 35' 41"	300.00	144.48	73.13	143.60	N 75° 32' 28" E
C9	27° 35' 41"	325.00	156.52	79.16	155.63	N 75° 32' 28" E
C10	27° 35' 41"	350.00	168.56	85.19	167.66	N 75° 32' 28" E
C11	27° 35' 41"	375.00	180.60	91.22	179.69	N 75° 32' 28" E
C12	27° 35' 41"	400.00	192.64	97.25	191.72	N 75° 32' 28" E
C13	27° 35' 41"	425.00	204.68	103.28	203.75	N 75° 32' 28" E
C14	27° 35' 41"	450.00	216.72	109.31	215.78	N 75° 32' 28" E

DETAIL A
 NTS

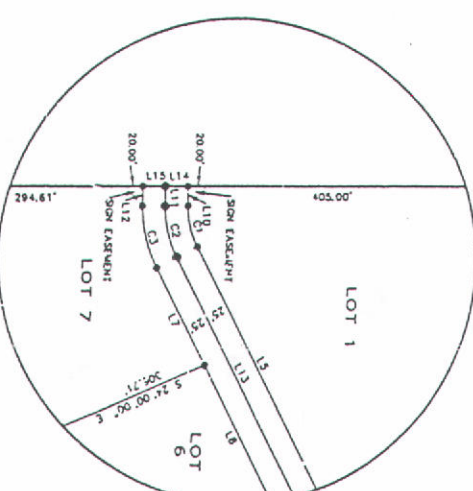

DETAIL B
 NTS

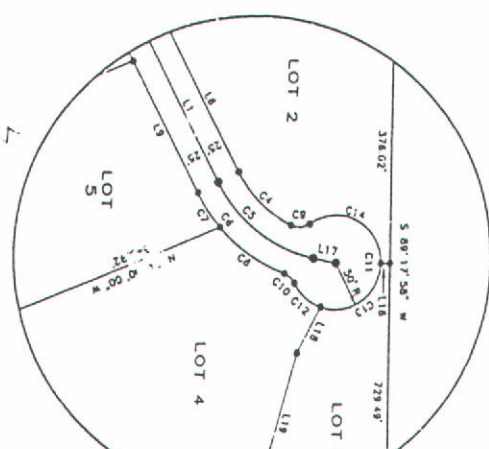

NOTES

1. Building setbacks or dimensional standards in this subdivision shall be in compliance with the applicable Zoning Regulations of Ada County.
2. Any modification of this plat shall comply with the applicable Zoning Regulations in effect at the time of the modification.
3. All lot lines common to a public right-of-way, and all lot lines on the subdivision boundary, have a ten (10) foot wide permanent public "Strip, drainage, and irrigation" easement.
4. Each side of common lot lines have a five (5) foot permanent public utility, drainage, and irrigation easement, except as otherwise noted.
5. The lot line common to lots six (6) and seven (7) has a fifteen (15) foot permanent drainage easement on the westerly side.
6. Restocking Covenants filed as instrument No. _____, Records of Ada County, Idaho.
7. Developer shall comply with Idaho Code Section 31-2505 relating to irrigation rights, turnouts, and easements.

Prepared By
Roylance & Associates, P
 Engineers - Surveyors - Landplanners
 4227 Emerald Street Boise, Idaho 83725

211 - 0

323 - 0

307 - 0

Turf
(sprinklers)

Drip
Watered
All
Hatched
Areas

80' - 9 1/2"

70' - 0"

40' - 0"

Turf

83' - 0"

CONCRETE
AREA - 4000 SQ FT

54' - 0"

60' - 3"

72' - 0"

LOT LAYOUT

Turf

18' - 0"

Turf

LAMP POST

street side

26' - 0"

65' - 0"

211 - 7 1/4

Total Property $\approx$ 1.5 acre

SD-0410-1
MODIFY RIGHT

Idaho Department of Water Resources
Water Rights Remarks Screen

Date: 09/26/95
Time: 13:00:11

Water Right Number: 63-12154

FIRST PAGE

13. Remarks: Water bearing zone to be appropriated is 76 to 82 feet.
Domestic use is for one home.

SD-0420-2
ADD COMMENT

Idaho Department of Water Resources
Modify Comment

Date: 09/26/95
Time: 13:01:20

Water Right Number: 63-12154

Comment Date: 9/26/1995 User ID: SLESTER

Subject: DRILLING PERMIT

D.P. 63-92-W-0240-000 needs to be upgraded from \$35 to \$200;
balance owed is \$165 in water right processing.

(Enter=Add) (Gold4=Prev) (Gold5=Next) (Gold7=Return to Comment Selection)

SP

STATE OF IDAHO
DEPARTMENT OF WATER RESOURCES

APPLICATION FOR PERMIT

To appropriate the public waters of the State of Idaho

1. Name: ROGER R SLEGER
Address: 575 E ROOSTER CT
EAGLE ID 83616 208-939-8743

2. Source: GROUNDWATER
3. Location of Point of Diversion: Trib. to: SENW Sec. 4, Township 04N, Range 01E
ADA County

4. Water will be used for the following purposes:

Purpose	From	To	CFS	(or)	AF
IRRIGATION	03/15	11/15	0.030		
DOMESTIC	01/01	12/31	0.040		

5. Total quantity to be appropriated is:
0.070 CFS (and/or) AF

6. Proposed diverting works:
 - a. Description of ditches, flumes, pumps, headgates, etc.
WELL, PUMP AND PIPE LINE.
 - b. Height of storage dam feet; active reservoir capacity
acre-feet; total reservoir capacity acre-feet; period of
year when water will be diverted to storage: to inclusive.
 - c. Proposed well diameter is inches; proposed depth of well is
feet.
 - d. Is groundwater with a temperature greater than 85F being sought? NO
 - e. If well is already drilled, when?
Drilling Firm
Well was drilled for

7. Time required for the completion of the works and application of
the water to the proposed beneficial use is 1 year(s).

8. Place of Use: IRRIGATION

TWN RGE SEC	ACRES	ACRES	ACRES	TOTAL
04N 01E 4	SENW 1.3			1.3

Total number of acres irrigated: 1.3

Place of Use: DOMESTIC, same as IRRIGATION use

9. a. Who owns the property at the point of diversion?
APPLICANT
b. Who owns the land to be irrigated or place of use?
APPLICANT
c. If the property is owned by a person other than the applicant,
describe the arrangement enabling the applicant to make this filing.

10. Remarks: *Water bearing zone to be appropriated is 76 to 82 feet.*
~~Application being held pending withdrawal of drought moratorium.~~
Domestic use is for one household.

11. Map of proposed point of diversion and place of use attached? []

BE IT KNOWN that the undersigned hereby makes application for permit to appropriate the public waters of the State of Idaho as herein set forth.

Applicant

Received by _____ Date _____ Time _____ Preliminary check by _____

Fee \$ 50.00 Receipted by _____ #W018250 Date 10/14/1994

Publication prepared by _____ Date _____ Published in _____

Publication approved _____ Date _____

** base updated per 6/19/95 Response form.*

-JL 9/26/95

IDAHO DEPARTMENT OF WATER RESOURCES

WATER RIGHT PROOF READING REPORT

Water Right Number - 63-12154

Prefix Translation: WATER RIGHT

Old (D) Number -

*** C - CURRENT OWNER ***

SLEGER

ROGER R

1 - 575 E ROOSTER CT

2 -

3 -

City- EAGLE

Phone - 208-939-8743

State- ID Zip- 83616

Priority Date - 10/14/1994

Region - 14 WESTERN

Stage - A - APPLICATION

Status -

Source -

Tributary -

GROUNDWATER

Point of Diversion -

Diversion Name

Diversion Rate

Diversion No.

04N 01E 4 SE NW (1) ADA

Code

Description

Period From

Period To

Water Use

Diversion Rate

Diversion Volume

04N 01E 4 SE NW (1) ADA

Total Acres: 1.3

Diversion Means -

Non-Irrigation Use -

Other Rights for Same Use -

Remarks

Application being held pending withdrawal of drought moratorium.

Old Water Right Numbers

No Old Water Right Numbers found.

Conditions of Approval

No Conditions of Approval found.

Decree Plaintiff

Decree Defendant

Decree Date - 00/00/0000

RECEIVED

OCT 14 1994

Form 202
10/92

WATER RESOURCES
WESTERN REGION

STATE OF IDAHO
DEPARTMENT OF WATER RESOURCES
APPLICATION FOR PERMIT

Ident. No. 63-12154

To appropriate the public waters of the State of Idaho

1. Name of applicant Roger R. Slegner Phone 939-8743
Post office address 575 E. Rooster Ct, Eagle, ID 83616
2. Source of water supply Groundwater which is a tributary of —
3. Location of point of diversion is — 1/4 of SE 1/4 of NW 1/4, Govt. Lot —
Sec. 04 Township 04N Range 01E B.M. ADA County; additional
points of diversion if any: —
4. Water will be used for the following purposes:
Amount .04 for DOM purposes from 01-01 to 12-31 (both dates inclusive)
(cfs or acre-feet per annum)
Amount .03 for IRR purposes from 03-15 to 11-15 (both dates inclusive)
(cfs or acre-feet per annum)
Amount — for — purposes from — to — (both dates inclusive)
(cfs or acre-feet per annum)
Amount — for — purposes from — to — (both dates inclusive)
(cfs or acre-feet per annum)
5. Total quantity to be appropriated is (a) .07 and/or (b) —
cubic feet per second acre feet per annum
6. Proposed diverting works:
 - a. Description of ditches, flumes, pumps, headgates, etc. well, pump, sprinkler & drip system, to home. See attached well drilling record. Timer based drip and grass sprinklers installed - see attached lot layout.
 - b. Height of storage dam NA feet; active reservoir capacity — acre-feet; total reservoir capacity — acre-feet; period of year when water will be diverted to storage: — to — inclusive.
 - c. Existing DP# 63-92-W-0240-000
Proposed well diameter is 6" inches; proposed depth of well is 87 feet.
 - d. Is ground water with a temperature of greater than 85°F being sought? NO
 - e. If well is already drilled, when? Yes 4/22/92; Drilling firm Coonse Well Drilling;
Well was drilled for (well owner) Applicant
7. Time required for the completion of the works and application of the water to be proposed beneficial use is mostly completed
1 years (minimum 1 year).

13. Map of proposed project: show clearly the proposed point of diversion, place of use, section number, township and range number.

See Attachments (4)

1. Location Map

2. Upper Dry Creek Estates Plat

3. Lot layout - details of water use

4. Well drilling permit

Scale: 2 inches equal 1 mile.

BE IT KNOWN that the undersigned hereby makes application for permit to appropriate the public waters of the State of Idaho as herein set forth.

Roger Slegers
(Applicant)

(Applicant)

Received by 003 Date 10.14.94 Time 1:50pm Preliminary check by 3
Fee \$ 50.00 Received by 003 Date 10.14.94 # W018250 Date 10.14.94
Publication prepared by 003 Date 9-27-95 Published in Idaho Water Resources
Publication approved 003 Date 10-25-95

ACTION OF THE DIRECTOR, DEPARTMENT OF WATER RESOURCES

This is to certify that I have examined Application for Permit to appropriate the public waters of the State of

Idaho No. _____, and said application is hereby _____

1. Approval of said application is subject to the following limitations and conditions:

a. SUBJECT TO ALL PRIOR WATER RIGHTS.


b. Proof of construction of works and application of water to beneficial use shall be submitted on or before

_____, 19____



c. The rate of diversion, if water is to be used for irrigation under this permit, when combined with all other water rights for the same land shall not exceed 0.02 cubic feet per second for each acre of land.

d. The water right acquired under this permit if for hydropower purposes shall be junior and subordinate to all rights to the use of water, other than hydropower, within the State of Idaho that are initiated later in time than the priority of this permit and shall not give rise to any right or claim against any future rights to the use of water, other than hydropower, within the State of Idaho initiated later in time than the priority of this permit.

e. Other:

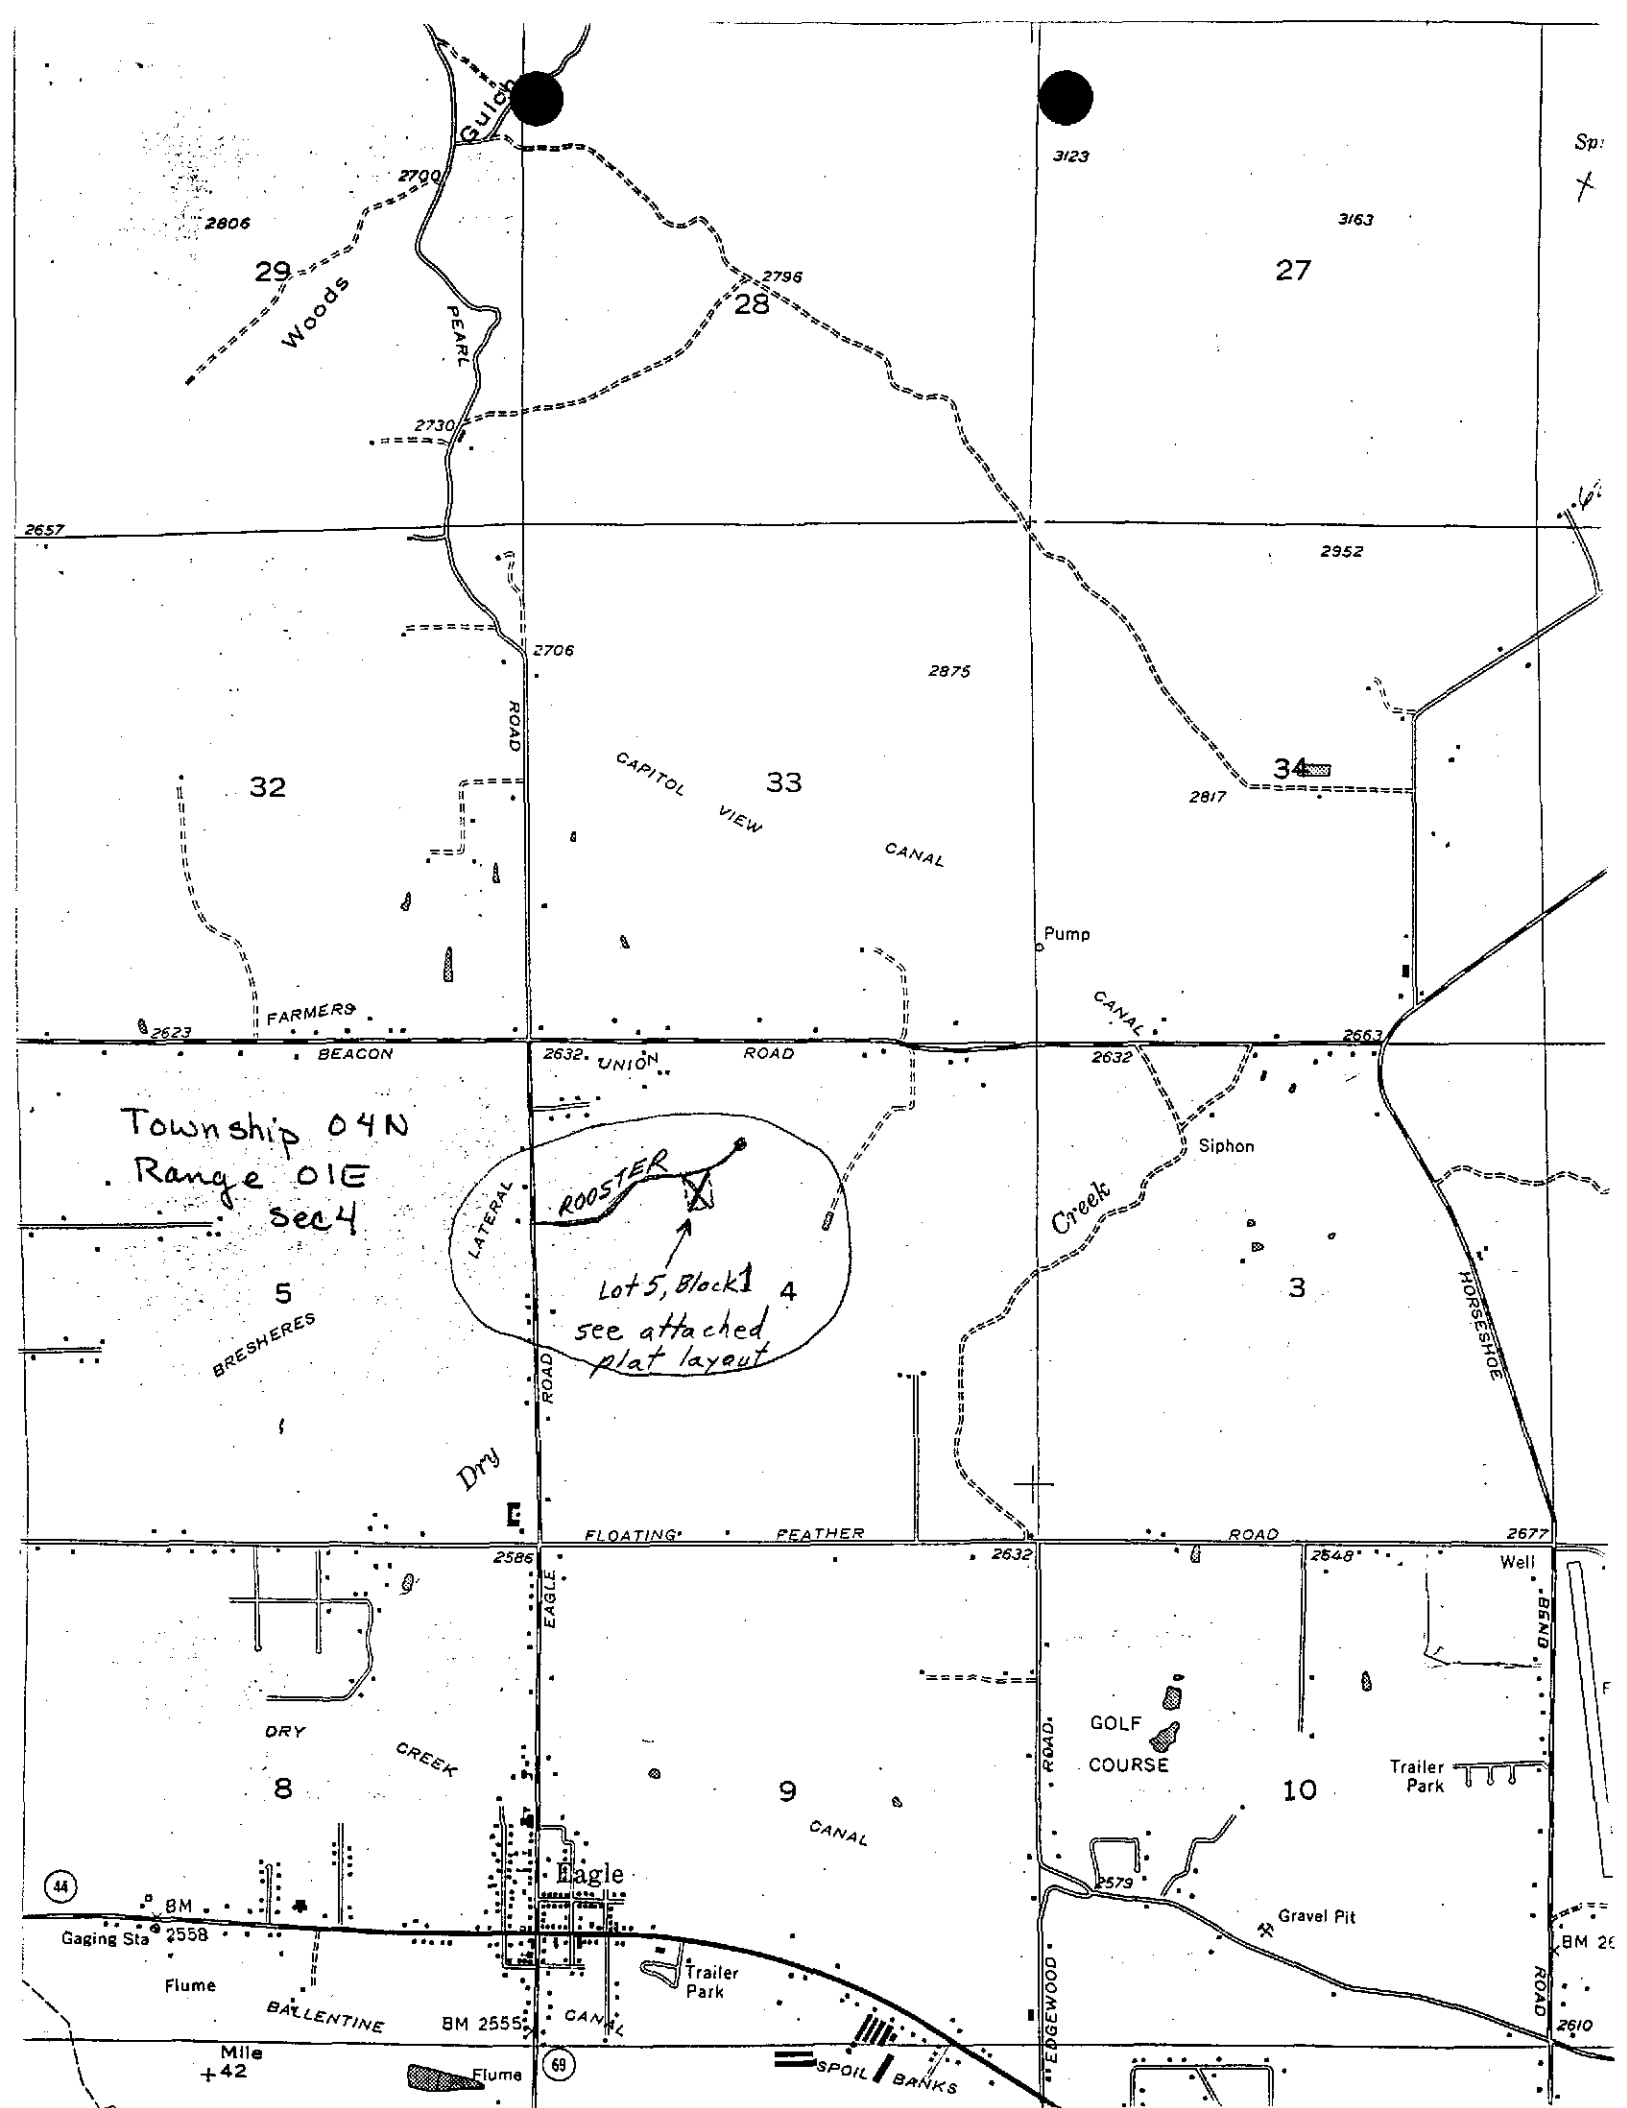

PLAT SHOWING **UPPER DRY CREEK ESTATES SUBDIVISION** SITUATED IN THE S 1/2 OF SECTION 4 T4N R1E BM ADA, COUNTY IDAHO 1991

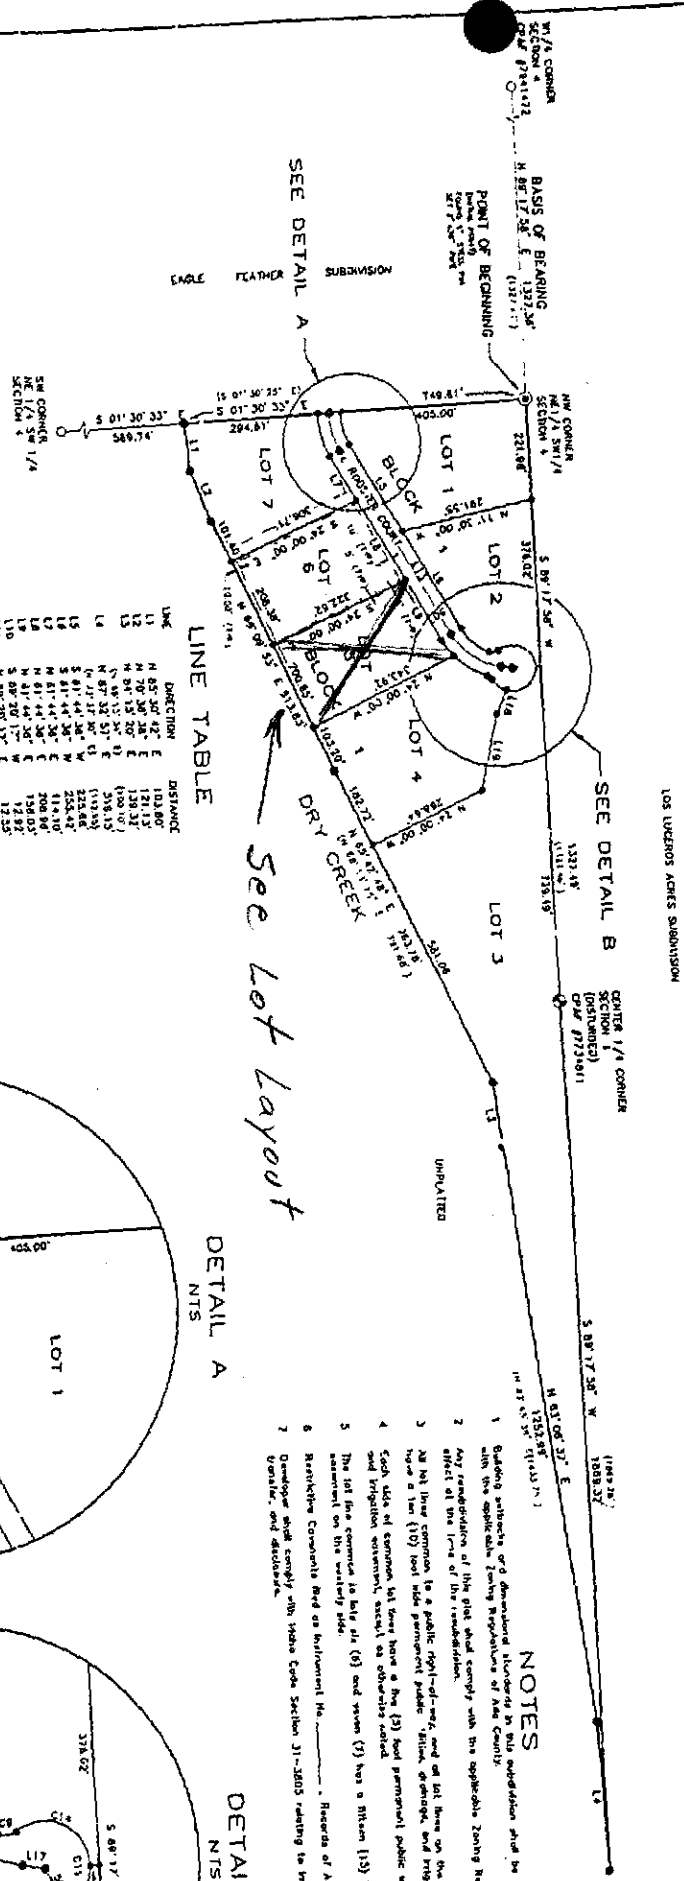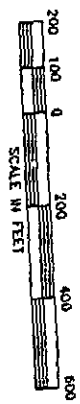

LINE TABLE

LINE	DIRECTION	DISTANCE
1	N 85° 30' 42" E	121.80
2	N 85° 30' 42" E	121.13
3	N 85° 30' 42" E	120.32
4	N 85° 30' 42" E	119.51
5	N 85° 30' 42" E	118.70
6	N 85° 30' 42" E	117.89
7	N 85° 30' 42" E	117.08
8	N 85° 30' 42" E	116.27
9	N 85° 30' 42" E	115.46
10	N 85° 30' 42" E	114.65
11	N 85° 30' 42" E	113.84
12	N 85° 30' 42" E	113.03
13	N 85° 30' 42" E	112.22
14	N 85° 30' 42" E	111.41
15	N 85° 30' 42" E	110.60
16	N 85° 30' 42" E	109.79
17	N 85° 30' 42" E	108.98
18	N 85° 30' 42" E	108.17
19	N 85° 30' 42" E	107.36
20	N 85° 30' 42" E	106.55
21	N 85° 30' 42" E	105.74
22	N 85° 30' 42" E	104.93
23	N 85° 30' 42" E	104.12
24	N 85° 30' 42" E	103.31
25	N 85° 30' 42" E	102.50
26	N 85° 30' 42" E	101.69
27	N 85° 30' 42" E	100.88
28	N 85° 30' 42" E	100.07
29	N 85° 30' 42" E	99.26
30	N 85° 30' 42" E	98.45
31	N 85° 30' 42" E	97.64
32	N 85° 30' 42" E	96.83
33	N 85° 30' 42" E	96.02
34	N 85° 30' 42" E	95.21
35	N 85° 30' 42" E	94.40
36	N 85° 30' 42" E	93.59
37	N 85° 30' 42" E	92.78
38	N 85° 30' 42" E	91.97
39	N 85° 30' 42" E	91.16
40	N 85° 30' 42" E	90.35
41	N 85° 30' 42" E	89.54
42	N 85° 30' 42" E	88.73
43	N 85° 30' 42" E	87.92
44	N 85° 30' 42" E	87.11
45	N 85° 30' 42" E	86.30
46	N 85° 30' 42" E	85.49
47	N 85° 30' 42" E	84.68
48	N 85° 30' 42" E	83.87
49	N 85° 30' 42" E	83.06
50	N 85° 30' 42" E	82.25
51	N 85° 30' 42" E	81.44
52	N 85° 30' 42" E	80.63
53	N 85° 30' 42" E	79.82
54	N 85° 30' 42" E	79.01
55	N 85° 30' 42" E	78.20
56	N 85° 30' 42" E	77.39
57	N 85° 30' 42" E	76.58
58	N 85° 30' 42" E	75.77
59	N 85° 30' 42" E	74.96
60	N 85° 30' 42" E	74.15
61	N 85° 30' 42" E	73.34
62	N 85° 30' 42" E	72.53
63	N 85° 30' 42" E	71.72
64	N 85° 30' 42" E	70.91
65	N 85° 30' 42" E	70.10
66	N 85° 30' 42" E	69.29
67	N 85° 30' 42" E	68.48
68	N 85° 30' 42" E	67.67
69	N 85° 30' 42" E	66.86
70	N 85° 30' 42" E	66.05
71	N 85° 30' 42" E	65.24
72	N 85° 30' 42" E	64.43
73	N 85° 30' 42" E	63.62
74	N 85° 30' 42" E	62.81
75	N 85° 30' 42" E	62.00
76	N 85° 30' 42" E	61.19
77	N 85° 30' 42" E	60.38
78	N 85° 30' 42" E	59.57
79	N 85° 30' 42" E	58.76
80	N 85° 30' 42" E	57.95
81	N 85° 30' 42" E	57.14
82	N 85° 30' 42" E	56.33
83	N 85° 30' 42" E	55.52
84	N 85° 30' 42" E	54.71
85	N 85° 30' 42" E	53.90
86	N 85° 30' 42" E	53.09
87	N 85° 30' 42" E	52.28
88	N 85° 30' 42" E	51.47
89	N 85° 30' 42" E	50.66
90	N 85° 30' 42" E	49.85
91	N 85° 30' 42" E	49.04
92	N 85° 30' 42" E	48.23
93	N 85° 30' 42" E	47.42
94	N 85° 30' 42" E	46.61
95	N 85° 30' 42" E	45.80
96	N 85° 30' 42" E	45.00
97	N 85° 30' 42" E	44.19
98	N 85° 30' 42" E	43.38
99	N 85° 30' 42" E	42.57
100	N 85° 30' 42" E	41.76
101	N 85° 30' 42" E	40.95
102	N 85° 30' 42" E	40.14
103	N 85° 30' 42" E	39.33
104	N 85° 30' 42" E	38.52
105	N 85° 30' 42" E	37.71
106	N 85° 30' 42" E	36.90
107	N 85° 30' 42" E	36.09
108	N 85° 30' 42" E	35.28
109	N 85° 30' 42" E	34.47
110	N 85° 30' 42" E	33.66
111	N 85° 30' 42" E	32.85
112	N 85° 30' 42" E	32.04
113	N 85° 30' 42" E	31.23
114	N 85° 30' 42" E	30.42
115	N 85° 30' 42" E	29.61
116	N 85° 30' 42" E	28.80
117	N 85° 30' 42" E	28.00
118	N 85° 30' 42" E	27.19
119	N 85° 30' 42" E	26.38
120	N 85° 30' 42" E	25.57
121	N 85° 30' 42" E	24.76
122	N 85° 30' 42" E	23.95
123	N 85° 30' 42" E	23.14
124	N 85° 30' 42" E	22.33
125	N 85° 30' 42" E	21.52
126	N 85° 30' 42" E	20.71
127	N 85° 30' 42" E	19.90
128	N 85° 30' 42" E	19.09
129	N 85° 30' 42" E	18.28
130	N 85° 30' 42" E	17.47
131	N 85° 30' 42" E	16.66
132	N 85° 30' 42" E	15.85
133	N 85° 30' 42" E	15.04
134	N 85° 30' 42" E	14.23
135	N 85° 30' 42" E	13.42
136	N 85° 30' 42" E	12.61
137	N 85° 30' 42" E	11.80
138	N 85° 30' 42" E	11.00
139	N 85° 30' 42" E	10.19
140	N 85° 30' 42" E	9.38
141	N 85° 30' 42" E	8.57
142	N 85° 30' 42" E	7.76
143	N 85° 30' 42" E	6.95
144	N 85° 30' 42" E	6.14
145	N 85° 30' 42" E	5.33
146	N 85° 30' 42" E	4.52
147	N 85° 30' 42" E	3.71
148	N 85° 30' 42" E	2.90
149	N 85° 30' 42" E	2.10
150	N 85° 30' 42" E	1.29
151	N 85° 30' 42" E	0.48
152	N 85° 30' 42" E	0.00

LEGEND

- FOUND BRASS CAP
- FOUND S/S STEEL PIN
- SET S/S STEEL PIN & CAP
- SET 1/2 STEEL PIN & CAP
- EASEMENT LAL
- DATA OF RECORD

OWNER/DEVELOPER

ROYLANCE & ASSOCIATES, P
 ENGINEERS - SURVEYORS - LANDPLANNERS
 4227 Emerald Street Boise, Idaho 83725
 208-333-6881

CURVE TABLE

CURVE	BEARING	LENGTH	CHORD	ANGLE
C1	N 85° 30' 42" E	121.80	38.62	N 75° 32' 28" E
C2	N 85° 30' 42" E	121.13	38.35	N 75° 31' 26" E
C3	N 85° 30' 42" E	120.32	38.08	N 75° 30' 24" E
C4	N 85° 30' 42" E	119.51	37.81	N 75° 29' 22" E
C5	N 85° 30' 42" E	118.70	37.54	N 75° 28' 20" E
C6	N 85° 30' 42" E	117.89	37.27	N 75° 27' 18" E
C7	N 85° 30' 42" E	117.08	37.00	N 75° 26' 16" E
C8	N 85° 30' 42" E	116.27	36.73	N 75° 25' 14" E
C9	N 85° 30' 42" E	115.46	36.46	N 75° 24' 12" E
C10	N 85° 30' 42" E	114.65	36.19	N 75° 23' 10" E
C11	N 85° 30' 42" E	113.84	35.92	N 75° 22' 08" E
C12	N 85° 30' 42" E	113.03	35.65	N 75° 21' 06" E
C13	N 85° 30' 42" E	112.22	35.38	N 75° 20' 04" E
C14	N 85° 30' 42" E	111.41	35.11	N 75° 19' 02" E
C15	N 85° 30' 42" E	110.60	34.84	N 75° 18' 00" E
C16	N 85° 30' 42" E	109.79	34.57	N 75° 16' 58" E
C17	N 85° 30' 42" E	108.98	34.30	N 75° 15' 56" E
C18	N 85° 30' 42" E	108.17	34.03	N 75° 14' 54" E
C19	N 85° 30' 42" E	107.36	33.76	N 75° 13' 52" E
C20	N 85° 30' 42" E	106.55	33.49	N 75° 12' 50" E
C21	N 85° 30' 42" E	105.74	33.22	N 75° 11' 48" E
C22	N 85° 30' 42" E	104.93	32.95	N 75° 10' 46" E
C23	N 85° 30' 42" E	104.12	32.68	N 75° 09' 44" E
C24	N 85° 30' 42" E	103.31	32.41	N 75° 08' 42" E
C25	N 85° 30' 42" E	102.50	32.14	N 75° 07' 40" E
C26	N 85° 30' 42" E	101.69	31.87	N 75° 06' 38" E
C27	N 85° 30' 42" E	100.88	31.60	N 75° 05' 36" E
C28	N 85° 30' 42" E	99.26	31.33	N 75° 04' 34" E
C29	N 85° 30' 42" E	98.45	31.06	N 75° 03' 32" E
C30	N 85° 30' 42" E	97.64	30.79	N 75° 02' 30" E
C31	N 85° 30' 42" E	96.83	30.52	N 75° 01' 28" E
C32	N 85° 30' 42" E	96.02	30.25	N 75° 00' 26" E
C33	N 85° 30' 42" E	95.21	29.98	N 74° 59' 24" E
C34	N 85° 30' 42" E	94.40	29.71	N 74° 58' 22" E
C35	N 85° 30' 42" E	93.59	29.44	N 74° 57' 20" E
C36	N 85° 30' 42" E	92.78	29.17	N 74° 56' 18" E
C37	N 85° 30' 42" E	91.97	28.90	N 74° 55' 16" E
C38	N 85° 30' 42" E	91.16	28.63	N 74° 54' 14" E
C39	N 85° 30' 42" E	90.35	28.36	N 74° 53' 12" E
C40	N 85° 30' 42" E	89.54	28.09	N 74° 52' 10" E
C41	N 85° 30' 42" E	88.73	27.82	N 74° 51' 08" E
C42	N 85° 30' 42" E	87.92	27.55	N 74° 50' 06" E
C43	N 85° 30' 42" E	87.11	27.28	N 74° 49' 04" E
C44	N 85° 30' 42" E	86.30	27.01	N 74° 48' 02" E
C45	N 85° 30' 42" E	85.49	26.74	N 74° 47' 00" E
C46	N 85° 30' 42" E	84.68	26.47	N 74° 45' 58" E
C47	N 85° 30' 42" E	83.87	26.20	N 74° 44' 56" E
C48	N 85° 30' 42" E	83.06	25.93	N 74° 43' 54" E
C49	N 85° 30' 42" E	82.25	25.66	N 74° 42' 52" E
C50	N 85° 30' 42" E	81.44	25.39	N 74° 41' 50" E
C51	N 85° 30' 42" E	80.63	25.12	N 74° 40' 48" E
C52	N 85° 30' 42" E	79.82	24.85	N 74° 39' 46" E
C53	N 85° 30' 42" E	79.01	24.58	N 74° 38' 44" E
C54	N 85° 30' 42" E	78.20	24.31	N 74° 37' 42" E
C55	N 85° 30' 42" E	77.39	24.04	N 74° 36' 40" E
C56	N 85° 30' 42" E	76.58	23.77	N 74° 35' 38" E
C57	N 85° 30' 42" E	75.77	23.50	N 74° 34' 36" E
C58	N 85° 30' 42" E	74.96	23.23	N 74° 33' 34" E
C59	N 85° 30' 42" E	74.15	22.96	N 74° 32' 32" E
C60	N 85° 30' 42" E	73.34	22.69	N 74° 31' 30" E
C61	N 85° 30' 42" E	72.53	22.42	N 74° 30' 28" E
C62	N 85° 30' 42" E	71.72	22.15	N 74° 29' 26" E
C63	N 85° 30' 42" E	70.91	21.88	N 74° 28' 24" E
C64	N 85° 30' 42" E	70.10	21.61	N 74° 27' 22" E
C65	N 85° 30' 42" E	69.29	21.34	N 74° 26' 20" E
C66	N 85° 30' 42" E	68.48	21.07	N 74° 25' 18" E
C67	N 85° 30' 42" E	67.67	20.80	N 74° 24' 16" E
C68	N 85° 30' 42" E	66.86	20.53	N 74° 23' 14" E
C69	N 85° 30' 42" E	66.05	20.26	N 74° 22' 12" E
C70	N 85° 30' 42" E	65.24	19.99	N 74° 21' 10" E
C71	N 85° 30' 42" E	64.43	19.72	N 74° 20' 08" E
C72	N 85° 30' 42" E	63.62	19.45	N 74° 19' 06" E
C73	N 85° 30' 42" E	62.81	19.18	N 74° 18' 04" E
C74	N 85° 30' 42" E	62.00	18.91	N 74° 17' 02" E
C75	N 85° 30' 42" E	61.19	18.64	N 74° 16' 00" E
C76	N 85° 30' 42" E	60.38	18.37	N 74° 14' 58" E
C77	N 85° 30' 42" E	59.57	18.10	N 74° 13' 56" E
C78	N 85° 30' 42" E	58.76	17.83	N 74° 12' 54" E
C79	N 85° 30' 42" E	57.95	17.56	N 74° 11' 52" E
C80	N 85° 30' 42" E	57.14	17.29	N 74° 10' 50" E
C81	N 85° 30' 42" E	56.33	17.02	N 74° 09' 48

211 - 0

Turf
(sprinklers)

Drip
Watered
All
Hatched
Areas

80' - 9 1/2"

70' - 0"

40' - 0"

Turf

83' - 0"

CONCRETE
AREA - 4000 SQ FT

60' - 3"

LOT LAYOUT

Turf

18' - 0"

Turf

54' - 0"

street side

26' - 0"

65' - 0"

211 - 7 1/4

Total Property $\approx$ 1.5 acre

323 - 0

307 - 0

WD0731NP
(00-0731)

DEPARTMENT OF WATER RESOURCES
WELL DRILLING PERMIT NUMBER INDEX

DATE: 10/07/94
PAGE: 1

PERMIT NUMBER OWNER NAME & ADDRESS TWP RGE SEC TRACT LOT COUNTY
63-92-W-0240-000 0 ROGER SLAGER 04N 01E 04 SE NW ADA
575 E ROOSTER
EAGLE, ID 83642

Subdivision Location and Description:

Subdivision Name:
Well Site Address:
City, State:

Geographic Location:
Accuracy Code:
Lat: : : N
Long: : : W

Lot(s):
Block(s):

Proposed Use of Well: Domestic

Proposed Casing Diameter: 6 In.

Proposed Depth: 100 Ft.

Well Use Comments:

Driller License No: 0409

Firm Name: COONSE WELL DRILLING
Official: GARY E COONSE

Permit Status: Permit

Verbal Issue Date: 05/11/1992
Date Received: 05/11/1992
Date Approved: 05/18/1992
Proposed Start Date: 04/21/1992
Extension Date:
Extension Expiration:

Receipt No. W014668
Receipt Date 05/11/1992
Fee \$ 140.00
NOT ON FILE
NOT ON FILE
NOT ON FILE
NOT ON FILE

Specific Conditions:

Permit Remarks:

Conditions of Approval:

WELL DRILLER'S LOG REPORT

Drilling Permit No: 63-92-W-0240-000

Water Right No:
Injection Permit No:

Nature of Work: NEW WELL Construction Method: ROTARY Number of Monitor Wells:

Casing Diameter: 6 In. Static Water Level: 28 Ft. Actual Start Date: 04/21/1992
Depth of Casing: 82 Ft. Temperature: 54 F. Well Finish Date: 04/22/1992
Total Depth: 87 Ft. Production Rate: 35.00 GPM Log Received Date: 05/11/1992
Screen Installed? Certification Date:
Field Inspection Date:

Inspector:

Well Log Remarks:

RECEIPT
For Monies Paid
to the
Idaho Department of Water Resources

Receipt No: W018250

Date: 10/14/1994
Time: 14:02:13

Received

From: SLEGER, ROGER OR SARAH

Type of Payment	Program A cct	Amount
APPLICATION FOR PERMIT		
62103	229 21 1155	50.00

Total

\$50.00

CHECK 1580

Region: WESTERN

Signature:

D. Buffington

MORATORIUM HOLD

STATE OF IDAHO
DEPARTMENT OF WATER RESOURCES
APPROPRIATION APPLICATION ANALYSIS SHEET

INITIAL REVIEW BY: lg DATE: 10/24/94 APPLICATION: 63-12154

REQUIRED INFORMATION

☒ Name: (If applicant is a corporation or partnership, names and addresses for the director, officers, and other partners must be included.)
☒ Address:
☒ Source: (See USGS Quad for names of water sources)
☒ Point of Diversion: (10 acres for spring, lot & block descriptions for Subdivisions, local name)
☒ County:
☒ Quantity: (flow and/or volume) Gov't. Lots:
☒ Period of use: ☒ P/D
☒ Nature of proposed use: (Include description of use) ☒ P/U
☒ Description of diverting works:
☒ Time required for beneficial use of water:
☒ Place of use or acres irrigated:
☒ Map:
☒ Signature: (If applicant is corp., partnership, or municipality, title of signatory is required)
☒ Fee:
☒ Yes ☐ No* In form to receipt:

ADDITIONAL INFORMATION

YES NO

☒ ☐ Overlapping place of use: (Describe source & relationship to present application on the back.)
☒ ☐ Overlapping point of diversion:
☐ ☐ Field check required: Field check by: _____
☐ ☐ Field report attached:
☐ ☒ Critical groundwater area:
☐ ☒ Groundwater management area:
☒ ☐ 1992 moratorium
☐ ☒ Copy to SCA staff (perennial stream, non-pump diversion):
☐ ☒ Send dam safety information:
☐ ☒ Send power requirement letter:
☐ ☒ Send fish farm requirement letter:
☐ ☒ Power residency affidavit:
☐ ☒ Power efficiency form:
☐ ☒ Within trust water boundary: (If yes, attach Trust Water Supplemental Analysis Sheet.)
☐ ☒ Diversion greater than 5 cfs or 500 af or irrigation greater than 200 acres: (If yes, attach Large Diversion supplementary analysis sheet.)
☐ ☒ *REQUEST ADDITIONAL INFORMATION FROM THE APPLICANT

DATE REQUESTED: _____
Additional information on reverse side:

Not previously advertised

PROCESSING

APPLICATION NO. 63-

YES NO

☒ ☐
☐ ☒
☒ ☐

In form for advertising:

Statewide advertising: (> 10 cfs &/or 1000 af)

Fee amount, receipt number and date recorded on application:

SEND COPIES TO

YES NO

☐ ☒
☐ ☒
☐ ☒
☐ ☒

I.D. Health and Welfare

I.D. Fish and Game

I.D. Lands

Adjudication Bureau

YES NO

☐ ☒
☐ ☒
☐ ☒
☐ ☒

U.S. BLM

U.S. Forest Svc.

Water Dist. # _____

Other _____

FINAL REGIONAL PROCESSING REVIEW

YES NO

☐ ☐
☐ ☐

Affidavit of publication received:

Application published correctly: If not, record action taken.

Publication dates and paper recorded on application:

Protests received. Final date for protest 10-23-95

Protest dates, resolution of protest recorded on application:

Recommendations attached:

Measuring device required:

Measuring port required:

Water delivered by water master? District # _____

Special conditions of approval or cover letter: _____

See below for additional information

Recommended Date or Priority _____

Recommended by: _____

Date _____

STATE OFFICE REVIEW

See below for additional information. By _____

Date _____

ADDITIONAL INFORMATIONoverlaps: PD- 63-10911 GW63-10956 GWP/u 63-02406 waste water 40 ac63-10911 GW .5 ac63-10956 GW 1.5 ac\$165 D.P. balance due:

LEGAL NOTICE

NOTICE OF APPLICATION FOR WATER RIGHT

The Following application(s) have been filed to appropriate the public waters of the State of Idaho:

63-12094

FLERCHINGER, GERALD
FLERCHINGER, LYNNETTE
5876 HOLLILYNN
BOISE, ID 83709

Source: GROUNDWATER
Diversion Pt: NENESE Sec 7 T02N R02E in ADA County.
Use: IRRIGATION (0.100 CFS)
DOMESTIC (0.020 CFS)
Total Diversion: (0.120 CFS)

Date Filed: 1/21/1994

In: ADA County
T02N R02E S07 NESE
S08 NWSW

5.0 ACRES TOTAL

Water bearing zone to be appropriated is 262 to 275 feet.

63-12097

BOISE RANCH GOLF COURSE INC
RUSS ISBELL
6501 S CLOVERDALE RD
BOISE, ID 83709

Source: GROUNDWATER
Diversion Pt: LOT 2(NWNE) Sec 4 T02N R01E in ADA County.
Use: IRRIGATION (2.300 CFS)
Total Diversion: (2.300 CFS)

Date Filed: 1/26/1994

In: ADA County
T02N R01E S04 Lot 1(NENE) Lot 2(NWNE) SWNE SENE

115.0 ACRES TOTAL

Water bearing zone to be appropriated is 20 to 160 feet.

63-12108

ROGHANI, FOAD
ROGHANI, SUSAN
2298 PARKSIDE
BOISE, ID 83712

Source: GROUNDWATER
Diversion Pt: NWSE Sec 23 T04N R01W in ADA County.
Use: IRRIGATION (0.090 CFS)
DOMESTIC (0.040 CFS)
Total Diversion: (0.130 CFS)

Date Filed: 3/22/1994

In: ADA County
T04N R01W S23 NWSE

3.0 ACRES TOTAL

Water bearing zone to be appropriated is 90 to 120 feet.

63-12130

HARSHMAN, KENNETH C
12645 W ABLE DR
STAR, ID 83669

Source: GROUNDWATER
Diversion Pt: LOT 4(SWSW) Sec 31 T05N R01W in ADA County.
Use: IRRIGATION (0.110 CFS)
DOMESTIC (0.040 CFS)
Total Diversion: (0.110 CFS)

Date Filed: 6/6/1994

In: ADA County
T05N R01W S31 Lot 4(SWSW)

5.6 ACRES TOTAL

Water bearing zone to be appropriated is 300 to 350 feet.

63-12148

WEILER, WILLIAM H
WEILER, MARTHA T
425 ROOSTER DR
PO BOX 818
EAGLE, ID 83616-0818

Source: GROUNDWATER
Diversion Pt: NESW Sec 4 T04N R01E in ADA County.
Use: IRRIGATION (0.060 CFS)
DOMESTIC (0.040 CFS)
Total Diversion: (0.100 CFS)

Date Filed: 10/3/1994

In: ADA County
T04N R01E S04 NESW

2.0 ACRES TOTAL

Water bearing zone to be appropriated is 80 to 100 feet.

63-12154

SLEGER, ROGER R
575 E ROOSTER CT
EAGLE, ID 83616

Source: GROUNDWATER
Diversion Pt: SENW Sec 4 T04N R01E in ADA County.
Use: IRRIGATION (0.030 CFS)
DOMESTIC (0.040 CFS)
Total Diversion: (0.070 CFS)

Date Filed: 10/14/1994

In: ADA County
T04N R01E S04 SENW

1.3 ACRES TOTAL

Water bearing zone to be appropriated is 76 to 82 feet.

Permits will be subject to all prior water rights. Protests may be submitted based on the criteria of Sec. 42-203A, Idaho Code. Any protest against the approval of this application must be filed with the Director, Dept. of Water Resources, Western Region, 2735 Airport Way, Boise, Idaho 83705 together with a protest fee of \$25.00 on or before OCTOBER 23, 1995. The protestant must also send a copy of the protest to the applicant.

KARL J. DREHER, Director

63-12154

SLEGER, ROGER R
575 E ROOSTER CT
EAGLE, ID 83616

Source: GROUNDWATER

Diversion Pt: SENW Sec 4 T 04N R 01E in ADA County.

Use: IRRIGATION	(	0.030 CFS)
DOMESTIC	(	0.040 CFS)
Total Diversion:	(	0.070 CFS)

Date Filed: 10/14/1994

In: ADA County
T04N R01E S04 SENW

1.3 ACRES TOTAL

Water bearing zone to be appropriated is 76 to 82 feet.
Domestic use is for one home.

10-14-94

RESPONSE FORM

Boise River Basin Moratorium Application

RECEIVED

JUN 19 1995

WATER RESOURCES
WESTERN REGION

Name of Applicant: Roger R. Sleger

Address: 575 E Rooster Ct
Eagle, ID 83616
(208) 939-8743

Water Right No.: 63-12154

Do you wish to proceed with development of the
water right as proposed in the application?
(If the response is no, please complete
and return the enclosed withdrawal form.)

X Yes No

If the source of water that you propose to 76 ft to 82 ft
appropriate is ground water, what aquifer
level do you propose to develop to obtain water?

Signature: Roger R. Sleger

Printed Name: Roger R. Sleger

June 13, 1995

Please return this form to:

Idaho Department of Water Resources
Western Regional Office
2735 Airport Way
Boise, ID 83705

No. 63-12154

**IDAHO DEPARTMENT OF WATER RESOURCES
WATER RIGHT PROFILE REPORT**

DATE: 05/17/95
PAGE: 302

**OWNER
CODE**

NAME & ADDRESS

PRIORITY
DATE

WATER USE

USE PERIOD
FROM TO

DIVERSION VOLUME

C ROGER R SLEGER
575 E ROOSTER CT
EAGLE ID 83616
(208) 939-8743

10/14/1994 IRRIGATION DOMESTIC

03-15 11-15
01-01 12-31

0.030 CFS
0.040 CFS

(208) 939-8743

TOTAL DIVERSION:

0.070 CFS

Water Source: GROUNDWATER

Tributary to:

Stage: APPLICATION

Point(s) of Diversion:

TQ4N RQ1E S04

MNES

ADA County

Place of use Legal Description for: IRRIGATION

CH

五

5

	NENE	NWNE	SUNE	SENE
T R S :	Lt	Ac	Lt	Ac
	Lt	Ac	Lt	Ac

INW	SWNW	SENW
AC Lt AC Lt AC		

MSMS MSN MSN
Lt AC Lt AC Lt AC

```

: : NESE NWSE SESE SESE :
: : Lt AC Lt AC Lt AC Lt AC :
: : : : : : : : :

```

04N 01E 4 3

01

.....

TOTAL ACRES	1.3
:	1.3
:	1.3

Place of use location for DOMESTIC is the same location as described for: IRRIGATION

Pou County: ADA

Remarks:

Application being held pending withdrawal of drought moratorium.
Domestic use is for one household.

Dates:

App. Received: 10/14/1994

10/14/1994

Proof Due Date:

Proof Made Date:

Proof Made Date:
Exam Sent to S.O.:

Misc:

Water District Number:

Field Exam Fee:

DATE: 10/07/94
PAGE: 1

DEPARTMENT OF WATER RESOURCES
WELL DRILLING PERMIT NUMBER INDEX

WD0731NP
(00-0731)

PERMIT NUMBER: 63-92-W-0240-000
OWNER CODE: 0
NAME & ADDRESS: ROGER SLAGER
575 E ROOSTER
EAGLE, ID 83642
TWP: 04N RGE: 01E SEC: 04 TRACT: SE NW LOT: ADA COUNTY: ADA

Geographic Location:
Accuracy Code:
Lat: : : N
Long: : : W

Subdivision Location and Description:

Subdivision Name:
Well Site Address:
City, State:

Proposed Depth: 100 Ft.

Proposed Casing Diameter: 6 In.

Proposed Use of Well: Domestic

Well Use Comments:

Driller License No: 0409

Firm Name: COONSE WELL DRILLING
Official: GARY E COONSE

Permit Status: Permit

Verbal Issue Date: 05/11/1992
Date Received: 05/18/1992
Date Approved: 05/18/1992
Proposed Start Date: 04/21/1992
Extension Date:
Extension Expiration:
Receipt No. W014668
Receipt Date: 05/11/1992
Fee: \$ 140.00
NOT ON FILE
NOT ON FILE
NOT ON FILE

Specific Conditions:

Permit Remarks:

Conditions of Approval:

WELL DRILLER'S LOG REPORT

Drilling Permit No: 63-92-W-0240-000

Water Right No:
Injection Permit No:

Mature of Work: NEW WELL
Construction Method: ROTARY
Number of Monitor Wells:
Casing Diameter: 6 In.
Depth of Casing: 82 Ft.
Total Depth: 87 Ft.
Screen Installed?
Actual Start Date: 04/21/1992
Well Finish Date: 04/22/1992
Log Received Date: 05/11/1992
Certification Date:
Field Inspection Date:

Inspector:

Well Log Remarks:



DEPARTMENT OF WATER RESOURCES

Western Region, 2735 Airport Way, Boise, Idaho 83705-5082 - (208) 334-2190

FAX (208) 334-2348

PHILIP E. BATT
GOVERNORKARL J. DREHER
DIRECTOR

May 19, 1995

**Distribution: Applicants Whose Water Right Applications Were Held
Without Action Under the Boise River Basin
Moratorium**

Dear Applicant:

As you might be aware, on May 3, 1995 the Director of the Department of Water Resources, Mr. R. Keith Higginson, signed an Amended Moratorium Order which provides for the processing of previously held applications within the Boise River Basin, with certain restrictions. Enclosed for your information is a copy of the Order.

As provided in the Order, this office will resume the processing of these applications in order of priority at a rate of 30 applications per month. Depending on how many applicants wish to proceed with development of their projects, the processing of the 338 presently-held applications could require as much as a year. To enable you to make an estimate as to when your application(s) will be processed, please be advised that 244 of the applications have priority (receipt) dates of 1992; 32 are dated 1993; 37 are dated 1994; and 25 are dated 1995.

As new applications are received, they are sorted into two groups. Those that would not have been held back under the moratorium are processed immediately. To assure fairness in processing, those that would have been held back under the moratorium, such as irrigation applications, are placed at the end of the moratorium processing line.

Note that the Order requires that all applications held under the moratorium will be advertised (or re-advertised if previously advertised), in order to enable neighboring water users to examine the proposed uses in view of water availability information gained during recent drought years. There will be no additional charge to the applicants for this process. For applications that propose use of ground water, the advertisement must include an indication of the depth interval from which the applicant proposes to withdraw water.


Please find enclosed a Profile Report which provides information from our water rights data base describing each of your moratorium-held applications. In addition we have included one response form for each application, which enables you to indicate whether you wish to proceed with processing of your water right application(s).

May 19, 1995

In case you no longer intend to develop a water use as described on an application, please complete and return the enclosed Withdrawal Form. Because of the time and effort already devoted to researching water availability in the Boise River basin, the Department will not be able to provide refunds of fees for applications that are withdrawn.

If you have questions about this process, or if you need assistance in completing the response form, please feel free to contact this office at (208) 334-2190. Response forms received no later than May 31, 1995, will be used in compiling the applications that will be advertised during June.

Sincerely,

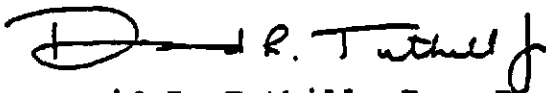

David R. Tuthill, Jr., P. E.
Manager, Western Region Office

Enclosures

Amended Moratorium Order
Profile Report(s)
Response Form(s)
Application Withdrawal Form(s)



State of Idaho
DEPARTMENT OF WATER RESOURCES

Western Region, 2735 Airport Way, Boise, Idaho 83705-5082 - (208) 334-2190
FAX (208) 334-2348

CECIL D. ANDRUS
GOVERNOR

R. KEITH HIGGINSON
DIRECTOR

October 25, 1994

Roger Sleger
575 E Rooster Ct
Eagle ID 83616

RE: Application for Permit 63-12154

Dear Applicant:

Your application for permit to appropriate groundwater for domestic and irrigation uses was received 10/14/1994.

Due to continued drought and the need to protect existing water rights and water supplies, the Director of this agency declared a moratorium on 5/15/92 concerning water right applications proposing new consumptive uses of public water. The moratorium has been lifted in some areas of the state, but remains in place for the Boise River basin. We will not be able to process your application at this time. Delays related to department decisions will not affect the date of priority or seniority of your application.

This office will continue to hold your application pending future developments in the water supply situation and will inform you of any changes. If you have any questions, please feel free to contact me at 334-2190.

Sincerely,

A handwritten signature in cursive script, appearing to read 'Lori A. Graves'.

Lori A. Graves
Sr. Water Resource Agent