
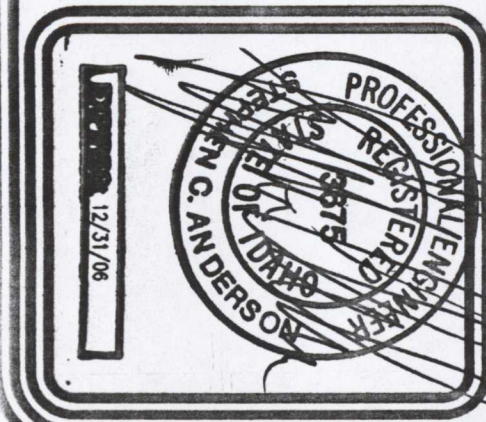


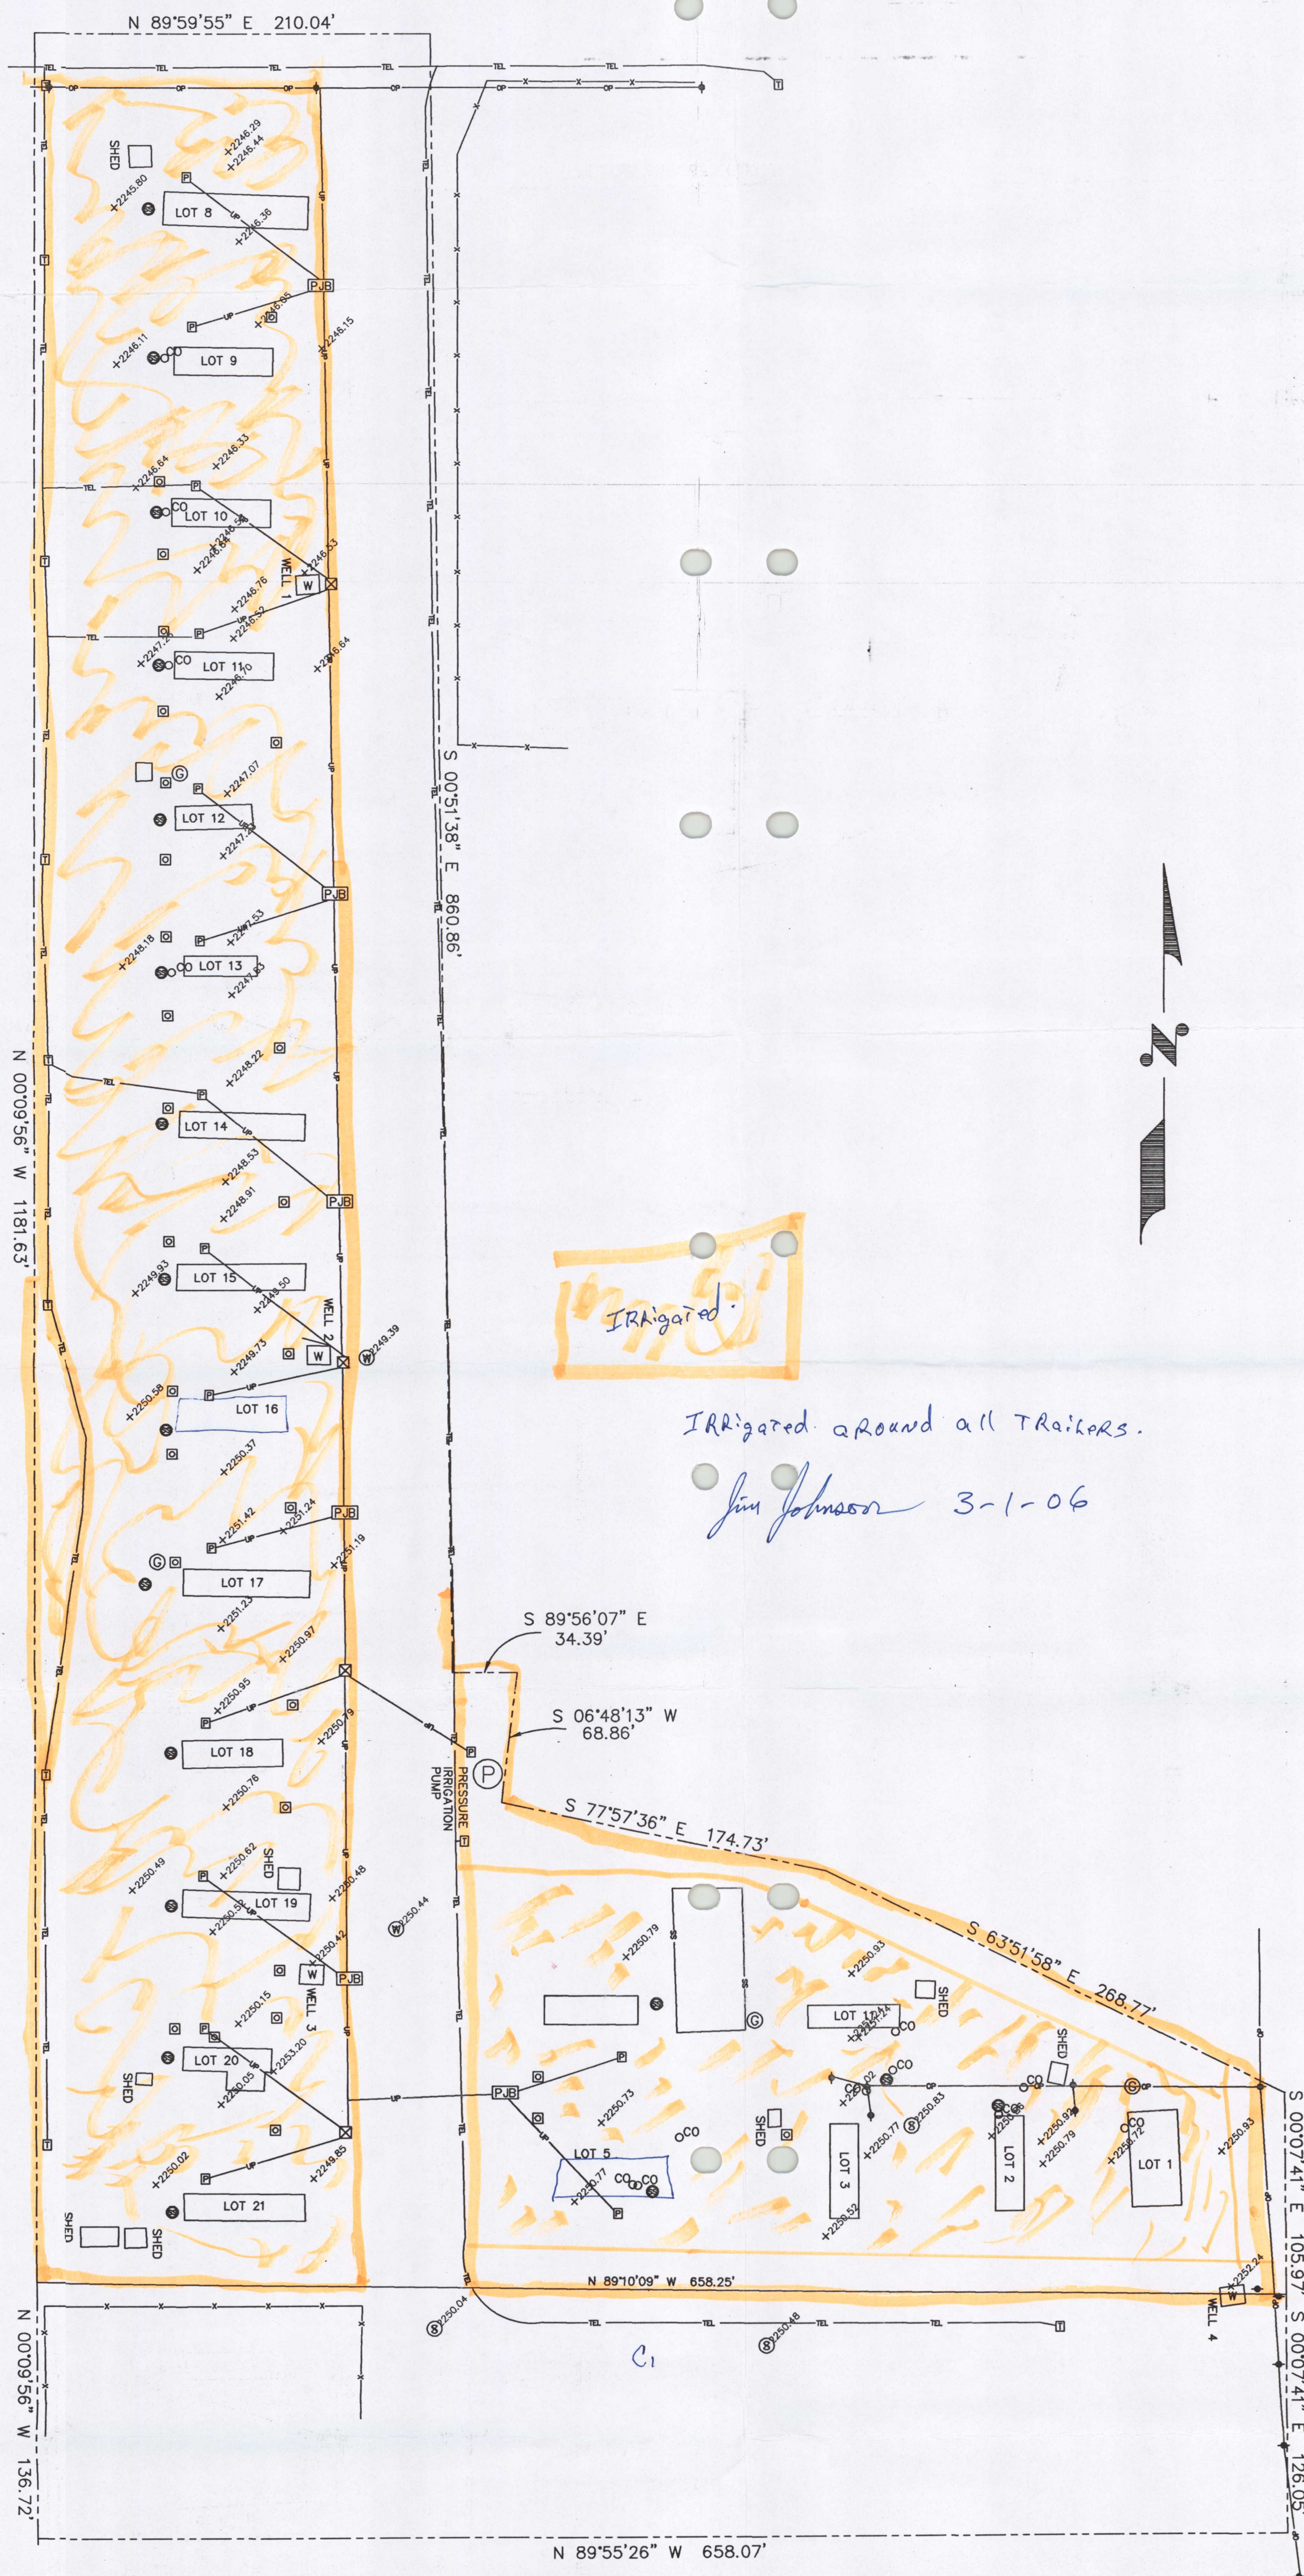

C-1

SITE
PLAN

**COMMUNITY WATER AD GROUP WASTEWATER
DISPOSAL SYSTEMS PLAN**
PIONEER MOBILE HOME PARK
HOMEDALE, IDAHO

SCALE: 1" = 50'-0"
DATE: JUNE, 2005

ANDERSON
CONSULTING SERVICES
Stephen C. Anderson, P.E., P.L.B.

P.O. Box 4418
Ketchum, ID 83840-4400
(208) 726-4104 (PH & Fax)

P.O. Box 428
La Grande, OR 97630
(541) 962-1555 (Phone)
(541) 962-4414 (Fax)