

STATE OF IDAHO
DEPARTMENT OF WATER RESOURCES
APPLICATION FOR AMENDMENT OF A PERMIT

RECEIVED
MAR 10 2006

Applicant BLACK ROCK UTILITIES, INC. Phone (208) 665-2005 IDWR/North
Address P.O. Box 3070 COEUR D'ALENE, ID 83816

I am the owner and holder of Permit to appropriate the Public Waters of the State of Idaho No. 95-9045, and request that the permit and permit map be amended and/or changed as follows:

Purpose of Amendment: _____ Change point of diversion _____ Add point of diversion
 _____ Change place of use X Change nature of use _____ Change period of use _____ Other
 1. Point of diversion: _____ ¼ SW ¼ NE ¼, Section 16, Township 48N, Range 4W, B.M.,
 County of KOOTENAI. Other points of diversion —

NOTE: WATER USE IS WITHIN THE SERVICE AREA OF BLACK ROCK UTILITIES, INC.

2. Period and nature of use: (irrigation, domestic, stockwatering, industrial, etc.)

Amount 3.5 cfs for MUNICIPAL purposes from 1/01 to 12/31 (both dates inclusive)
(cfs or acre feet per annum) (water use) (Begin month) (End month)

Amount _____ for _____ purposes from _____ to _____ (both dates inclusive)
(cfs or acre feet per annum) (water use) (Begin month) (End month)

Amount _____ for _____ purposes from _____ to _____ (both dates inclusive)
(cfs or acre feet per annum) (water use) (Begin month) (End month)

3. Place of use or land to be irrigated:

[illegible]

Total number of acres to be irrigated = 545 AC.

4. a. Who owns the property at the point of diversion? BLACK ROCK DEVELOPMENT INC.
b. Who owns the land to be irrigated at the place of use? BLACK ROCK DEVELOPMENT, INC.; BLACK ROCK H.O.A. THE CLUB AT BLACK ROCK; INDIVIDUAL LOT OWNERS
c. If the property is owned by a person other than the applicant, describe the arrangement enabling the applicant to make this filing: BLACK ROCK UTILITIES, INC. PROVIDES IRRIGATION WATER FOR ALL PROPERTY OWNERS WITHIN BLACK ROCK DEVELOPMENT.

Complete the following map by showing land and point of diversion as proposed by this amendment.

Show 1/4 1/4, section, township, range and ditches. (the smallest subdivision represents 40 acres)

AREA SHOWN ON ATTACHED MAP

Scale: 2 inches equal 1 mile

I hereby request approval of this change subject to the fact that no one will be injured by the change, and that the change will be made at my own risk.

Signed this 8th day of MARCH, 2006

Permit Holder

ACTION OF THE DEPARTMENT OF WATER RESOURCES

Preliminary check by _____ Publication prepared by CP Date 4/14/06

Published in CDA Press Publication dates 4/20 + 27/06

I, _____, of the Department of Water Resources hereby

Witness my hand this _____ day of _____, 19____.

SIGNATURE

Officers of Black Rock Utilities, Inc.

Name:

Marshall Chesrown
George Schillinger
Chad Roundtree


Position:

President
Vice President
Treasurer

3.5 cfs Irrigation Water Right

Time	Limiting~1/2 Lake Pump Capacity, gpm	Outflow	Inflow - Outflow, gpm	Change in Storage, gal	Evaporation, (0.2 in/day) gallons	Pond Volume, gal
9:00 P.M.	785	1,360		0		6,055,808
			-575		-12,830	
10:00 PM	785	1,360		-34,476		6,008,502
			-575			
11:00 PM	785	1,360		-34,476		5,974,026
			-575			
12:00 AM	785	1,360		-34,476		5,939,550
			-575			
1:00 AM	785	1,360		-34,476		5,905,074
			-575			
2:00 AM	785	1,360		-34,476		5,870,598
			-575			
3:00 AM	785	1,360		-34,476		5,836,122
			-575			
4:00 AM	785	1,360		-34,476		5,801,646
			-575			
5:00 AM	785	1,360		-34,476		5,767,170
			-575			
6:00 AM	785	1,020		-34,476		5,732,694
			-235			
7:00 AM	785	1,020		-14,076		5,718,618
			-235			
8:00 AM	785	0		-14,076		5,704,542
			785			
9:00 AM	785	0		47,124		5,751,666
			785			
10:00 AM	785	0		47,124		5,798,790
			785			
11:00 AM	785	0		47,124		5,845,914
			785			
12:00 PM	785	0		47,124		5,893,038
			785			
1:00 PM	785	0		47,124		5,940,162
			785			
2:00 PM	785	0		47,124		5,987,286
			785			
3:00 PM	785	0		47,124		6,034,410
			785			full
4:00 PM	785	0		47,124		6,081,534
			785			
5:00 PM	785	0		47,124		6,128,658
			785			
6:00 PM	785	0		47,124		6,175,782
			785			
7:00 PM	785	0		47,124		6,222,906
			785			
8:00 PM	785	0		47,124		6,270,030
			785			
9:00 PM	785	0		47,124		6,317,154
			785			

Black Rock North Club @ Black Rock

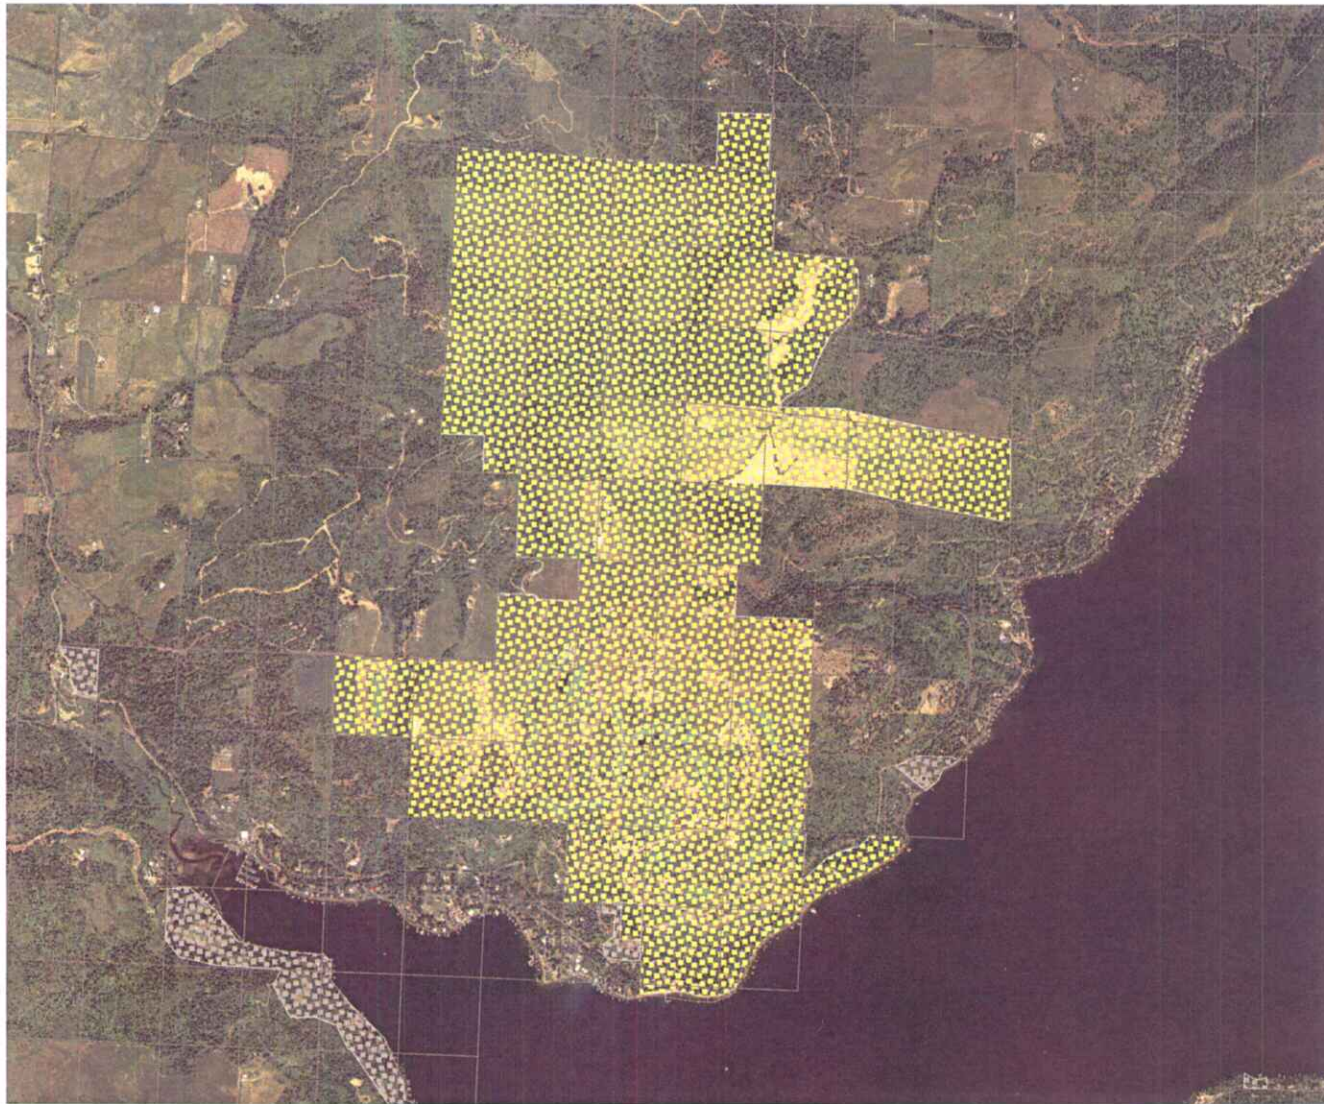


GCDB49N04W GCDB
GCDB48N04W GCDB
Application POU



1 0 1 2 Miles

BLACK ROCK NORTH

IRRIGATION ANALYSIS

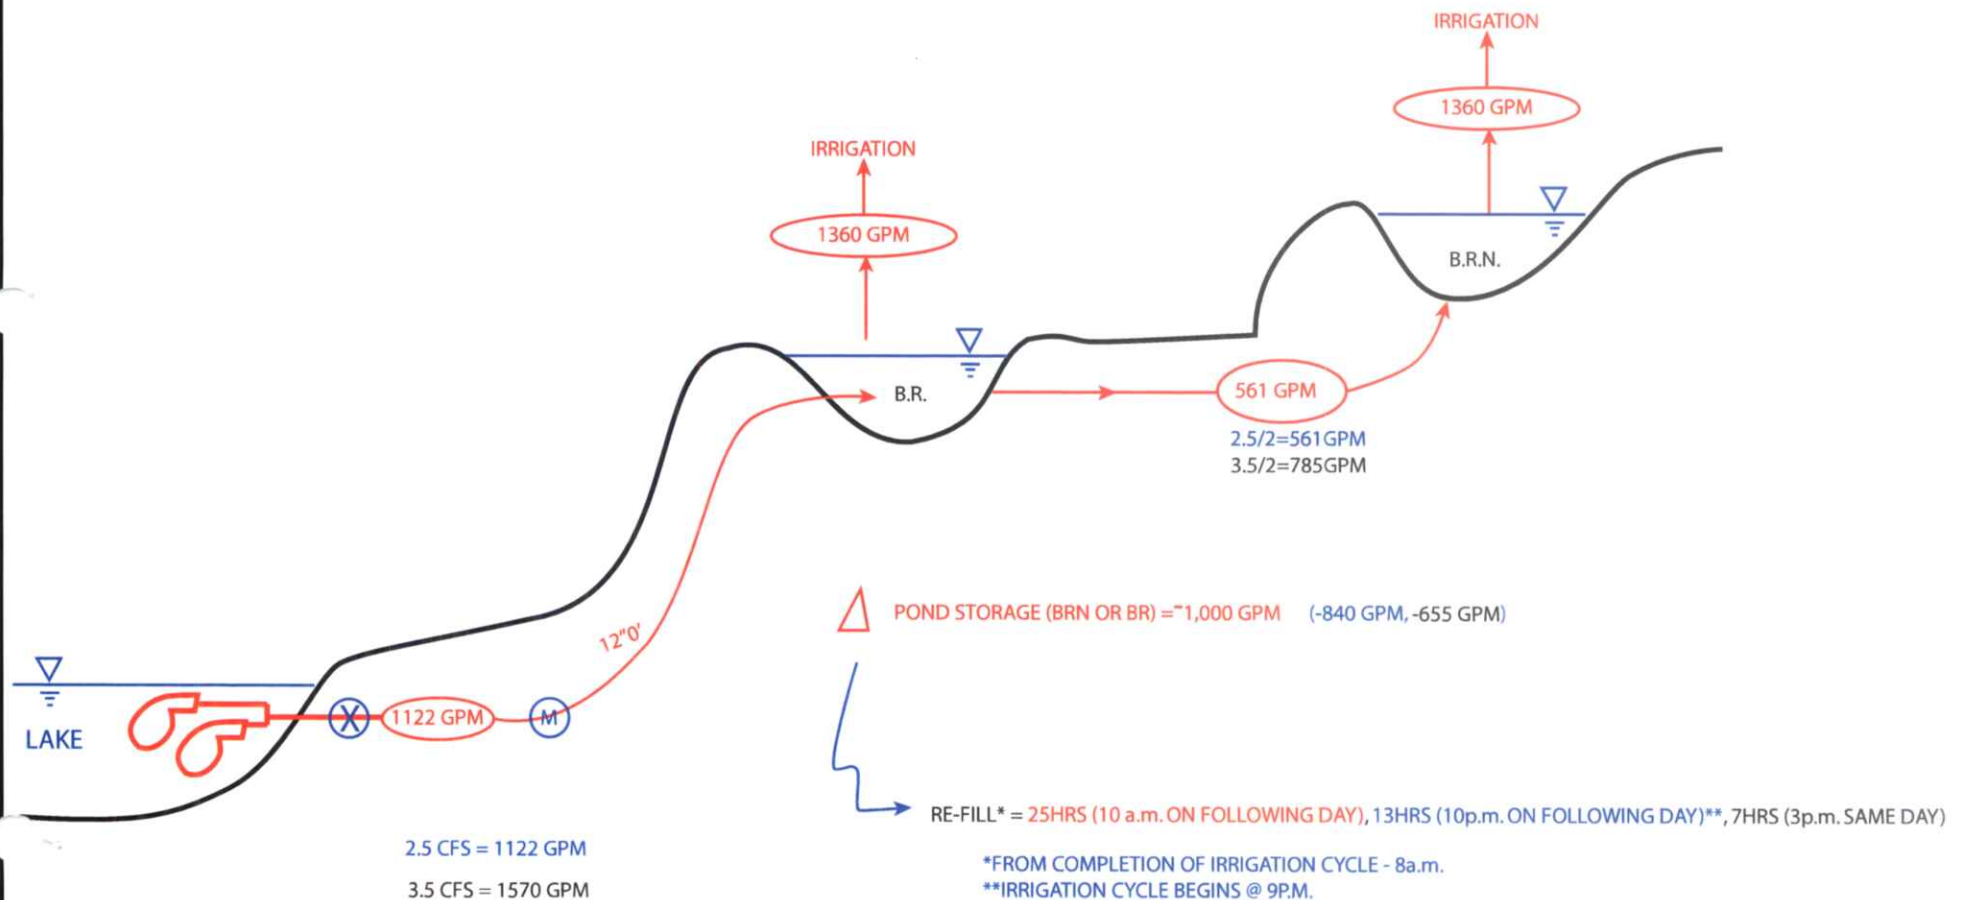

Taylor Engineering, Inc.

Civil Design and Land Planning

W. 106 Mission Ave.

Spokane, Washington 99201

(509) 328-3371 FAX (509) 328-8224

IRRIGATED ACREAGE SUMMARY MAP

IRRIGATED ACREAGE SUMMARY
for the
CLUB @ BLACK ROCK and BLACK ROCK NORTH


Club @ Black Rock

Description	Irrigated Area
1 Golf Course Turf - (greens, tees, fairways, rough)	100.0 acres
2 Roadside Strips - (Phase 2 roadways)	5.0 acres
3 Clubhouse Site - (turf, shrubs)	5.0 acres
4 Main Entry - (entry area, islands)	5.0 acres
5 Kimberlite Cottages - (36 lots w/ turf, shrubs, common area, golf green)	10.0 acres
6 Citrine Village - (9 lots w/ turf, shrubs)	8.0 acres
7 Loff's Bay Road - (Ph 2 entry - Ph 1 Main entry)	5.0 acres
8 Sales Office - (Turf, shrubs)	2.0 acres
9 Individual Lot Irrigation - (336 lots w/ turf, shrubs, common area)	75.0 acres
SUBTOTAL - CLUB @ BLACK ROCK:	
215.0 acres	

Black Rock North

Description	Irrigated Area
10 Golf Course Turf - (greens, tees, fairways, rough, practice range)	125.0 acres
11 Loff's Bay Road - (Ph 1 Main entry - BRN Main entry)	10.0 acres
12 Road I - (Loff's Bay Rd - Clubhouse Site)	10.0 acres
13 Road A - (Total length)	5.0 acres
14 Road B - (Loff's Bay Road - Road P)	5.0 acres
15 Par 3 Golf Course - (greens, tees, fairways, rough)	25.0 acres
16 Clubhouse Site - (turf, shrubs)	5.0 acres
17 Entries - (3 entry areas, islands, guard house areas)	5.0 acres
18 Equestrian Area, Kootenai Cabins, Maint. Site - (turf, shrubs, pasture)	40.0 acres
19 Individual Lot Irrigation - (325 lots w/ turf, shrubs, common area)	90.0 acres
SUBTOTAL - BLACK ROCK NORTH:	
330.0 acres	
TOTAL IRRIGATED ACREAGE:	
545.0 acres	

* Golf Holes 1 through 8, Equestrian Center Pastures, Kootenai Cabins and Practice Range on Black Rock North are potential sites for wastewater effluent land application.

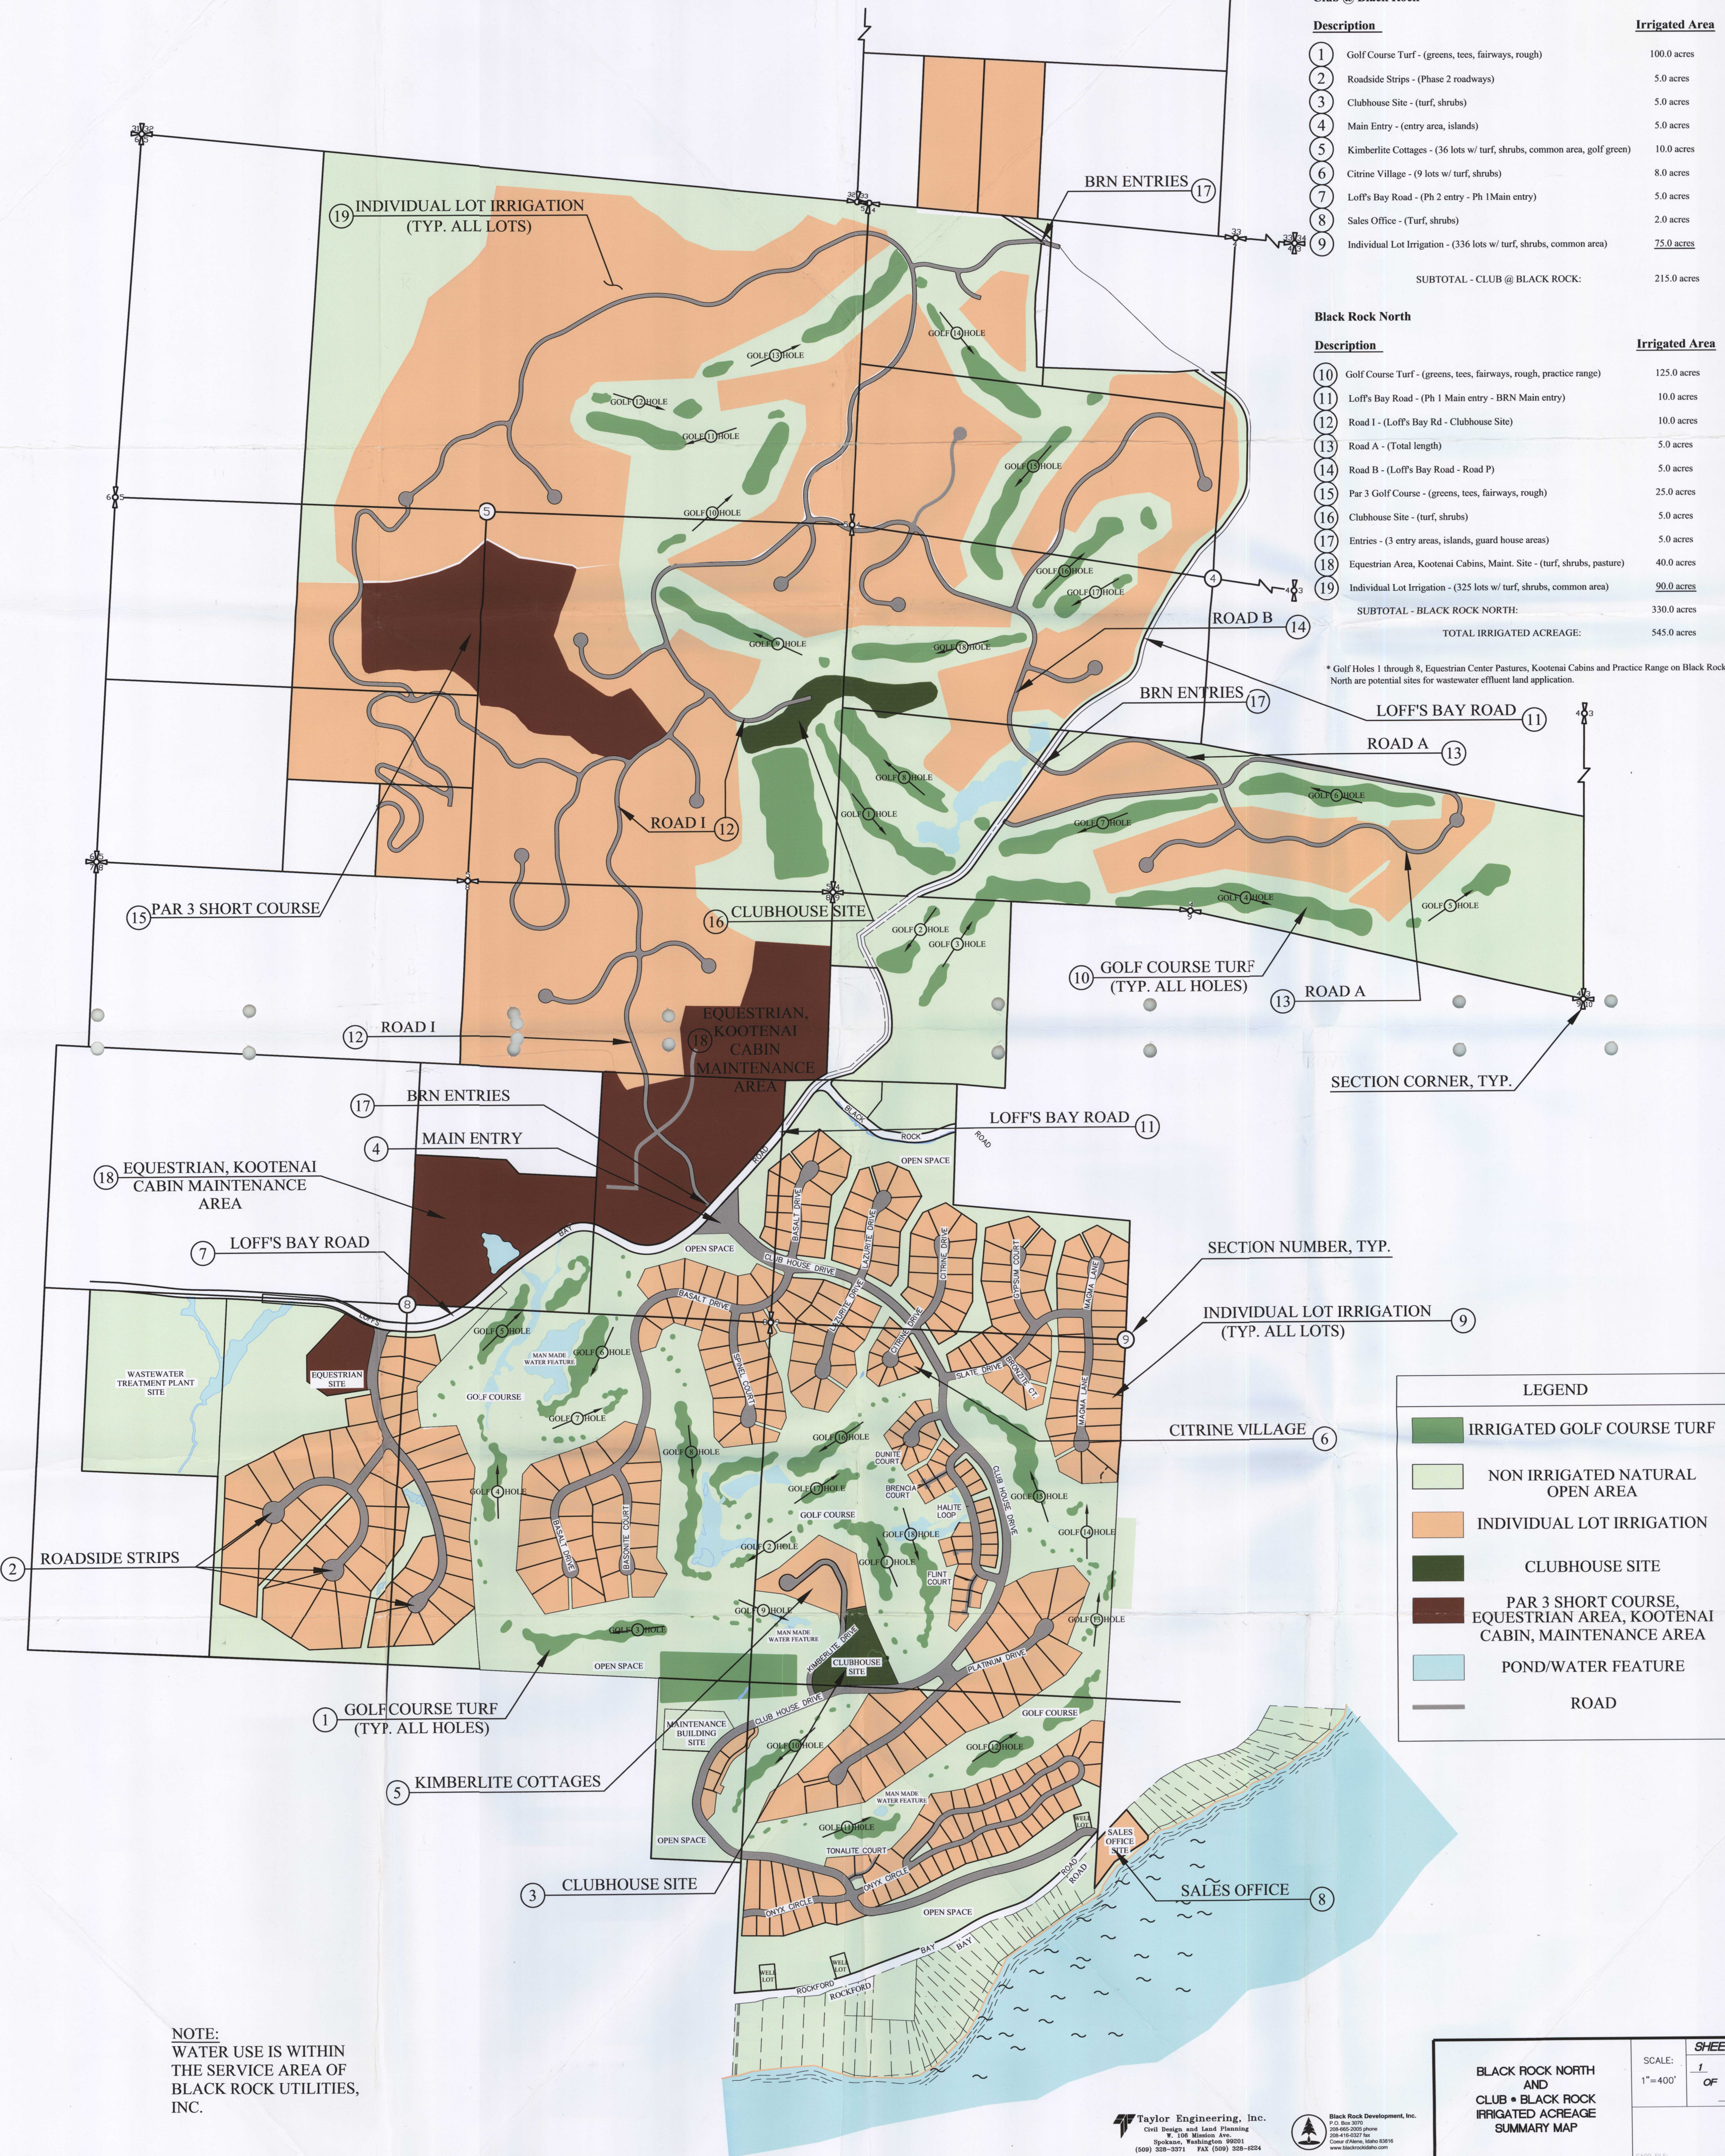

NOTE:
WATER USE IS WITHIN
THE SERVICE AREA OF
BLACK ROCK UTILITIES,
INC.

Taylor Engineering, Inc.
Civil Design and Land Planning
P.O. Box 200
Spokane, Washington 99201
(509) 328-3271 FAX (509) 328-4224

Black Rock Development, Inc.
P.O. Box 200
200-465-2000 phone
200-465-0222 fax
Corner of Adams, Idaho 83406
www.blackrockdevelopment.com

BLACK ROCK NORTH
AND
CLUB @ BLACK ROCK
IRRIGATED ACREAGE
SUMMARY MAP

SCALE:
1"=400'
SHEET
1
OF
1