



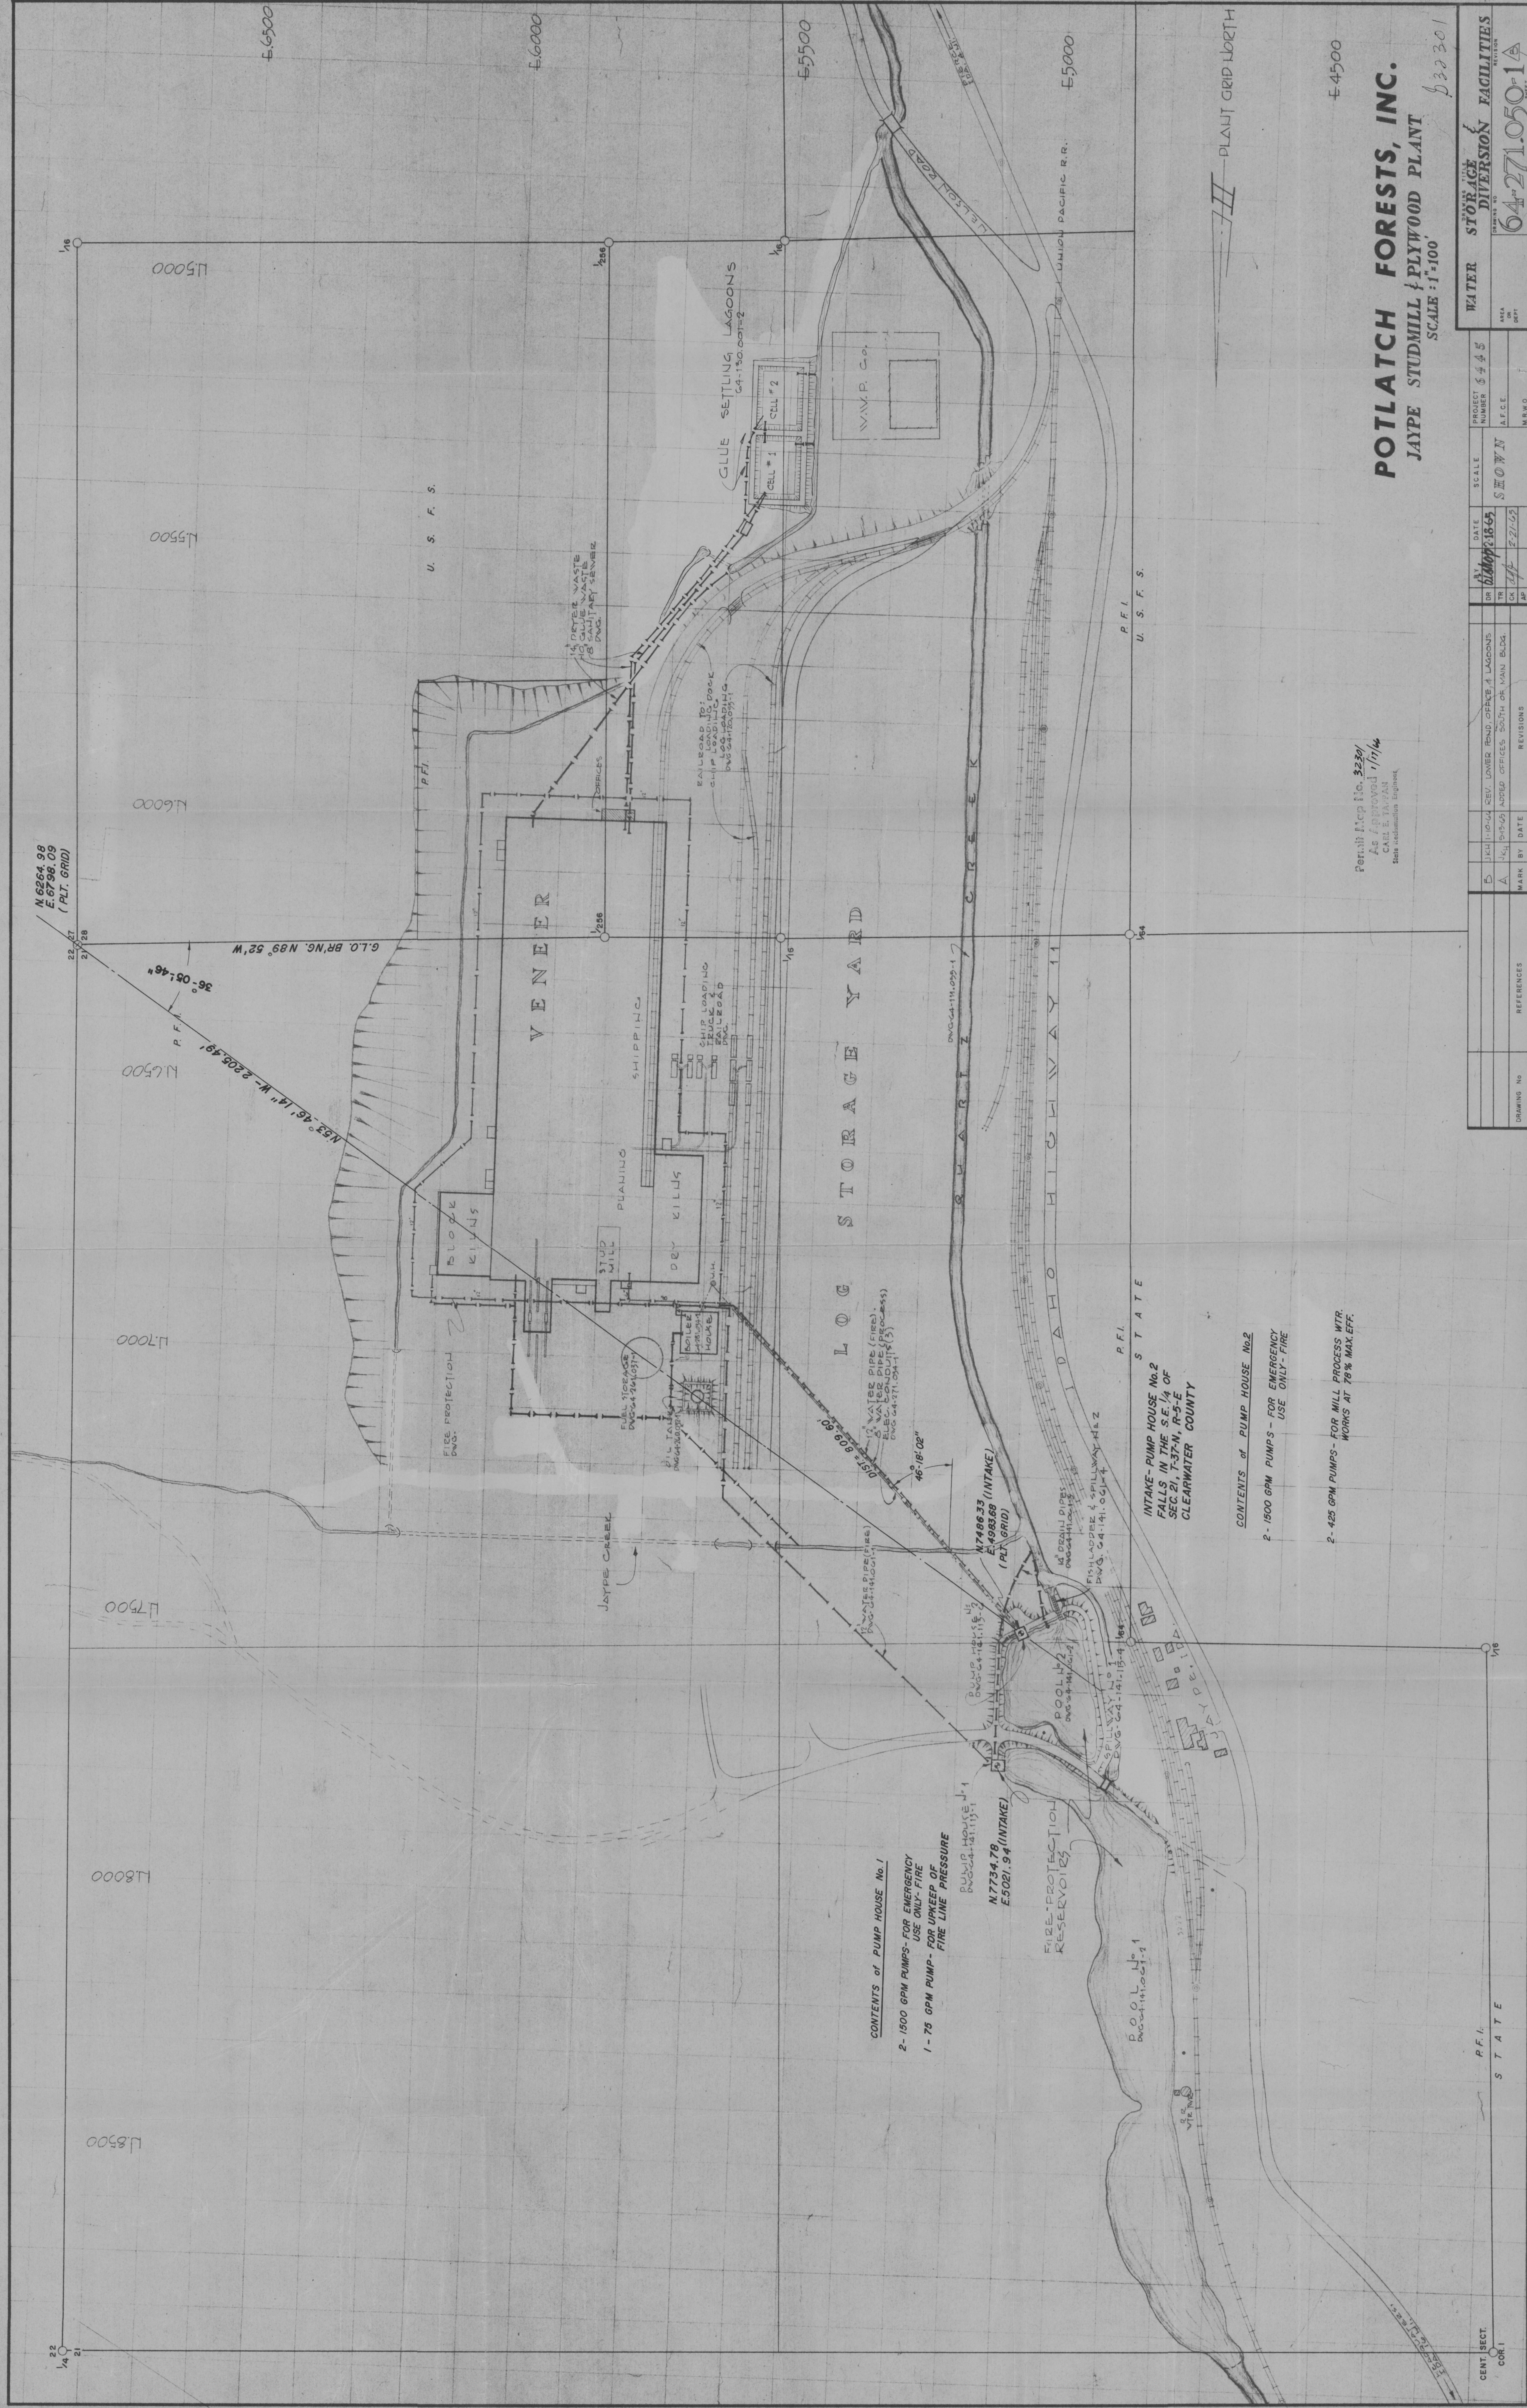

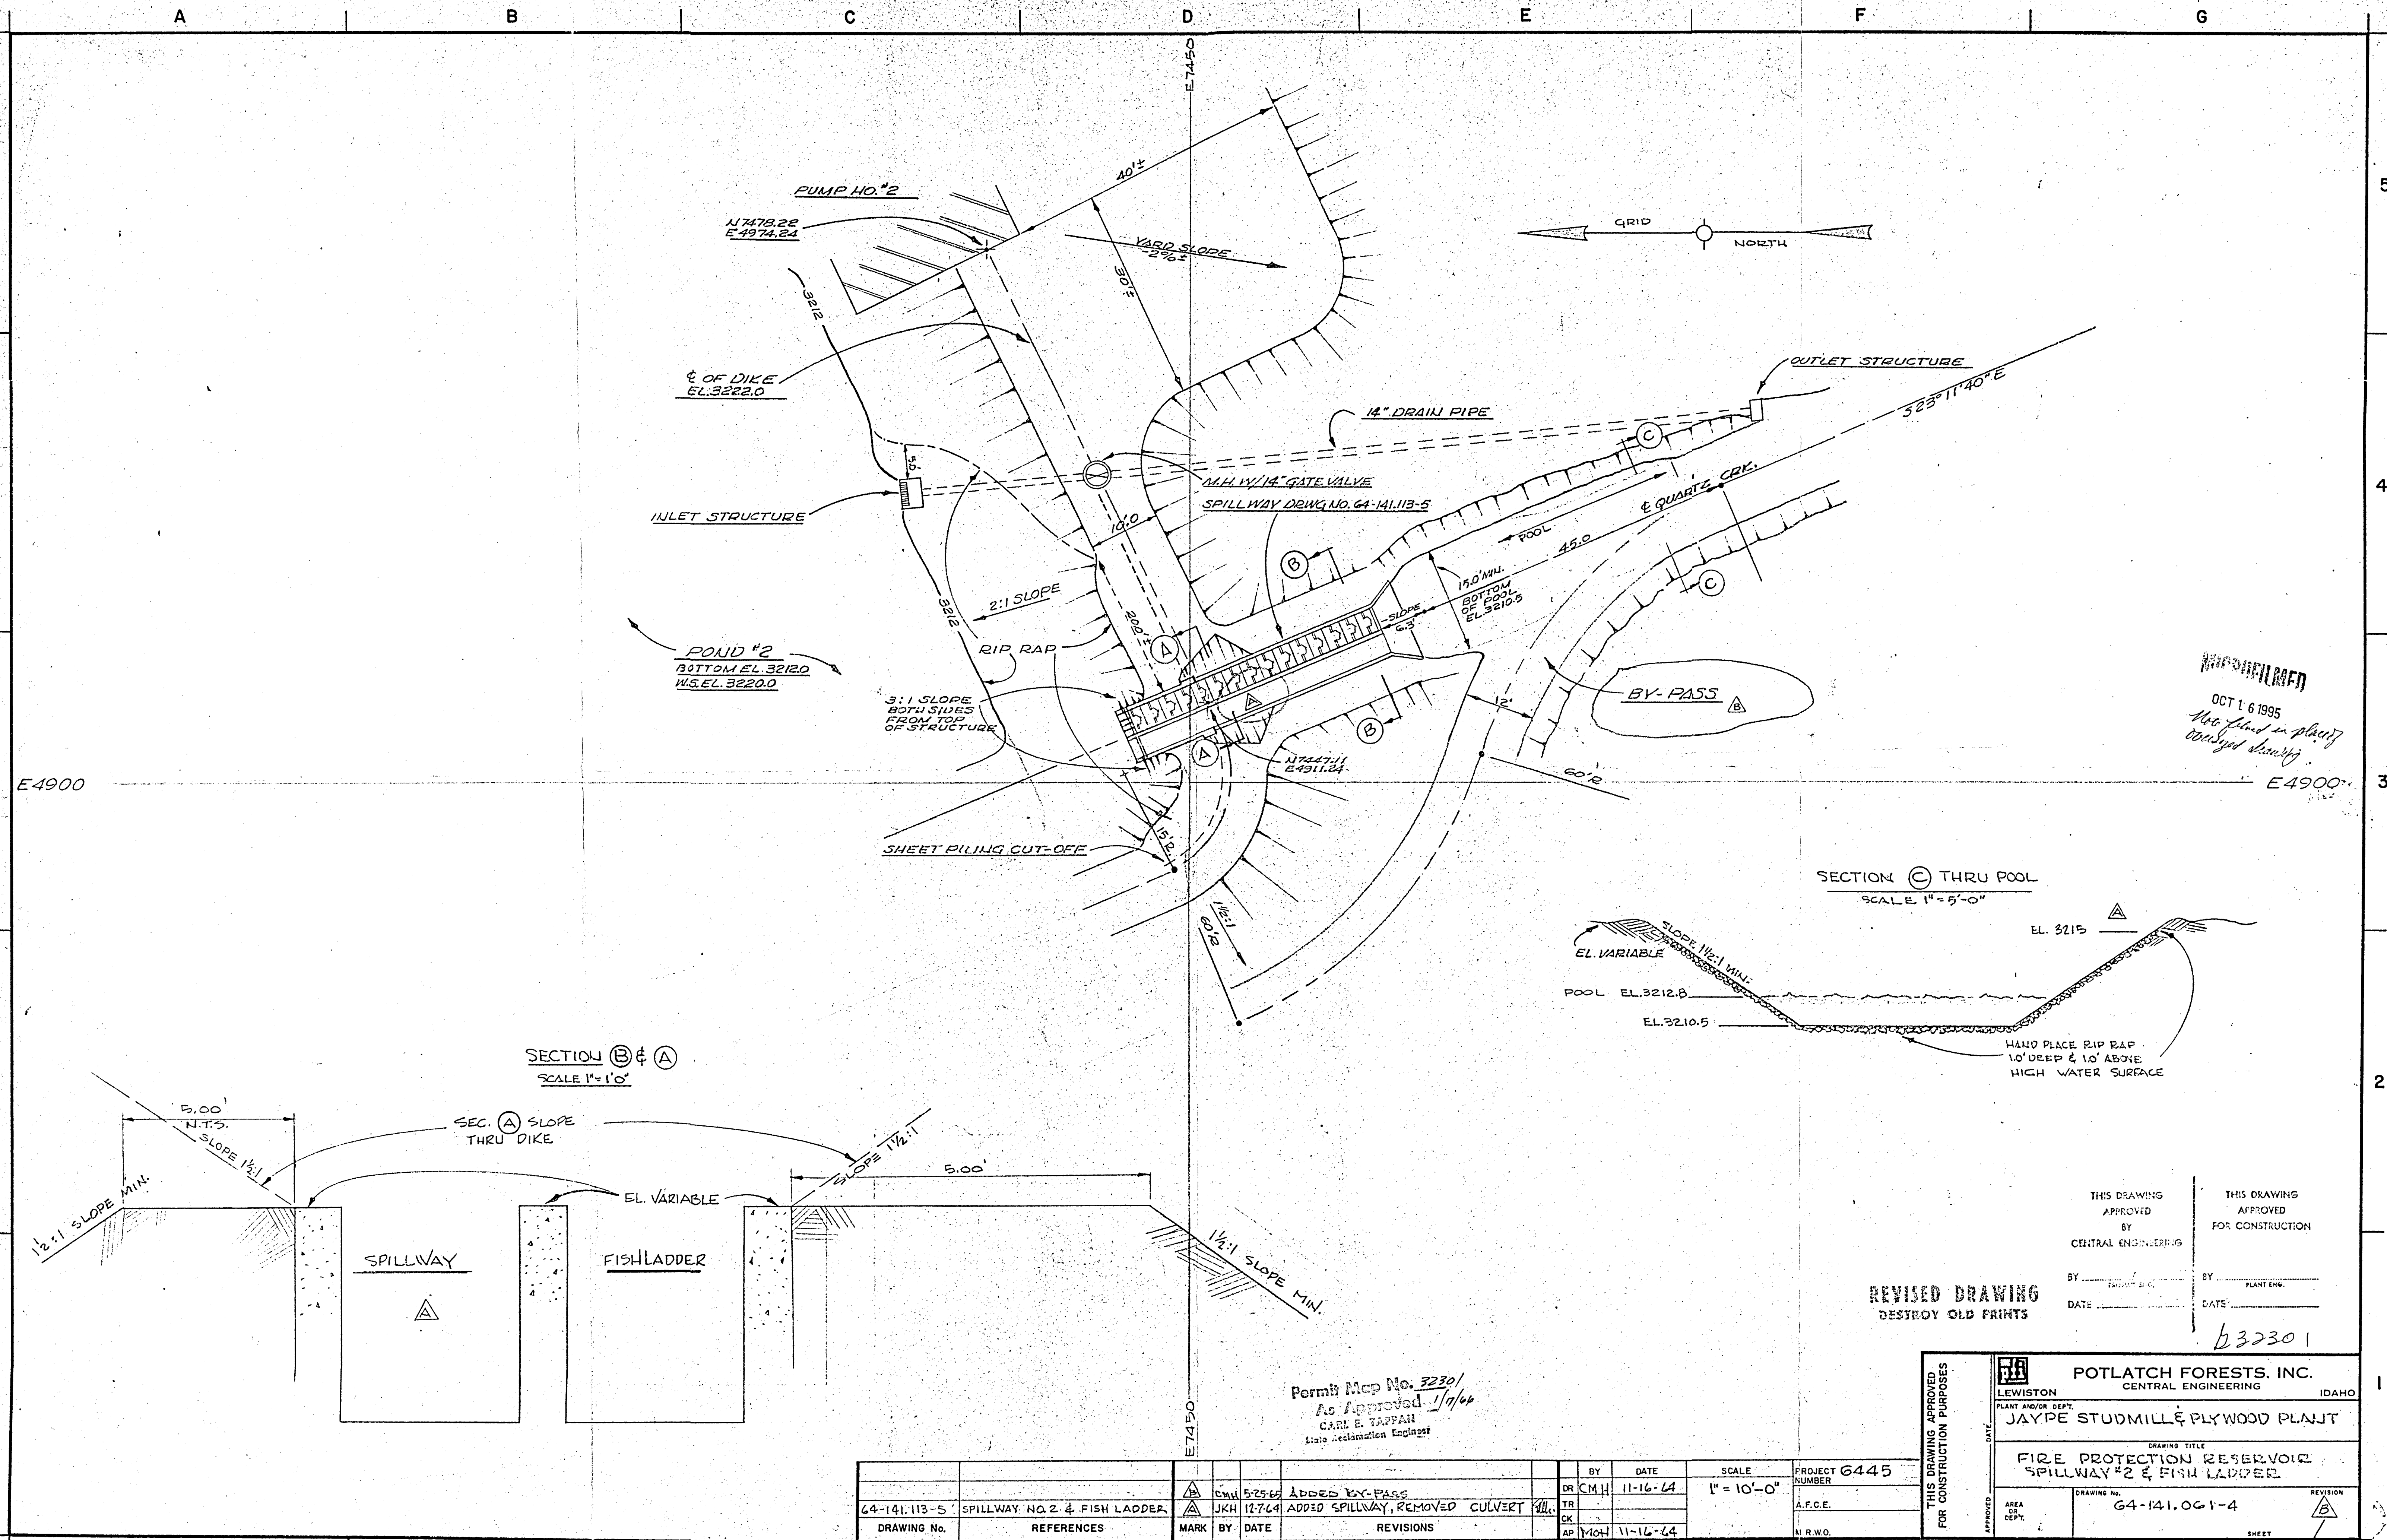

A B C D E F G

5 4 3 2 1

E5200 E5000 E4800 E4600

N7800 N7600 N7400

RD TO CARNEY CAMP

NOTE: PIPE DRAIN REFERENCE DRWG. NO. 64-141.061-4

PIPE DRAIN POND #1 GRAVEL SURFACE ACCESS RD. & YARD M.H. & GATE VALVE NG101'46"E-55.00

PUMP HOUSE #1 DRWG. NO. 64-141.113-1 N7723.11 E5012.61 575°13'14"E-210.00

PLACE 36" REI-CONC. CULV. MEET INV. AT EL. 3217.5, SLOPE 1% N7776.68 E4809.56

EL. 3222.0 SERVICE DRAIN 3212 3210 SILT POND M.H. & VALVE PIPE DRAIN

SPILLWAY NO. 2 & FISH LADDER CHW. NO. 141.061-4

QUARTZ CRK. RE-LOCATED POOL AT EL. 3212.5 W.S.

2 PILING GROUPS C' APART, FULL LENGTH WITH LOGS BEHIND TO 6'-0" ABOVE CREEK BED

EL. 3222.0

EL. 3222.0

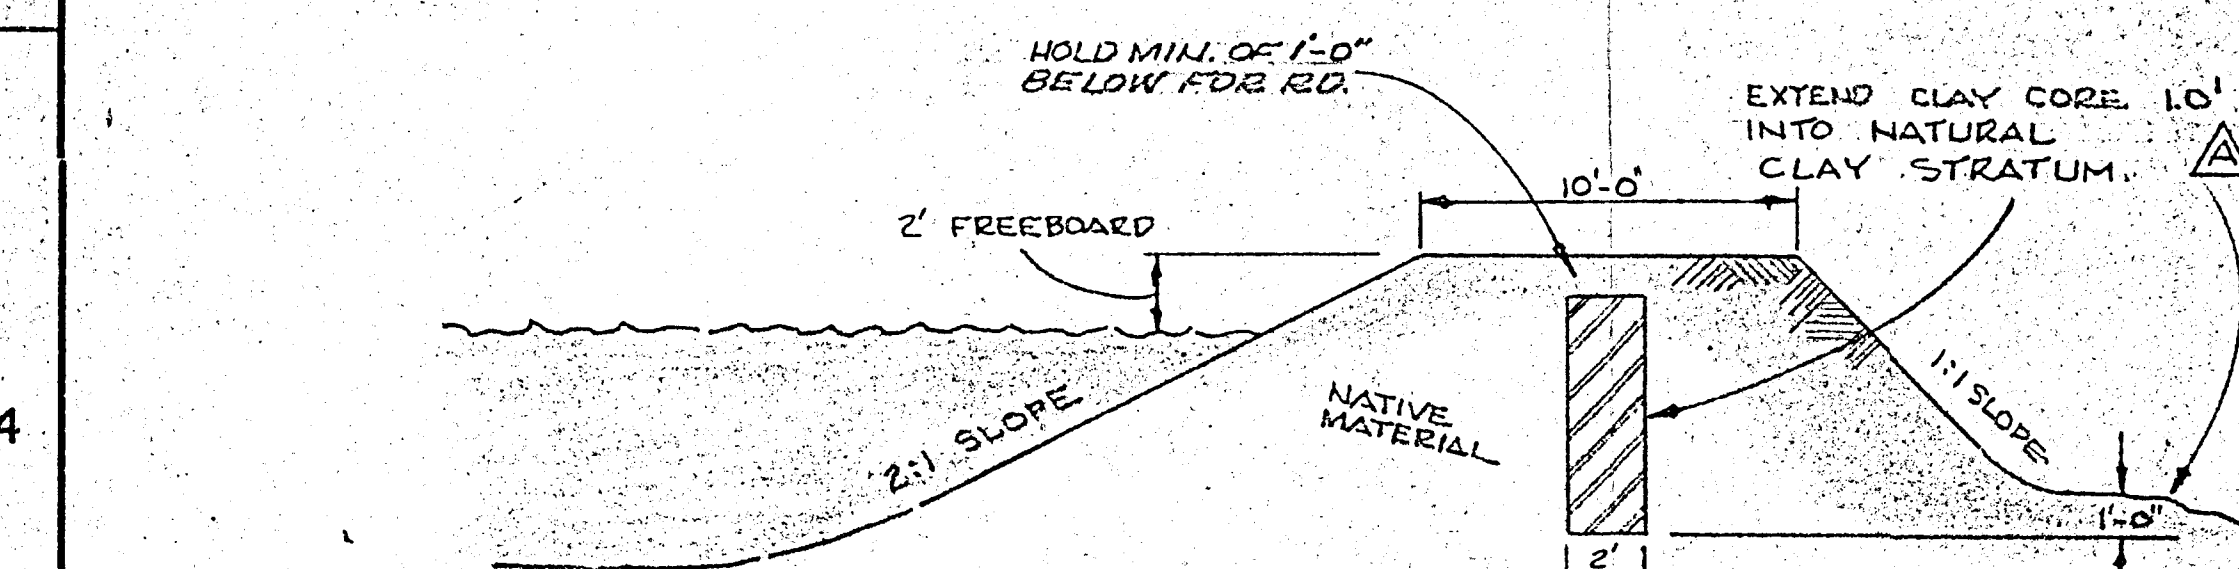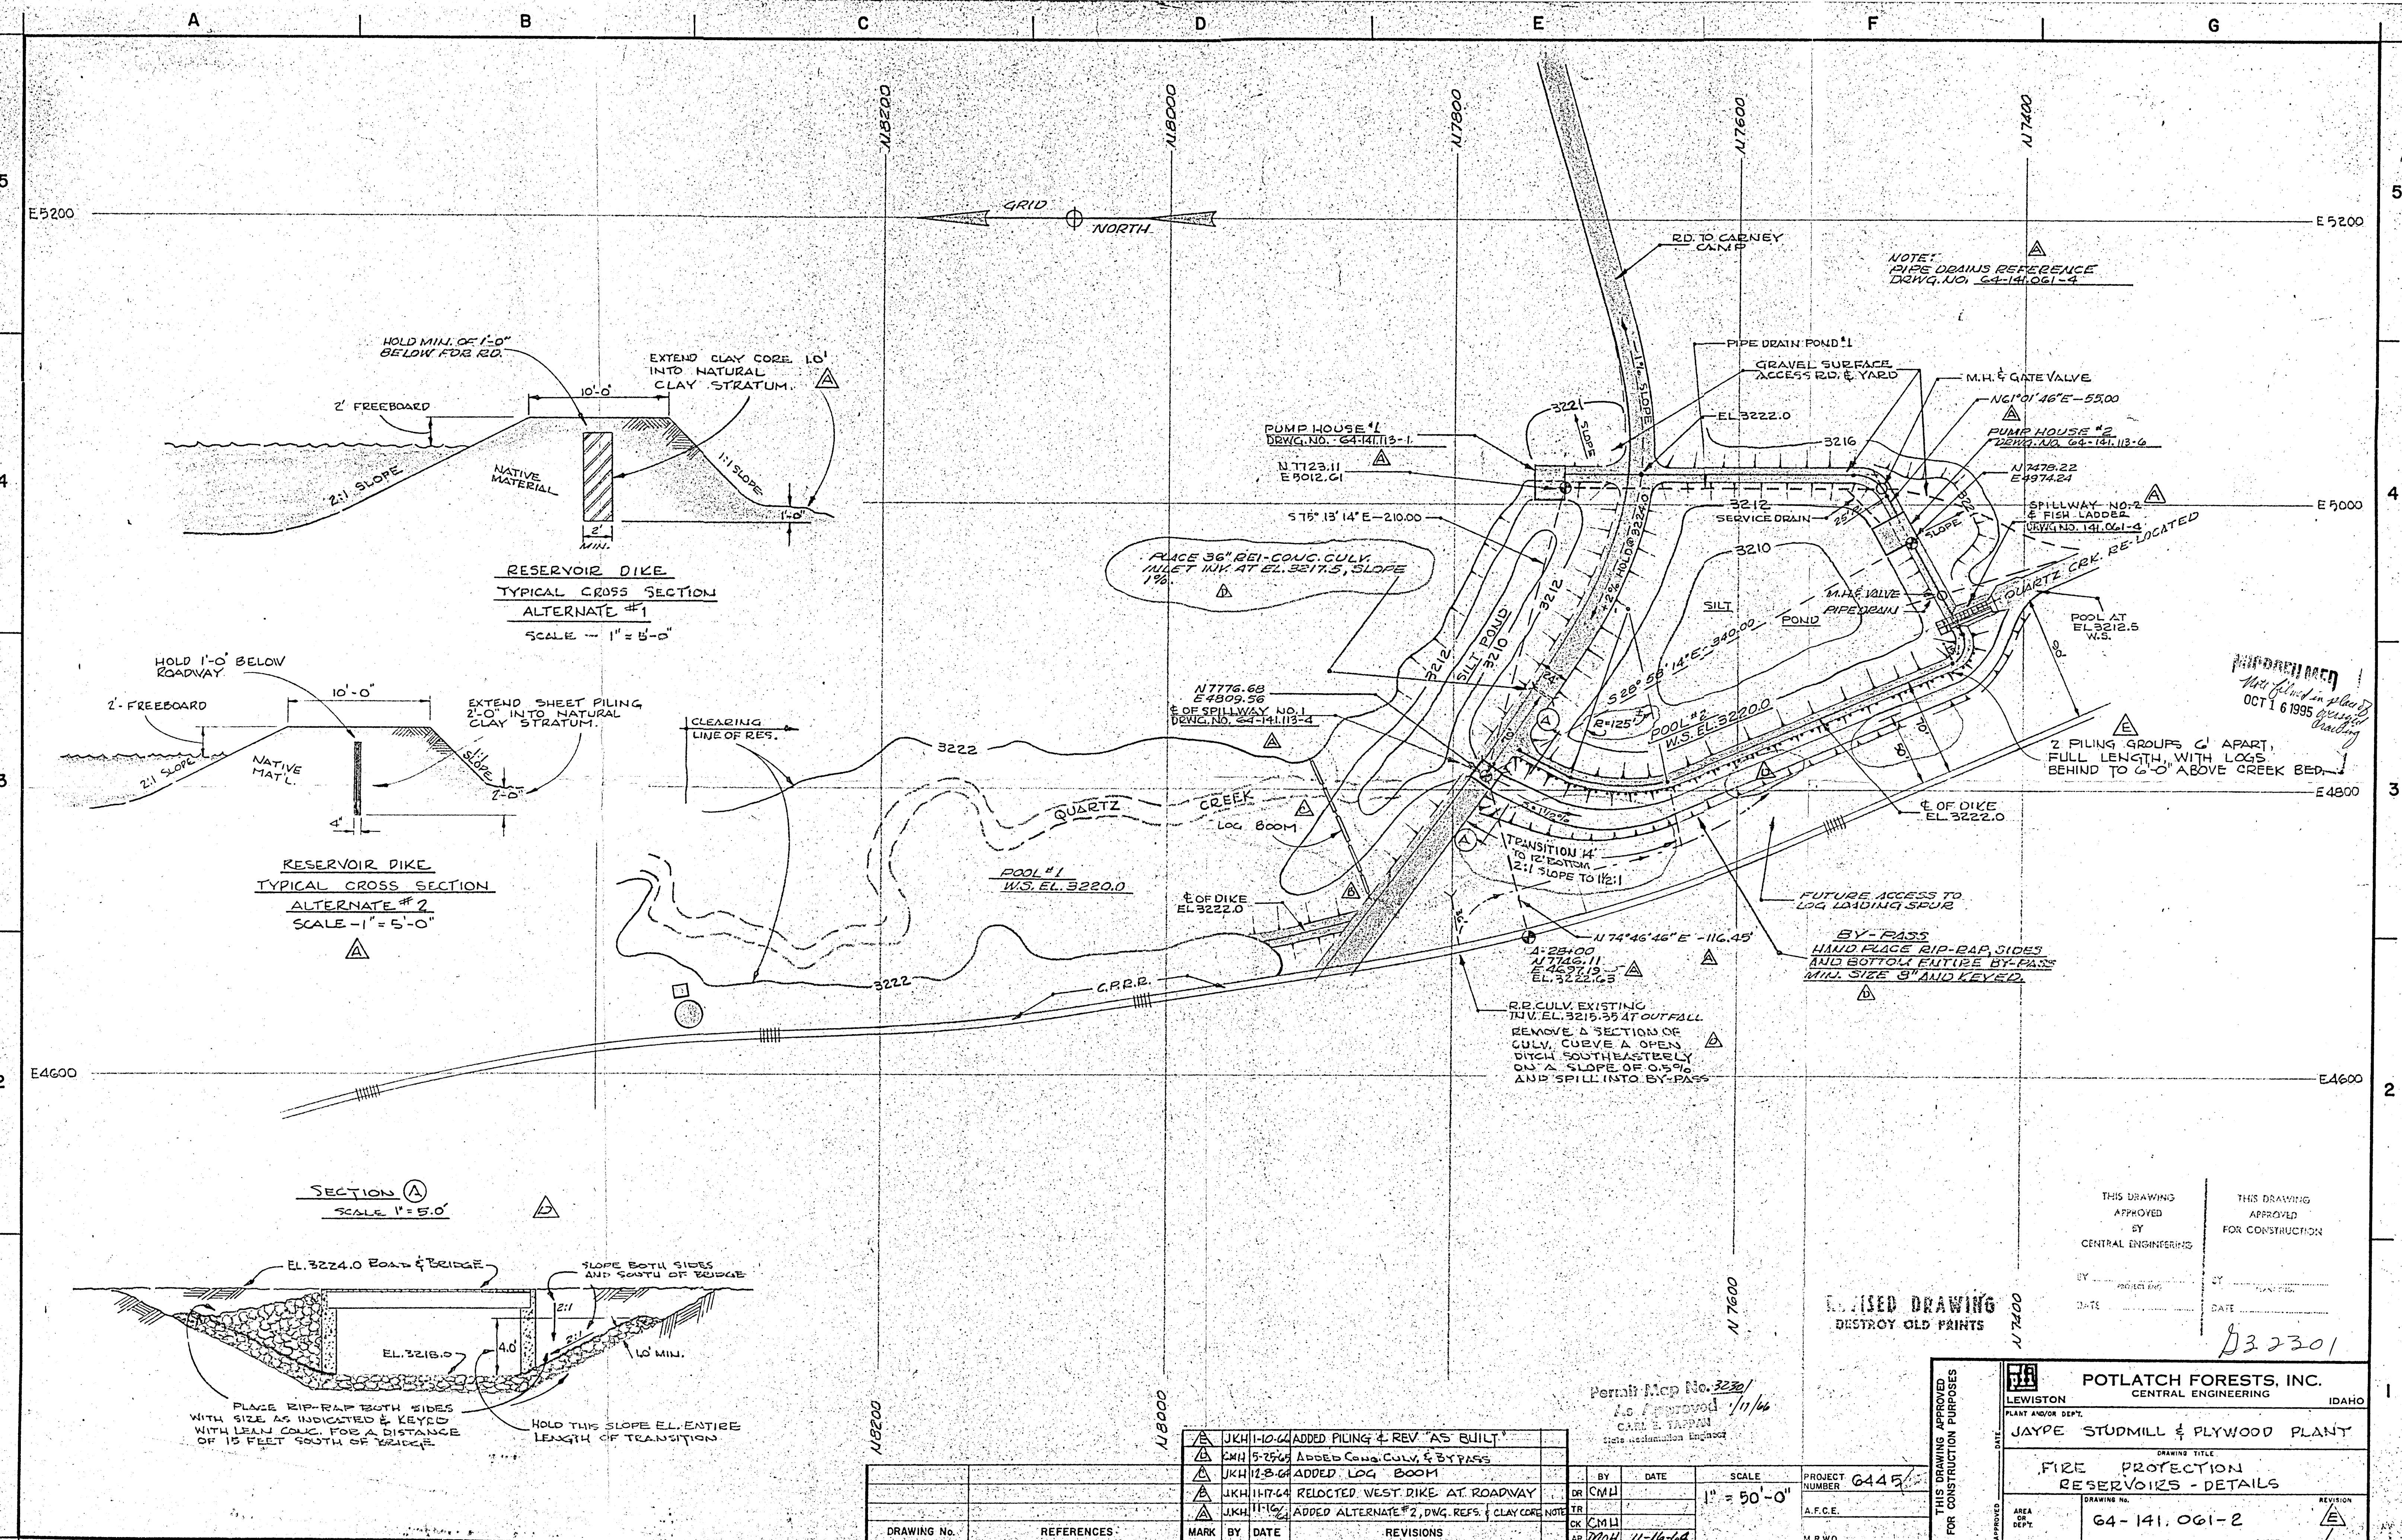

RESERVOIR DIKE
TYPICAL CROSS SECTION
ALTERNATE #1
SCALE - 1" = 5'-0"

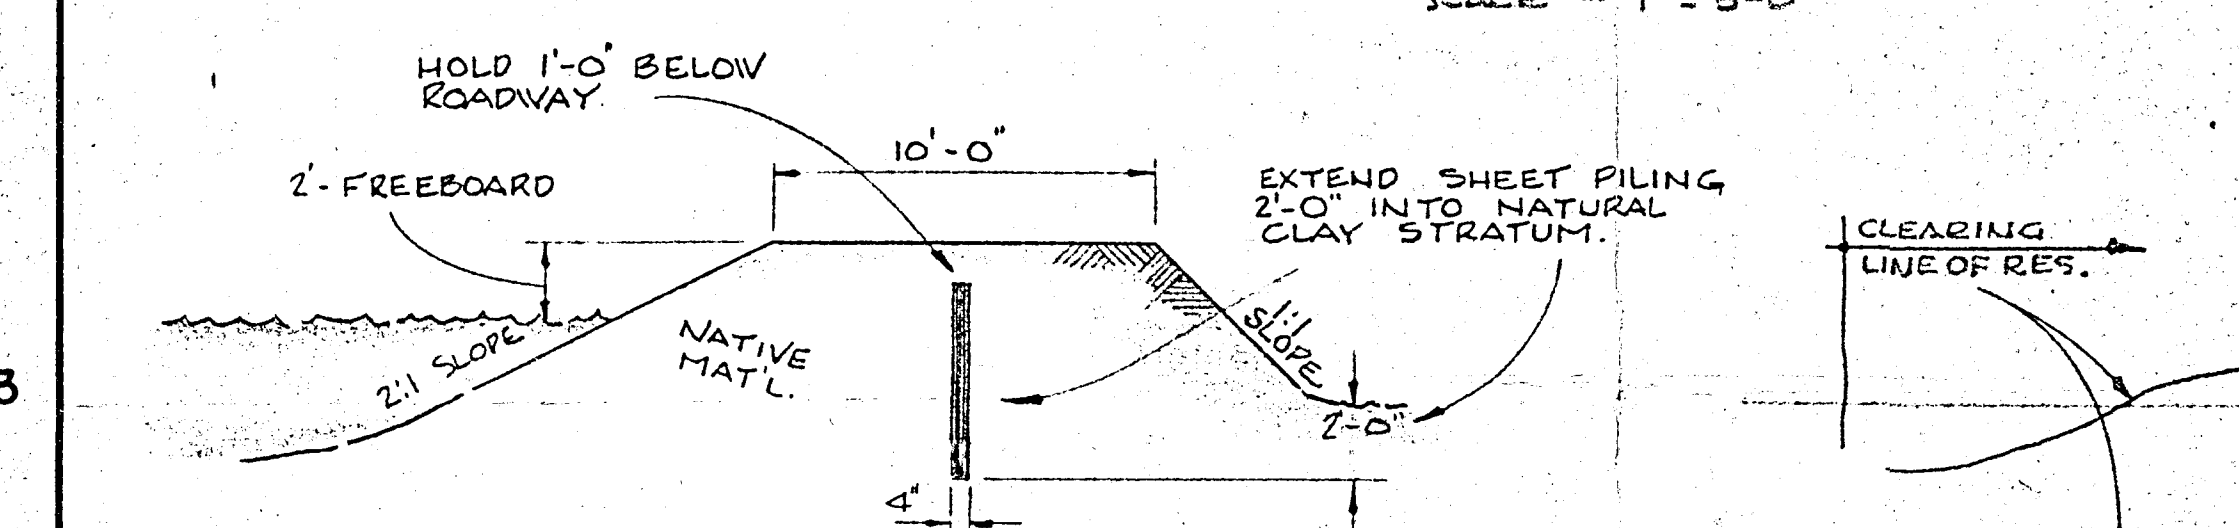

RESERVOIR DIKE
TYPICAL CROSS SECTION
ALTERNATE #2
SCALE - 1" = 5'-0"

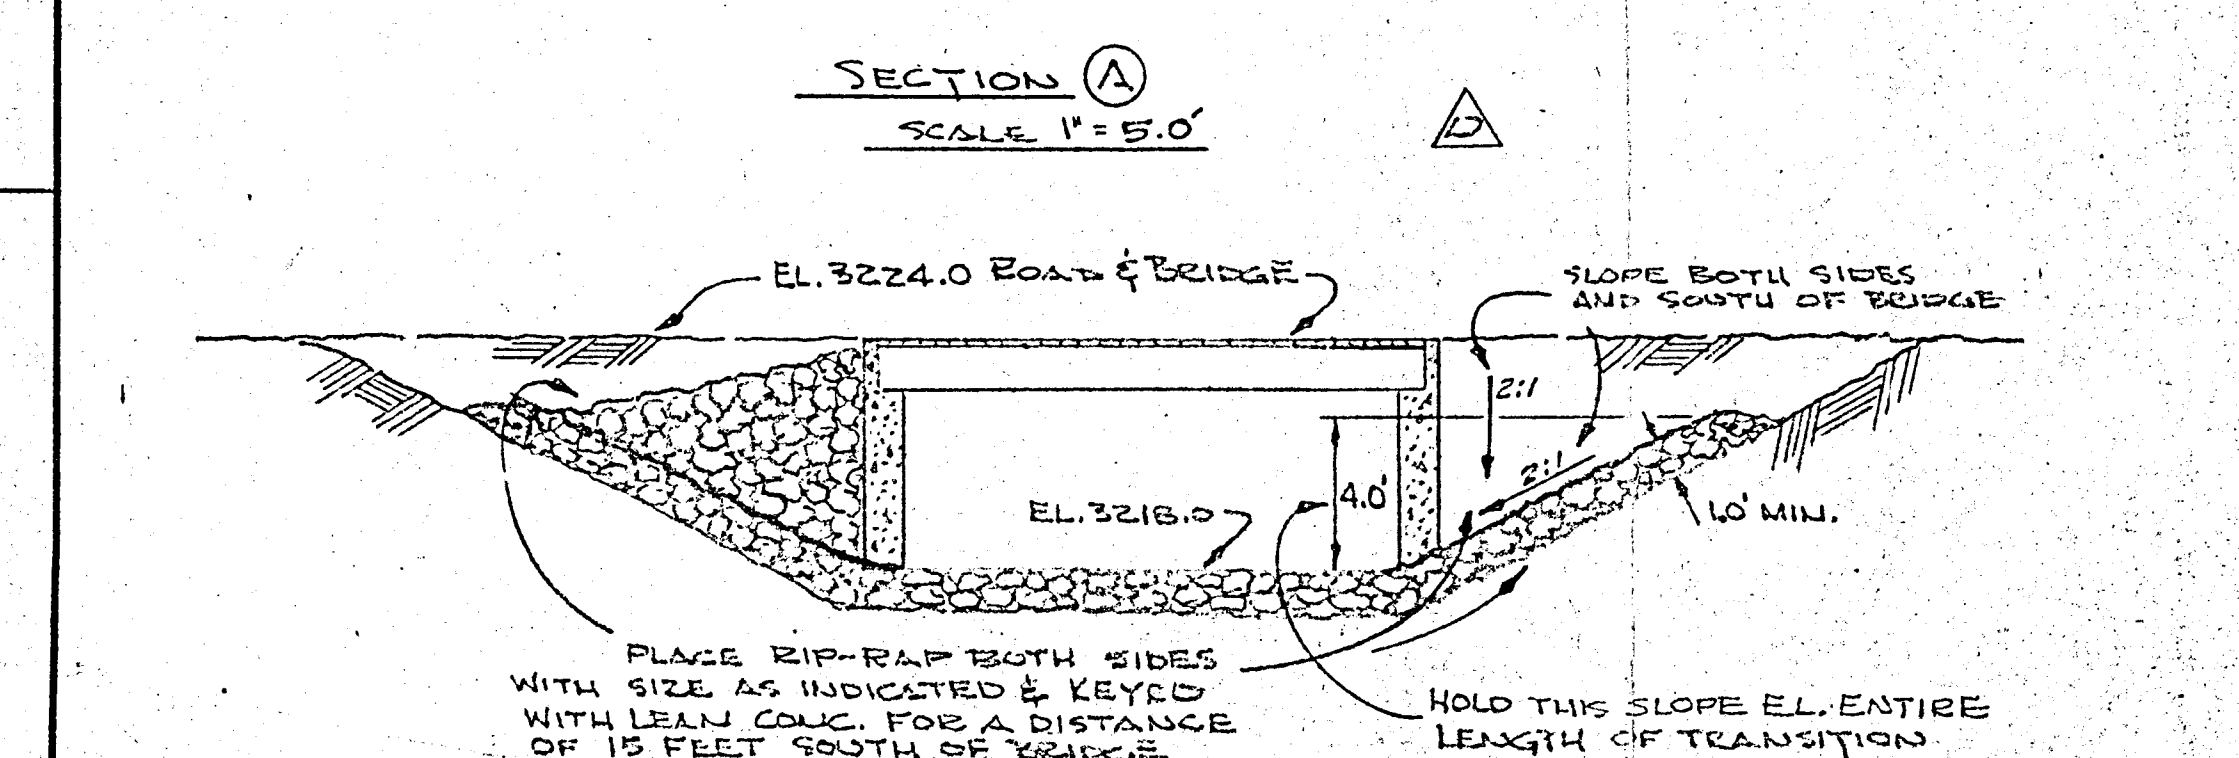

SECTION A
SCALE 1" = 5'-0"

DRAWING NO.	REFERENCES	MARK	BY	DATE	REVISIONS

Permit Map No. 3230/
As approved 11/11/64
CARL E. TAPPIN
State Registration Engineer

REUSED DRAWING
DESTROY OLD PAINTS

THIS DRAWING
APPROVED
BY
CENTRAL ENGINEERING
DATE

THIS DRAWING
APPROVED
FOR CONSTRUCTION
DATE


POTLATCH FORESTS, INC.
LEWISTON
CENTRAL ENGINEERING
IDAHO

JAYPE STUDMILL & PLYWOOD PLANT

DRAWING TITLE
FIRE PROTECTION
RESERVOIRS - DETAILS

DRAWING NO.
64-141.061-2

REVISION
E

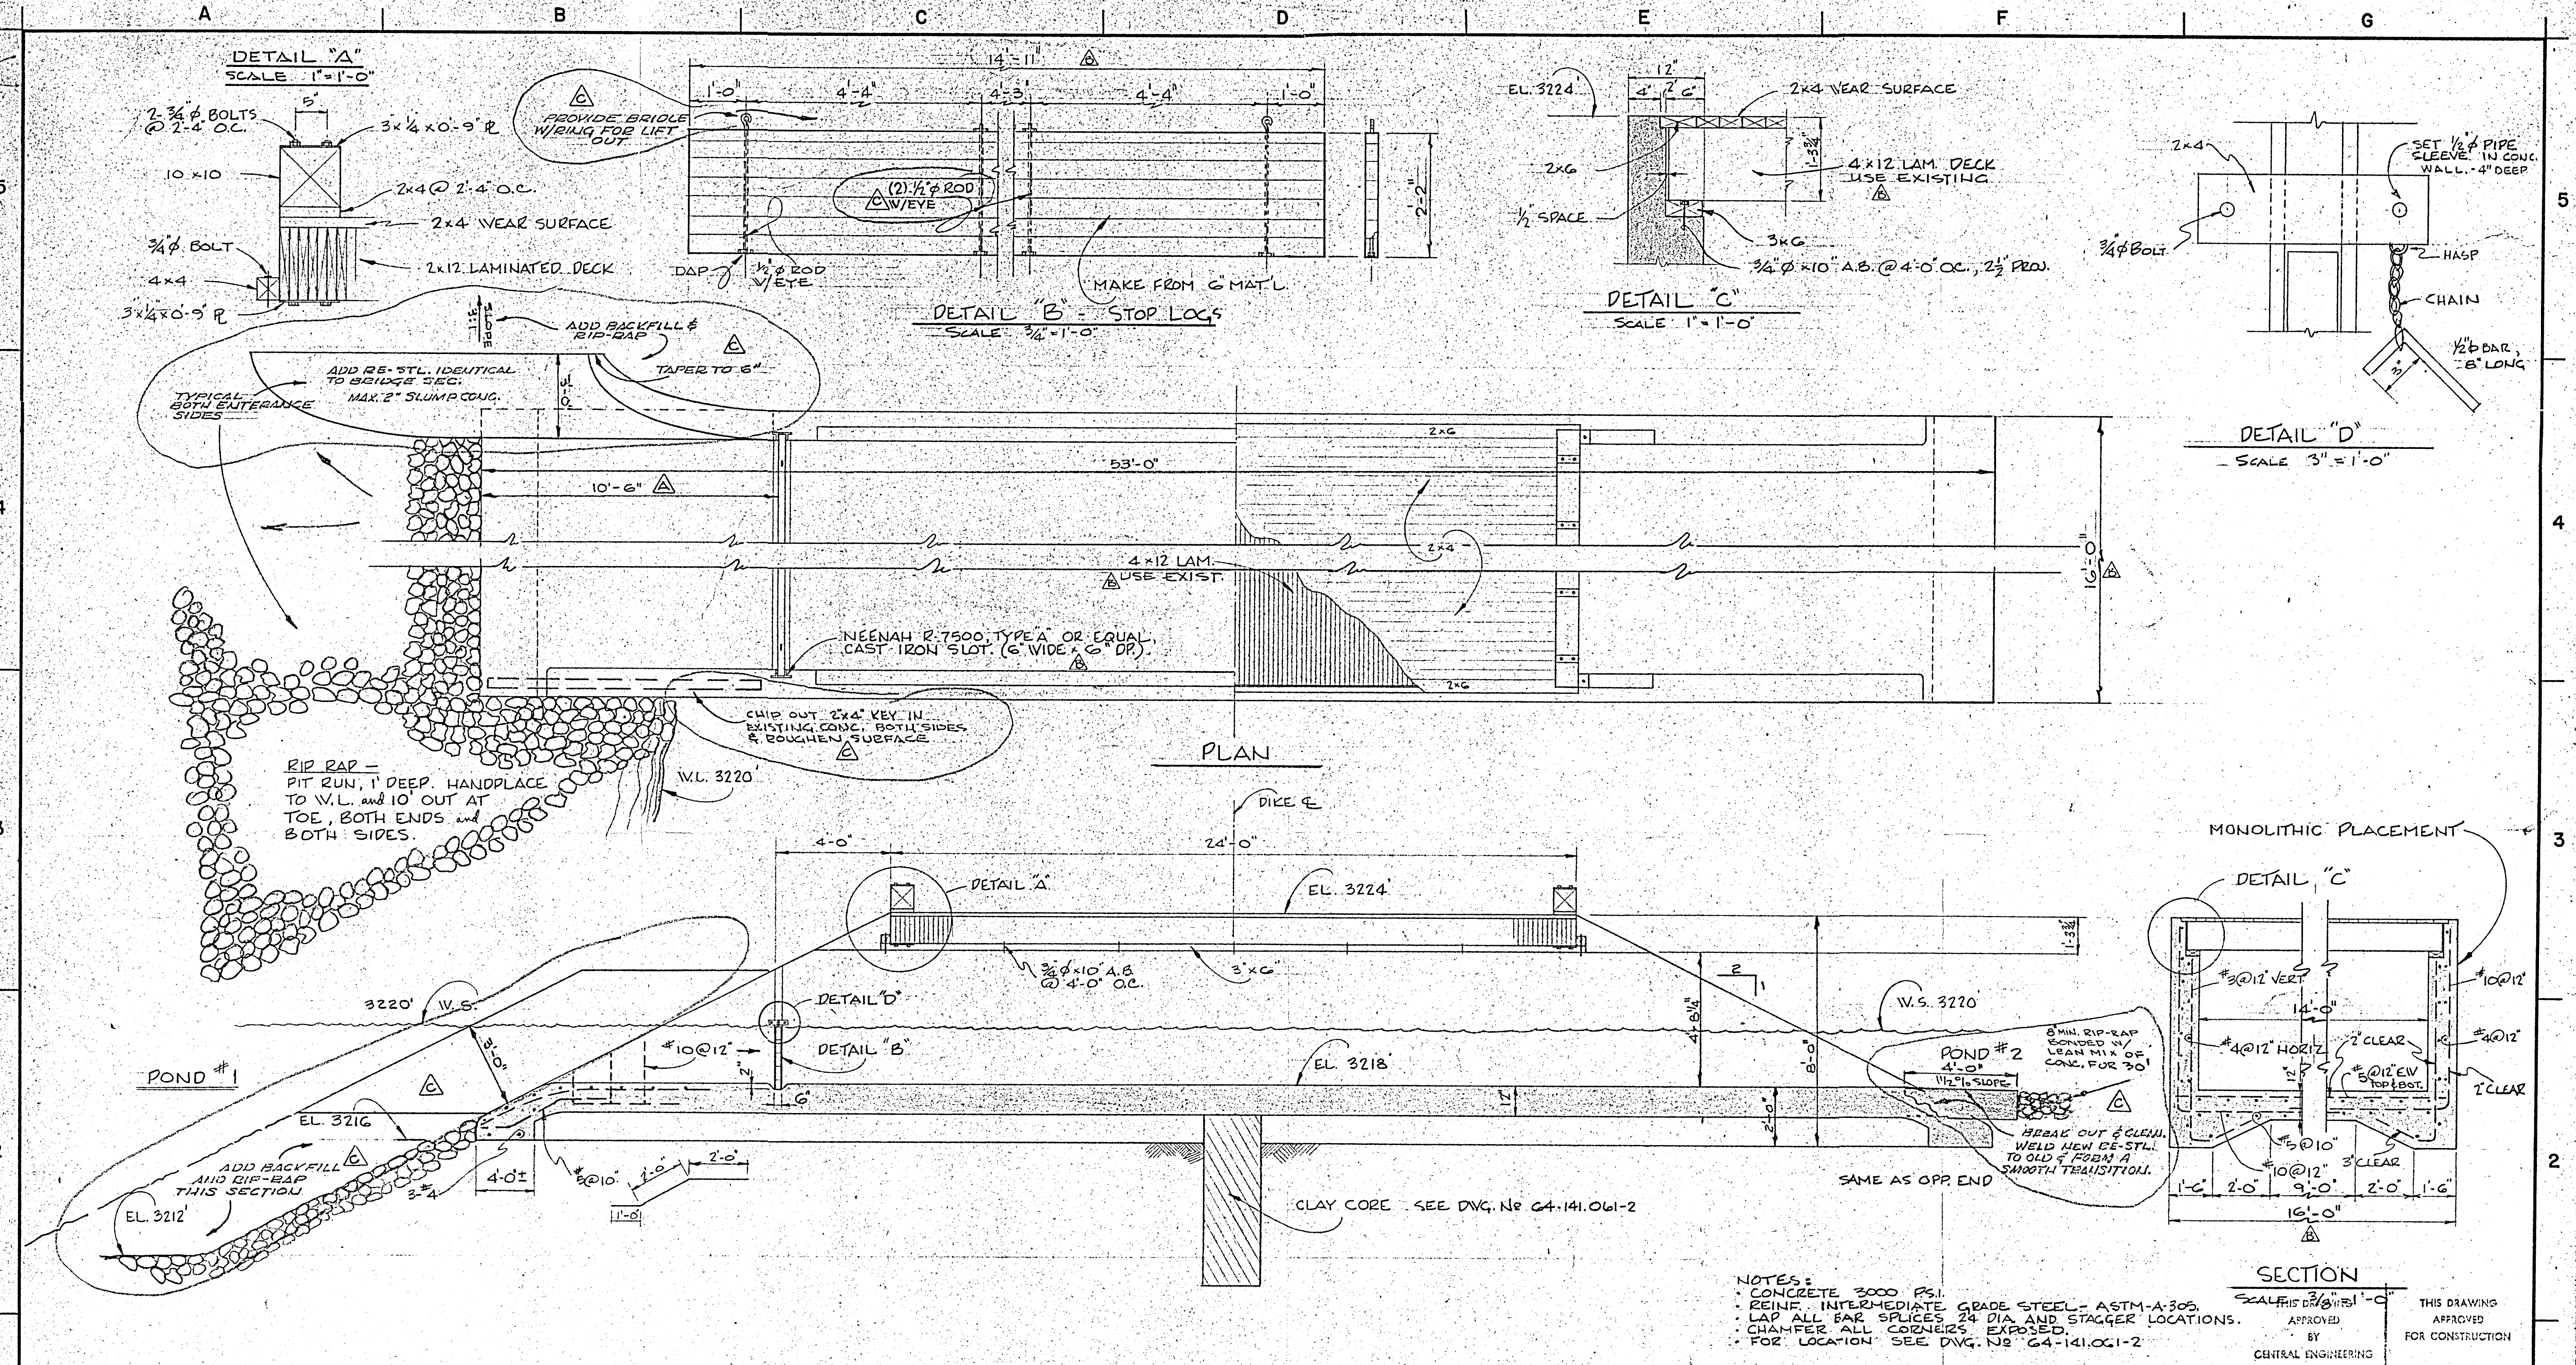


SCALE 3/8" = 1'-0"

NOTES:
• CONCRETE 3000 P.S.I.
• REINF. INTERMEDIATE GRADE STEEL - ASTM-A-305.
• LAP ALL BAR SPICES 24 DIA. AND STAGGER LOCATIONS.
• CHAMFER ALL CORNERS EXPOSED.
• FOR LOCATION SEE DWG. NO. G4-141.061-2

REVISED DRAWING
DESTROY OLD PRINTS
BY: PROJECT ENG. DATE: 11-6-64
BY: PLANT ENG. DATE: 11-6-64
432301

Permit Map No. 3230/
As Approved 11/1/64
CARL E. TAPPAN
State Reclamation Engineer

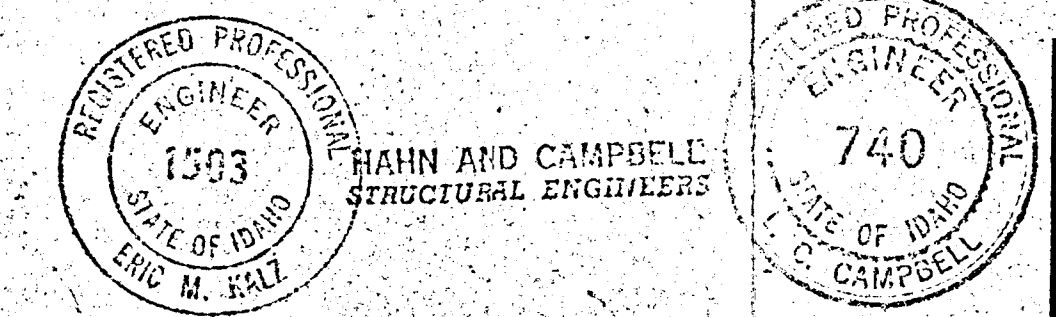

DRAWING No.	REFERENCES	MARK	BY	DATE	REVISIONS	BY	DATE	SCALE	PROJECT NUMBER
G4-141.061-2	FIRE PROTECTION RESERVOIRS		J.K.H.	11-6-64	CHANGED ENTRANCES	J.K.H.	11-6-64	3/8" = 1'-0"	6445
			J.K.H.	11-6-64	CHANGED CLEAR WIDTH TO 14'-0"	J.K.H.	11-6-64	OR AS SHOWN	
			J.K.H.	11-6-64	CHANGED DIMEN. 9'-0" TO 15'-0"	J.K.H.	11-6-64		

POTLATCH FORESTS, INC.
CENTRAL ENGINEERING
LEWISTON, IDAHO
JAYPE MILL
DRAWING TITLE
SPILLWAY NO 1
DRAWING No. 64-141.113-4
SHEET 1

