


T. 57N.  
R 1E.

PARADISE VIEW  
HOME OWNERS  
ASSOCIATION

WELL  
LOCATION

NOV 1964

NOV 08 1994

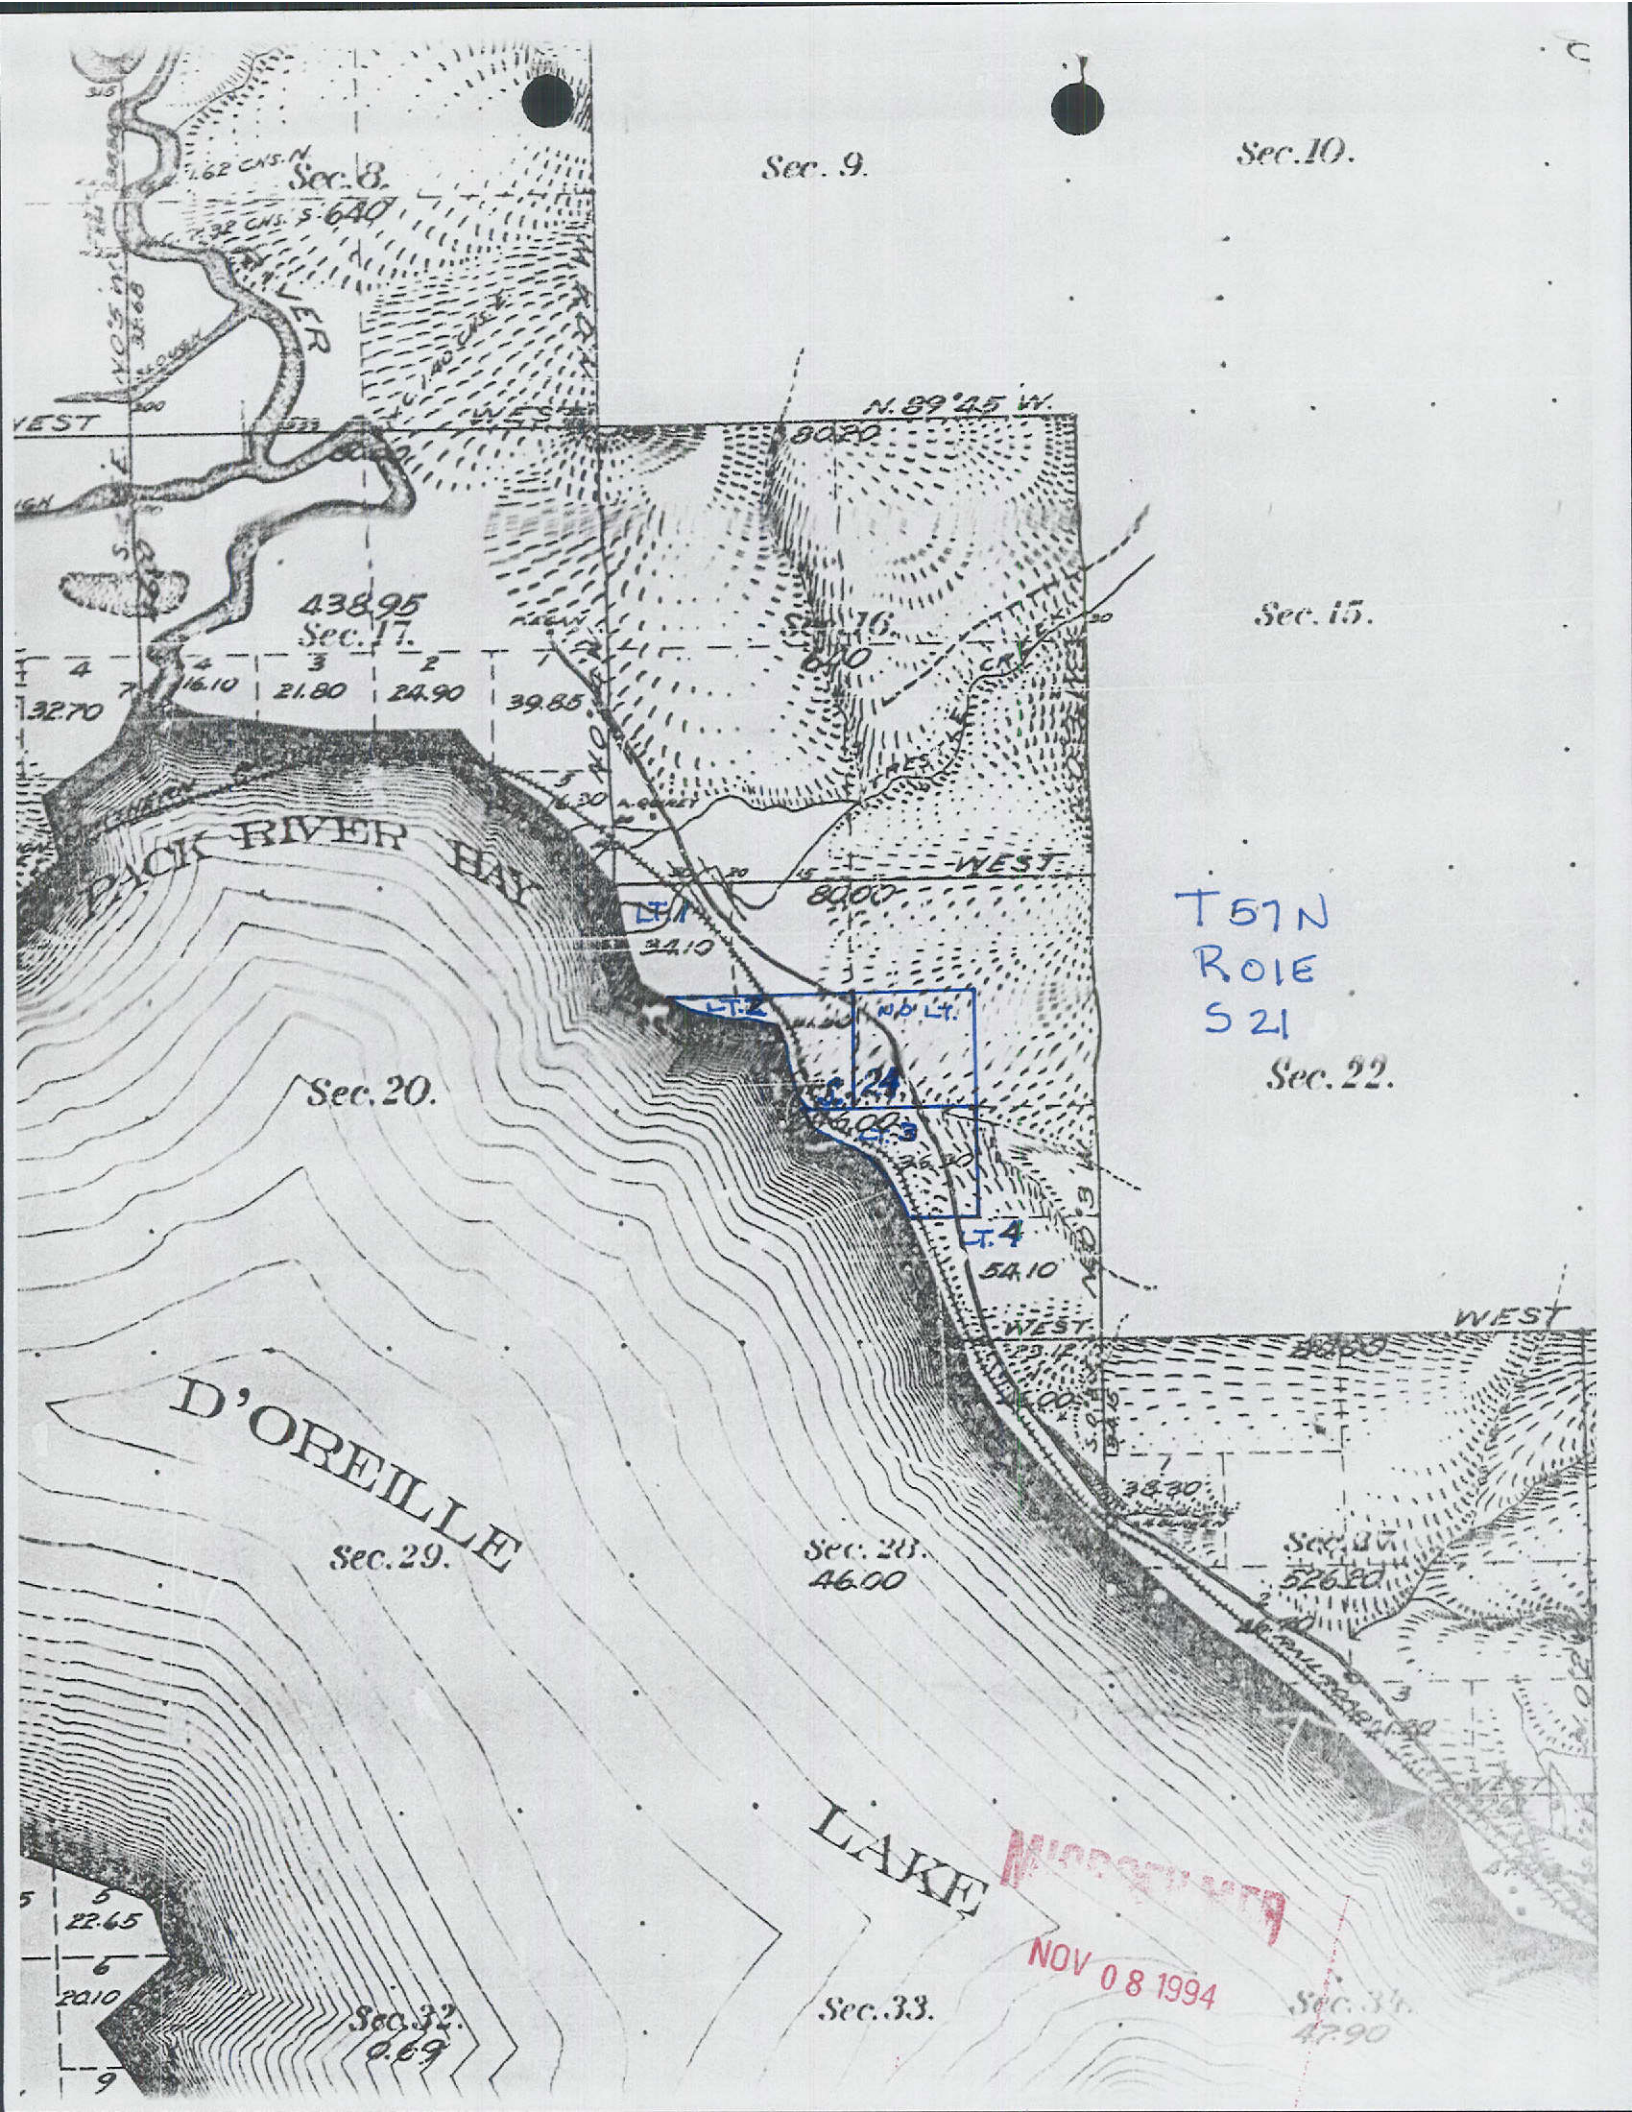

Sec. 9.

Sec. 10.

Sec. 8.

Sec. 15.

438.95  
Sec. 17.

Sec. 16.  
640

Sec. 20.

Sec. 22.

Sec. 28.  
46.00

Sec. 29.


Sec. 31.  
526.80

Sec. 32.  
0.69


Sec. 33.

Sec. 34.  
47.90


NOV 08 1994

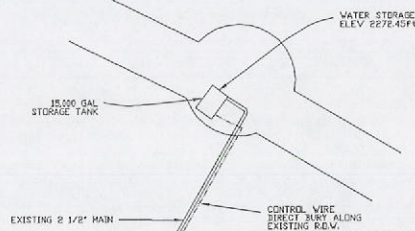


NOTE:  
ELEVATIONS ARE BASED ON AN APPROXIMATE  
ELEVATION OF 2200.00 FT. AT THE INITIAL POINT  
OF PARADISE VIEW ESTATES.

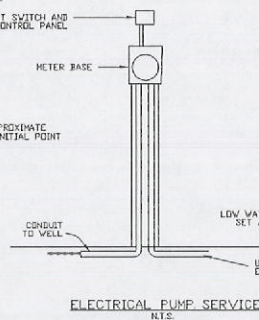

ELECTRICAL PUMP SERVICE  
N.T.S.

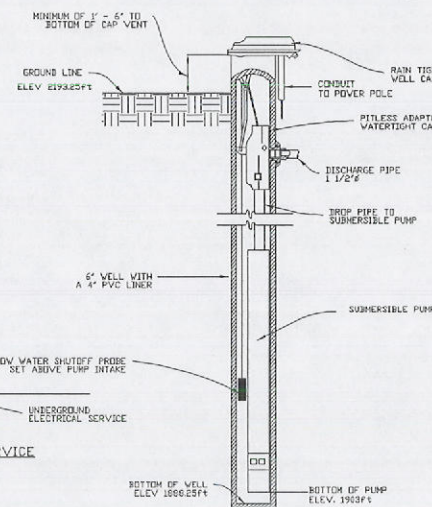


WELL CONNECTION DETAILS  
N.T.S.

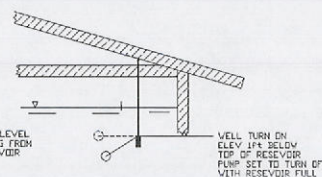


WELL PUMP CONTROL DETAILS  
N.T.S.

NOTE:  
ALL CONSTRUCTION SHALL BE IN ACCORDANCE WITH "ISDAH STANDARDS FOR PUBLIC WORKS CONSTRUCTION" (LATEST EDITION)  
PUMP SHALL BE CAPABLE OF PRODUCING 20 GPM AT A TOTAL DYNAMIC HEAD OF 388.5 FT.  
PUMP SHALL BE A SHP GOULD 25EL30432 OR EQUAL.  
ALL NEW PIPING SHALL BE GALVANIZED STEEL AND SHALL BE INSTALLED FROM THE WELL TO THE DISTRIBUTION LINE.  
ALL VALVES SHALL BE BRASS 150 PSI WATER.  
DISINFECTION:  
THE PUMP AND PIPING SHALL BE DISINFECTED PRIOR TO PUMPING INTO THE DISTRIBUTION SYSTEM. THIS SHALL BE ACCOMPLISHED BY ADDING A CHLORINE SOLUTION TO THE WELL AND PUMPING IT THROUGH THE PIPING TO THE HYDRANT. WHEN THE CHLORINE IS DETECTED AT THE HYDRANT, THE HYDRANT SHALL BE CLOSED AND THE PUMP SHUT DOWN. AND THE CHLORINE SHALL BE RETAINED IN THE SYSTEM FOR A MINIMUM OF TWO HOURS. AFTER TWO HOURS, THE CHLORINE SOLUTION CAN BE FLUSHED THROUGH THE HYDRANT AND THE VALVE OPENED TO THE DISTRIBUTION SYSTEM.

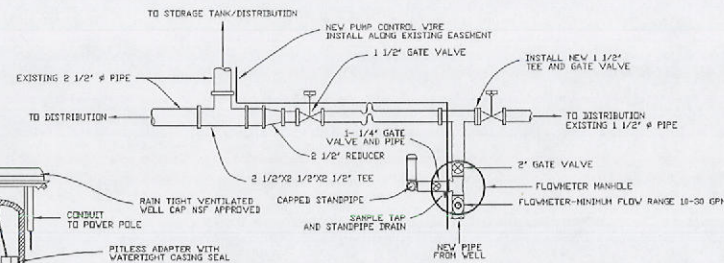

PIPING DETAILS  
N.T.S.

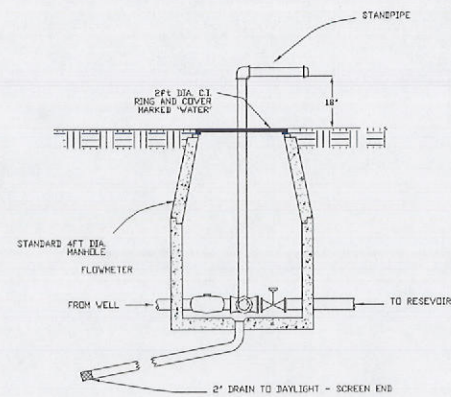

FLOWMETER MANHOLE  
N.T.S.

PARADISE VIEW ESTATES  
HOME OWNERS ASSOCIATION  
WELL CONNECTION DETAILS

|         |          |         |     |             |                |                         |
|---------|----------|---------|-----|-------------|----------------|-------------------------|
| RC1     | AS BUILT | 6/27/94 | REV | DESIGNED BY | TUCKER         | ENGINEERING CONSULTANTS |
| RC1     | REVISED  | 3/28/94 | REV | DRAWN BY    | 617 CHURCH ST. | SANPIMENT, IDAHO        |
| CHECKED | REVISION | DATE    | BY  | DATE        | 2/14/94        | PROJECT NO.             |
|         |          |         |     | SCALE       | AS SHOWN       | 94-07-1                 |
|         |          |         |     |             |                | DRAWING NO.             |
|         |          |         |     |             |                | 1                       |



Flowmeter  
Frost Free

WELL HEAD  
HYDRANT/PUMP WORKS




STATE OF IDAHO  
DEPARTMENT OF WATER RESOURCES  
D REPORT SUPP

PERMIT # 96-08799

JAN 1 1997

MICROFILMED

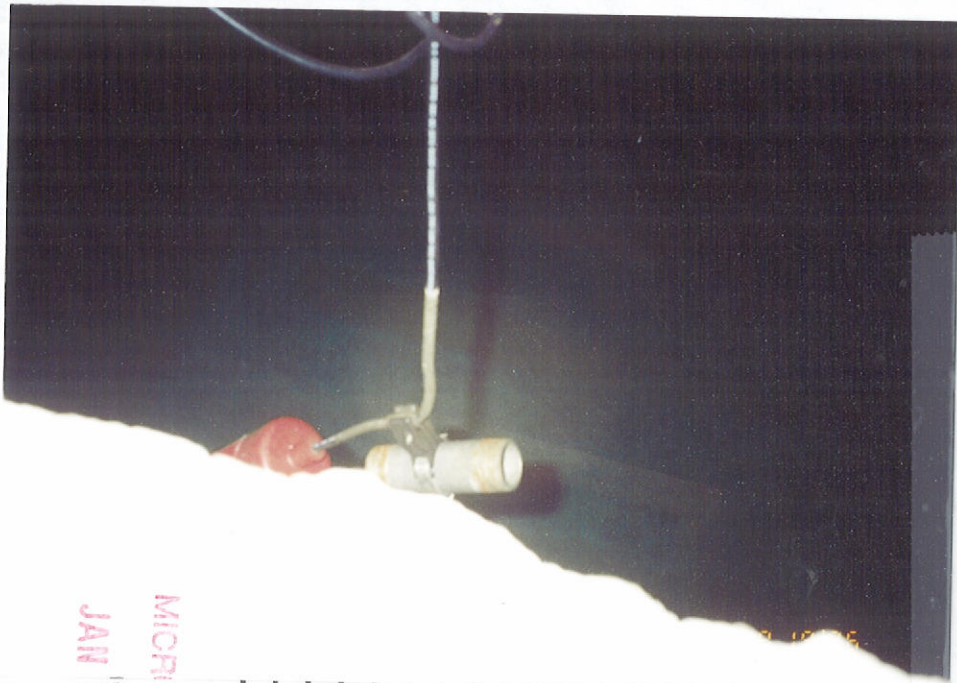

MICROFILMED  
JAN 1997

Res. Float  
RESERVOIR



PLACE OF USE



STATE OF IDAHO  
DEPARTMENT OF WATER  
AND REPORT SUPPLY  
PHOTOGRAPH

PERMIT #

916-08799



PLACE OF USE

STATE OF IDAHO  
DEPARTMENT OF WATER &  
FIELD REPORT SUPPL  
HOTOGRAPH



PERMIT #

96-08799

10 1997

DELIVERED

PEND OREILLE STATE WILDLIFE MANAGEMENT

Pack  
River  
Flats

LAKE

Mile  
128  
X

PEND  
Elevation 2062

TRESTLE CREEK

2067A11

2067A12

TRESTLE CREEK

# Paradise View Assoc.

96-08799

T. 57N., R. 01E, Sec. 21

State of Idaho  
Department of Water Resources

# WATER RIGHT LICENSE

WATER RIGHT NO. 96-08799

Priority: April 12, 1994

Maximum Diversion Rate:

0.05 CFS

Maximum Diversion Volume:

36.1 AF

This is to certify, that PARADISE VIEW HOME OWNERS ASSN  
140 EAGAN MOUNTAIN DR  
HOPE ID 83836

has complied with the terms and conditions of the permit, issued pursuant to Application for Permit dated April 12, 1994; and has submitted Proof of Beneficial Use on May 30, 1995. An examination indicates that the works have a diversion capacity of 0.050 cfs of water from a GROUNDWATER source, and a water right has been established as follows:

| <u>BENEFICIAL USE</u> | <u>PERIOD OF USE</u> | <u>RATE OF DIVERSION</u> | <u>ANNUAL VOLUME</u> |
|-----------------------|----------------------|--------------------------|----------------------|
| DOMESTIC              | 01/01 to 12/31       | 0.05 CFS                 | 36.1 AF              |

LOCATION OF POINT(S) OF DIVERSION:

SWNE , Sec. 21, Township 57N, Range 01E  
BONNER County

PLACE OF USE: DOMESTIC

TWN RGE SEC

57N 01E 21

SWNE

Lot 2 (SENW)

Lot 3 (NWSE)

CONDITIONS OF APPROVAL AND REMARKS

1. The maximum diversion volume is defined as the maximum allowable volume of water that may be diverted annually from the source under this right. The use of water confirmed by this right is limited to the amount which can actually be beneficially used. The maximum diversion volume may be adjusted to more accurately describe the beneficial use or to implement accepted standards of diversion and use efficiency.
2. This water right is appurtenant to the described place of use.
3. This right is subject to all prior water rights and may be forfeited by five years of non-use.
4. Modifications to or variance from this license must be made within the limits of Section 42-222, Idaho Code, or the applicable Idaho law.
5. Domestic use is for 32 homes.
6. Place of use known as Lots 1-24, Paradise View Estates and 8 other lots not originally part of this subdivision plat but are part of the Paradise View Estates Home Owners Association and are served by this water system.

1500000000


1000000000

State of Idaho  
Department of Water Resources

# WATER RIGHT LICENSE

WATER RIGHT NO. 96-08799

This license is issued pursuant to the provisions of Section 42-219, Idaho Code.  
Witness the seal and signature of the Director, affixed at Boise, this 19<sup>th</sup>  
day of November, 1996

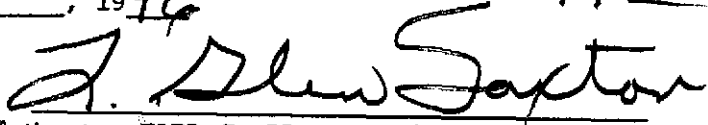  
Acting for KARL J. DREHER, Director



RECEIVED

MAY 30 1995

STATE OF IDAHO  
DEPARTMENT OF WATER RESOURCES

Department of Water Resources

## PROOF OF BENEFICIAL USE

The Idaho Department of Water Resources considers this form a statement that the permit holder(s) has/have completed all development that will occur under this permit and that water has been applied according to the provisions of the permit for the beneficial use(s) described below. This form must be accompanied by a license examination fee, when necessary, or be accompanied by a completed field examination report prepared by a certified water right examiner who has been appointed by the department.

1. Permit No. 96-08799 Telephone No. 208-264-56782. Name(s) of Permit Holder(s): Paradise View Home Owners Association3. Mailing Address: 140 Eagan Mt. Rd. Hope, ID 838364. Source of Water: Well If **GROUNDWATER** (well), Date Drilled: mo. Nov / yr. 1993a. Well Driller: Sweetwater Drilling Drilling Permit Number: 96 - 93 - C - 295b. **OPTIONAL:**  
Pump Horsepower: 3 Pressure (psi): \_\_\_\_\_ Dynamic pumping level (ft): \_\_\_\_\_

5. Use(s) (as authorized by the water right permit):

Domestic (No. of households): 32 Stockwater (No. and type of stock): \_\_\_\_\_Irrigation (No. of acres): 5 Other: \_\_\_\_\_6. Total rate of diversion and/or volume for which proof is submitted: 0.05 cfs OR \_\_\_\_\_ acre feet7. Measuring Device Requirement: (refer to the approval conditions on your permit and respond accordingly)  
(This question is **not optional**. Please check either yes or no. Proofs returned not checked accordingly, will be considered incomplete)Measuring Device: Is a measuring device required? Yes X or No \_\_\_\_\_  
Has the measuring device been installed? Yes X or No \_\_\_\_\_Flow Measurement Port: Is a flow measurement port required? Yes \_\_\_\_\_ or No \_\_\_\_\_  
Has the measurement port been installed? Yes \_\_\_\_\_ or No \_\_\_\_\_8. Fee Enclosed: \$ 50.00 (See Fee Schedule on back of the instructions for filing proof of beneficial use)

9. Person to contact to accompany the Department representative during field examination of the water system.

Name: Barbara K. Olson Telephone Number: 264-5678Address: 140 Eagan Mountain Drive Hope, ID 83836

10. The information given on this form is my true statement of the extent to which the above numbered permit has been developed and I relinquish any undeveloped portion of the permit to the State of Idaho.

Signature of permit holder: Barbara K. Olson Treasurer Date: 5-25-95  
(include your title, if on behalf of company or organization)

JUN 14 1995

State of Idaho  
Department of Water Resources  
**Permit To Appropriate Water**

NO. 96-08799

Proposed Priority: April 12, 1994

Maximum Diversion Rate:

0.05 CFS

This is to certify, that PARADISE VIEW HOME OWNERS ASSN  
140 EAGAN MOUNTAIN DR  
HOPE ID 83836

has applied for a permit to appropriate water from: GROUNDWATER

and a permit is APPROVED for development of water as follows:

| <u>BENEFICIAL USE</u> | <u>PERIOD OF USE</u> | <u>RATE OF DIVERSION</u> |
|-----------------------|----------------------|--------------------------|
| DOMESTIC              | 01/01 to 12/31       | 0.05 CFS                 |

LOCATION OF POINT(S) OF DIVERSION:

SWNE , Sec. 21, Township 57N, Range 01E  
BONNER County

PLACE OF USE: DOMESTIC

TWN RGE SEC


57N 01E 21 SWNE Lot 2 (SEnw) Lot 3 (NWSE)

CONDITIONS/REMARKS:

1. Proof of construction of works and application of water to beneficial use shall be submitted on or before June 1, 1995.
2. Subject to all prior water rights.
3. The issuance of this right in no way grants any right-of-way or easement across the land of another.
4. Domestic use is for 32 homes.
5. The domestic use authorized under this permit shall not exceed 13,000 gallons per day per dwelling in accordance with Section 42-111, Idaho Code.
6. This permit authorizes irrigation of up to 1/2 acre within each platted subdivision lot upon which a domestic dwelling has been constructed.

This permit is issued pursuant to the provisions of Section 42-204, Idaho Code.  
Witness the signature of the Director, affixed at Boise, this

20<sup>th</sup> day of June, 1994.

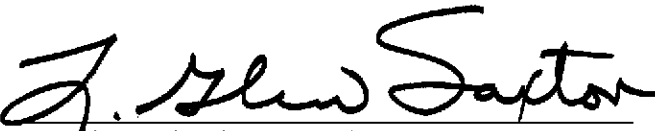for   
R. Keith Higginson, Director

RECORDED

NOV 08 1994

**RECEIVED**  
JUN 13 1994

STATE OF IDAHO  
DEPARTMENT OF WATER RESOURCES  
APPLICATION FOR PERMIT

Ident. No. 96-8799

Department of Water Resources To appropriate the public waters of the State of Idaho

1. Name of applicant Paradise View Home Owners Association Phone (208) 264-5678

Post office address 140 Eagan Mountain Drive - Hope, ID 83836

2. Source of water supply Groundwater which is a tributary of NA

3. Location of point of diversion is SW 1/4 of 1/4 of NE 1/4, Govt. Lot       

Sec. 21 Township 57N Range 1E B.M. Bonner County; additional

points of diversion if any:       

4. Water will be used for the following purposes:

Amount 0.05 for domestic use purposes from Jan. 1 to Dec. 31 (both dates inclusive)  
(cfs or acre-feet per annum)

Amount        for        purposes from        to        (both dates inclusive)  
(cfs or acre-feet per annum)

Amount        for        purposes from        to        (both dates inclusive)  
(cfs or acre-feet per annum)

Amount        for        purposes from        to        (both dates inclusive)  
(cfs or acre-feet per annum)

5. Total quantity to be appropriated is (a) 0.05 cfs and/or (b)         
cubic feet per second acre feet per annum

6. Proposed diverting works:

a. Description of ditches, flumes, pumps, headgates, etc. See Attached Drawing

b. Height of storage dam        feet; active reservoir capacity        acre-feet; total  
reservoir capacity        acre-feet; period of year when water will be diverted to storage:  
       to        inclusive.

c. Proposed well diameter is 6 inches; proposed depth of well is 305 feet.

Well was drilled under Idaho Department of Water Resources Permit No. 96-93-C-295-000  
d. Is ground water with a temperature of greater than 90°F being sought? No

7. Time required for the completion of the works and application of the water to the proposed beneficial use is

One years (minimum 1 year).

NOV 08 1994

8. Description of proposed uses (if irrigation only, go to item 9):

- Hydropower; show total feet of head and proposed capacity in KW. \_\_\_\_\_
- Stockwatering; list number and kind of livestock. \_\_\_\_\_
- Municipal; show name of municipality. \_\_\_\_\_
- Domestic; show number of households. Maximum number of households to be served - 32
- Other; describe fully. \_\_\_\_\_

9. Description of place of use:

- If water is for irrigation, indicate acreage in each subdivision in the tabulation below.
- If water is used for other purposes, place a symbol of the use (example: *D* for Domestic) in the corresponding place of use below. See instructions for standard symbols.

| TWP | RANGE | SEC. | NE¼ |     |     |     | NW¼ |     |           |     | SW¼ |     |     |     | SE¼       |     |     |     | TOTALS |
|-----|-------|------|-----|-----|-----|-----|-----|-----|-----------|-----|-----|-----|-----|-----|-----------|-----|-----|-----|--------|
|     |       |      | NE¼ | NW¼ | SW¼ | SE¼ | NE¼ | NW¼ | SW¼       | SE¼ | NE¼ | NW¼ | SW¼ | SE¼ | NE¼       | NW¼ | SW¼ | SE¼ |        |
| 57N | 1E    | 21   |     |     | D   |     |     |     | *LT2<br>D |     |     |     |     |     | *LT3<br>D |     |     |     |        |
|     |       
|     |       
Total number of acres to be irrigated \_\_\_\_\_

10. Describe any other water rights used for the same purposes as described above. \_\_\_\_\_

- Who owns the property at the point of diversion? Paradise View Homeowners Association
- Who owns the land to be irrigated or place of use? Individual Lot Owners
- If the property is owned by a person other than the applicant, describe the arrangement enabling the applicant to make this filing. Each lot owner is a member of the Home Owners Association

12. Remarks: Well driller: Sweetwater Drilling No. 509

\* per government plat map 6/15/94 czg

NOV 08 1994

17. 507

T. 57N  
R 1E.

Back River  
Plate

Great  
Mountain

PARADISE VIEW  
HOME OWNERS  
ASSOCIATION

WELL  
LOCATION

LT.1

Trestle Creek

East Road

LT.2

21

LT.3

WELL LOCATION

LT.4

RECEIVED  
NOV

NOV 08 1994

ORIGINAL

Sec. 9.

Sec. 10.

Sec. 8.

Sec. 17.

Sec. 16.

Sec. 15.

Sec. 20.

Sec. 24.

Sec. 22.

Sec. 29.

Sec. 28.  
4600

Sec. 27.  
5260


LAKE

Sec. 33.

NOV 08 1994

Sec. 30.  
4790


Sec. 32.  
469

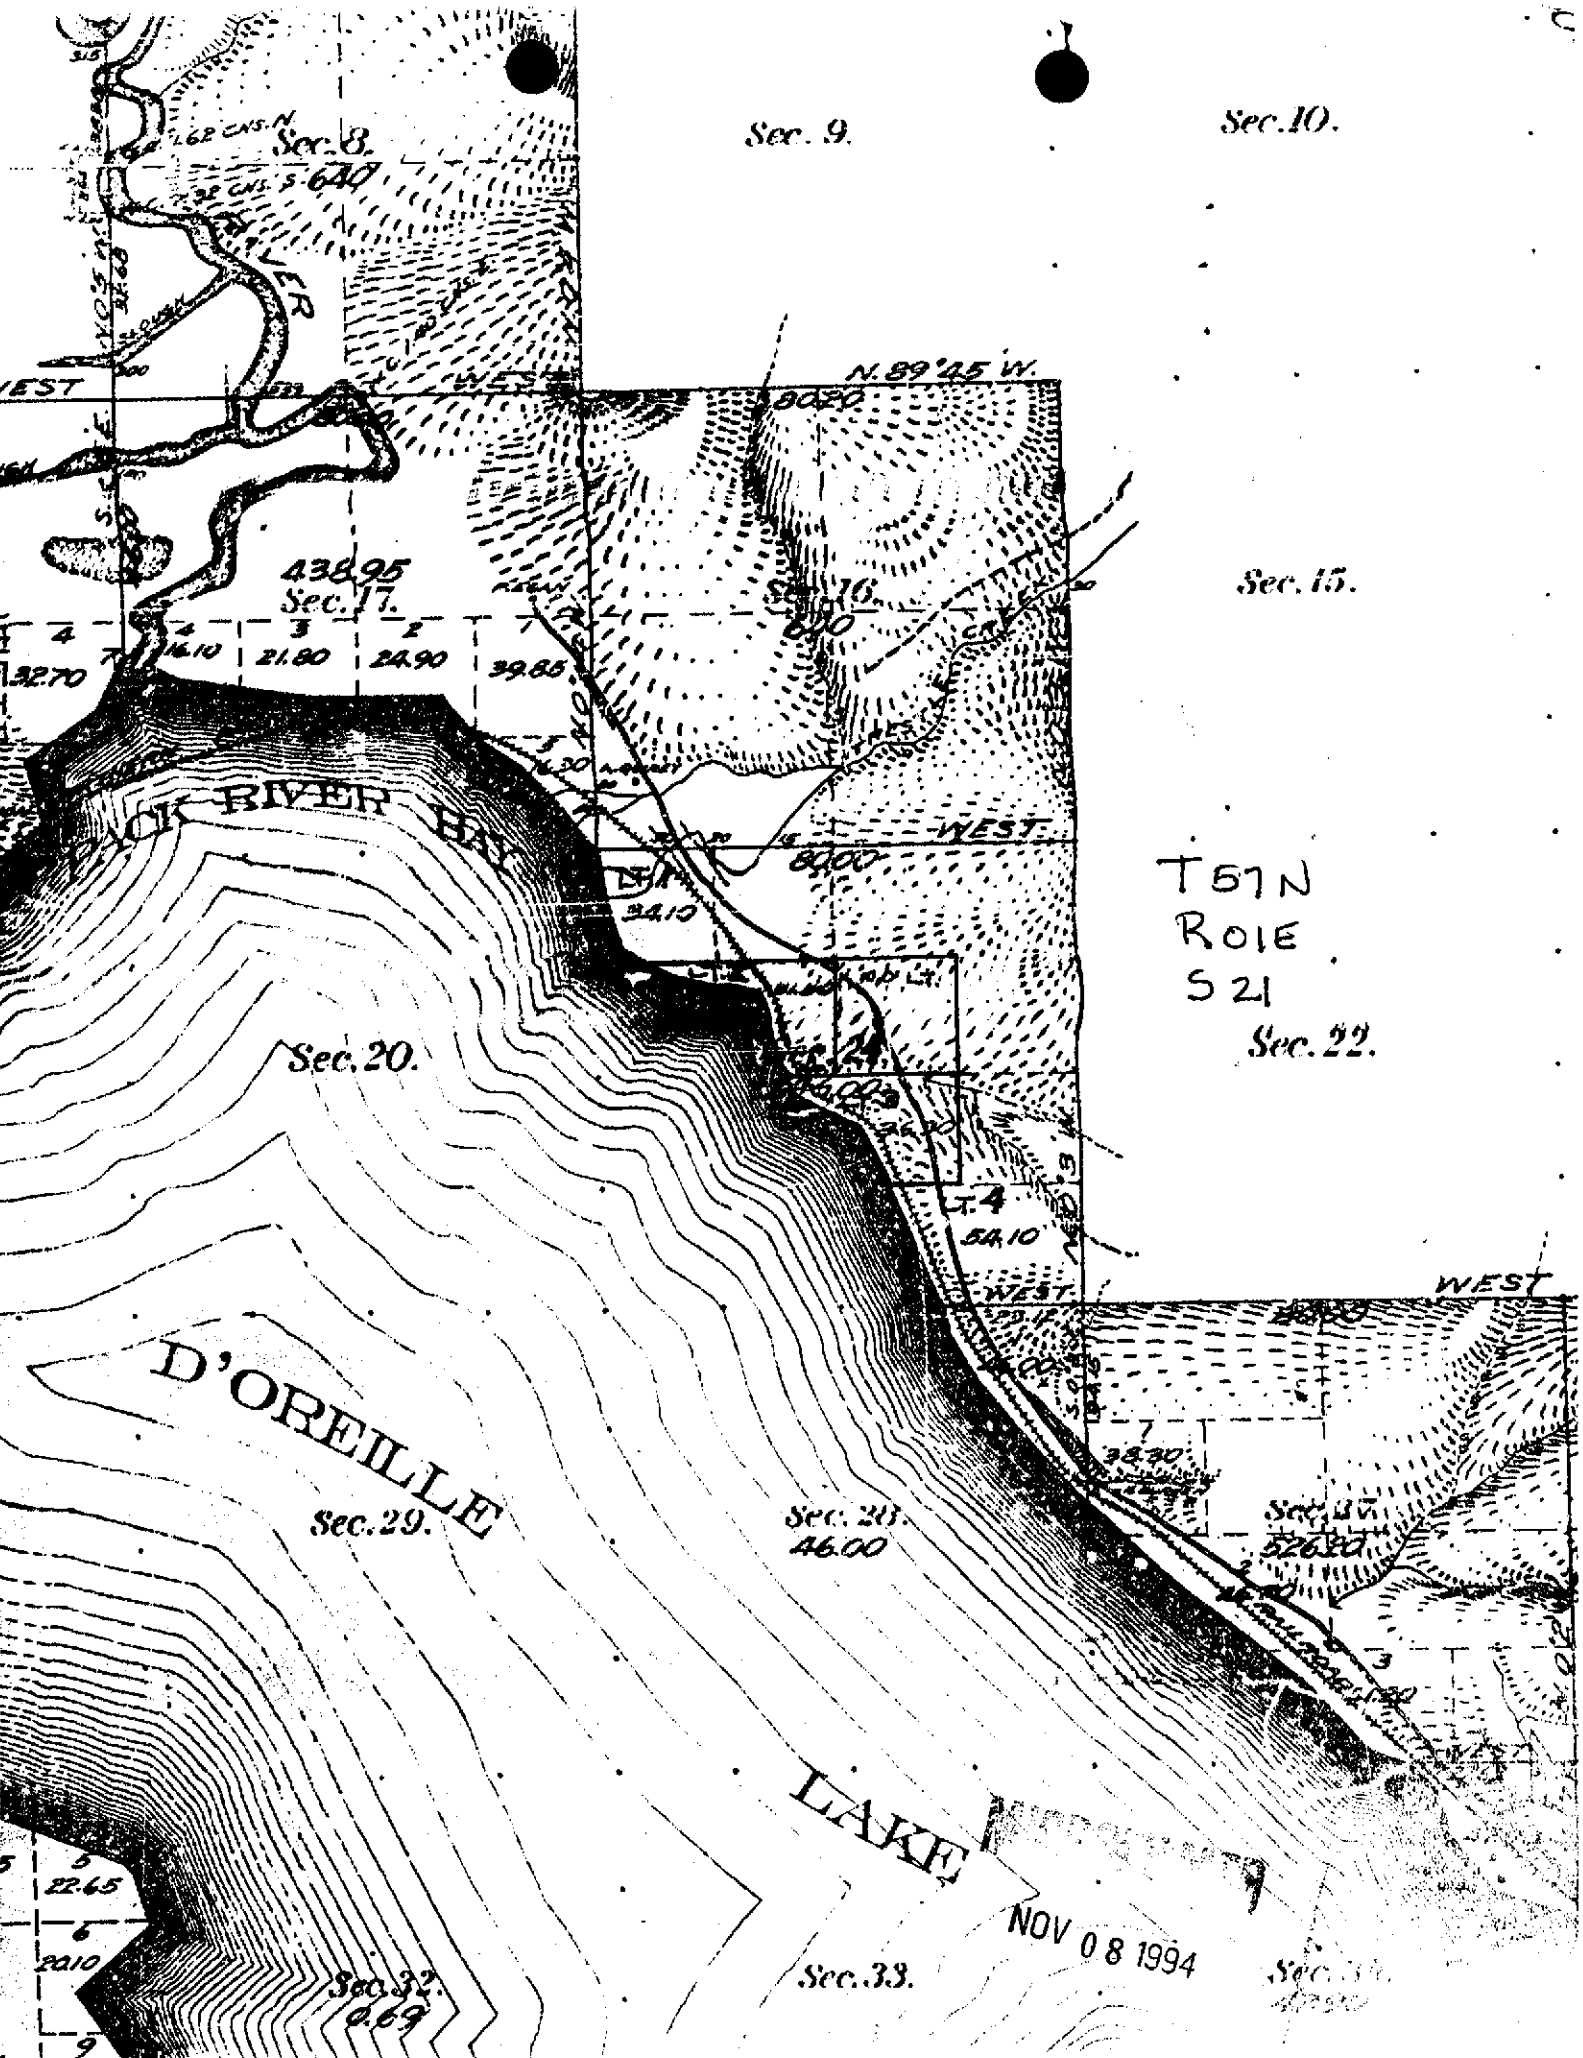

T51N  
R01E  
S21

13. Map of proposed project: show clearly the proposed point of diversion, place of use, section number, township and range number.

T57N, R1E, BM

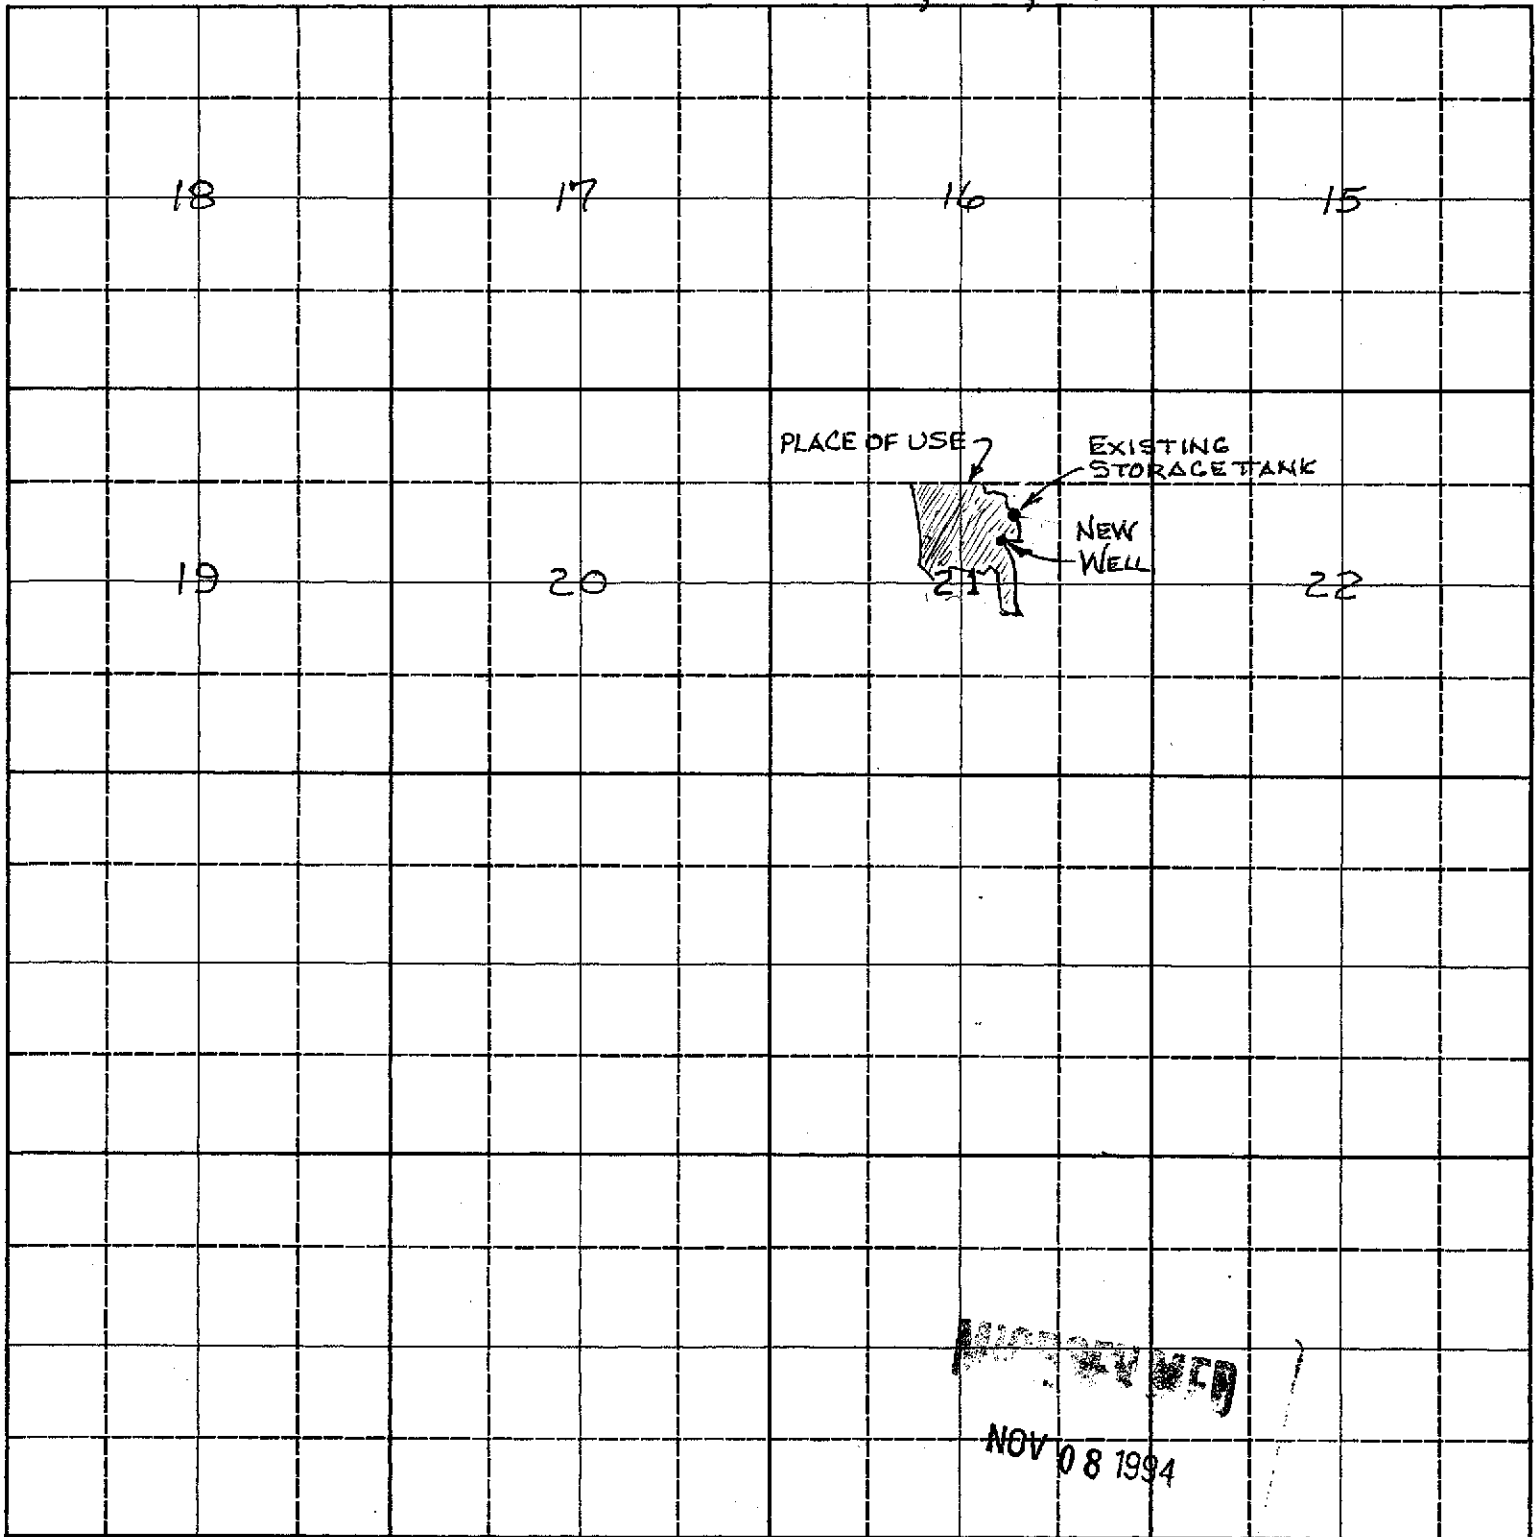

Scale: 2 inches equal 1 mile.

BE IT KNOWN that the undersigned hereby makes application for permit to appropriate the public waters of the State of Idaho as herein set forth.

Barbara Olson Secretary  
PARADISE VIEW HOME OWNERS ASSOCIATION

Received by [Signature] Date 4/12/94 Time 2:55 PM (fee paid) Preliminary check by [Signature]  
Fee \$ 30.00 Receipted by [Signature] # N 7533 Date 4/12/94  
Publication prepared by [Signature] Date 4/27/94 Published in Banner City Bee  
Publication approved [Signature] Date 6/6/94

### ACTION OF THE DIRECTOR, DEPARTMENT OF WATER RESOURCES

This is to certify that I have examined Application for Permit to appropriate the public waters of the State of Idaho No. \_\_\_\_\_, and said application is hereby \_\_\_\_\_.

1. Approval of said application is subject to the following limitations and conditions:

a. SUBJECT TO ALL PRIOR WATER RIGHTS.

b. Proof of construction of works and application of water to beneficial use shall be submitted on or before \_\_\_\_\_, 19 \_\_\_\_.

c. The rate of diversion, if water is to be used for irrigation under this permit, when combined with all other water rights for the same land shall not exceed 0.02 cubic feet per second for each acre of land.

d. The water right acquired under this permit if for hydropower purposes shall be junior and subordinate to all rights to the use of water, other than hydropower, within the State of Idaho that are initiated later in time than the priority of this permit and shall not give rise to any right or claim against any future rights to the use of water, other than hydropower, within the State of Idaho initiated later in time than the priority of this permit.

e. Other:


RECEIVED

NOV 08 1994

PARADISE VIEW HOME OWNER'S ASSOCIATION  
BOARD OF DIRECTORS

|                     |                   |                   |                   |
|---------------------|-------------------|-------------------|-------------------|
| Armsheimer, Charles | 125 Eagen Mt. Dr. | Hope, ID 83836    | (208)264-5792     |
| Ashbrook, Robert    | 130 Eagen Mt Dr   | Hope, ID 83836    | (208)264-5063     |
| Baker, Donald       | 150 Eagen Mt Dr   | Hope, ID 83836    | (208)264-5733     |
| Farrell, Robert     | P.O.Box 373       | Hope, ID 83836    | (208)264-5735     |
| Ferrette, Donald    | P.O. Box 15355    | Spokane, WA 99215 | (208)264-5884 *   |
| Middleton, Bill     | 155 Eagen Mt Dr   | Hope, ID 83836    | (208)264-5860     |
| Olson, Barbara      | 140 Eagen Mt Dr   | Hope, ID 83836    | (208)264-5678 *** |
| Olson, Jim          | 140 Eagen Mt Dr   | Hope, ID 83836    | (208)264-5678     |
| Roesch, Bill        | 170 Eagen Mt Dr   | Hope, ID 83836    | (208)264-5855 **  |

\* President  
\*\* Vice President  
\*\*\* Secretary/Treasurer

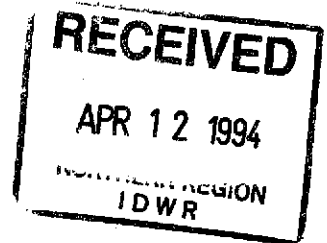

RECEIVED  
NOV 08 1994



State of Idaho

DEPARTMENT OF WATER RESOURCES

1301 North Orchard Street, Statehouse Mail, Boise, Idaho 83720-9000

Phone: (208) 327-7900 FAX: (208) 327-7866

PHILIP E. BATT  
GOVERNOR

KARL J. DREHER  
DIRECTOR

November 19, 1996

PARADISE VIEW HOME OWNERS ASSN  
140 EAGAN MOUNTAIN DR  
HOPE ID 83836

RE: WATER RIGHT NO. 96-08799

Dear Water Right Holder(s):

Enclosed is a copy of the Water Right License issued on the above referenced permit. If you have any questions, please contact me within 10 days of receipt of this license.

Sincerely,

A handwritten signature in cursive script that reads "Shelley W. Keen".

Shelley W. Keen  
Water Rights Supervisor

SK:ph

Enclosure

ENCLOSURE  
JAN 10 1997

## MEMORANDUM

**TO: File 96-08799**

**FROM: Sharla**

**DATE: November 13, 1996**

**RE: Recommendation Adjustment(s)**

The final license recommendations for Right 96-08799 are based on the following:

### H. RECOMMENDATIONS

#### 1. Recommended Amounts

|          |             |          |          |
|----------|-------------|----------|----------|
| Domestic | 1/1 - 12/31 | 0.05 cfs | 36.1 afa |
|----------|-------------|----------|----------|

The total diversion volume is limited by the rate of flow ( $0.05 \text{ cfs} \times 365 \text{ days} \times 1.98 = 36.10 \text{ af}$ ). The normal volume based on 1.2 af/home would exceed this limitation.

On November 15, 1996 I spoke with Barbara Olson, treasurer of the Home Owners Association. She verified that there are 32 lots stubbed for domestic use although not all lots yet have homes. In addition to the 24 lots identified on the subdivision plat, there are 8 additional lots which I have marked on the plat map with yellow stickies according to the descriptions given to me by Mrs. Olson. I explained to her that I needed verification of the number of lots stubbed and wanted to tie down a description as to Lots, Blocks, etc. for license issuance, if possible. The other 8 lots have no such description and when I told her that the license would contain a remark to the effect that the "place of use is known as lots 1-24, Paradise View Estates and 8 other lots not originally part of this subdivision plat but are part of the Home Owners Association and are served by this water system", she agreed that such a remark would be satisfactory. She also stated that the association's by-laws limit the number of homes to 32, so there wouldn't be any problem in the future with expansion.

Finally, the conditions regarding limitations of 13,000 gpd/home and irrigation of  $\frac{1}{2}$  acre within each platted subdivision lot upon which a home has been built have been removed from the license. These conditions are not applicable to this right because it's not located within a moratorium area or other restricted area and should not have been applied to the permit.

Examiner: Herman Spangle

Exam Date: September 19, 1996

RECORDED  
JAN 11 1997

# LICENSE REVIEW CHECKLIST

PERMIT NO. 96-08799

DATE 11/12/96

REVIEWER: S H A R L A

|              |        |                                     |                                                                      |
|--------------|--------|-------------------------------------|----------------------------------------------------------------------|
| NAME         | Change | OK                                  | Address Change <u>No</u>                                             |
| SOURCE       |        | <input checked="" type="checkbox"/> | Is change clarification of originally intended source? <u>      </u> |
|              |        |                                     | If not, prepare Notice of Intent to Void <u>      </u>               |
| POINT OF DIV |        | <input checked="" type="checkbox"/> | Amendment required <u>No</u>                                         |
| PLACE OF USE |        | <input checked="" type="checkbox"/> | Amendment required <u>No</u>                                         |

Does map agree with written description?        yes        no

OVERLAPS        P/D        P/U

**RATE OF DIV**

|                |            |                   |
|----------------|------------|-------------------|
| Permitted Rate | <u>.05</u> | cfs               |
| Fee limit      | <u>.20</u> | cfs <u>\$5000</u> |
| Measured       | <u>.05</u> | cfs               |
| Theoretical    | <u>.05</u> | cfs               |

Recommended Total Div Rate .05 cfs

**ANNUAL VOLUME/  
NATURE OF USES**

|                |                           |
|----------------|---------------------------|
| Use <u>Dom</u> | Volume Calculation        |
| <u>      </u>  | <u>32 x 1.2 = 38.4</u> af |
| <u>      </u>  | <u>      </u> af          |
| <u>      </u>  | <u>      </u> af          |
| <u>      </u>  | <u>      </u> af          |
| SUBTOTAL       | <u>38.4</u> af            |

Flow rate .05 cfs X 365 days X 1.98 ~~af~~ = (36.1) af

Total volume recommended 36.1 af

(SUBTOTAL or Flow Rate, whichever is less)

**REMARKS**

1/32 homes.

~~1/32 homes.~~

**CONDITIONS**

       Watermaster Control WD#       

       GW Measurement/Measuring Device

       Overlap

       Use-specific conditions

Advancement of Priority Date Required        yes ☒ no

SRBA Claim Filed N/A

1st Amend Letter N/A

Adjustment Memo Volume

2nd Amend Letter N/A

ltd by rate

STATE OF IDAHO  
DEPARTMENT OF WATER RESOURCES  
**BENEFICIAL USE FIELD REPORT**

RECEIVED

OCT 21 1996

Department of Water Resources

Permit No. **96-08799**

**A. GENERAL INFORMATION**

1. Owner: Paradise View Home Owners Association Phone No. 264-5678  
Current Address: 140 Eagan MT. Rd. Hope, Id. 83836  
2. Accompanied by: DON BAKER EXAM DATE: 9-19-96  
Address: Eagan Mt. Road Hope, Id. Phone No. 264-5678  
Relationship to Permit Holder: Association Representative  
3. Source: Groundwater tributary to \_\_\_\_\_

**B. OVERLAP REVIEW**

1. Other water rights with the same place of use: 96-04430; 96-08228  
2. Other water rights with the same point of diversion: \_\_\_\_\_

**C. DIVERSION AND DELIVERY SYSTEM**

**1. Point(s) of Diversion:**

| Ident No. | Gov't Lot | 1/4 | 1/4 | 1/4 | Sec. | Twp. | Rge. | County | Method of Determination/Remarks |
|-----------|-----------|-----|-----|-----|------|------|------|--------|---------------------------------|
|           |           |     | SW  | NE  | 21   | 57N  | 01E  | Banner | D.S.G.S. 7.5' QUAD; Site Visit  |
|           |           |     |     |     |      |      |      |        |                                 |
|           |           |     |     |     |      |      |      |        |                                 |
|           |           |     |     |     |      |      |      |        |                                 |

**2. Place(s) of Use:**


Indicate Method of Determination

| TWP | RGE | SEC | NE |    |    |    | NW |    |    |    | SW |    |    |    | SE |    |    |    | Totals |
|-----|-----|-----|----|----|----|----|----|----|----|----|----|----|----|----|----|----|----|----|--------|
|     |     |     | NE | NW | SW | SE | NE | NW | SW | SE | NE | NW | SW | SE | NE | NW | SW | SE |        |
| 57N | 01E | 21  |    |    | D  |    |    |    | D  |    |    |    |    |    |    | D  |    |    | D      |
|     |     |     |    |    |    |    |    |    |    |    |    |    |    |    |    |    |    |    |        |
|     |     |     |    |    |    |    |    |    |    |    |    |    |    |    |    |    |    |    |        |
JAN 10 1997

Domestic

3. **Delivery System Diagram:** Indicate all major components and distances between components. Indicate weir size/ditch size/pipe i.d. as applicable.

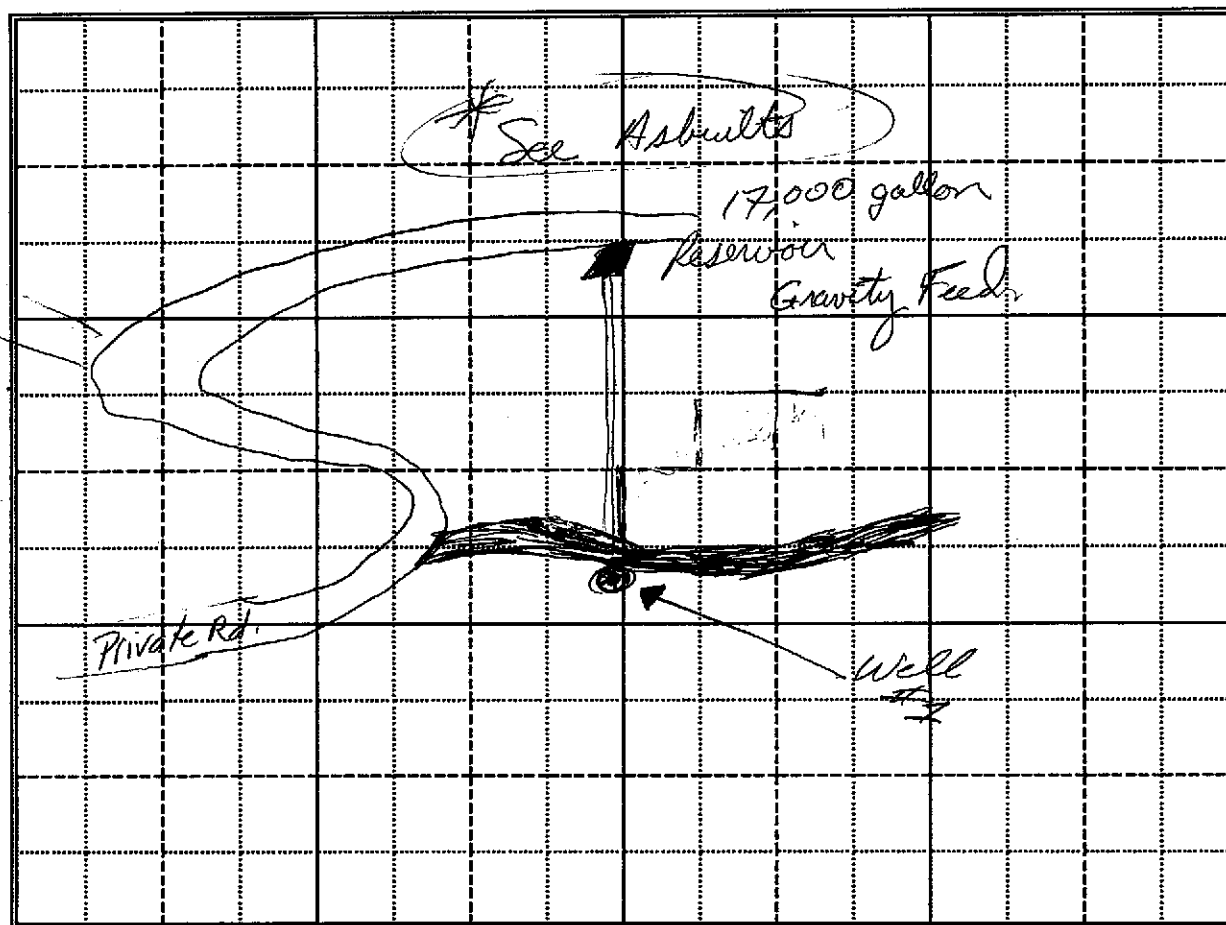

Scale: 1" = N.T.S.

☒ Copy of USGS Quadrangle Attached Showing location(s) of point(s) of diversion and place(s) of use (required).

☐ Aerial Photo Attached (required for irrigation of 10+ acres)

☒ Photo of Diversion and System Attached

4.

| Well or Diversion Identification No.* | Motor Make | Hp  | Motor Serial No. | Pump Make | Pump Serial No. or Discharge Size |
|---------------------------------------|------------|-----|------------------|-----------|-----------------------------------|
| Well #1                               |            | 3.0 | AA 445113        | Goulds    | model # 25 EL 30412               |
|                                       |            |     |                  |           |                                   |
|                                       |            |     |                  |           |                                   |

\*Code to correspond with No. on map and aerial photo

#### D. FLOW MEASUREMENTS

1.

| Measurement Equipment | Type | Make | Model No. | Serial No. | Size | Calib. Date |
|-----------------------|------|------|-----------|------------|------|-------------|
|                       |      |      |           |            |      |             |
|                       |      |      |           |            |      |             |

2. Measurements: Flowmeter Readings - Scientific Instruments

NOT FILMED

JUN 10 1997

E. NARRATIVE/REMARKS/COMMENTS

System consist of 1 well that is pumped to storage.  
Storage Reservoir has a capacity of 17,000 gallons.  
From Reservoir, Gravity Feed Supplies water to 32 homes.

Well has a 3Hp. Goulds pump. The water is pumped up  
hill approx 400' to a storage Reservoir.

Have conditions of permit approval been met? ☒ yes ☐ no

MICROFILMED  
JAN 10 1987

**F. FLOW CALCULATIONS**

Measured Method:

X Additional Computation Sheets Attached

$$\frac{100 \text{ gallons}}{4.15 \text{ minutes}} = \underline{24.09 \text{ gal/min}}$$

**G. VOLUME CALCULATIONS**

## 1. Volume Calculations for Irrigation:

 $V_{I.R.} = (\text{Acres Irrigated}) \times (\text{Irrigation Requirement}) = \underline{\hspace{2cm}}$  $V_{D.R.} = [\text{Diversion Rate (cfs)}] \times (\text{Days in Irrigation Season}) \times 1.9835 = \underline{\hspace{2cm}}$  $V = \text{Smaller of } V_{I.R.} \text{ and } V_{D.R.} = \underline{\hspace{2cm}}$ 

## 2. Volume Calculations for Other Uses:

$$(32 \text{ homes}) (1.2) = 38.4 \text{ AFA}$$

**H. RECOMMENDATIONS**

## 1. Recommended Amounts

| Beneficial Use | Period of Use |       | Rate of Diversion<br>Q (cfs) | Annual Volume<br>V (afa)<br>AFA |
|----------------|---------------|-------|------------------------------|---------------------------------|
|                | From          | To    |                              |                                 |
| Domestic       | 1-01          | 12-31 | .05                          | AFA 38.4                        |
|                |               |       |                              |                                 |
|                |               |       |                              |                                 |
|                |               |       |                              |                                 |
|                |               |       |                              |                                 |
| Totals:        |               |       | .05                          | 38.4                            |

## 2. Recommended Amendments

☐ Change P.D. as reflected above    ☐ Add P.D. as reflected above    ☐ None  
☐ Change P.U. as reflected above    ☐ Add P.U. as reflected above    ☐ Other

**I. AUTHENTICATION**

Field Examiner's Name

Harman I. Sample

Date

9-20-96

Reviewer

Date

SEAL

MICROFILMED

JAN 10 1997

THEORETICAL PUMP EFFICIENCY CALCULATIONS

FILE: 96-08799

DATE: 20-SEP-96

COMPLETE BY: HERMAN

HORSEPOWER = 3

PUMP EFFICIENCY = 70%

DYNAMIC LIFT = 280 FEET

SYSTEM PRESSURE = 30 PSI



QUANTITY = 0.05 CFS

MICROFILMED  
JAN 10 1997

|                                                                                 |    |        |      |    |          |      |    |             |
|---------------------------------------------------------------------------------|----|--------|------|----|----------|------|----|-------------|
| 1                                                                               | ON | REVIEW | DATE | BY | REVISION | DATE | BY | DESCRIPTION |
| 1-20-16                                                                         | ON | REVIEW | DATE | BY | REVISION | DATE | BY | DESCRIPTION |
|  |    |        |      |    |          |      |    |             |
| ENGINEERING CONSULTANTS<br>612 CHAMBERS ST.<br>CHICAGO, ILL 60605               |    |        |      |    |          |      |    |             |

PARADISE VIEW ESTATES  
HOME OWNERS ASSOCIATION

10/10/2016 10:10:10 AM

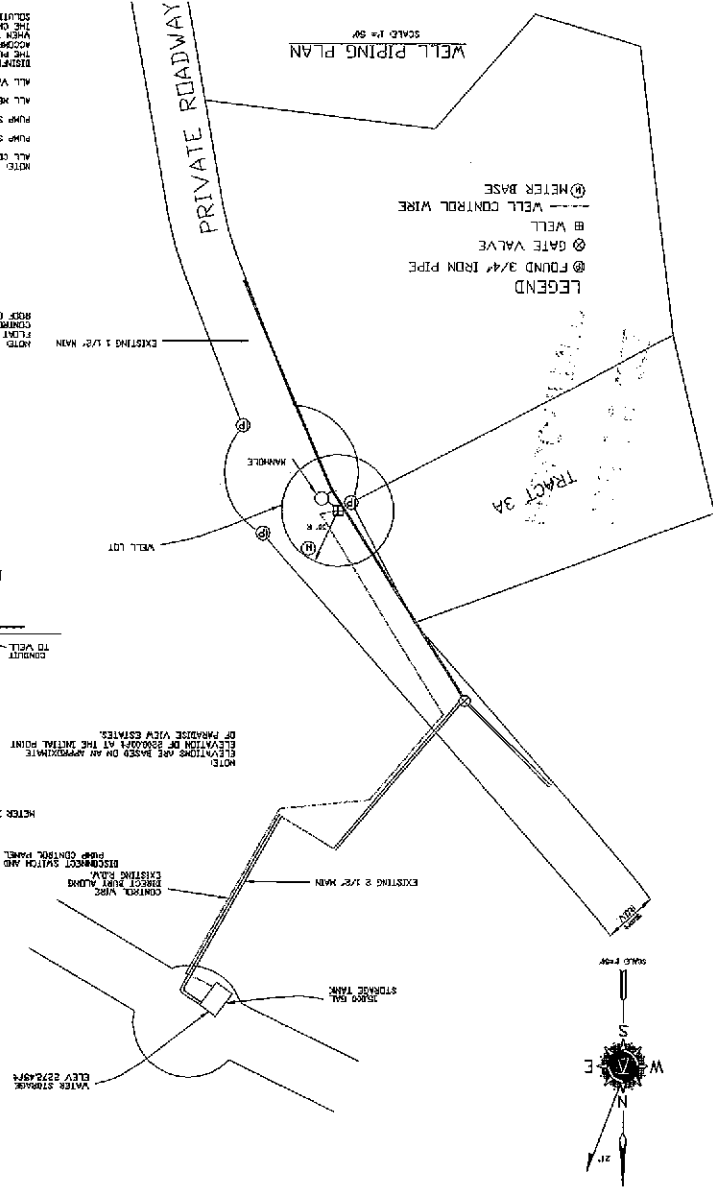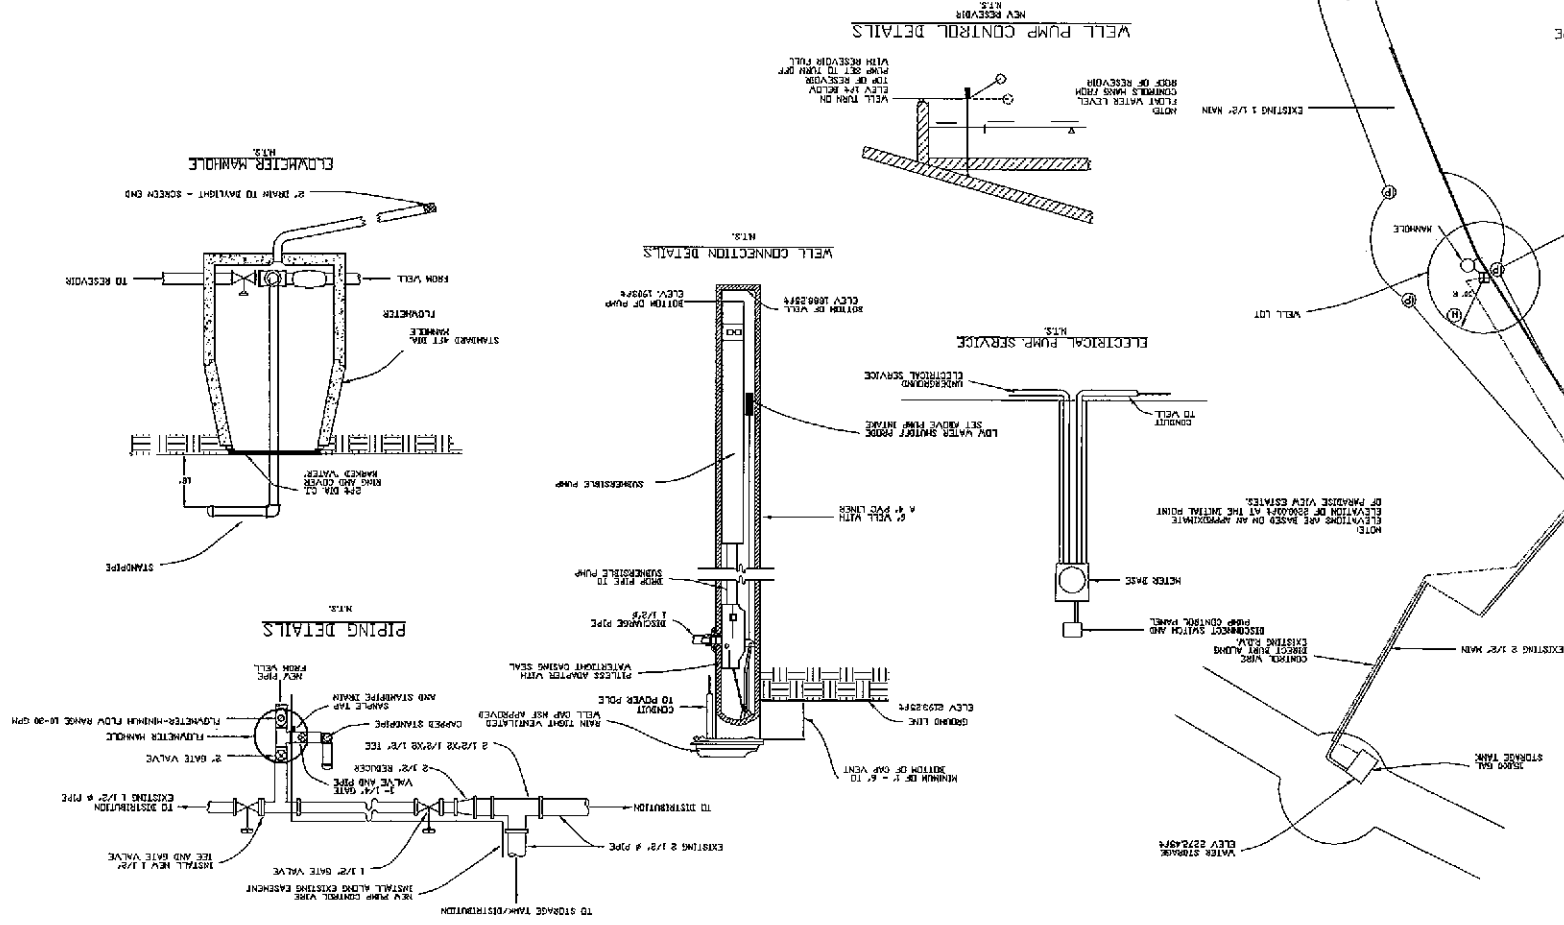



96-08777  
PERMIT #

STATE OF IDAHO

DEPARTMENT OF WATER RESOURCES




D REPORT SUPP

OTOGRA

WILL & NEAD  
FROST TREE HYDRA T/PUMP WORKS

MICRO

JAN 11 1996

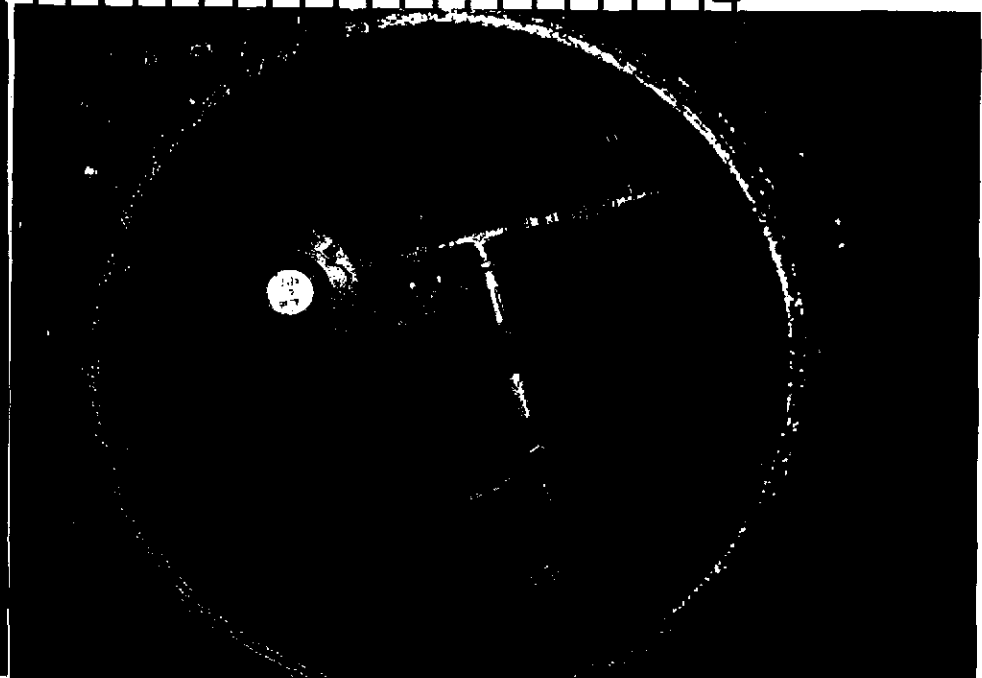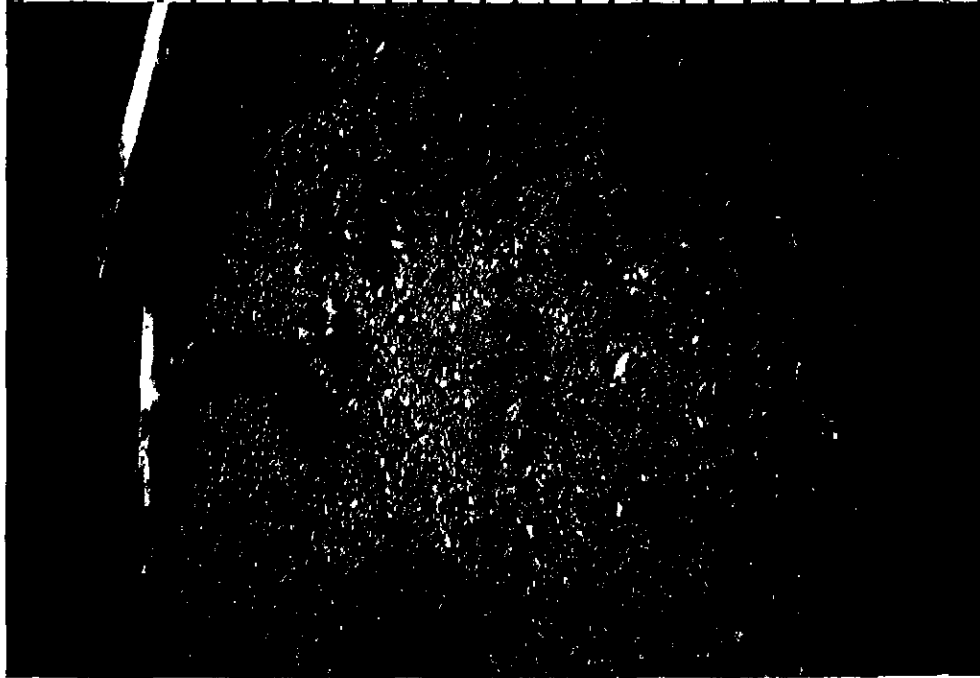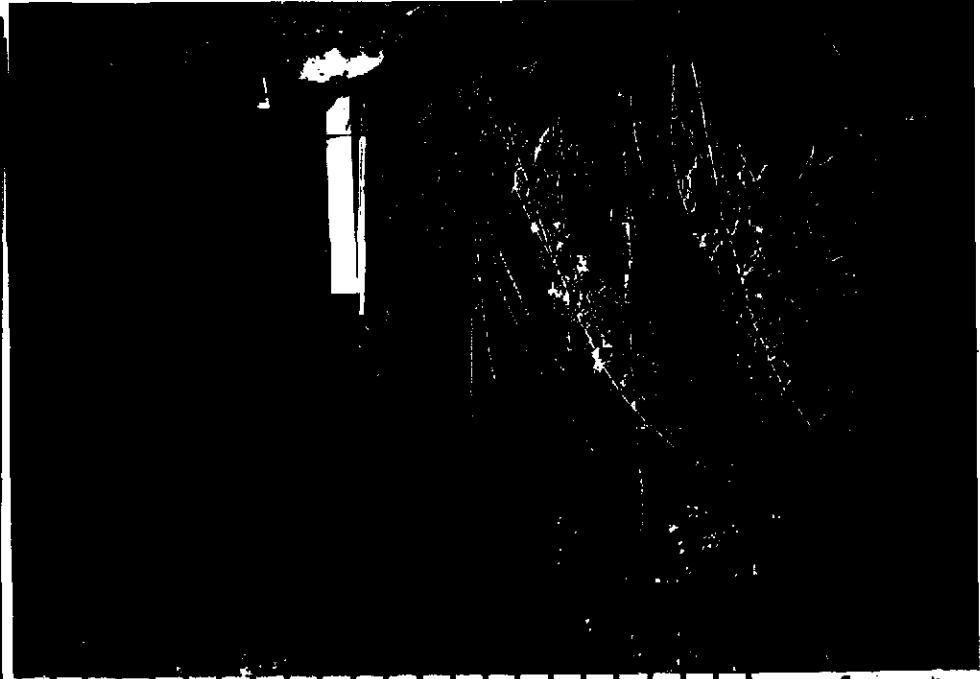

66-81-916  
PERMIT

STATE OF IDAHO  
DEPARTMENT OF WATER  
AND REPORT SUPERVISOR  
PHOTOGRAPH

PLACE OF USE

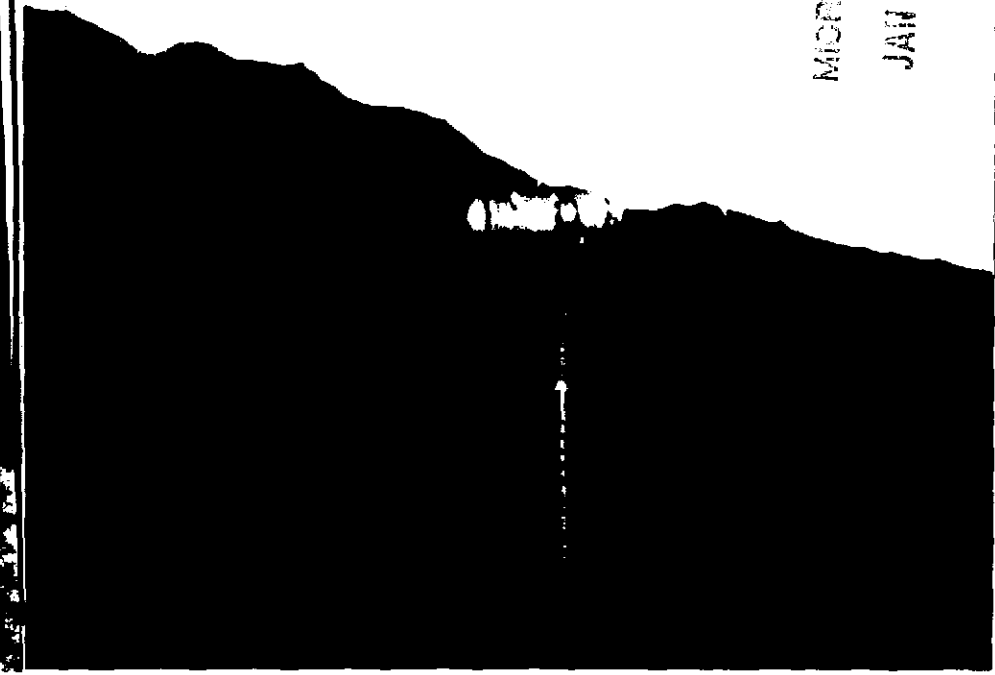


PLATE #104  
RESERVE

PLS. JAN 1957  
MICROFILMED



66-80-96 PERMIT #


STATE OF IDAHO  
DEPARTMENT OF WATER RESOURCES  
FIELD REPORT SUPPL.

PHOTOGRAPH

PLACE OF ASST



10 1967

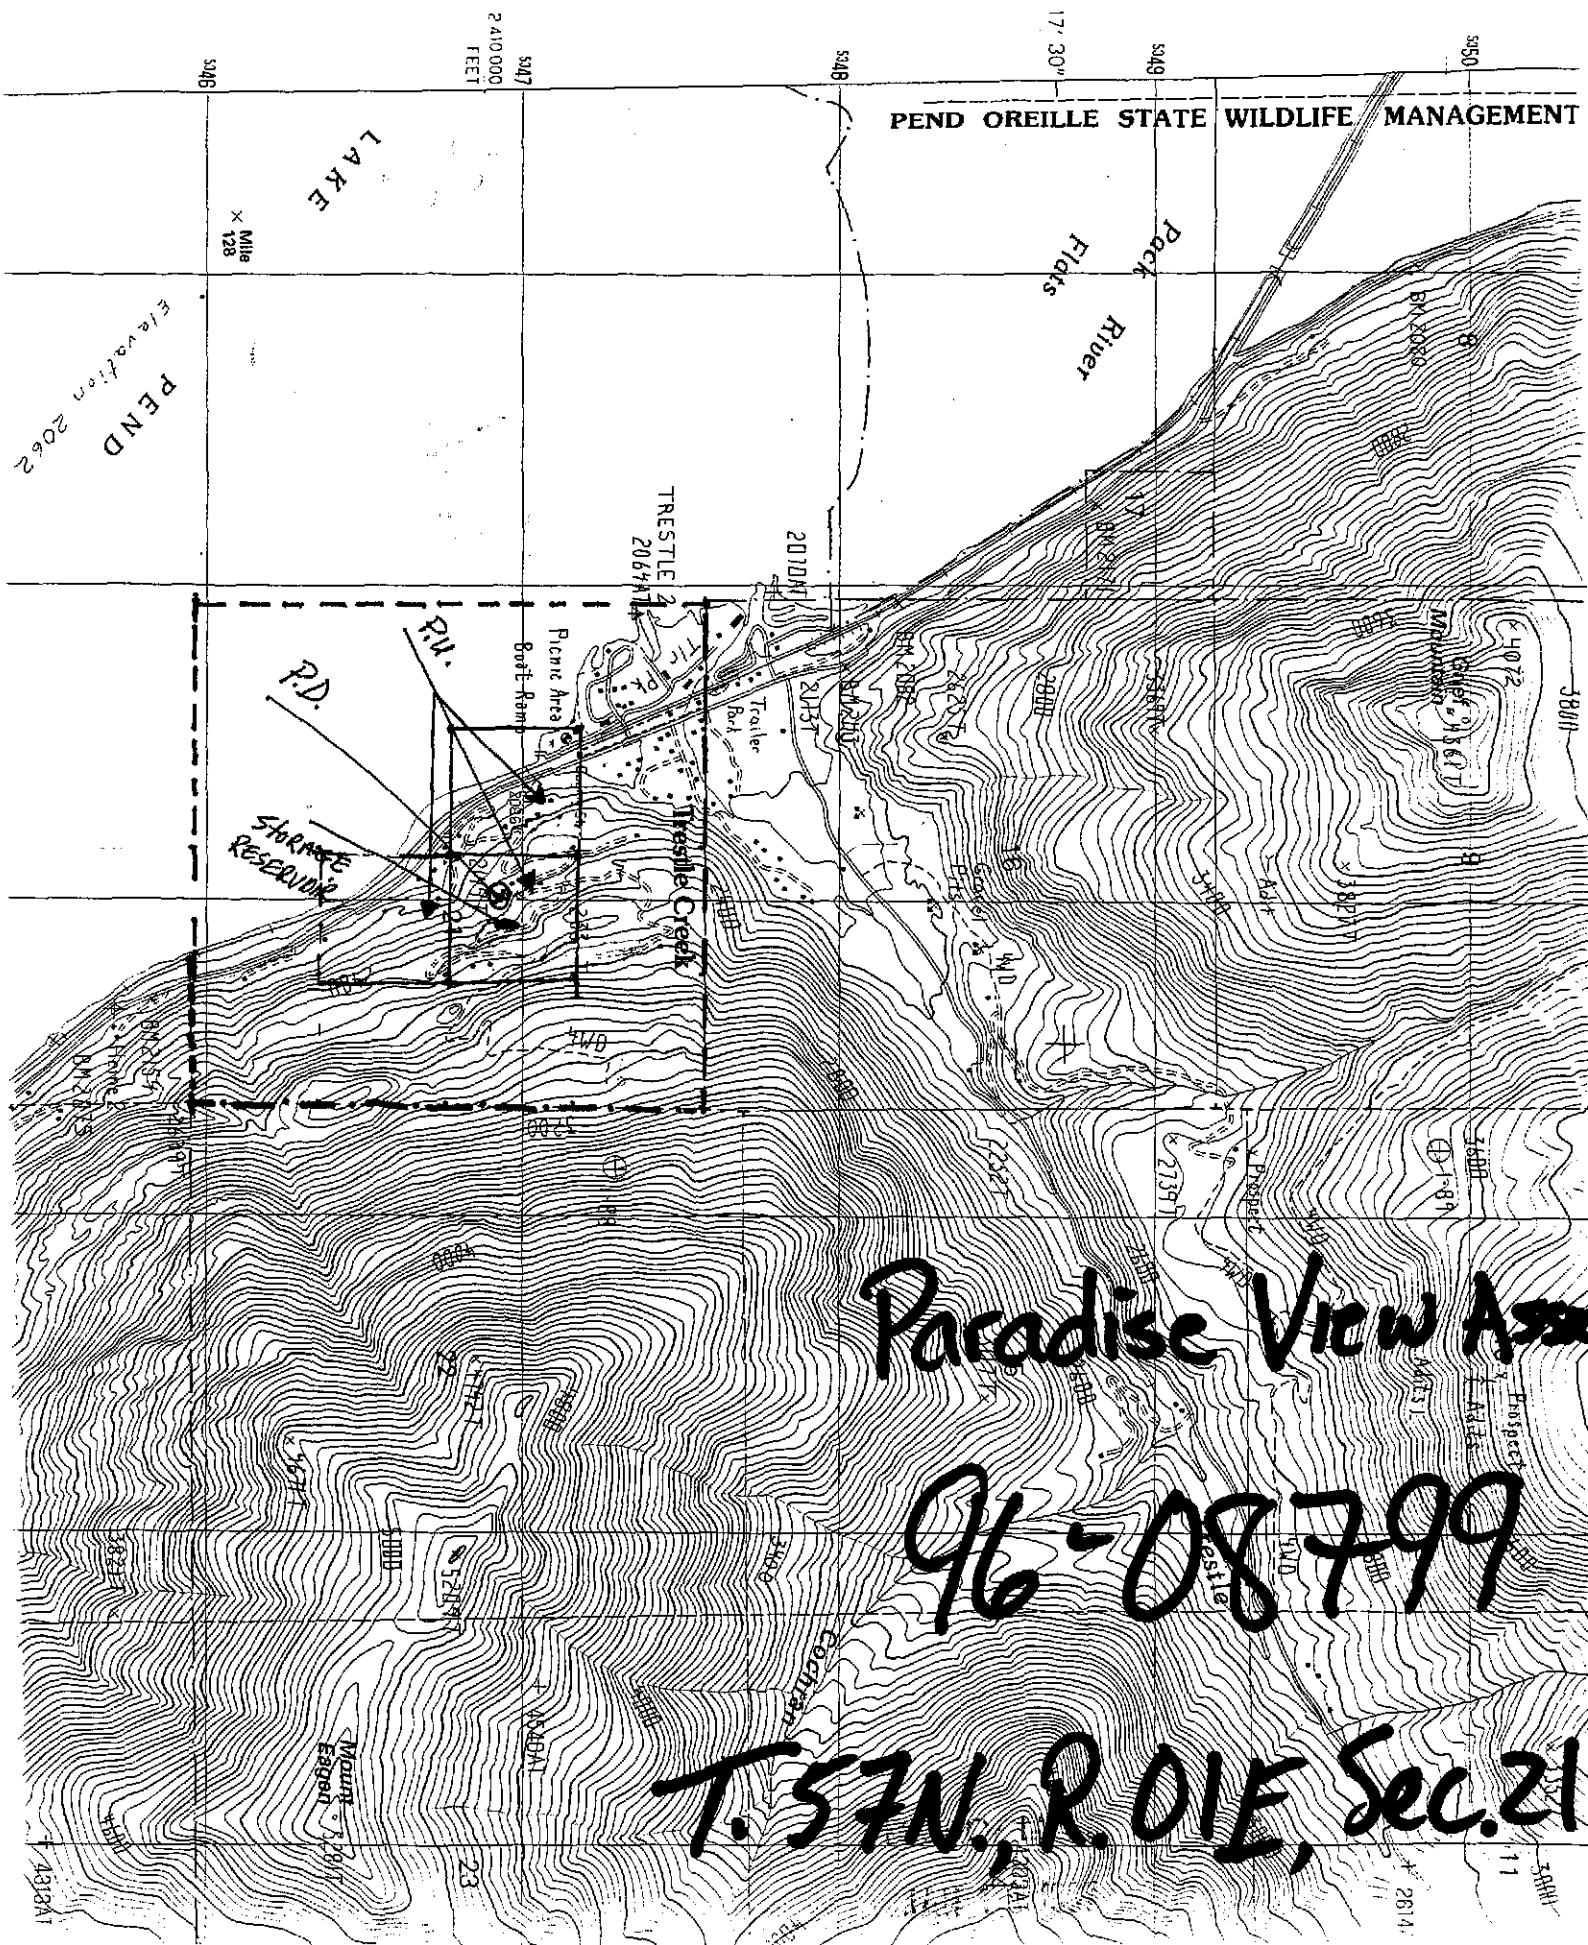

**ANALYSIS SHEET  
FOR  
PROOF OF BENEFICIAL USE**

Permit No. 96-08799 Reviewed by JW Date 6-5-95

**GENERAL CONSIDERATIONS**

**TYPES OF USE**

yes Name same as permit?  
yes Address same as permit?  
yes Proof timely received? Correct Uses? yes  
If not, complete calculation below.

**SOURCE OF WATER**

           Surface water source  
✓ Ground water source  
yes Drilling permit required?  
no Copy in the file? Drilling Permit No. 96-93-C-0295-000  
200.00 Amount paid for permit yes Correct?  
no Well log in the file?

**LICENSE EXAMINATION FEE**

**MEASURING DEVICE**

yes Required?  
50.00 Amount Submitted  
yes Correct?  
no Required?  
yes Installed?  
           Waiver requested?

**PRIORITY CALCULATION**

|                     |       |          |       |       |
|---------------------|-------|----------|-------|-------|
| Date proof received | _____ | <u>X</u> | _____ |       |
| Date proof due      | _____ |          | -     | _____ |
| No. of days late    | _____ |          | =     | _____ |
| Priority Date       | _____ |          | +     | _____ |
| New Priority Date   | _____ |          |       | _____ |

**DEFICIENCIES OR ACTION ITEMS**

Proof acceptable

**DATA ENTRY**

New Address X Proof Made 5-30-95

June 5, 1995

PARADISE VIEW HOME OWNERS ASSN  
140 EAGAN MOUNTAIN DR  
HOPE ID 83836

PROOF ACKNOWLEDGMENT LETTER

RE: PERMIT NO. 96-08799

Dear Permit Holder:

The department acknowledges receipt of the proof of beneficial use form submitted for the above referenced permit. The next step in the process of developing a water right is for the department to conduct a field examination to determine and confirm the use being made of the water.

If you have questions concerning this matter, please feel free to contact the NORTHERN Regional Office in Coeur D' Alene at (208) 769-1450.

Sincerely,

JULIE L. YARBROUGH  
Senior Secretary

c: IDWR - Region

RECEIVED

JUN 14 1995

March 31, 1995

PARADISE VIEW HOME OWNERS ASSN  
140 EAGAN MOUNTAIN DR  
HOPE ID 83836

PROOF DUE NOTICE

RE: PERMIT NO. 96-08799

Dear Permit Holder:

One of the conditions of approval of the above referenced water permit was that proof of the extent of your beneficial use must be submitted to this office on or before June 1, 1995.

(See last page of your approved permit or your last approved extension request.) Enclosed is a form which when accompanied by the license examination fee or a complete field examination report prepared by a certified water right examiner may be used to submit the required proof.

If you have not fully completed your project, and you or a previous owner of this permit have not received a prior extension of time, you may request an extension of time if the delay is for reasonable cause as provided in Section 42-204, Idaho Code. If you have been prevented from proceeding by a governmental agency or by litigation which might bring title to the water in question, more than one extension of time can be granted. An extension of time request form is enclosed for your convenience.


Either an acceptable proof of beneficial use submittal or an acceptable request for an extension of time must be received by this department on or before the above described proof due date. If neither is received, the department will send you a lapse notice. Within sixty (60) days of the mailing of the lapse notice, the permit will no longer be of any force nor effect.

SINCERELY,

JULIE L. YARBROUGH  
Senior Secretary

Enclosures

JUN 1 4 1995

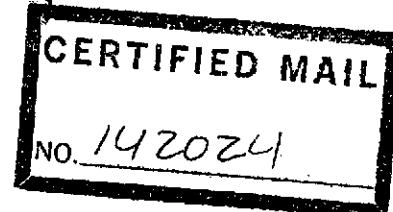



State of Idaho

## DEPARTMENT OF WATER RESOURCES

1301 North Orchard Street, Statehouse Mail, Boise, Idaho 83720-9000

Phone: (208) 327-7900 FAX: (208) 327-7866

CECIL D. ANDRUS  
GOVERNOR

R. KEITH HIGGINSON  
DIRECTOR

June 20, 1994

PARADISE VIEW HOME OWNERS ASSN  
140 EAGAN MOUNTAIN DR  
HOPE ID 83836

### PERMIT APPROVAL NOTICE

RE: PERMIT NO. 96-08799

Dear Permit Holder:

Enclosed is a copy of your approved application for permit. Please be sure to thoroughly review the "CONDITIONS/REMARKS:" listing on the permit.

Enclosed is a form entitled "Instructions for Proof of Beneficial Use". Please read the instructions carefully since you must take further action to develop this permit. Also enclosed is a form entitled "Proof of Beneficial Use". If your project is already completed you should complete and submit this form immediately.

Sincerely,

A handwritten signature in black ink, appearing to read 'Jim Johnson', written over the typed name and title.

JIM JOHNSON  
Water Rights Supervisor

JJ:dc

Enclosures

NOV 08 1994

APPLICATION FOR PERMIT  
STATE OFFICE REVIEW  
by Cindy Zimmerman

Application #: 96-8799 Name: Paradise View Home Date: 6/15/94  
Owners Assn

AREA OF CONCERN? - No/Yes \_\_\_\_\_ Mor \_\_\_\_\_ GWMA Trust/Non-trust

SYSTEM COMPLETED:

No - 26A-P17

Complete in 1 year - P16

Yes

Proof not submitted - P16

Proof submitted - NA

GROUNDWATER:

+ 0.2 cfs <flo-ch> - T17 (new), 01K (existing), No MD

- 0.2 cfs - No MD <flow chart>

Drilling Permit:

Included w/permit - Permit No. 96-93-C-0295-000, P99

Existing well - NA (pre 7/1/87)

No WD permit? - 046-46A(Irr)-46B-P23 (post 7/1/87)

SURFACE WATER: not in WD - T17 (+.2 w/pump), No MD <flow chart>

LOCATION:

Water District(dem) - WD No. \_\_\_\_\_

\*Surface water - 005 (req) 01J-P08 <flow chart>

(doesn't sink) or 01H-P01 <flow chart>; No MD

Groundwater - P05 (new irrigation well)

In stream channel - 030 (stream channel alteration)

Irr Dist/Canal Co. - 023 (Twin Falls area)

Drainage Districts - 024

Flood Control Dist. - 063

Boise Front (63) - 058 (-85° Groundwater temp)

Swan Falls Flag - B <See condition code chart>

Trust - 051-052-053-P74 (Consumptive Uses), NA

Non Trust <1> - 048-049 (Consumptive Uses), NA

RIVER BASINS (\*Surface water):

Boise R(63) - 05A (if WD), 11E (non-domestic use), NA

Payette R(65) - 064(consump. use), 047-P04(Payette Lake), NA

SNAKE R(01/02/03) - 11A-P04 (01), 061-P07 (02/03 No W.D.Cond.), NA

USE:

Fish Propagation - 07A-042 (req) & 010/06A/09E(WQ)-P10

044 (N 1000 Spr)

Irrigation - 803(if GW use SW 1st)(+5A do POU comp), NA

Power - 08A-17K-025-027(req); 01F(MD)-P19; 09E(WQ)-P10;

+25 cfs-P18; 17G(FERC) or 17M(FERC); 18B-P09

Mining - 054 (req) & 06A/010/09E-P10

Storage(✓ 3 compo.) - 18A(multi MD in WD), 18B-P09 (+10' dam), NA

Domestic (surface) - 021(Boise R + L Peak), 27A(Payette R), NA

OWNERSHIP:

Non land owner - '004 (PD/PU) Home Owners

PROTESTED:

Prehearing agreement- 020

OTHER CONDITIONS: -

REMARKS: - ① WOI (32) ② WOI ③ WOI

BENEFICIAL USE DUE: - 6-1-1995

COMMENTS: - ① Corp Off.

No. a  
4/87-06/92n

ID. DEPARTMENT OF WATER RESOURCES  
APPROPRIATION APPLICATION ANALYSIS SHEET

APPLICATION # 96-8799

\*\*\*\*\* INITIAL REVIEW \*\*\*\*\*

APPLICANT: PARADISE BY: B DATE: 4/5/94

ITEM REQUIRED INFORMATION

1. (x) Name and Address
2. (x) Source
3. (x) Point of Diversion & County
4. (x) Quantity  
(x) Nature of Proposed Use  
(x) Period of Use
5. (x) Total Quantity
6. (x) Description of diverting works
7. (x) Time required for b/u
8. (x) Proposed use
9. (x) Place of use or acres irrigated
10. (x) Other Water Rights
11. (x) Ownership
13. (x) Map  
(x) Signature  
(x) Fee (Amt, recpt, acknowledgment)

\*\*\* Send info sheet Y( ) N( )

ADDITIONAL INFORMATION

Yes No

- x Field check: by \_\_\_\_\_  
1 Field report attached  
1 Analysis Supp. attached(>5cfs/500af)  
1 Water delivered by water master?  
Water District # \_\_\_\_\_

PROCESSING

Yes No PRIORITY DATE: \_\_\_\_/\_\_\_\_/\_\_\_\_

x (Include Moratorium Remark)

x Statewide Avertising: (Diversion rate greater than 10 cfs or 1,000 af).

ADVERTISE IN: BANNER County.

LETTERS SENT REQUESTING:

- ( ) Dam Information ( ) Fish Information  
( ) Power Information ( ) Other: N/A

INFORMATION RECEIVED:

- ( ) Dam Information ( ) Fish Information  
( ) Power Information ( ) Other: N/A

\*\*\*\*\* GROUNDWATER SECTION \*\*\*\*\*

(Yes) ( No)

- x Groundwater management area  
x Critical ground water area  
Well Drilling Permit required  
Well Drilling Application and Fees received  
Well Drilling Application approved?  
Well Drilling Application Number \_\_\_\_\_

Checked by: \_\_\_\_\_ Date: \_\_\_\_/\_\_\_\_/\_\_\_\_  
Remarks: \_\_\_\_\_

\*\*\*\*\* FINAL REGIONAL PROCESSING/REVIEW \*\*\*\*\*

(Yes) ( No)

- 1 Notice of pending void order issued. Final order response date: \_\_\_\_/\_\_\_\_/\_\_\_\_  
1 Further information required from applicant  
1 Affidavit of publication received  
1 Application published correctly, If not, record action taken: \_\_\_\_\_  
Publication dates and paper recorded on application | Sr. Agent initial B  
Protests received. Final protest date: \_\_\_\_/\_\_\_\_/\_\_\_\_  
Measuring device required  
Measuring port required  
Special conditions: \_\_\_\_\_  
Special conditions of approval: \_\_\_\_\_ or cover letter attached:

Approval Recommended by: B RYA

JUN 13 1994

Date: 6/8/94

Department of Water Resources

# AFIDAVIT OF PUBLICATION

Idaho

ss.

County of Bonner,

Jean Conacher being first duly sworn on oath

deposes and says that he/she is Bookkeeper

of the Bonner County Daily Bee, a newspaper printed and published at Sandpoint, Bonner County, Idaho; that the said newspaper has been continuously and uninterruptedly published in said Bonner County during a period of 12 months prior to the first publication of the hereto attached notice of publication in the case of:

Notice of Applications for Water Right

as it was published in the regular and entire issue of the said paper for a period of 2 consecutive weeks, commencing on 5 day of May, 1994 and ending on the 12 day of May, 1994 and that said notice was published in said newspaper.

On this 18 day of May in the year of 1994 before me, a Notary Public, personally appeared Jean Conacher, known or identified to me to be the person whose name subscribed to the within instrument, and being by me first duly sworn, declared that the statements therein are true, and acknowledged to me that he executed the same.

Karel Miller  
Notary Public for Idaho

Residing at

Sandpoint

My commission expires:

5-3-99

## NOTICE OF APPLICATION FOR WATER RIGHT

The following application(s) have been filed to appropriate the public waters of the State of Idaho:

96-08797

MASTOR, MICHAEL M  
5921 S CAMARGO WAY  
LITTLETON, CO 80123

Source: PEND OREILLE LAKE  
Tributary: PEND OREILLE RIVER  
Diversion Pt: NWNE Sec 27 T 56N

R 01W in BONNER County.  
Use: DOMESTIC (.040 CFS)  
Total Diversion: (.040 CFS)

Date Filed: 4/15/1994

In: BONNER County

T56N R01W S27 NWNE

96-08798

BROWN, PATRICIA JO  
PO BOX 127  
COCOLALLA, ID 83813

Source: BUTLER CREEK  
Tributary: COCOLALLA LAKE  
DIVERSION PT: SWSW SEC 10 T

55N R 02W in BONNER County.  
Use: IRRIGATION (.030 CFS)  
Total Diversion: (.030 CFS)

Date Filed: 4/20/1994

In: BONNER County

T55N R02W S10 SWSW

1.0 ACRES TOTAL

96-08799

PARADISE VIEW HOME  
OWNERS ASSN  
140 EAGAN MOUNTAIN DR

HOPE, ID 83836

Source: GROUNDWATER

Diversion Pt: SWNE Sec 21 T 57N  
R 01E in BONNER County

Use: DOMESTIC (.050 CFS)

Total Diversion: (.050 CFS)

Date Filed: 4/12/1994

In: BONNER County

T57N R01E S 21 SWNE SENW  
NWSE

For additional information concerning the property location, call the Northern Regional Office at (208) 769-1450.

The permit(s) will be subject to all prior water rights. Protests must be filed with the applicant and with the Director, Dept. of Water Resources, Northern Region, 1910 Northwest Blvd., Suite 210, Coeur d'Alene, Idaho 83814 on or before MAY 23, 1994.

## R. KEITH HIGGINSON, Director NOTICE OF CLAIMS TO WATER RIGHT

The following claim(s) have been filed on water rights created by diversion and beneficial use:

96-04558

MAGNUSSON, JULIA ANN  
PO BOX 146  
KOOTENAI, ID 83840

Source: SPRING Tributary:  
SINKS  
Diversion Pt: SWNW Sec 14 T

57N R 01W in BONNER County.  
Use: DOMESTIC (.040 CFS)  
Total Diversion: (.040 CFS)

Date Filed: 5/15/1920

In: BONNER County

T57N R01W S14 SWNW

For additional information concerning the property location, call the Northern Regional Office at (208) 769-4639.

Exceptions to a claim may be filed with the Director, Dept. of Water Resources, Northern Region, 1910 Northwest Blvd., Suite 210, Coeur d'Alene, Idaho 83814.

R. KEITH HIGGINSON, Director  
SNP#6079 May 5, 12, 1994

MAY 08 1994



State of Idaho  
**DEPARTMENT OF WATER RESOURCES**  
NORTHERN REGION, Suite No. 210 • 1910 Northwest Blvd. • Coeur d'Alene, Idaho 83814-2615

(208) 769-1450 Fax (208) 769-1454

CECIL D. ANDRUS

Governor  
May 13, 1994

R. KEITH HIGGINSON  
Director

Paradise View Home Owners Assoc.  
140 Eagan Mountain Dr.  
Hope, Id. 83836

Gentlemen:

Subject: Water Appropriation Application for Permit Number 96-8799.

The Idaho Department of Water Resources hereby acknowledges receipt of the above-referenced Application for Permit to appropriate the Public Waters of the State of Idaho. Enclosed is Receipt Number N7533. Please refer to your Application for Permit Number in future matters concerning this water right application.

Your Application for Permit is currently being prepared for advertising in the local county newspaper. The advertisement will be published for two consecutive weeks followed by a waiting period of ten days to allow for submittal of protests.

If your application is not protested, it will be forwarded to Boise for processing. Normal processing time is approximately 3 to 4 months, if the application is not protested. If your Application for Permit is protested, you will be sent a copy of the protest and instructions to aid you in resolving the protest without a hearing. All protests must be resolved before your Application for Permit can be approved. If the protest is not resolved, this Department will conduct a conference and/or hearing on the matter.

You will receive your approved Application for Permit and instructions on filing the Proof of Beneficial Use from our State Office in Boise.

If your Application for Permit is for a well (groundwater) that was constructed after July 1, 1987, you must apply for a well drilling permit upon approval of your Application for Permit if no permit was obtained by previous owners to construct the well. Well Drilling Permits can only be issued by this office to holders of approved Applications for Permit.

If I can be of further assistance, please feel free to contact me at this office.

Sincerely,

ALLEN BEARDSLEE  
Senior Water Resource Agent  
Enc. - Receipt

RECEIVED

NOV 08 1994

96-08799

PARADISE VIEW HOME OWNERS ASSN  
140 EAGAN MOUNTAIN DR  
HOPE, ID 83836

Source: GROUNDWATER

Diversion Pt: SWNE Sec 21 T 57N R 01E in BONNER County.

Use: DOMESTIC ( .050 CFS)

Total Diversion: ( .050 CFS)

Date Filed: 4/12/1994

In: BONNER County  
T57N R01E S21

SWNE

SENE

NWSE

NOV 08 1994

RECEIVED

APR 12 1994

REGION  
DWR

April 7, 1994

Dear Mr. Beardslee -


Per your phone call, please find attached the list of officers & board of directors for Paradise View Homeowners Association.

If you have any more questions please call. My work phone is 263-9525.

Thank you,  
Barbara Olson

MAILED

NOV 08 1994

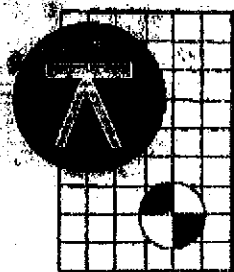

## Tucker Engineering Consultants

617 CHURCH STREET • SANDPOINT, IDAHO, 83864 • 203-8558  
SURVEYING • STRUCTURES • WATER AND SEWER SYSTEMS

**RECEIVED**

APR 01 1994

NORTHERN REGION  
IDWR

DATE: April 1, 1994

TO: Allen Beardslee - Idaho Department of Water Resources

FAX NUMBER: (208) 769-1454

SUBJECT: Paradise View Home Owners Assoc. well location  
map

FROM: Richard C. Tucker

FAX NUMBER: (208) 263-5522

COMMENTS: Transmitted herewith is a copy of Page 1 of the  
permit application with the legal description  
corrected and a copy of a portion of a USGS  
quadrangle with the well location marked thereon.  
The sketch in the application is correct.

RECEIVED

NOV 08 1994

Form 202  
6/85

**STATE OF IDAHO**  
**DEPARTMENT OF WATER RESOURCES**  
**APPLICATION FOR PERMIT**


Ident. No. \_\_\_\_\_

To appropriate the public waters of the State of Idaho

1. Name of applicant Paradise View Home Owners Association Phone (208) 264-5678  
Post office address 140 Eagan Mountain Drive - Hope, ID 83836
2. Source of water supply Groundwater which is a tributary of NA
3. Location of point of diversion is \_\_\_\_\_ 1/4 of SW \_\_\_\_\_ 1/4 of NE \_\_\_\_\_ 1/4, Govt. Lot \_\_\_\_\_  
Sec. 21 Township 57N Range 1E B.M. Bonner County: additional  
points of diversion if any: \_\_\_\_\_
4. Water will be used for the following purposes:  
Amount 0.05 <sup>ft</sup> (for domestic use purposes from Jan. 1 to Dec. 31 (both dates inclusive)  
(cfs or acre-feet per annum)  
Amount \_\_\_\_\_ for \_\_\_\_\_ purposes from \_\_\_\_\_ to \_\_\_\_\_ (both dates inclusive)  
(cfs or acre-feet per annum)  
Amount \_\_\_\_\_ for \_\_\_\_\_ purposes from \_\_\_\_\_ to \_\_\_\_\_ (both dates inclusive)  
(cfs or acre-feet per annum)  
Amount \_\_\_\_\_ for \_\_\_\_\_ purposes from \_\_\_\_\_ to \_\_\_\_\_ (both dates inclusive)  
(cfs or acre-feet per annum)
5. Total quantity to be appropriated is (a) 0.05 cfs and/or (b) \_\_\_\_\_  
cubic feet per second                      acre feet per annum
6. Proposed diverting works:
  - a. Description of ditches, flumes, pumps, headgates, etc. See Attached Drawing
  - b. Height of storage dam \_\_\_\_\_ feet; active reservoir capacity \_\_\_\_\_ acre-feet; total  
reservoir capacity \_\_\_\_\_ acre-feet; period of year when water will be diverted to storage:  
\_\_\_\_\_ to \_\_\_\_\_ inclusive.
  - c. Proposed well diameter is 6 inches; proposed depth of well is 305 feet.  
Well was drilled under Idaho Department of Water Resources Permit No. 96-93-C-295-000
  - d. Is ground water with a temperature of greater than 90°F being sought? No
7. Time required for the completion of the works and application of the water to the proposed beneficial use is  
One years (minimum 1 year).


**MICROFILMED**

NOV 08 1994

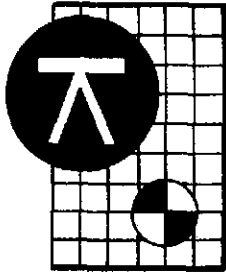

## Tucker Engineering Consultants

617 CHURCH STREET • SANDPOINT, IDAHO, 83864 • 263-8558  
SURVEYING • STRUCTURES • WATER AND SEWER SYSTEMS

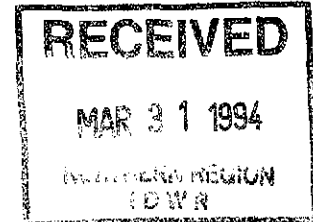

March 30, 1994

Idaho Department of Water Resources  
1910 N.W. Blvd.  
Suite 210  
Coeur d'Alene, ID 83814

RE: Paradise View Home Owners Association  
Water Permit Application

Enclosed find an "Application for Permit" to use water from a well drilled under drilling permit No. 96-93-C-295-000.

If you have any questions, do not hesitate to contact me.

Very truly yours,

TUCKER ENGINEERING CONSULTANTS

Richard C. Tucker, P.E.  
Civil Engineer

Enclosure

RCT/cfw

cc: PVHOA - Barbara Olson  
File

RECEIVED 3/30/94

NOV 08 1994