


11. Map of proposed project: show clearly the proposed point of diversion, place of use, section number, township and range number.

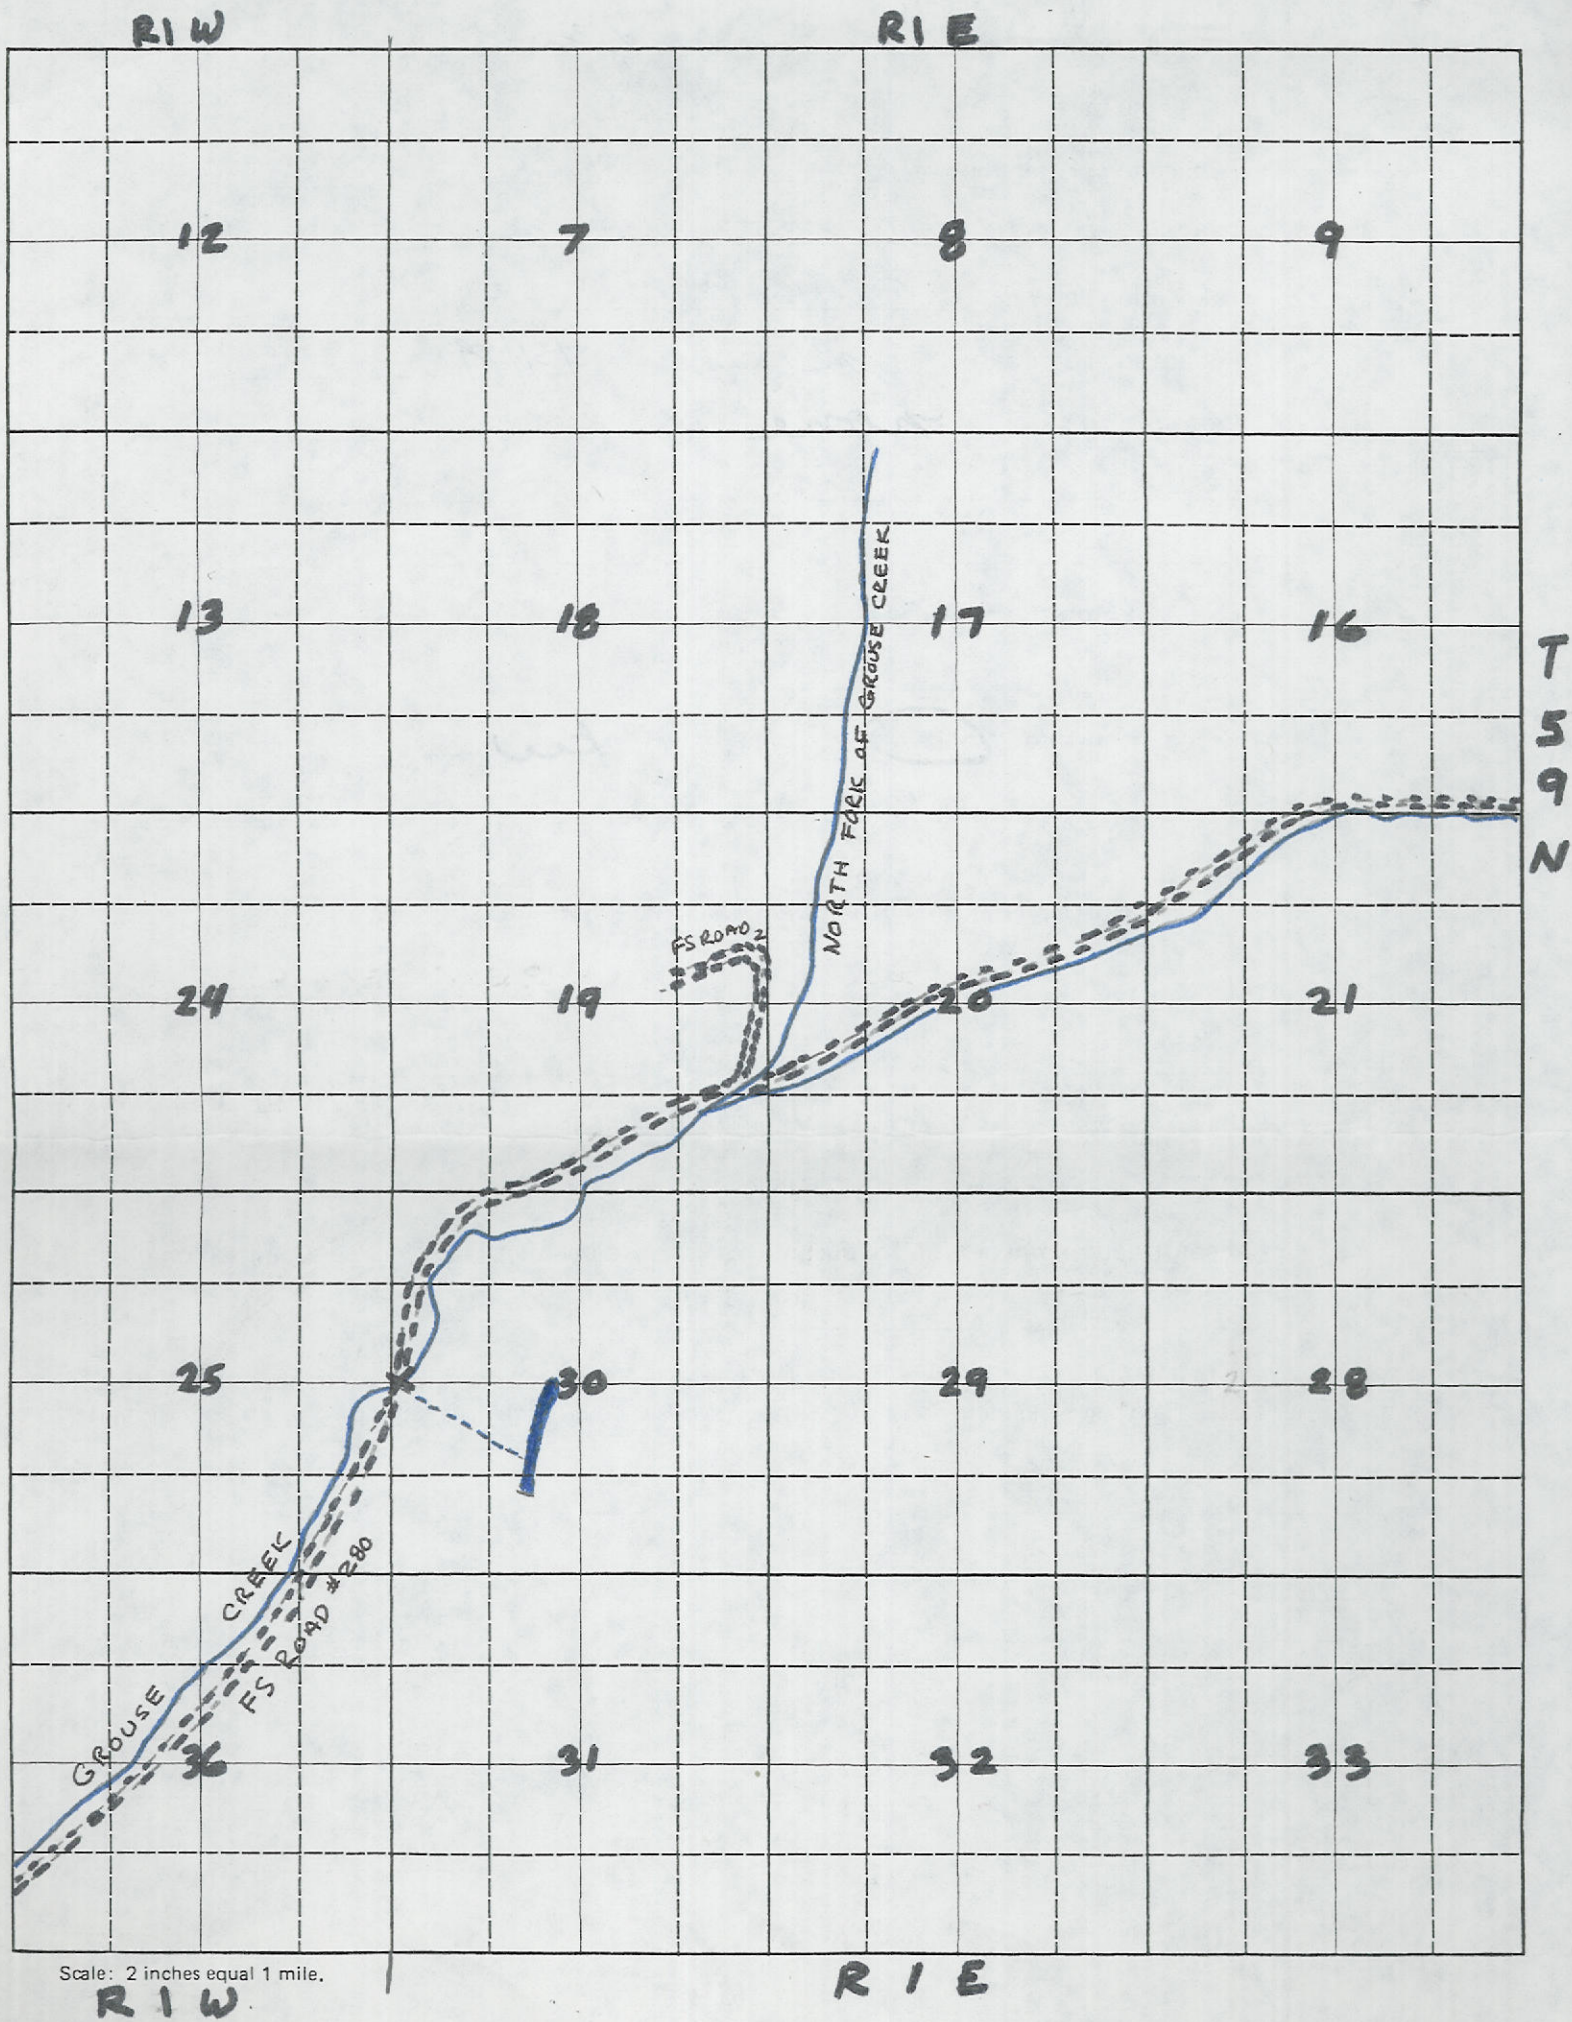


BE IT KNOWN that the undersigned hereby makes application for permit to appropriate the public waters of the State of Idaho as herein set forth.

RECEIVED
NOV 2 1989
MICROFILMED

Styler / Brady Acting District Ranger
(Applicant)

GROUSE CREEK
SEED ORCHARD

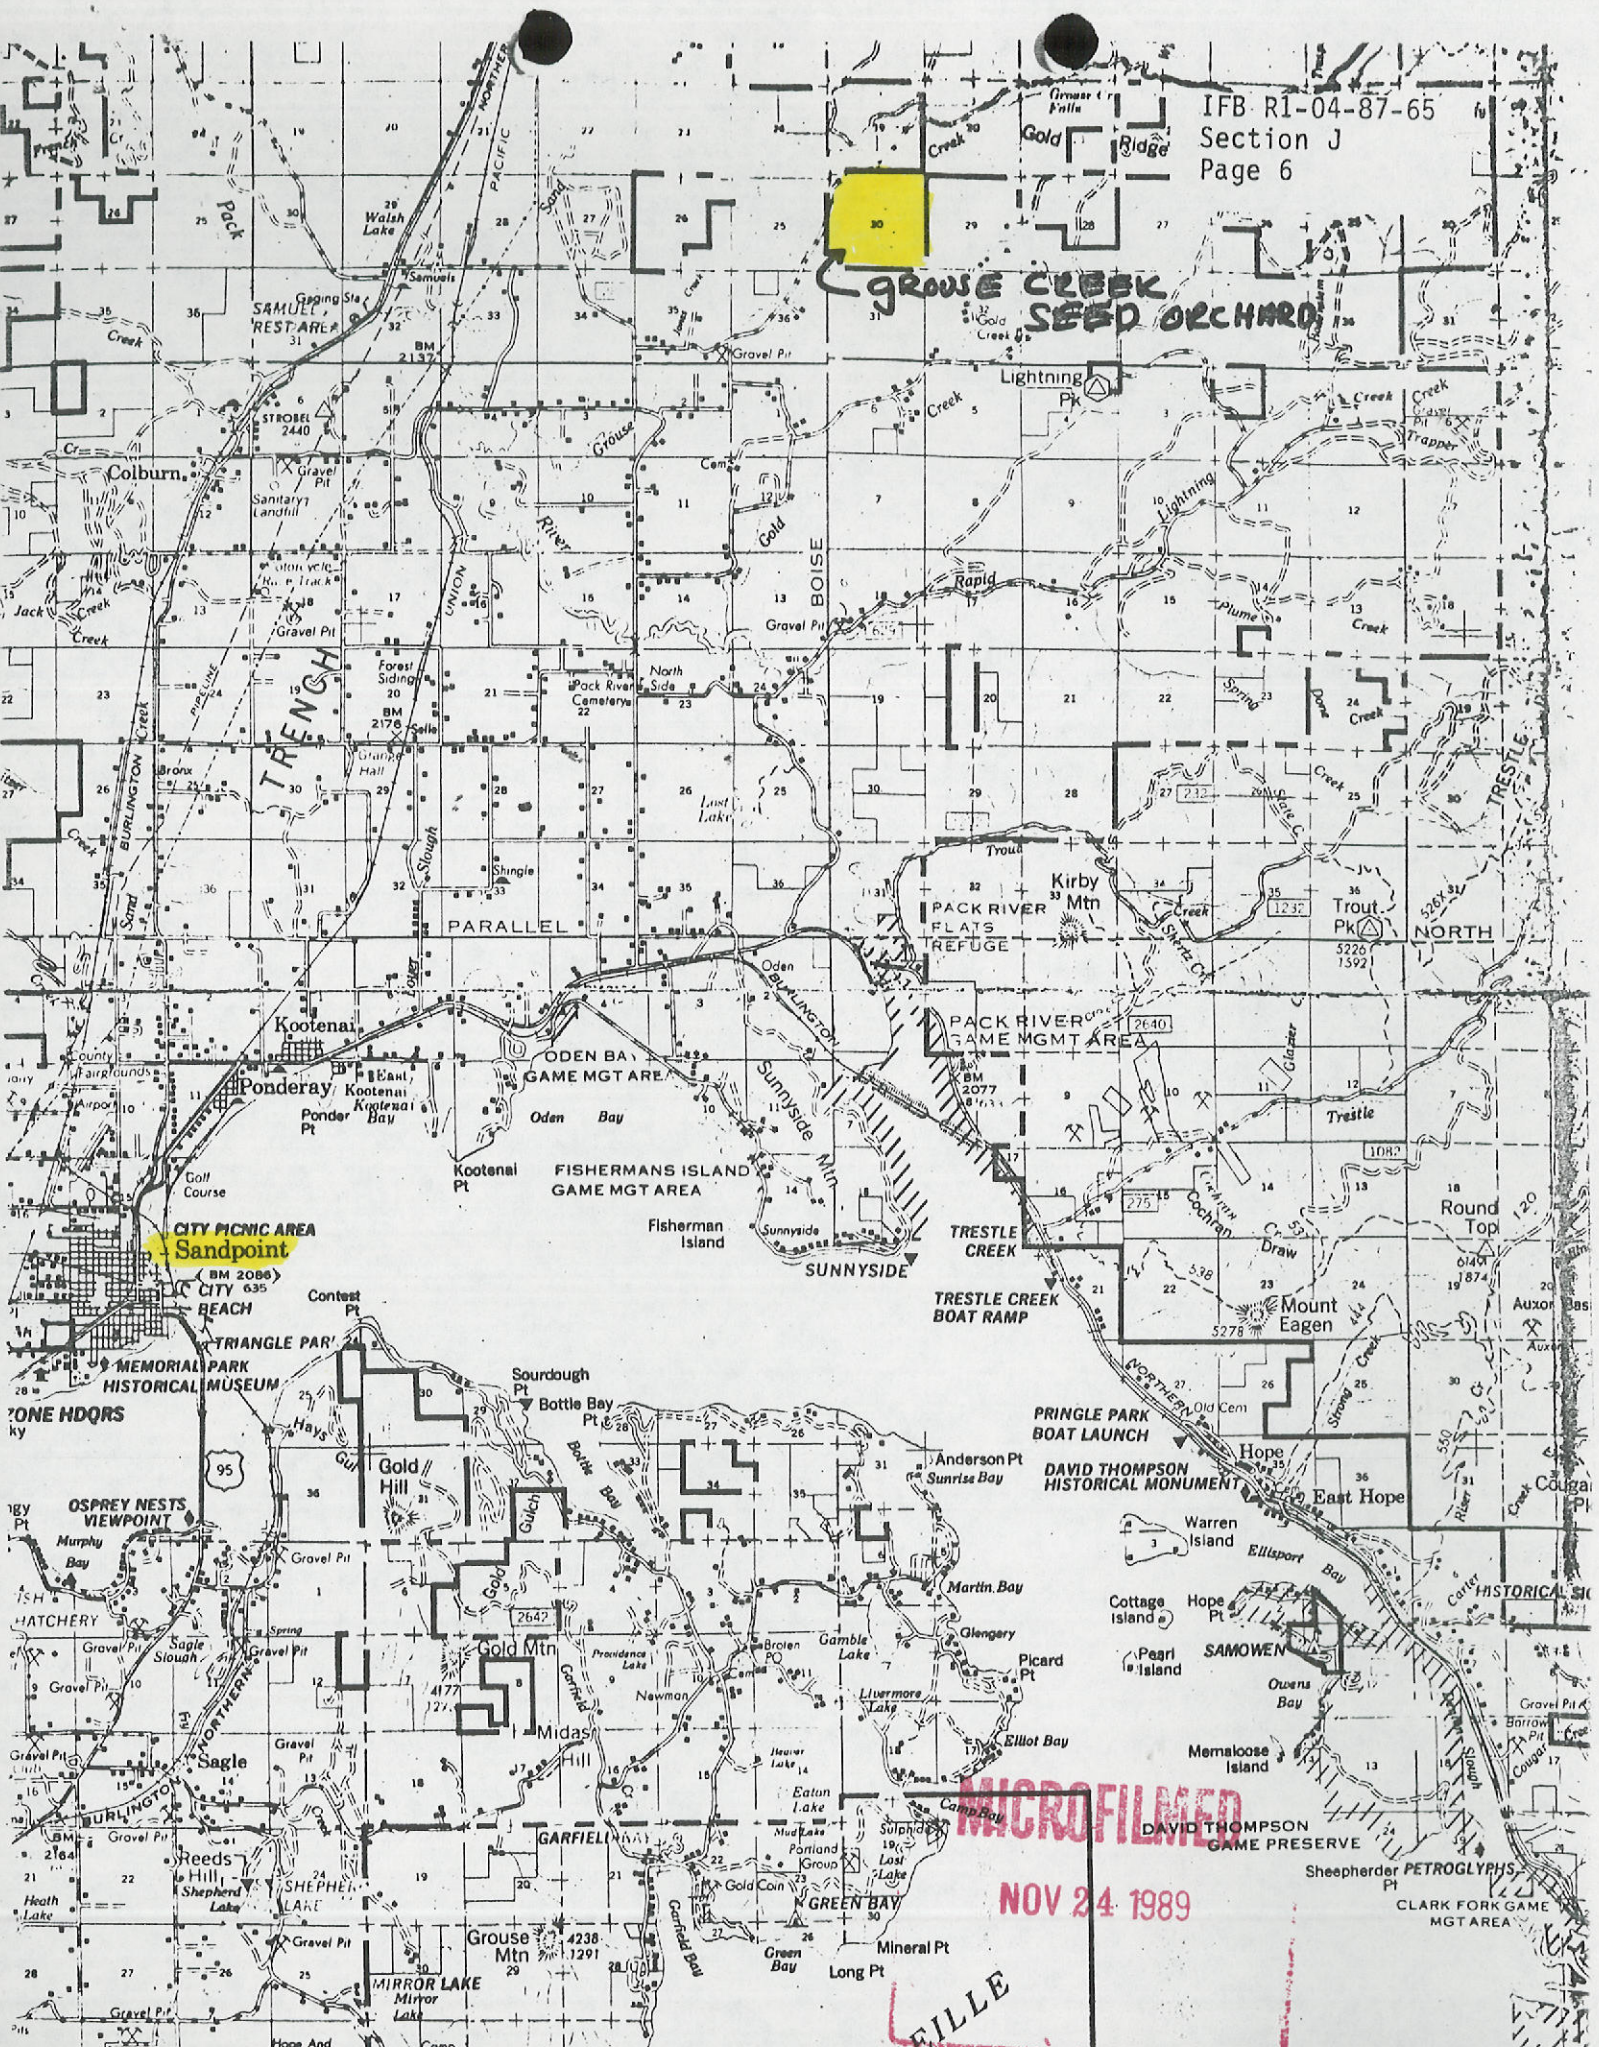

MICROFILMED

NOV 24 1989

FILE

96-08563

PD

IRrigate 25

not





NW

NE

SE

96-08563

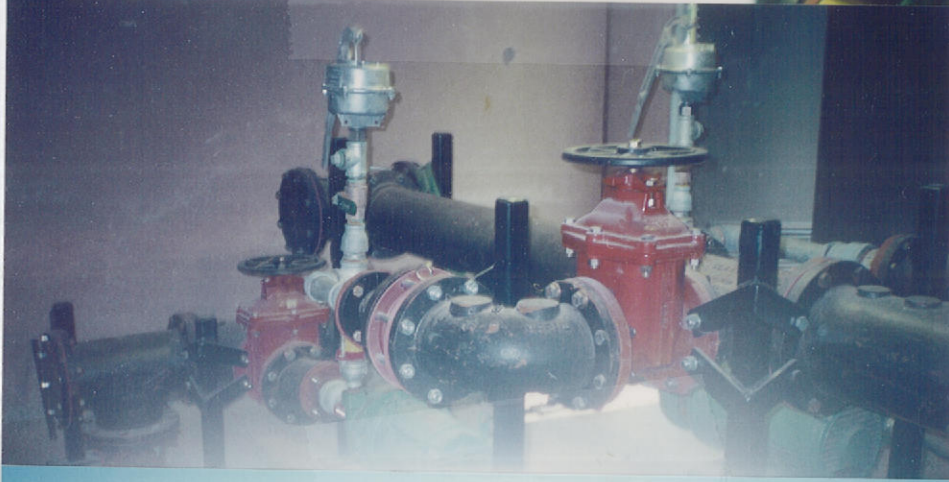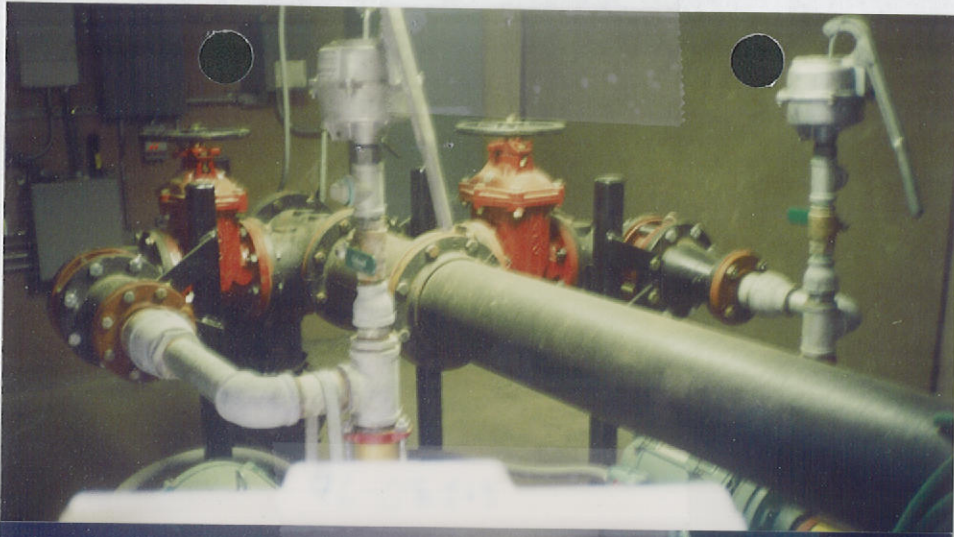

Pumping Station Room
Storage To IRR Sys.

Place of Use

96-08563

96-08563



Pump AT
GROUSE CREEK



INTAKE AT
GROUSE CREEK



STORAGE
RESERVOIR

96-08563

STATE OF IDAHO
DEPARTMENT OF WATER RESOURCES RECEIVED

DEC 20 1999

PROOF OF BENEFICIAL USE

The Idaho Department of Water Resources considers this form a statement that the permit holder(s) has/have completed all development that will occur under this permit and that water has been applied according to the provisions of the permit for the beneficial use(s) described below. This form must be accompanied by a license examination fee, when necessary, or be accompanied by a completed field examination report prepared by a certified water right examiner who has been appointed by the department.

1. Permit No. 96-08563 Telephone No. 208-265-6613
2. Name(s) of Permit Holder(s): USDA - FOREST SERVICE
3. Mailing Address: FEDERAL BLDG P.O. BOX 7669 MISSOULA, MT. 59807
4. Source of Water: GROUSE CREEK If GROUNDWATER (well), Date Drilled: mo. ____ / yr. ____
- a. Well Driller: _____ Drilling Permit Number: ____ - ____ - ____ - ____
- b. **OPTIONAL:**
Pump Horsepower: _____ Pressure (psi): _____ Dynamic pumping level (ft): _____

5. Use(s) (as authorized by the water right permit):

Domestic (No. of households): _____ Stockwater (No. and type of stock): _____

Irrigation (No. of acres): 72 Other: STORAGE

6. Total rate of diversion and/or volume for which proof is submitted: 1.0 cfs ^{AND} ~~OR~~ 57 acre feet

7. Measuring Device Requirement: (refer to the approval conditions on your permit and respond accordingly)

(This question is not optional. Please check either yes or no. Proofs returned not checked accordingly, will be considered incomplete)

Measuring Device: Is a measuring device required? Yes ☒ or No ☐
Has the measuring device been installed? Yes ☒ or No ☐
Flow Measurement Port: Is a flow measurement port required? Yes ☐ or No ☒
Has the measurement port been installed? Yes ☐ or No ☒

8. Fee Enclosed: \$ 100.00 (See Fee Schedule on back of the instructions for filing proof of beneficial use)

9. Person to contact to accompany the Department representative during field examination of the water system.

Name: KEVIN WAFFIN Telephone Number: 208-265-6613

Address: USFS-SANDPOINT B.D. 1500 HIGHWAY 2 SUITE 110 SANDPOINT, ID 83864

10. The information given on this form is my true statement of the extent to which the above numbered permit has been developed and I relinquish any undeveloped portion of the permit to the State of Idaho.

Signature of permit holder

[Signature] Deputy Forest Supervisor
(include your title, if on behalf of company or organization)

Date: 12/13/99

MICROFILMED

DEC 29 1999

STATE OF IDAHO
DEPARTMENT OF WATER RESOURCES

RECEIVED

SEP 05 1997

REQUEST FOR EXTENSION OF TIME
TO PROVIDE ADDITIONAL TIME IN WHICH TO SUBMIT PROOF OF
BENEFICIAL USE FOR A WATER RIGHT PERMIT

Department of Water Resources

The Idaho Department of Water Resources will consider this form as a request that the permit holder(s) be granted an additional period of time under the provisions of Section 42-204, Idaho Code in which to complete development of a water right.

Permit No. 96-08563

Name(s) of Permit Holder: U.S.D.A. FOREST SERVICE

Mailing Address: 1500 HIGHWAY 2 SANDPOINT, IDAHO 83864

Date Proof is Due: OCTOBER 1, 1997 Telephone No. 208-263-5111
KEVIN NAFFIN

Describe what work has been completed toward the development of this water right:
(This must be filled out! If no work has been completed, show "none".)

IRRIGATION STORAGE-RESERVOIR CONSTRUCTED

DIVERSION TO STORAGE- LIFT STATION AT CROUSE CR CONSTRUCTED

IRRIGATION FROM STORAGE-(PARTIALLY COMPLETED)- PUMPS IN

PLACE, MAINLINES TO IRRIGATE 55 ACRES Costing \$ 530,000.00

The permit holder(s) has been unable to complete the remainder of the work for the following reasons:

PROCEEDING WITH THE INSTALLATION OF MAIN LINES TO
SERVE AN ADDITIONAL 33 ACRES. CONSTRUCTION TO
BEGIN IN SPRING 1998

Permit holder(s) request an extension to DEC 31, 1997

FEE: \$50.00

(Signature)*

*If other than permit holder, Power of Attorney must be supplied.

ACTION OF THE DEPARTMENT OF WATER RESOURCES

IT IS HEREBY ORDERED that the above request for extension of time be APPROVED and the time within which to submit proof of beneficial use is extended to October 1, 1999.

Signed this 11 th day of September, 19 97

J. Glen Saylor
Chief, Water Allocation Bureau

RECEIVED

SEP 23 1994

STATE OF IDAHO
DEPARTMENT OF WATER RESOURCES

Department of Water Resources

REQUEST FOR EXTENSION OF TIME

**TO PROVIDE ADDITIONAL TIME IN WHICH TO SUBMIT PROOF OF
BENEFICIAL USE FOR A WATER RIGHT PERMIT**

The Idaho Department of Water Resources will consider this form as a request that the permit holder(s) be granted an additional period of time under the provisions of Section 42-204, Idaho Code in which to complete development of a water right.

Permit No. 96-08563

Name(s) of Permit Holder: US DEPT OF AGRICULTURE FOREST SERVICE

Mailing Address: FEDERAL BLDG P.O. BOX 7669 MISSOULA, MT. 59807

Date Proof is Due: OCTOBER 1, 1994 Telephone No. 208-263-6613

Describe what work has been completed toward the development of this water right:
(This must be filled out! If no work has been completed, show "none".)

KEVIN NAFFIN
SANDPOINT, ID.

IRRIGATION STORAGE - RESERVOIR CONSTRUCTED

DIVERSION TO STORAGE - CONSTRUCTION OF LIFT STATION

ON GROUSE CREEK

Costing \$ 340,000

The permit holder(s) has been unable to complete the remainder of the work for the following reasons:

PROCEEDING WITH "IRRIGATION FROM STORAGE" - CONTRACT IS
AWARDED - CONSTRUCTION WILL START THIS FALL OR
NEXT SPRING.

Permit holder(s) request an extension to DEC 31, 19 96.

FEE: \$50.00

Craig A. Barney
(Signature)*

*If other than permit holder, Power of Attorney must be supplied.

ACTION OF THE DEPARTMENT OF WATER RESOURCES

NOV 08 1994

IT IS HEREBY ORDERED that the above request for extension of time be APPROVED and the time within which to submit proof of beneficial use is extended to January 1, 1997.

Signed this 27th day of September, 19 94

J. Shu Saylor
Chief, Water Allocation Bureau

State of Idaho
Department of Water Resources
Permit To Appropriate Water

NO. 96-08563

Proposed Priority: July 13, 1989

Maximum Diversion Rate:

1.00 CFS

This is to certify, that **U.S. DEPT. OF AGRICULTURE**
FOREST SERVICE
FEDERAL BLDG.
P.O. BOX 7669
MISSOULA, MT 59807

has applied for a permit to appropriate water from:

GROUSE CREEK

tributary of **PACK RIVER**

and a permit is **APPROVED** for development of water as follows:

<u>BENEFICIAL USE</u>	<u>PERIOD OF USE</u>	<u>RATE OF DIVERSION</u>	<u>ANNUAL VOLUME</u>
IRRIGATION	04/01 to 06/30	1.00 CFS	
IRRIGATION STORAGE	04/01 to 06/30		57.0 AF
IRRIGATION FROM STORAGE	04/01 to 09/01		57.0 AF
DIVERSION TO STORAGE	04/01 to 06/30	1.00 CFS	
	Totals	1.00 CFS	

LOCATION OF POINT(S) OF DIVERSION:

SWNW Sec. 30, Township 59N, Range 01E
BONNER County

PLACE OF USE: IRRIGATION

<u>TWN RGE SEC</u>	<u>ACRES</u>	<u>ACRES</u>	<u>ACRES</u>	<u>TOTAL</u>
59N 01E 30	NWNE 8	SWNE 40	NESW 35	
	NWSW 25	SWSW 15	SESW 30	
	SESE 20			173

Total number of acres irrigated: 173

PLACE OF USE: IRRIGATION STORAGE, same as IRRIGATION use

PLACE OF USE: IRRIGATION FROM STORAGE, same as IRRIGATION use

PLACE OF USE: DIVERSION TO STORAGE, same as IRRIGATION use

CONDITIONS/REMARKS:

1. Proof of construction of works and application of water to beneficial use shall be submitted on or before **October 1, 1994**.
2. Subject to all prior water rights.
3. Permit holder shall commence the excavation or construction of diverting works within one year of the date this permit is issued and shall proceed diligently until the project is complete.
4. Permanent measuring devices must be installed in such a manner that the amount of water entering the reservoir and the amount of water released from the reservoir can be measured.

MICROFILMED

NOV 24 1989

State of Idaho
Department of Water Resources**Permit To Appropriate Water**

NO. 96-08563

CONDITIONS/REMARKS:

5. The storage of water under this permit is contingent upon the certification of the dam and authorization of storage per the dam safety provisions of the Idaho Code.
6. The rate of diversion of water for irrigation under this permit and all other water rights on the same land shall not exceed 0.02 cubic feet per second for each acre of land.
7. Use of water under this permit is subject to the Minimum Stream Flow established by Permit No. 96-7980 in the name of the Idaho Water Resource Board.

This permit is issued pursuant to the provisions of Section 42-204, Idaho Code. Witness the seal and signature of the Director, affixed at Boise, this

12th day of October, 1989.

J. Glen Saxton
for R. Keith Higginson, Director

MICROFILMED

NOV 24 1989

STATE OF IDAHO
DEPARTMENT OF WATER RESOURCES
APPLICATION FOR PERMIT

To appropriate the public waters of the State of Idaho

1. Name of applicant U. S. FOREST SERVICE Phone 208-263-5111
Post office address 1500 Highway #2 Sandpoint, Idaho 83864
2. Source of water supply Grouse Creek which is a tributary of Pack River
3. Location of point of diversion is SW $\frac{1}{4}$ of NW $\frac{1}{4}$ of Section 30 Township 59 N
Range 1 E B.M. BONNER County, additional points of diversion if any: _____

4. Water will be used for the following purposes:

Amount 1.0 for DIVERSION to storage purposes from April 1 to June 30 (both dates inclusive)
(cfs or acre-feet per annum)
Amount 57 for irrigation storage for purposes from April 1 to June 30 (both dates inclusive)
(cfs or acre-feet per annum)
Amount 57 for irrigation from storage purposes from April 1 to Sept 1 (both dates inclusive)
(cfs or acre-feet per annum)
Amount 1.0 for IRRIGATION purposes from April 1 to JUNE 30 (both dates inclusive)
(cfs or acre-feet per annum)

5. Total quantity to be appropriated:

a. 1.0 cubic feet per second and/or b. 57 acre-feet per annum.

6. Proposed diverting works:

a. Description of ditches, flumes, pumps, headgates, etc. See attached drawings.

b. Height of storage dam 18 feet, active reservoir capacity 57 acre-feet; total reservoir capacity 57 acre-feet, materials used in storage dam: earth

Period of year when water will be diverted to storage April 1 to June 30 inclusive.
(Month/Day) (Month/Day)

c. Proposed well diameter is _____ inches; proposed depth of well is _____ feet.

7. Time required for the completion of the works and application of the water to the proposed beneficial use is 5 years (minimum 1 year — maximum 5 years).

8. Description of proposed uses:

a. If water is **not** for irrigation:

(1) Give the place of use of water: _____ $\frac{1}{4}$ of _____ $\frac{1}{4}$ of Section _____ Township _____
Range _____ B.M.

(2) Amount of power to be generated: _____ horsepower under _____ feet of head.

(3) List number of each kind of livestock to be watered _____

(4) Name of municipality to be served _____, or number of families to be supplied with domestic water _____.

(5) If water is to be used for other purposes describe: _____

MICROFILMED

NOV 24 1989

b. If water is for irrigation, indicate acreage in each subdivision in the tabulation below:

TWP	RANGE	SEC.	NE¼				NW¼				SW¼				SE¼				TOTALS
			NE¼	NW¼	SW¼	SE¼	NE¼	NW¼	SW¼	SE¼	NE¼	NW¼	SW¼	SE¼	NE¼	NW¼	SW¼	SE¼	
59N	1E	30									35	25	15	30					105
59N	1E	30																20	20
59N	1E	30		8	40														48

Total number of acres to be irrigated 173

c. Describe any other water rights used for the same purposes as described above. _____

9. a. Who owns the property at the point of diversion U.S. FOREST SERVICE

b. Who owns the land to be irrigated or place of use U.S. FOREST SERVICE

c. If the property is owned by a person other than the applicant, describe the arrangement enabling the applicant to make this filing _____


10. Remarks The acres that are specified in section 86 above will not all be irrigated until the site is fully developed. The development schedule and total acres to be irrigated by year are as follows;

<u>Year</u>	<u>total acres irrigated</u>
1990	10 acres
1991	12 acres
1992	16 acres
1993	38 acres
1994	38 acres
1995	40 acres
1996	125 acres
1997	125 acres
2005	135 acres
2007	159 acres
2009	173 acres

MICROFILMED

NOV 24 1989

11. Map of proposed project: show clearly the proposed point of diversion, place of use, section number, township and range number.

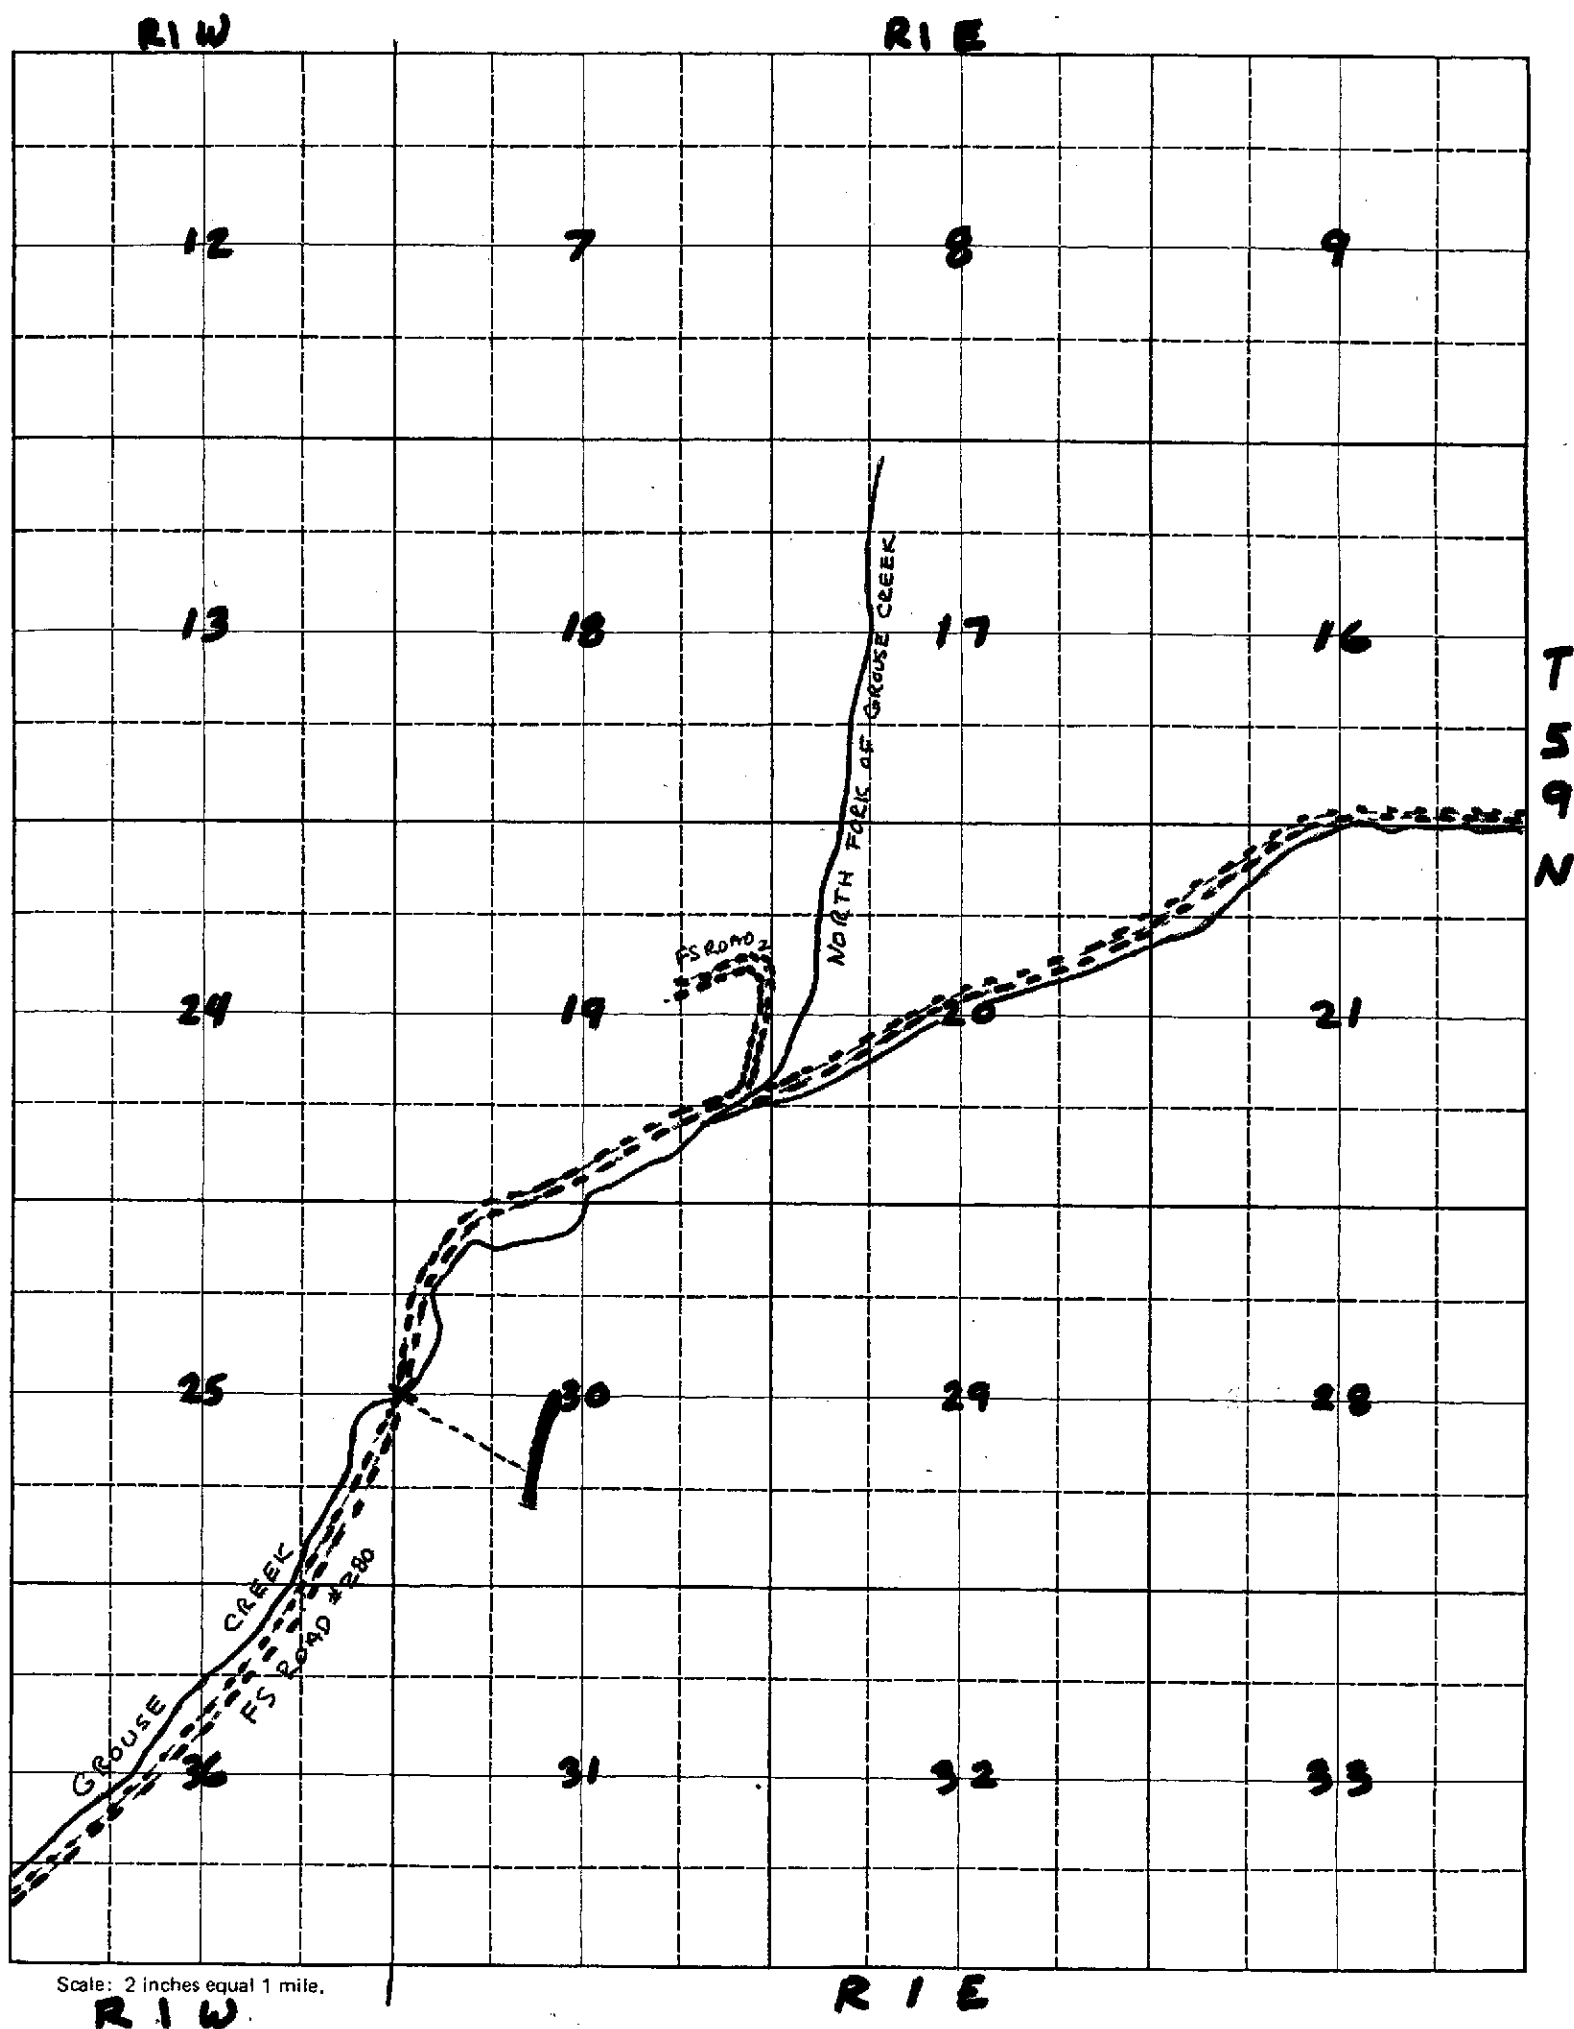

Scale: 2 inches equal 1 mile.

BE IT KNOWN that the undersigned hereby makes application for permit to appropriate the public waters of the State of Idaho as herein set forth.

RECEIVED

JUN 2 1989

Styler / Brady Acting District Ranger
(Applicant)

Received by Date 7/13/89 Time 2:30 PM
Preliminary check by SK Fee \$ 45.00
Receipted by Date 7/13/89 (N3153)
Publication prepared by Date 7/26/89
Published in Bonner City Daily Bee
Publication dates 8/3-10/89
Publication approved Date 8/31/89
Protests filed by: none


Copies of protests forwarded by
Hearing held by Date
Recommended for approval denial by tw

ACTION OF THE DIRECTOR, DEPARTMENT OF WATER RESOURCES

This is to certify that I have examined Application for Permit to appropriate the public waters of the State of Idaho No. , and said application is hereby .

1. Approval of said application is subject to the following limitations and conditions:

- a. SUBJECT TO ALL PRIOR WATER RIGHTS.
- b. Proof of construction of works and application of water to beneficial use shall be submitted on or before , 19 .
- c. The rate of diversion, if water is to be used for irrigation under this permit, when combined with all other water rights for the same land shall not exceed 0.02 cubic feet per second for each acre of land.
- d. Other:

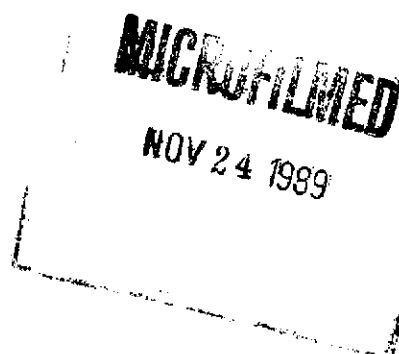

Grouse Creek Seed Orchard

2/6/89

Discharge Elev @ Reservoir
Water Level in Lift Station

2680

2360

static lift 320'

Use $Q = 500$ gpm
Waterline Length = 3100'

<u>Friction Loss:</u>	<u>Pipe</u>	<u>Minor (10%)</u>	<u>TDH</u>	<u>Velocity</u>
6" Steel	104	10	434	5.7*
6" Plastic	56	6	382	
8" Steel	26	3	349	3.2
8" Plastic	14	1	335	
10" Steel	9	1	330	2.0
10" Plastic	5	-	325	

* - Unacceptable

Several pump/pipe combinations were analyzed, using Red Jacket SST curves. Two models, (7-650 & 8-550), are appropriate. Required size is 60 Hp

Velocities for 6" pipe are higher than desirable. 10" pipe does not allow a Hp. reduction
Therefore: Use 8" pipe

Pump length $\approx 48"$

Motor length $\approx 60"-80"$ depending on size/brand.

MICROFILMED

NOV 24 1989

GROUSE CREEK SEED ORCHARD WATER SYSTEM INTAKE

Criteria:

1. Pump from Grouse Creek to proposed 20 million gallon reservoir - static lift $\approx 320'$
2. Design flow ≈ 1 cfs - 500 gpm
3. Pumping from creek will occur during spring runoff to fill reservoir


Concerns to be addressed by design:

1. Grouse Creek will be carrying sediment at the time of pumping. This material must be kept out of the pump
2. As much as possible, equipment should be hidden from public view
3. Pump must be removable for repair or to prevent freezing
4. Waterline to reservoir can be buried shallow, to minimize cost, but it must be drainable

MICROFILMED

NOV 24 1989

**GROUSE CREEK
SEED ORCHARD**

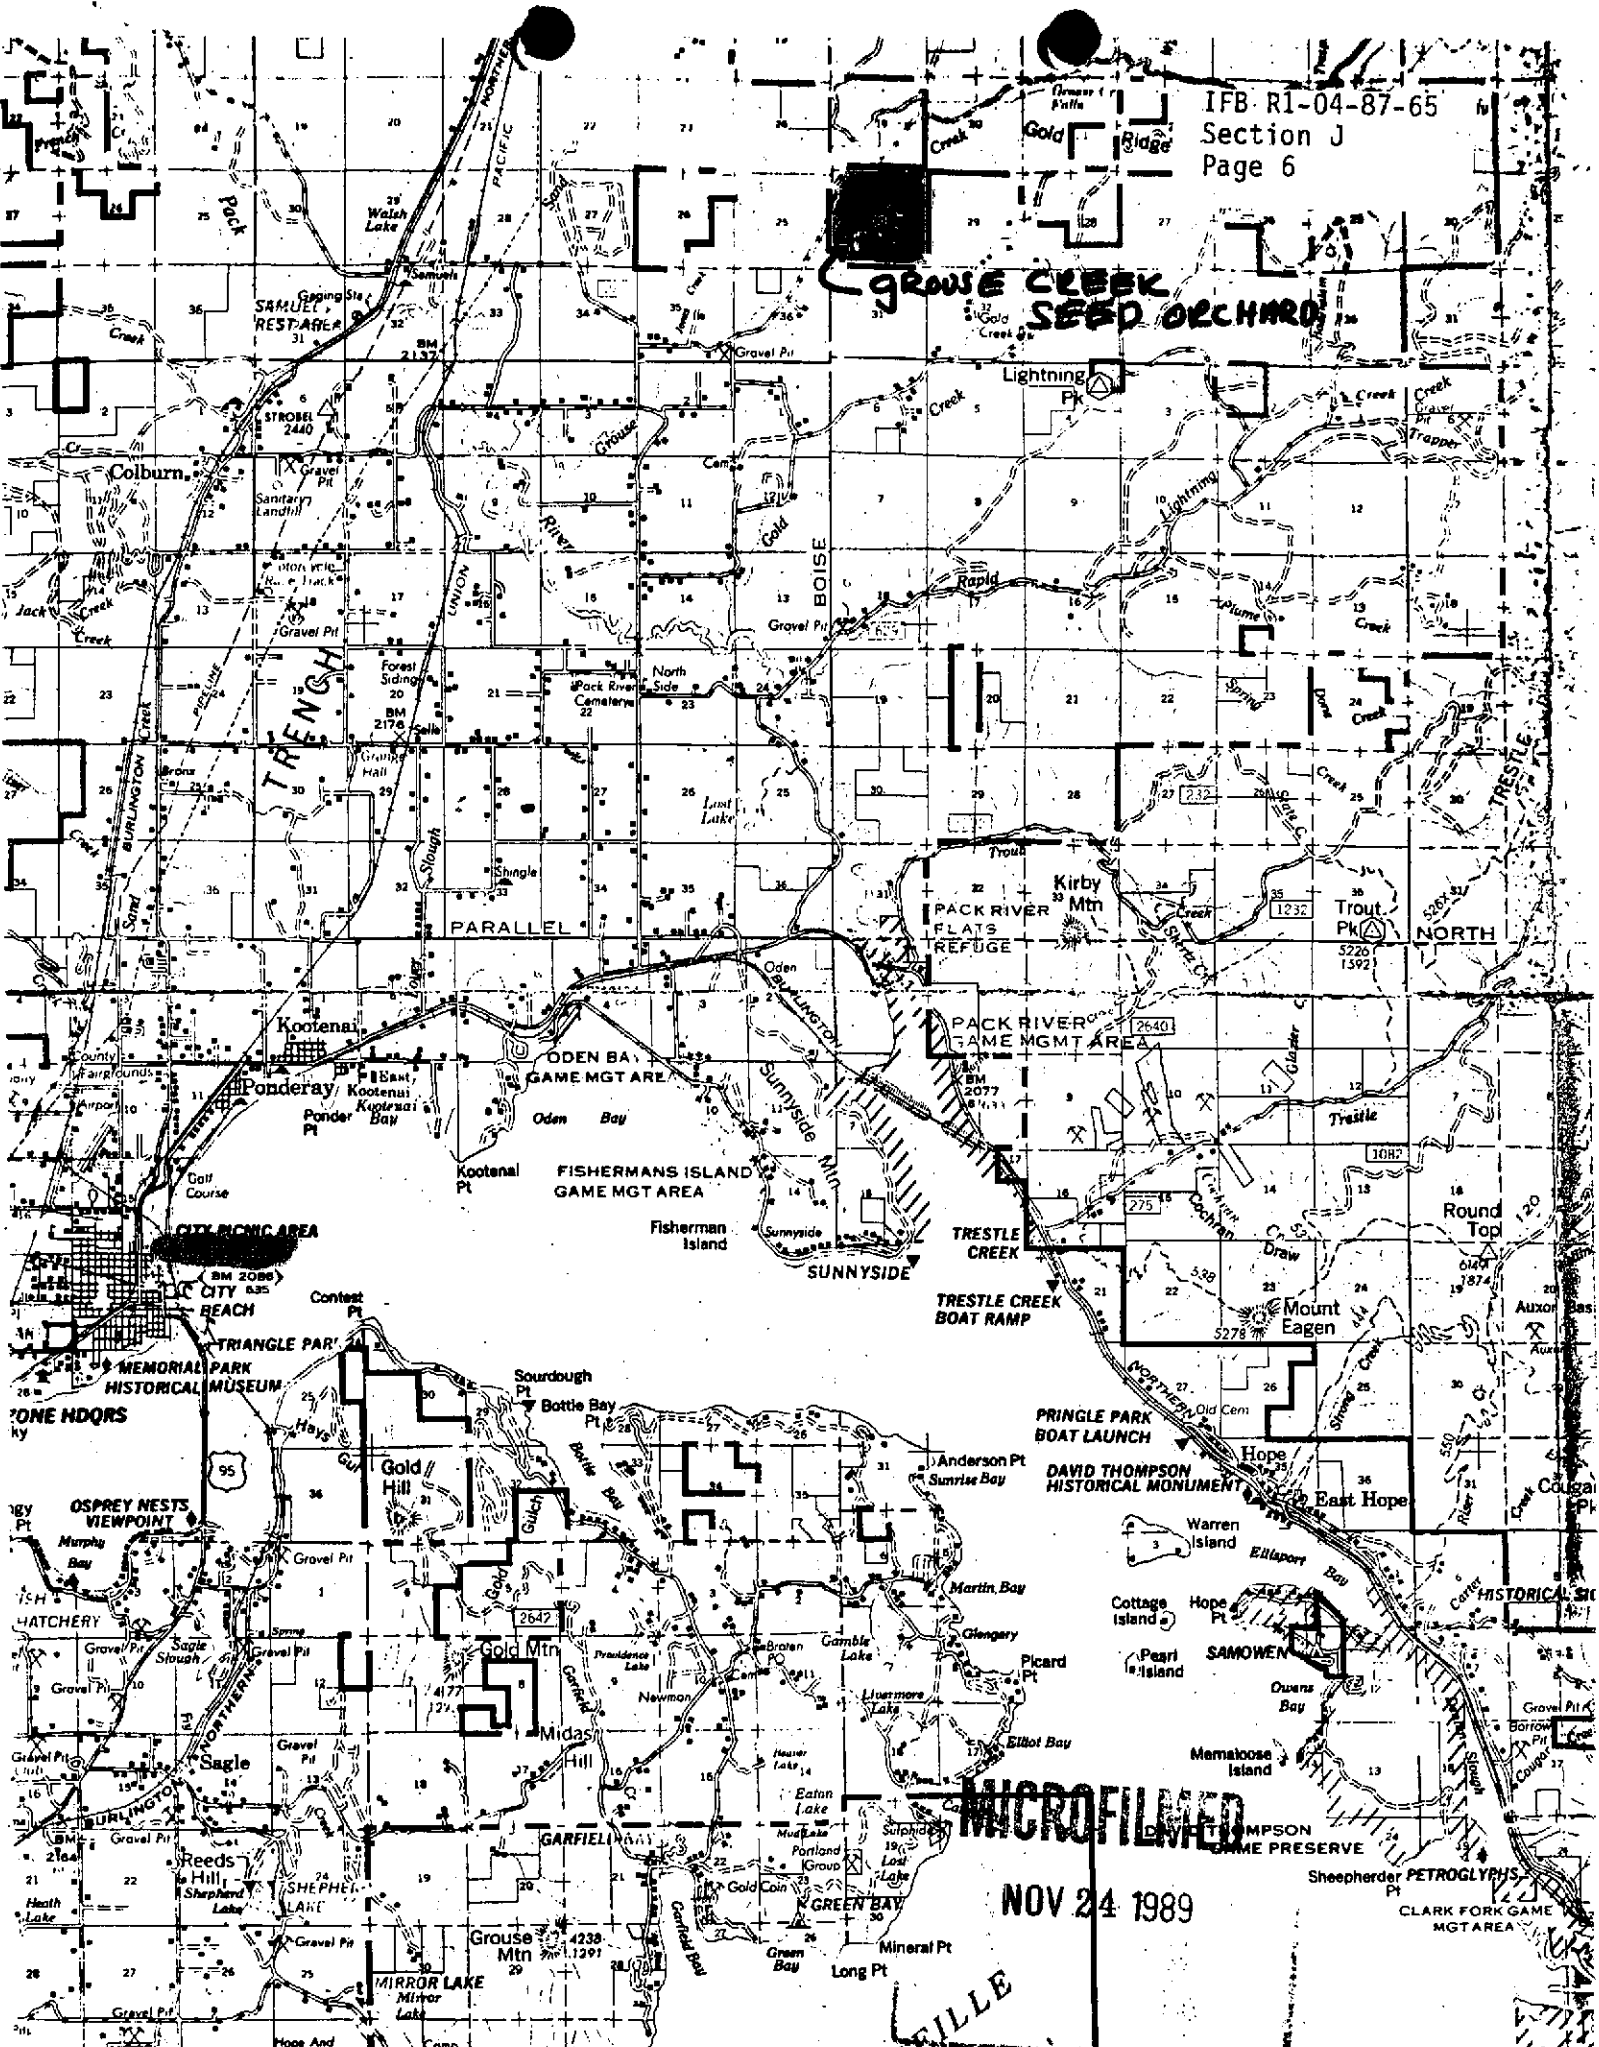


MICROFILMED

NOV 24 1989


FILE

INTAKE DETAIL
SCALE: 1" = 10'

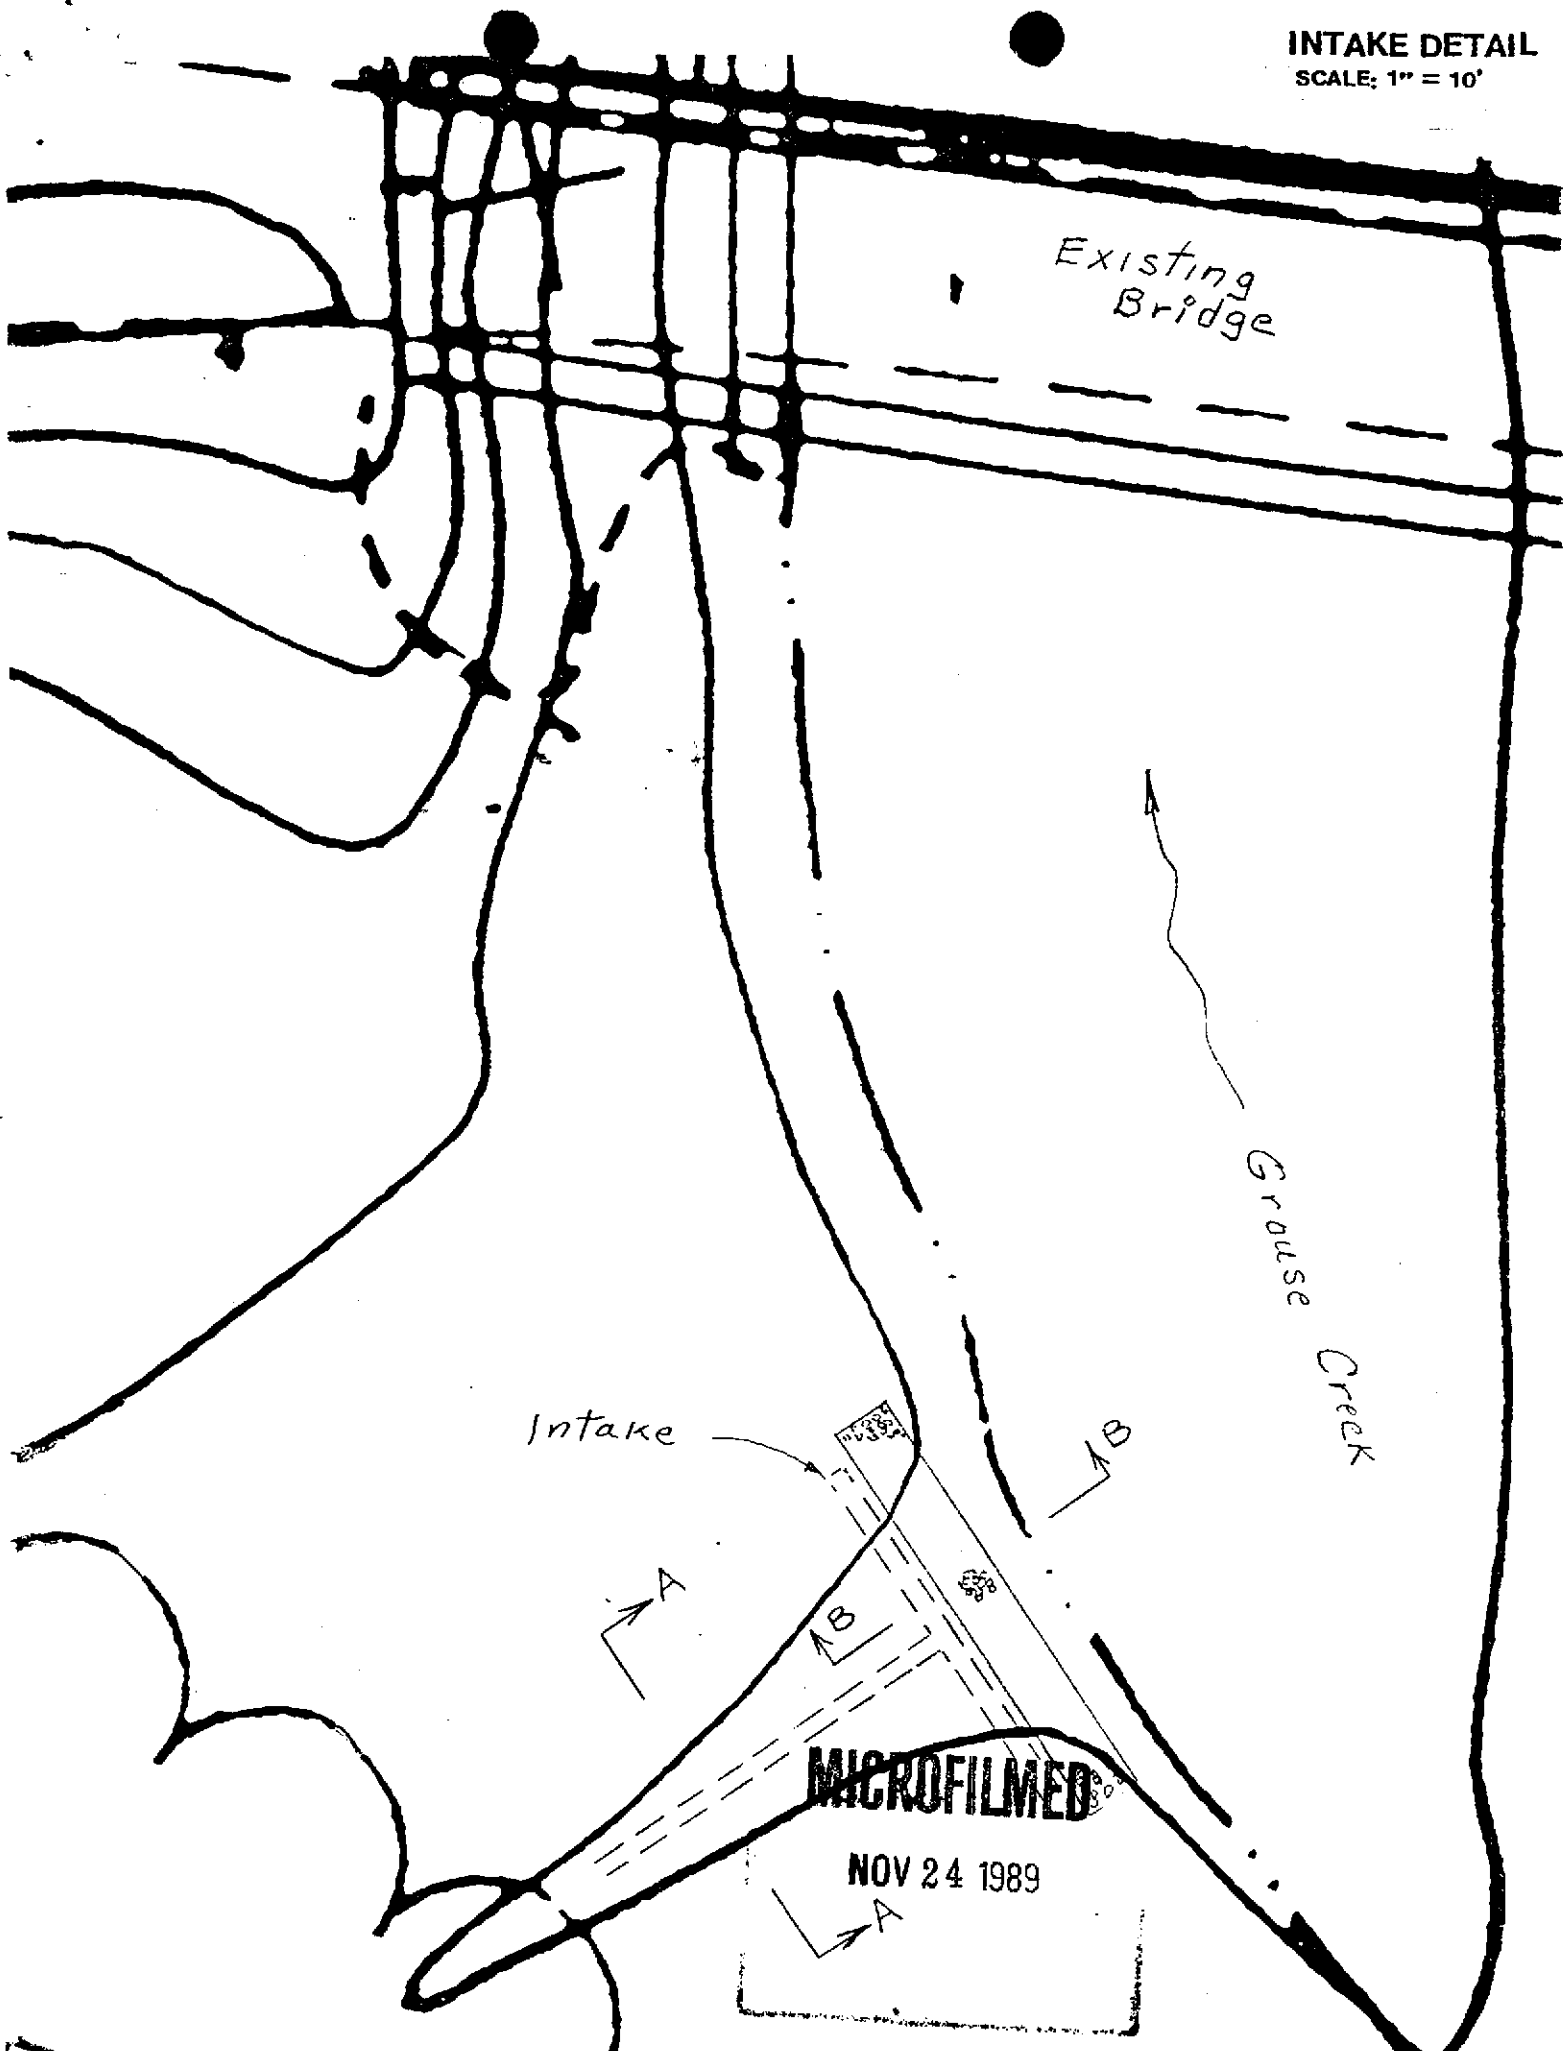

MICROFILMED

NOV 24 1989

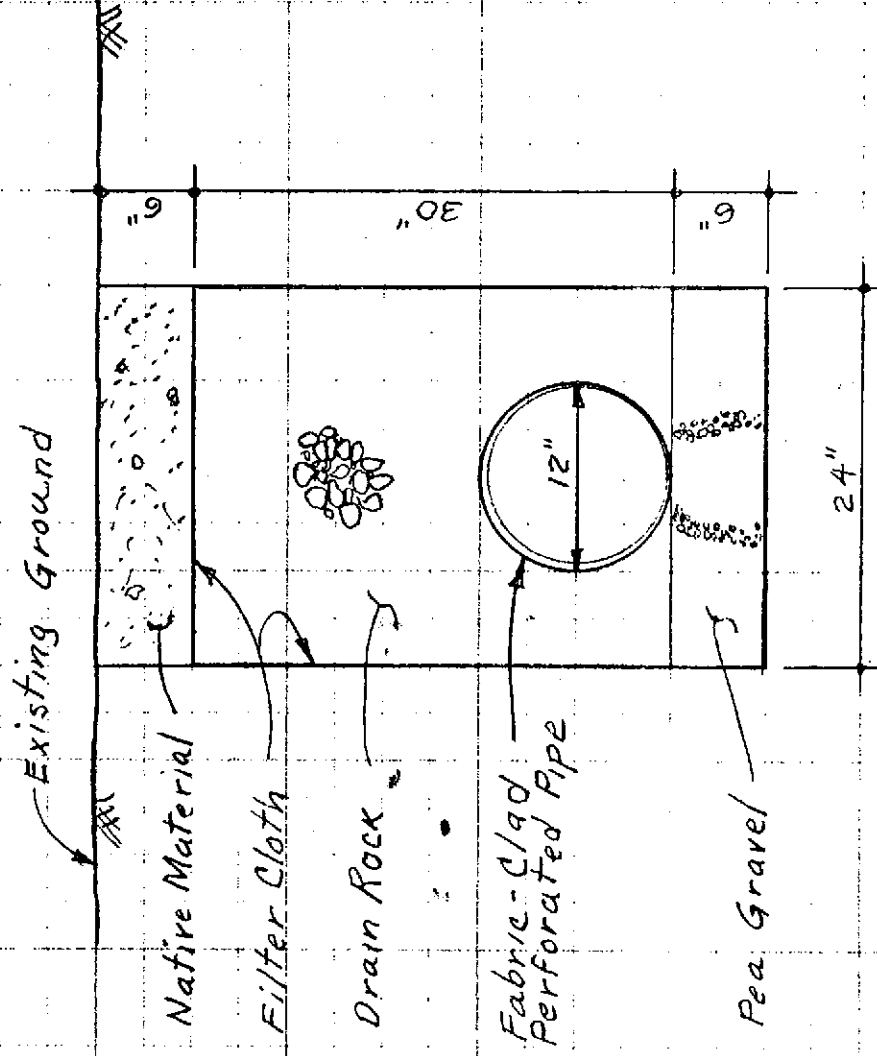

SECTION A-A

1" = 1'-0"


MICROFILMED

NOV 24 1989


MICROFILMED

NOV 24 1989

* - Pipe Invert is 12" Below Channel Bottom

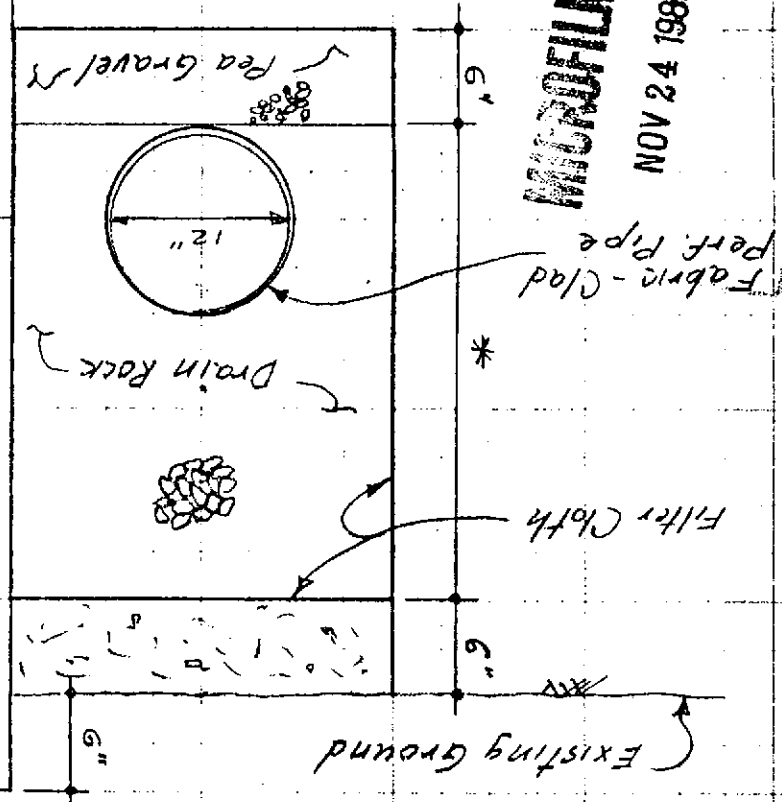

SECTION B-B
1" = 1'-0"

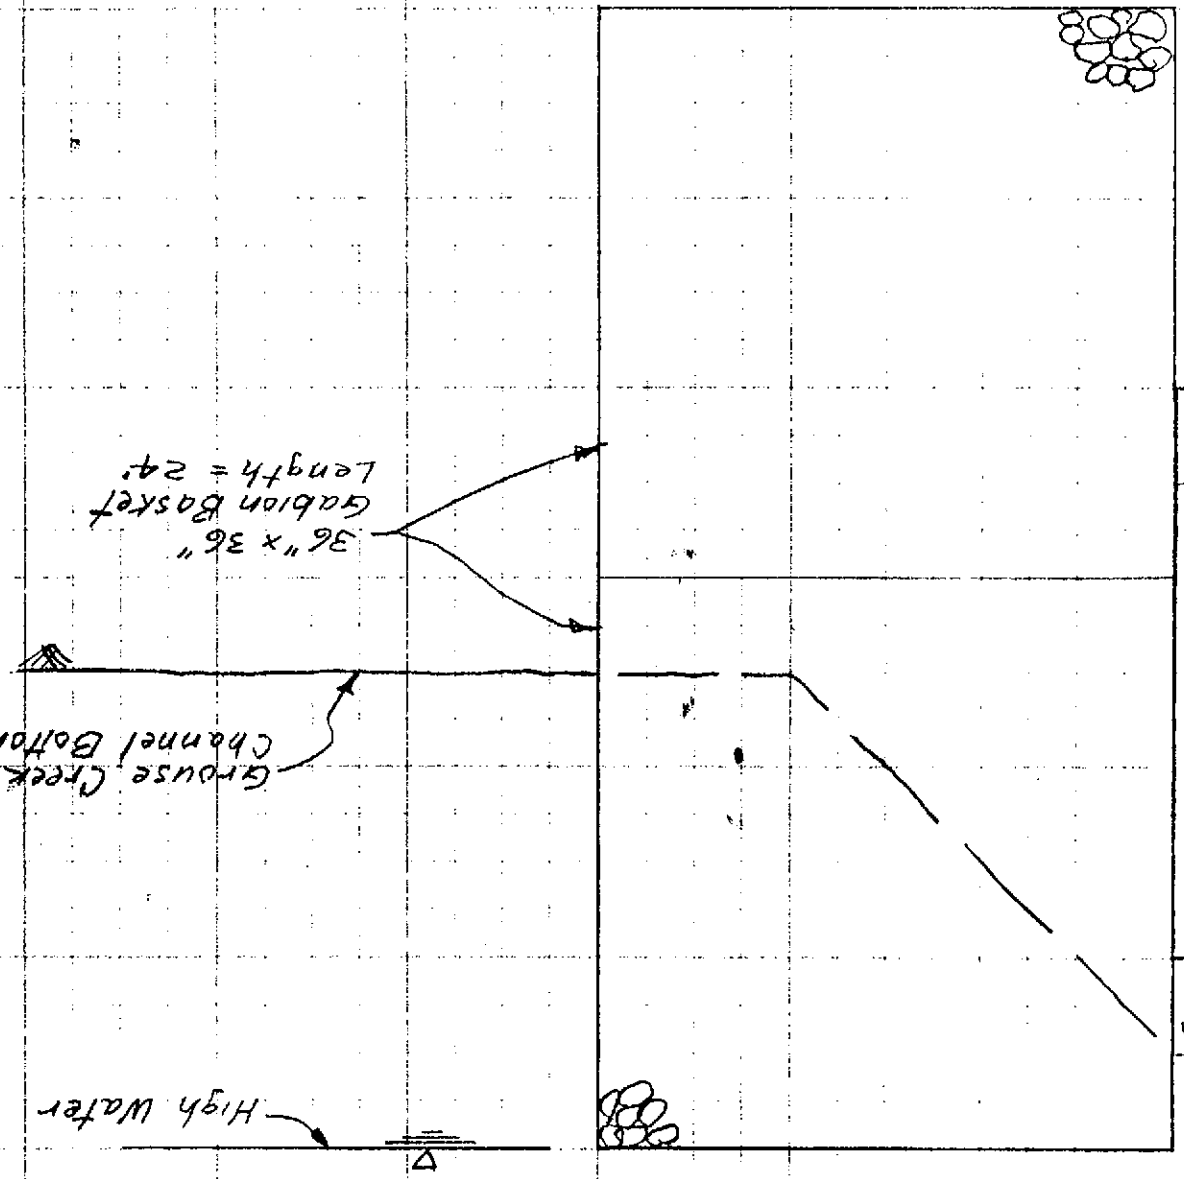

54" ϕ Concrete Pipe

4'x8'
Plywood Baffle

Outline of
Access Lid

Inlet

LIFT STATION PLAN

1" = 1'-0"

MICROFILMED

NOV 24 1989

6" C.I. Base Ell

High Water



6" C.I. Pipe

Inlet

Float Switch
(Low Water Shutoff)

Pump

Shroud

4' x 8'
Plywood Baffle

54" ϕ Concrete Pipe

MICROFILMED STATION ELEVATION

NOV 24 1989

1" = 2'-0"

AFFIDAVIT OF PUBLICATION

State of Idaho

ss.

County of Bonner,

Tina VanDenBerg being first duly sworn on oath
deposes and says that he/she is Bookkeeper
of the Bonner County Daily Bee, a newspaper printed and
published at Sandpoint, Bonner County, Idaho; that the
said newspaper has been continuously and uninterruptedly
published in said Bonner County during a period of 12
months prior to the first publication of the hereto attached
notice of publication in the case of:

Legal Notice

as it was published in the regular and entire issue of the
said paper for a period of 2 consecutive weeks,
commencing on 3 day of Aug, 19 89
and ending on the 10 day of Aug, 19 89
and that said notice was published in said newspaper.

On this 15th day of August in the year
of 89, before me, a Notary Public, personally
appeared Tina VanDenBerg

known or identified to me to be the person whose name
subscribed to the within instrument, and being by me first
duly sworn, declared that the statements therein are true,
and acknowledged to me that he executed the same.

Kim Johnson
Notary Public for Idaho

Residing at Sandpoint

My commission expires: 10/22/93

NOTICE OF APPLICATION
FOR WATER RIGHT

The following application(s) have
been filed to appropriate the public
waters of the State of Idaho:

96-08562

KNUTH, SONNY H.

KNUTH, ROGER

BOX 531

SAGLE, ID 83860

Source: SPRINGS Tributary:

PEND OREILLE LAKE

Diversion Pt: NWNWSE Sec 3 T 56N
R 02W

Use: STOCKWATER (.020 CFS)

DOMESTIC (.060 CFS)

Date Filed: 7/17/1989

In: T56N R02W S03 NWSE

96-08563

U.S. DEPT. OF AGRICULTURE

FOREST SERVICE

FEDERAL BLDG.

P.O. BOX 7669

MISSOULA, MT 59807

Source: GROUSE CREEK

Tributary: PACK RIVER

Diversion Pt: SWNW Sec 30 T 59N R
01E

Use: IRRIGATION (1.000 CFS)

IRRIGATION STORAGE (57.00 AF)

IRRIGATION FROM STORAGE

(57.00 AF)

DIVERSION TO STORAGE (1.000
CFS)

Date Filed: 7/13/1989

In: T59N R01E S30 NWNE SWNE

NESW NWSW

SWSW SESW SESE

173.0 ACRES TOTAL

For additional information con-
cerning the property location, call
the Northern Regional office at 765-
4639.

The permit(s) will be subject to all
prior water rights. Protests must be
filed with the Director, Dept. of
Water Resources, Northern Region,
1910 Northwest Blvd., Suite 210,
Coeur d'Alene, Idaho 83814 on or
before AUGUST 21, 1989.

R. Keith Higginson, Director

#2984 August 3, 10, 1989

X ASAT

MICROFILMED

NOV 24 1989

2984

A. GENERAL INFORMATION

Permit No. 96-08563

1. Owner: U.S. Dept. of Ag - Forest Service Phone No. 208 (263) 5111

Current Address: Federal Bldg, PO Box 7669 Missoula Mont. 59807

2. Accompanied by: Kevin Kaffin EXAM DATE: 7-20-00

Address: USFS, 1500 Highway 2 Suite 110 Sandpoint Phone No. (208) 265-6613

Relationship to Permit Holder: Project Manager 1583569

3. Source: Grouse Creek tributary to Pack River

B. OVERLAP REVIEW

1. Other water rights with the same place of use: _____

2. Other water rights with the same point of diversion:

C. DIVERSION AND DELIVERY SYSTEM

1. Point(s) of Diversion:


[illegible]

2. Place(s) of Use:

Indicate Method of Determination

[illegible]

3. **Delivery System Diagram:** Indicate all major components and distances between components. Indicate weir size/ditch size/pipe i.d. as applicable.

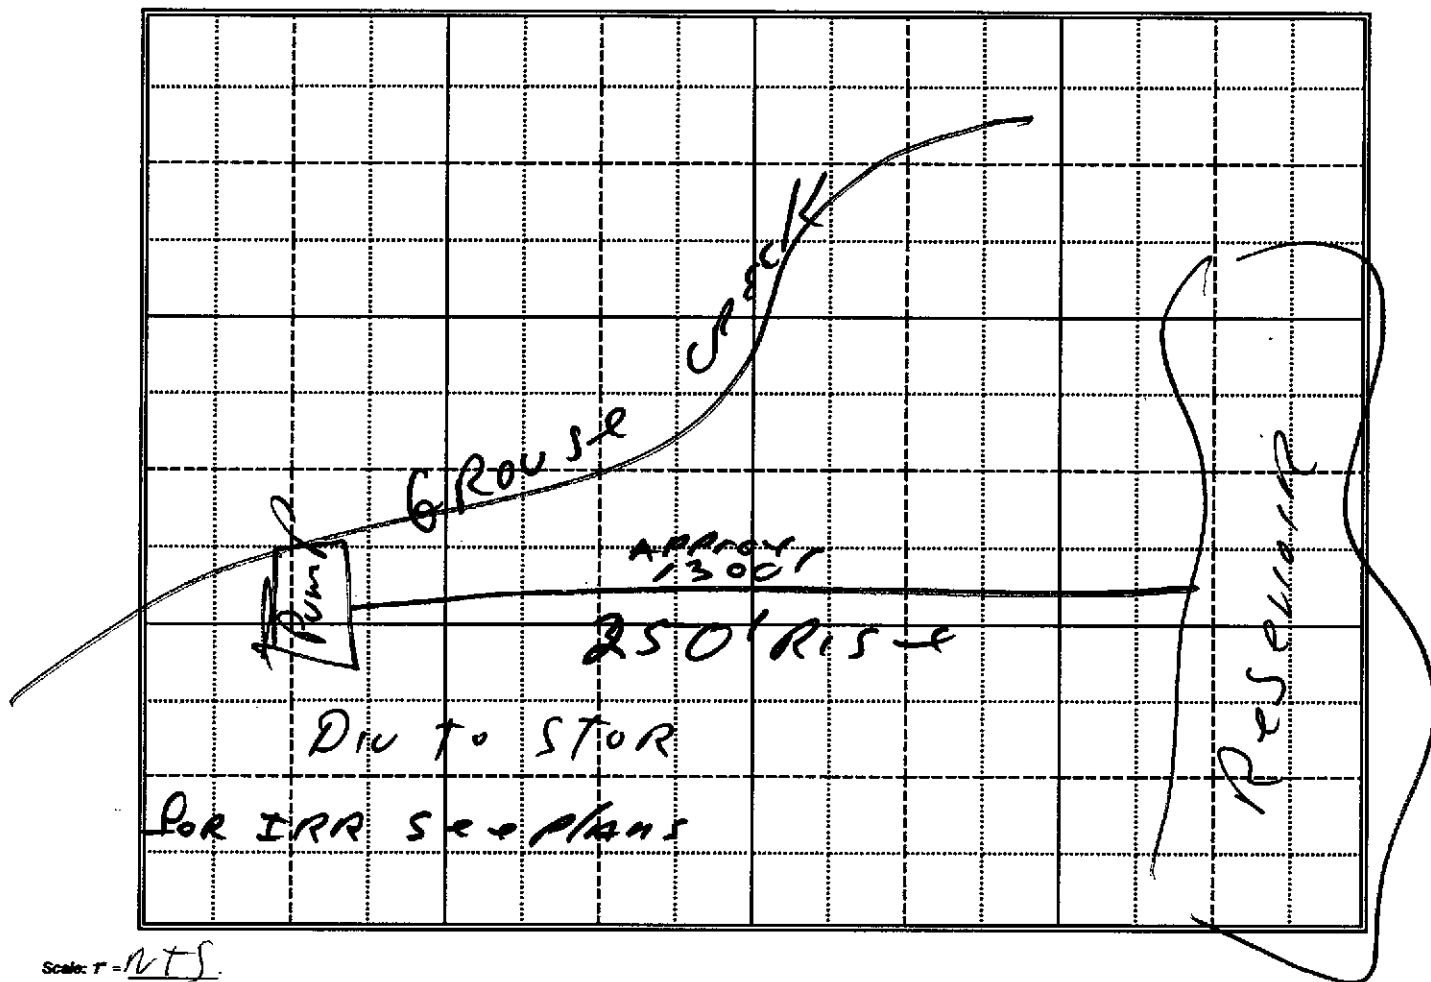

Scale: 1" = 125'

____ Copy of USGS Quadrangle Attached Showing location(s) of point(s) of diversion and place(s) of use (required).

____ Aerial Photo Attached (required for irrigation of 10+ acres)

____ Photo of Diversion and System Attached

4.

Well or Diversion Identification No.*	Motor Make	Hp	Motor Serial No.	Pump Make	Pump Serial No. or Discharge Size
FROM STORAGE TO	USELECTROMOTOR	30		Peerless	3"
IRR SYSTEM	USELECTROMOTOR	10	Y09Y202R064F	Peerless	2"
TO STORAGE	USELECTROMOTOR	60		Thrust	8"

*Code to correspond with No. on map and aerial photo

D. FLOW MEASUREMENTS

1.

Measurement Equipment	Type	Make	Model No.	Serial No.	Size	Calib. Date

2. Measurements:



9

1650

10

432

86

4.18

607

150g
pump station

IRK 941225



96-05563




Place close




Pumping Station from
storage to IRR Sys.

96-08563

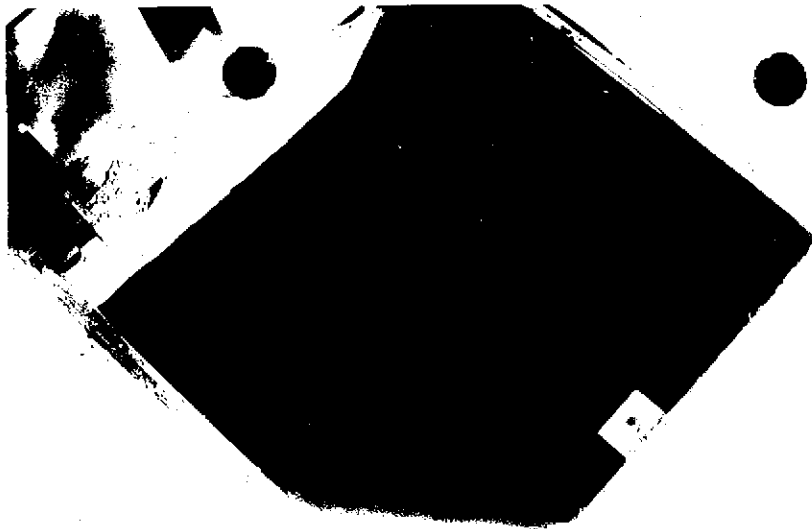

Pump AT
GROUSE CREEK

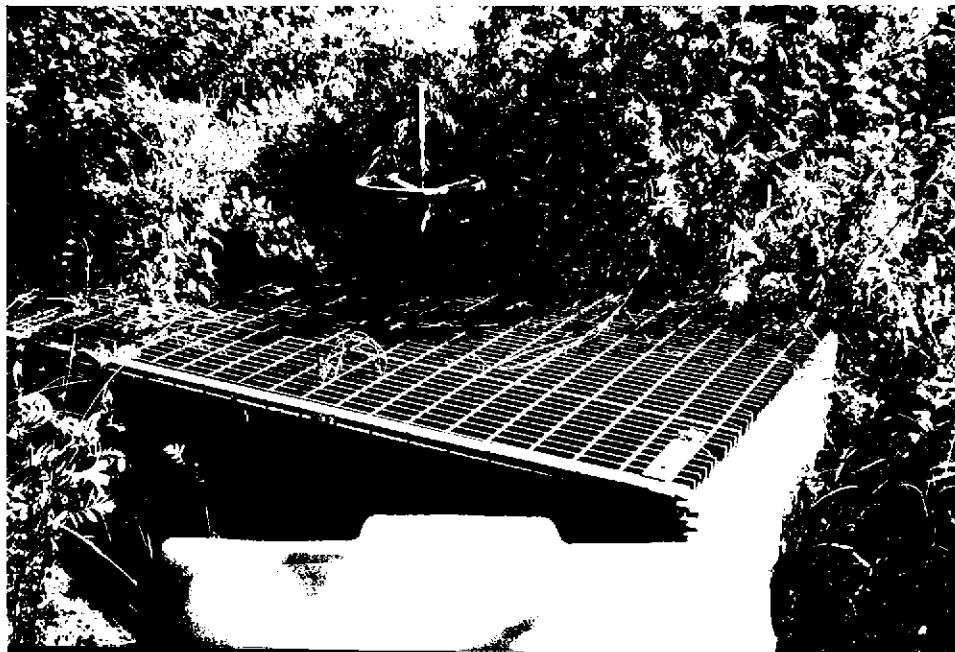

Intake AT
GROUSE CREEK



Storage
Reservoir

E. NARRATIVE/REMARKS/COMMENTS

at time of exam there was no diversion to storage Intake was dry. A theoretical calculation was done based on information given me by project Manager Kevin Haffner.

Have conditions of permit approval been met? ☒ yes ☐ no

F. FLOW CALCULATIONS

From Storage
Measured Method: System flow meter 450 gpm $\times 1.33681$ 1.00 cfs
from grouse crk to Storage
 $\frac{8.8(60)(67)}{250 + (2.31 \times 100)} = \frac{396.6}{481} = .82 \text{ cfs}$

G. VOLUME CALCULATIONS

1. Volume Calculations for Irrigation:

$V_{I.R.} = (\text{Acres Irrigated}) \times (\text{Irrigation Requirement}) = 66.5 \times 3 = 199.5$
 $V_{D.R.} = [\text{Diversion Rate (cfs)}] \times (\text{Days in Irrigation Season}) \times 1.9835 = 1 \times 90 \times 1.9835 = 178.5$
 $V = \text{Smaller of } V_{I.R.} \text{ and } V_{D.R.} = 178.5$

2. Volume Calculations for Other Uses: STORAGE 7 acres Surface area

$7 \times 43560 \times 20' \text{ max depth} \times .4 \text{ slope} = 56 \text{ AF}$
43560

H. RECOMMENDATIONS

1. Recommended Amounts

Beneficial Use	Period of Use From	To	Rate of Diversion Q (cfs)	Annual Volume V (afa)
Irrigation	04-01	06-30	1.0	56
Irrigation Storage	04-01	06-30		56
Irrigation from Storage	04-01	06-30		56
Diversion to Storage	04-01	06-30	.8	
			Totals:	178.5

2. Recommended Amendments

☐ Change P.D. as reflected above ☐ Add P.D. as reflected above ☐ None
☐ Change P.U. as reflected above ☐ Add P.U. as reflected above ☐ Other

I. AUTHENTICATION

Field Examiner's Name Wayne Baldwin Date 10-11-00

Reviewer _____ Date _____

SEAL

**ANALYSIS SHEET
FOR
PROOF OF BENEFICIAL USE**

Permit No. 96-08563 Reviewed by [Signature] Date 12-22-99

GENERAL CONSIDERATIONS

TYPES OF USE

yes Name same as permit? Irr.
yes Address same as permit?
NO Proof timely received? Correct Uses? yes
If not, complete calculation below.

SOURCE OF WATER

☒ Surface water source
☐ Ground water source
☐ Drilling permit required?
☐ Copy in the file? Drilling Permit No. _____
☐ Amount paid for permit _____ Correct?
☐ Well log in the file?

LICENSE EXAMINATION FEE

MEASURING DEVICE

yes Required?
100 Amount Submitted
yes Correct?
yes Required?
yes Installed?
Waiver requested?

PRIORITY CALCULATION

Date proof received	<u>12-13-99</u>	<u>347</u>	
Date proof due	<u>10-1-99</u>	<u>- 274</u>	
Lapsed 11-5-99 No. of days late	<u>73</u>	<u>= 309</u>	
		<u>38 73</u>	
Priority Date	<u>7-13-89</u>	<u>+ 194</u>	
New Priority Date	<u>9-24-89</u>	<u>267</u>	

7 9-24-89

DEFICIENCIES OR ACTION ITEMS

Reinstate & advance to Sept. 24, 1989
Proof Acceptable

DATA ENTRY

New Address _____ Proof Made 12-13-99



State of Idaho

DEPARTMENT OF WATER RESOURCES

1301 North Orchard Street, P.O. Box 83720, Boise, Idaho 83720-0098

Phone: (208) 327-7900 FAX: (208) 327-7866

DIRK KEMPTHORNE
GOVERNOR

December 27, 1999

KARL J. DREHER
DIRECTOR

USDA Forest Service
Federal Bldg
PO Box 7669
Missoula MT 59807

PROOF ACKNOWLEDGMENT LETTER

RE: PERMIT NO. 96-08563

Dear Permit Holder:

The department acknowledges receipt of the proof of beneficial use form submitted for the above referenced permit.

Enclosed is an order reinstating the permit since proof was submitted after the proof due date. Please note that the priority date has been advanced to September 24, 1989, pursuant to Section 42-218a, Idaho Code.

Please be advised that Section 42-248, Idaho Code, requires you or the owner of this water right to maintain current ownership and address records on file with the department. Forms to file a change of ownership of a water right and/or a change in the address of the water right owner are available from any department office.

The next step in the process of developing a water right is for the department to conduct a field examination to determine and confirm the use being made of the water. If you have questions concerning the field examination, please contact the **NORTHERN** Regional Office of the department in Coeur d'Alene at (208)769-1450.

Sincerely,

JULIE L. YARBROUGH, Administrative Assistant
Water Allocation Bureau

Enclosure

c: IDWR - Region

MICROFILMED
29 1999

WARNING

CANCELLED OR LAPSED

This permit has been officially CANCELLED or LAPSED.

Ninety days following the date of official action this file will be DESTROYED.

November 5, 1999

US DEPT OF AGRICULTURE
FOREST SERVICE
FEDERAL BLDG
PO BOX 7669
MISSOULA MT 59807

LAPSE NOTICE

RE: PERMIT NO. 96-08563

Dear Permit Holder:

You are hereby notified that under the provisions of Section 42-218A, Idaho Code, the above referenced permit has lapsed and is of no further force nor effect. The department provided the proper forms to you in our proof due notice dated August 31, 1999. No further construction or additional development is authorized under this permit unless it is reinstated.

The permit can only be reinstated if you submit an acceptable proof of beneficial use or an acceptable request for extension of time to the department within sixty (60) days of the mailing of this lapse notice. An acceptable proof of beneficial use submittal must include the examination fee or a completed field examination report. A request for extension of time must be accompanied by a fifty dollar (\$50.00) fee.

Enclosed again for your use are a proof of beneficial use form and a request for extension of time form. Please note that only one extension of time can be granted unless the project has not been completed because of lack of a necessary approval by a government agency or by litigation which may bring title to the water in question.

L. GLEN SAXTON
Chief, Water Allocation Bureau

Enclosures

MICROFILMED
DEC 29 1999

CERTIFICATION OF MAILING
I hereby certify that on 11-8-99
a copy/an original of this document was
deposited in the United States mail,
postage prepaid addressed to the
individual(s) named above.

[Signature]

July 31, 1999

US DEPT OF AGRICULTURE
FOREST SERVICE
FEDERAL BLDG
PO BOX 7669
MISSOULA MT 59807

PROOF DUE NOTICE

RE: PERMIT NO. 96-08563

Dear Permit Holder:

One of the conditions of approval of the above referenced water permit was that proof of the extent of your beneficial use must be submitted to this office on or before October 1, 1999.

(See last page of your approved permit or your last approved extension request.) Enclosed is a form which when accompanied by the license examination fee or a complete field examination report prepared by a certified water right examiner may be used to submit the required proof.

If you have not fully completed your project, and you or a previous owner of this permit have not received a prior extension of time, you may request an extension of time if the delay is for reasonable cause as provided in Section 42-204, Idaho Code. If you have been prevented from proceeding by a governmental agency or by litigation which might bring title to the water in question, more than one extension of time can be granted. An extension of time request form is enclosed for your convenience.


Either an acceptable proof of beneficial use submittal or an acceptable request for an extension of time must be received by this department on or before the above described proof due date. If neither is received, the department will send you a lapse notice. Within sixty (60) days of the mailing of the lapse notice, the permit will no longer be of any force nor effect.

SINCERELY,

JULIE L. YARBROUGH
Senior Secretary

Enclosures

MICROFILMED
DEC 29 1999

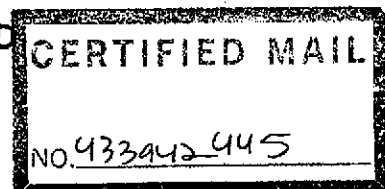

ANALYSIS SHEET FOR EXTENSION OF TIME

Permit No. 96-08563 Reviewed by [Signature] Date 9-9-97

BASIC INFORMATION

9-5-97 Date stamp received
yes Extension received timely
yes Fee received and receipted
yes Name and signature same as permit
no Address Change

BASIS FOR EXTENSION REQUEST

_____ Has adequate work been completed to demonstrate due diligence?

_____ Has the permit been involved in litigation?
Is supporting documentation needed to complete the file? _____ Requested? _____

✓ Is delay by a government agency?
Is supporting documentation needed to complete the file? _____ Requested? _____

_____ Is the project more than 25,000 acre feet for irrigation or 10,000 acre feet for a reservoir?

ACTION TAKEN *Recommend extend to Oct. 1, 1999, on basis of Gov. Agency delay. Advise that dept. will not grant addl. extension Requests.*

PRIORITY CALCULATION

Date extension received	_____	=	_____
Proof due date	_____	=	_____
Number of days late	_____	=	_____
Priority date	_____	=	_____
New Priority Date	_____	=	_____

DATA ENTRY

New Address X
Change Proof Due Date 10-1-99
Change Priority Date X



State of Idaho

DEPARTMENT OF WATER RESOURCES

1301 North Orchard Street, P.O. BOX 83720, Boise, Idaho 83720-0098

Phone: (208) 327-7900 FAX: (208) 327-7866

PHILIP E. BATT
GOVERNOR

KARL J. DREHER
DIRECTOR

September 11, 1997

USDA Forest Service
1500 HWY 2
Sandpoint ID 83864

RE: Permit No. 96-08563

Dear Permit Holder:

Enclosed is a copy of the approved request for extension of time submitted in connection with the above referenced permit which extends the time within which to submit proof of beneficial use to **October 1, 1999**. Please note that the department has granted this extension based on **delay by a government agency**. It is important that you work diligently toward the completion of the development during the construction period allowed since the department **will not** be able to grant additional extensions in connection with this permit.

Be advised that since the extension was received after the proof due date of July 1, 1997, is was necessary for the department to reinstate the permit and advance the date of priority to June 17, 1981.

Section 42-248, Idaho Code, which became effective on July 1, 1996, requires you or the owner of this water right to maintain current ownership and address records on file with the department. Please contact any office of the department for the proper form to file a change of ownership of a water right and/or a change in the address of the owner.

Please contact the department if you have any questions regarding this matter.

Sincerely,

JULIE L. YARBROUGH
Senior Secretary, Water Allocation Bureau

Enclosure

C: IDWR - Regional Office

RECEIVED

SEP 16 1997

July 31, 1997

US DEPT OF AGRICULTURE
FOREST SERVICE
FEDERAL BLDG
PO BOX 7669
MISSOULA MT 59807

759062129

PROOF DUE NOTICE

RE: PERMIT NO. 96-08563

Dear Permit Holder:

One of the conditions of approval of the above referenced water permit was that proof of the extent of your beneficial use must be submitted to this office on or before October 1, 1997.

(See last page of your approved permit or your last approved extension request.) Enclosed is a form which when accompanied by the license examination fee or a complete field examination report prepared by a certified water right examiner may be used to submit the required proof.

If you have not fully completed your project, and you or a previous owner of this permit have not received a prior extension of time, you may request an extension of time if the delay is for reasonable cause as provided in Section 42-204, Idaho Code. If you have been prevented from proceeding by a governmental agency or by litigation which might bring title to the water in question, more than one extension of time can be granted. An extension of time request form is enclosed for your convenience.

Either an acceptable proof of beneficial use submittal or an acceptable request for an extension of time must be received by this department on or before the above described proof due date. If neither is received, the department will send you a lapse notice. Within sixty (60) days of the mailing of the lapse notice, the permit will no longer be of any force nor effect.

SINCERELY,

JULIE L. YARBROUGH
Senior Secretary

Enclosures

110 8 11 11

SEP 18 1997

**ANALYSIS SHEET
FOR
EXTENSION OF TIME**

Permit No. 96-8563 Reviewed by SM Date 9/26/94

BASIC INFORMATION

9-23-94 Date stamp received
yes Extension received timely
yes Fee received and receipted
yes Name and signature same as permit
no Address Change

BASIS FOR EXTENSION REQUEST

yes Has adequate work been completed to demonstrate due diligence?
_____ Has the permit been involved in litigation?
_____ Is supporting documentation needed to complete the file? _____ Requested? _____
_____ Is delay by a government agency?
_____ Is supporting documentation needed to complete the file? _____ Requested? _____
_____ Is the project more than 25,000 acre feet for irrigation or 10,000 acre feet for a reservoir?

ACTION TAKEN

Should extend to January 1, 1997, for due diligence.

PRIORITY CALCULATION

Date extension received	_____	=	_____
Proof due date	_____	=	_____
Number of days late	_____	=	_____
Priority date	_____	=	_____
New Priority Date	_____	=	_____

DATA ENTRY

New Address X
Change Proof Due Date 1-1-97
Change Priority Date X



State of Idaho

DEPARTMENT OF WATER RESOURCES

1301 North Orchard Street, Statehouse Mail, Boise, Idaho 83720-9000

Phone: (208) 327-7900 FAX: (208) 327-7866

CECIL D. ANDRUS
GOVERNOR

R. KEITH HIGGINSON
DIRECTOR

September 27, 1994

U.S. Dept. of Agriculture
Forest Service
P.O. Box 7669
Missoula, MT 59807

RE: Permit No. 96-08563

Dear Permit Holder:

Enclosed is a copy of the approved request for extension of time. The time within which to submit proof of beneficial use is extended to January 1, 1997. Please note that the department has granted this extension based on **due diligence**. It is important that you work diligently toward the completion of this project during the construction period allowed since the department **will not** be able to grant additional extensions based on due diligence.

If you have any questions or if I can be of any further assistance, please feel free to contact this office.

Sincerely,

JULIE L. YARBROUGH
Senior Secretary

Enclosure

C: IDWR - Regional Office

RECEIVED

SEP 28 1994

July 31, 1994

US DEPT OF AGRICULTURE
FOREST SERVICE
FEDERAL BLDG
PO BOX 7669
MISSOULA MT 59807

PROOF DUE NOTICE

RE: PERMIT NO. 96-08563

Dear Permit Holder:

One of the conditions of approval of the above referenced water permit was that proof of the extent of your beneficial use must be submitted to this office on or before October 1, 1994. (See last page of your approved permit or your last approved extension request.) Enclosed is a form which when accompanied by the license examination fee or a complete field examination report prepared by a certified water right examiner may be used to submit the required proof.


If you have not fully completed your project, and you or a previous owner of this permit have not received a prior extension of time, you may request an extension of time if the delay is for reasonable cause as provided in Section 42-204, Idaho Code. If you have been prevented from proceeding by a governmental agency or by litigation which might bring title to the water in question, more than one extension of time can be granted. An extension of time request form is enclosed for your convenience.

Either an acceptable proof of beneficial use submittal or an acceptable request for an extension of time must be received by this department on or before the above described proof due date. If neither is received, the department will send you a lapse notice. Within sixty (60) days of the mailing of the lapse notice, the permit will no longer be of any force nor effect.

SINCERELY,

JULIE L. YARBROUGH
Senior Secretary

Enclosures

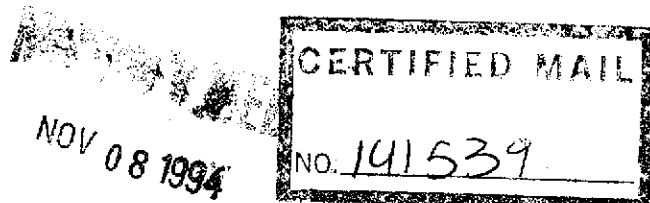

S T A T E O F I D A H O
D E P A R T M E N T O F W A T E R R E S O U R C E S

Statehouse
Boise, Idaho 83720
(208) 327-7900
October 12, 1989

U.S. DEPT. OF AGRICULTURE
FOREST SERVICE
FEDERAL BLDG.
P.O. BOX 7669
MISSOULA, MT 59807

P E R M I T A P P R O V A L N O T I C E

RE: PERMIT NO. P96-08563

Dear Permit Holder:

Enclosed is a copy of your approved application for permit. We direct your attention to the conditions of approval on the final page.

If the diversion dam is 10 feet or more in height, or has an impounding capacity of 50 acre-feet or more, certain dam safety requirements must be met. Please contact the regional office nearest you for details.

Please note the requirement that as a permit holder you must commence the excavation or construction of diverting works within one year of the date the permit was issued, and you must proceed diligently until the project is completed. The enclosed blue card must be completed and returned to this office as soon as you commence construction, no later than one year from the date the permit was approved.

We have enclosed a form entitled "Instructions for Proof of

MICROFILMED

OCT 14 1989

Beneficial Use". Please read the instructions carefully since you must take further action to develop this permit into a license.

Sincerely,

GARY SPACKMAN, Supervisor
Water Right Permits Section

GS: SC
Enclosures

RECEIVED
WATER RIGHTS SECTION

NOV 20 1980

Form No. 202a.
4/87

STATE OF IDAHO
DEPARTMENT OF WATER RESOURCES
APPROPRIATION APPLICATION ANALYSIS SHEET

INITIAL REVIEW BY: JK DATE: 6/22/89 APPLICATION: 96-08563

USDA
USFS

REQUIRED INFORMATION

- ☒ Name: (If applicant is a corporation or partnership, names must be provided for the director, officers, and other partners.)
☒ Address:
☒ Source: (See USGS Quad for names of water sources)
☒ Point of Diversion: (10 acres for spring, lot & block descriptions for Subdivisions, local name)
☒ County:
☒ Quantity: (flow and/or volume)
☒ Nature of proposed use: (Include description of use)
☒ Period of use:
☒ Description of diverting works:
☒ Time required for beneficial use of water:
☒ Place of use or acres irrigated:
☒ Map:
☒ Signature: (If applicant is corp., partnership, or municipality title of signator is required)
☒ Fee:
→ yes No* In form to receipt:

ADDITIONAL INFORMATION

YES NO

- ☒ Overlapping place of use: (Describe source & relationship to present application on the back.)
☒ Overlapping point of diversion:
☒ Field check required: Field check by: _____
☒ Field report attached:
☒ Critical groundwater area:
☒ Groundwater management area:
☒ Send dam safety information: Already filed
☒ Send power requirement letter:
☒ Send fish farm requirement letter:
☒ Power residency affidavit:
☒ Power efficiency form:
☒ Within trust water boundry: (If yes, attach Trust Water Supplementary Analysis Sheet.)
☒ Diversion greater than 5 cfs or 500 af: (If yes, attach Large Diversion supplementary analysis sheet.)
☒ *REQUEST ADDITIONAL INFORMATION FROM THE APPLICANT

Fee RICK WILFORD - 7/27/89 ALAN ERAMIAN
DATE REQUESTED: 6/28/89
1 - Additional information on reverse side:

RECEIVED
SEP 12 1989

Department of Water Resources

PROCESSING

YES NO

☒ In form for advertising:
☒ Statewide advertising:
☒ Fee amount, receipt number and date recorded on application:

SEND COPIES TO

YES NO

☐ I.D. Health and Welfare
☐ I.D. Fish and Game
☐ I.D. Lands
☐ Adjudication Bureau

YES NO

☐ U.S. BLM
☐ U.S. Forest Svc.
☐ Water District # _____
☐ Other _____

FINAL REGIONAL PROCESSING REVIEW

YES NO

☒ Affidavit of publication received:
☒ Application published correctly: If not, record action taken.

☒ Publication dates and paper recorded on application:
☒ Protests received, Final date for protest 8/21/89
☒ Protests, dates, resolution of protest recorded on application:
☒ Recommendations attached:
☒ Measuring device required:
☒ Measuring port required:
☒ Water delivered by water master? District # _____
☒ Special conditions of approval or cover letter: (see additional info. below)
☒ See Below For Additional Information

Recommended Date of Priority 7/13/89
Recommended by: Pym Date 9/17/89

STATE OFFICE REVIEW

P09 P17 18A 18B 26

See below for additional information. By KW Date 10/2/89

ADDITIONAL INFORMATION

Overlap Review Conducted ☒ yes ☐ no (If no, explain) _____

96-08136 2.5 cfs FOR USE OUTSIDE SECTION 30

U.S. Govt - OK to allow 5 yrs. for development -

96-08563

U.S. DEPT. OF AGRICULTURE
FOREST SERVICE
FEDERAL BLDG.
P.O. BOX 7669
MISSOULA, MT 59807

Source: GROUSE CREEK

Tributary: PACK RIVER

Diversion Pt: SWNW Sec 30 T 59N R 01E

Use: IRRIGATION	(1.000 CFS)	
IRRIGATION STORAGE		(57.00 AF)
IRRIGATION FROM STORAGE		(57.00 AF)
DIVERSION TO STORAGE	(1.000 CFS)	

Date Filed: 7/13/1989

In: T59N R01E S30

NWNE
SWSW

SWNE
SESW

NESW
SESE

NWSW

173.0 ACRES TOTAL

RECEIVED
NOV 24 1989

NOV 24 1989



United States
Department of
Agriculture

Forest
Service


Sandpoint Ranger District
1500 Highway No. 2
Sandpoint, ID 83864

Caring for the Land and Serving People

Reply to: 2470

Date: June 21, 1989

David D. LePard
State of Idaho Dept. of Water Resources
Suite No. 9
4055 Government Way
Coeur d'Alene, Idaho 83814

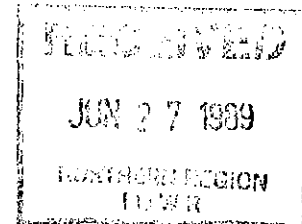

Dear David:

Enclosed are the applications for Water Rights and Small Dam Construction for the Grouse Creek Seed Orchard Site. There are also extra copies of the Corps of Engineers permit application enclosed for distribution to other agencies.

If you have any questions while reviewing these applications please feel free to contact either myself or Aram Eramian at 263-5111.

Sincerely,

Stephen J. Brady
STEPHEN J. BRADY
Acting District Ranger

Enclosure

AE:tv

NOV 24 1989

