



Drip Irrigation with
bubblers and/or emitters
to all new plant material
installed. See planting
plan and specifications.

Rotor pop-up sprinkler
system. Provide 100%
head to head coverage.
See planting plan and
specifications.

Drip Irrigation with
bubblers and/or emitters
to all new plant material
installed. See planting
plan and specifications.

Irrigation system
control panel
located inside building

Irrigation well

Drip Irrigation with
bubblers and/or emitters
to all new plant material
installed. See planting
plan and specifications.

Delimited wetland boundary

Rotor pop-up sprinkler
system. Provide 100%
head to head coverage.
See planting plan and
specifications.

NOTE:
IRRIGATION PIPING LAYOUT SHOWN
IS SCHEMATIC. ACTUAL LOCATIONS
FOR PIPING, DRIP LINE, EMITTERS,
BUBBLERS, INDIVIDUAL SPRINKLER
HEADS, ETC., TO BE APPROVED DURING
THE SUBMITTAL PROCEDURE.



IRRIGATION PLAN

BLACKWELL ISLAND RECREATION SITE

UPPER COLUMBIA-SALMON CLEARWATER DISTRICT, IDAHO

DESIGNED TONI GRIFFIN

REVIEWED PAT FLEMING

APPROVED *Paul R. Thompson*

DRAWN TLG

DATE JUNE 1, 1999




DRAWING NO. RS-110-02800-6

SCALE: 1" = 50'




SHEET 16 OF 33

ALWAYS THINK SAFETY

13

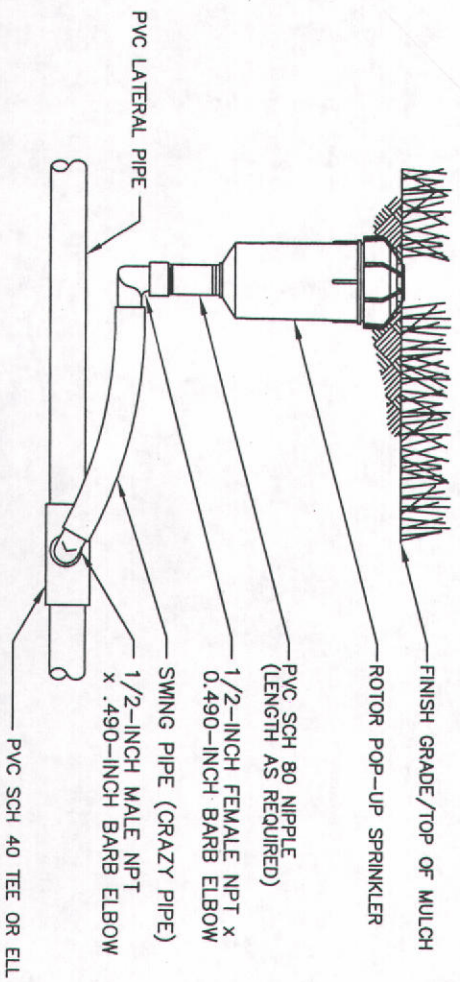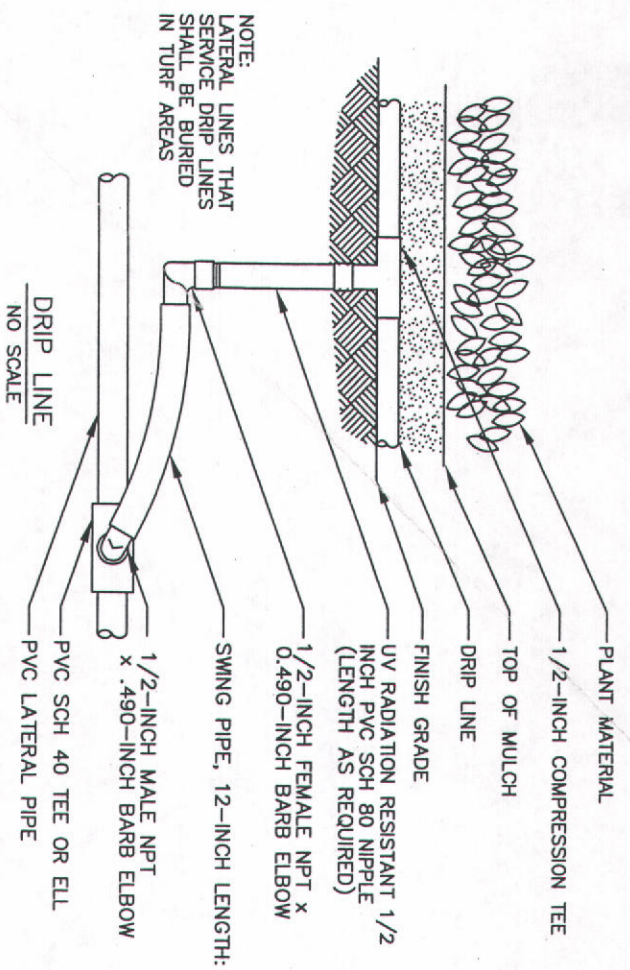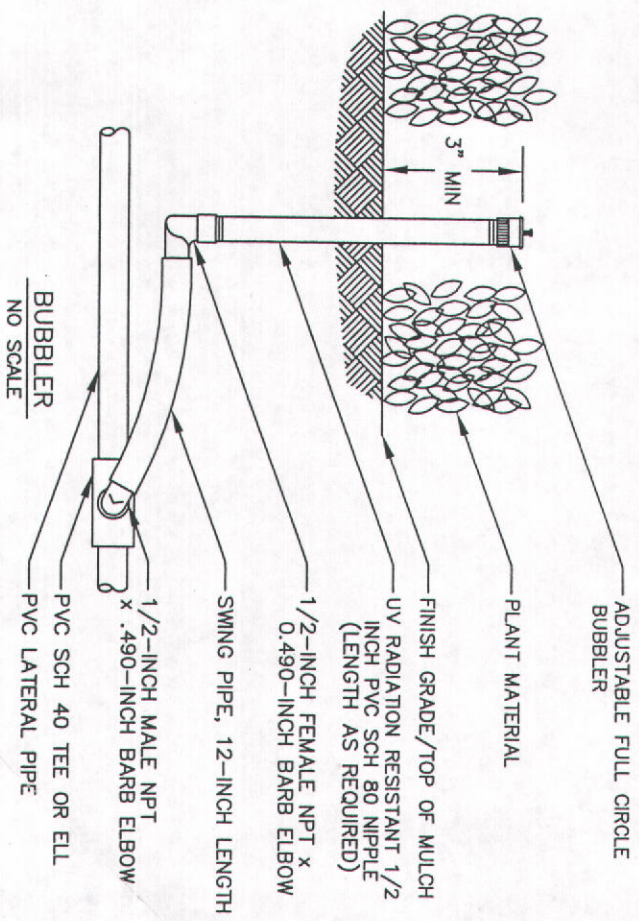

NOTE:
1. A SWING PIPE ASSEMBLY MAY BE USED WITH FLOWS LESS THAN 4 GPM.

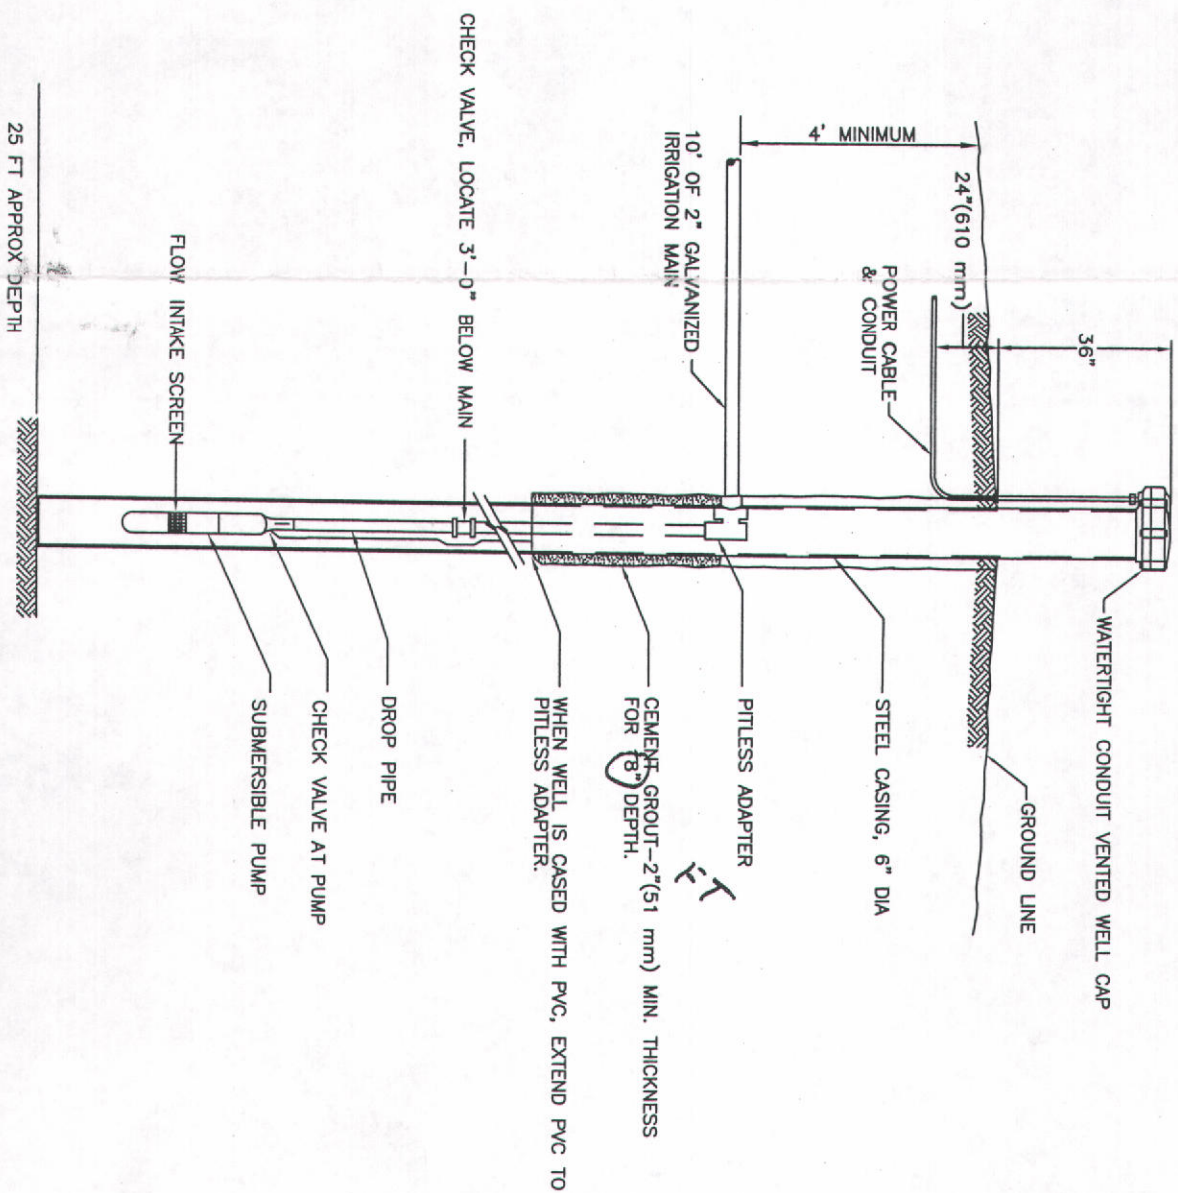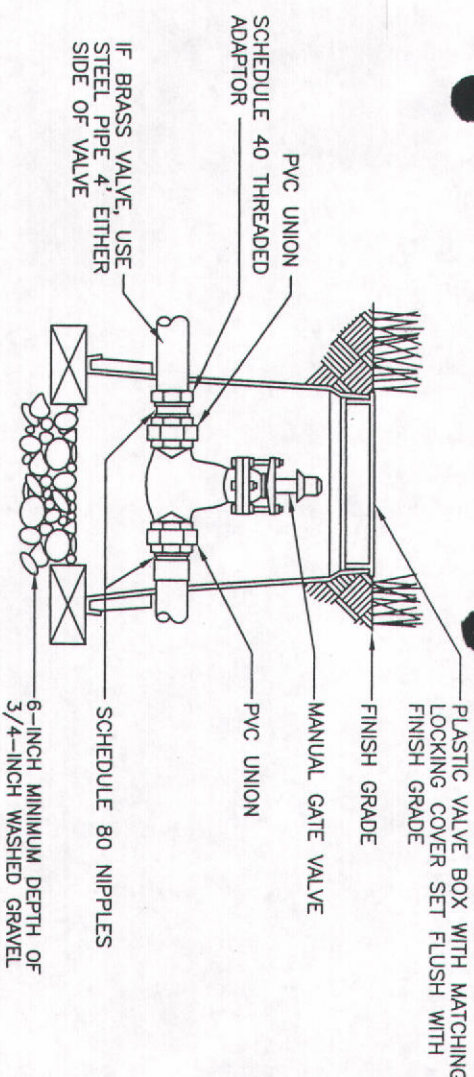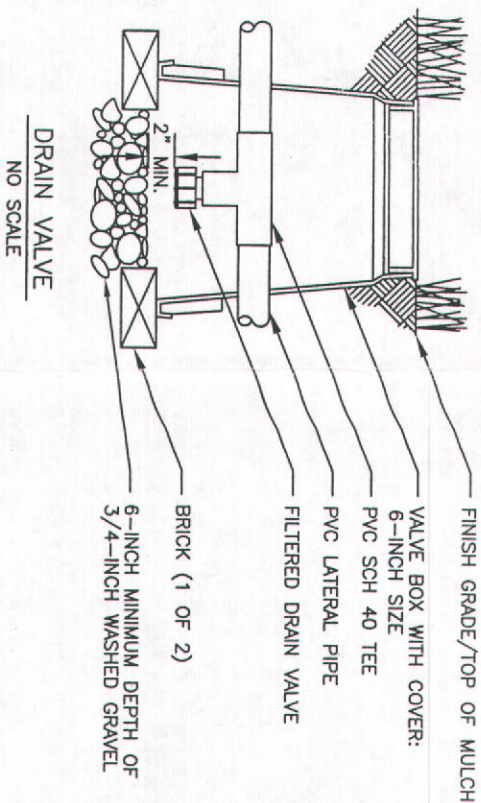

IRRIGATION WELL DETAIL
NO SCALE



IRRIGATION DETAILS
BLACKWELL ISLAND RECREATION SITE
UPPER COLUMBIA-SALMON CLEARWATER DISTRICT IDAHO

DESIGNED TONI GRIFFIN
REVIEWED PAT FLEMING
APPROVED *Eui R. Thompson*

DRAWN TLG
DATE JUNE 1, 1999
DRAWING NO. RS-110-02800-7

4

ALWAYS THINK SAFETY

STATE OF IDAHO
DEPARTMENT OF WATER RESOURCES

RECEIVED

SEP - 3 2003

PROOF OF BENEFICIAL USE

Department of Water Resources

The Idaho Department of Water Resources considers this form a statement that the permit holder(s) has/have completed all development that will occur under this permit and that water has been applied according to the provisions of the permit for the beneficial use(s) described below. This form must be accompanied by a license examination fee, when necessary, or be accompanied by a completed field examination report prepared by a certified water right examiner.

1. Permit No. 95-9133 Telephone No. 208-769-5000

2. Name of Permit Holder(s): USDI, Bureau of Land Management

3. Mailing Address: 1808 N 3rd St.

City Coeur d'Alene State ID Zip 83814

4. Source of Water: Groundwater If **GROUNDWATER** (well), Date Drilled: mo. 08 / yr. 02

Well Driller: McCarthy Drilling & Pump Inc. Drilling Permit Number: DOC22681

5. Use(s) (as authorized by the water right permit):

Domestic (No. of households): _____ Stockwater (No. and type of stock): _____

Irrigation (No. of acres): 3.5 Other: _____

6. Total rate of diversion and/or volume for which proof is submitted: .11 cfs OR _____ acre-feet

7. Measuring Device Requirement: (refer to the approval conditions on your permit and respond accordingly)
(This question is not optional. Please check either yes or no. Proofs returned not checked accordingly, will be considered incomplete)

Measuring Device: Is a measuring device required?
Has the measuring device been installed?

Yes _____ or No X
Yes _____ or No _____

8. Fee Enclosed: \$ 50.00 (See Fee Schedule on back of the instructions for filing proof of beneficial use)

9. Person to contact to accompany the Department representative during field examination of the water system.

Name: Terry Kincaid Telephone Number: 208-769-5031

Address: 1808 N. Third St. Coeur d'Alene, ID 83814

10. The information given on this form is my true statement of the extent to which the above numbered permit has been developed and water has been diverted. I agree to relinquish any undeveloped portion of the permit to the State of Idaho.

Signature of permit holder: Terry Kincaid Date: 9/26/03
(include your title, if on behalf of company or organization)

MICROFILMED

MAR 29 2004

State of Idaho
Department of Water Resources
Permit to Appropriate Water

NO. 95-09133

Priority: April 24, 2002

Maximum Diversion Rate: 0.11 CFS

This is to certify, that US DEPT OF INTERIOR
BUREAU OF LAND MANAGEMENT
1808 N 3RD ST
COEUR D ALENE ID 83814

has applied for a permit to appropriate water from:

Source: GROUND WATER

and a permit is APPROVED for development of water as follows:

<u>BENEFICIAL USE</u>	<u>PERIOD OF USE</u>	<u>RATE OF DIVERSION</u>
IRRIGATION	03/15 to 11/15	0.11 CFS

LOCATION OF POINT OF DIVERSION:

GROUND WATER L4 (NW $\frac{1}{4}$ NW $\frac{1}{4}$) Sec. 14, Twp 50N, Rge 04W, B.M., KOOTENAI County

PLACE OF USE: IRRIGATION


Twp Rge Sec	NE				NW				SW				SE				Totals
	NE	NW	SW	SE	NE	NW	SW	SE	NE	NW	SW	SE	NE	NW	SW	SE	
50N 04W 14							3.5										3.5
							L 4										

Total Acres: 3.5

CONDITIONS OF APPROVAL

1. Proof of application of water to beneficial use shall be submitted on or before **August 01, 2004**.
2. Subject to all prior water rights.
3. Right holder shall comply with the drilling permit requirements of Section 42-235, Idaho Code and applicable Well Construction Rules of the Department.
4. This right when combined with all other rights shall provide no more than 0.03 cfs per acre nor more than 3.0 afa per acre at the field headgate for irrigation of the lands above.

This permit is issued pursuant to the provisions of Section 42-204, Idaho Code. Witness the signature of the Director, affixed at Boise, this 30th day of July, 2003.

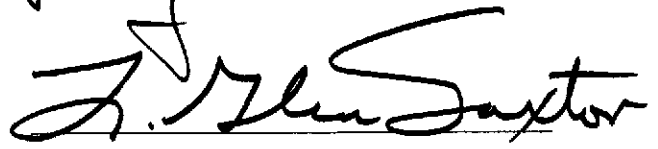
for **KARL J DREHER, Director**

MICROFILMED

MAR 29 2004

69900

Ident. No. 95-9/33

STATE OF IDAHO
DEPARTMENT OF WATER RESOURCES
APPLICATION FOR PERMIT

RECEIVED

JUL 25 2003

To appropriate the public waters of the State of Idaho
U.S. Bureau of Land Management

Department of Water Resources

1. Name of Applicant Coeur d'Alene Field Office Phone 208-769-5000

Mailing address 1808 N. Third Street, Coeur d'Alene, ID 83814

2. Source of water supply groundwater which is a tributary of _____

3. Location of point of diversion is Township 50N. Range 4W Sec. 14 in the NW 1/4,
NW 1/4, Govt. Lot 4, B.M., Kootenai County;

additional points of diversion if any: _____

4. Water will be used for the following purposes:

Amount .11cfs for landscape irrigation purposes from 3/15 to 11/15 (both dates inclusive)
(cfs or acre-feet per annum)
Amount _____ for _____ purposes from _____ to _____ (both dates inclusive)
(cfs or acre-feet per annum)
Amount _____ for _____ purposes from _____ to _____ (both dates inclusive)
(cfs or acre-feet per annum)

5. Total quantity to be appropriated is (a) .11cfs and/or (b) _____
cubic feet per second acre feet per annum

6. Proposed diverting works:

a. Describe type and size of devices used to divert water from the source WELL, PUMP &
PIPELINE - IRRIGATION SYSTEM.

b. Height of storage dam _____ feet; active reservoir capacity _____ acre-feet; total
reservoir capacity _____ acre-feet

c. Proposed well diameter is 6" inches; proposed depth of well is 25' feet

d. Is ground water with a temperature of greater than 85°F being sought? No

e. If well is already drilled, when? _____; Drilling firm _____;

Well was drilled for (well owner) _____; Drilling Permit No. _____

7. Time required for completion of works and application of water to proposed beneficial use is 1 years (minimum 1 year)

8. Description of proposed uses (if irrigation only, go to item 9):

- Hydropower; show total feet of head and proposed capacity in kW. _____
- Stockwatering; list number and kind of livestock. _____
- Municipal; show name of municipality. _____
- Domestic; show number of households. _____
- Other; describe fully. Public Park / Recreation Area; landscape irrigation system, turf grass
areas total 2 acres and require 3" of water per week and 1.5 acres will be planted with
trees and shrubs to be irrigated at a rate of 10 gallons per day per plant.

MICROFILMED

MAR 29 2004

9. Description of place of use:

a. If water is for irrigation, indicate acreage in each subdivision in the tabulation below.

b. If water is used for other purposes, place a symbol of the use (example: D for Domestic) in the corresponding place of use below. See instructions for standard symbols.

TWP	RGE	SEC	NE				NW				SW				SE				TOTALS
			NE	NW	SW	SE	NE	NW	SW	SE	NE	NW	SW	SE	NE	NW	SW	SE	
50N	4W	14						3.5											3.5
								S											

Total number of acres to be irrigated 3.5

10. Describe any other water rights used for the same purposes as described above. _____

11. a. Who owns the property at the point of diversion? U.S. Bureau of Land Management

b. Who owns the land to be irrigated or place of use? U.S. Bureau of Land Management

c. If the property is owned by a person other than the applicant, describe the arrangement enabling the applicant to make this filing: _____

12. Remarks: The irrigation system design calls for a minimum of 25 gpm. The diversion rate will not exceed .03 cfs / ACRB.

13. MAP OF PROPOSED PROJECT REQUIRED - Attach an 8 1/2"x11" map clearly identifying the proposed point of diversion, place of use, section #, township & range. (A photocopy of a USGS 7.5 minute topographic quadrangle map is preferred.)

BE IT KNOWN that the undersigned hereby makes this application for permit to appropriate the public waters of the State of Idaho as herein set forth.

Eric R. Thomson


Signature of Applicant (and title, if applicable)


Eric R. Thomson, Coeur d'Alene Field Office Manager

Received by [Signature] Date 4/11/02 Time 12:14P Preliminary check by [Signature]
 Fee \$ 100 Received by cm # 1014964 Date 4-24-02
 Publication prepared by [Signature] Date 5/29/02 Published in ChA Press 6/10 + 13/02
 Publication approved _____ Date _____

MICROFILMED

MAR 29 2004

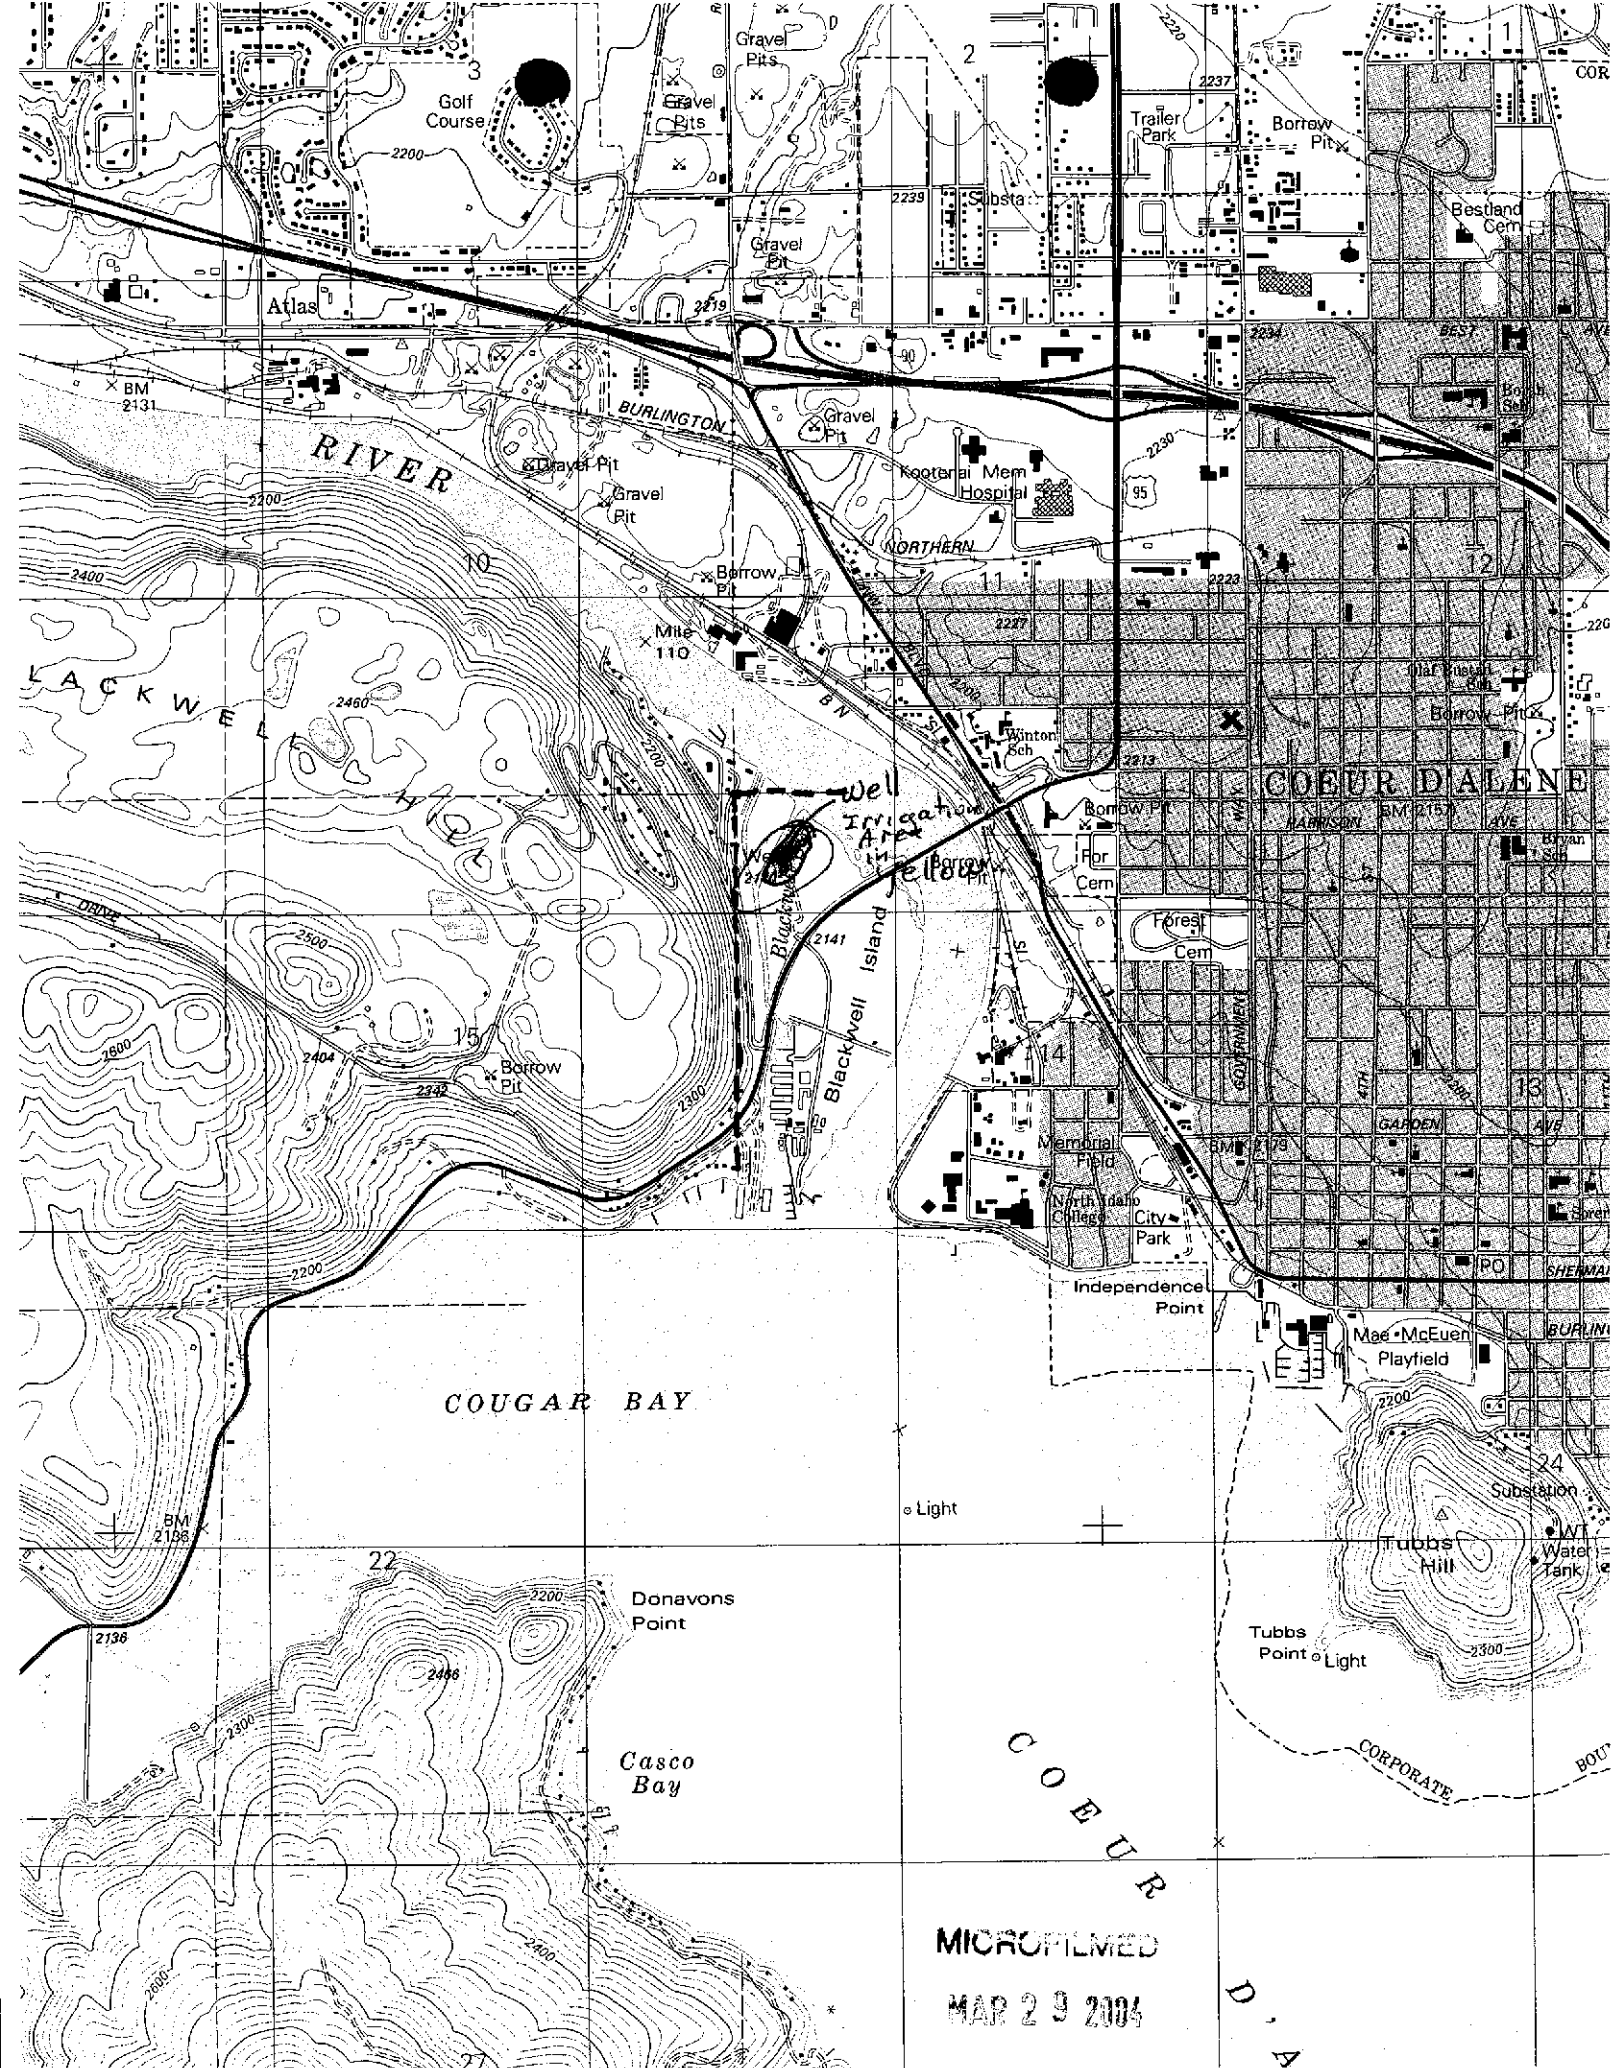

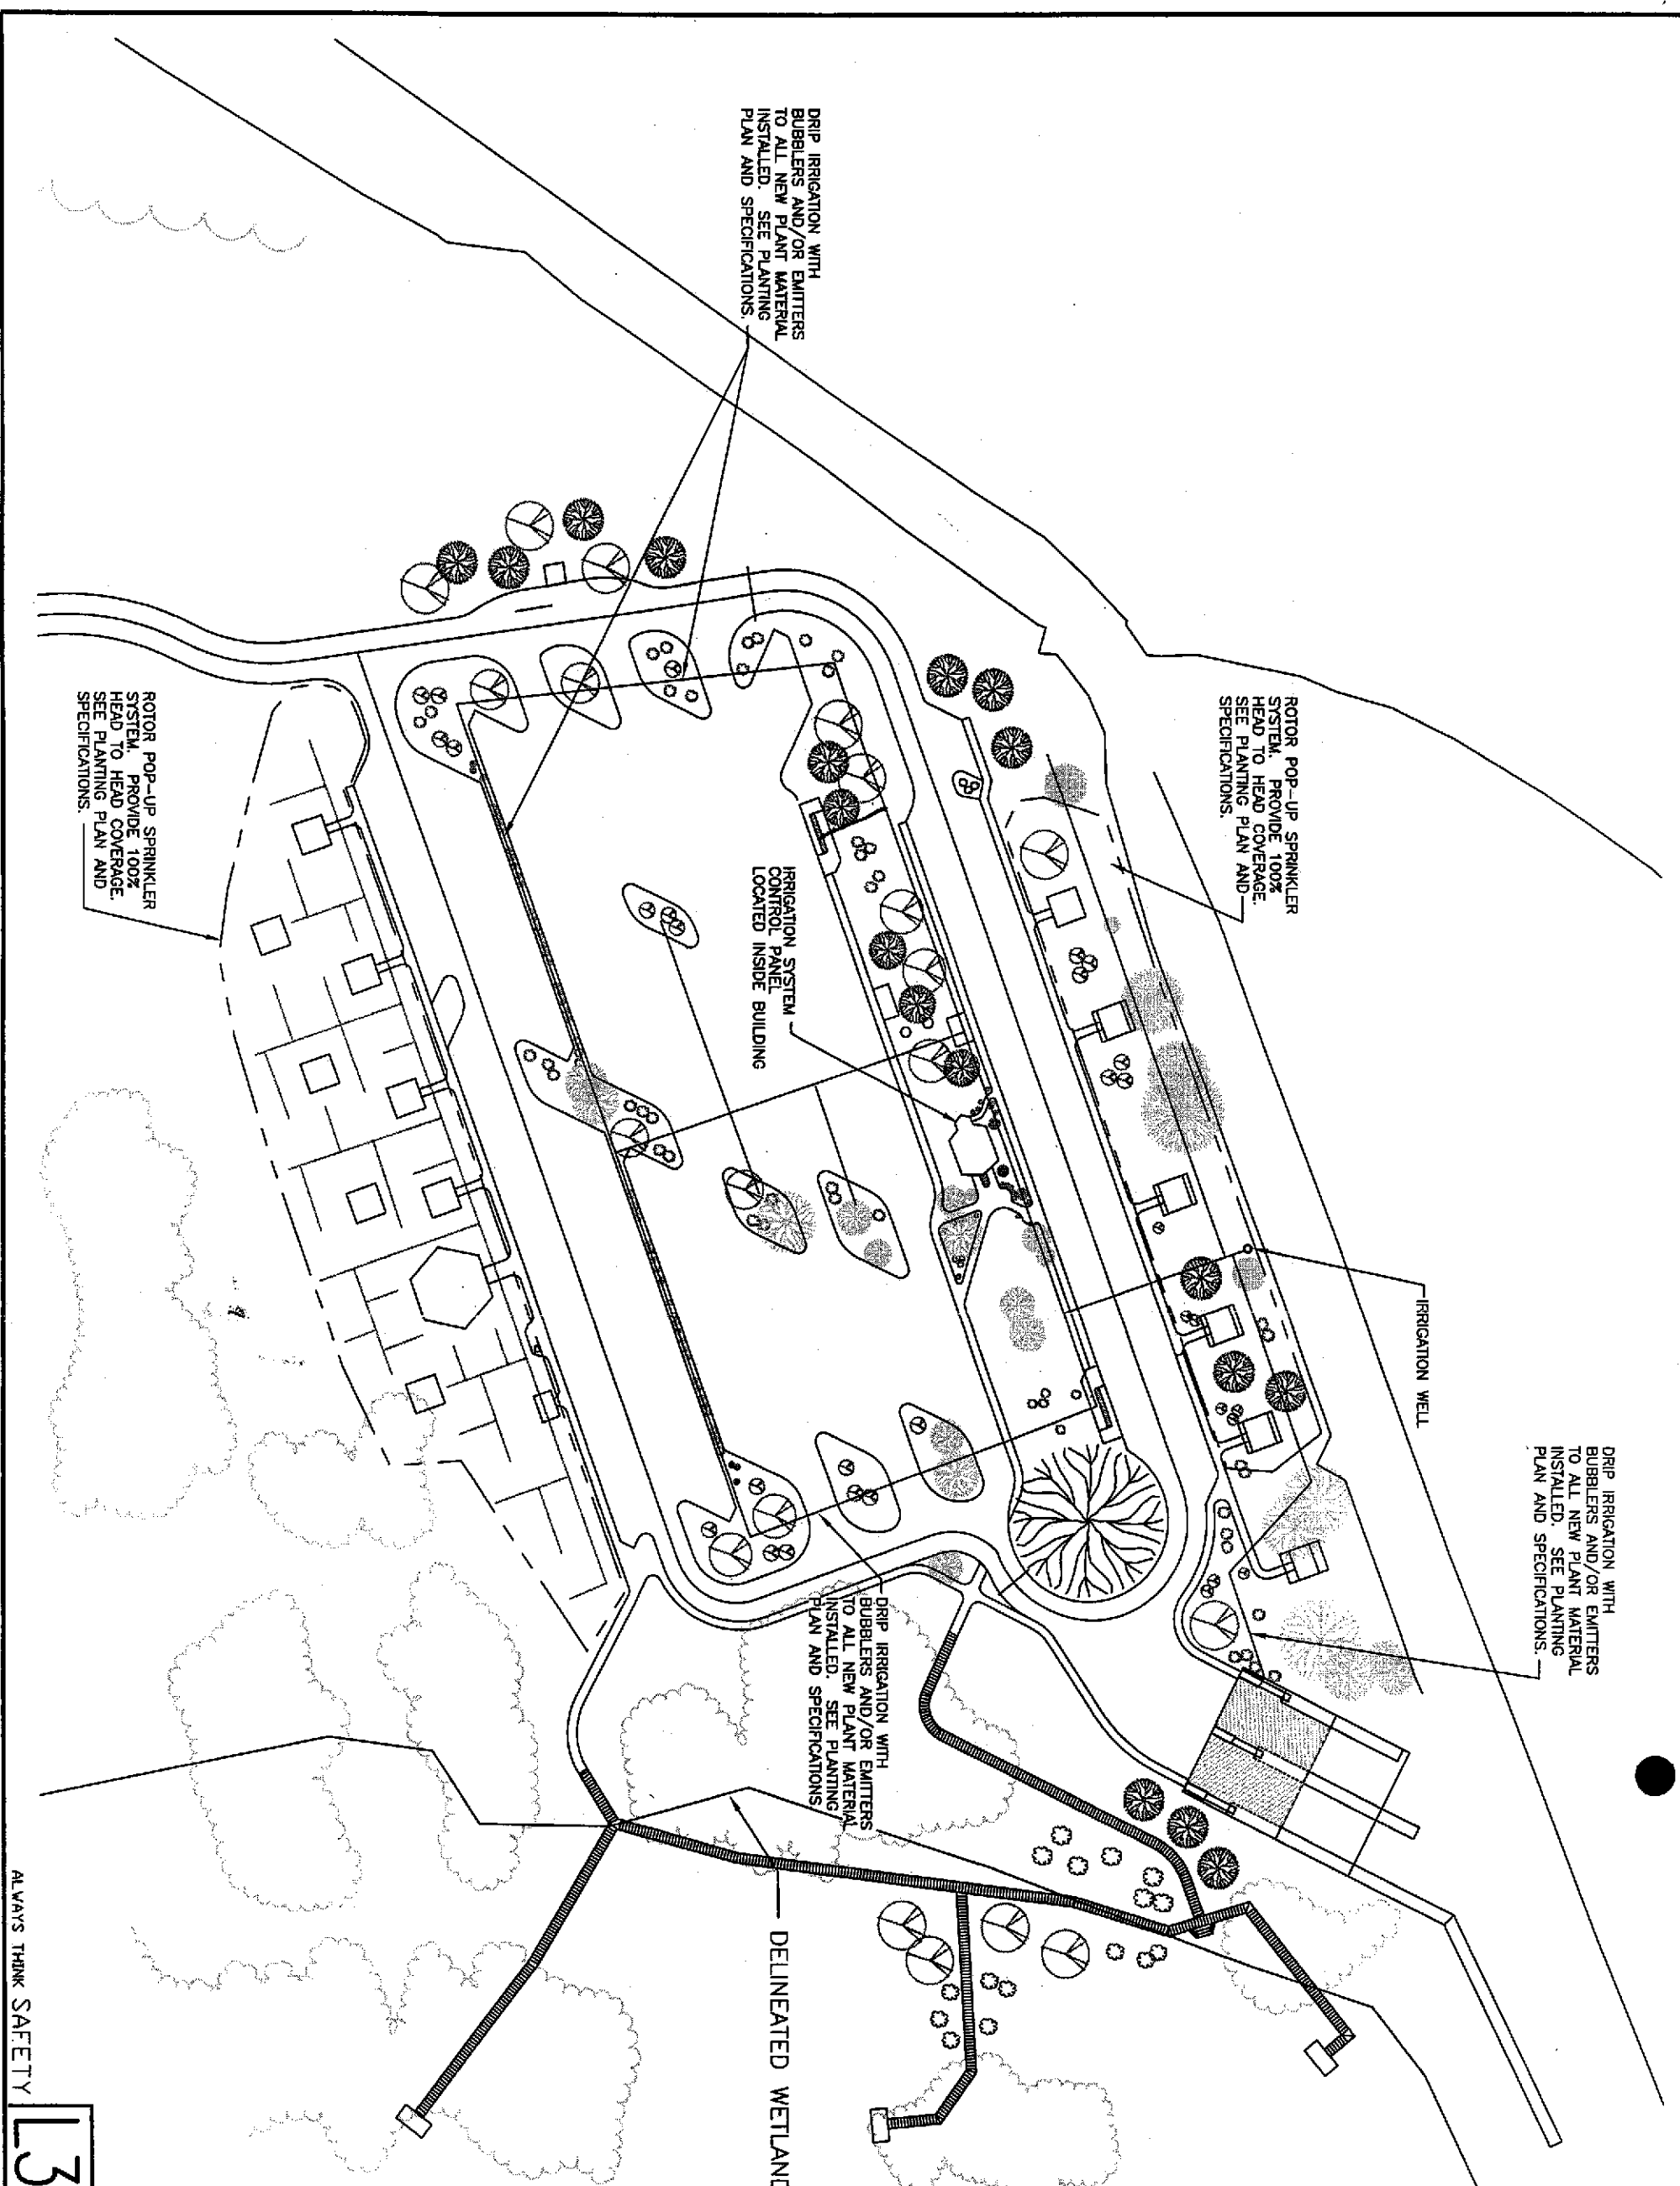

ALWAYS THINK SAFETY

13









NADCC National Applied Disaster Center
National Applied Disaster Center

IRRIGATION PLAN
BLACKWELL ISLAND RECREATION SITE
UPPER COLUMBIA-SALMON CLEARWATER DISTRICT, IDAHO

DESIGNED TONI GRIFFIN
REVIEWED PAT FLEMING
APPROVED David R. Thompson

DRAWN TIG SCALE: 1" = 50'
DATE JUNE 1, 1999 SHEET 16 OF 33
DRAWING NO. RS-110-02800-6

NOTE:
IRRIGATION PIPING LAYOUT SHOWN IS SCHEMATIC. ACTUAL LOCATIONS FOR PIPING, DRIP LINE, EMITTERS, BUBBLERS, INDIVIDUAL SPRINKLER HEADS, ETC., TO BE APPROVED DURING THE SUBMITTAL PROCEDURE.

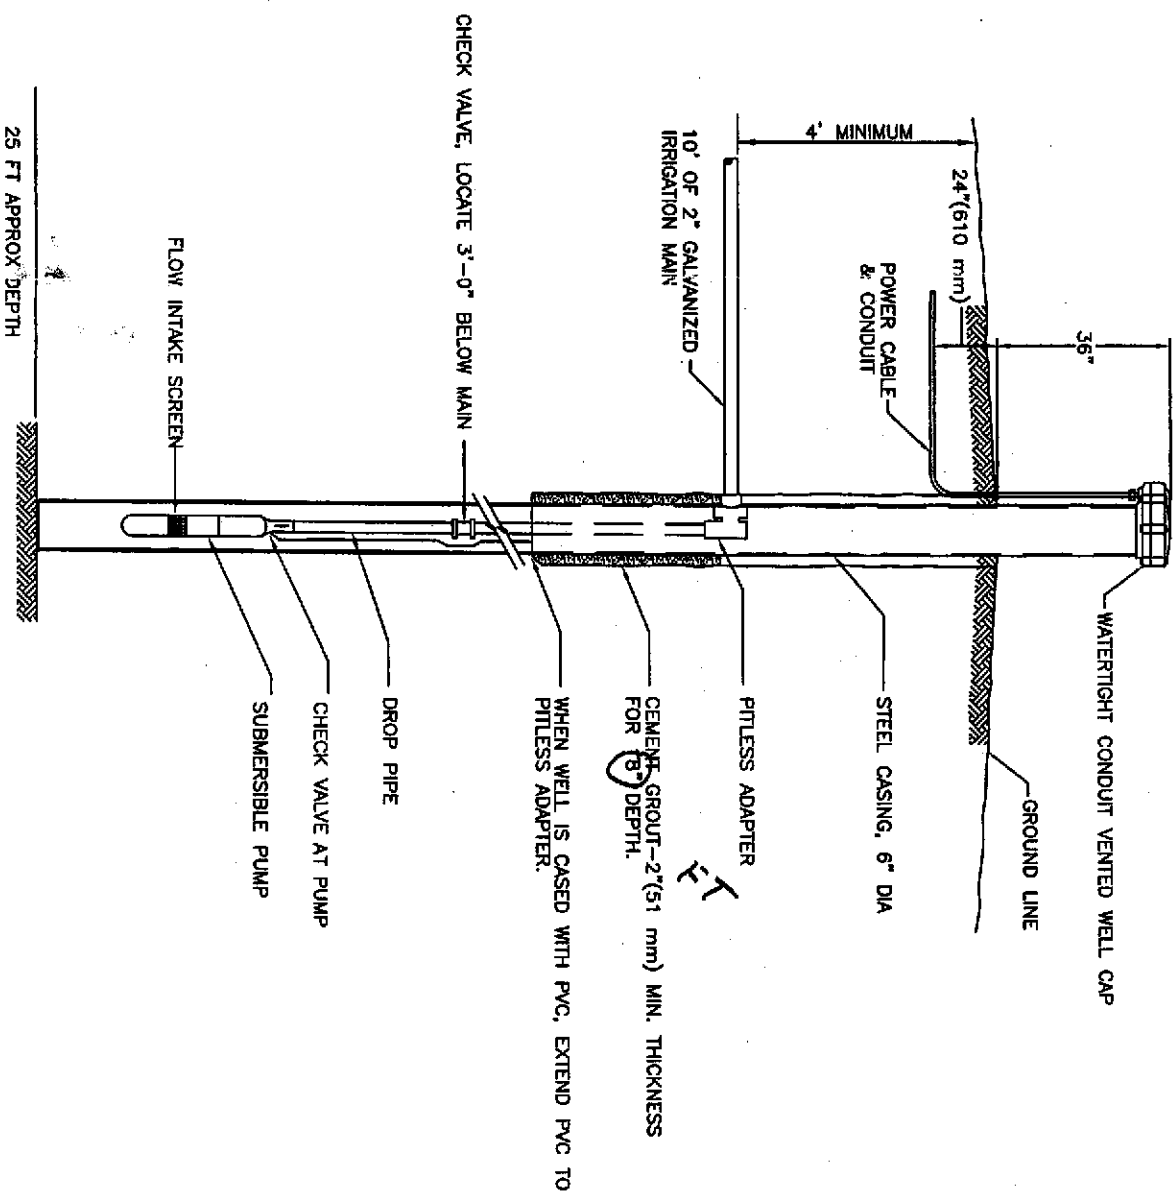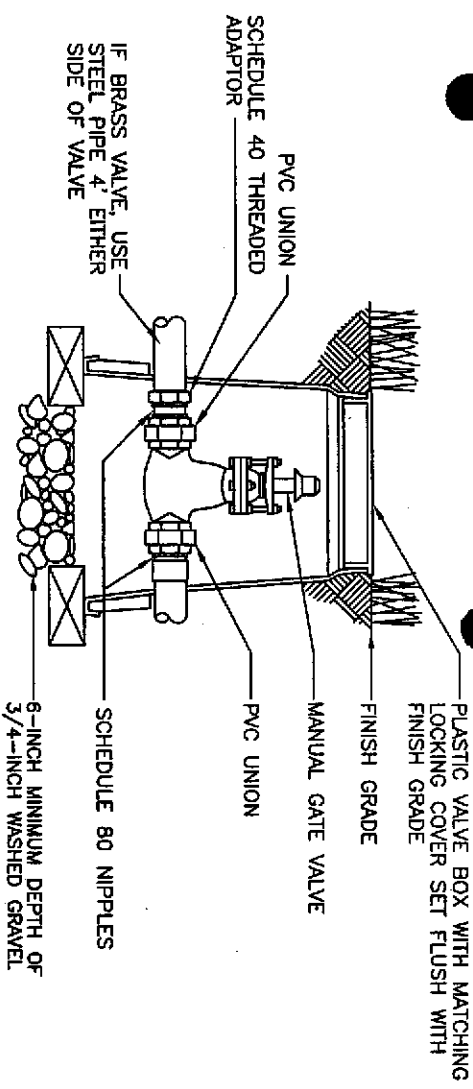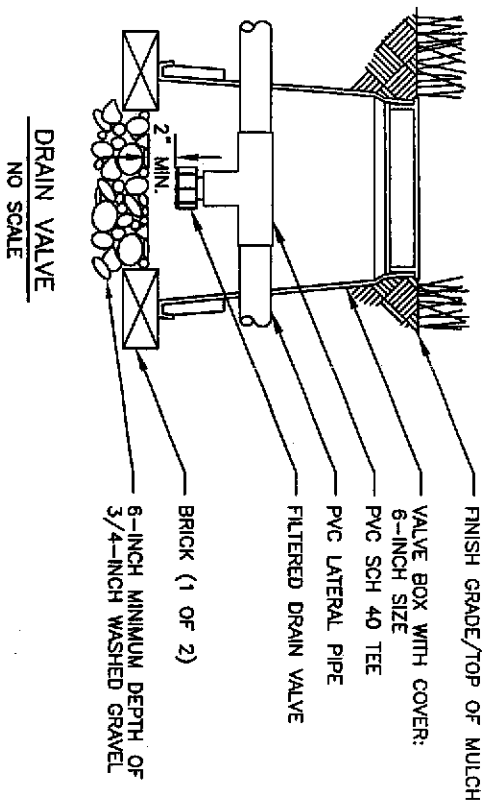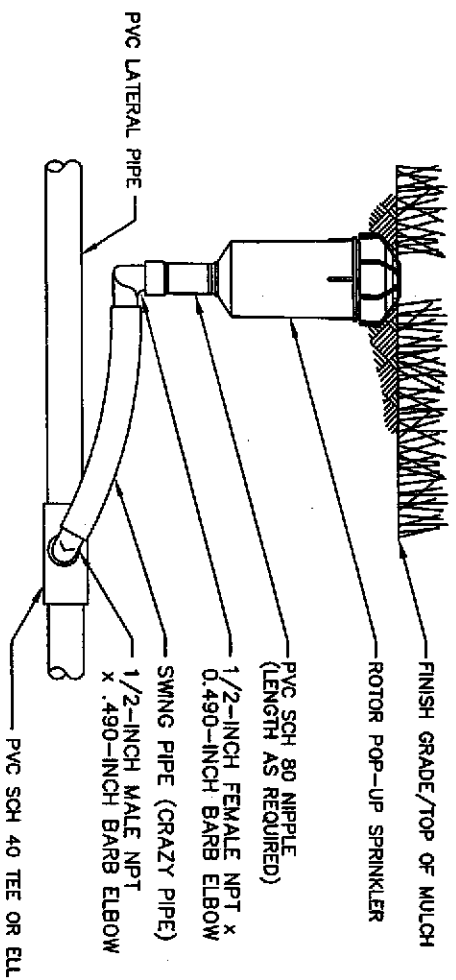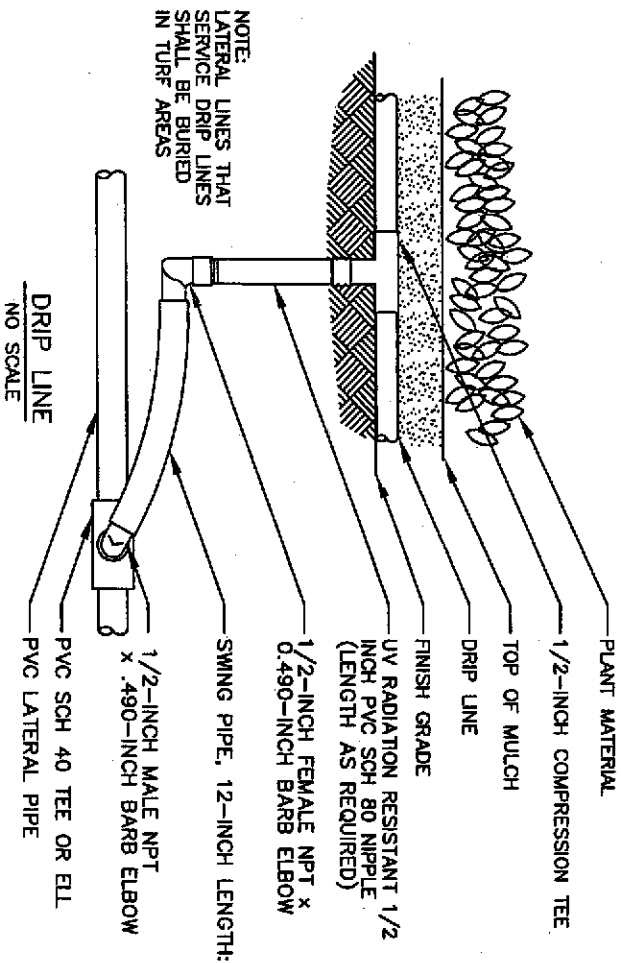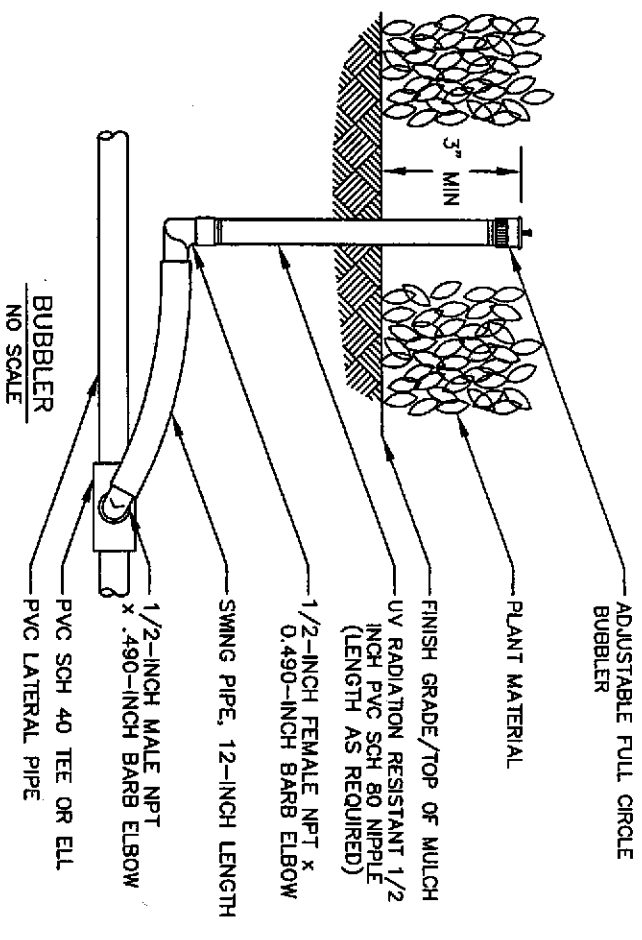

NOTE:
1. A SWING PIPE ASSEMBLY MAY BE USED WITH FLOWS LESS THAN 4 GPM.

ALWAYS THINK SAFETY

4

IRRIGATION DETAILS BLACKWELL ISLAND RECREATION SITE UPPER COLUMBIA-SALMON CLEARWATER DISTRICT IDAHO	
DESIGNED	TONI GRIFFIN
REVIEWED	PAT FLEMING
APPROVED	<i>Eui K. Thomson</i>
DRAWN	TJG
DATE	JUNE 1, 1999
DRAWING NO.	RS-110-02800-7
SCALE	AS SHOWN
SHEET	17 OF 33



State of Idaho

DEPARTMENT OF WATER RESOURCES

1301 North Orchard Street, Boise, ID 83706 - P.O. Box 83720, Boise, ID 83720-0098
Phone: (208) 327-7900 Fax: (208) 327-7866 Web Site: www.idwr.state.id.us

DIRK KEMPTHORNE
Governor

KARL J. DREHER
Director

November 4, 2003

US DEPT OF INTERIOR
BUREAU OF LAND MANAGEMENT
1808 N 3RD ST
COEUR D'ALENE ID 83814

PROOF ACKNOWLEDGMENT LETTER

RE: PERMIT NO. 95-9133

Dear Permit Holder:

The department acknowledges receipt of the proof of beneficial use form submitted for the above referenced permit. The next step in the process of developing a water right is for the department to contact you to schedule a field examination to determine and confirm the use being made of the water, and that it meets the permitted beneficial use.

Be advised that Section 42-248, Idaho Code, requires you or the owner of these water rights to maintain current ownership and address records on file with the department. Forms to file a change of ownership of a water right and/or a change in the address of the water right owner are available from any department office, or at the department's website at: www.idwr.state.id.us.

If you have questions, please contact the Northern Regional Office of the department in Coeur d'Alene (208) 769-1450.

Sincerely,

Deborah J. Gibson
Administrative Assistant
Water Allocation Bureau

Encl.

c: IDWR - Regional Office (w/encl.)

MICROFILMED
MAR 29 2004

ANALYSIS SHEET FOR PROOF OF BENEFICIAL USE

Permit No.: 95-9133

Reviewed By: dgibson

Date: November 3, 2003

	<u>Yes</u>	<u>No</u>		<u>Yes</u>	<u>No</u>
Proof received timely?	X		Drilling permit required?	X	
License examination fee required?	X		Drilling permit No.:		D0022681
Appropriate fee submitted?	X		Drilling permit upgrade needed?		
Receipt No.:		N014964, C070710	Well driller's report filed?		
Additional Amount Due:			Measuring device required?		X
Name and address same as permit?	X		Measuring device installed?		
Are the water uses correct?	X		Measure device waiver requested?		

Priority Calculation

Date proof received		09/03/2003
Date proof due	-	08/01/2004
Lapse notice sent	-	
No. of days late	=	0
Holiday allowance	+	
Priority date	+	04/24/2002
New priority date	=	04/24/2002

Deficiencies of Actions Items

Acknowledge proof.



State of Idaho

DEPARTMENT OF WATER RESOURCES

1301 North Orchard Street, Boise, ID 83706 - P.O. Box 83720, Boise, ID 83720-0098

Phone: (208) 327-7900 Fax: (208) 327-7866 Web Site: www.idwr.state.id.us

DIRK KEMPTHORNE
Governor

KARL J. DREHER
Director

July 31, 2003

US DEPT OF INTERIOR
BUREAU OF LAND MANAGEMENT
1808 N 3RD ST
COEUR D ALENE ID 83814

RE: Permit No. 95-9133

Permit Approval Notice

Dear Permit Holder:

The Department of Water Resources has issued the enclosed permit authorizing you to establish a new water right. Please be sure to thoroughly review the conditions of approval and remarks listed on your permit.

The permit is a PRELIMINARY ORDER issued by the Department pursuant to Section 67-5243, Idaho Code. It can and will become a final order without further action by the Department unless a party petitions for reconsideration or files an exception and/or brief within fourteen (14) days of the service date as described in the enclosed information sheet.

Enclosed is a form entitled 'Instructions for Proof of Beneficial Use.' Please read the instructions carefully since you must take further action to develop this permit into a licensed water right. Also enclosed is a form entitled 'Proof of Beneficial Use.' If your project is already completed, you should complete and submit this form immediately.

The right to drill a well is not a part of this permit to appropriate water. Beginning in July of 1987, a statute was enacted which requires a drilling permit for new well construction and deepening of existing wells. If the well(s) proposed for use under this water right permit were drilled or deepened after July 1, 1987, a separate drilling permit must be obtained from this Department. Please contact the Ground Water Protection Section located here at this office or our regional office nearest you.


MICROFILM

MAR 2 3 2004

Also, please note that water right owners are required to report any change of water right ownership and/or mailing address to the Department within 120 days of the change. Failure to report these changes could result in a \$100 late filing fee. Contact any office of the Department or visit the Department's homepage on the Internet to obtain the proper forms and instructions.

If you have any questions, please contact me at 208-327-7946.

Sincerely,

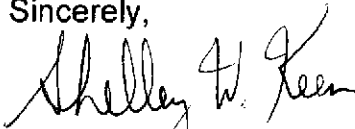A handwritten signature in black ink, appearing to read "Shelley W. Keen". The signature is fluid and cursive, with the first name being the most prominent.

Shelley W. Keen

Water Rights Supervisor

SWK:klt

Enclosure(s)

MICROFILMED
MAR 29 2006


CERTIFICATE OF SERVICE

I hereby certify that on July 31, 2003 I mailed a true and correct copy, postage prepaid, of the foregoing PRELIMINARY ORDER(Approved Permit) to the person(s) listed below:

RE: WATER RIGHT NO.

95-9133

US DEPT OF INTERIOR
BUREAU OF LAND MANAGEMENT
1808 N 3RD ST
COEUR D ALENE ID 83814

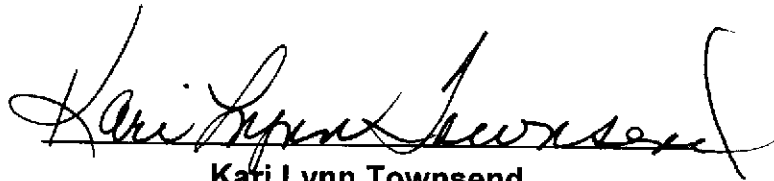A handwritten signature in cursive script, reading "Kari Lynn Townsend", written over a horizontal line.

Kari Lynn Townsend
Secretary

MICRON

MAR 29 2004

**EXPLANATORY INFORMATION
TO ACCOMPANY A
PRELIMINARY ORDER**

The accompanying order or approved document is a "Preliminary Order" issued by the department pursuant to section 67-5243, Idaho Code. It can and will become a final order without further action of the Department of Water Resources (department) unless a party petitions for reconsideration, files an exception and brief, or requests a hearing as further described below:

PETITION FOR RECONSIDERATION

Any party may file a petition for reconsideration of a preliminary order with the department within fourteen (14) days of the service date of this order. The department will act on a petition for reconsideration within twenty-one (21) days of its receipt, or the petition will be considered denied by operation of law. See Section 67-5243(3) Idaho Code.

EXCEPTIONS AND BRIEFS

Within fourteen (14) days after (a) the service date of a preliminary order, (b) the service date of a denial of a petition for reconsideration from this preliminary order, or (c) the failure within twenty-one (21) days to grant or deny a petition for reconsideration from this preliminary order, any party may in writing support or take exceptions to any part of a preliminary order and may file briefs in support of the party's position on any issue in the proceeding with the Director. Otherwise, this preliminary order will become a final order of the agency.

REQUEST FOR HEARING

Unless a right to a hearing before the department or the Idaho Water Resource Board (Board) is otherwise provided by statute, any person aggrieved by any final decision, determination, order or action of the Director of the department and who has not previously been afforded an opportunity for a hearing on the matter may request a hearing pursuant to section 42-1701A(3), Idaho Code. A written petition contesting the action of the Director and requesting a hearing shall be filed within fifteen (15) days after receipt of the denial or conditional approval.

ORAL ARGUMENT

If the Director grants a petition to review the preliminary order, the Director shall allow all parties an opportunity to file briefs in support of or taking exceptions to the preliminary order and may schedule oral argument in the matter before issuing a final order. If oral arguments are to be heard, the Director will within a reasonable time period notify each party of the place, date and hour for the argument of the case. Unless the Director orders otherwise, all oral arguments will be heard in Boise, Idaho.

CERTIFICATE OF SERVICE

All exceptions, briefs, requests for oral argument and any other matters filed with the Director in connection with the preliminary order shall be served on all other parties to the proceedings in accordance with IDAPA Rules 37.01.01302 and 37.01.01303 (Rules of Procedure 302 and 303).

FINAL ORDER

The Director will issue a final order within fifty-six (56) days of receipt of the written briefs, oral argument or response to briefs, whichever is later, unless waived by the parties or for good cause shown. The Director may remand the matter for further evidentiary hearings if further factual development of the record is necessary before issuing a final order. The department will serve a copy of the final order on all parties of record.

Section 67-5246(5), Idaho Code, provides as follows:

Unless a different date is stated in a final order, the order is effective fourteen (14) days after its issuance if a party has not filed a petition for reconsideration. If a party has filed a petition for reconsideration with the agency head, the final order becomes effective when:

- (a) the petition for reconsideration is disposed of; or
- (b) the petition is deemed denied because the agency head did not dispose of the petition within twenty-one (21) days.

APPEAL OF FINAL ORDER TO DISTRICT COURT

Pursuant to sections 67-5270 and 67-5272, Idaho Code, if this preliminary order becomes final, any party aggrieved by the final order or orders previously issued in this case may appeal the final order and all previously issued orders in this case to district court by filing a petition in the district court of the county in which:

- i. A hearing was held,
- ii. The final agency action was taken,
- iii. The party seeking review of the order resides, or
- iv. The real property or personal property that was the subject of the agency action is located.

The appeal must be filed within twenty-eight (28) days of this preliminary order becoming final. See section 67-5273, Idaho Code. The filing of an appeal to district court does not itself stay the effectiveness or enforcement of the order under appeal.

**IDAHO DEPARTMENT OF WATER RESOURCES
APPROPRIATION APPLICATION ANALYSIS SHEET**

W.R. # 95-9133

APPLICATION ID # 69900
INITIAL REVIEW

ENT. 7/20 BCA 9/20 OK to Publish 9/20

APPLICANT: BLM BY: AS DATE: 04/24/02

ITEM REQUIRED INFORMATION

1. ☒ Name and Address
2. ☒ Source
3. ☒ Point of Diversion & County
4. ☒ Quantity
☒ Nature of Proposed Use
5. ☒ Period of Use
6. ☒ Total Quantity
7. ☒ Description of diverting works
8. ☒ Time required for b/u
9. ☒ Proposed use
10. ☒ Place of use or acres irrigated
11. ☒ Other water Rights
12. ☒ Ownership
- ☒ Map
- ☒ Signature
- ☒ Fee (Amt, receipt, acknowledgement)

RECEIVED
JUL 25 2003

Department of Water Resources

PROCESSING
(Yes)(No)

- ☒ (Include Moratorium Remark)
- ☒ Statewide Advertising: (Diversion rate greater than 10 cfs or 1,000 af).

CA/Phuro

ADVERTISE IN: KOOTENAI Count:

LETTERS SENT REQUESTING:

- () Dam Information () Fish Information
- () Power Information () Other: N/A

INFORMATION RECEIVED:

- () Dam Information () Fish Information
- () Power Information () Other: N/A

ADDITIONAL INFORMATION

(Yes)(No)

- ☐ Shape File Created Date _____ By: _____
- ☐ Field check: by _____
- ☐ Field report attached
- ☐ Analysis Supp. attached(>5cfs/500af)
- ☐ Water delivered by water master? Water District # _____

GROUNDWATER SECTION

WD Permit No.'s:	Tag #	Type:	Fees	Receipt No.	Upgrade Needed?
_____	_____	Dom. Non-Dom.	Paid \$ _____	_____	Y () N ()
_____	_____	Dom. Non-Dom.	Paid \$ _____	_____	Y () N ()
_____	_____	Dom. Non-Dom.	Paid \$ _____	_____	Y () N ()

- ☐ Groundwater management area
- ☐ Critical ground water area
- ☐ Well Drilling Permit required
- ☐ Well Drilling Application and Fees received
- ☐ Well Drilling Application approved?

Remarks: WELL NOT DRILLED
AS OF 6/1/02

FINAL REGIONAL PROCESSING/REVIEW

(Yes)(No)

- ☐ Notice of pending void order issued. Final order response date: ____/____/____
- ☐ Further information required from applicant
- ☒ Affidavit of publication received
- ☒ Application published correctly. If not, record action taken: _____

5/29 Publication dates and paper recorded on application

Sr./Agent initial AS
Final protest date: 6/24/02

- ☐ Protests received,
- ☐ Measuring device required
- ☐ Measuring port required
- ☐ Special conditions: _____
- ☐ Special conditions of approval supplement and/or cover letter attached: _____

Approval Recommended by: AS

Date: 7/26/02

AFFIDAVIT OF PUBLICATION

JUN 14 2002

IDWR/North

STATE OF IDAHO,
County of Kootenai,

SS.

Misti Saylor

being first duly sworn

upon oath deposes and says:

1. I am now and at all times hereinafter mentioned was a citizen of the United States, resident of the State of Idaho, over the age of twenty-one years and not a party of the above entitled action.

2. I am now and at all times hereinafter mentioned was the printer (principal clerk) of the "Coeur d'Alene Press," a newspaper printed and published daily except Sunday in Coeur d'Alene, Kootenai County, Idaho, and having a general circulation in said county.

3. The

legal notice

of which the annexed is a printed copy, was published in the regular *Thursday* issue of said newspaper for *2* consecutive *weeks* commencing on the *6* day of *June* 20 *02*, and ending on the *13* day of *June* 20 *02*, and such publication was made as often during said period as said *daily* newspaper was regularly issued.

4. That said newspaper has been continuously and uninterruptedly published in said Kootenai County, during a period of more than seventy-eight consecutive weeks immediately prior to the first publication of said notice.

Misti Saylor


Personally appeared before me this *13* day of *June*

20 *02*

Regina Mason

Notary Public for the State of Idaho,
residing at Coeur d'Alene, Idaho.

MY COMMISSION EXPIRES 6/18/03

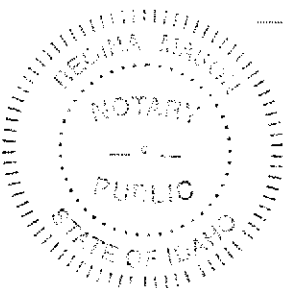

NOTICE OF APPLICATION FOR WATER RIGHT

The following application(s) have been filed to appropriate the public waters of the State of Idaho:

95-9129

SYLTE DEVELOPMENT LLC
8626 W SYLTE RD
RATHDRUM ID 83858

Point(s) of Diversion: NENE S28 T52N R043W KOOTENAI County
Source: GROUND WATER
Use: MUNICIPAL 01/01 To 12/31 0.95 CFS
Total Diversion 0.95 CFS

Date Filed: 04/30/2002

Place Of Use: MUNICIPAL

T52N R04W S21 SWSW SESW SWSE SESE
T52N R04W S28 NENE NWNE SWNE SENE

Remark: Municipal use is within the service area of Sylte Development LLC

95-9130

BAR CIRCLE S WATER INC
ROBERT N TURNPIED
PO BOX 971

HAYDEN ID 83835
Point(s) of Diversion: NENW S26 T52N R04W KOOTENAI County
Source: GROUND WATER
Use: MUNICIPAL 01/01 To 12/31 3.3 CFS
Total Diversion 3.3 CFS

Date Filed: 03/28/2002

Remark: Municipal use is for applicants service area

95-9131

ALAN M HEEL
VERDA L HEEL
4527 E 16TH AVE
POST FALLS ID 83854

Point(s) of Diversion: SENW S31 T51N R04W KOOTENAI County
Source: GROUND WATER
Use: IRRIGATION 03/15 To 11/15 0.08 CFS
Use: STOCKWATER 01/01 To 12/31 0.04 CFS
Use: DOMESTIC 01/01 To 12/31 0.04 CFS
Total Diversion 0.16 CFS

Date Filed: 03/15/2002

Place Of Use: IRRIGATION

T51N R04W S31 SENW

Number of Acres: 4

Place Of Use: STOCKWATER and DOMESTIC same as IRRIGATION

Remark: Stockwater use is for 11 head of mixed stock.
Domestic use is for 1 house and 1 shop.

95-9132

DWIGHT DIRKMAAT
2200 W APPLEWAY
COEUR D ALENE ID 83814

Point(s) of Diversion: NWNW S3 T51N R03W KOOTENAI County
Source: HAYDEN LAKE Tributary To SINKS
Use: DOMESTIC 01/01 To 12/31 0.04 CFS
Total Diversion 0.16 CFS

Date Filed: 04/24/2002

Place Of Use: DOMESTIC

T51N R03W S3 NWNW

Remark: Domestic use is for 1 home.

95-9133

US DEPT OF INTERIOR
BUREAU OF LAND MANAGEMENT
1808 N 3RD ST
COEUR D ALENE ID 83814

Point(s) of Diversion: L4 NWNW S14 T50N R04W KOOTENAI County
Source: GROUND WATER
Use: IRRIGATION 03/15 To 11/15 0.11 CFS
Total Diversion 0.11 CFS

Date Filed: 04/24/2002

Place Of Use: IRRIGATION

T50N R04W S14 NWNW Lot 4

Number of Acres: 3.5

Permits will be subject to all prior water rights. Protests may be submitted based on the criteria of Sec. 42.203A, Idaho Code.
Any protest against the approval of this application must be filed with the Director, Dept. of Water Resource, Northern Region, 1910 Northwest Blvd., Suite 210, Coeur d'Alene, ID 83814 together with a protest fee of \$25.00 for each application on or before 06/24/2002. The protestant must also send a copy of the protest to the applicant.

Legal 1142
June 6, 13, 2002

KARL J. DREHER, Director

MICROFILMED

MAR 29 2004

The following application(s) have been filed to appropriate the public waters of the State of Idaho:

95-9129

SYLTE DEVELOPMENT LLC

8626 W SYLTE RD

RATHDRUM ID 83858

Point(s) of Diversion NENE S28 T52N R04W KOOTENAI County

Source GROUND WATER

Use: MUNICIPAL 01/01 To 12/31 0.95 CFS

Total Diversion: 0.95 CFS

Date Filed: 04/30/2002

Place Of Use: MUNICIPAL

T52N R04W S21 SWSW SESW SWSE SESE

T52N R04W S28 NENE NWNE SWNE SENE

Remark: Municipal use is within the service area of Sylte Development LLC

95-9130

BAR CIRCLE S WATER INC

ROBERT N TURNIPSEED

PO BOX 971

HAYDEN ID 83835

Point(s) of Diversion NENW S26 T52N R04W KOOTENAI County

Source GROUND WATER

Use: MUNICIPAL 01/01 To 12/31 3.3 CFS

Total Diversion: 3.3 CFS

Date Filed: 03/28/2002

Remark: Municipal use is for applicants service area

95-9131

ALAN M HEEL

VERDA L HEEL

4527 E 16TH AVE

POST FALLS ID 83854

Point(s) of Diversion SENW S31 T51N R04W KOOTENAI County

Source GROUND WATER

Use: IRRIGATION 03/15 To 11/15 0.08 CFS

Use: STOCKWATER 01/01 To 12/31 0.04 CFS

Use: DOMESTIC 01/01 To 12/31 0.04 CFS

Total Diversion: 0.16 CFS

Date Filed: 03/15/2002

Place Of Use: IRRIGATION

T51N R04W S31 SENW

Number of Acres 4

Place Of Use: STOCKWATER and DOMESTIC same as IRRIGATION

Remark: Stockwater use is for 11 head of mixed stock.

Domestic use is for 1 house and 1 shop.

95-9132

DWIGHT DIRKMAAT

2200 W APPLEWAY

COEUR D ALENE ID 83814

Point(s) of Diversion NWNW S3 T51N R03W KOOTENAI County

Source HAYDEN LAKE Tributary To SINKS

Use: DOMESTIC 01/01 To 12/31 0.04 CFS

Total Diversion: 0.04 CFS

Date Filed: 04/24/2002

Place Of Use: DOMESTIC

T51N R03W S3 NWNW

Remark: Domestic use is for 1 home.

MICROFILMED

MAR 29 2004

Continued from previous page:

95-9133

US DEPT OF INTERIOR
BUREAU OF LAND MANAGEMENT
1808 N 3RD ST

COEUR D ALENE ID 83814

Point(s) of Diversion L4 NWNW S14 T50N R04W KOOTENAI County

Source GROUND WATER

Use: IRRIGATION 03/15 To 11/15 0.11 CFS

Total Diversion: 0.11 CFS

Date Filed: 04/24/2002

Place Of Use: IRRIGATION

T50N R04W S14 NWNW Lot 4

Number of Acres 3.5

Permits will be subject to all prior water rights. Protests may be submitted based on the criteria of Sec 42-203A, Idaho Code.

Any protest against the approval of this application must be filed with the Director, Dept. of Water Resource, Northern Region, 1910 Northwest Blvd, Suite 210, Coeur D'Alene ID 83814 together with a protest fee of \$25.00 for each application on or before 06/24/2002. The protestant must also send a copy of the protest to the applicant.

KARL J DREHER, Director Published in Coeur d'Alene Press on 6/6 and 13/2002.

MICROFILMED

MAR 29 2004



State of Idaho
DEPARTMENT OF WATER RESOURCES

NORTHERN REGION, Suite No. 210 • 1910 Northwest Blvd. • Coeur d'Alene, Idaho 83814-2615

(208) 769-1450

Fax (208) 769-1454

May 29, 2002

DIRK KEMPTHORNE
GOVERNOR

KARL J. DREHER
DIRECTOR

LEGAL NOTICE DEPARTMENT
COEUR D ALENE PRESS
201 N 2ND
COEUR D ALENE ID 83814

FAXED TO - 664-0212 - JENNIFER
5/29/02 - MID AFTERNOON
3 PAGES INCLUDING COVER LETTER

RE: Application for Permit No. 95-9129, 95-9130, 95-9131, 95-9132 and 95-9133

Dear LEGAL NOTICE DEPARTMENT:

Enclosed you will find a legal notice which we wish to have published in your newspaper on the dates indicated (once a week for two consecutive weekly issues). If you cannot publish the notice on the proposed dates, please contact us immediately.

An affidavit of publication must be submitted to the Department along with the publication bill. Please send the affidavit and bill to this office before 06/24/2002. Your cooperation is appreciated.

Sincerely

Dianne Ball

Dianne Ball
Administrative Assistant

*P.S. - Please call if you have any questions.
Thanks
Dianne*

MICROFILMED
MAY 29 2002



State of Idaho
DEPARTMENT OF WATER RESOURCES

NORTHERN REGION, Suite No. 210 • 1910 Northwest Blvd. • Coeur d'Alene, Idaho 83814-2615
(208) 769-1450 **Fax (208) 769-1454**

May 29, 2002

DIRK KEMPTHORNE
GOVERNOR

KARL J. DREHER
DIRECTOR

US DEPT OF INTERIOR
BUREAU OF LAND MANAGEMENT
1808 N 3RD ST
COEUR D ALENE ID 83814

RE: Application for Permit No 95-9133

Dear Applicant(s):

The Department of Water Resources acknowledges receipt of your water right application. Please refer to the above referenced number in all future correspondence regarding this application.

A legal notice of the application has been prepared and is scheduled for publication in the Coeur d'Alene Press on June 6 and 13, 2002. Submittal of protests to this application will be allowed for a period ending ten days after the second publication.

If the application is protested you will be sent a copy of the protest(s). All protests must be resolved before the application can be considered for approval. If the protest(s) cannot be resolved voluntarily, the Department will conduct a conference and/or hearing on the matter.

If the application is not protested, it will be forwarded to our State Office in Boise for final processing. The State Office will notify you of any action taken on the application and will send you a copy of the permit if approved. A typical processing time for an unprotested application is about eight to twelve weeks.

Please feel free to contact this office if you have any questions.

Sincerely,

Allen Beardslee
Senior Water Resource Agent

Enclosure(s) - Receipt No. N014964 2004