
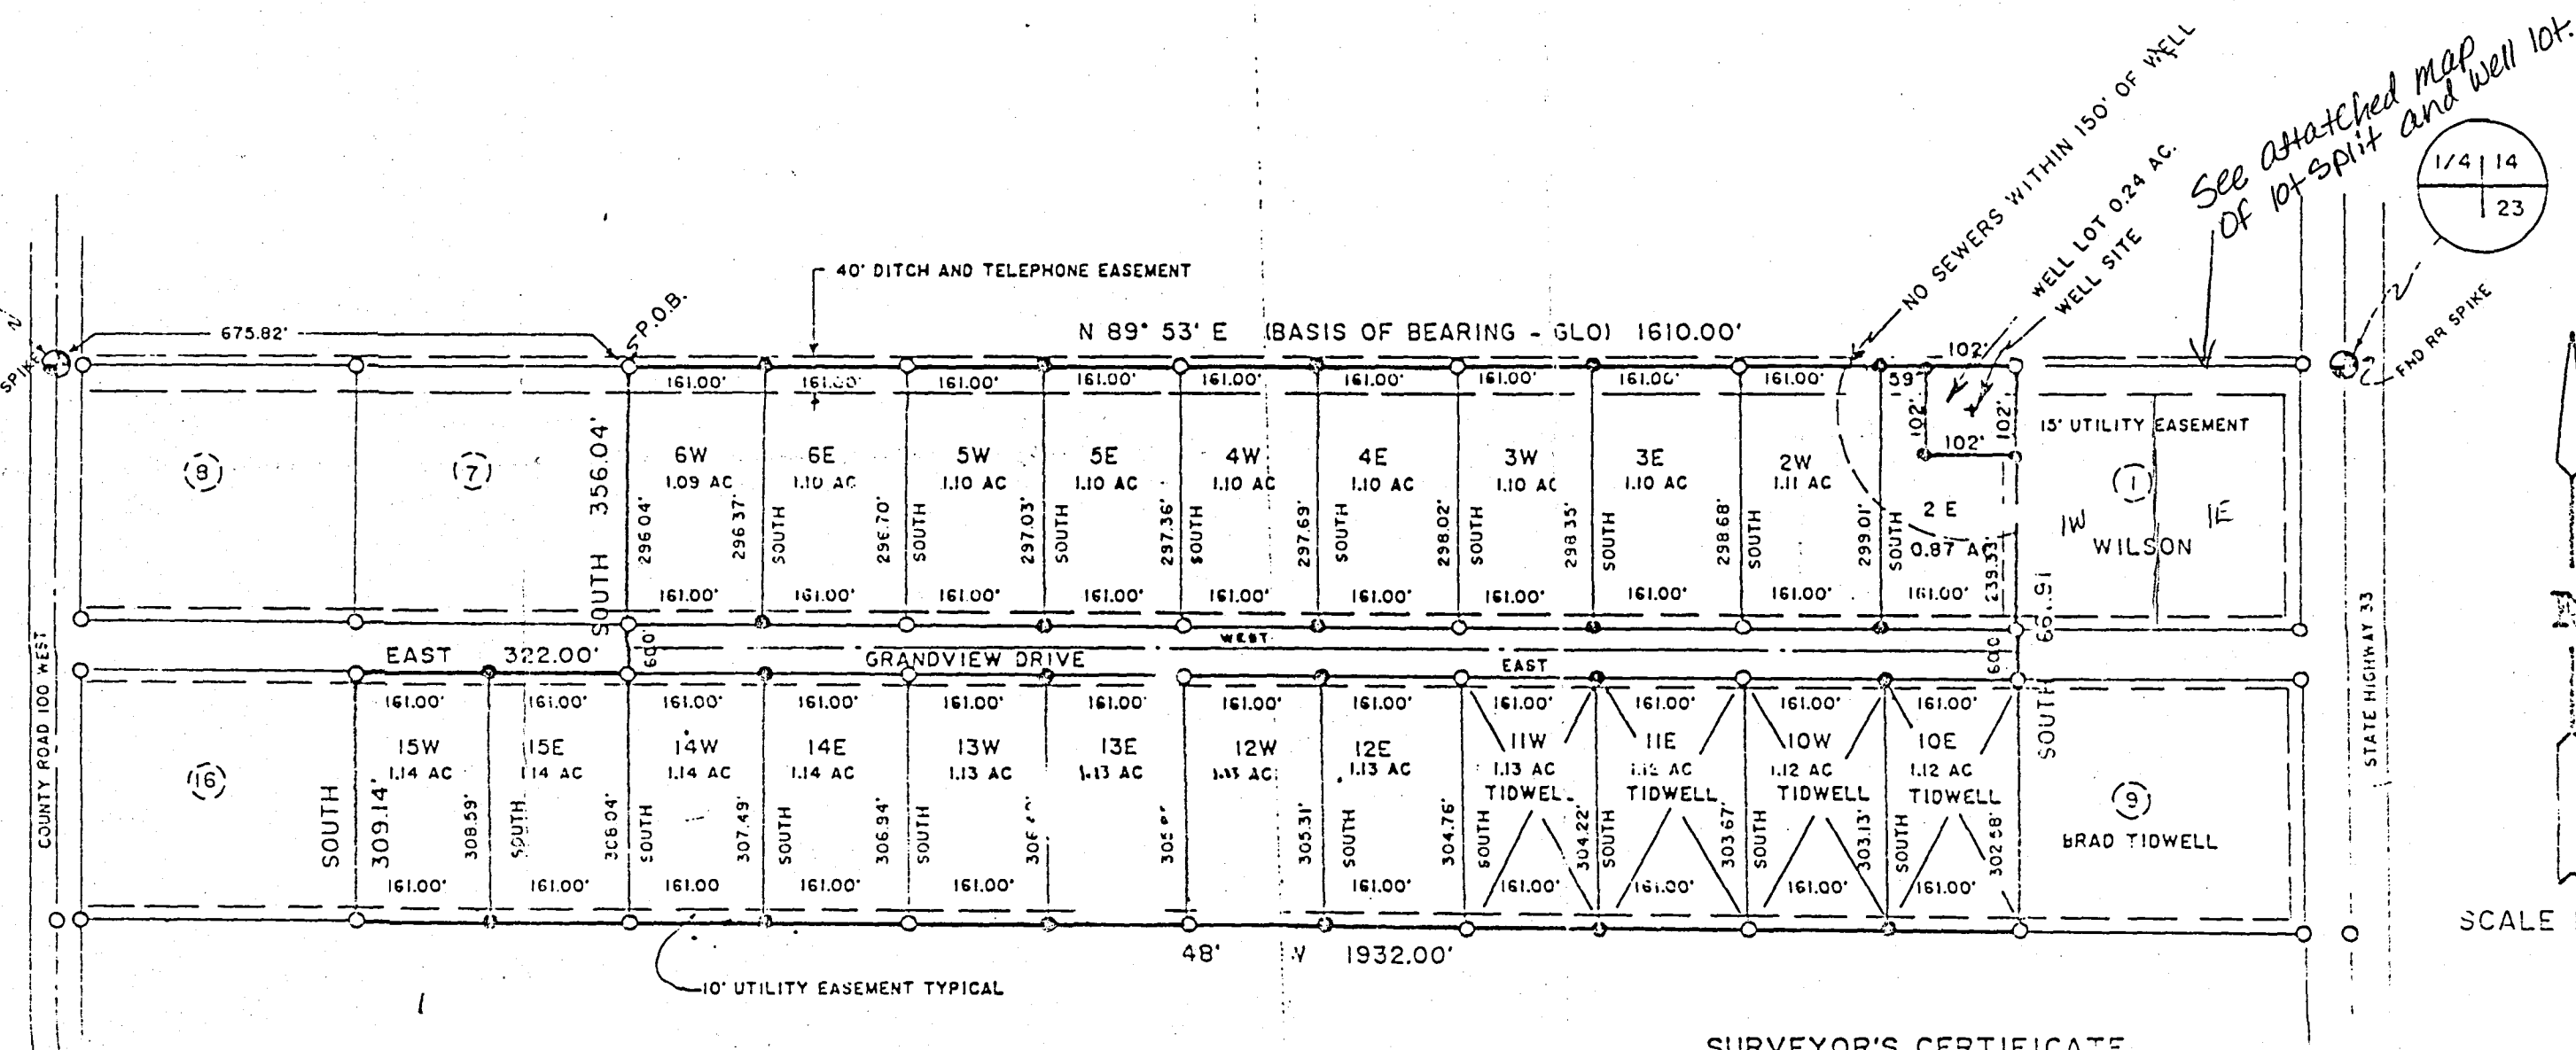


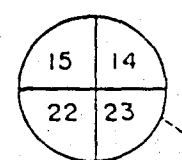

- LEGEND**
- SECTIONAL CORNER FOUND
 - FOUND 1/2" IRON PIN WITH CAP
 - PROPERTY CORNER SET 1/2" x 24" IRON PIN WITH 2" ALUMINUM CAP
 - (16) EXISTING LOT NUMBER EE-DAH-HOW ACRES SUBDIVISION BLOCK 1
 - 10W LOT NUMBER EE-DAH-HOW ACRES SUBDIVISION BLOCK 1 ADDENDUM
 - UTILITY EASEMENT - 10' WIDE, UNLESS OTHERWISE SPECIFIED

BOB BAGLEY OWNS LOTS 2-6 AND 12-15
BRAD TIDWELL OWNS LOTS 10 AND 11

SCALE 1" = 200'

COMMISSIONER'S CERTIFICATE

PRESENTED TO THE TETON COUNTY BOARD OF COMMISSIONERS ON THE FOLLOWING DATE AT WHICH TIME THIS SUBDIVISION WAS APPROVED AND ACCEPTED.

DATE 11/13/90 CHAIRMAN Douglas T. Allen
COMMISSIONER

PLANNING AND ZONING APPROVAL

PRESENTED TO THE TETON COUNTY PLANNING & ZONING COMMISSION ON THE FOLLOWING DATE AT WHICH TIME THIS SUBDIVISION WAS APPROVED AND ACCEPTED.

DATE 11/13/90 P&Z CHAIRMAN Douglas T. Allen

SURVEYOR'S CERTIFICATE

I, ARNOLD W. WOOLSTENHULME, BEING A REGISTERED ENGINEER/LAND SURVEYOR IN THE STATE OF IDAHO, NO. 2866 DO HEREBY CERTIFY THAT I DID SURVEY LOTS 2, 3, 4, 5, 6, 10, 11, 12, 13, 14, AND 15 OF EE-DAH-HOW ACRES SUBDIVISION BLOCK 1 AS FILED IN THE OFFICE OF THE TETON COUNTY CLERK, AND DID SPLIT SAID LOTS ACCORDING TO THIS ADDENDUM PLAT.

Arnold W. Woolstenhulme
Oct, 8, 1990

**109625
RECORDERS CERTIFICATE**

STATE OF IDAHO
COUNTY OF TETON

I DO HEREBY CERTIFY THAT THIS PLAT WAS FILED THIS 20 DAY OF Oct, 1992, AT 4:05 pm AT THE REQUEST OF Brad Tidwell

INSTRUMENT NO. 109625

Ann J. Drake
COUNTY RECORDER

STATEMENT OF OWNERS

BE IT KNOWN THAT WE, THE UNDERSIGNED OWNERS, DO HEREBY CERTIFY THAT WE ARE THE LEGAL OWNERS OF THE TRACT OF LAND DESCRIBED ON THIS PLAT; THAT WE DID CAUSE THE SAME TO BE DIVIDED INTO LOTS TO BE SHOWN ON THIS PLAT, TETON COUNTY, IDAHO, AND WE HEREBY GIVE, GRANT, AND DEDICATE TO THE PUBLIC FOR PERPETUAL USE ALL ROADS AND EASEMENTS SHOWN HEREON. IN WITNESS WHEREOF WE HAVE SET OUR SIGNATURES, THE RESTRICTIVE COVENANTS AND CONDITIONS AS FILED IN THE OFFICE OF THE TETON COUNTY CLERK WHICH PERTAIN TO THE EE-DAH-HOW ACRES SUBDIVISION BLOCK 1 PLAT, ALSO APPLY TO THE EE-DAH-HOW ACRES SUBDIVISION BLOCK 1 ADDENDUM PLAT.

Bob Bagley
Brad Tidwell

ACKNOWLEDGEMENT

STATE OF IDAHO
COUNTY OF TETON

THE FOREGOING INSTRUMENT WAS ACKNOWLEDGED BEFORE ME ON THE FOLLOWING DATE. WITNESS MY HAND AND OFFICIAL SEAL.

DATE Nov 9, 1990 Arnold W. Woolstenhulme
NOTARY PUBLIC

MY COMMISSION EXPIRES: MAY 29, 1992

**EE-DAH-HOW ACRES
SUBDIVISION BLOCK 1
ADDENDUM PLAT**

A PORTION OF N 1/2 NW 1/4 SECTION 23, TWP 5N, R1G 45E S.M., TETON COUNTY, IDAHO

SURVEYED FOR
BOB BAGLEY

A W ENGINEERING
BOX 139
VICTOR, IDAHO 83455
208-787-2952



DRAWN BSL
DATE: 8-27-90

SURVEYED AWW
DATE: 8-25-90

PROJECT 90 - 67

5-45-23

158509

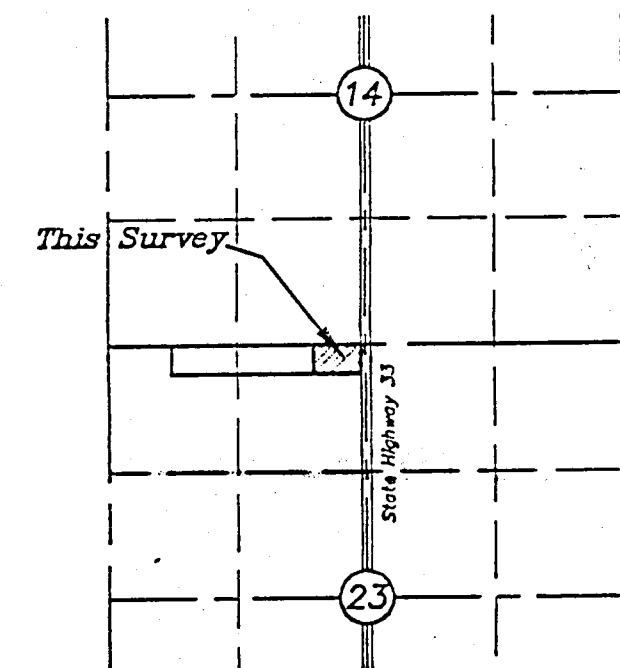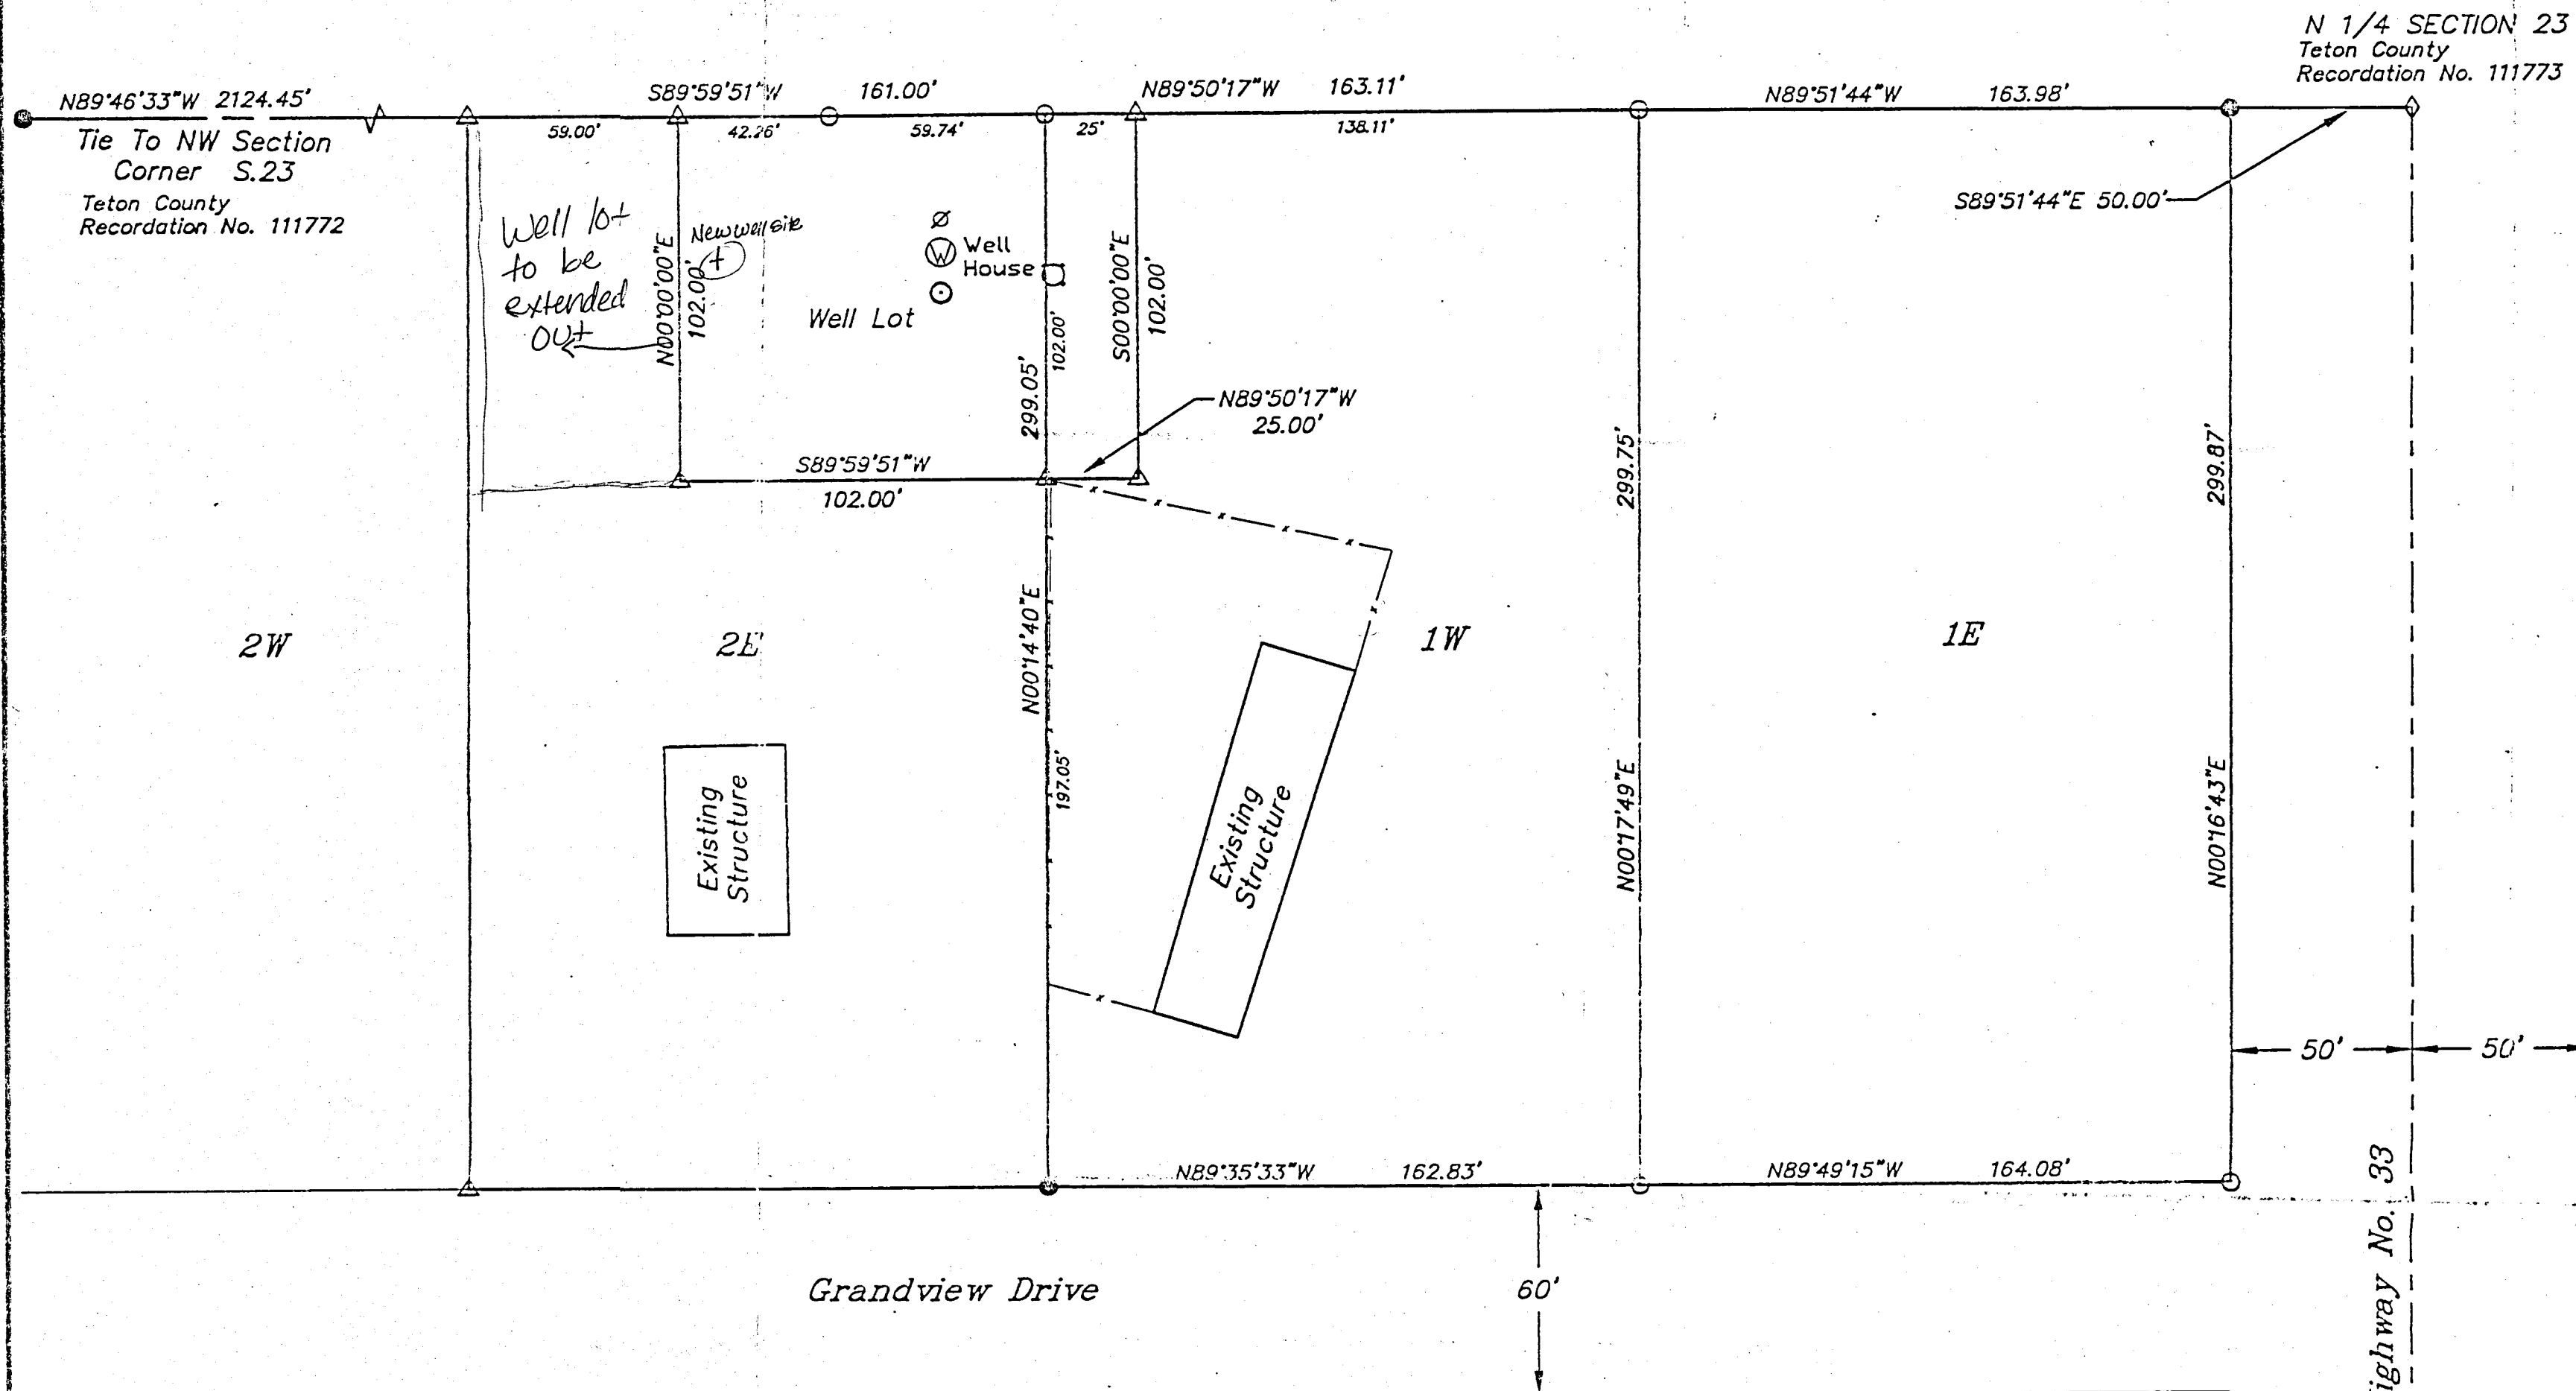

VICINITY MAP
S.14 & S.23, T5N, R45E, B.M.
TETON COUNTY, IDAHO
Scale: 1 inch = 2000 Feet
This scale valid only for 18x24 prints.

LEGEND


- ◇ RAILROAD SPIKE IN HIGHWAY CENTERLINE
- STEEL REINFORCEMENT ROD, WITH CAP INSCRIBED "AW ENG 2860" FOUND THIS SURVEY
- STEEL REINFORCEMENT ROD, NO CAP FOUND THIS SURVEY
- ⊗ POWER POLES
- WATER WELL
- ⊗ WATER WELL VAULT
- WATER HYDRANT
- △ CORNERS SEARCHED FOR AND NOT FOUND
- FENCE LINE

RECORDER'S CERTIFICATE

Filed at the request of _____ at _____
minutes past _____ m on _____
Instrument Number: _____
By: _____
Clerk of Recorder

SURVEYOR'S CERTIFICATE

I, James D. Clafin, a Registered Land Surveyor in the State of Idaho, number 10306, do hereby certify that this map and the survey referred to hereon were performed under my responsible charge in accordance with Idaho State Code, Title 55 Chapter 19.

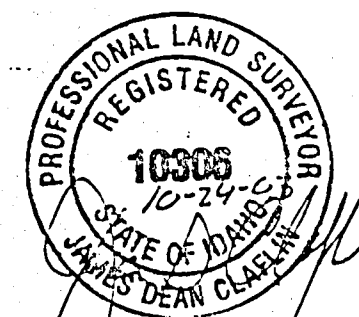

James D. Clafin, LS 10306

Instrument # 158509
DRIGGS, TETON, IDAHO
2003-11-14 02:22:04 No. of Pages: 1
Recorded for: JORGENSEN ASSOCIATES
NOLAN G. BOYLE Fee: \$500
Ex-Officio Recorder Deputy
Index to: PROPERTY SURVEYS

MAP OF SURVEY
SHOWING
Portions of ~~THE DAH-HOW ACRES~~
Subdivision Block 1
Addendum Plat
And Land Split CP
Lot 1, EE-DAH-HOW Acres
Located In The
N1/2, NW1/4, SECTION 23
T5N, R45E, B.M.
TETON COUNTY, IDAHO

Map Prepared: October 23, 2003 Project No.: 03513.00.60

H:\2003\03513\00\Acad\eng\03513-stake-092303-dwg.dwg

JORGENSEN ASSOCIATES, PC BOX 584 DRIGGS, IDAHO 83422 (208)354-8330

5-45-23

158509