

SCALE 1" = 60 FEET
TRUE NORTH





CONTOUR INTERVAL = 5 FEET

LEGEND

MONUMENTATION AS NOTED

CMP EXISTING CULVERT

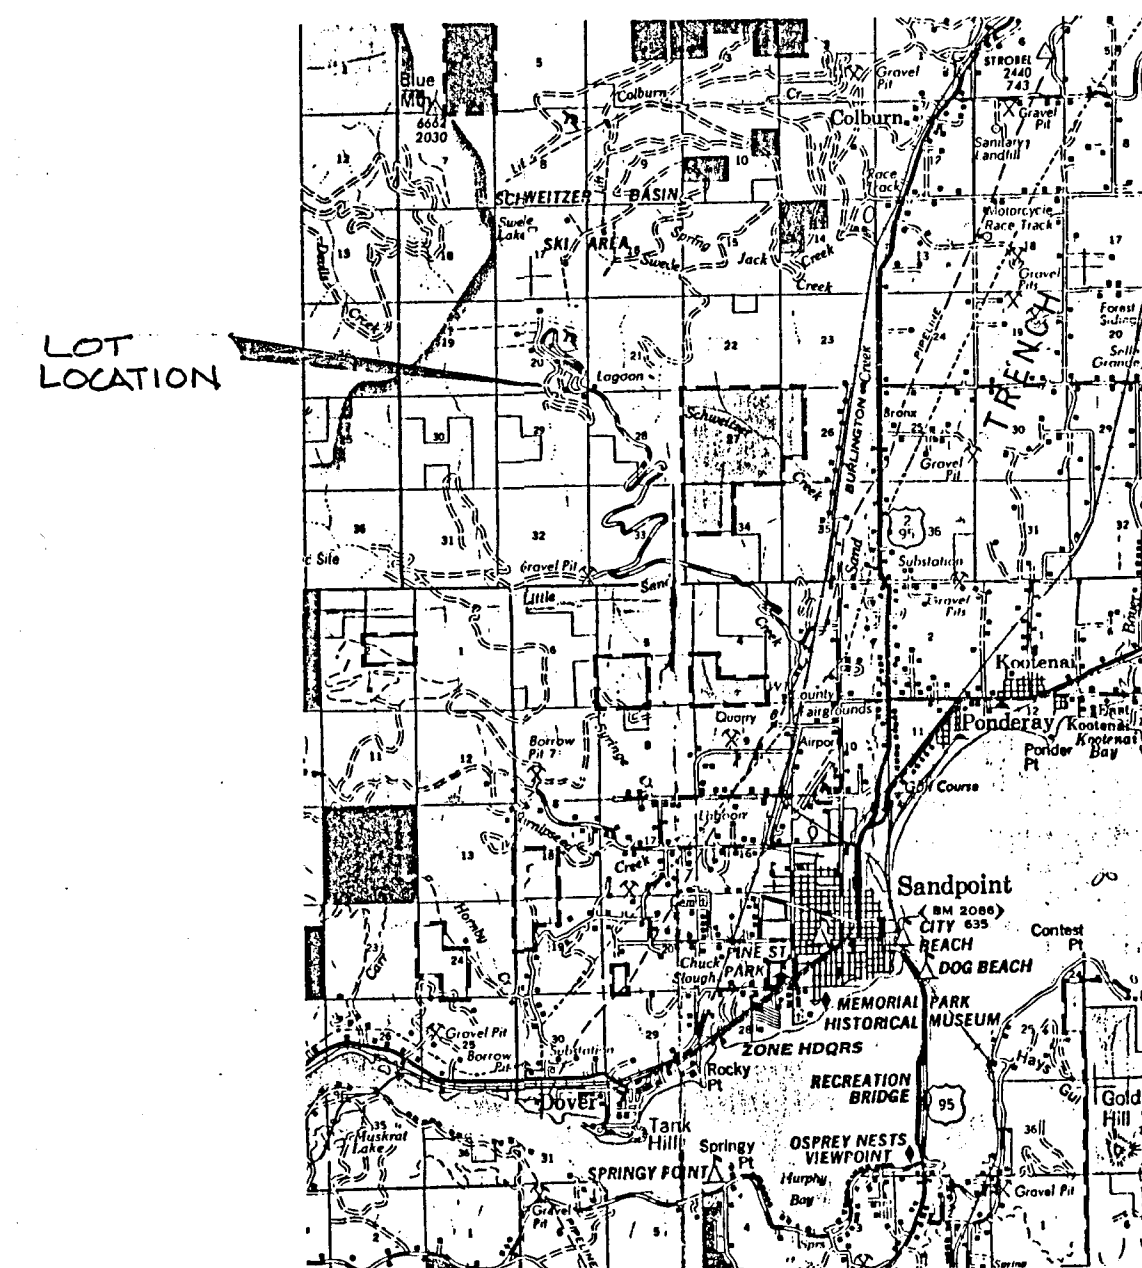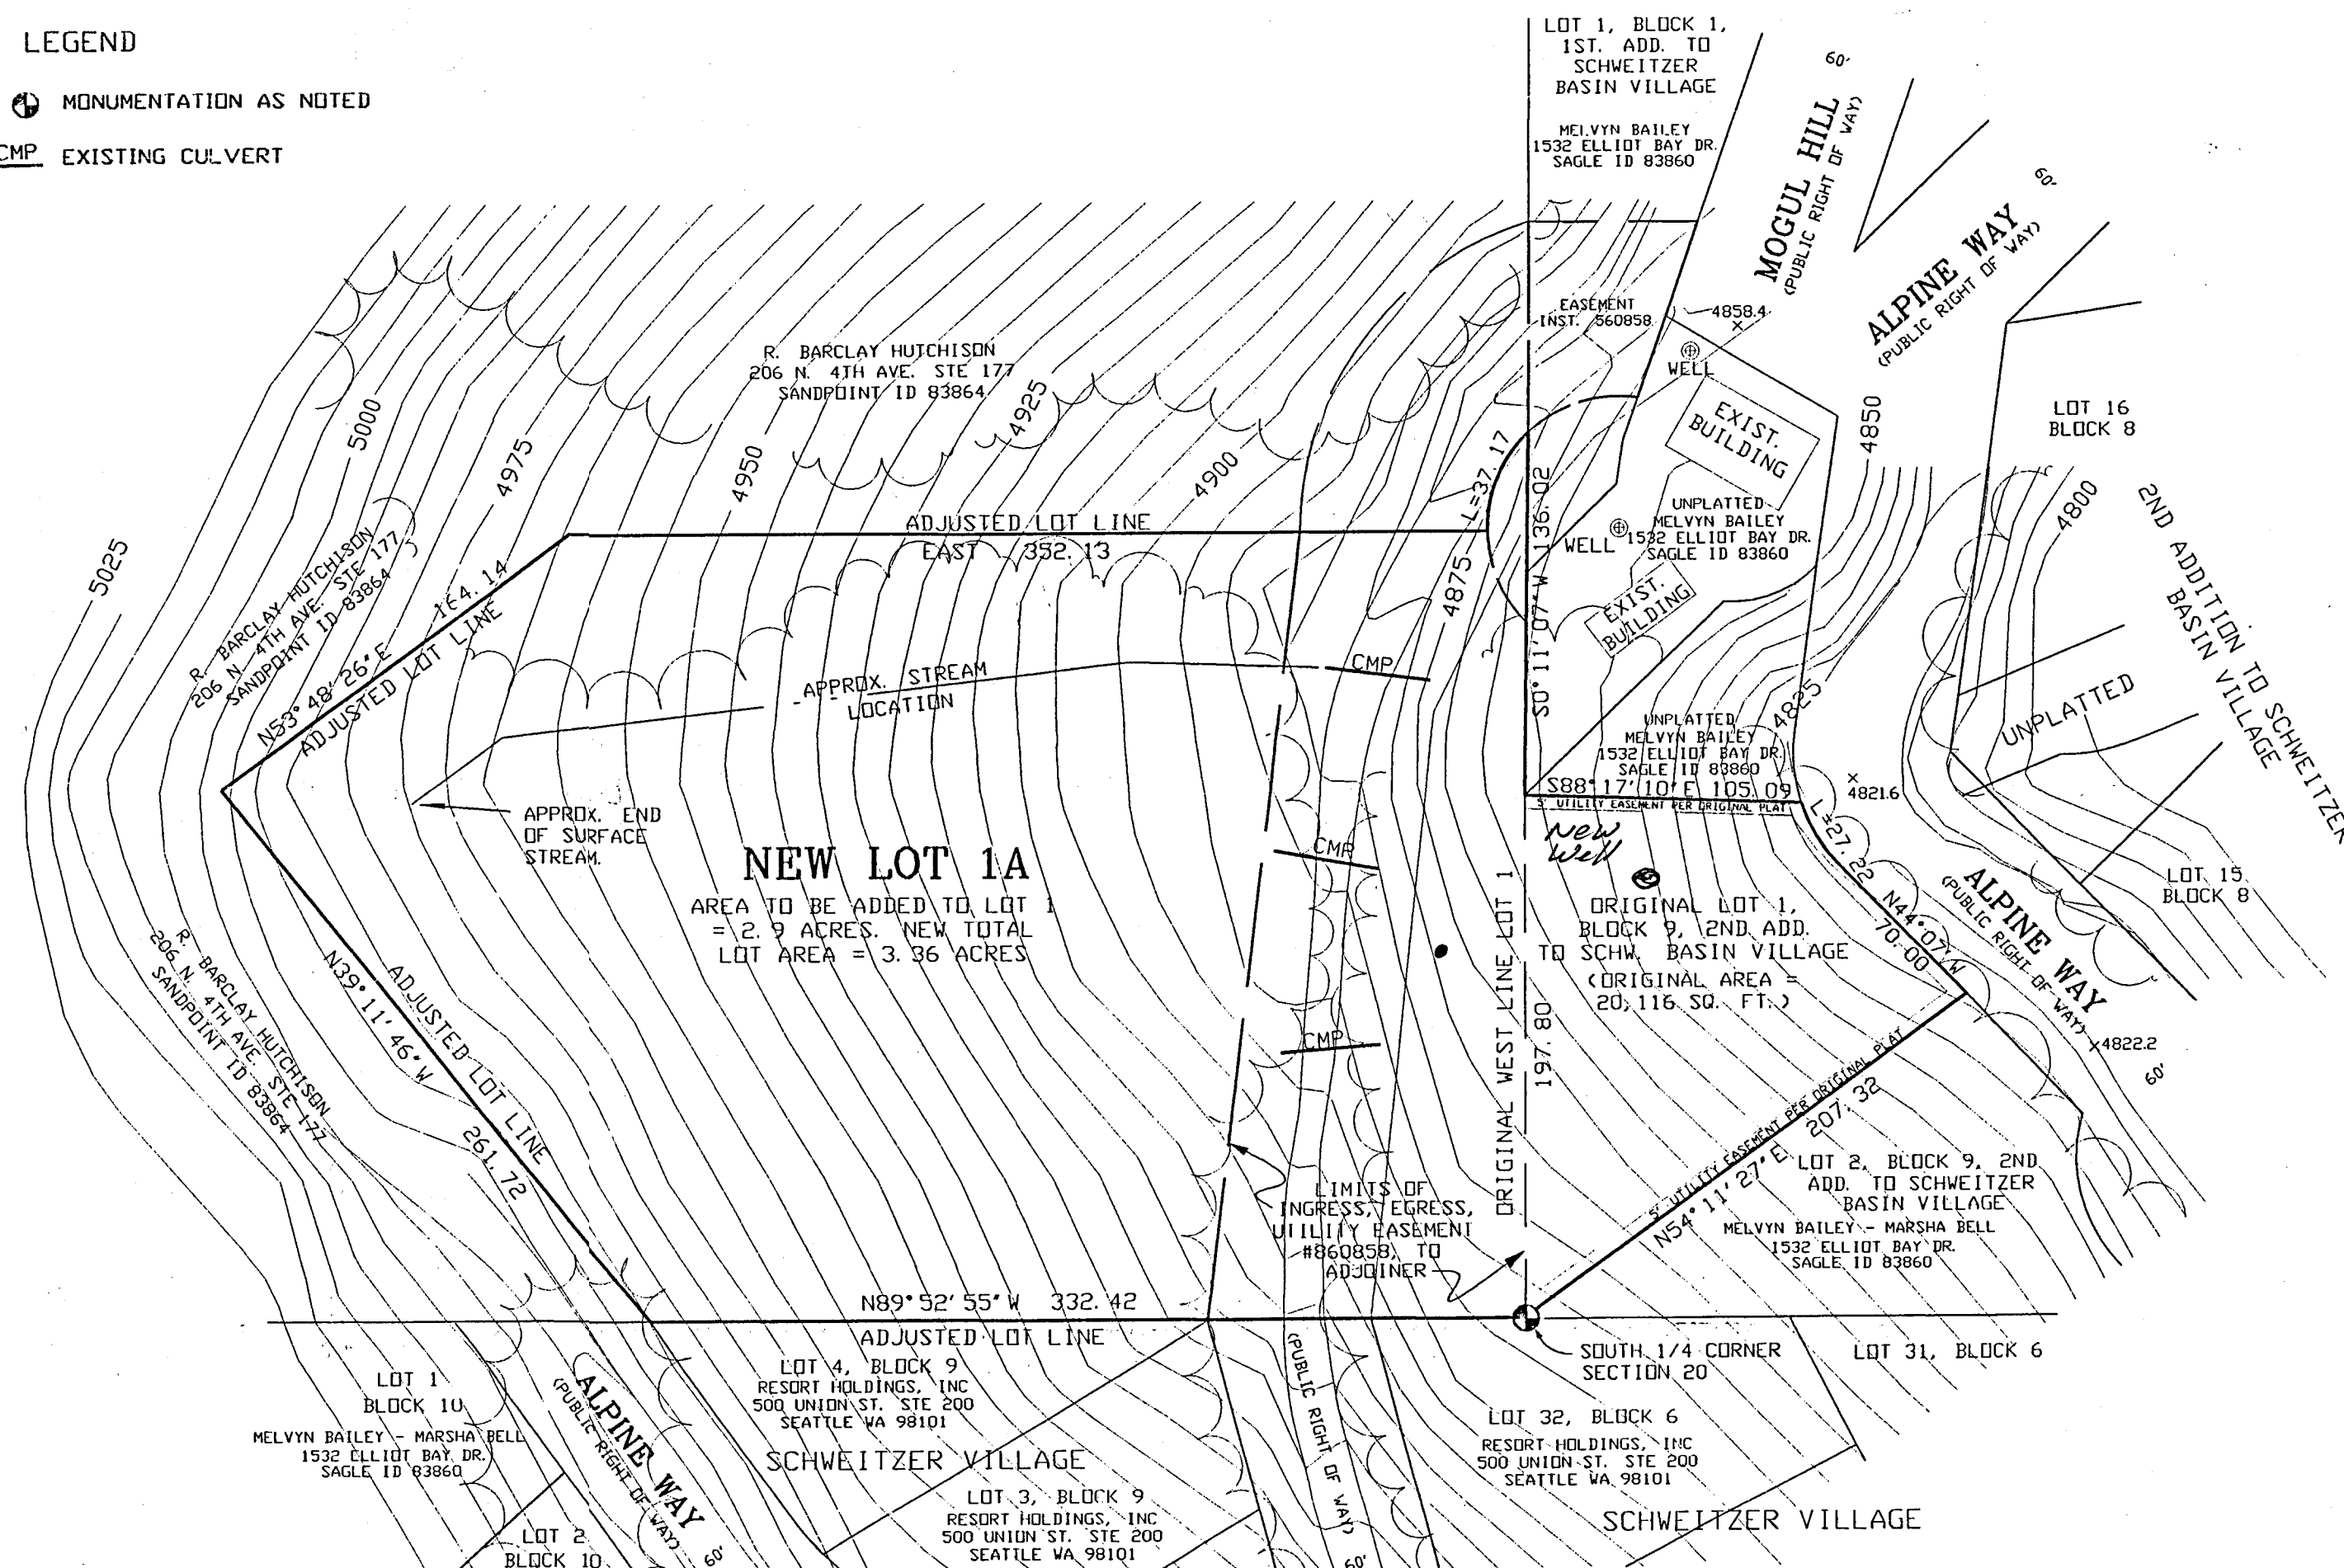

LOCATION MAP

SCALE: 1/2" = 1 MILE

NOTES:

- 1.) APPLICANT: R. BARCLAY HUTCHISON, 206 NORTH FOURTH AVENUE, SUITE 177, SANDPOINT, IDAHO 83864.
- 2.) OWNERS: R. BARCLAY HUTCHISON, 206 NORTH FOURTH AVENUE, SUITE 177, SANDPOINT, IDAHO, 83864,
AND MELVYN BAILEY AND MARSHA BELL, 1532 ELLIOT BAY DRIVE, SAGLE, IDAHO 83860.
- 3.) LAND SURVEYOR - MAP PREPARER: TRUE NORTH LAND SURVEYING, PO BOX 1507, SANDPOINT, IDAHO, 83864.
- 4.) INTENDED LAND USE: UTILITY LOT
- 5.) WATER SUPPLY: SCHWEITZER BASIN WATER COMPANY.
- 6.) SEWAGE DISPOSAL: RESORT WATER COMPANY.
- 7.) SOLID WASTE DISPOSAL: WASTE MANAGEMENT INC. OR OTHER.
- 8.) ACCESS: PLAT ROADS AND EASEMENT.
- 9.) LEGAL DESCRIPTION: SEE ATTACHED.



TRUE NORTH LAND SURVEYING

PO BOX 1507
SANDPOINT, ID. 83864
208-263-1533

SCHWEITZER BASIN

MASTER PLAN

DECEMBER, 1994

