



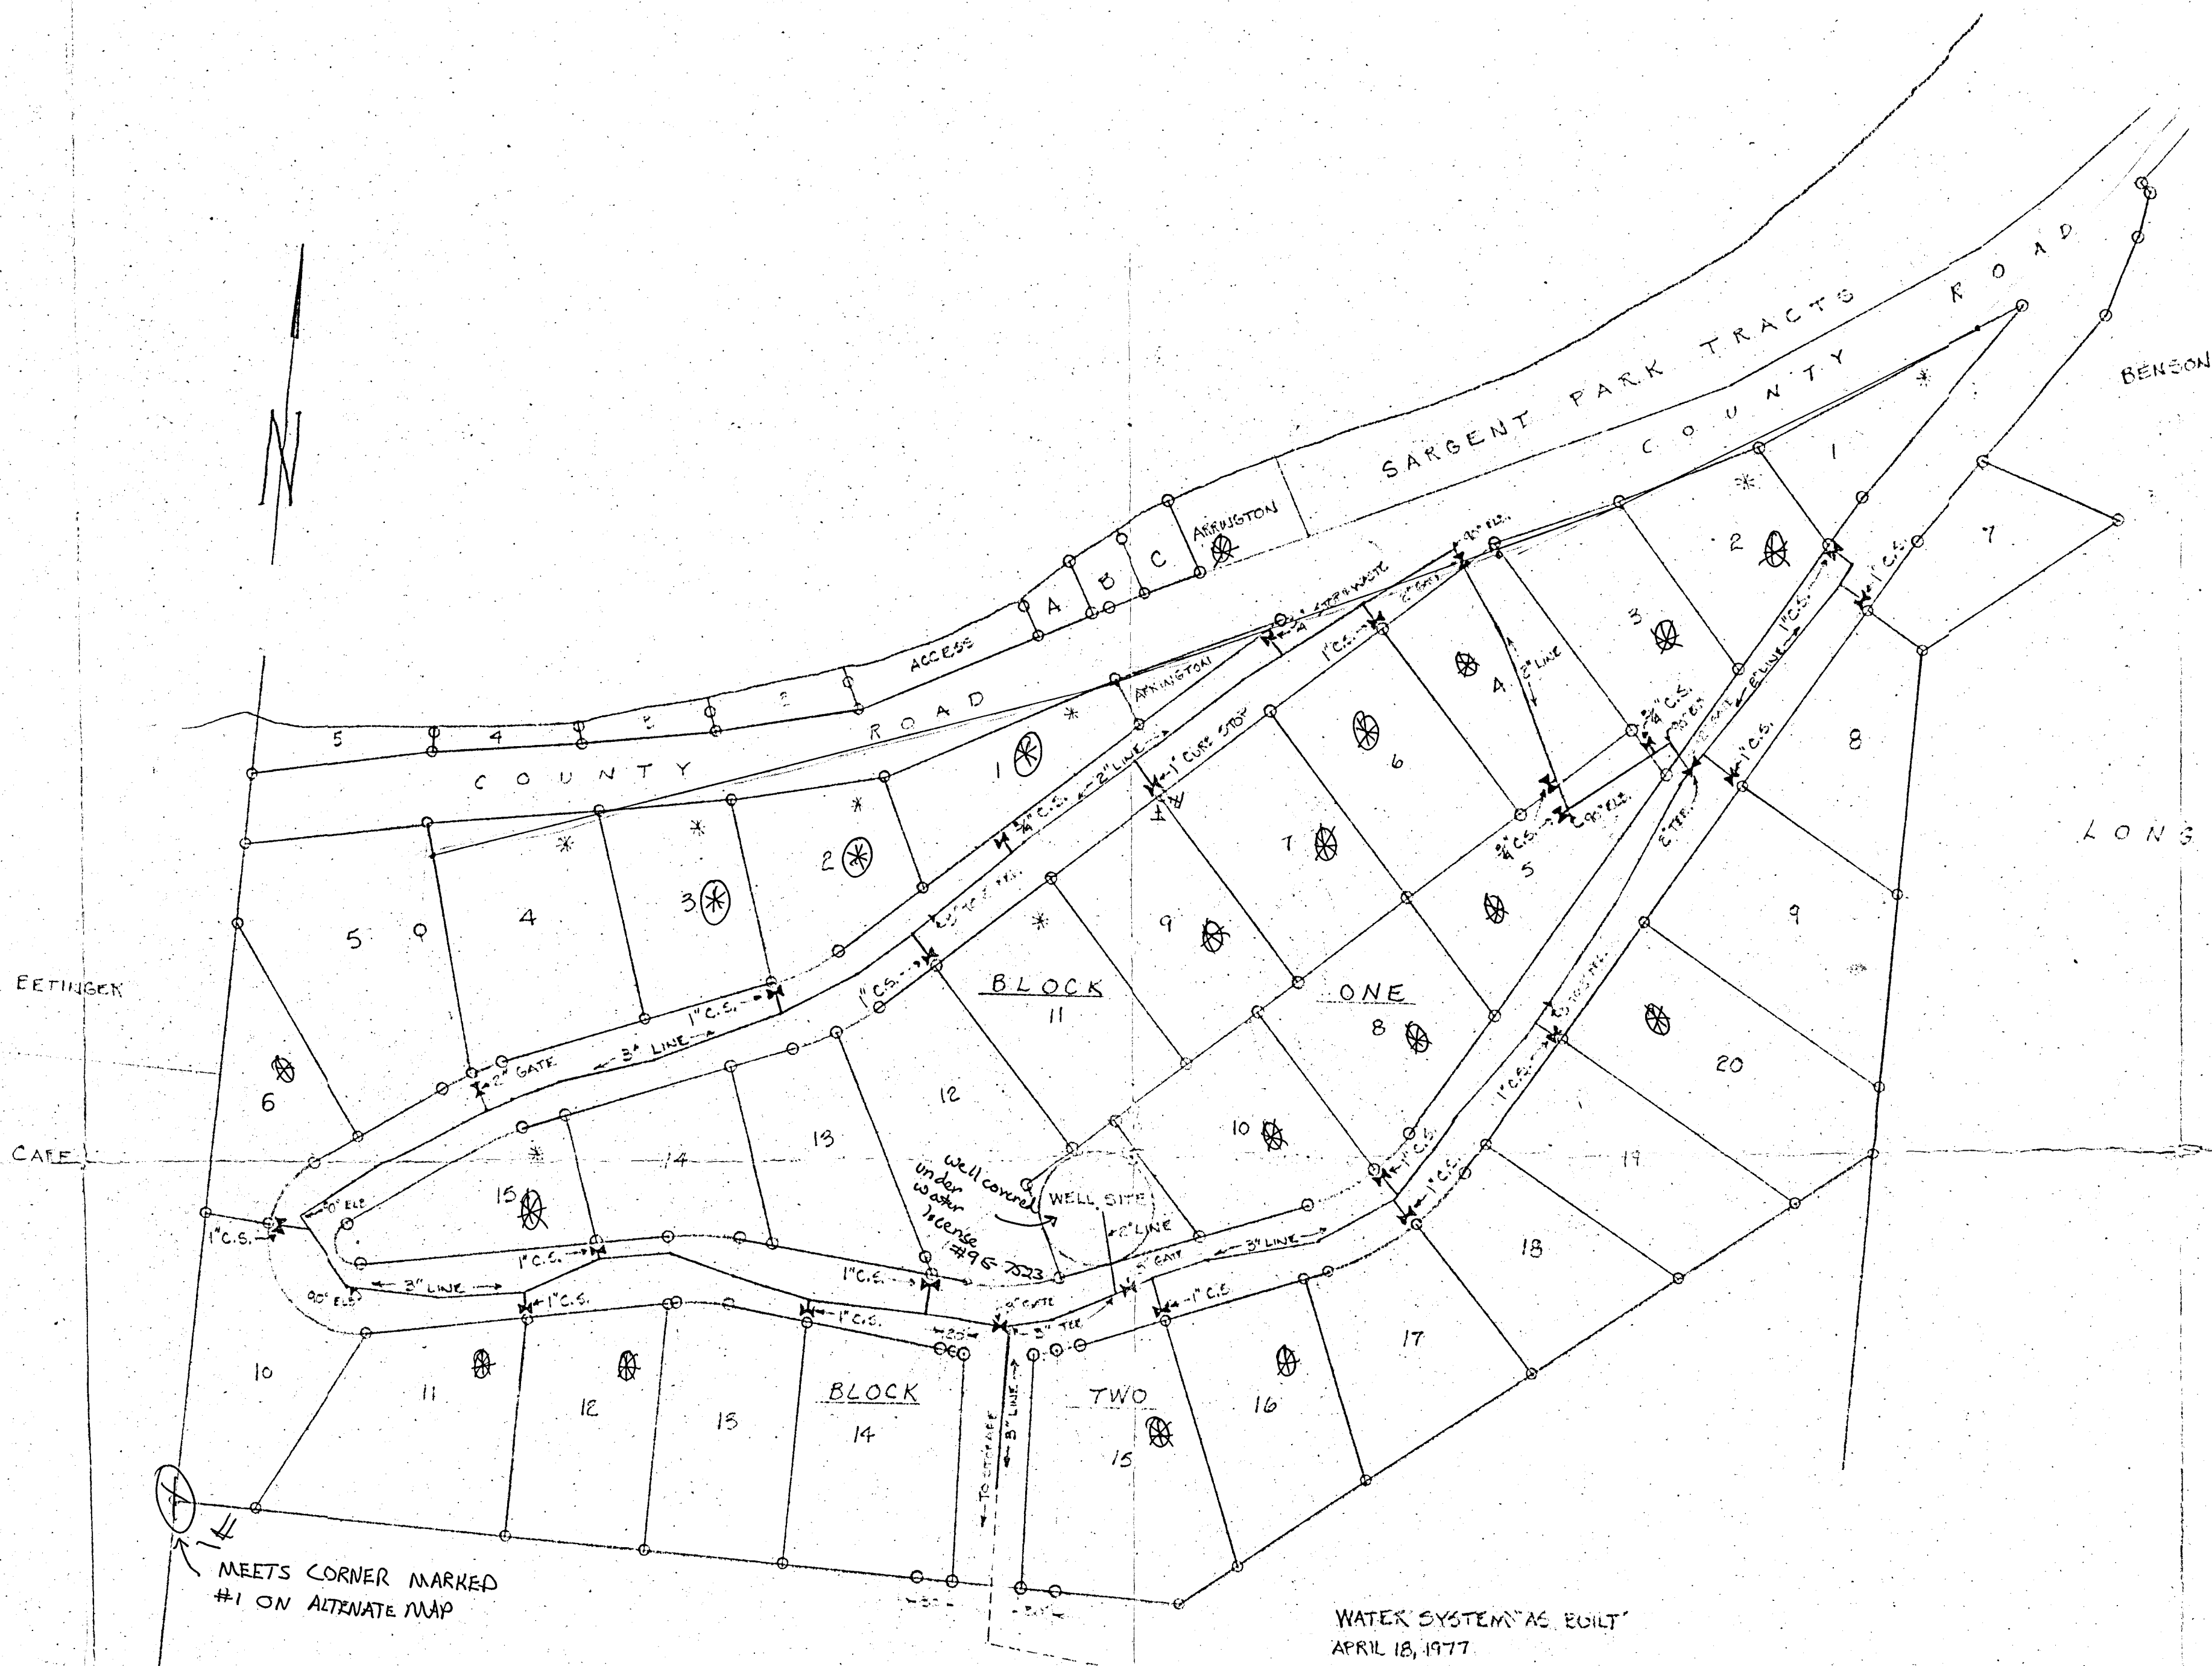

⊗ indicate a domestic hook up (existing)

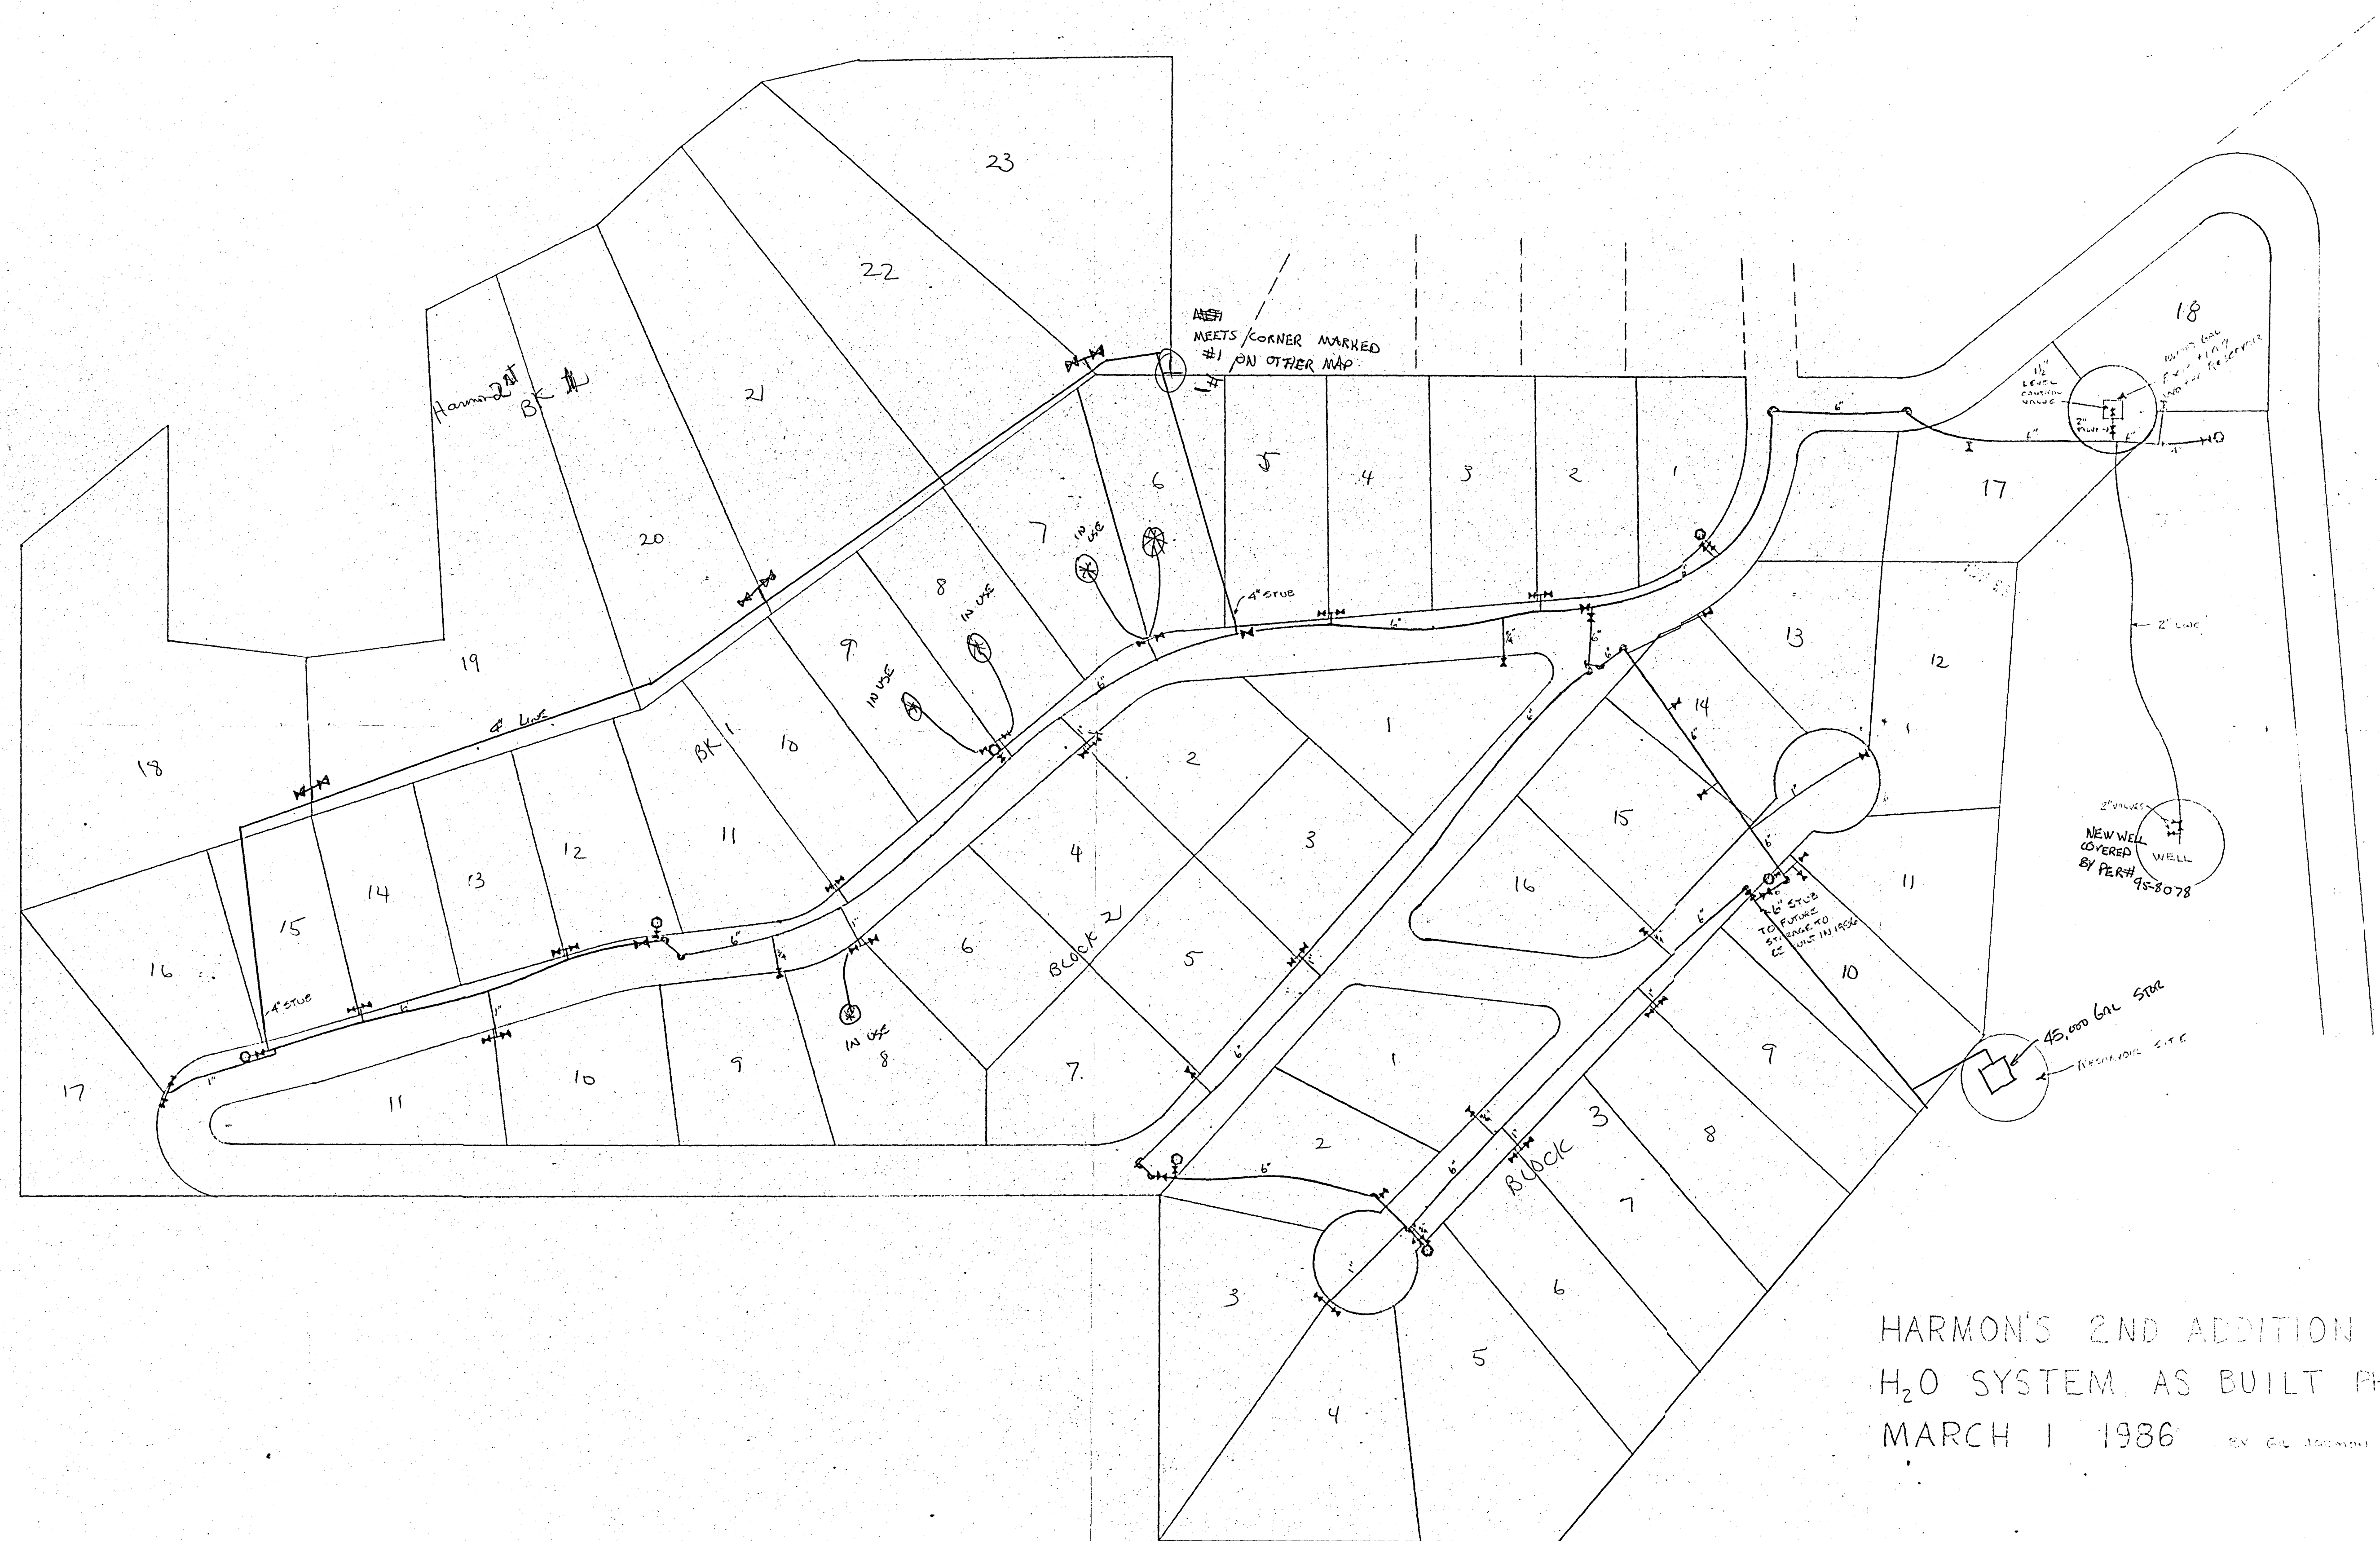

HARMON'S 2ND ADDITION
H₂O SYSTEM AS BUILT PHASE I
MARCH 1 1986 BY GIL JOHNSON