

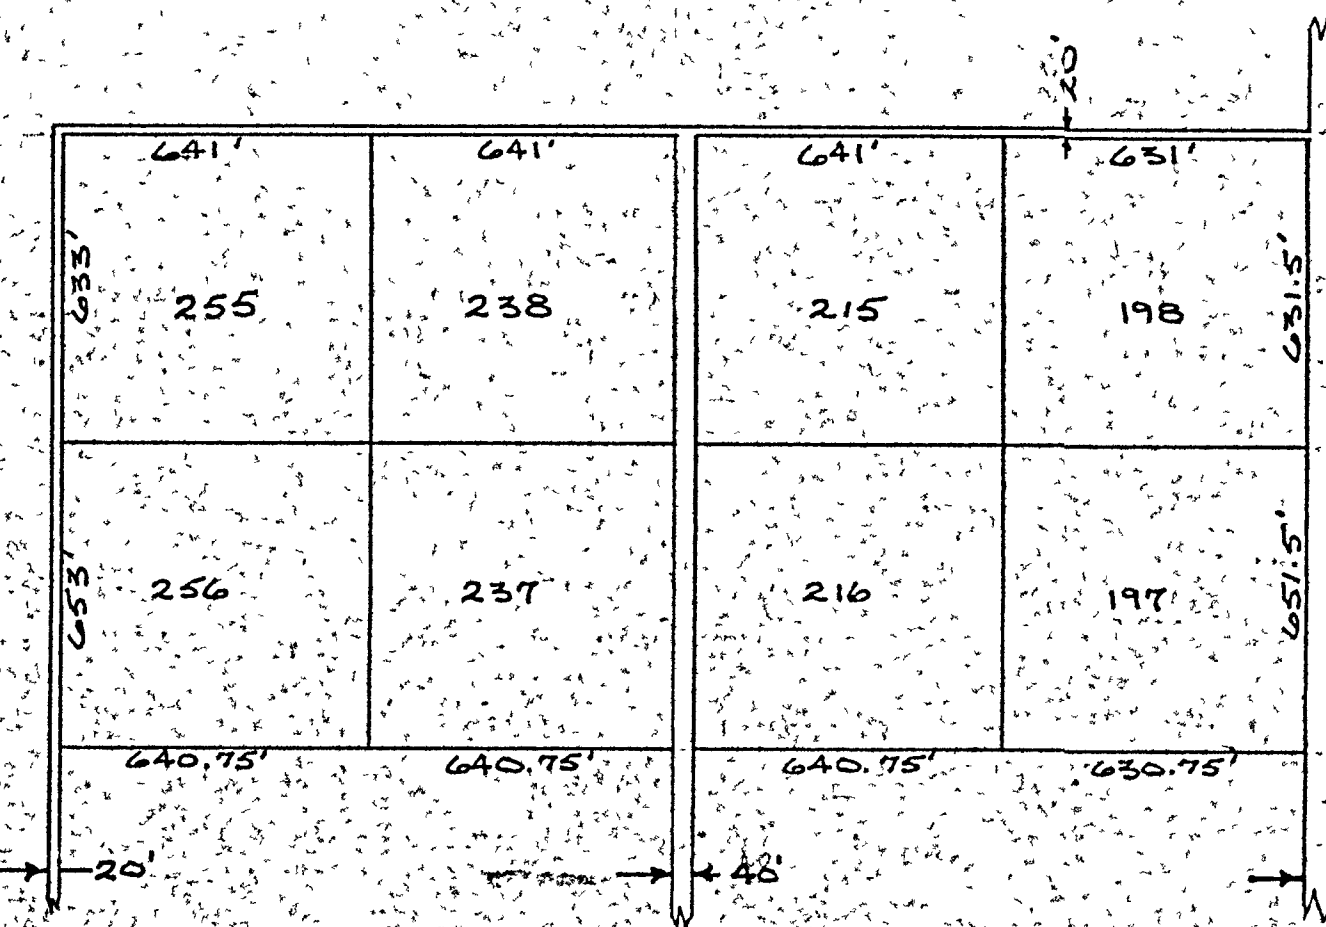


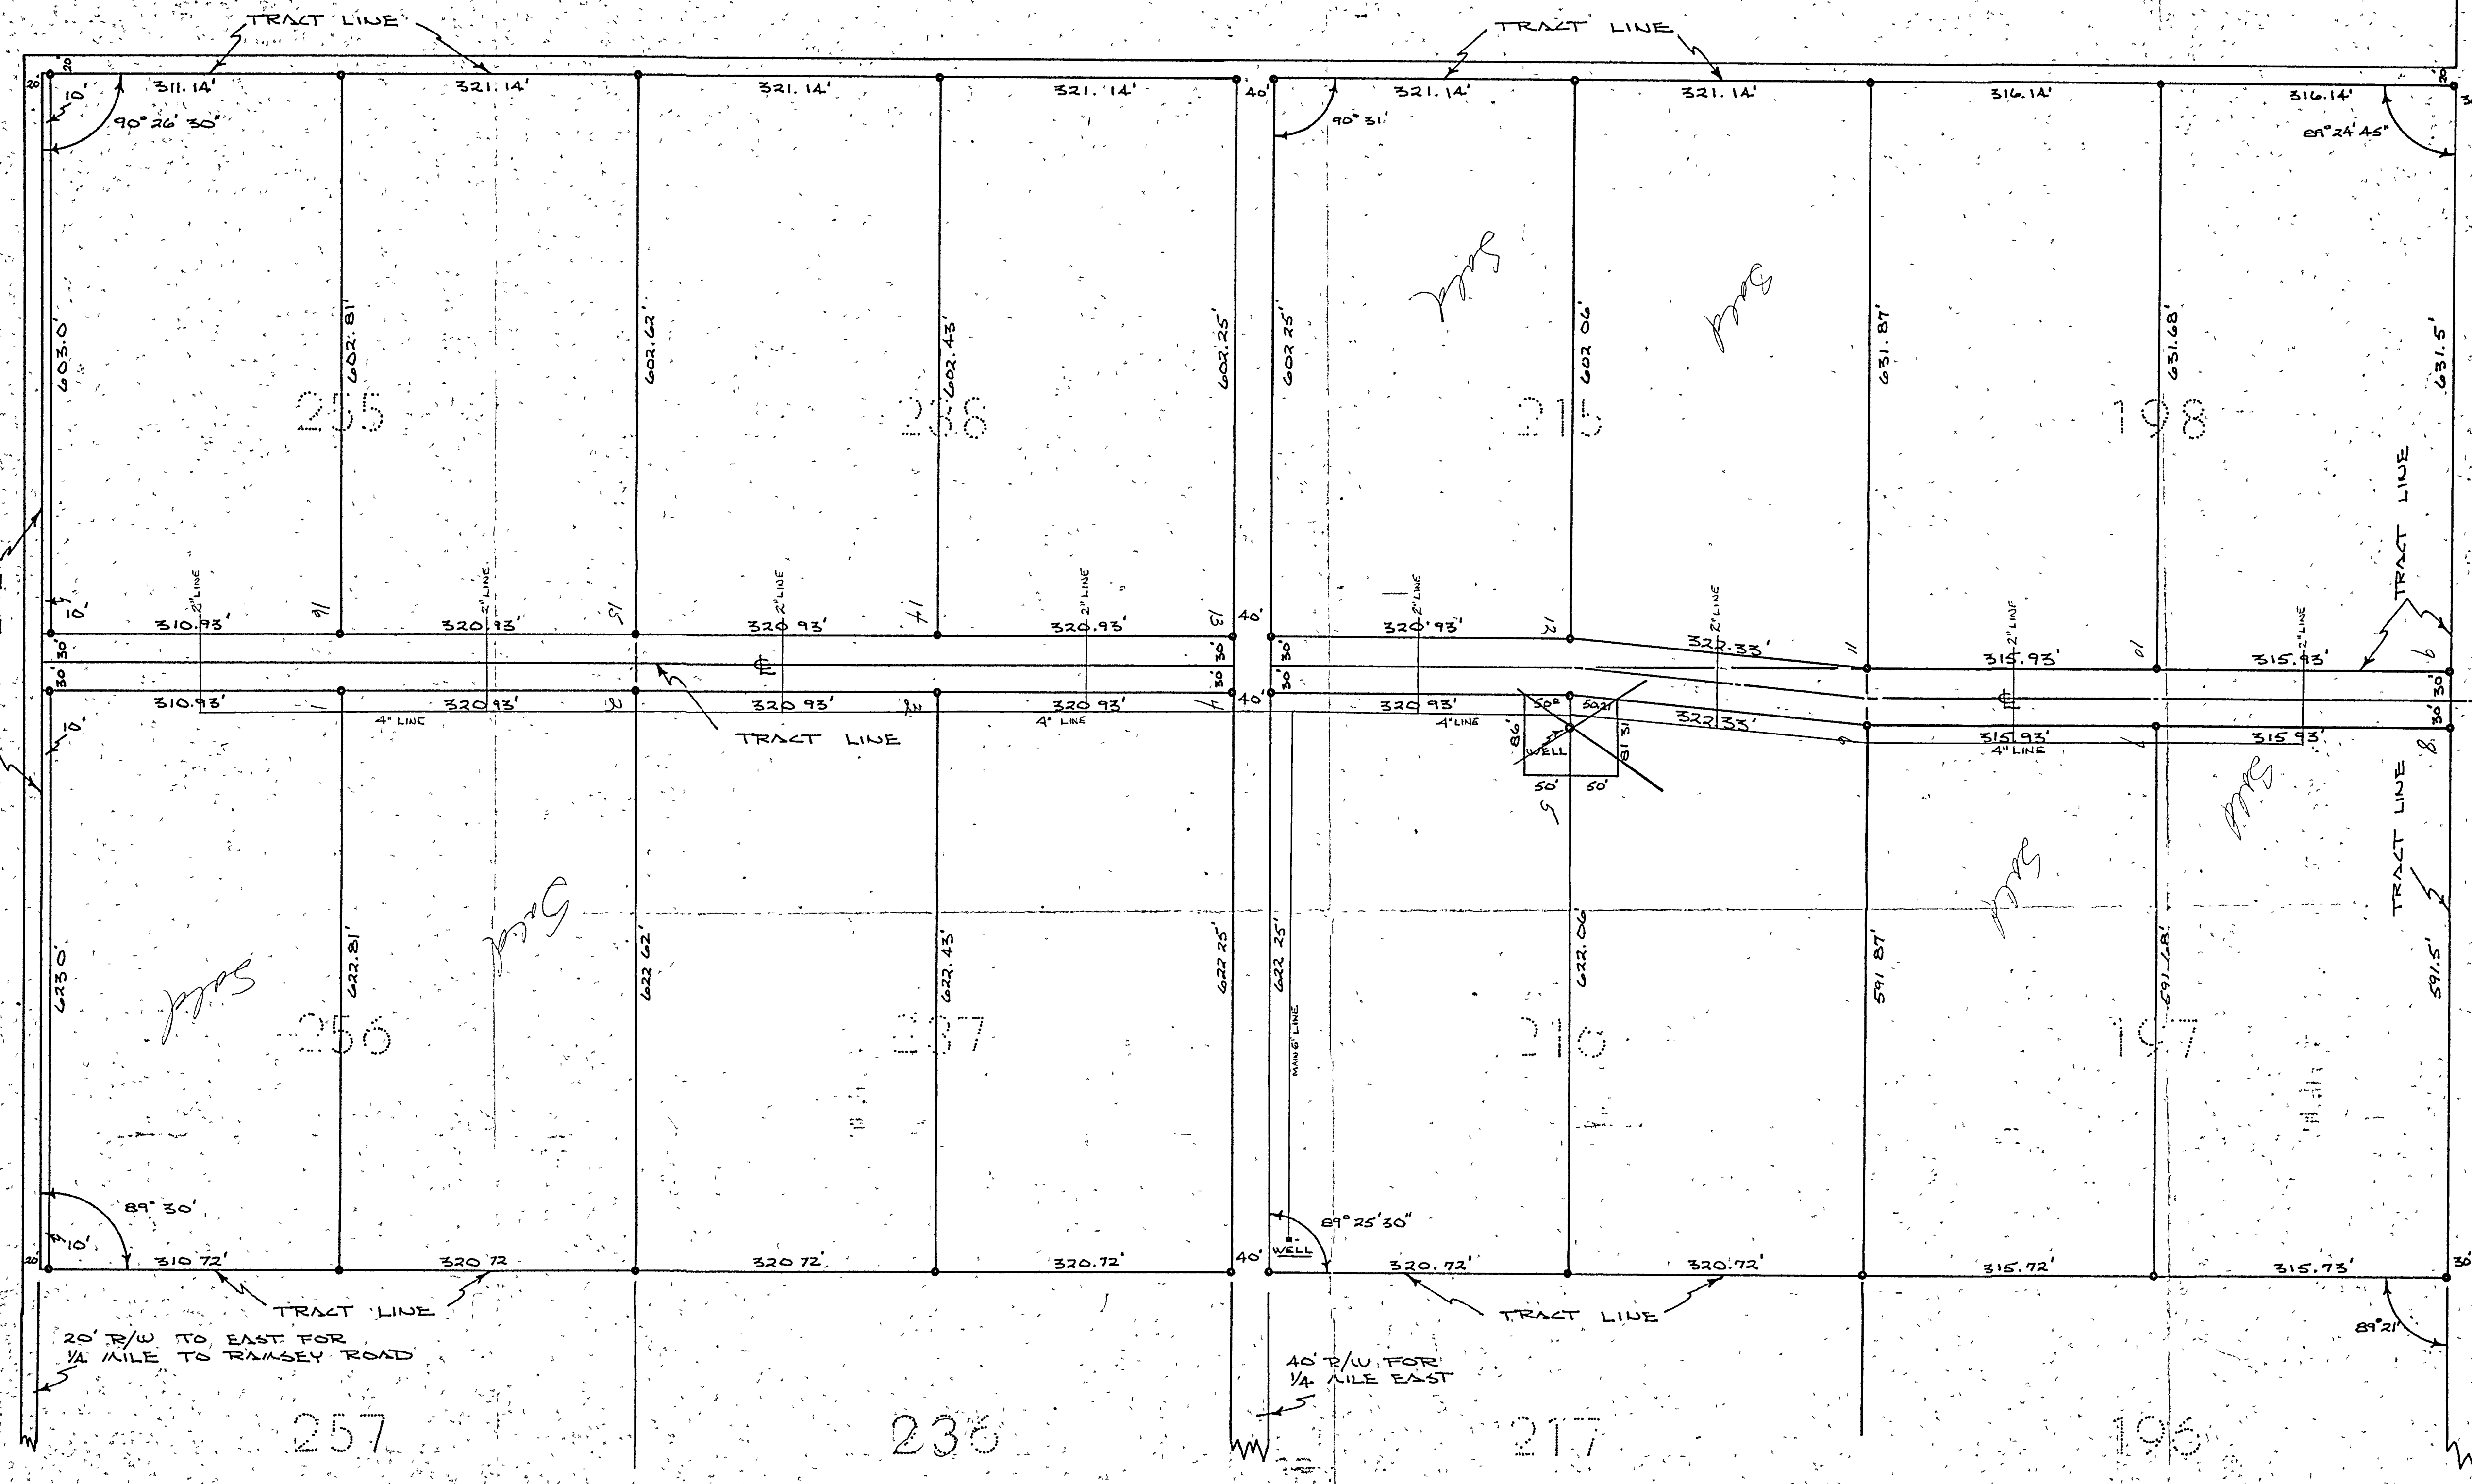

PLATTED HAYDEN LAKE IRRIGATED TRACTS

NOTE:
TRACTS WERE SURVEYED AS SHOWN WHICH REPRESENTS THE SUBDIVISION OF SECTION 22. TRACT DIMENSIONS WERE REVISED PROPORTIONATELY.

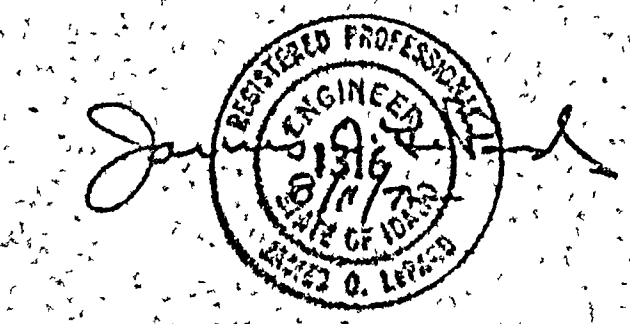

SURVEY OF TRACTS 197, 198, 215, 216, 217, 236, 237, 255 & 256 IN SECTION 22 TWP. 51 N., R. 4 W., B. 1 E. ALL IN HAYDEN LAKE IRRIGATED TRACTS

FOR: R. EGGART, 110 50'		LE PARD & FRAME	
DIVISION ST. KELLOGG 784-1103		Consulting Engineers	
SCALE: 1"=100'	DRAWN BY: E.A.M.	SHEET 1 OF 1	
DATE: 8/72	REVISED:	Coeur d'Alene, Idaho	