


PANHANDLE MOBIL ESTATES

BEING A SUBDIVISION IN THE SE 1/4 OF SECTION 22,
T.52N., R.4W. B.M. IN KOOTENAI COUNTY, IDAHO.

DECEMBER, 1970

SCALE: 1"=200'

SARGENT, RAMER & ASSOCIATES, INC.
Civil Engineering & Land Surveying
N. 10115 Newport Highway
Spokane, Washington 99218

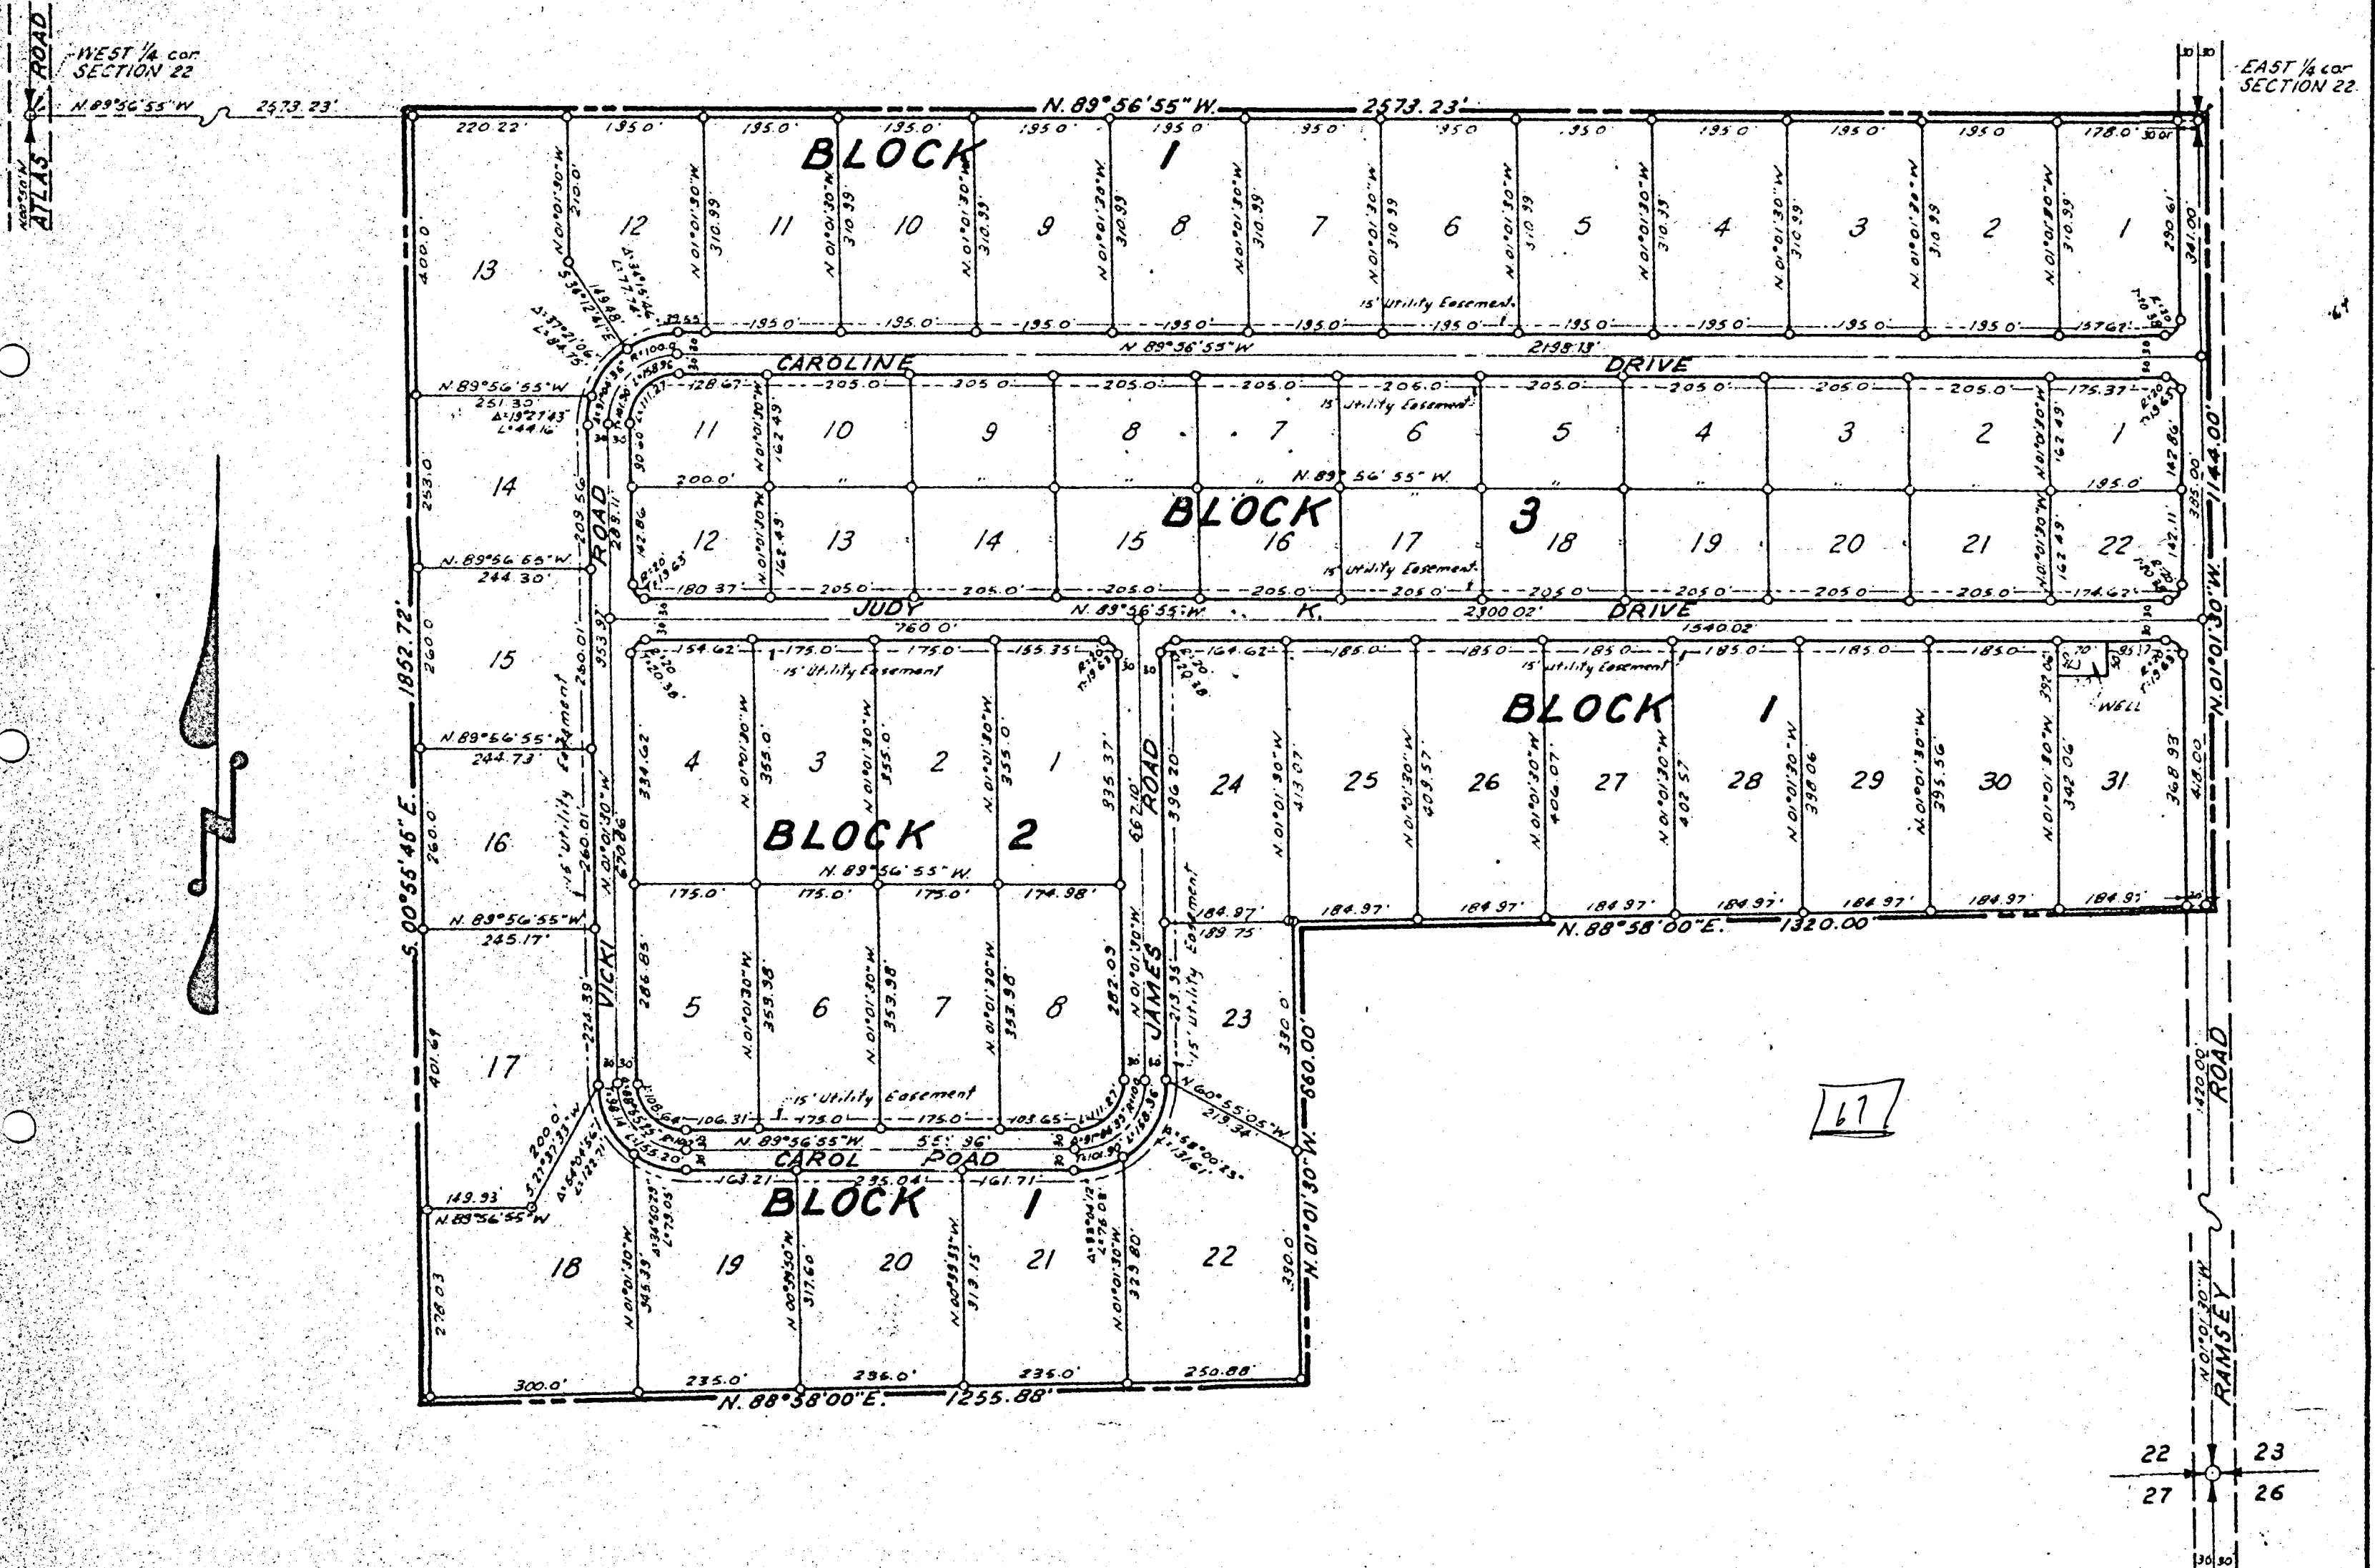

BEARING	DISTANCE	NORTH	SOUTH	EAST	WEST
N. 01° 01' 30" W.	1144.00	1143.82			20.46
N. 89° 56' 55" W.	2573.23	2.31			2573.23
S. 00° 55' 45" E.	1852.72		1852.48	30.04	
N. 88° 58' 00" E.	1255.88	22.65		1255.68	
N. 01° 01' 30" W.	660.00	659.89			11.81
N. 88° 58' 00" E.	1320.00	23.81		1319.79	
TOTALS		1852.48	1852.48	2605.51	2605.50

Permit allow 20 units
only DE 6/1/82

MICROFILMED