




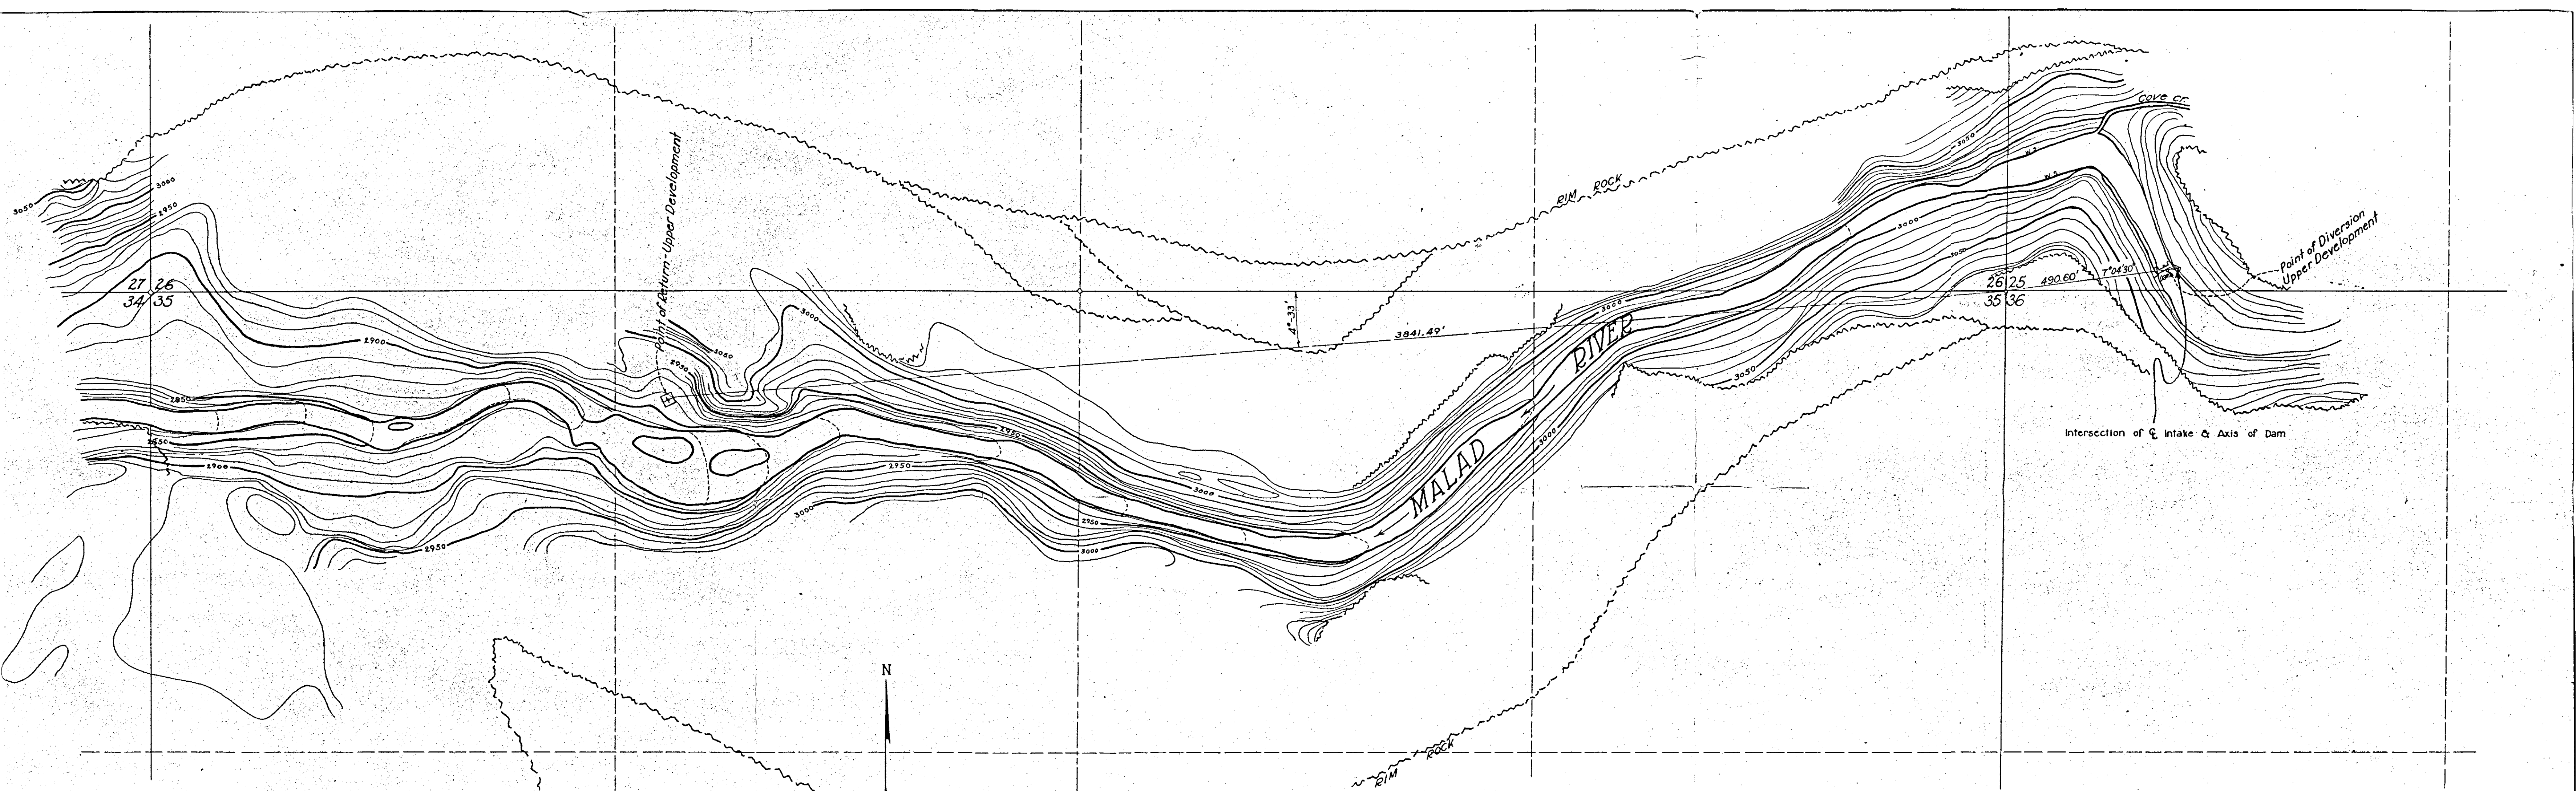


T6S., R.13 E.B.M.
SCALE: 1" = 200'

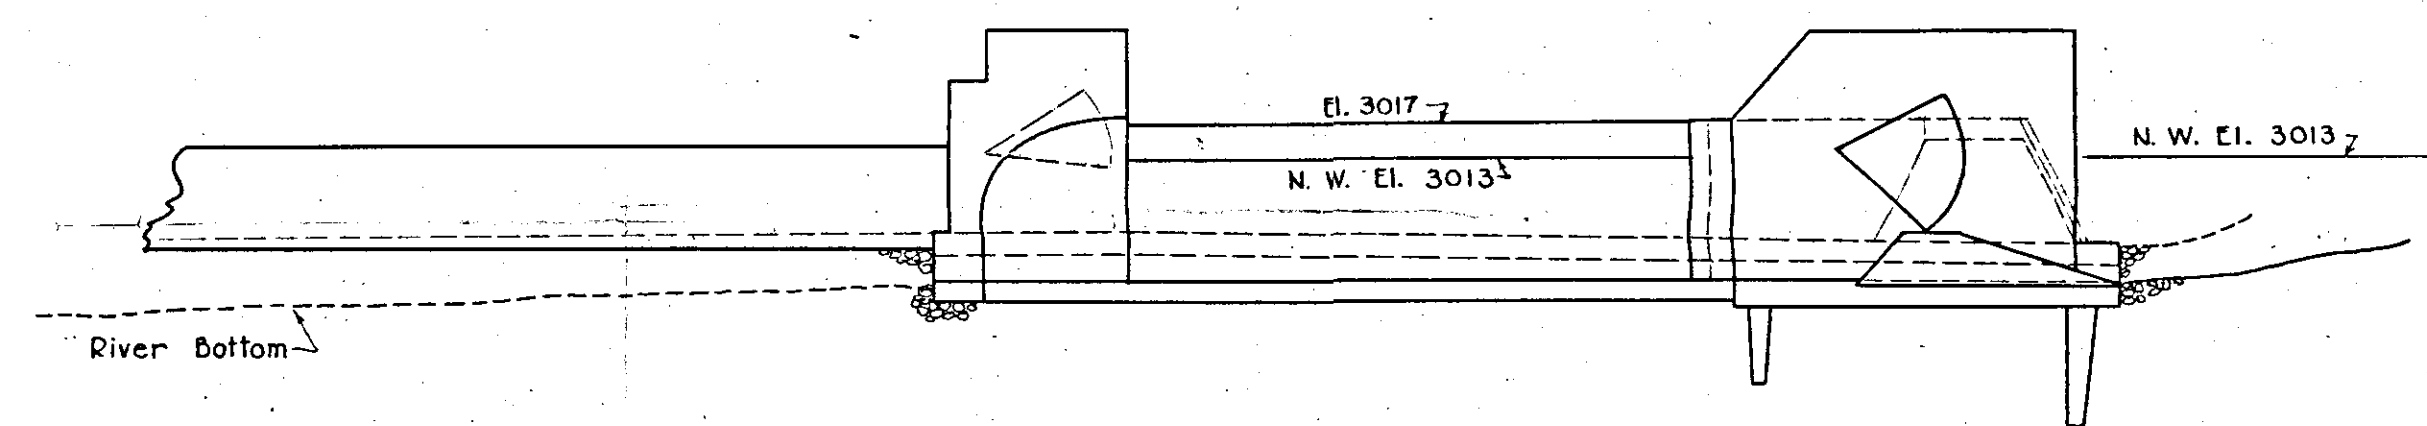


SECTION A-A
Scale: 1" = 20'

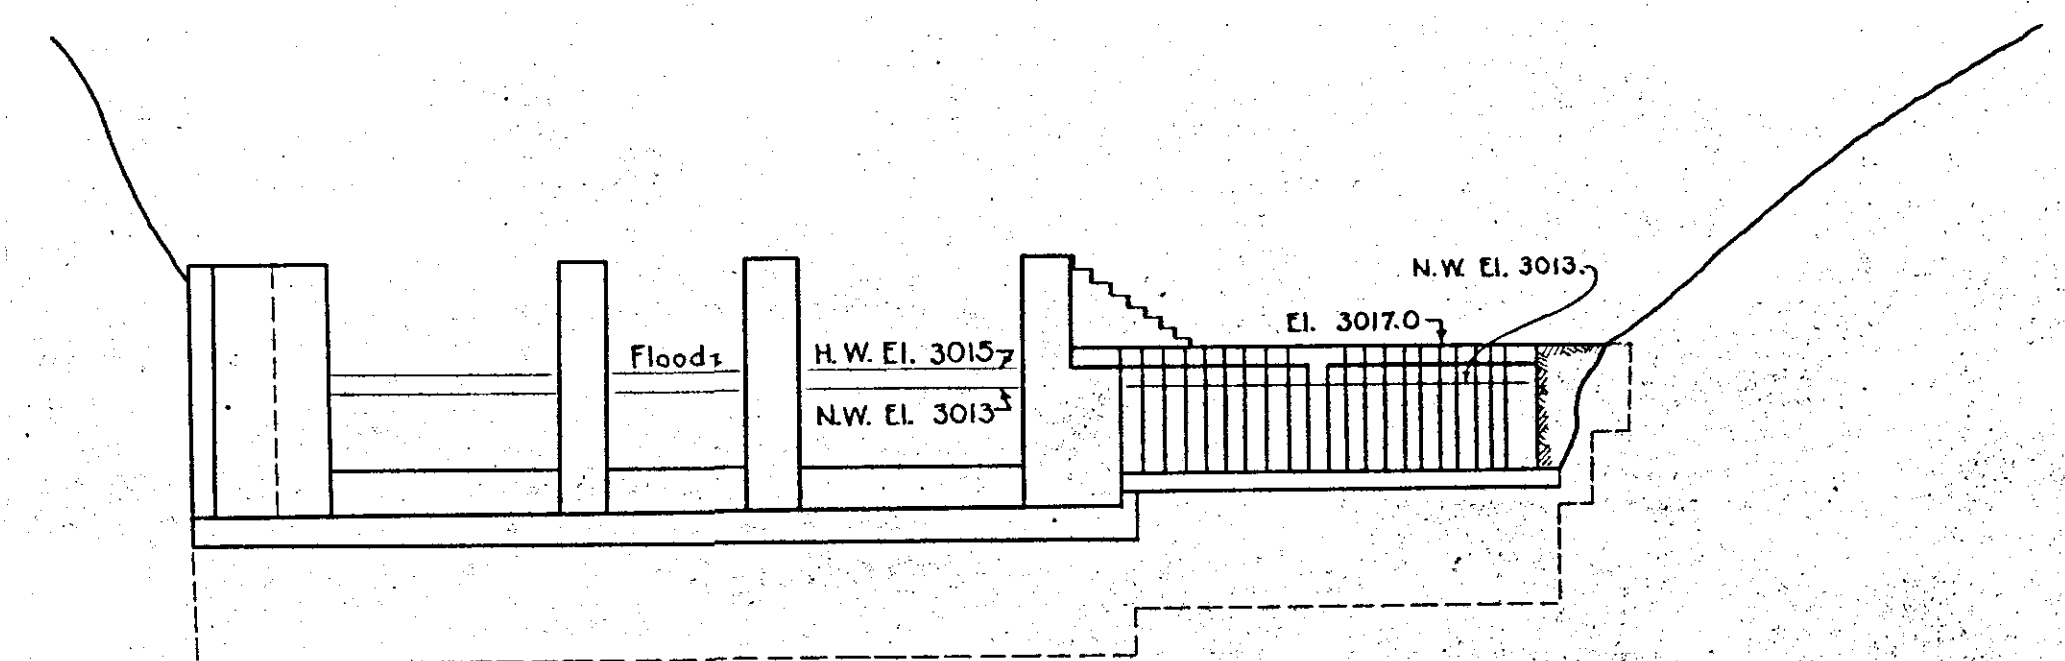

SECTION B-B
Scale: 1" = 20'

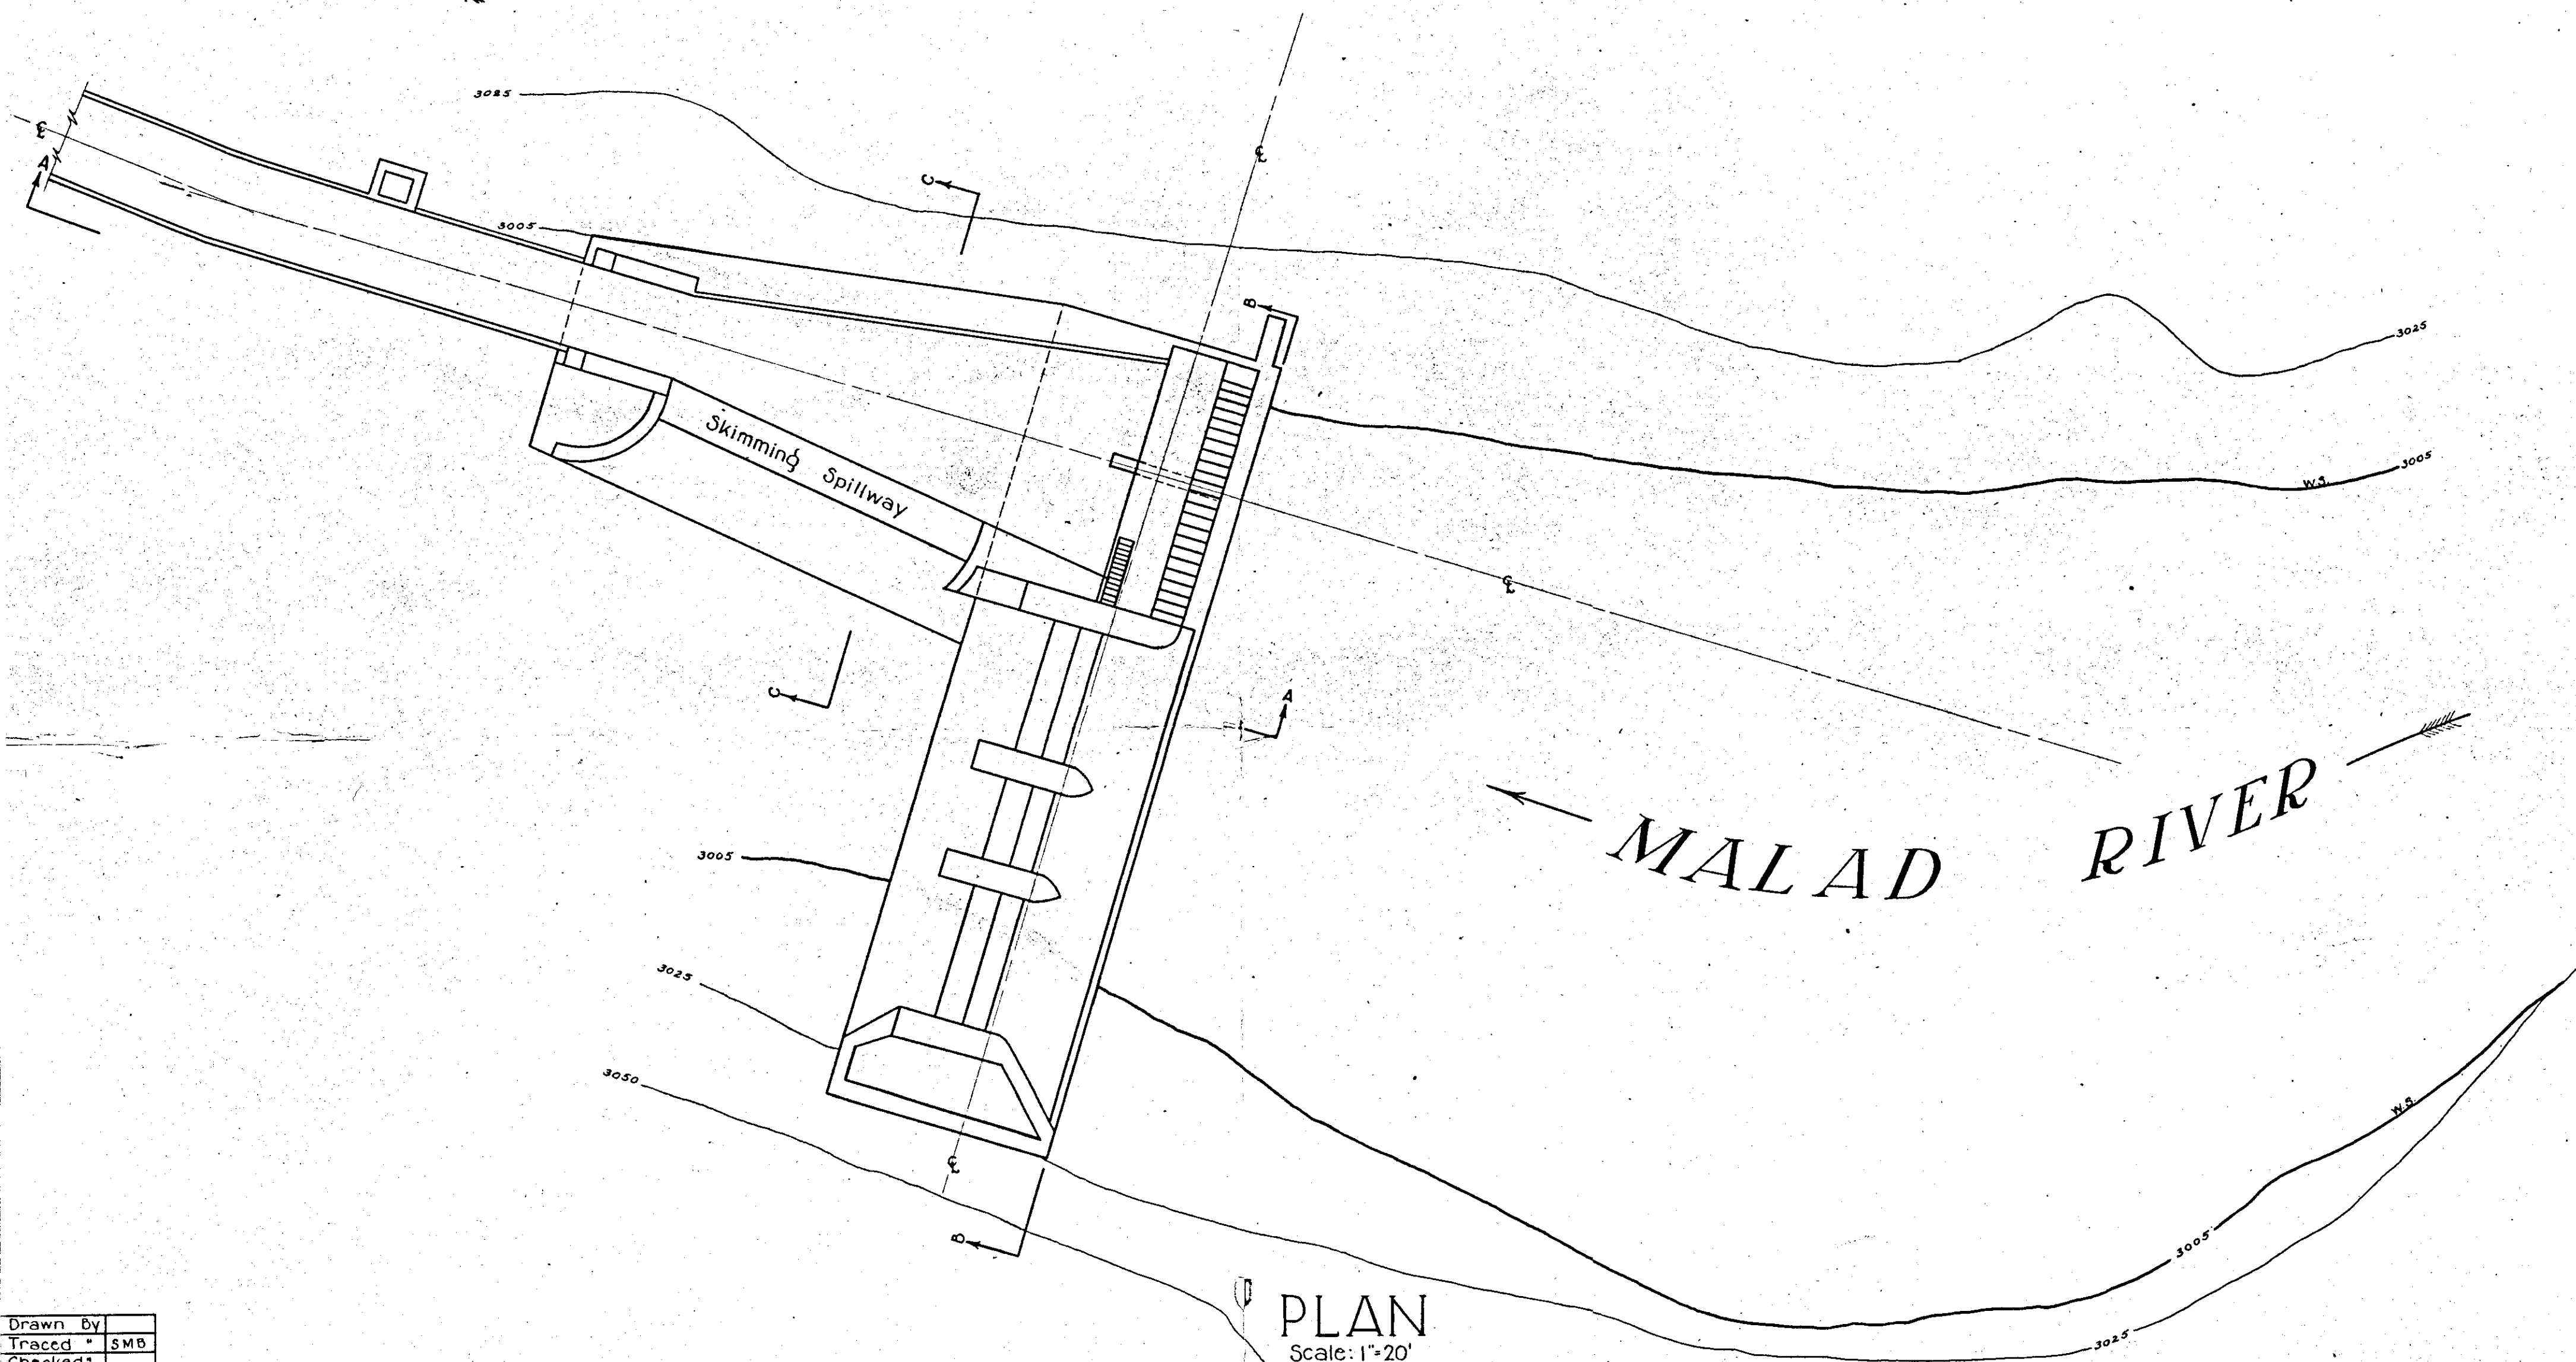

PLAN
Scale: 1" = 20'

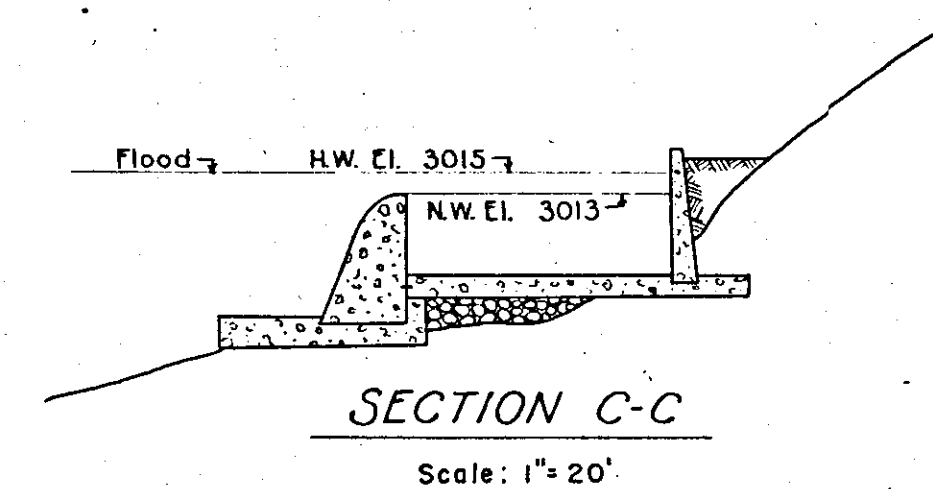


SECTION C-C
Scale: 1" = 20'

Map to Accompany
Application for Approval of Dam
Under Sec. 41-1507 Idaho Code Anno. 1932
UPPER MALAD H.E. DEVELOPMENT
Idaho Power Company
Boise, Idaho
June, 1947

E-6960

19863

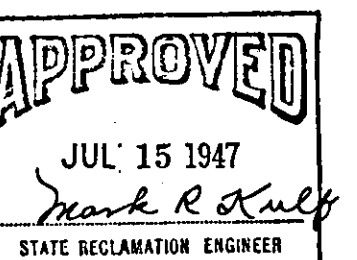

Drawn by
Traced - SMB
Checked -
Correct -