


RECORD OF SURVEY

A PART OF THE NW 1/4 SEC. 21, T 1 N, R 2 W, B.M.
CANYON COUNTY, IDAHO

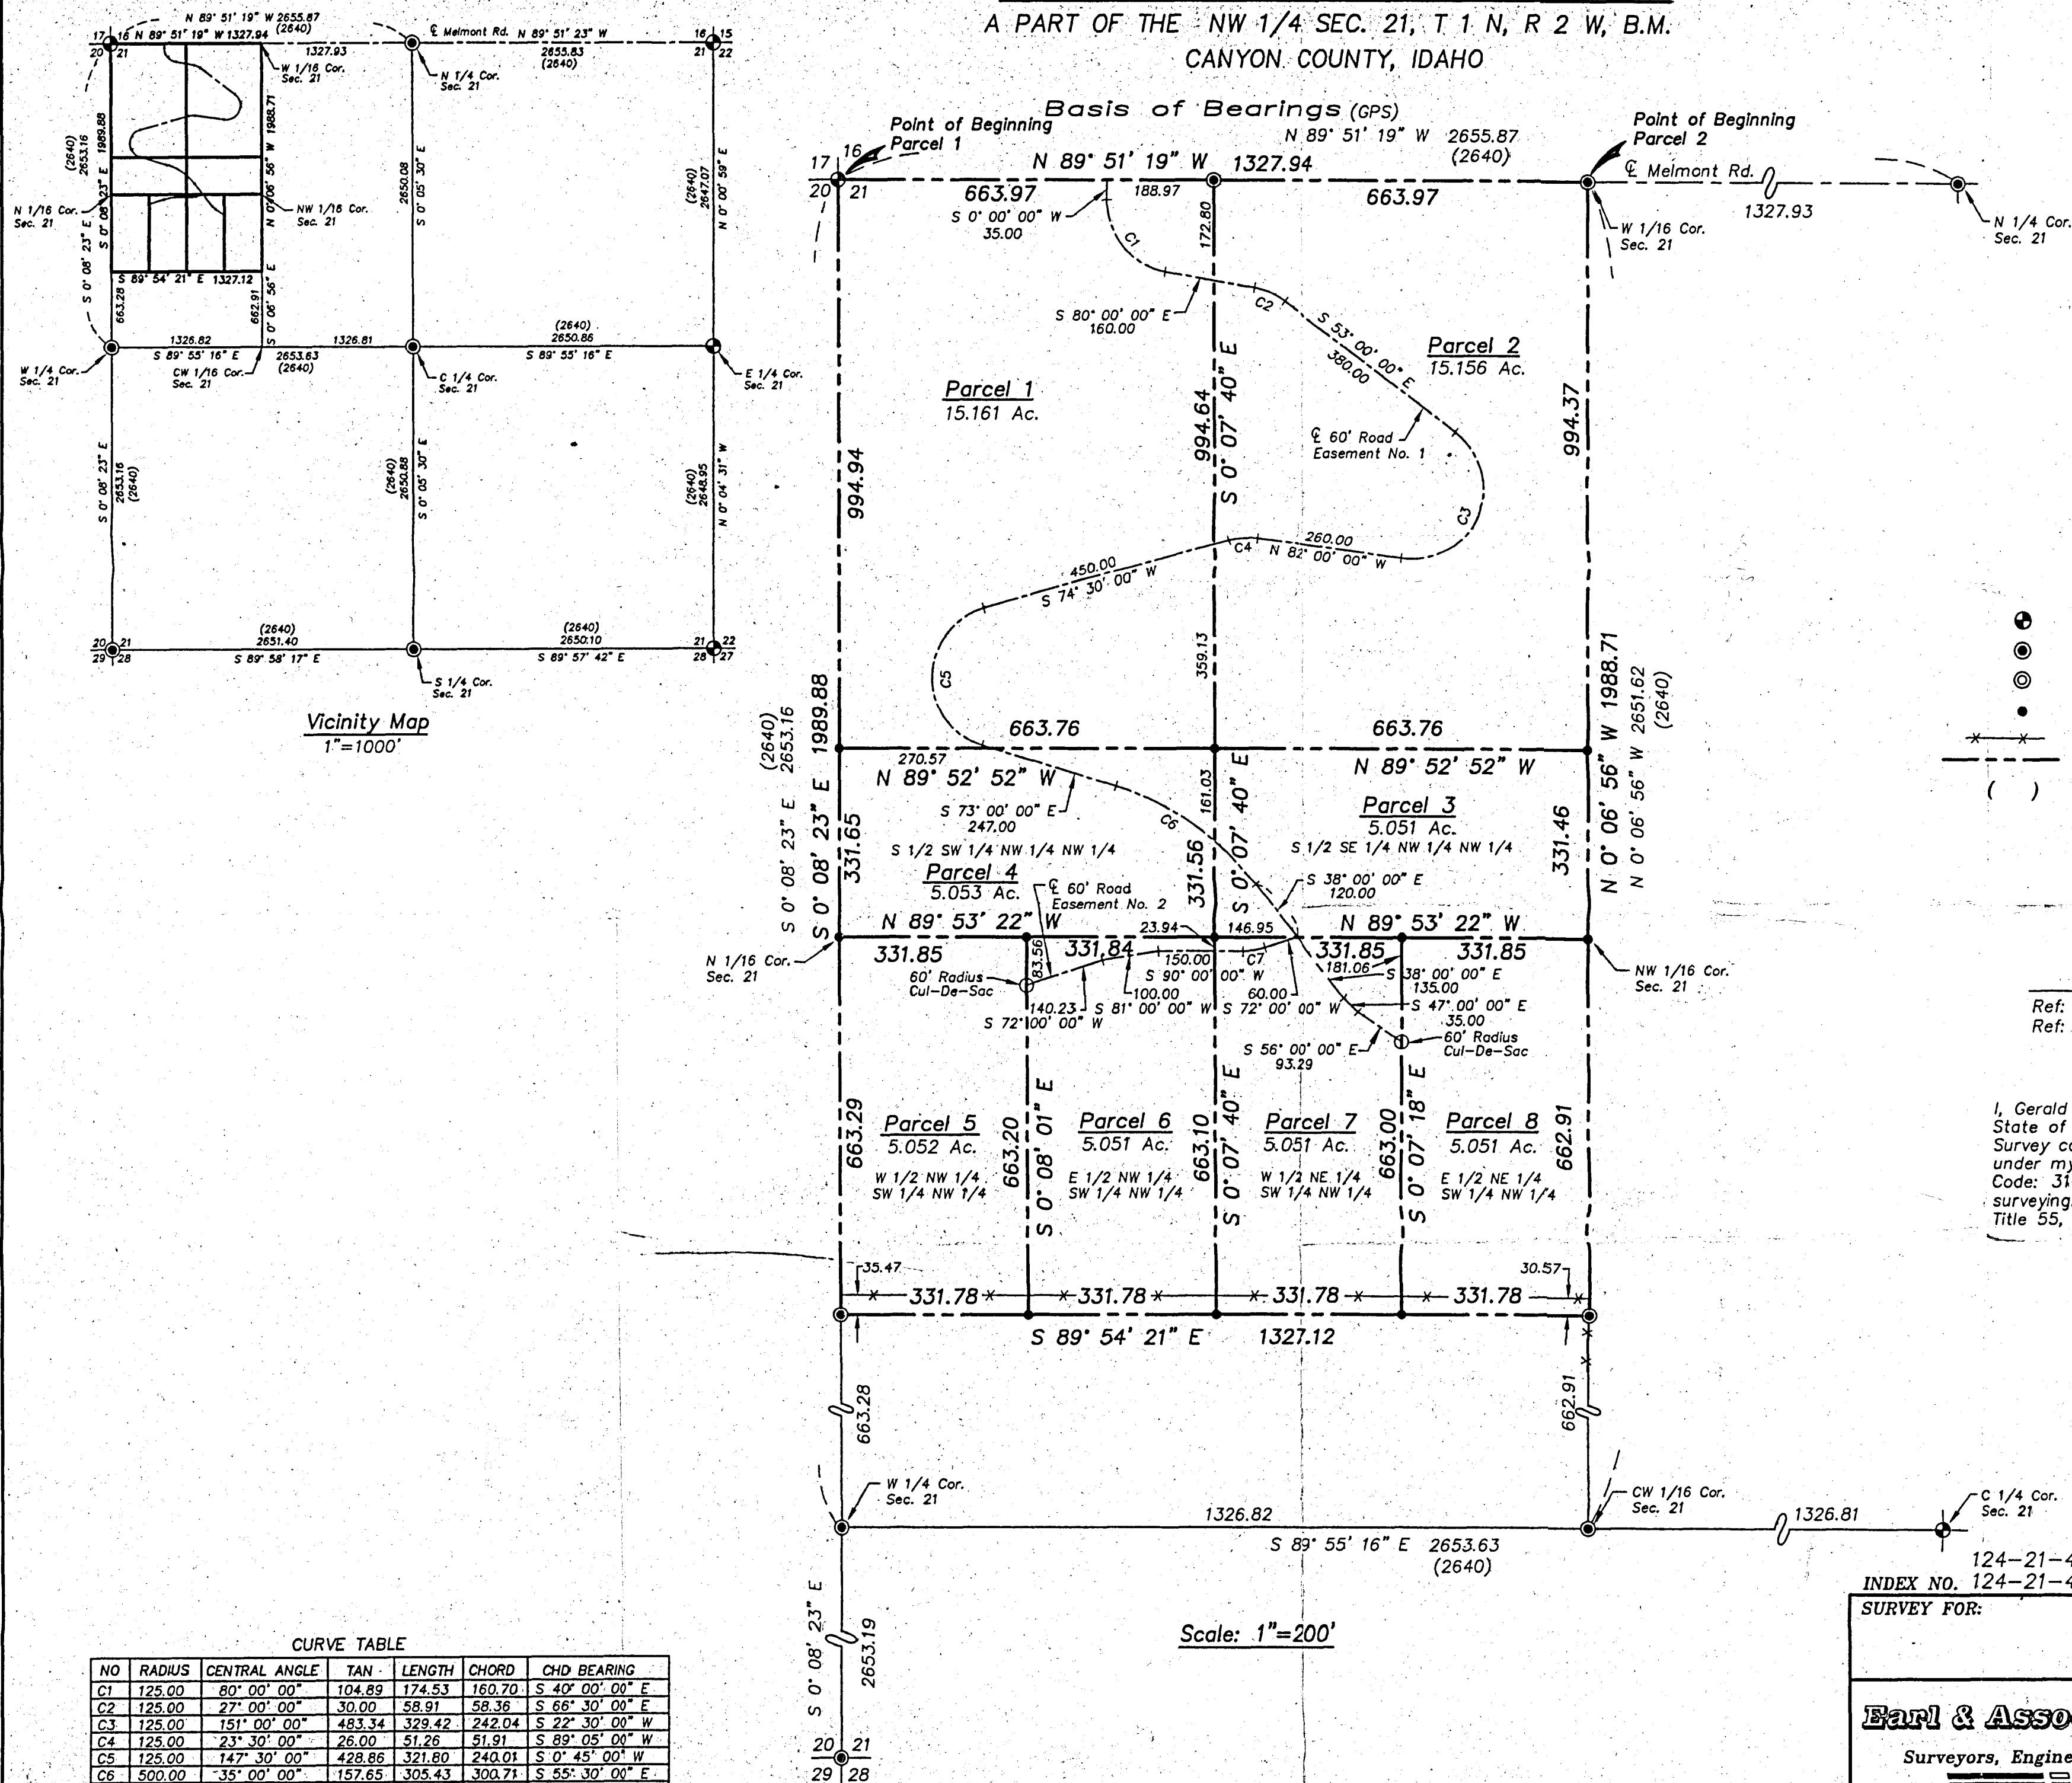


LEGEND

- Found brass/aluminum cap monument
- ⊙ Set 5/8 inch dia. x 30 inch iron pin w/yellow cap
- ⊙ Found 5/8 inch dia. iron pin
- Set 1/2 inch dia. x 24 inch iron pin w/yellow cap
- Exist. fence line
- - - Property boundary line
- () Record data

REFERENCE SURVEYS

Ref: (G.L.O. Surveyed May 1891)
Ref: Recorded swing ties Inst. No. 883808
Inst. No. 883801

I, Gerald L. Earl a Professional Land Surveyor in the State of Idaho, do hereby certify that this Record of Survey correctly represents a survey made by me or under my direct supervision in conformance with Idaho Code: 31-2709, 1947 and accepted procedures of land surveying. I further certify that I have complied with Title 55, Chapter 16, Idaho Code.

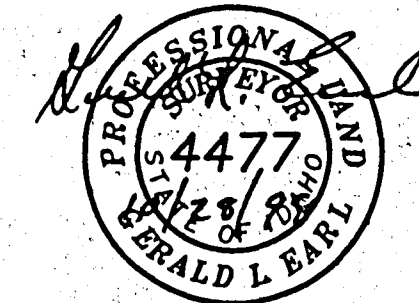

NO	RADIUS	CENTRAL ANGLE	TAN	LENGTH	CHORD	CHD BEARING
C1	125.00	80° 00' 00"	104.89	174.53	160.70	S 40° 00' 00" E
C2	125.00	27° 00' 00"	30.00	58.36	58.36	S 66° 30' 00" E
C3	125.00	151° 00' 00"	483.34	329.42	242.04	S 22° 30' 00" W
C4	125.00	23° 30' 00"	26.00	51.26	51.91	S 89° 05' 00" W
C5	125.00	147° 30' 00"	428.86	321.80	240.01	S 0° 45' 00" W
C6	500.00	35° 00' 00"	157.65	305.43	300.71	S 55° 30' 00" E
C7	125.00	18° 00' 00"	19.80	39.27	39.11	S 81° 00' 00" W
C8	125.00	45° 00' 00"	51.78	98.18	95.67	S 79° 30' 00" W

MICROFILMED

APR 1 R 2000

Earl & Associates, Inc. assumes no liability for present or future compliance or non-compliance with Canyon County Planning and Zoning Ordinance restrictions as it pertains to building permits and the issuance thereof.

INDEX NO. 124-21-4-4-0-00-00
124-21-4-3-0-00-00

SURVEY FOR:

John Cook
Nampa, Idaho

Earl & Associates, Inc.

Surveyors, Engineers & Planners

314 Badiola St. Caldwell, ID
(208) 454-0258
(208) 454-0979 Fax

JOB NO. AP0998
DWG NO. AP099801

SCALE: Noted REV. 10-27-98

FIELD BOOK NO.

DRAWN BY: DATE: dlp 9-30-98