

RECEIVED

COI 17 2005

Page 1

Department of Water Resources

Permit No: 96-8998

STATE OF IDAHO
DEPARTMENT OF WATER RESOURCES
BENEFICIAL USE FIELD REPORT

A. GENERAL INFORMATION

Permit No: 96-8998

Exam Date:

1. Current Owner: EIGHT MILE PRAIRIE HOMEOWNERS ASSN
PO BOX 546
ATHOL ID 83801

2. Accompanied by:

Phone No:

Address:

Relationship to Permit Holder:

3. SOURCE

TRIBUTARY

GROUND WATER

B. OVERLAP REVIEW

1. Other water rights with the same place of use:
2. Other water rights with the same point of diversion:

C. DIVERSION AND DELIVERY SYSTEM

1. LOCATION OF POINT(S) OF DIVERSION:

GROUND WATER

SW 1/4 SE 1/4

Sec. 30, Twp 53N, Rge 03W, B.M.

KOOTENAI County

Method of Determination:

2.

PLACE OF USE:

MUNICIPAL

Twp	Rge	Sec	NE				NW				SW				SE				Totals
			<u>NE</u>	<u>NW</u>	<u>SW</u>	<u>SE</u>	<u>NE</u>	<u>NW</u>	<u>SW</u>	<u>SE</u>	<u>NE</u>	<u>NW</u>	<u>SW</u>	<u>SE</u>	<u>NE</u>	<u>NW</u>	<u>SW</u>	<u>SE</u>	
53N	03W	30													X	X	X	X	

H. RECOMMENDATIONS

1. Recommended Amounts

<u>BENEFICIAL USE</u>	<u>PERIOD OF USE</u>	<u>DIVERSION RATE</u>	<u>ANNUAL VOLUME</u>
MUNICIPAL	01/01 to 12/31	0.310 CFS	
	<u>Totals:</u>	0.310 CFS	30.00 AF

[illegible]

3. **Delivery System Diagram:** Indicate all major components and distances between components. Indicate weir size/ditch size/pipe I.D. as applicable.

SEE ATTACHMENT

Scale: 1" = _____

____ Copy of USGS Quadrangle Attached Showing location(s) of point(s) of diversion and place(s) of use (required).

____ Aerial Photo Attached (required for irrigation of 10+ acres)

____ Photo of Diversion and System Attached

4.

Well or Diversion Identification No.*	Motor Make	Hp	Motor Serial No.	Pump Make	Pump Serial No. or Discharge Size
	?	25		Goold	4"

*Code to correspond with No. on map and aerial photo

D. FLOW MEASUREMENTS

1.

Measurement Equipment	Type	Make	Model No.	Serial No.	Size	Calib. Date

2. Measurements: _____

P2



Pump House &
Back wall is the
wall of storage
facility

P3




P4



Eight Mile Prairie Homeowners Assn

96-08998


Eight Mile Prairie Home Owners Assn

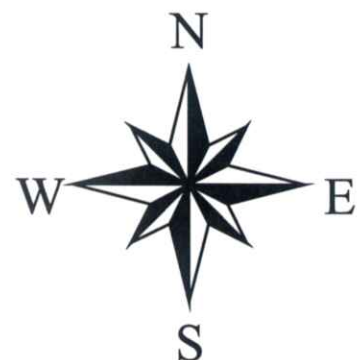

 Kootenai.shp
PLSS Section LinesSections.shp
7.5 Minute Quad BoundariesQuad75.shp
T53n03w.shp

1"2" WATER IN PIPING

TO RETURN

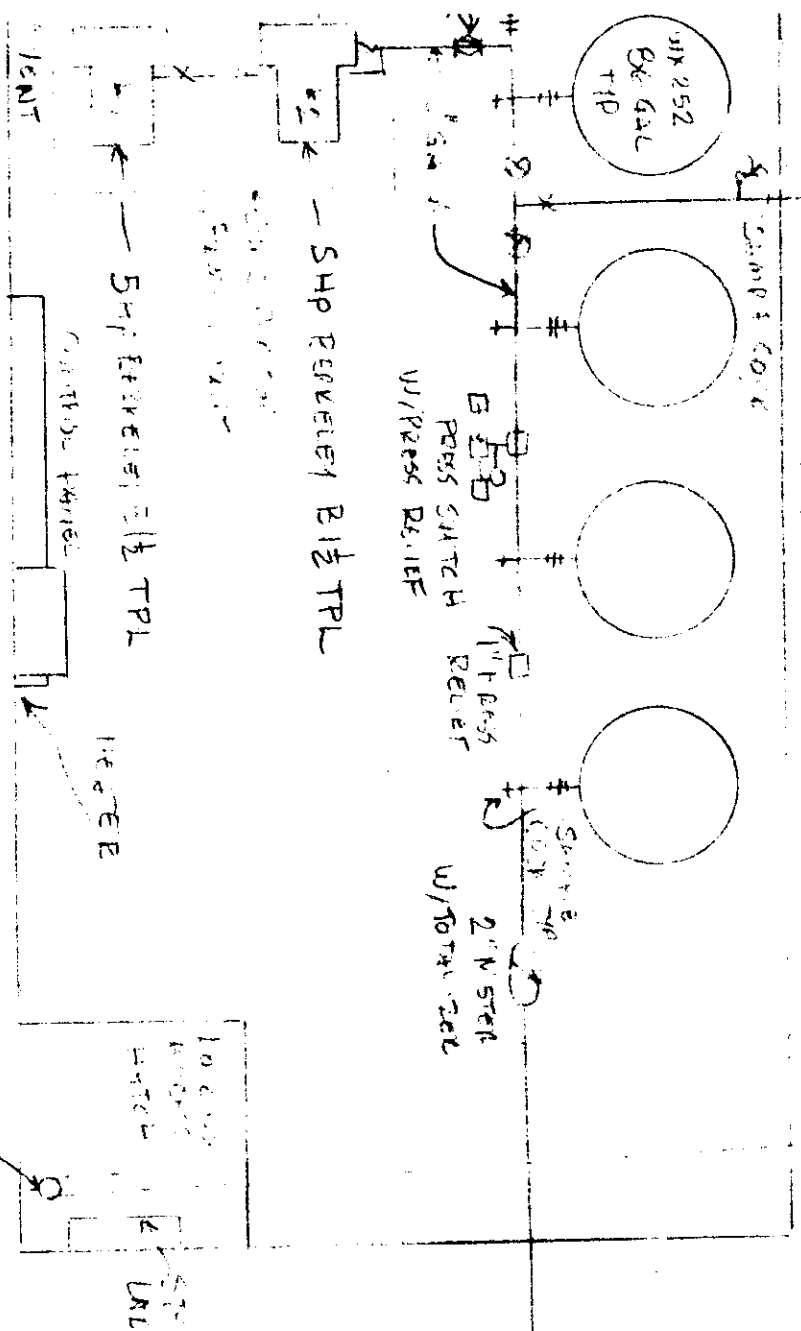

2'X14'X8' FREIGHT CONTAINER
PUMP HOUSE



A/C CONSULTING



200 AMP 30
ELECTRICAL SERVICE

WATER FROM WELL TO DISTRIBUTION
WATER FROM WELL TO PRESSURE
PUMPS AT TREATMENT PLANT / LAB
OPERATING PRESS: 45-55 PSI
LAB 40-60 PSI



PUMP HOUSE LAPOUT

8' DIA. PDA/KE WATER SYSTEM	
SCALE: 1/4" = 1'-0"	APPROVED BY: [Signature]
DATE: 4-17-94	DESIGNER: [Signature]
24,000 GALLON STORAGE RESERVOIR	
PUMP HOUSE AND SITE PLAN	DRAWING NUMBER: 1 of 1

EIGHTMILE PRAIRIE - FIRST ADDITION

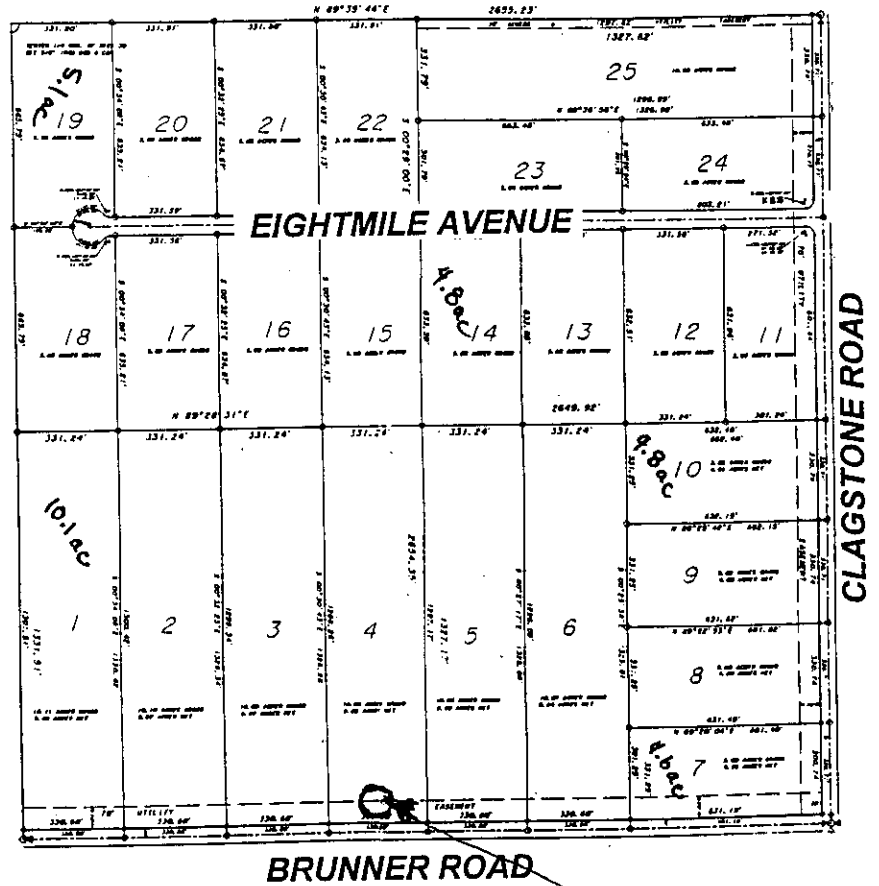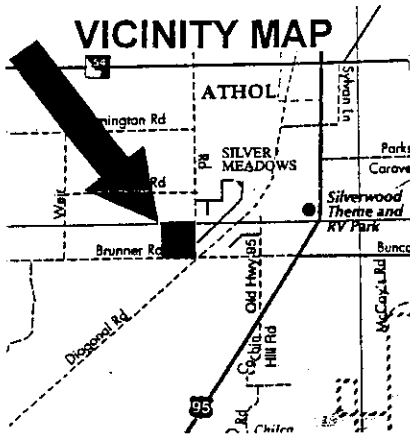

96-8998

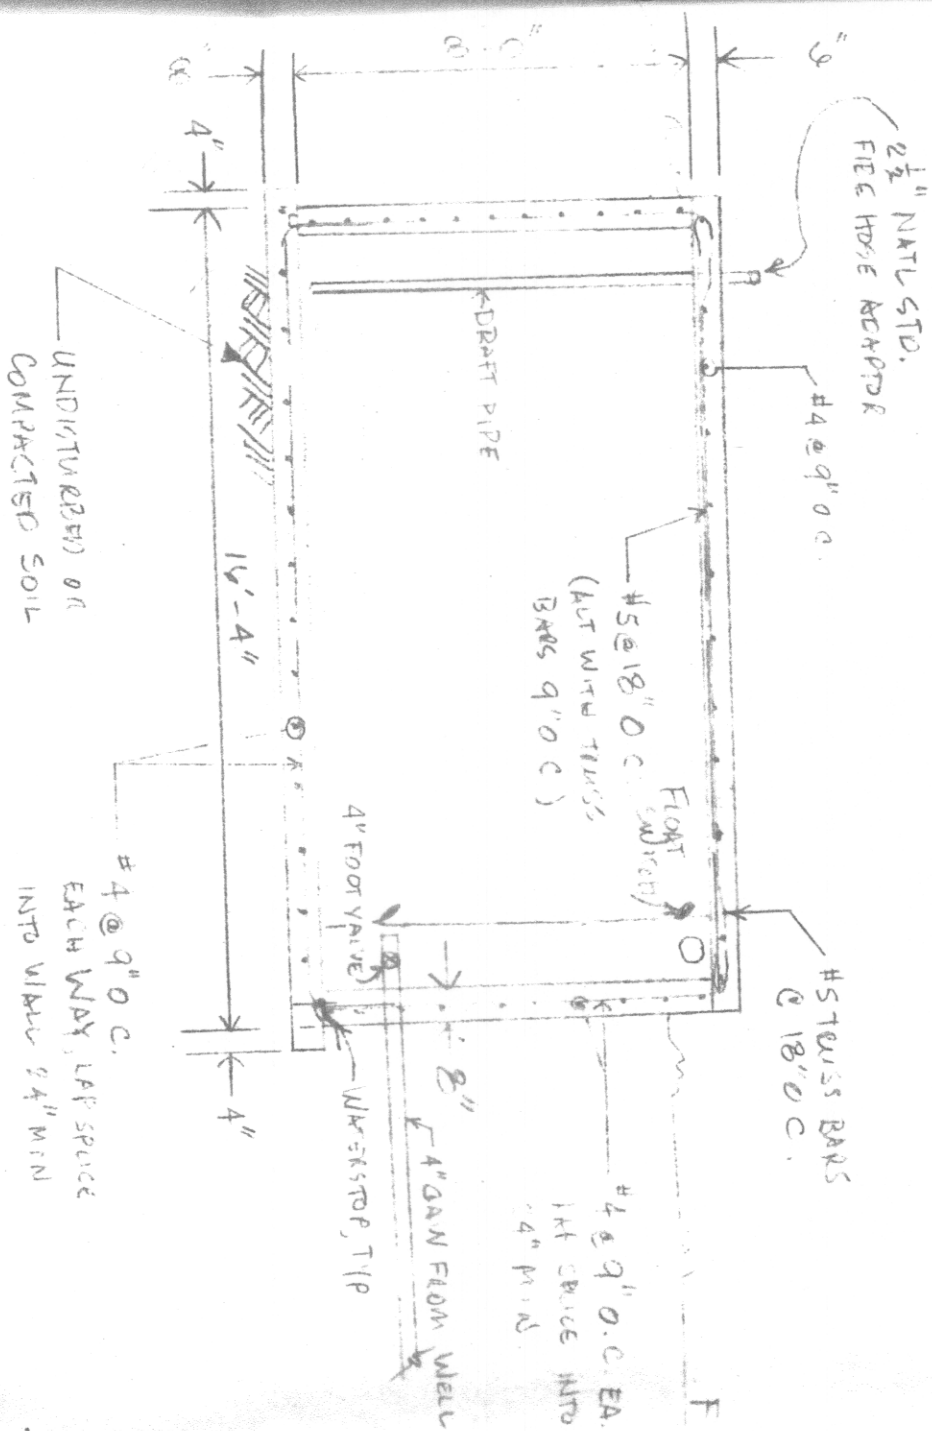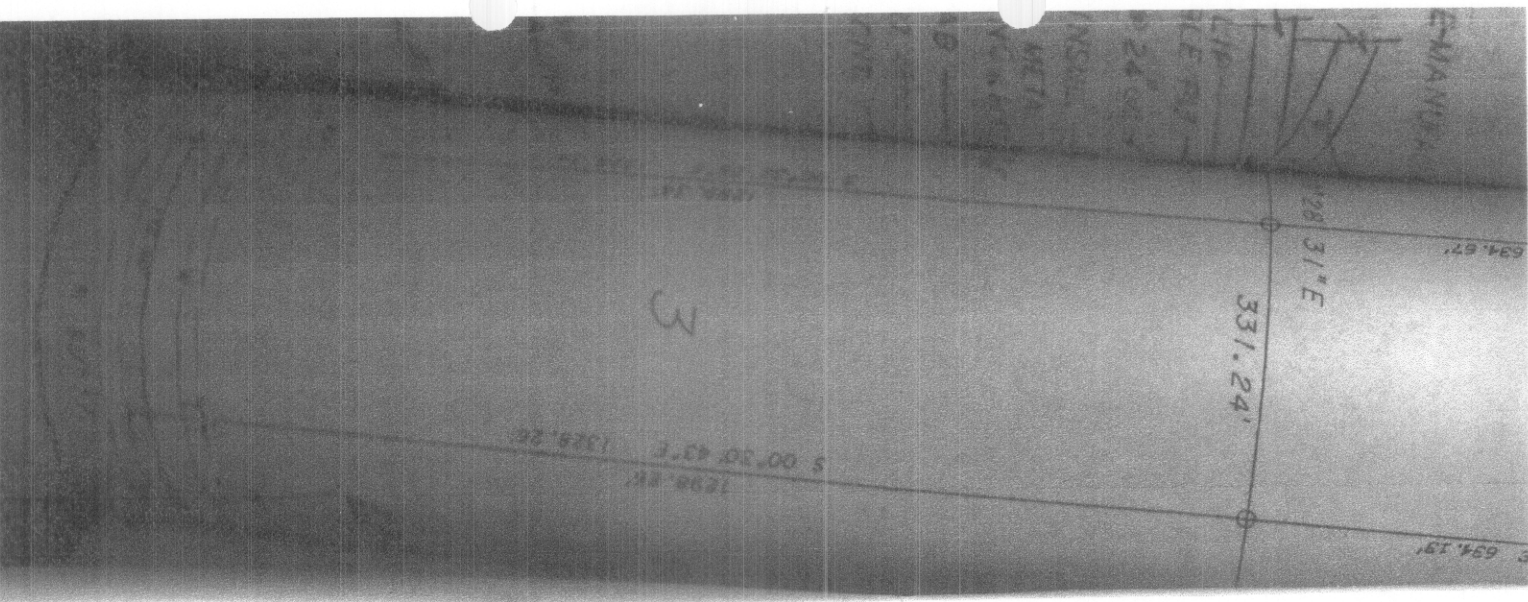

SECTION B-B

$$\frac{1}{4} = 1'-0"$$


SECTIONS




UNIT: SECTION

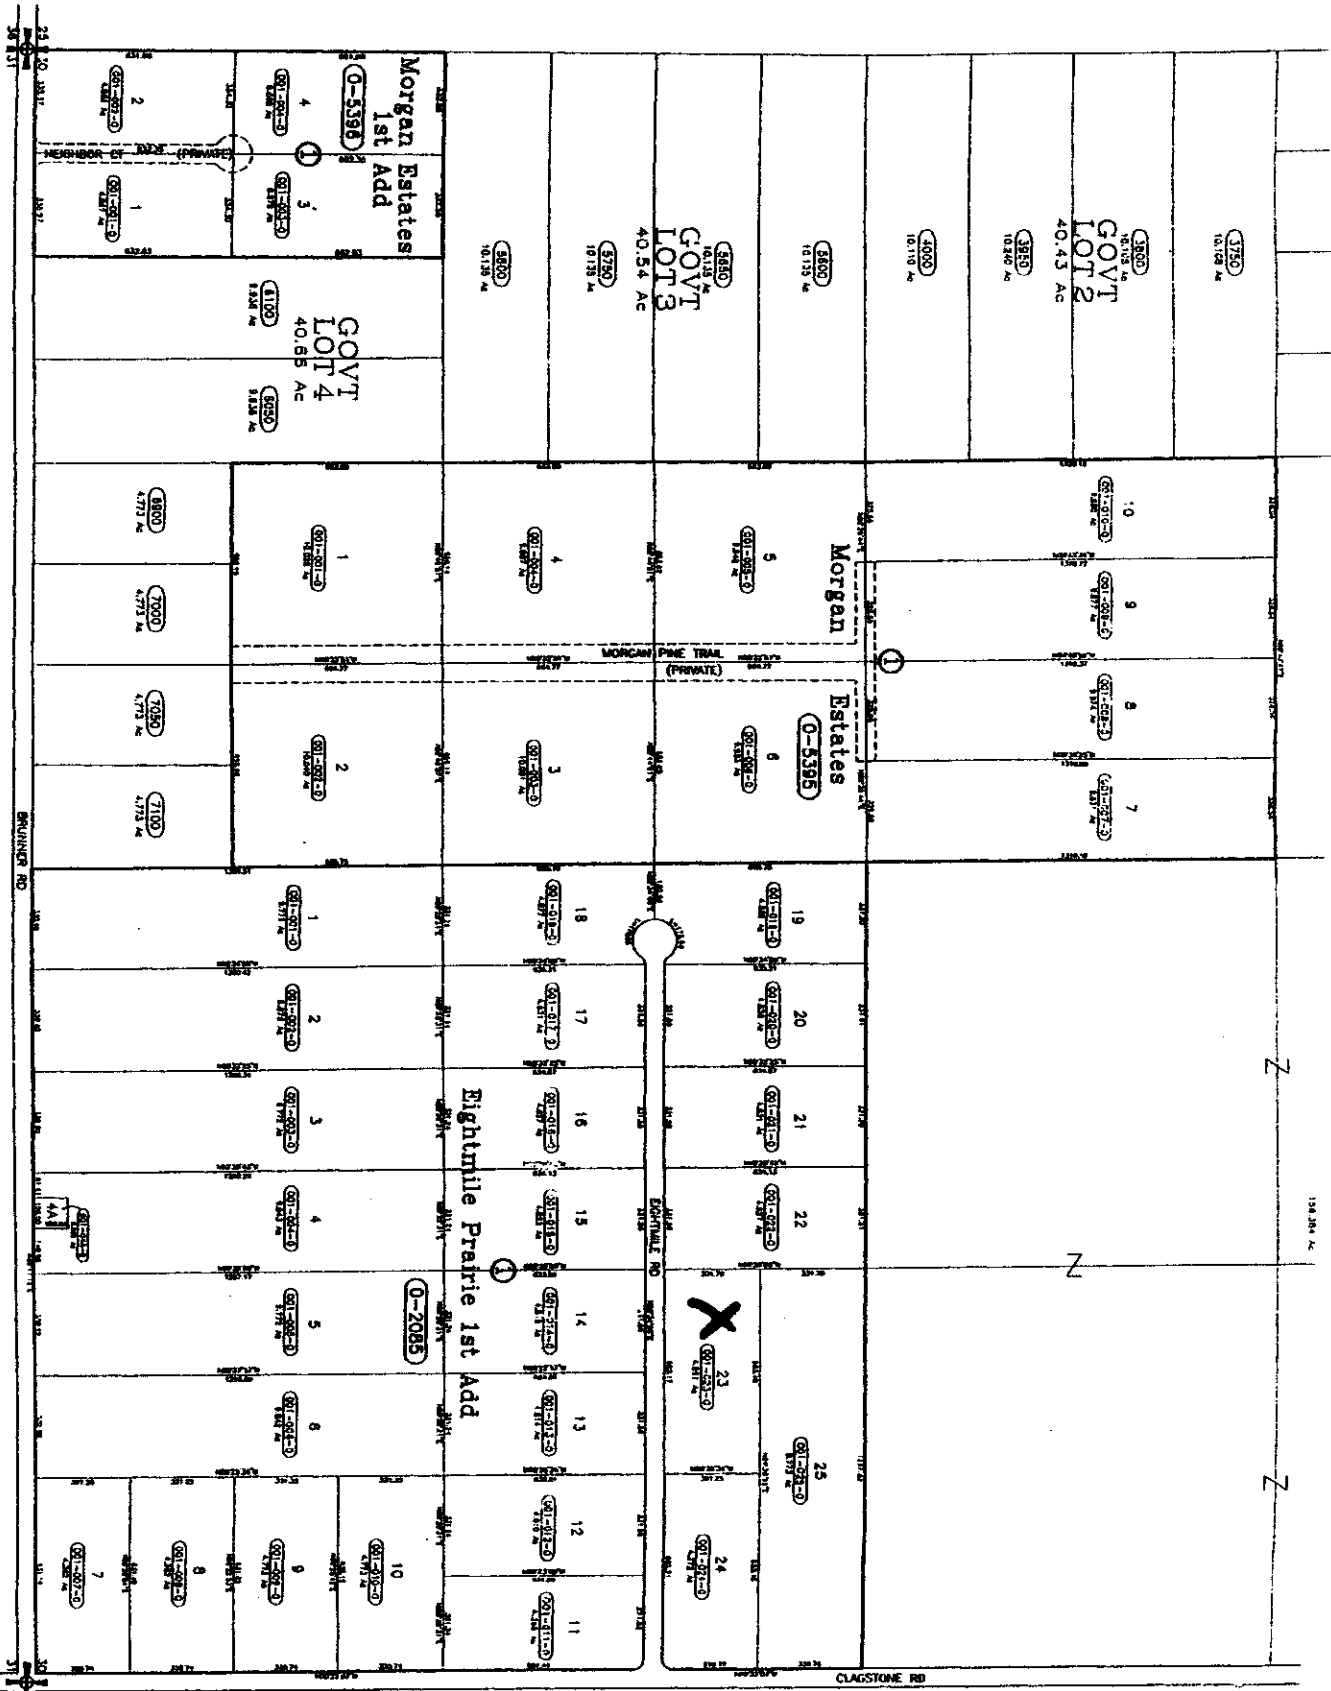

SCALE: 1 INCH = 400 FEET

Sec. 30 Twp. 53N. R. 3W. E

T. 53N., R. 36W.

E. NARRATIVE/REMARKS/COMMENTS

A flow meter was installed, but its location is not between the well and storage. It's a totalizer reading out from storage.
Therefore a theoretical was used for rate.
Asac. by laws prohibit any irrigation other than lawn + garden.

Have conditions of permit approval been met? ☒ yes ☐ no

F. FLOW CALCULATIONS

Measured Method:

Theoretical Additional Computation Sheets Attached

$$\frac{8.8(25)(.7)}{390 + (2.31 \times 45)} = .31$$

G. VOLUME CALCULATIONS

1. Volume Calculations for Irrigation:

 $V_{I.R.} = (\text{Acres Irrigated}) \times (\text{Irrigation Requirement}) =$ _____ $V_{D.R.} = [\text{Diversion Rate (cfs)}] \times (\text{Days in Irrigation Season}) \times 1.9835 =$ _____ $V = \text{Smaller of } V_{I.R.} \text{ and } V_{D.R.} =$ _____

2. Volume Calculations for Other Uses:

$$25 \text{ homes} \times 1.20 \text{ AFA/home} = 30 \text{ AFA}$$

H. RECOMMENDATIONS

1. Recommended Amounts

Beneficial Use	Period of Use		Rate of Diversion Q (cfs)	Annual Volume V (afa)
	From	To		
<i>Municipal</i>	<i>01-01</i>	<i>12-31</i>	<i>.31</i>	<i>30</i>
_____	_____	_____	_____	_____
_____	_____	_____	_____	_____
_____	_____	_____	_____	_____
_____	_____	_____	_____	_____
Totals:			<i>.31</i>	<i>30</i>

2. Recommended Amendments

☐ Change P.D. as reflected above☐ Add P.D. as reflected above☐ None☐ Change P.U. as reflected above☐ Add P.U. as reflected above☒ Other *Change purposes of use**from Dom/Irr. to municipal***I. AUTHENTICATION**

Field Examiner's Name

Wayne Baldwin

Date

8-4-05

Reviewer

A. Taylor

Date

10-13-05

SEAL