

RECEIVED
JUL 06 2005
Department of Water
Southern

FDWR,

Please include this
BLM Cadastral Survey
in the file regarding
Paris Almond and water
right 72-00106E. She
will be filing an Application
for Transfer with regard
to "Lot 2" on this Plat.

Sincerely,

Alan Bittner


BLM Salmon

756-5423



TOWNSHIP 14 NORTH, RANGE 18 EAST, 0

DEPENDENT RESURVEY, SUBDIVISION AND


LOCATION	ACREAGE
NE 1/4 NE 1/4	40.15
~~SW 1/4 NE 1/4~~	~~40.17~~
SW 1/4 NE 1/4	40.13
NW 1/4 NE 1/4	40.11
NW 1/4 SE 1/4	40.13
NE 1/4 SW 1/4	40.19
SW 1/4 SW 1/4	40.19
NW 1/4 SW 1/4	40.21
NE 1/4 NW 1/4	40.17
SE 1/4 NW 1/4	40.16
SW 1/4 NW 1/4	40.15
NW 1/4 NW 1/4	40.16

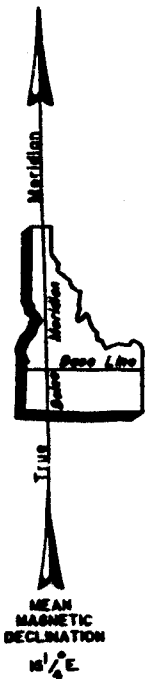

"EC 1"
BLM, GPS, NAD83 (1992)
Latitude 44°29'39.701"N.
Longitude 114°19'59.753"W.

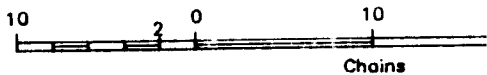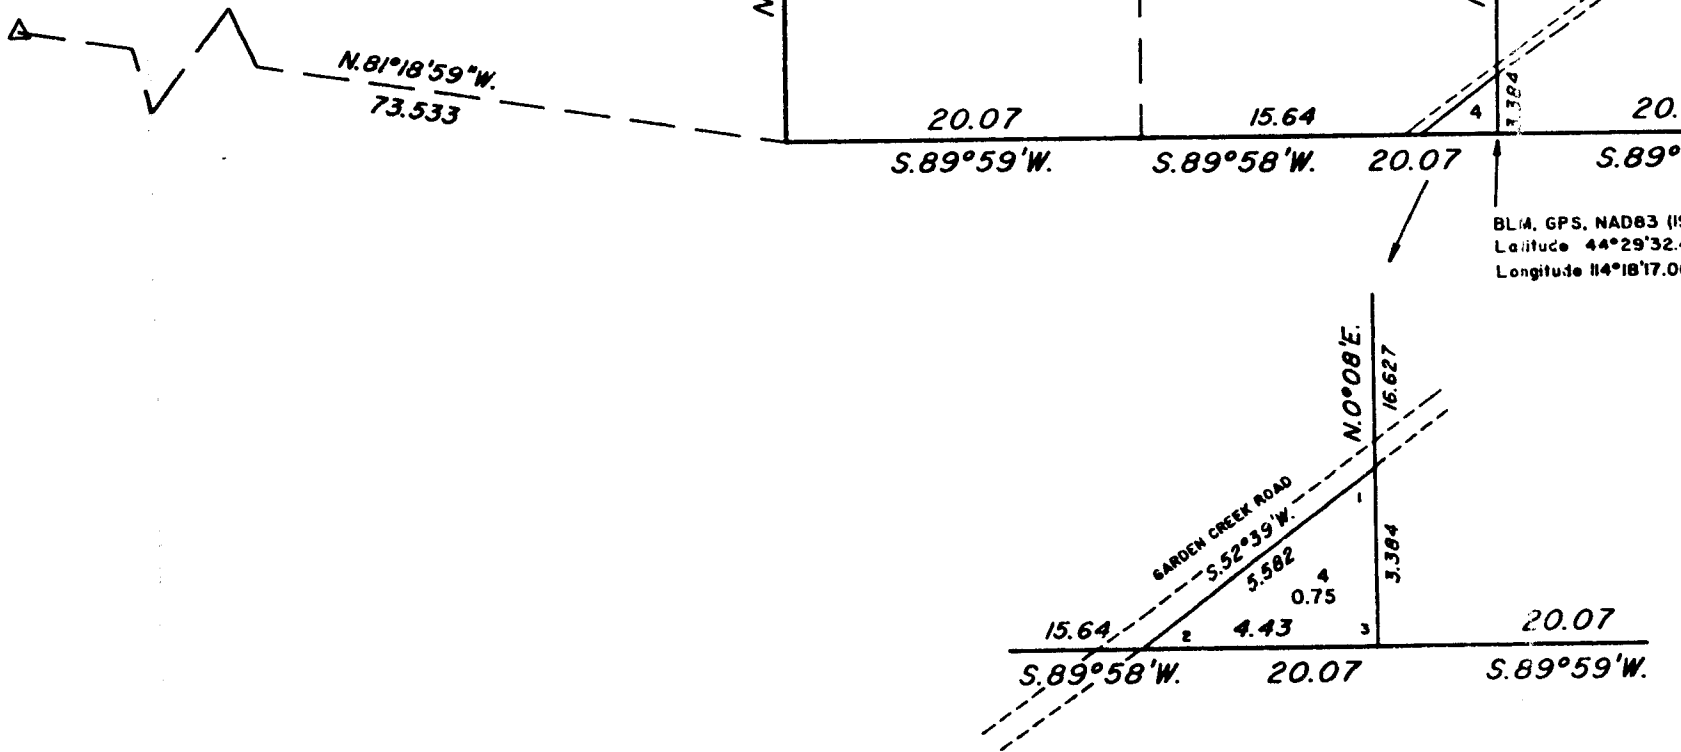


EAST, OF THE BOISE MERIDIAN, IDAHO
SECTION AND METES-AND-BOUNDS SURVEY

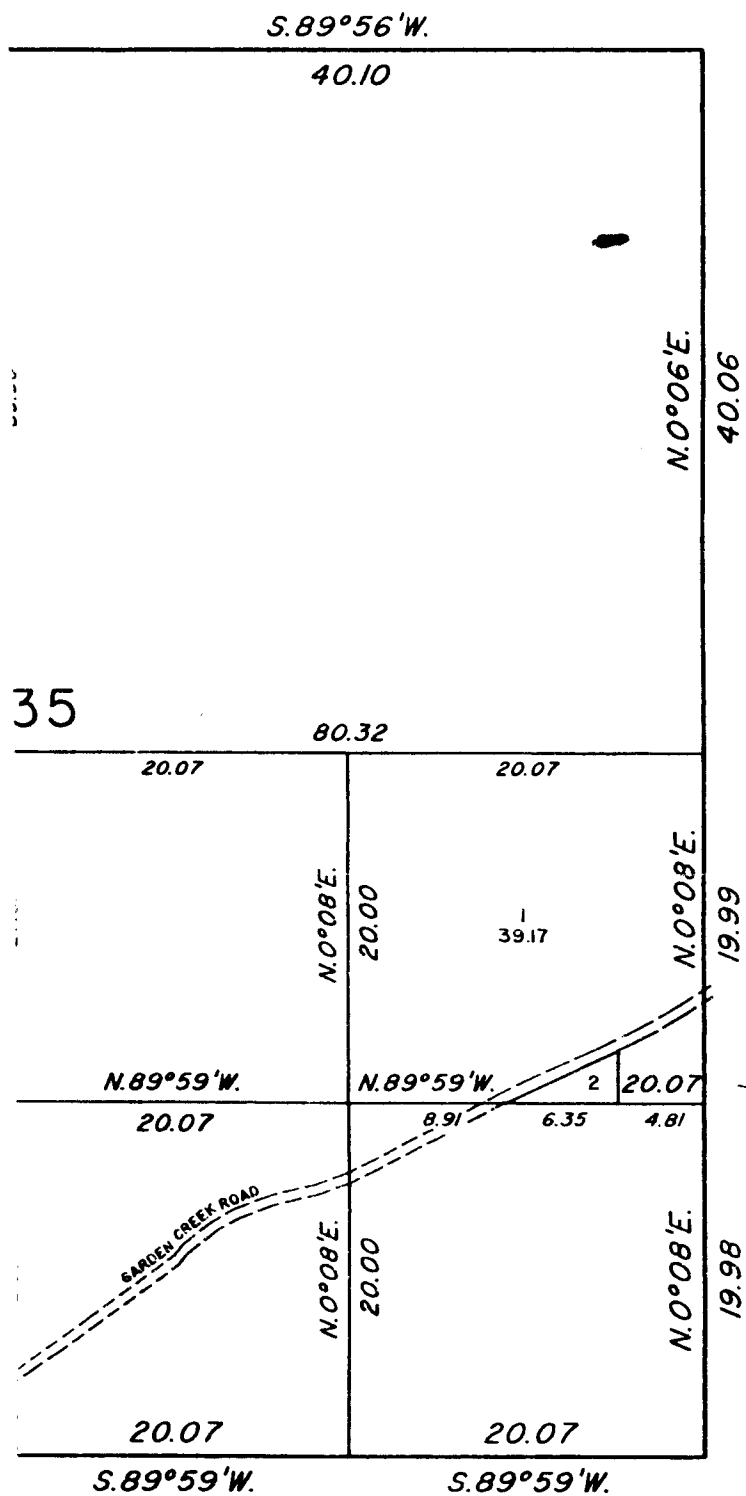

4. GPS, NAD83 (1992)
Latitude 44°29'32.479"N.
Longitude 114°18'17.060"W.

20.07

9°59'W.

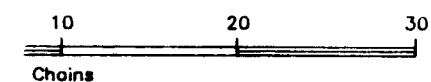


A history of surveys is contained in the field notes.

This plat represents the dependent resurvey of a portion of the south boundary and a portion of the subdivisional lines designed to restore the corners in their true original locations according to the best available evidence, the subdivision of section 35, and the meies-and-bounds survey of lots 2 and 4 in section 35, T. 14 N., R. 18 E., Boise Meridian, Idaho.

Except as depicted hereon, the lottings and areas are as shown on the plat approved November 26, 1912.

Survey executed by Karen M. Schank, Cadastral Surveyor,
beginning July 27, 2000 and completed September 25,
2001, pursuant to special instructions dated July 20,
2000, for Group No. 1077, Idaho.

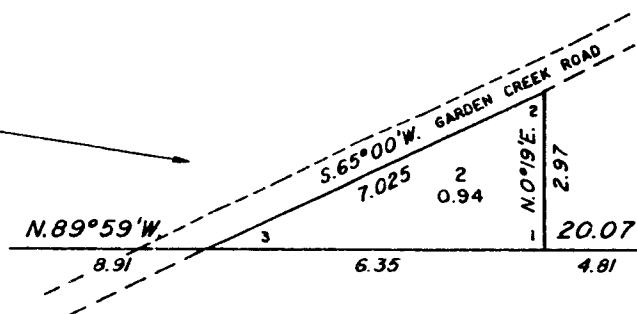

UNITED STATES DEPARTMENT OF THE INTERIOR
BUREAU OF LAND MANAGEMENT

Boise, Idaho

October 29, 2001

This plat is strictly conformable to the approved field notes and the survey, having been correctly executed in accordance with the requirements of law and the regulations of this Bureau, is hereby accepted.

For the Director

RECEIVED

JUL 06 2005

Department of Water Resources
Southern Region


Chief Cadastral Surveyor for Idaho