




SPRING HEADBOX & COVER DIAGRAM

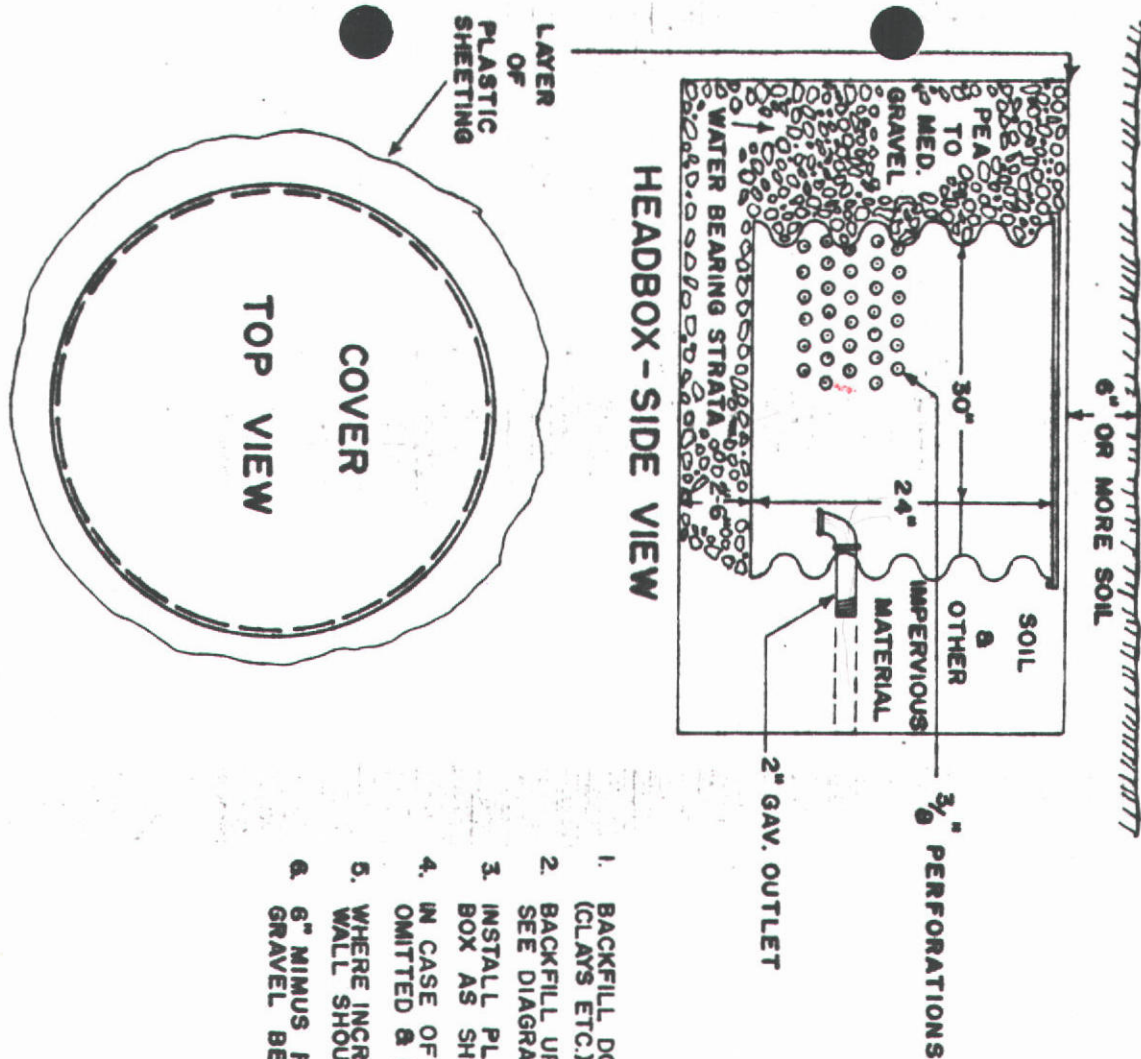

HEADBOX - SIDE VIEW

**COVER
TOP VIEW**

INSTALLATION INSTRUCTIONS

1. BACKFILL DOWNSTREAM SIDE OF HEADBOX WITH IMPERVIOUS MATERIALS (CLAYS ETC.) CONTINUE IMPERVIOUS MATERIALS BELOW HEADBOX.
2. BACKFILL UPSTREAM-HALF OF HEADBOX WITH GRADED MATERIALS-SEE DIAGRAM.
3. INSTALL PLASTIC SHEETING AROUND UPSTREAM PORTION OF HEADBOX AS SHOWN IN DIAGRAM.
4. IN CASE OF SHALLOW SPRING, GRAVEL BENEATH HEADBOX MAY BE OMITTED & BOTTOM OF HEADBOX PLACED ON IMPERVIOUS MATERIAL.
5. WHERE INCREASE IN FLOW IS DESIRED, CONCRETE OR CLAY CUTOFF WALL SHOULD BE CONSTRUCTED DOWNSTREAM FROM HEADBOX.
6. 6" MINUS ROCK MAY BE PLACED ADJACENT TO HEADBOX WITH GRAVEL BETWEEN WATER BEARING STRATA & ROCK.

U. S. DEPARTMENT OF THE INTERIOR
BUREAU OF LAND MANAGEMENT

30" X 24" HEADBOX

DESIGNED _____
DRAWN DEL
CHECKED _____

RECOMM. _____
RECOMM. _____
APPROVED _____
CHIEF, DIV. OF ENG.

SCALE NOT TO SCALE


DATE 3/27/69

SHEET _____ OF _____

DRAWING NO.

APPROVED
FEB 22 1994

U. S. DEPARTMENT OF THE INTERIOR BUREAU OF LAND MANAGEMENT	
STOCK TROUGH INSTALLATION	
DESIGNED	RECOMM.
DRAWN <i>CAS</i>	RECOMM. <i>J. D. Dool</i>
CHECKED <i>CRS</i>	CHEK. BY. <i>SP-5</i>
	APPROVED
SCALE 1/2" = 1'	
DATE - 2-9-74	SHEET 1 OF 2
DRAWING NO. 11-940-7424	

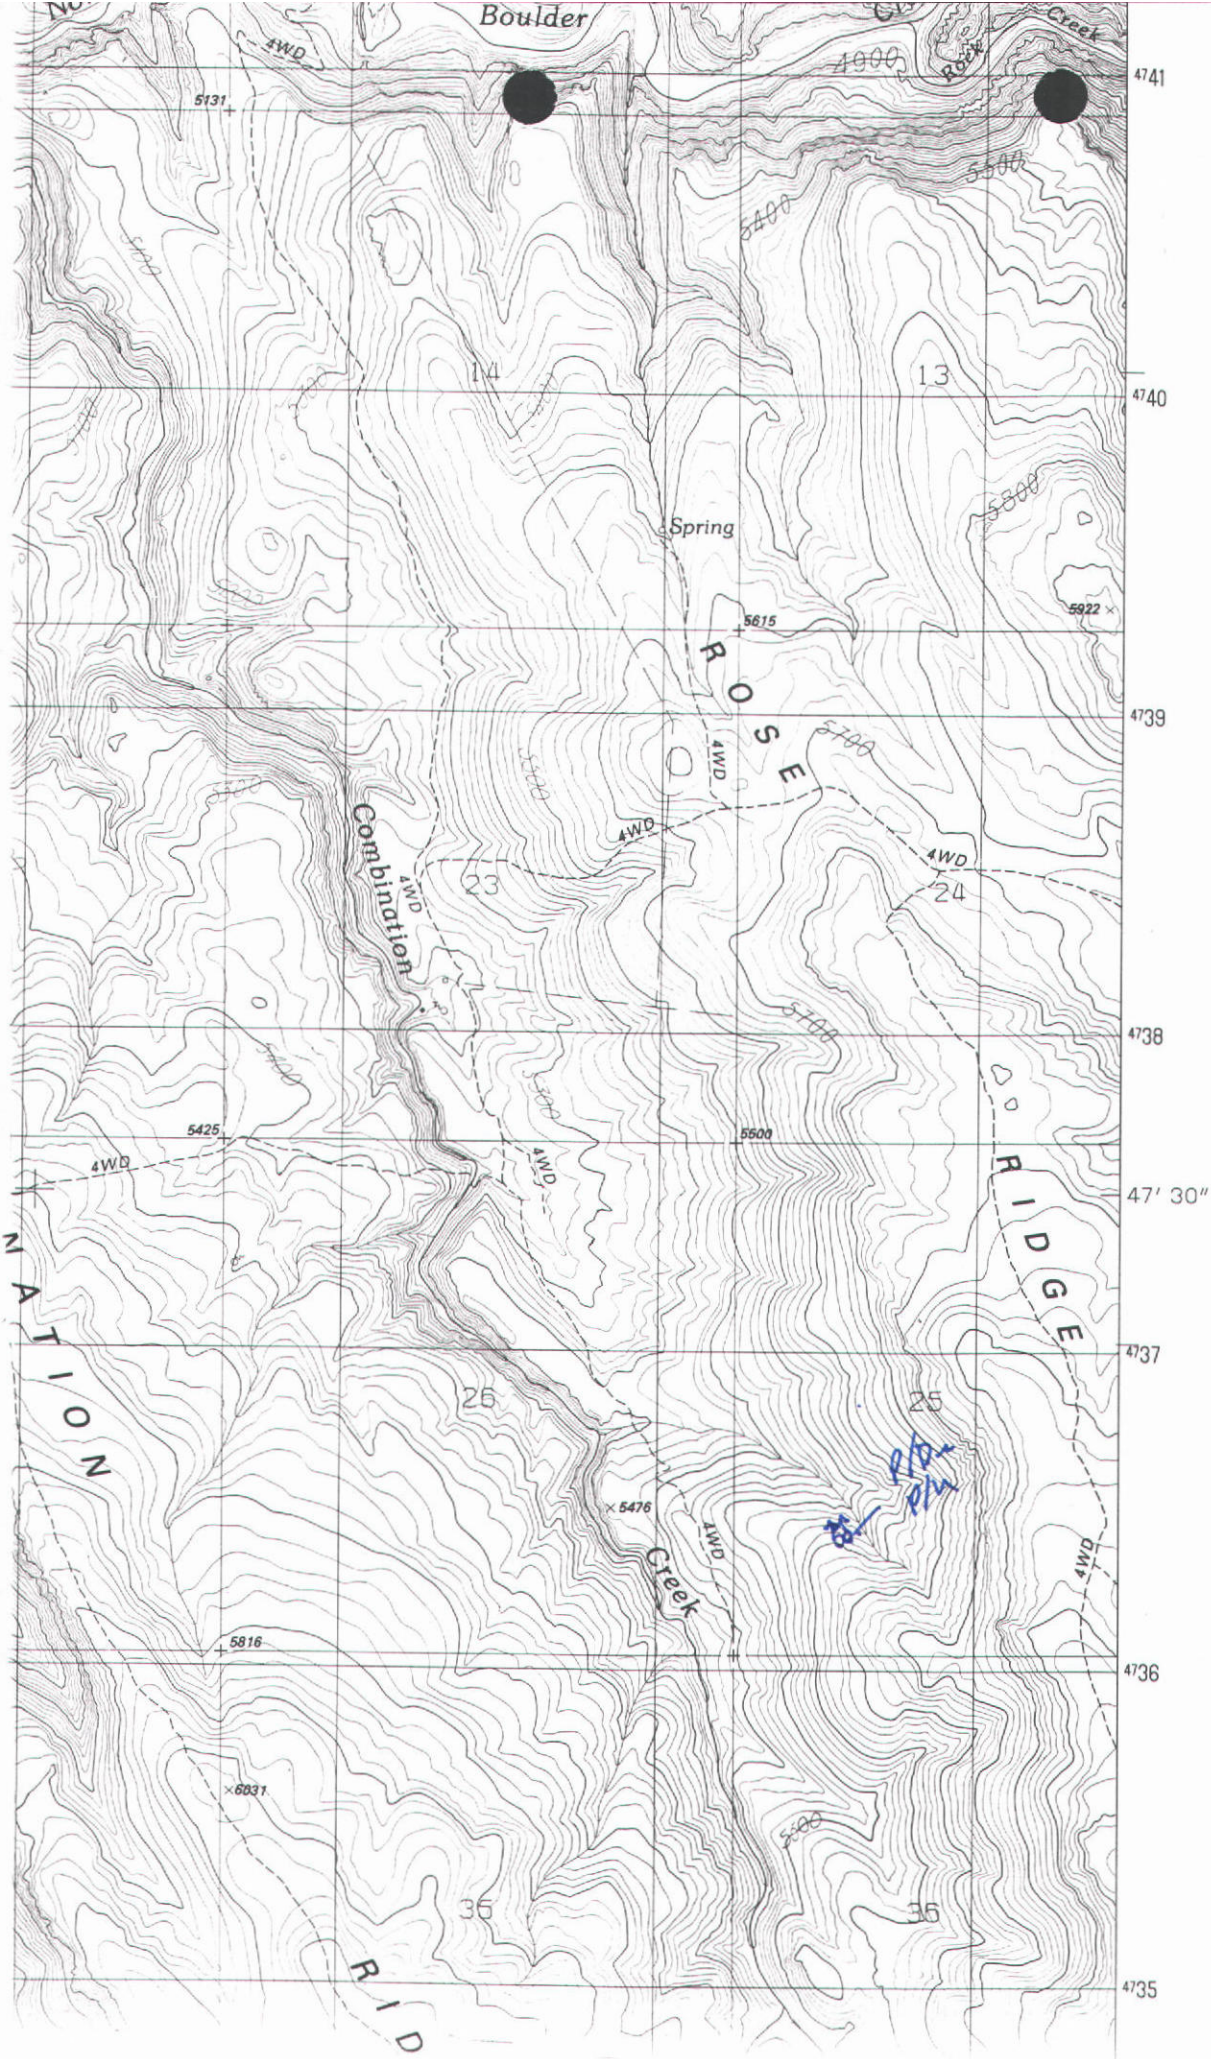

MISSOURI
FEB 22 1994

State of Idaho
Department of Water Resources

WATER RIGHT LICENSE

WATER RIGHT NO. 55-07386

Priority: October 27, 1988 Maximum Diversion Rate: 0.02 CFS
Maximum Diversion Volume: 3.1 AF

This is to certify, that US DEPT OF INTERIOR
BUREAU OF LAND MANAGEMENT
3948 DEVELOPMENT AVE
BOISE ID 83705

has complied with the terms and conditions
of the permit, issued pursuant to Application for Permit dated October 27, 1988; and
has submitted Proof of Beneficial Use on September 28, 1992. An examination indicates
that the works have a diversion capacity of .020 cfs of water from:

SPRINGS tributary to SINKS

source, and a water right has been established as follows:

<u>BENEFICIAL USE</u>	<u>PERIOD OF USE</u>	<u>RATE OF DIVERSION</u>	<u>ANNUAL VOLUME</u>
STOCKWATER	01/01 to 12/31	0.02 CFS	3.0 AF
WILDLIFE	01/01 to 12/31	0.01 CFS	0.1 AF
	Totals	0.02 CFS	3.1 AF

LOCATION OF POINT(S) OF DIVERSION: NESWSW , Sec. 25, Township 07S, Range 04W
OWYHEE County

PLACE OF USE: STOCKWATER
TWN RGE SEC
07S 04W 25 SWSW

PLACE OF USE:
WILDLIFE, same as STOCKWATER use

CONDITIONS/REMARKS:

1. The maximum diversion volume is defined as the maximum allowable volume of water that may be diverted annually from the source under this right. The use of water confirmed by this right is limited to the amount which can actually be beneficially used. The maximum diversion volume may be adjusted to more accurately describe the beneficial use or to implement accepted standards of diversion and use efficiency.
2. This water right is appurtenant to the described place of use.
3. This right is subject to all prior water rights and may be forfeited by five years of non-use.
4. Modifications to or variance from this license must be made within the limits of Section 42-222, Idaho Code, or the applicable Idaho law.
5. This right, when considered with all other rights common to the same grazing allotment, shall be limited to the quantity of water beneficially used by the number of stock within the allotment.

SEP 2 1994

State of Idaho
Department of Water Resources

WATER RIGHT LICENSE


WATER RIGHT NO. 55-07386

CONDITIONS/REMARKS:

6. Place of use also known as Wood Trough Springs, Project 8964.
7. Two points of diversion are located within NESWSW, S25, T07S, R04W.
8. Stockwater use is for 225 range cattle.

This license is issued pursuant to the provisions of Section 42-219, Idaho Code.
Witness the seal and signature of the Director, affixed at Boise, this 12TH
day of FEBRUARY, 1994

Acting for

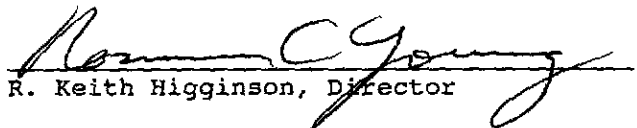
R. Keith Higginson, Director

OFFICE USE ONLY

Amt. of Fee \$ 5.00
Date 9-22-92
Receipt No. 100545
Receipt by P

RECEIVED
SEP 28 1992

STATE OF IDAHO
DEPARTMENT OF WATER RESOURCES

Department of Water Resources

PROOF OF BENEFICIAL USE

The Idaho Department of Water Resources considers this form a statement that the permit holder(s) has/have completed all development that will occur under this permit and that water has been applied according to the provisions of the permit for the beneficial use(s) described below. This form must be accompanied by a license examination fee, when necessary, or a completed field examination report prepared by a certified water right examiner who has been appointed by the department.

1. Permit No. 55-07386 Telephone No. 324-3752
2. Name(s) of Permit Holder(s): USDI, Bureau of Land Management
3. Mailing Address: 3948 Development Ave, Boise, ID 83705
4. Source of Water: Unnamed Spring

If **GROUNDWATER**, Well Driller's Name: _____ Date Drilled: _____

OPTIONAL:

Pump horsepower: _____ Pressure (psi): _____ Dynamic pumping level (ft.): _____

5. Extent of Use (as authorized by the permit):

Domestic _____ (No. of households) Stockwater 225 range cattle (No. and type of stock)
Irrigation _____ (No. of acres) Other wildlife

6. Total rate and/or volume for which proof is submitted 0.09 cfs OR _____ acre/feet

7. Refer to the approval conditions on your permit and respond accordingly:

Measuring device: Required? _____ Yes _____ No Installed? _____ Yes _____ No

OR

Flow Measurement Port. Required? _____ Yes _____ No Installed? _____ Yes _____ No

8. Fee Enclosed. \$ 50 (See License Fee Schedule on back of Instruction Sheet)

9. Person to contact to accompany the Department representative during field examination of the water system.

Dana Dancer 324-3373
Name Telephone No.
3948 Development Ave, Boise, ID 83705
Address

10. The above information is my true statement of the extent to which the above numbered permit has been developed and I relinquish any undeveloped portion of the permit to the state of Idaho.

9/22/92 [Signature] CHIEF AREA MGR
Date Signature (and title, if on behalf of a company or organization)

State of Idaho
Department of Water Resources
Permit To Appropriate Water

NO. 55-07386

Proposed Priority: October 27, 1988 Maximum Diversion Rate: 0.09 CFS

This is to certify, that U.S. DEPT. OF INTERIOR
BUREAU OF LAND MANAGEMENT
IDAHO STATE OFFICE
3380 AMERICANA TERRACE
BOISE, ID 83706

has applied for a permit to appropriate water from:

SPRING tributary of SINKS

and a permit is **APPROVED** for development of water as follows:

<u>BENEFICIAL USE</u>	<u>PERIOD OF USE</u>	<u>RATE OF DIVERSION</u>
STOCKWATER	01/01 to 12/31	0.07 CFS
WILDLIFE	01/01 to 12/31	0.02 CFS
	Totals	0.09 CFS

LOCATION OF POINT(S) OF DIVERSION: NESWSW Sec. 25, Township 07S, Range 04W
OWYHEE County

PLACE OF USE: STOCKWATER

TWN RGE SEC

07S 04W 25 SWSW

PLACE OF USE: WILDLIFE, same as STOCKWATER use

CONDITIONS/REMARKS:

1. Proof of construction of works and application of water to beneficial use shall be submitted on or before **October 1, 1992.**
2. Subject to all prior water rights.
3. Permit holder shall commence the excavation or construction of diverting works within one year of the date this permit is issued and shall proceed diligently until the project is complete.

This permit is issued pursuant to the provisions of Section 42-204, Idaho Code.
Witness the seal and signature of the Director, affixed at Boise, this

20th day of September, 1989.

OFFICE

for


R. Keith Higginson, Director

Wood Trough Spr.
8964

Form 202
6/85

Ident No 55-07386

STATE OF IDAHO
DEPARTMENT OF WATER RESOURCES
APPLICATION FOR PERMIT

To appropriate the public waters of the State of Idaho

Bureau of Land Management

Boise District Office

1. Name of applicant

3948 Development Ave.

Phone 334-1582

Post office address

Boise, Idaho 83705

2. Source of water supply

Unmineral spring

which is a tributary of simla

3. Location of point of diversion is

NE

1/4 of

SW

1/4 of

SW

1/4, Govt. Lot

Sec

25

Township

7S

Range

4W

B M

Owyhee

County, additional

points of diversion if any.

4. Water will be used for the following purposes:

Amount

.07

for Stockwater

purposes from

1-1

to 12-31

(both dates inclusive)

(cfs or acre-feet per annum)

Amount

.02

for Wildlife water

purposes from

1-1

to 12-31

(both dates inclusive)

(cfs or acre-feet per annum)

Amount

for

purposes from

to

(both dates inclusive)

(cfs or acre-feet per annum)

Amount

for

purposes from

to

(both dates inclusive)

(cfs or acre-feet per annum)

5. Total quantity to be appropriated is (a)

.09

and/or (b)

cubic feet per second

acre feet per annum

6. Proposed diverting works:

a Description of ditches, flumes, pumps, headgates, etc.

collection system, headbox, approx 200'

of 1 1/4 plantings and two (2) stock troughs

b Height of storage dam

feet; active reservoir capacity

acre-feet; total

reservoir capacity

acre-feet; period of year when water will be diverted to storage.

to

inclusive.

c Proposed well diameter is

inches; proposed depth of well is

feet

d Is ground water with a temperature of greater than 90°F being sought?

no

7. Time required for the completion of the works and application of the water to the proposed beneficial use is

3

years (minimum 1 year).

8. Description of proposed uses (if irrigation only, go to item 9)

- a. Hydropower, show total feet of head and proposed capacity in KW. _____
- b. Stockwatering; list number and kind of livestock 225 Cows
- c. Municipal, show name of municipality _____
- d. Domestic, show number of households _____
- e. Other, describe fully Misc. Wildlife

9. Description of place of use

- a. If water is for irrigation, indicate acreage in each subdivision in the tabulation below.
- b. If water is used for other purposes, place a symbol of the use (example: D for Domestic) in the corresponding place of use below See instructions for standard symbols

TWP	RANGE	SEC	NE¼				NW¼				SW¼				SE¼				TOTALS
			NE¼	NW¼	SW¼	SE¼	NE¼	NW¼	SW¼	SE¼	NE¼	NW¼	SW¼	SE¼	NE¼	NW¼	SW¼	SE¼	
7S	4W	25											S/W						225 Cows Misc Wildlife

Total number of acres to be irrigated _____

10. Describe any other water rights used for the same purposes as described above. _____

- 11 a. Who owns the property at the point of diversion? US Government.
- b. Who owns the land to be irrigated or place of use? US Government.
- c. If the property is owned by a person other than the applicant, describe the arrangement enabling the applicant to make this filing. _____

12 Remarks Project Name - Wood Trough from # 8964 Applicants
are the BLM and permittees in the West Antelope Allotment

13. Map of proposed project show clearly the proposed point of diversion, place of use, section number, township and range number

Handwritten "R4W" is written above the grid.

Handwritten "T3S" is written vertically to the left of the grid.

Handwritten "25" is written in the center of the grid.

Handwritten "16" is written in the lower-left quadrant of the grid.

Handwritten "16" is written in the lower-left quadrant of the grid.

Handwritten "16" is written in the lower-left quadrant of the grid.

Scale 2 inches equal 1 mile

BE IT KNOWN that the undersigned hereby makes application for permit to appropriate the public waters of the State of Idaho as herein set forth

Owyhee Area Manager

Handwritten signature of Daniel L. Arvizu

DANIEL L. ARVIZU

(Applicant)

Received by OK Date 10-27-88 Time 11:00 pm Preliminary check by _____
Fee \$ 30⁰⁰ Receipted by OK # W001213 Date 10-27-88
Publication prepared by GG Date 11-9-88 Published in Owyhee Avalanche
Publication approved st Date 2-27-89
11/16 & 11/23/88

ACTION OF THE DIRECTOR, DEPARTMENT OF WATER RESOURCES

This is to certify that I have examined Application for Permit to appropriate the public waters of the State of Idaho No _____, and said application is hereby _____

1 Approval of said application is subject to the following limitations and conditions

a SUBJECT TO ALL PRIOR WATER RIGHTS


b Proof of construction of works and application of water to beneficial use shall be submitted on or before _____, 19 ____.

c The rate of diversion, if water is to be used for irrigation under this permit, when combined with all other water rights for the same land shall not exceed 0.02 cubic feet per second for each acre of land

d. The water right acquired under this permit if for hydropower purposes shall be junior and subordinate to all rights to the use of water, other than hydropower, within the State of Idaho that are initiated later in time than the priority of this permit and shall not give rise to any right or claim against any future rights to the use of water, other than hydropower, within the State of Idaho initiated later in time than the priority of this permit.

e Other

NOT RECORDED

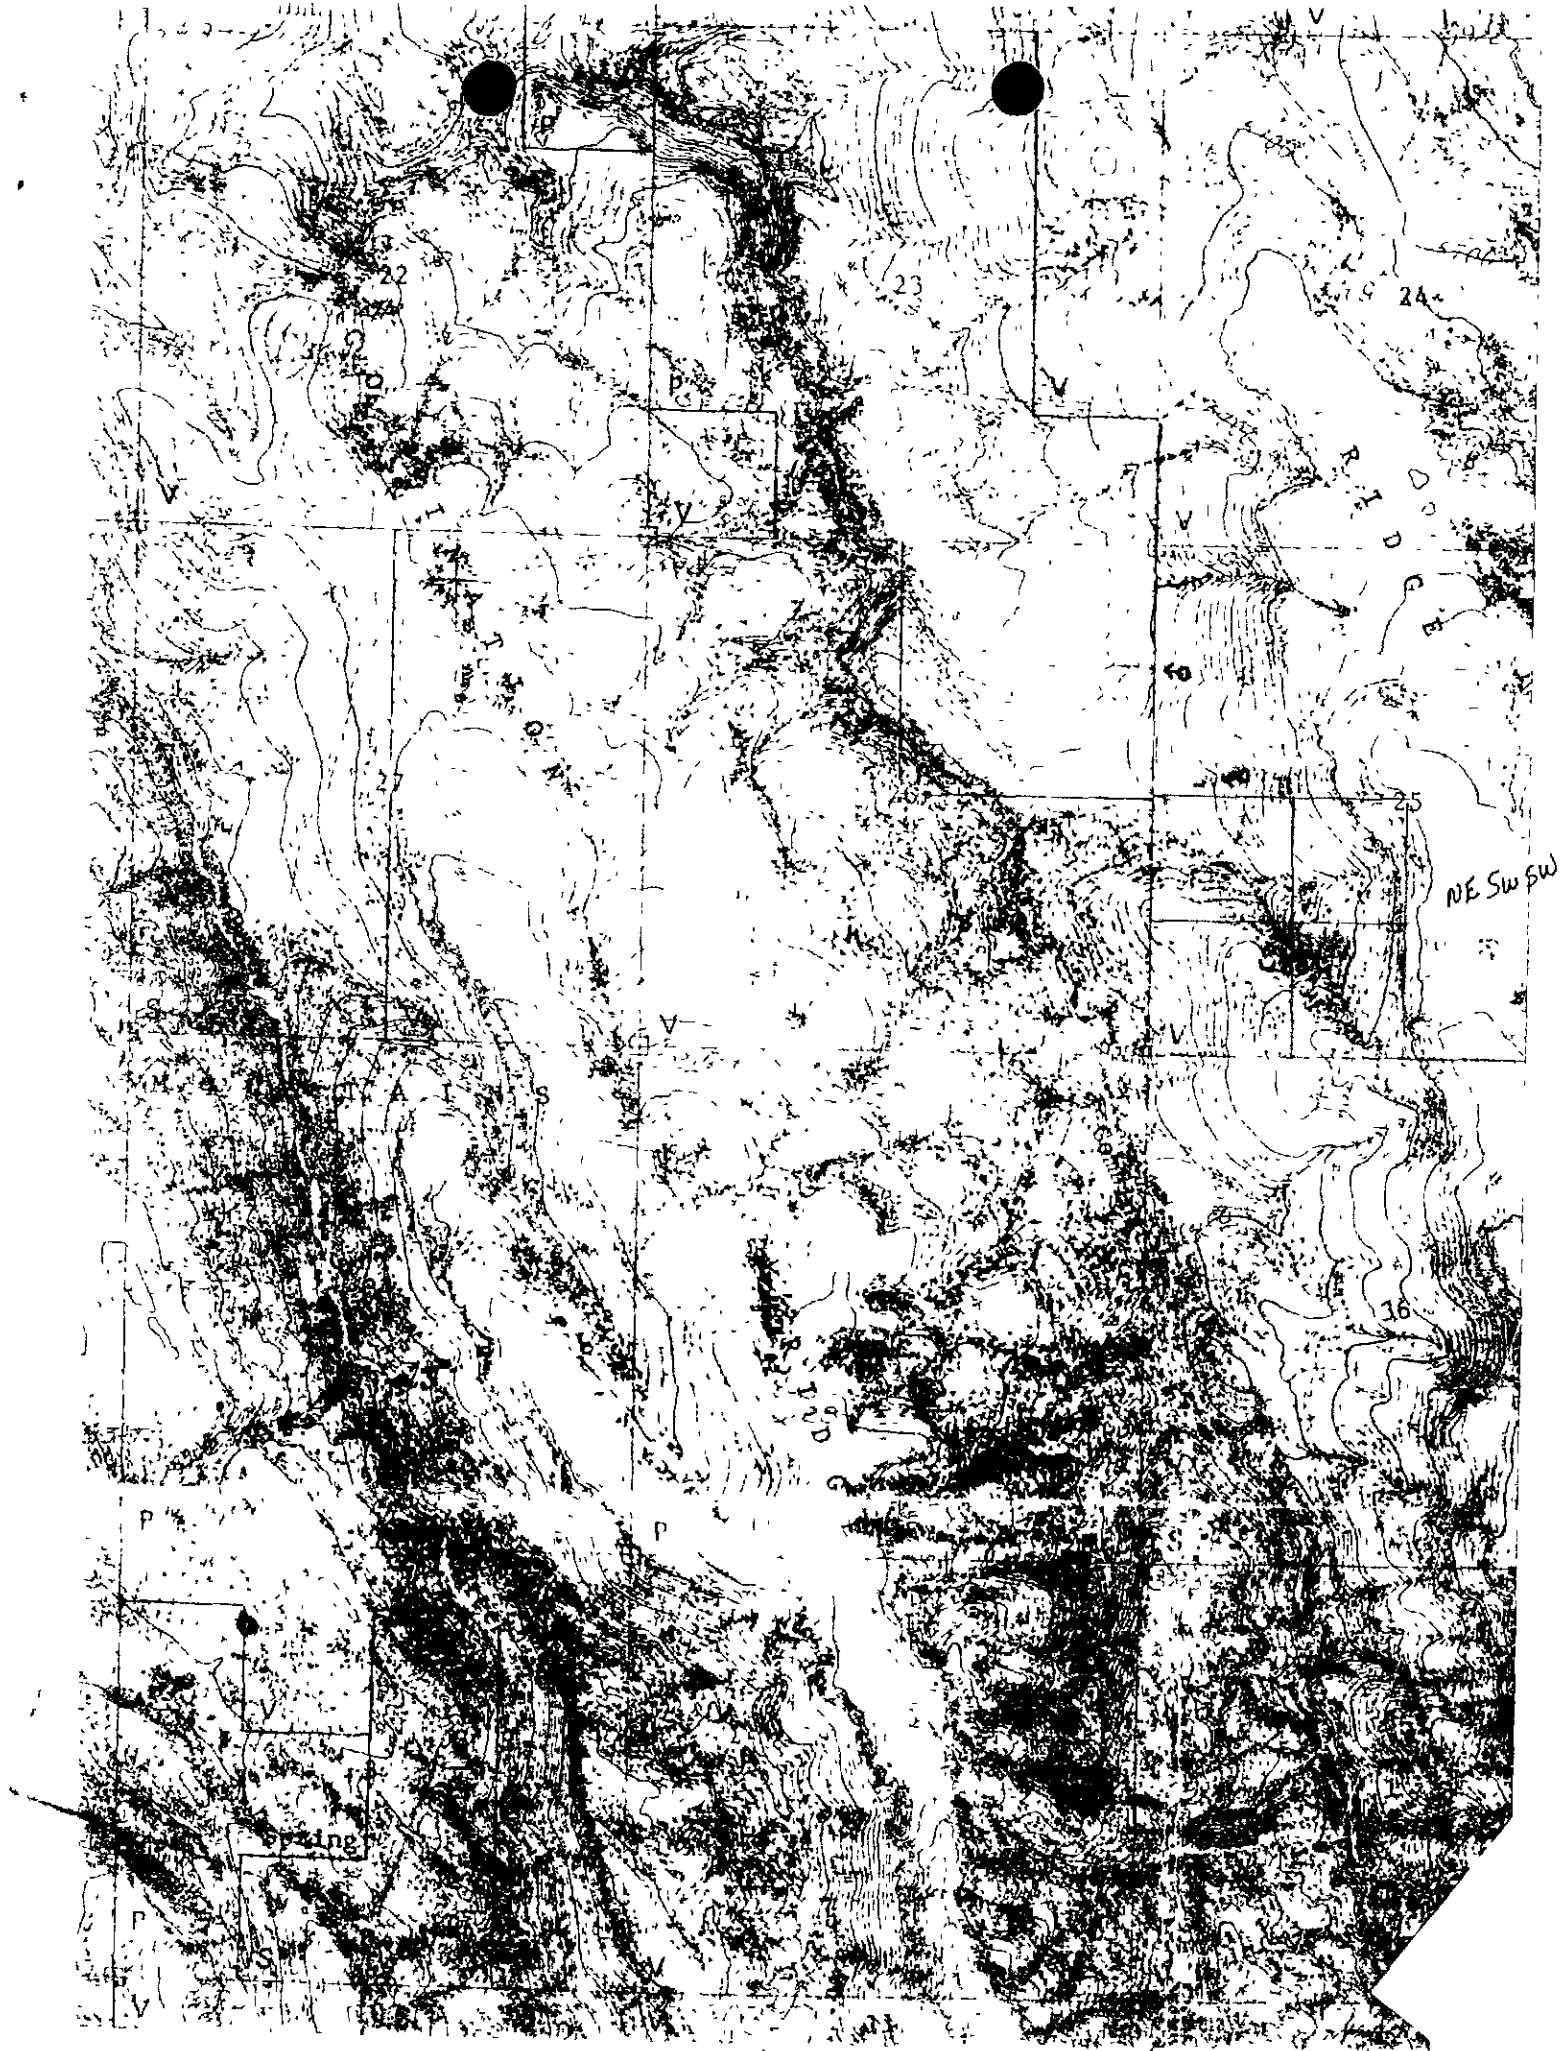



State of Idaho

DEPARTMENT OF WATER RESOURCES

1301 North Orchard Street, Statehouse Mail, Boise, Idaho 83720-9000

Phone: (208) 327-7900 FAX: (208) 327-7866

CECIL D. ANDRUS
GOVERNOR

R. KEITH HIGGINSON
DIRECTOR

February 15, 1994

US DEPT OF INTERIOR
BUREAU OF LAND MANAGEMENT
3948 DEVELOPMENT AVE
BOISE ID 83705

RE: WATER RIGHT NO. 55-07386

Dear Water Right Holder(s):

Enclosed herewith is a copy of the Water Right License issued on the above referenced permit.

Sincerely,

A handwritten signature in black ink, appearing to read 'Jim Johnson', written over a horizontal line.

JIM JOHNSON
Water Rights Supervisor

JJ:dc

Enclosure

FEB 2 1994

WR0749NP
No. L55-07386

IDAHO DEPARTMENT OF WATER RESOURCES
WATER RIGHT PROFILE REPORT

DATE: 02/09/94
PAGE: 1

OWNER CODE	NAME & ADDRESS	PRIORITY DATE	WATER USE	USE PERIOD FROM TO	DIVERSION RATE	DIVERSION VOLUME
C	US DEPT OF INTERIOR BUREAU OF LAND MANAGEMENT 3948 DEVELOPMENT AVE BOISE ID 83705 (208) 384-3300	10/27/1988	STOCKWATER WILDLIFE	01-01 12-31 01-01 12-31	0.02 CFS 0.01 CFS	3.00 AFA 0.10 AFA
TOTAL DIVERSION:					0.02 CFS	3.10 AFA

Water Source: SPRINGS

Tributary to: SINKS

Stage: LICENSE

Point(s) of Diversion Capacity: 0.02 CFS

Point(s) of Diversion: T07S R04W S25 NESWSW OWYHEE County

Place of use Legal Description for: STOCKWATER

NE				NW				SW				SE								
NENE	NWNE	SWNE	SENE	:	NENW	NWNW	SWNW	SENW	:	NESW	NWSW	SWSW	SESW	:	NESE	NWSE	SWSE	SESE	:	
T	R	S	:	Lt	Ac	Lt	Ac	Lt	Ac	:	Lt	Ac	Lt	Ac	:	Lt	Ac	Lt	Ac	:
07S	04W	25	:							:					:					:
			:							:					:					:

Place of use location for WILDLIFE is the same location as described for: STOCKWATER

Pou County: OWYHEE

Other Rights: NONE

Conditions of Approval:

- R37 - This right, when considered with all other rights common to the
- same grazing allotment, shall be limited to the quantity of water
- beneficially used by the number of stock within the allotment.

Remarks: Place of use also known as Wood Trough Springs, Project 8964.
Two points of diversion are located within NESWSW, S25, T07S,
R04W.
Stockwater use is for 225 range cattle.

Dates: App. Received: 10/27/1988 Priority Date: 10/27/1988
Proof Due Date: 10/01/1992 Proof Made Date: 09/28/1992
Exam Made Date: 10/26/1993 Exam Sent to S.O.: 01/26/1994
Licensed Date:

Misc: Water District Number: Field Exam Fee: R (Received)

Comments: Date: 09/28/1992 User-ID: ANDREGG Subject: Proof of Beneficial Use Rcvd
Proof of Beneficial Use Rcvd

Audit: 02/08/94 CHAPMAN 02/08/94 CHAPMAN 02/09/94 CHAPMAN

LICENSE REVIEW CHECKLIST

Permit # 55-07386

Date 2-8-94

Brenda Chapman

	Yes	No	
NAME	<u> </u>	<u>✓</u>	Or Address Change?
PRIORITY DATE	<u> </u>	<u>✓</u>	Advance? <u> </u> Advanced to: <u> </u>
	<u> </u>	<u>✓</u>	Order to Reinstate Needed? <u> </u>
	<u> </u>	<u>✓</u>	Incorrect Fee for rate recommended?
SOURCE	<u>✓</u>	<u> </u>	Changes? Clarification of Originally Intended source <u>2 SPRINGS NOT 1</u>
	<u> </u>	<u>✓</u>	Notice of Intent to Void - Source change.
P/D	<u> </u>	<u>✓</u>	Amendment Needed? <u> </u>
	<u> </u>	<u>✓</u>	Overlap(s) <u> </u>
P/U	<u> </u>	<u>✓</u>	Amendment Needed? <u> </u>
	<u> </u>	<u>✓</u>	Overlap(s) <u> </u>
TOTAL CFS	<u> </u>	<u>✓</u>	Measurement Done? <u>SPRING / 24 hr</u> <u>diversion / reduce rate</u>
			Allowable Amount: <u>.02</u>
			Capacity of System: <u>.02</u>
TOTAL VOLUME	<u> </u>	<u>✓</u>	Season of Use: <u>(1-1 to 12-31)</u>
	<u> </u>	<u> </u>	Calculations: <u>225 cattle Q = 3.0</u>
			Flow limit: <u>.02</u> x <u> </u> x 1.9835 = <u> </u>
USES	<u> </u>	<u>✓</u>	Change(s) in Nature of Use? <u> </u>
	<u> </u>	<u>✓</u>	Amendment Needed? <u> </u>
REMARKS	<u>W32</u>	<u> </u>	Multiple P/Ds in 1/4 1/4? <u>NESWSW</u>
	<u> </u>	<u>✓</u>	Special Overlap <u> </u>
CONDITIONS	<u> </u>	<u>✓</u>	Measuring/Locking Devices <u> </u>
	<u> </u>	<u>✓</u>	W/Master Control - District <u> </u>
	<u> </u>	<u>✓</u>	Irrigation Overlap <u> </u>
	<u> </u>	<u>✓</u>	Water Quality <u> </u>
	<u>B37</u>	<u> </u>	Other <u>Standard BLM CONDITION</u>
COMMENTS:	<u>KNOWN AS WOOD TROUGH SPRINGS ; REDUCE RATE # 8964</u>		

RECOMMENDED	CFS	DIV VOL	
<u>Stockwater</u>	<u>.02</u>	<u>3.0</u>	LICENSE <u>✓</u>
<u>Wildlife</u>	<u>.01</u>	<u>.1</u>	
<u>Totals</u>	<u>.02</u>	<u>3.1</u>	1ST AMEND LETTER <u> </u>
			2ND AMEND LETTER <u> </u>

STATE OF IDAHO
DEPARTMENT OF WATER RESOURCES
BENEFICIAL USE FIELD REPORT

RECEIVED

JAN 31 1994

Department of Water Resources

A. GENERAL INFORMATION

Permit No. 55-07386

1. Owner: US Dept of Interior - BLM Phone No. 384-3300

Current Address: 3948 Development Ave Boise 83705

2. Accompanied by: Kim Schultemeier EXAM DATE: 10/26/93

Address: same Phone No. _____

Relationship to Permit Holder: Range Mgr

3. Source: Spring tributary to Sinker

B. OVERLAP REVIEW

1. Other water rights with the same place of use: _____

2. Other water rights with the same point of diversion: _____

C. DIVERSION AND DELIVERY SYSTEM

1. Point(s) of Diversion:

Ident No.	Gov't Lot	1/4	1/4	1/4	Sec.	Twp.	Rge.	County	Method of Determination/Remarks
		NE	SW	SW	25	7N	4W	Owyhee	USGS Quad

2 Place(s) of Use:

Indicate Method of Determination

TWP	RGE	SEC	NE				NW				SW				SE				Totals
			NE	NW	SW	SE	NE	NW	SW	SE	NE	NW	SW	SE	NE	NW	SW	SE	
7N	4W	25																	
													S						
													W						

10/26/93

3. **Delivery System Diagram:** Indicate all major components and distances between components. Indicate weir size/ditch size/pipe i.d. as applicable.

Scale: 1" = _____

☒ Copy of USGS Quadrangle Attached Showing location(s) of point(s) of diversion and place(s) of use (required).

N/A Aerial Photo Attached (required for irrigation of 10+ acres)

☐ Photo of Diversion and System Attached

4.

Well or Diversion Identification No.*	Motor Make	Hp	Motor Serial No.	Pump Make	Pump Serial No. or Discharge Size

*Code to correspond with No. on map and aerial photo

D. FLOW MEASUREMENTS

1.

Measurement Equipment	Type	Make	Model No	Serial No.	Size	Calib. Date

2. Measurements: _____

E. NARRATIVE/REMARKS/COMMENTS

See attached specs for the headboxes @ the P/Ds (2 springs) and the troughs (2 troughs end to end) @ the P/U. The spring water is delivered to the P/U through ~200' of buried PVC. Information from BLM records was provided by Kim Schultmeier. No other water wts are used.

AKA Wood Trough Spring, BLM project # 8964.

Have conditions of permit approval been met? ☒ yes ☐ no

F. FLOW CALCULATIONS

_____ Additional Computation Sheets Attached

Measured Method:

225 range cattle = .05 cfs per attachment 15

G. VOLUME CALCULATIONS

1. Volume Calculations for Irrigation:

 $V_{IR} = (\text{Acres Irrigated}) \times (\text{Irrigation Requirement}) =$ _____ $V_{DR} = [\text{Diversion Rate (cfs)}] \times (\text{Days in Irrigation Season}) \times 1.9835 =$ _____ $V = \text{Smaller of } V_{IR} \text{ and } V_{DR} =$ _____

2. Volume Calculations for Other Uses:

225 x 12 GPD x 365 days / 325850 = 3 afa

H. RECOMMENDATIONS

1. Recommended Amounts

Beneficial Use	Period of Use		Rate of Diversion Q (cfs)	Annual Volume V (afa)
	From	To		
Stockwater	1/1	12/31	.05	3
Wildlife	1/1	12/31	.02	3
Totals:			.05	3


2. Recommended Amendments

___ Change P.D. as reflected above ___ Add P.D. as reflected above ☒ None
___ Change P.U. as reflected above ___ Add P.U. as reflected above ___ Other

I. AUTHENTICATIONField Examiner's Name Loe Coan Date 11/9/93

Reviewer _____ Date _____

SEAL

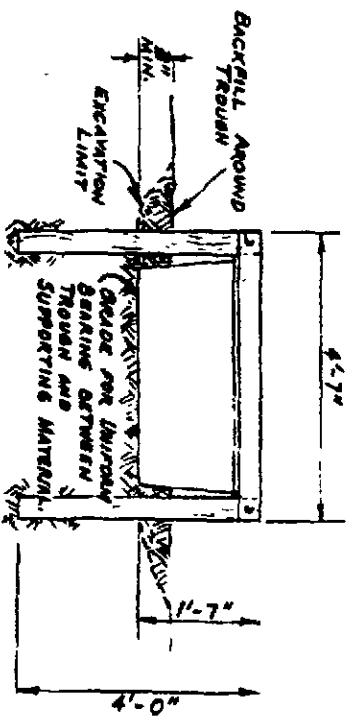


U. S. DEPARTMENT OF THE INTERIOR
BUREAU OF LAND MANAGEMENT

STOCK TROUGH
INSTALLATION

ORDERED _____
BY DAWN GLE
CHECKED BY CRICKET R
APPROVED _____

RECORD _____
RECORD NO. 223
DATE 1/24/77
DRAWING NO. 1-460-7434

DATE 1/24/77
BY DAWN GLE
DRAWING NO. 1-460-7434

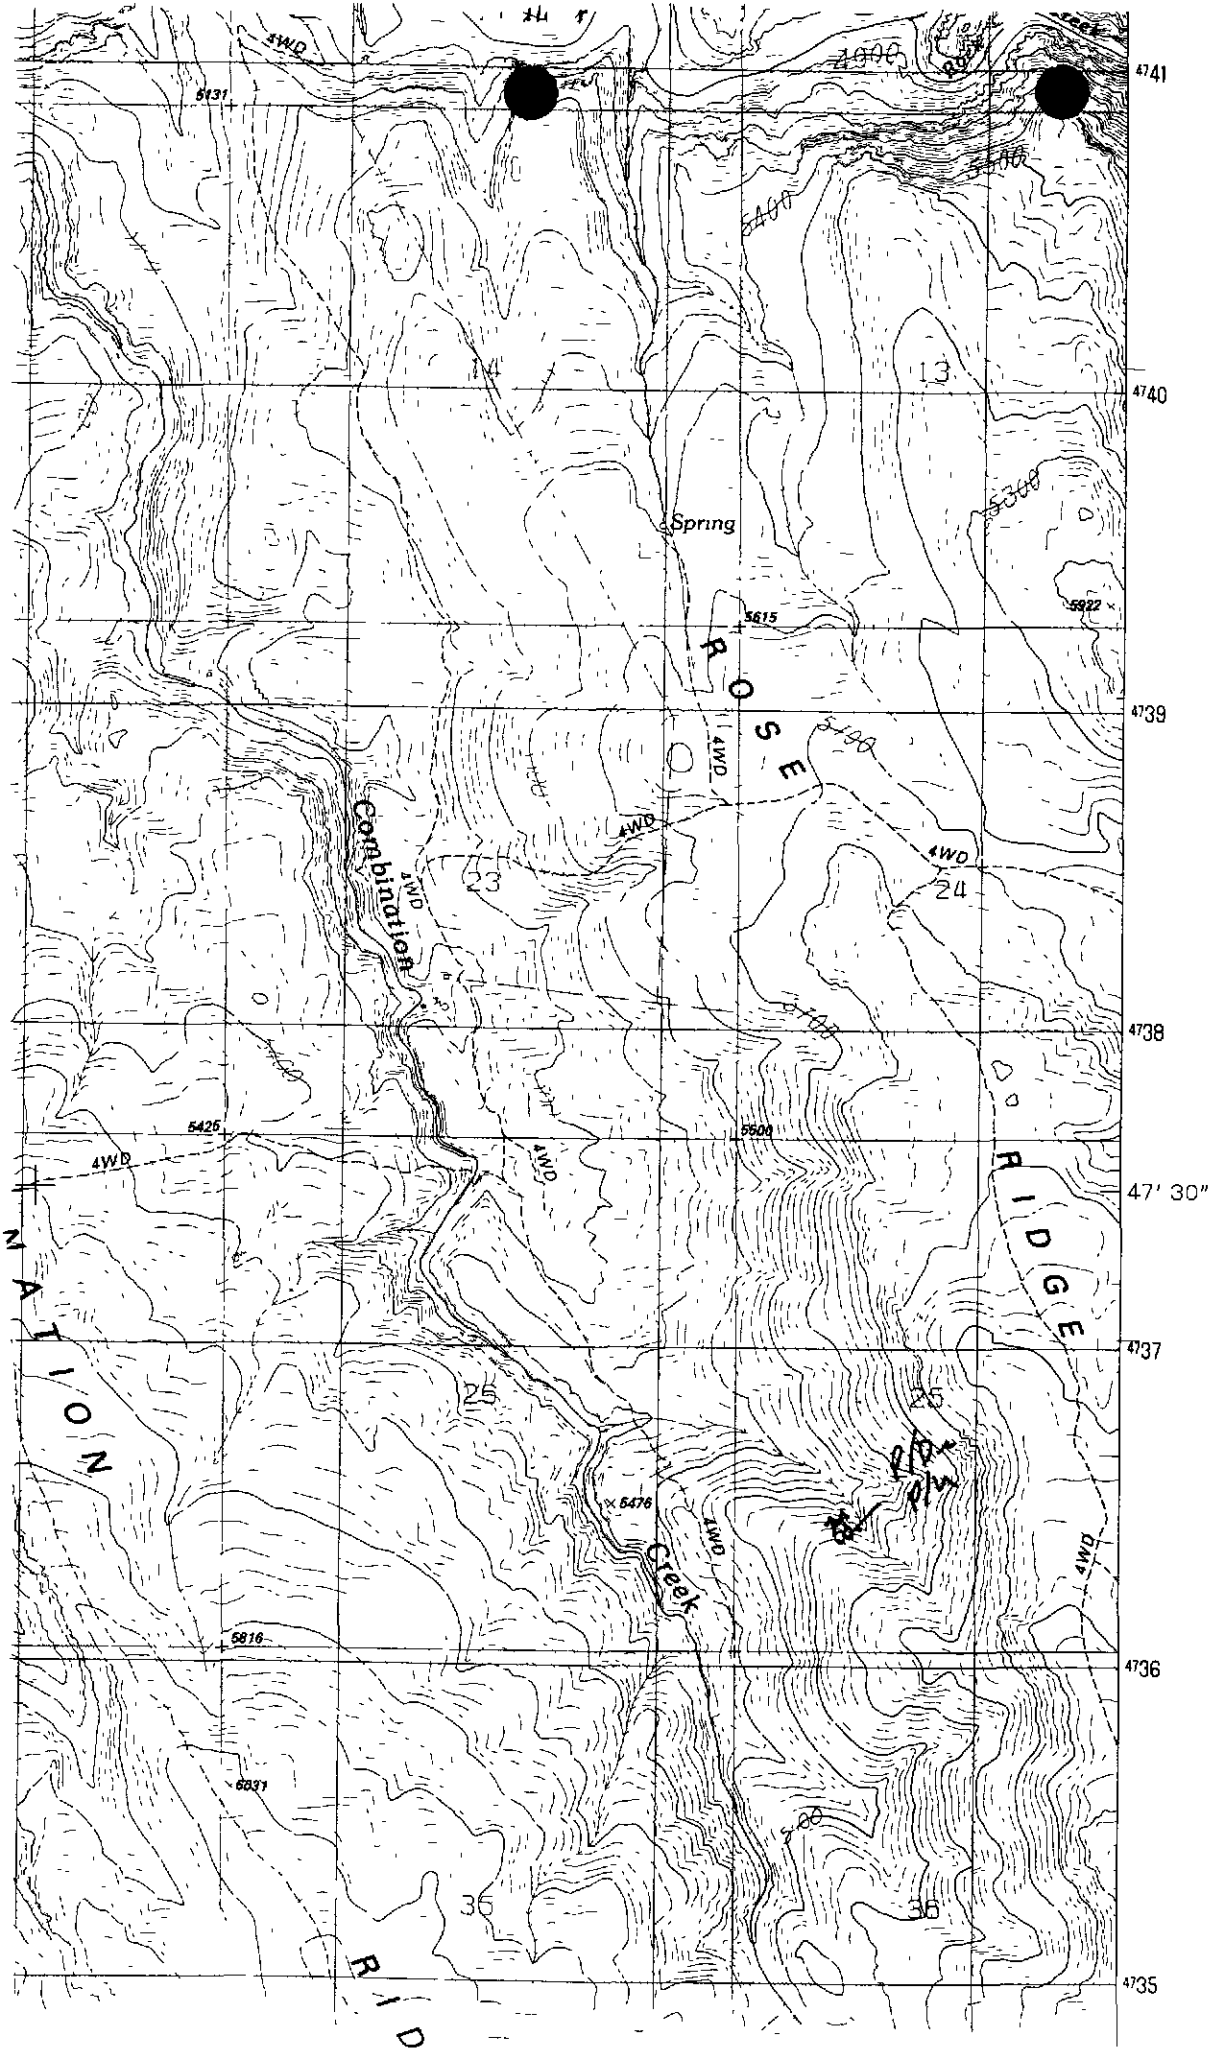

October 2, 1992

US DEPT OF INTERIOR
BUREAU OF LAND MANAGEMENT
3948 DEVELOPMENT AVE
BOISE ID 83705

PROOF ACKNOWLEDGMENT LETTER

RE: PERMIT NO. 55-07386

Dear Permit Holder:

The department acknowledges receipt of the proof of beneficial use form submitted for the above referenced permit. The next step in the process of developing a water right is for the department to conduct a field examination to determine and confirm the use being made of the water.

If you have questions concerning this matter, please feel free to contact the WESTERN Regional Office in Boise at (208)334-2190.

Sincerely,

Karen L. Gustafson
Secretary/Records Manager

c: IDWR - Region

RECEIVED

OCT 26 1992

**ANALYSIS SHEET
FOR
PROOF OF BENEFICIAL USE**

Permit No. 55-07386

Reviewed by Klg

Date 9/28/92

GENERAL CONSIDERATIONS

yes Name same as permit?
no Address same as permit?
yes Proof timely received?
If not, complete calculation below.

TYPES OF USE

stock + wildlife
Correct Uses? yes

SOURCE OF WATER

✓ Surface water source
Ground water source

NA Drilling permit required?

/ Copy in the file? Drilling Permit No. _____

/ Amount paid for permit _____ Correct?

/ Well log in the file?

LICENSE EXAMINATION FEE

yes Required?
50 Amount Submitted
yes Correct?

MEASURING DEVICE

NA Required?
/ Installed?
/ Waiver requested?

PRIORITY CALCULATION

Date proof received NA
Date proof due / -
No. of days late / =
Priority Date / +
New Priority Date /

DEFICIENCIES OR ACTION ITEMS

proof acceptable

DATA ENTRY

New Address 3948 Development Ave. 83705 Proof Made 9/28/92

10/2/92 Klg

July 31, 1992

US DEPT OF INTERIOR
BUREAU OF LAND MANAGEMENT
IDAHO STATE OFFICE
3380 AMERICANA TERRACE
BOISE ID 83706

PROOF DUE NOTICE

RE: PERMIT NO. 55-07386

Dear Permit Holder:

One of the conditions of approval of the above referenced water permit was that proof of the extent of your beneficial use must be submitted to this office on or before October 1, 1992. (See last page of your approved permit or your last approved extension request.) Enclosed is a form which when accompanied by the license examination fee or a complete field examination report prepared by a certified water right examiner may be used to submit the required proof.


If you have not fully completed your project, and you or a previous owner of this permit have not received a prior extension of time, you may request an extension of time if the delay is for reasonable cause as provided in Section 42-204, Idaho Code. If you have been prevented from proceeding by a governmental agency or by litigation which might bring title to the water in question, more than one extension of time can be granted. An extension of time request form is enclosed for your convenience.

Either an acceptable proof of beneficial use submittal or an acceptable request for an extension of time must be received by this department on or before the above described proof due date. If neither is received, the department will send you a lapse notice. Within sixty (60) days of the mailing of the lapse notice, the permit will no longer be of any force nor effect.

SINCERELY,

Karen L. Gustafson
Secretary/Records Manager

Enclosures

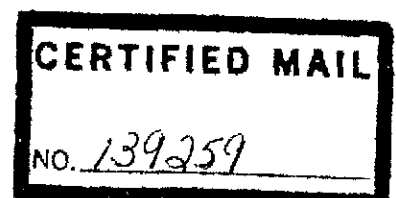

S T A T E O F I D A H O
D E P A R T M E N T O F W A T E R R E S O U R C E S

Statehouse
Boise, Idaho 83720
(208) 334-7900
September 21, 1989

U.S. DEPT. OF INTERIOR
BUREAU OF LAND MANAGEMENT
IDAHO STATE OFFICE
3380 AMERICANA TERRACE
BOISE, ID 83706

P E R M I T A P P R O V A L N O T I C E

RE: PERMIT NO. P55-07386

Dear Permit Holder:

Enclosed is a copy of your approved application for permit. We direct your attention to the conditions of approval on the final page.

Please note the requirement that as a permit holder you must commence the excavation or construction of diverting works within one year of the date the permit was issued, and you must proceed diligently until the project is completed. The enclosed blue card must be completed and returned to this office as soon as you commence construction, no later than one year from the date the permit was approved.

We have enclosed a form entitled "Instructions for Proof of Beneficial Use". Please read the instructions carefully since you must take further action to develop this permit into a license.

Sincerely,

GARY SPACKMAN, Supervisor
Water Right Permits Section

GS: SC
Enclosures

NOT RECORDED

SEP 27 1989



State of Idaho
DEPARTMENT OF WATER RESOURCES

Western Region, 2735 Airport Way, Boise, Idaho 83705 - (208) 334-2190

CECIL D. ANDRUS

GOVERNOR

R. KEITH HIGGINSON

DIRECTOR

July 10, 1989

Owyhee Avalanche
P.O. Box 97
Homedale, ID 83628

Dear Sir:

According to our records we have not yet received an affidavit of advertising for seven of our water right application files. Would you please send us the affidavits for the following:

Bureau of Land Management
#55-07382
Advertised November 16 and 23, 1988

Bureau of Land Management
#55-07383
Advertised November 16 and 23, 1988

Bureau of Land Management
#55-07384
Advertised November 16 and 23, 1988

Bureau of Land Management
#55-07384
Advertised November 16 and 23, 1989

Bureau of Land Management
#55-07386
Advertised November 16 and 23, 1989

Layne or Carleen Astle
#57-07490
Advertised January 18 and 25, 1989

Harold or JoHanne Peterson
#57-07494
Advertised February 1 and 8, 1989

Thank you.

Sincerely,

Sue Taylor
Secretary, Office Coordinator

MICROFILMED

SEP 27 1989

AFFIDAVIT OF PUBLICATION

STATE OF IDAHO)
COUNTY OF OWYHEE)

RECEIVED
JUL 13 1988

Department of Water Resources
Western Regional Office

I, Joe E Amann, being first duly sworn, depose and say:

1. That I am a citizen of the United States of America, and at all times hereinafter mentioned was and now am over the age of twenty-one years, not a party to nor interested in the proceedings hereinafter mentioned.

2. That during the time of the publication of the notice hereinafter mentioned, I was and now am the publisher of The Owyhee Avalanche, a newspaper of general circulation printed and published weekly, Wednesday of each and every week, in the City of Homedale and County of Owyhee and State of Idaho.

3. That the said The Owyhee Avalanche, a continuation of the Owyhee Chronicle and the Owyhee Nugget, has been printed and published continuously and uninterruptedly in said County during a period of seventy-eight weeks prior to the first publication of the attached notice.

4. That said notice of which a printed copy, taken from said newspaper, is hereto affixed, was published in the regular issue thereof, and not in a supplement

thereto, in said newspaper, in Two (2) (consecutive) calendar weekly issue(s) of said newspaper, in the following date(s):

November 16 & 23, 1988

(Signed)

Subscribed and sworn to before me this 12th day of July
A.D. 1988
Oliver O. Amann Notary Public in and for the State of Idaho,
residing at Homedale, Idaho

My commission expires 10/91

NOT RECORDED
SEP 27 1988

The Following application(s) have been filed to appropriate the public waters of the State of Idaho:

55-07382

U.S. DEPT. OF INTERIOR
BUREAU OF LAND MGMT.
IDAHO STATE OFFICE
3380 Americana Terrace
Boise, ID 83706
Source: SPRING
Tributary: OWYHEE
RIVER, NORTH FORK
Diversion Pt. NWNESW Sec
14 T 09S R 05W
Use: STOCKWATER (.070
CFS)

WILDLIFE (.020 CFS)
Date Filed: 10/27/1988
In: T09S R05W S14 NESW

55-07383

U.S. DEPT. OF INTERIOR
BUREAU OF LAND MGMT.
IDAHO STATE OFFICE
3380 Americana Terrace
Boise, ID 83706
Source: SPRING
Tributary: OWYHEE
RIVER, NORTH FORK
Diversion Pt. SENENW Sec
23 T 09S R 05W
Use: STOCKWATER (.070
CFS)
WILDLIFE (.020 CFS)
Date Filed: 10/27/1988
In: T09S R05W S23 NENW

55-07384

U.S. DEPT. OF INTERIOR
BUREAU OF LAND MGMT.
IDAHO STATE OFFICE
3380 Americana Terrace
Boise, ID 83706
Source: UNNAMED
STREAM
Tributary: OWYHEE
RIVER, NORTH FORK
Diversion Pt. SESESW Sec
2 T 09S R 06W
Use: STOCKWATER
STORAGE (4.10 AF)
STOCKWATER FROM
STORAGE (4.10 AF)
WILDLIFE STORAGE (.40
AF)

WILDLIFE FROM
STORAGE (.40 AF)
DATE FILED: 10/28/1988
IN: T09S R06W S02 SESW
55-07385
U.S. DEPT. OF INTERIOR
BUREAU OF LAND MGMT.
IDAHO STATE OFFICE
3380 Americana Terrace
Boise, ID 83706
Source: UNNAMED STREAM
Tributary: OWYHEE RIVER,
NORTH FORK
Diversion Pt. NWNENW Sec.
11 T 09S R 06W
Use: STOCKWATER
STORAGE (4.10 AF)
STOCKWATER FROM
STORAGE (4.10 AF)
WILDLIFE STORAGE (.40
AF)

WILDLIFE FROM STORAGE
(.40 AF)

Date Filed: 10/28/1988
In: T09S R06W S11 NENW

55-07386

U.S. DEPT. OF INTERIOR
BUREAU OF LAND MGMT.
IDAHO STATE OFFICE
3380 Americana Terrace
Boise, ID 83706
Source: SPRING
Tributary: SINKS
Diversion Pt. NESWSW Sec
25 T 07S R 04W
Use: STOCKWATER (.070
CFS)

WILDLIFE (.020 CFS)
Date Filed: 10/27/1988
In: T07S R04W S25 SWSW

The permit(s) will be subject to all prior water rights. Protests must be filed with the Director, Dept. of Water Resources, Western Region, 2735 Airport Way, Boise, Idaho 83705 on or before DECEMBER 5, 1988

R. KEITH HIGGINSON,

55-07386

U.S. DEPT OF INTERIOR
BUREAU OF LAND MGMT.
IDAHO STATE OFFICE
3380 AMERICANA TERRACE
BOISE, ID 83706

Source: SPRING

Tributary: SINKS

Diversion Pt: NESWSW Sec 25 T 07S R 04W

Use: STOCKWATER (.070 CFS)
WILDLIFE (.020 CFS)

Date Filed: 10/27/1988

In: T07S R04W S25 SWSW

MicroFILMED

SEP 27 1989