

WATER LICENSE

Water License No. 31484/43-2572 Priority October 25, 1963 Amount .02 c.f.s.

THIS IS TO CERTIFY, that State of Idaho, Department of Highways
of Boise, Idaho, made application for a permit to appropriate the public waters of
the State of Idaho, dated October 25, 1963; that Permit 31484/43-2572 was issued pursuant
to said application; that the proposed works were completed on or about October 3, 1968
with a storage/or carrying capacity of .02 c.f.s., said works consisting of well,
pump; and that on October 10, 1968,
proof was made to the satisfaction of the State Reclamation Engineer, of the beneficial use of .73
acre feet per season, with a maximum rate of diversion of .02 cubic feet per second of the waters
of subterranean, tributary of _____,
for the purpose of domestic from January 1 to December 31;
and for _____ from _____ to _____; and for
_____ from _____ to _____; and that the use
of said waters has been made in accordance with the laws of Idaho, and is hereby confirmed by the State Recla-
mation Engineer and entered in the records of the Idaho Department of Reclamation: the point of diversion is
located in SE $\frac{1}{4}$ SW $\frac{1}{4}$, Sec. 34, T. 10 S, R. 26 E, B.M., and
other additional points _____, in the County of
Cassia; and that the amount of water to which such right is
entitled and which is hereby confirmed, for the purposes aforesaid, is limited to an amount actually beneficially
used for said purposes and shall not exceed .73 acre feet per year.

Description and location of place of use:

TWP.	RANGE	SEC.	NE $\frac{1}{4}$				NW $\frac{1}{4}$				SW $\frac{1}{4}$				SE $\frac{1}{4}$				TOTALS
			NE $\frac{1}{4}$	NW $\frac{1}{4}$	SW $\frac{1}{4}$	SE $\frac{1}{4}$	NE $\frac{1}{4}$	NW $\frac{1}{4}$	SW $\frac{1}{4}$	SE $\frac{1}{4}$	NE $\frac{1}{4}$	NW $\frac{1}{4}$	SW $\frac{1}{4}$	SE $\frac{1}{4}$	NE $\frac{1}{4}$	NW $\frac{1}{4}$	SW $\frac{1}{4}$	SE $\frac{1}{4}$	
10S	26E	34												X					

Total number of acres irrigated _____

The right to the use of the water hereby confirmed is restricted to the lands or place of use herein described,
as provided by the laws of Idaho.

Witness the seal and signature of the State Reclamation Engineer, affixed at Boise, Idaho, this,

3 day of November, 1969.

[Signature]
State Reclamation Engineer

43 2572

31484
43-2572

APPLICATION FOR PERMIT ⁴³⁻²⁵⁷² To Appropriate the Subterranean Waters of The State of Idaho

Application No. G- 39592
Permit No. G- 31484
District No.

1. Name of Applicant: State of Idaho, Department of Highways
Postoffice address: P.O.Box 879, Boise County: Ada State: Idaho
2. Quantity of water claimed: 0.02 Second Feet
 - (a) Rate of withdrawal in cubic feet per second or Idaho
Miners' inches or gallons per minute
 - (b) Annual withdrawal in acre feet per annum
3. Source of water supply: Subterranean
4. Location of point of diversion or well is in the SE $\frac{1}{4}$ of the SW $\frac{1}{4}$ of Section 34
Twp. 10 S , Rge. 26 E. , B.M., County of Cassia
5. Water is to be used for: Domestic
6. If for municipal, industrial or recreational purposes, give:
 - (a) Point of use of water is in the SE $\frac{1}{4}$ of the SW $\frac{1}{4}$ of Section 34 , Twp. 10 S.
Rge. 26 E. , B.M.
 - (b) Waste water or sewage effluent is to be returned to ground
at a point in the SE $\frac{1}{4}$ of the SW $\frac{1}{4}$ of Section 34 , Twp. 10 S. , Rge. 26 E. , B.M.
7. Kind of works: 8 inch well and submersible pump
8. Estimated cost of works: \$ 7500.00
9. (a) Is reservoir to be used? No
(b) Capacity of reservoir:
10. The time required for the completion of such work and complete application of the water to the proposed use is 5 years.
11. If applicant is a corporation, give:
 - I. (a) Date and place of incorporation:
(b) Amount of capital stock: \$ (c) Amount paid in: \$
(d) Names and addresses of directors:
 - II. The financial resources of the applicant are (a) Cash on hand: \$
(b) Treasury stock: (c) Bonds to be issued:
(d) Other resources:
12. The land to be irrigated is described in the following tabulation:
13. Existing water rights and/or valid permits appurtenant to the lands to be irrigated are:
 - (a) (cubic feet per second, inches or gallons per minute) of the water herein applied for is to be supplemental to the existing water rights.
 - (b) (cubic feet per second, inches or gallons per minute) is for new lands.

Twp.	Range	Sec.	NE ¹ / ₄				NW ¹ / ₄				SW ¹ / ₄				SE ¹ / ₄				Totals
			NE ¹ / ₄	NW ¹ / ₄	SW ¹ / ₄	SE ¹ / ₄	NE ¹ / ₄	NW ¹ / ₄	SW ¹ / ₄	SE ¹ / ₄	NE ¹ / ₄	NW ¹ / ₄	SW ¹ / ₄	SE ¹ / ₄	NE ¹ / ₄	NW ¹ / ₄	SW ¹ / ₄	SE ¹ / ₄	

LICENSE ISSUED FOR 0.02 SEC. FT.

LICENSE PAGE NO.

October 31, 1969

Re: Permit No. 31484/43-2572

State of Idaho
Dept. of Highways
P. O. Box 879
Boise, Idaho

Gentlemen:

Enclosed herewith is your Water License
issued on the above numbered permit.

Very truly yours,

C. Stephen Allred, Deputy
State Reclamation Engineer

CSA:mh

Enclosure

31484
43-2572

October 21, 1969

Re: Permit No. 31484/43-2572

State of Idaho
Dept. of Highways
Box 879
Boise, Idaho

Gentlemen:

A representative from this department has made an examination of your works covered by Permit 43-2572. The works were found capable of producing .02 c.f.s. of which .02 c.f.s. can be recognized as beneficially used and licensed under Idaho law. The water is used for domestic use in SE1/4SW1/4, Sec. 34, T. 10S, R. 26E, B.M.

If you disagree with the findings, please advise us within 10 days; otherwise, a license will be issued showing the findings as set forth in this letter.

Very truly yours,

Dean R. Reynolds
Field Examiner

DRR:mh

31484
43 2572

Identification No. _____

Permit No. G-31484

STATE OF IDAHO
DEPARTMENT OF RECLAMATION

RECEIVED

OCT 10 1963

PROOF OF APPLICATION OF WATER TO BENEFICIAL USE

Department of Reclamation

1. a) Name of Permit Holder State of Idaho, Department of Highways
b) Post Office Address P. O. Box 7129, Boise, Idaho
2. Permit Number G-31484
3. Date of Priority that you are prepared to establish October 25, 1963
4. a) Source from which water was appropriated Subterranean
b) Location of the point of diversion: SE $\frac{1}{4}$ SW $\frac{1}{4}$, Section 34,
Township 10 South, Range 26 East Boise Meridian. Other points of
diversion: _____
5. a) The amount of water and use to which the water has been applied:
amount 0.04 cfs for domestic purposes from Jan. 1 to Dec. 1 incl.
(cfs and/or acre feet per annum) (Mo-Day) (Mo-Day)
amount 0.11 for lawn sprinkling purposes from Apr. 1 to Oct. 31 incl.
(cfs and/or acre feet per annum) (Mo-Day) (Mo-Day)
amount _____ for _____ purposes from _____ to _____ incl.
(cfs and/or acre feet per annum) (Mo-Day) (Mo-Day)
b) Total amount appropriated 0.154 cfs and/or acre feet per annum
c) Describe how and by whom measurement of rate of flow or amount of storage was made
and the qualifications of the person making the measurement: Amount used determined
by pump size, operating pressure and depth pumped from. Dale Harding, Asst. Dist. Engr.
6. If the means of diversion and conveyance are owned by someone other than the Permit Holder:
a) Give the name or description of the canal, ditch or other works by which the water is conducted to the place of use: NA
b) Describe the agreement or understanding by which you take water from the works: NA
7. a) Briefly describe the works for diverting and conveying the water to the place of use,
(If from a subterranean source, give the pump size, motor size, size of well casing, depth of well; if from surface water, give brief description of diversion structure and/or canal or ditch) Jacuzzi 1556M6-T 15 H.P. 8" casing 300' depth

31484

43-2572

Ralph Denton

G-31484

b) Describe the type and size of measuring device which you have installed at your point of diversion: NA

c) Give well drillers name and address and date the well was completed Ralph Denton, Kimberly, Idaho - April 13, 1964

8. If for other than irrigation, describe the beneficial use to which you have applied the water and the place of use Domestic purposes for port of entry building and related uses, in the SE $\frac{1}{4}$ SW $\frac{1}{4}$ of Section 34, Township 10 South, Range 26 East, Boise Meridian.

9. Irrigation uses: Describe the lands irrigated by giving the acreages irrigated within each 40 acre subdivision.

TWP.	RANGE	SEC.	NE $\frac{1}{4}$				NW $\frac{1}{4}$				SW $\frac{1}{4}$				SE $\frac{1}{4}$				TOTAL
			NE $\frac{1}{4}$	NW $\frac{1}{4}$	SW $\frac{1}{4}$	SE $\frac{1}{4}$	NE $\frac{1}{4}$	NW $\frac{1}{4}$	SW $\frac{1}{4}$	SE $\frac{1}{4}$	NE $\frac{1}{4}$	NW $\frac{1}{4}$	SW $\frac{1}{4}$	SE $\frac{1}{4}$	NE $\frac{1}{4}$	NW $\frac{1}{4}$	SW $\frac{1}{4}$	SE $\frac{1}{4}$	

Total number of acres irrigated _____

10. Remarks: _____

The above information is a true statement of the extent to which the above numbered permit has been developed.

10-3-68
(Date)

Dele Harding Asst. District Engineer
(Signature)

State of Idaho)
County of Lincoln) ss.

On this 3 day of October, 1968, personally appeared before me the signer (s) of the above instrument, who duly acknowledged to me that he (she) (they) executed the same.

Stanley M. Zutter
Notary Public residing at Jerome

My commission expires 3-27-72

Total acreage irrigated_____

Signature _____

34



ALLOW .02 cfs. FOR DOMESTIC USE.
MAX DIVERTED NOT TO EXCEED 73 AC-FT/S

10-20-09 02

Permit No. G-31484

DALE HARDING (Shenstone)

Name of Applicant State of Idaho - Dept. of Highways, Box 879, Boise, Idaho

December 2, 1968

Re: Permit No. G-31484

State of Idaho
Department of Highways
P. O. Box 879,
Boise, Idaho

Gentlemen:

We acknowledge receipt of your affidavit of publication submitted in connection with the above referenced permit.

Before a license can be issued a field examination must be made by a representative from this department.

We cannot tell just when this examination will be made, but our examiner will try to contact you at the time he makes the examination so that you may show him the system. If someone other than yourself should be contacted, please advise the department.

Very truly yours,

Donald W. McEldowney
Appropriation Examiner

DWM:TG

exam typed

G 31484

Better Highways Now, save lives, save time, save money!

NO. 68-191

**NOTICE OF APPROVED
APPLICATION FOR WATER**

Notice is hereby given that the State of Idaho, Department of Highways, P.O. Box 879, Boise, Idaho has received an approved permit No. G-31484 to divert 0.02 cubic feet per second of water from a subterranean source. The priority to be established under this permit is October 25, 1963. Water will be diverted by 8 inch well and submersible pump within the SE $\frac{1}{4}$ SW $\frac{1}{4}$, Sec. 34, T. 10 S., R. 26 E., B.M. Cassia County and is to be used for domestic purposes in the SE $\frac{1}{4}$ SW $\frac{1}{4}$, Sec. 34, T. 10 S., R. 26 E., B.M.

Any protests against the intent of the permit must be filed with the Department of Reclamation within ten days from the last date of publication of this notice.

R. KEITH HIGGINSON

State Reclamation Engineer

Published in the South Idaho
Press October 24, 31, 1968.

RECEIVED

OCT 21 1968

Department of Reclamation

31484

SOUTH IDAHO PRESS

BURLEY, IDAHO

AFFIDAVIT OF PUBLICATION

RECEIVED

NOV 15 1968

County of Cassia,)
) ss.
 STATE OF IDAHO)

Department of Reclamation

Ruth Chambers, being first

duly sworn, deposes and says that she is the

bookkeeper of the South Idaho Press, a daily newspaper published at Burley, Idaho, in the county aforesaid and that the paper is of general circulation therein. Deponent further states that the printed notice attached hereto was duly published according to law in the regular editions of

The South Idaho Press for 2 consecutive weeks, commencing with the issue

dated October 24 1968, and ending

with the issue dated October 31, 1968.

Ruth Chambers

Subscribed and sworn to before me

this 31st day of October

1968.

Edith Raustadt

Notary Public

Cost of Publication \$7.00

Notary Fee _____

Total Cost _____

My commission expires October 23, 1971

RECL. ENGR.	
DEPUTY	
WATER RIGHTS	
APPROP	
DIST	
ADJ	
INVESTIGATION	
WELLS	
LYNS	
ACCOUNTING	
FILE	
RETURN TO	
DISCARD	

NO. 68-191

NOTICE OF APPROVED APPLICATION FOR WATER

Notice is hereby given that the State of Idaho, Department of Highways, P.O. Box 879, Boise, Idaho has received an approved permit No. G-31484 to divert 0.02 cubic feet per second of water from a subterranean source. The priority to be established under this permit is October 25, 1963. Water will be diverted by 8 inch well and submersible pump within the SE $\frac{1}{4}$ SW $\frac{1}{4}$, Sec. 34, T. 10 S., R. 26 E., B.M. Cassia County and is to be used for domestic purposes in the SE $\frac{1}{4}$ SW $\frac{1}{4}$, Sec. 34, T. 10 S., R. 26 E., B.M.

Any protests against the intent of the permit must be filed with the Department of Reclamation within ten days from the last date of publication of this notice.

R. KEITH HIGGINSON

State Reclamation Engineer
 Published in the South Idaho Press October 24, 31, 1968.


31484

POST OFFICE DEPARTMENT
OFFICIAL BUSINESS

PENALTY FOR PRIVATE USE TO AVOID
PAYMENT OF POSTAGE, \$1.00

655-16-714B-10

POD Form 3811 Apr. 1967

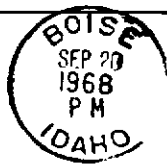

INSTRUCTIONS: Show name and address below and complete instructions on other side, where applicable. Moisten gummed ends, attach and hold firmly to back of article. Print on front of article **RETURN RECEIPT REQUESTED**.

 **RETURN TO**

NAME OF SENDER

Department of Reclamation
Annex # 2 Statehouse

STREET AND NO. OR P.O. BOX
Boise, Idaho 83707

POST OFFICE, STATE, AND ZIP CODE

31484

INSTRUCTIONS TO DELIVERING EMPLOYEE

☐ Show to whom, date, and address where delivered ☐ Deliver ONLY to addressee
(Additional charges required for these services)

RECEIPT

Received the numbered article described below.

REGISTERED NO.

SIGNATURE OR NAME OF ADDRESSEE (Must always be filled in)

CERTIFIED NO.

20246

INSURED NO.

DATE DELIVERED

SIGNATURE OF ADDRESSEE'S AGENT, IF ANY

SHOW WHERE DELIVERED (only if requested)

31484

November 8, 1968

Re: Permit No. G-31484

State of Idaho
Department of Highways
P. O. Box 879
Boise, Idaho

ATTENTION: Mr. John P. Mix

Gentlemen:

The affidavit of publication submitted in connection with the above referenced permit is unacceptable as the seal of the notary, Edith Raustadt, does not appear on the affidavit. Please have the affidavit sealed and returned to the Department.

Very truly yours,

Donald W. McEldowney
Appropriation Examiner

DWM:TG

Enc: Affidavit

C
O
P
Y

8/11/81

STATE OF IDAHO

IDAHO BOARD OF
HIGHWAY DIRECTORS

R. DOYLE SYMMS - CHAIRMAN
HOWARD B. THOMASON - VICE CHAIRMAN
C. ED FLANDRO - MEMBER

WAYNE SUMMERS - SECRETARY



E. L. MATHES
STATE HIGHWAY ENGINEER

DEPARTMENT OF HIGHWAYS

P.O. BOX 7129
BOISE, IDAHO 83707

November 6, 1968

RECEIVED

NOV 7 1968

Department of Reclamation


Building No. 2341
Cotterell Port of Entry
I-80N-4(1)220
Cassia County
District No. 2

Mr. R. Keith Higginson
State Reclamation Engineer
CAPITOL BUILDING
Boise, Idaho

Dear Mr. Higginson:

Pursuant to your letter of October 14, 1968, enclosed please find a copy of the affidavit of publication from the South Idaho Press in connection with the publication of the legal notice for Permit No. G-31484.

Yours very truly,

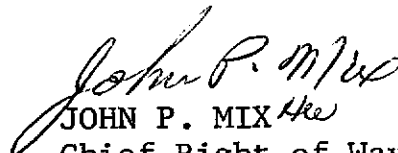
JOHN P. MIX
Chief Right of Way Agent

1d
encls.

September 13, 1968

Re: Permit No. G-31484

State of Idaho
Department of Highways
P. O. Box 879
Boise, Idaho

b
Gentlemen:

During the 1967 session of the Idaho Legislature, certain amendments were made in the law pertaining to the procedures for making proof of beneficial use of water. In order for the Department to comply with these changes, Rules of Practice and Procedure were adopted on August 1, 1968. Generally, these procedures and the amended law make it simpler for a person to make proof and relieve the permit holder from making separate proofs of completion of works and beneficial use of water.

The enclosed order modifies your permit to comply with those rules and regulations. As a part of the new procedure, you will be required to publish a notice at your expense for two consecutive weeks in a paper as prescribed by the Department, stating that you have been issued a permit and are now submitting proof of beneficial use. Previously, a permit holder had to publish a notice for four weeks when he submitted proof under his permit.

If you will complete the enclosed forms, we will cause the notice to be published. Should you require additional forms or information, we will be glad to supply it upon request at any time.

Very truly yours,

Donald W. McEldowney
Appropriation Examiner

DWM:tg
Enc: Order
Proof due notice
Proof package
Advertising package

h 31484

September 16, 1968

Re: Permit No. G-31484

State of Idaho
Department of Highways
P. O. Box 879
Boise, Idaho

Gentlemen:

One of the conditions of the approval of your permit G-31484 was that proof of application of the water to beneficial use be submitted to this office on or before October 31, 1968 ~~xxxxxx~~

Enclosed is an affidavit form which must be used to submit this proof. You may also request an extension of time provided the delay is for reasonable cause as indicated in Section 42-204, ICA.

Either the proof or a request for extension must be received by this department on or before the above mentioned date, otherwise the permit will lapse and be of no further force or effect.



State Reclamation Engineer

Enclosure: Proof form

BEFORE THE STATE RECLAMATION ENGINEER

OF THE

STATE OF IDAHO

IN THE MATTER OF PERMIT NO. G-31484)

in the name of State of Idaho, Department of)

Highways, P. O. Box 879, Boise, Idaho)

ORDER MODIFYING REQUIREMENTS
FOR COMPLETION OF PERMIT TO
APPROPRIATE WATER

WHEREAS, the 39th Idaho Legislature made certain amendments to the Idaho Water Law; and,

WHEREAS, these changes raised questions as to the procedures to be followed by holders of permits issued prior to the effective date of the amendments, May 31, 1967; and,

WHEREAS, on August 1, 1968, the Department of Reclamation adopted Rules of Practice and Procedures for the processing of such permits issued prior to May 31, 1967; and,

WHEREAS, Permit No. G-31484 was issued previous to that date;

NOW THEREFORE, the requirements for completion of the above-numbered permit are hereby modified to conform to the adopted Rules of Practice and Procedures as follows:

1. The above-numbered permit will be completed under the terms of Title 42, Chapter 2, Idaho Code, as amended by the 39th Idaho Legislature.
2. The conditions of the above-numbered permit are modified as follows:
 - a. Notice of the issuance of the permit will be published at the permit holders expense for two weekly issues in the official newspaper of the county in which the point of diversion lies.
 - b. The permittee will not be required to submit proof of completion of works as originally specified, but will be required to submit proof to the Department of Reclamation of the application of the water to beneficial use on or before October 31, 1968. The permit holder should be aware that failure to complete one-fifth (1/5) of the works within one-half (1/2) of the time originally set for Completion of Works may be grounds for cancellation at the instance of the Department.

Dated this 18th day of September, 1968.

Jack A. Barnett, Deputy
State Reclamation Engineer

31484

MEMORANDUM FOR THE FILE

Permit No. G-31484 was issued to the State of Idaho, Department of Highways, on October 31, 1963, and provides for appropriation of .02 second foot of water from a well located in the SE $\frac{1}{4}$ SW $\frac{1}{4}$, Sec. 34, T. 10 S., R. 26 E., B. M., Cassia County. The water is to be used for domestic purposes, in connection with a checking station and rest area. This well is located within the designated "Raft River Critical Ground-Water Area" The issuance of the permit is in error since the designation of a critical ground water area infers that there is no unappropriated water available in the ground water source. However, due to the fact that domestic wells enjoy an exception from necessity of obtaining a permit it would have been proper to drill the well and appropriate the water without a permit. The records of the department should therefore be marked to indicate that this permit was issued in error. Proof of completion of works and beneficial use of water will be allowed to be made under the permit and a license will be issued confirming the right established under the exception to the statute contained in Sec. 42-227, Idaho Code.

R. Keith Higgins


B 31484

RECEIVED

OCT 10 1968

Department of Reclamation

(This completed form authorizes the Department of Reclamation to publish the required notice at your expense.)

State Reclamation Engineer:

You are hereby authorized to have the attached notice published at my expense in the South Idaho Press of Burley, Idaho; published in the county in which the works are situated.

State of Idaho, Department of Highways

By: John P. Mix
(signature)

Chief Right of Way Agent

P. O. Box 7129
(address)

October 9, 1968
(date)

In case of canals or other works designed to divert and carry more than 50 cubic feet of water per second, the following certificate must be signed by a well known and competent engineer when proof is for completion of works.

I hereby certify that the facts set forth in the attached notice are true.

Engineer

STATE OF IDAHO

IDAHO BOARD OF
HIGHWAY DIRECTORS

R. DOYLE SYMMS - CHAIRMAN
HOWARD B. THOMASON - VICE CHAIRMAN
C. ED FLANDRO - MEMBER

WAYNE SUMMERS - SECRETARY



E. L. MATHES
STATE HIGHWAY ENGINEER

DEPARTMENT OF HIGHWAYS

P.O. BOX 7129
BOISE, IDAHO 83707

RECEIVED

OCT 10 1968

October 9, 1968

Department of Reclamation


Building No. 2341
Cotterell Port of Entry
I-80N-4(1)220
Cassia County
District No. 2

Mr. R. Keith Higginson
State Reclamation Engineer
CAPITOL BUILDING
Boise, Idaho

Dear Mr. Higginson:

Enclosed please find the executed forms for Proof of Application of Water to Beneficial Use and the authorization for the publishing of the notice in connection with Permit No. G-31484.

Yours very truly,

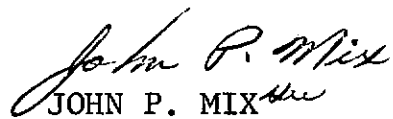
JOHN P. MIX
Chief Right of Way Agent

1d
encls.

Better Highways Now, save lives, save time, save money!

G-31484

October 14, 1968

Re: Permit No. G-31484

State of Idaho
Department of Highways
P. O. Box 879
Boise, Idaho

Gentlemen:

We acknowledge receipt of your affidavit submitted as proof of beneficial use ~~on application~~ for permit G-31484.

Before a license can be issued a field examination must be made by a representative from this department.

We cannot tell just when this examination will be made, but our examiner will try to contact you at the time he makes the examination so that you may show him the system. If someone other than you should be contacted by the examiner, please advise.

Very truly yours,

Donald W. McEldowney
Appropriation Examiner

DWM:tg

Note: We noticed that on the affidavit you submitted to the Department that your address was given as P. O. Box 7129; however, on permit no. G-31484, it is given as P. O. Box 879. Please advise the Department as to which is correct. Thank you.

October 14, 1968

Re: Permit No. G-31484
State of Idaho,
Department of Highways

South Idaho Press
Burley, Idaho 83318

Gentlemen:

Enclosed is a legal notice which we wish to have published for two consecutive weekly issues of your newspaper. We have inserted the publication dates allowing ample time for you to submit us a galley proof for our review before publication.

After sending us a galley proof, proceed with the publication on the dates we have inserted assuming the notice is correct. If we have any corrections, we will notify you before the first publication date. If you can not publish the notice on the proposed dates, please contact the Department of Reclamation immediately.

The expense of the publication is to be paid by State of Idaho, Department of Highways, P. O. Box 879, Boise, Idaho, to whom you should furnish an affidavit of publication.

Very truly yours,

Donald W. McEldowney
Appropriation Examiner

DWM:tg

Enc: Legal notice
State of Idaho,
Department of Highways

NOTE: The permit holder is required to obtain an affidavit of publication from the above referenced newspaper and to submit it to the Department at once.

A-31484

RECEIVED

OCT 10 1968

NOTICE OF APPROVED APPLICATION FOR WATER

Department of Reclamation

Notice is hereby given that the State of Idaho, Department of Highways, P. O. Box 879, Boise, Idaho
has received an approved permit No. G-31484 to divert ~~store~~
0.02 cubic feet per second ~~acre feet~~ of water from
a subterranean source
The priority to be established
under this permit is October 25, 1963
Water will be diverted by 8 inch well and submersible pump
within the SE 1/4 Sec. 34,
T. 10 S., R. 26 E., B. M., Cassia County
and is to be used for domestic purposes
in the SE 1/4 Sec. 34, T. 10 S., R. 26 E., B. M.

Any protests against the intent of the permit must be filed with the
Department of Reclamation within ten days from the last date of publication
of this notice.

R. KEITH HIGGINSON
State Reclamation Engineer

Published in the South Idaho Press
on October 24 and October 31, 1968

G-31484

STATE OF IDAHO

IDAHO BOARD OF
HIGHWAY DIRECTORS

WALLACE C. BURNS - CHAIRMAN
ERNEST F. GAFFNEY - VICE CHAIRMAN
R. DOYLE SYMMS - MEMBER

WAYNE SUMMERS - SECRETARY



DEPARTMENT OF HIGHWAYS

P. O. BOX 879
BOISE, IDAHO

October 25, 1963

G. BRYCE BENNETT
STATE HIGHWAY ENGINEER

I-80N-4(1)220
Salt Lake I.C. -
Cotterell I.C.
Cassia County
District No. 2
Port of Entry at
Cotterell

Mr. George N. Carter
State Reclamation Engineer
107 State House
Boise, Idaho

RECEIVED
OCT 25 1963

Department of Reclamation

Dear Mr. Carter:

Enclosed please find "Application for Permit to appropriate the Subterranean waters of the State of Idaho" for use at the proposed Cotterell Port of Entry, in connection with the above captioned Project.

If your office has no objection to our application, please return an executed copy of the Permit.

Very truly yours,

G. BRYCE BENNETT
State Highway Engineer

John P. Mix

John P. Mix
Chief Right of Way Agent

JPM:HNW:cr
Enclosure



Pay us a visit in '63

231484

November 12, 1963

Re: Permit No. G-31484

State of Idaho,
Department of Highways,
P. O. Box 879,
Boise, Idaho.

Gentlemen:

We enclose Permit No. G-31484 in which we direct
your attention to the limitations and conditions as given
on the fourth page under approval of the State Reclamation
Engineer.


Very truly yours,

CARL E. TAPPAN
State Reclamation Engineer
By


(MRS.) EDNA P. RULE
Chief Clerk

Encl. - Permit
EPR:pmk


G 31484

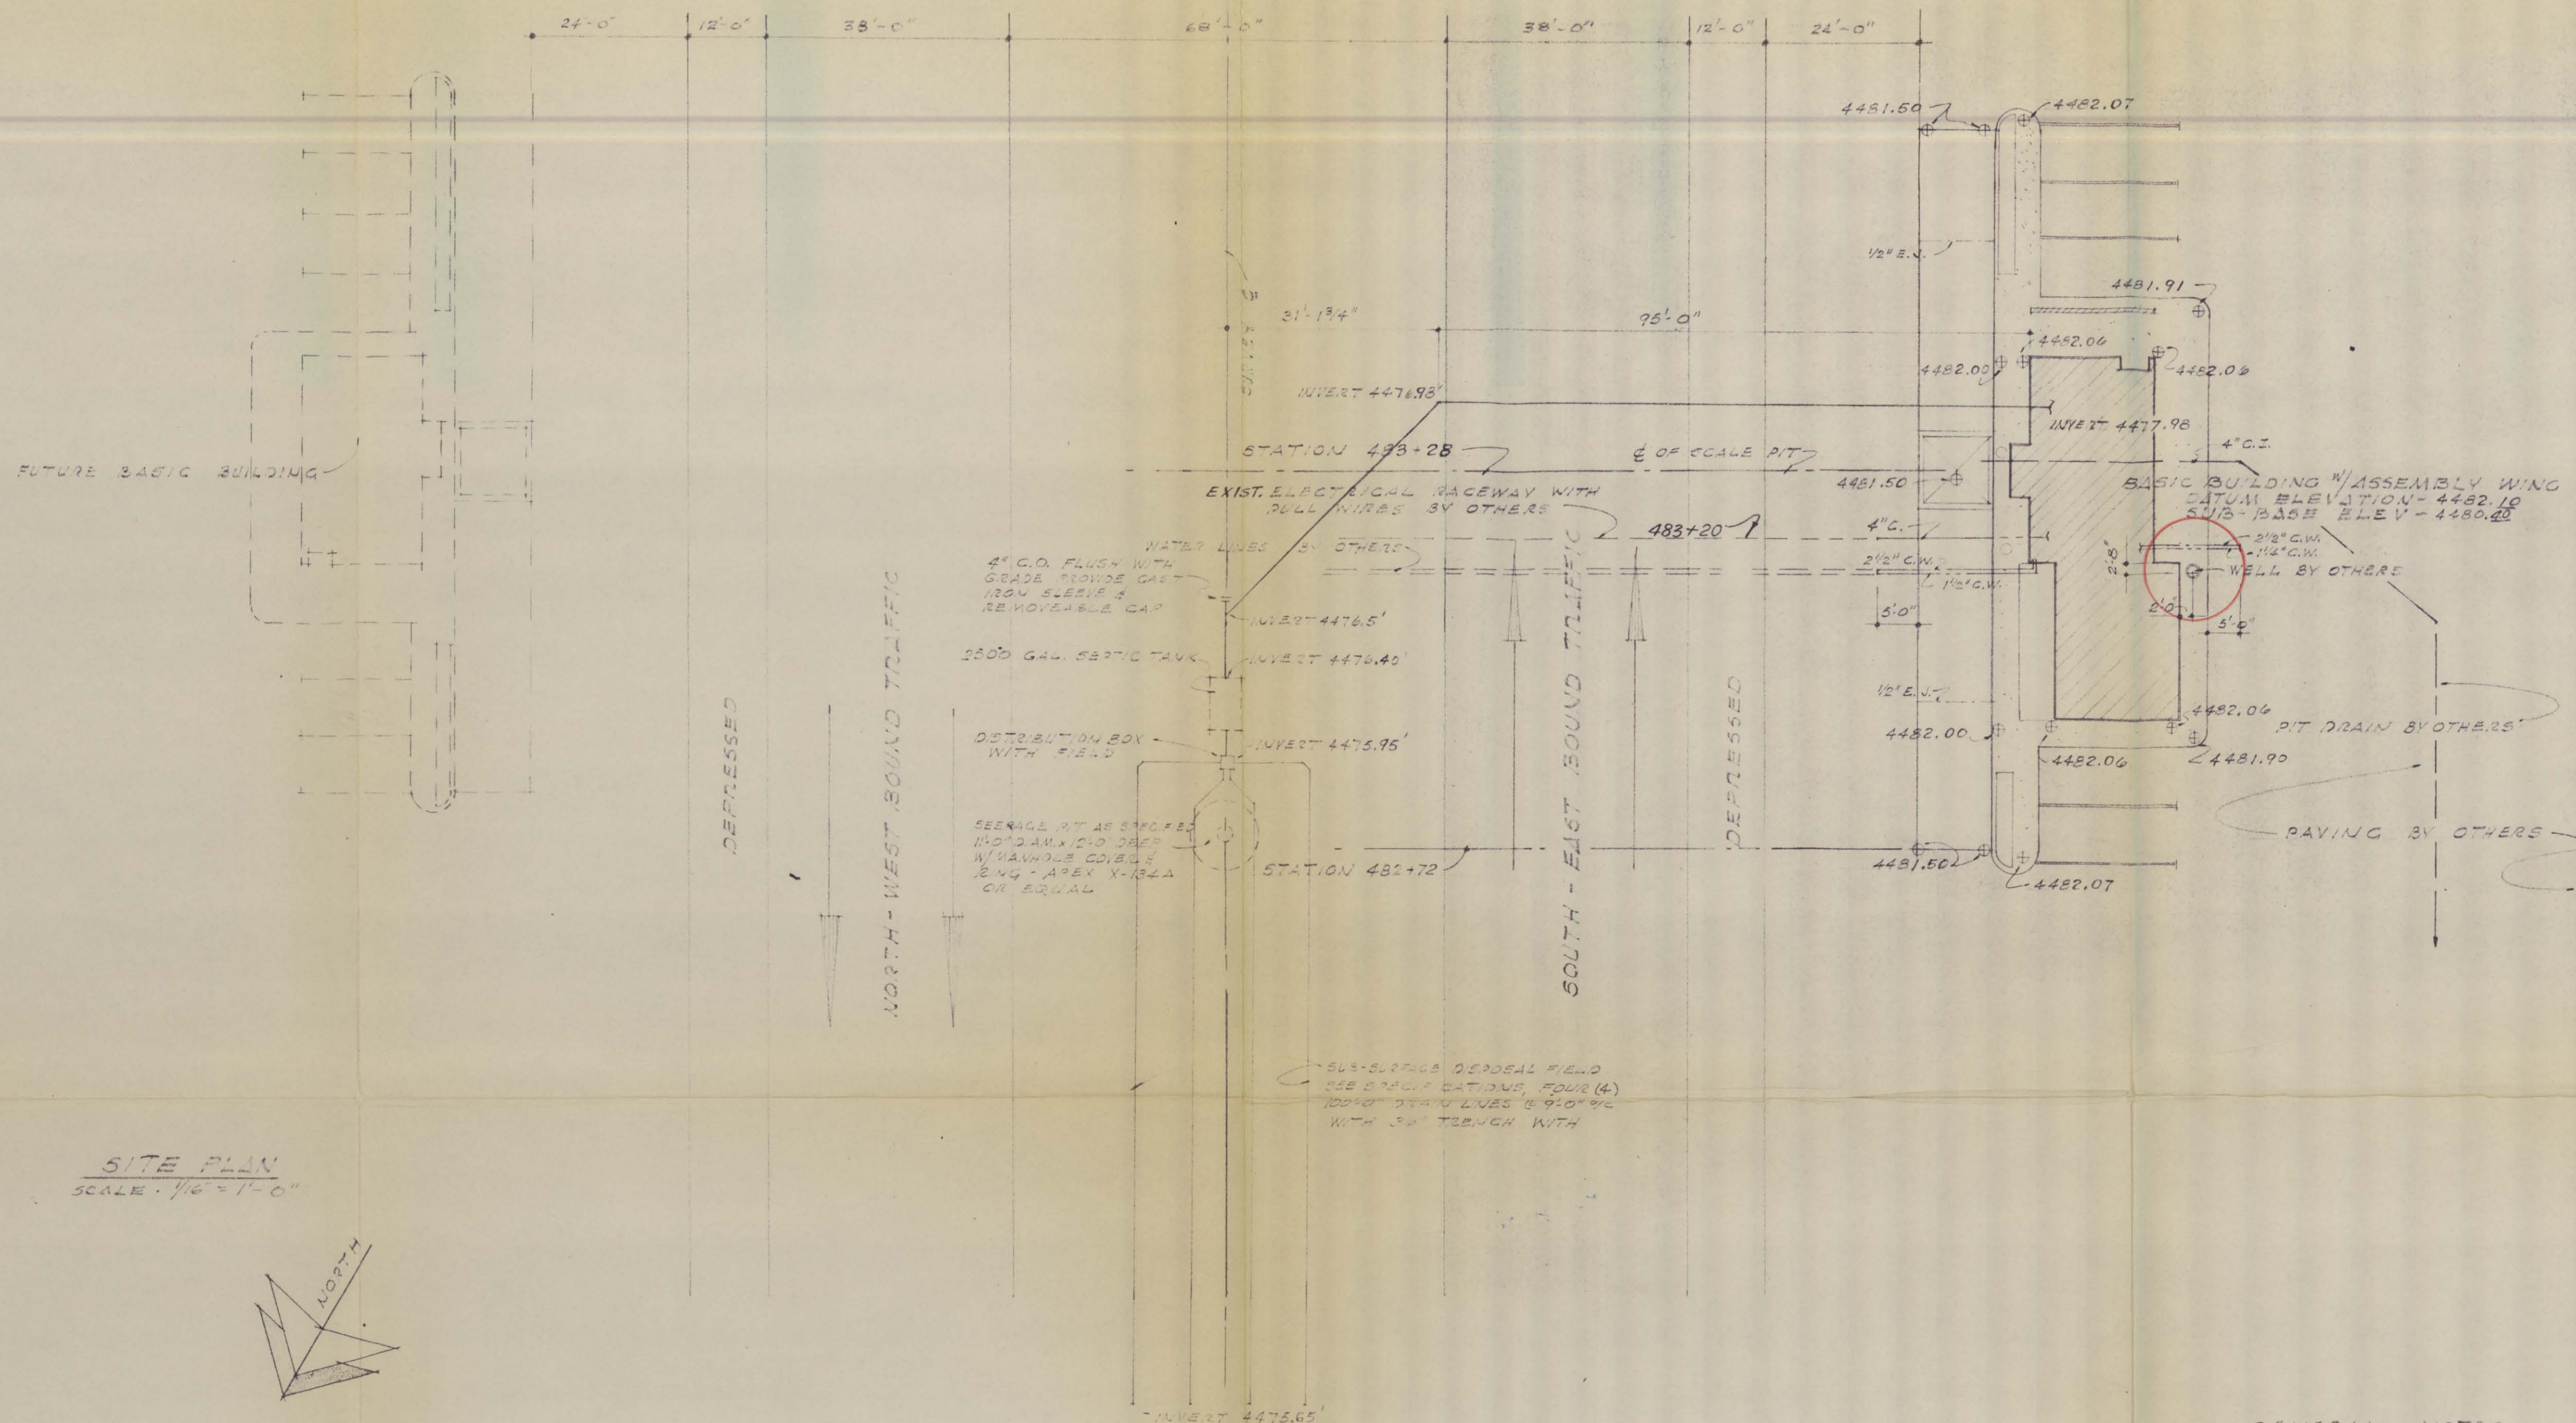


SITE PLAN
SCALE: 1/8" = 1'-0"

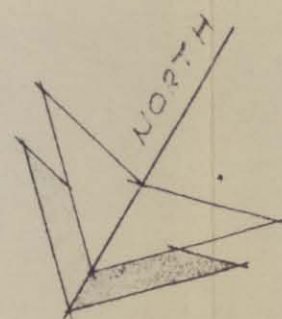

Portion of the SE 1/4 of Section 34
T.10S., R.26E., B.M.

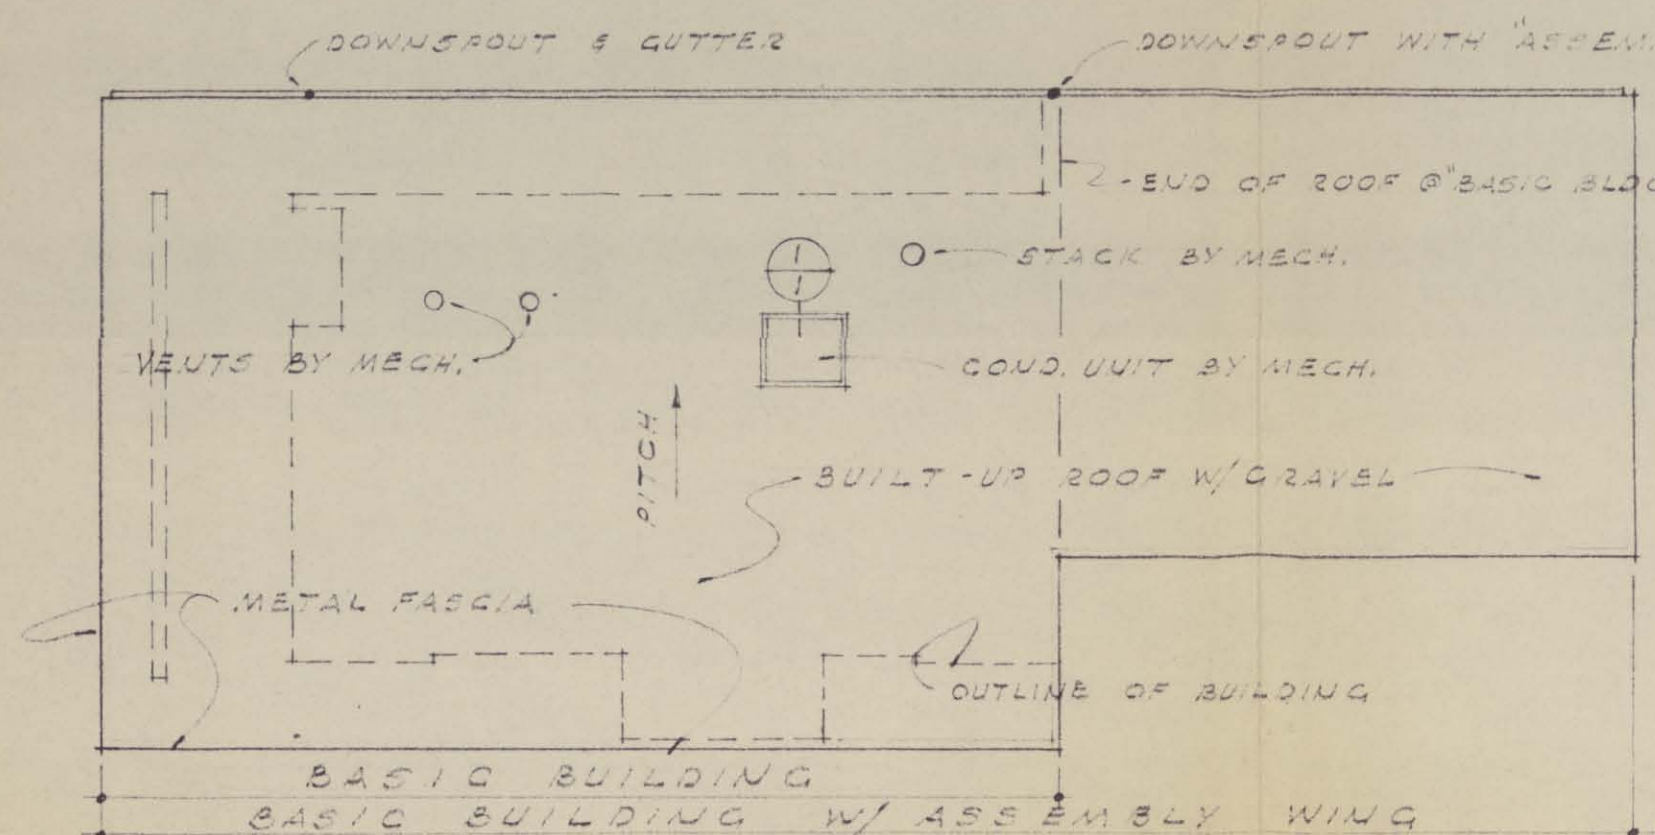

ROOF PLAN
SCALE: 1/8" = 1'-0"

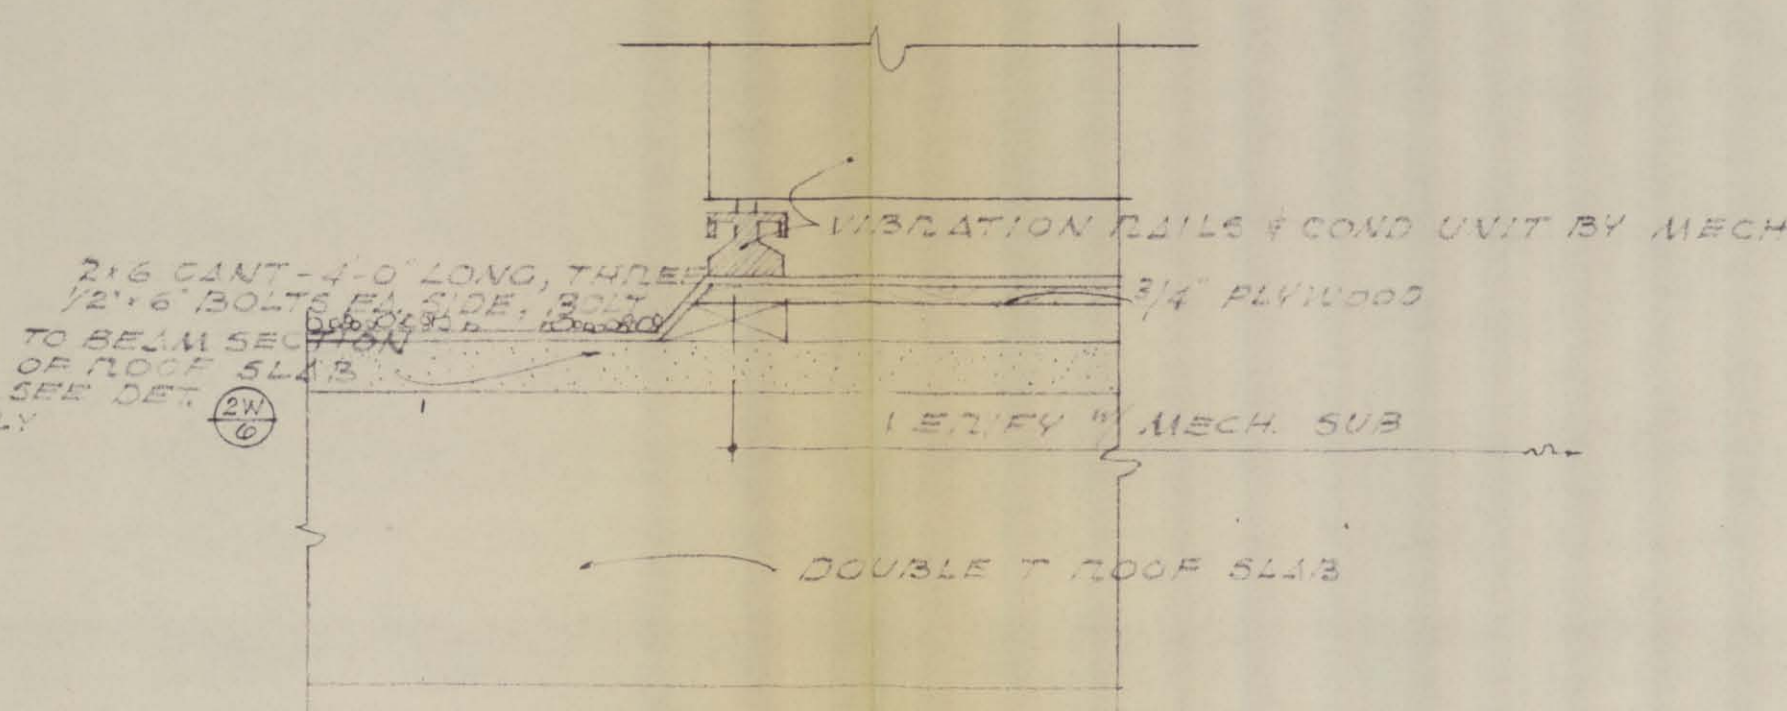

ROOFING DETAIL
SCALE: 1/2" = 1'-0"

NOTE:
SEWAGE PIT SIZE AND
SUB-SURFACE DISPOSAL
FIELD SIZE ARE BASED
ON A 5 MINUTE PERCOLA-
TION RATE (5.2 GAL./SQ. FT.)

GENERAL NOTES

SUB-BASE SHALL BE PLACED BY OTHERS PRIOR
TO AWARDING OF BUILDING CONTRACT. CONTRACTOR
SHALL CONSIDER TOP OF SUB-BASE TO BE THE
EQUIVALENT OF TOP OF EXISTING GRADE.
CONTRACTOR SHALL FURNISH & PLACE ALL
REQUIRED FILL ABOVE SUB-GRADE AS
REQUIRED FOR THE CONSTRUCTION OF THE
BUILDING, SIDEWALKS & SCALE APRON.

PAVING & BALLAST SHALL BE PLACED BY OTHERS
AFTER BUILDING CONSTRUCTION & CURB WORK
HAS PROCEEDED SUFFICIENTLY FOR PAVING
TO COMMENCE.

WELL INSTALLATION BY OTHER SHALL BE
COMPLETED PRIOR TO THE AWARD OF THE
BUILDING CONTRACT.

4482.00 FINISH GRADE INDICATION BASED
ON HIGHWAY BENCH MARK.

Permit Map No. 31484
As Approved 3/1/1963
CARL E. TAPPAN
State Reclamation Engineer

SHEET SCHEDULE

A-1	SITE & ROOF PLAN	E-1	ELECTRICAL PLANS
A-2	FOUNDATION PLAN	E-2	ELECTRICAL DETAILS
A-3	FLOOR PLAN	SP-1	SPECIFICATIONS 1-5
A-4	ELEVATIONS & SECTION	SP-2	SPECIFICATIONS 6-13
A-5	WALL SECTION	SP-3	SPECIFICATIONS 14-18
A-6	WISC DETAILS	SP-4	SPECIFICATIONS 19-23
M-1	HEATING & PLUMBING	SP-5	SPECIFICATIONS 24-25

APPROVED BY
ASSISTANT STATE HIGHWAY ENGINEER
APPROVED BY
COMMISSIONER OF LAW ENFORCEMENT




PORT OF ENTRY BUILDING
FOR DEPT. OF HIGHWAYS
STATE OF IDAHO

NAT J. ADAMS AND ASSOCIATES
ARCHITECTS ... A. I. A.
IDAHO BUILDING BOISE, IDAHO
DRAWN A.E.Q. CHECKED A.E.Q. DATE 10/3/63 12:15 P. OF 6

31484

FEDERAL ROAD REGION NO	STATE	FEDERAL AID PROJECT NO.	TOTAL SHEETS	SHEET NO.
8	IDAHO	I-80N-4(1)220	40	31

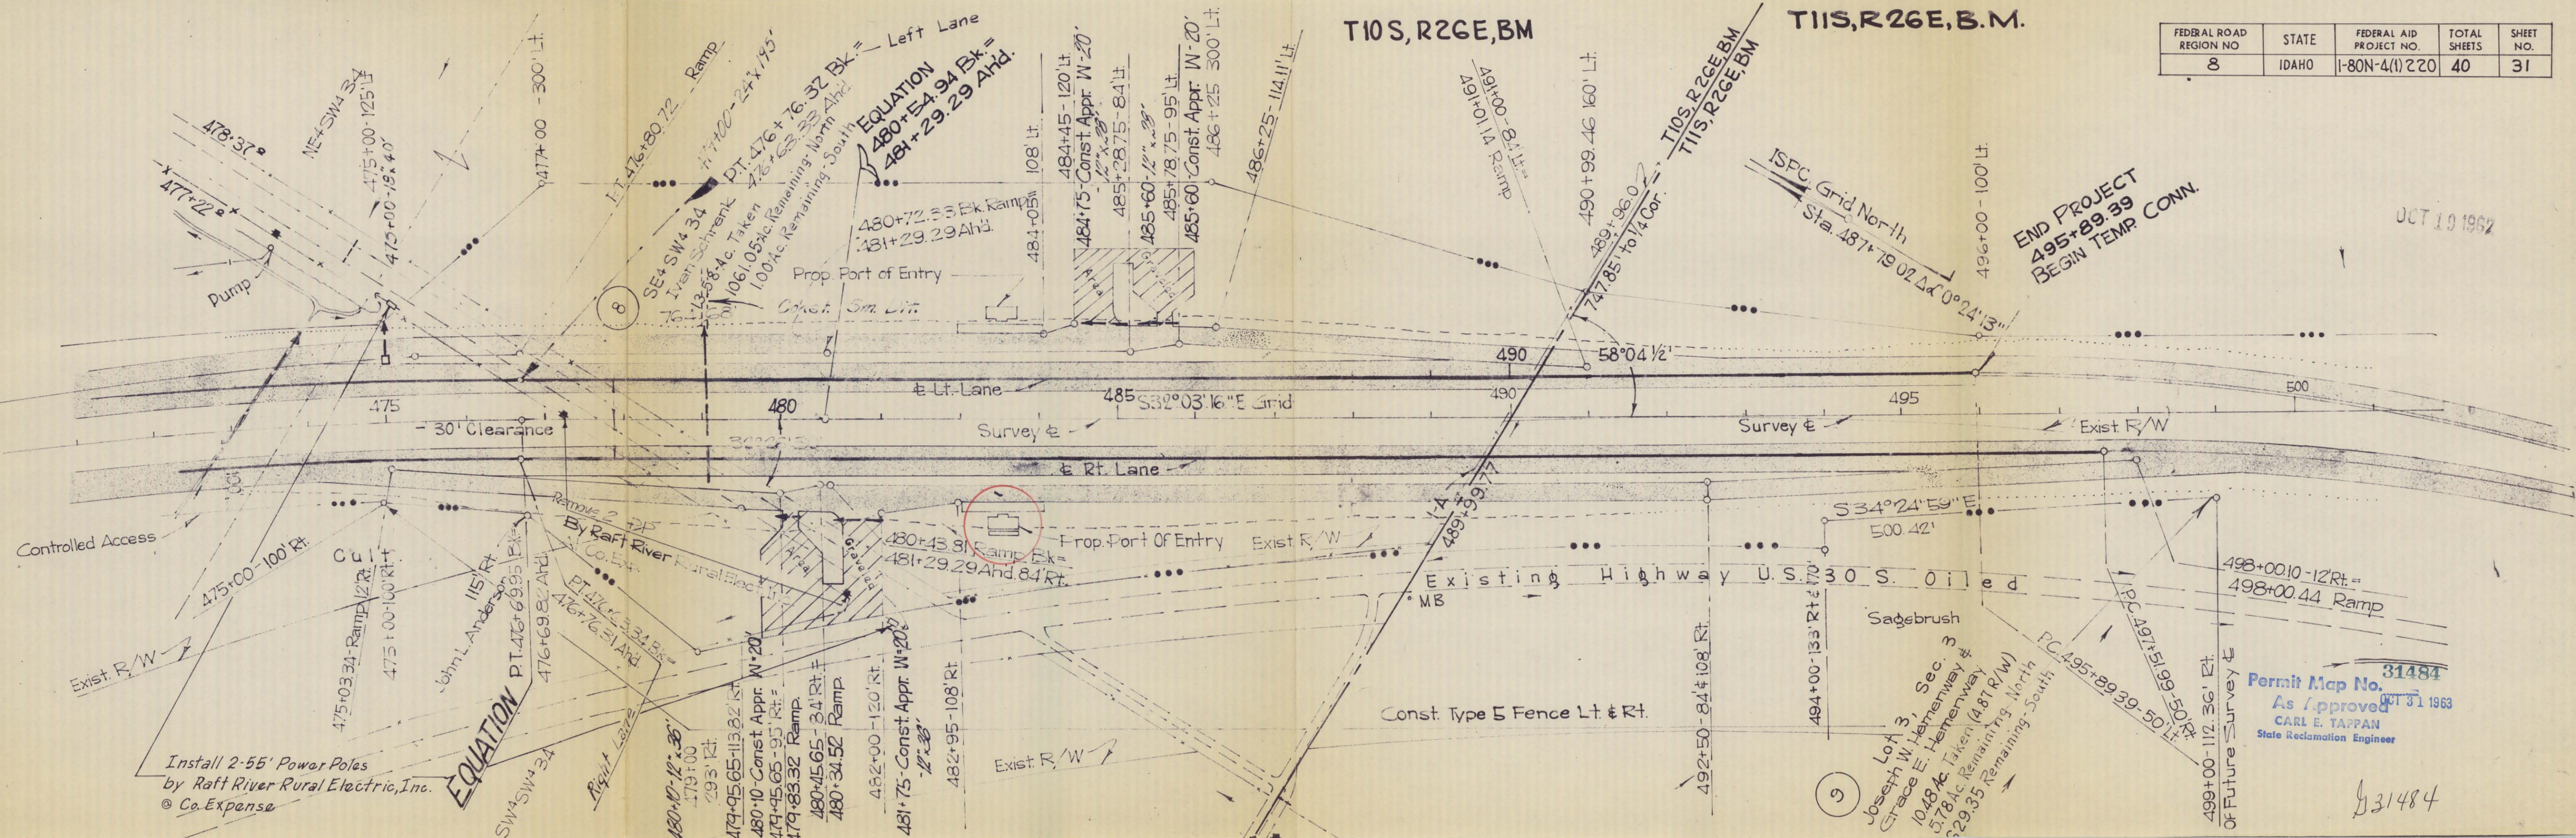

T10S, R26E, BM

T11S, R26E, B.M.

END PROJECT
495+89.39
BEGIN TEMP. CONN.

OCT 10 1962

Permit Map No. 31484
As Approved
CARL E. TAPPAN
State Reclamation Engineer

31484