
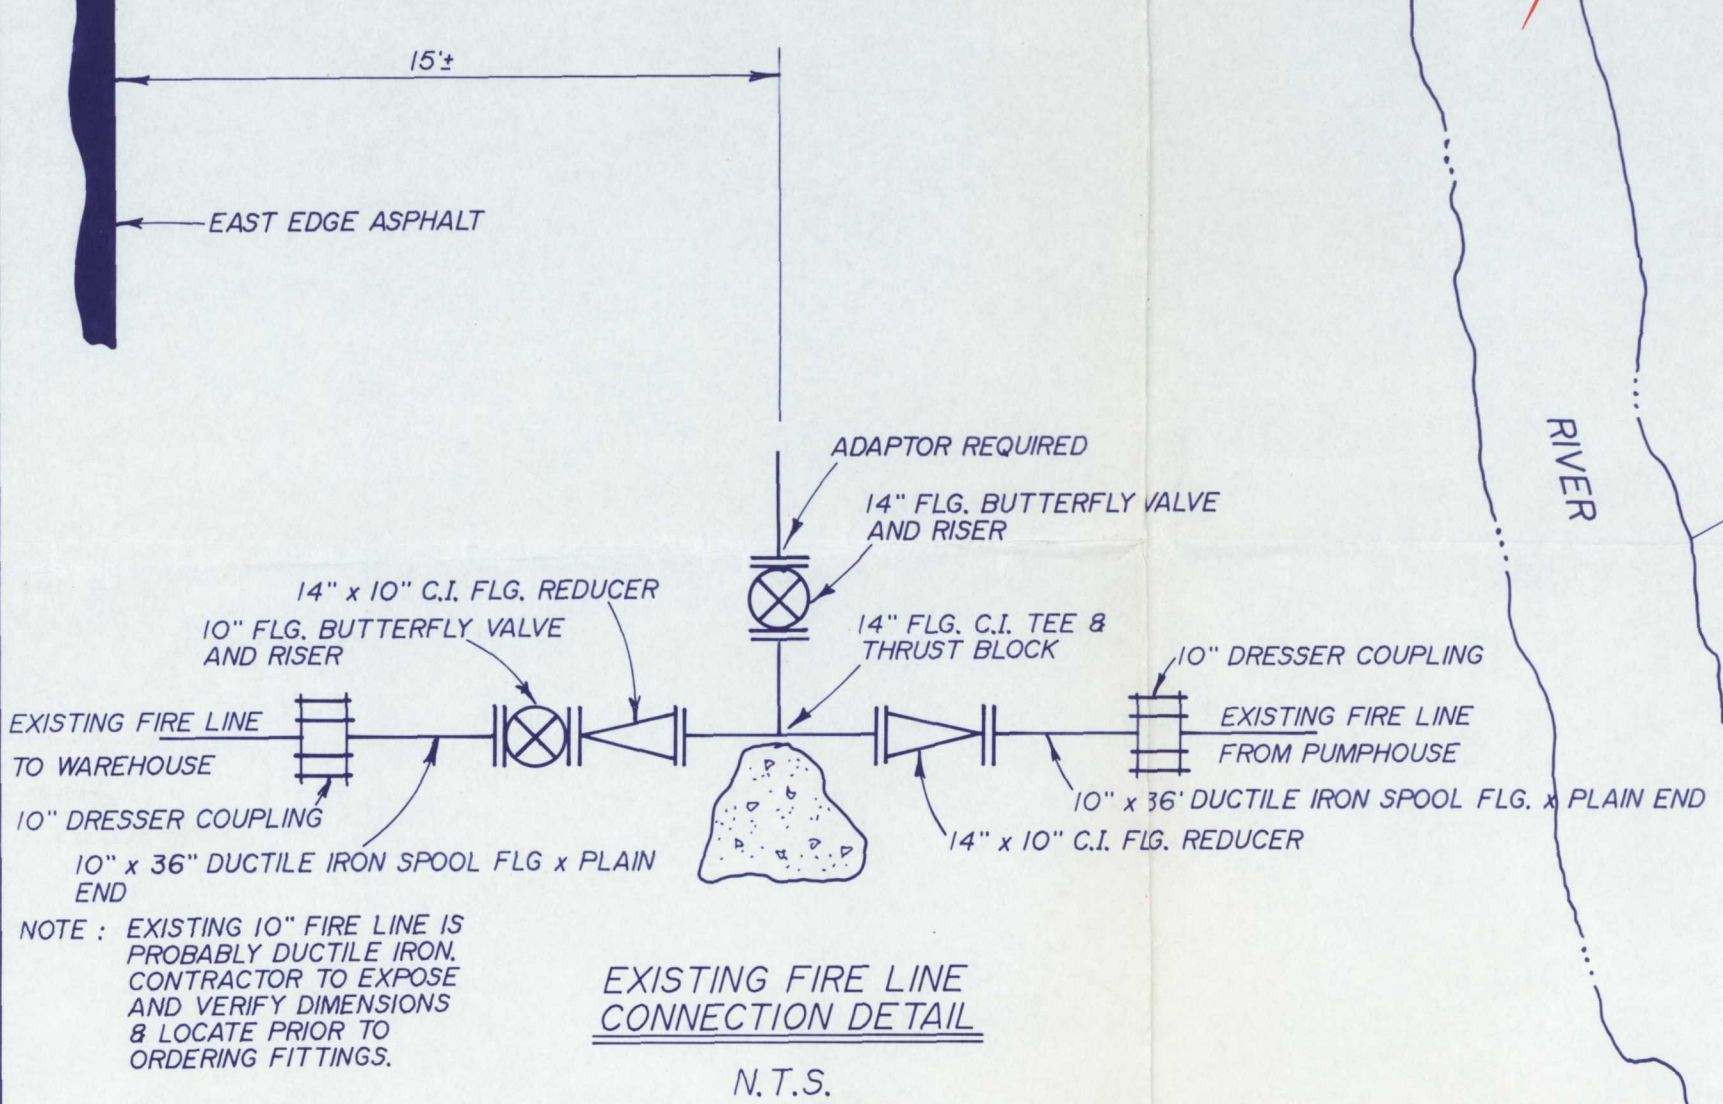


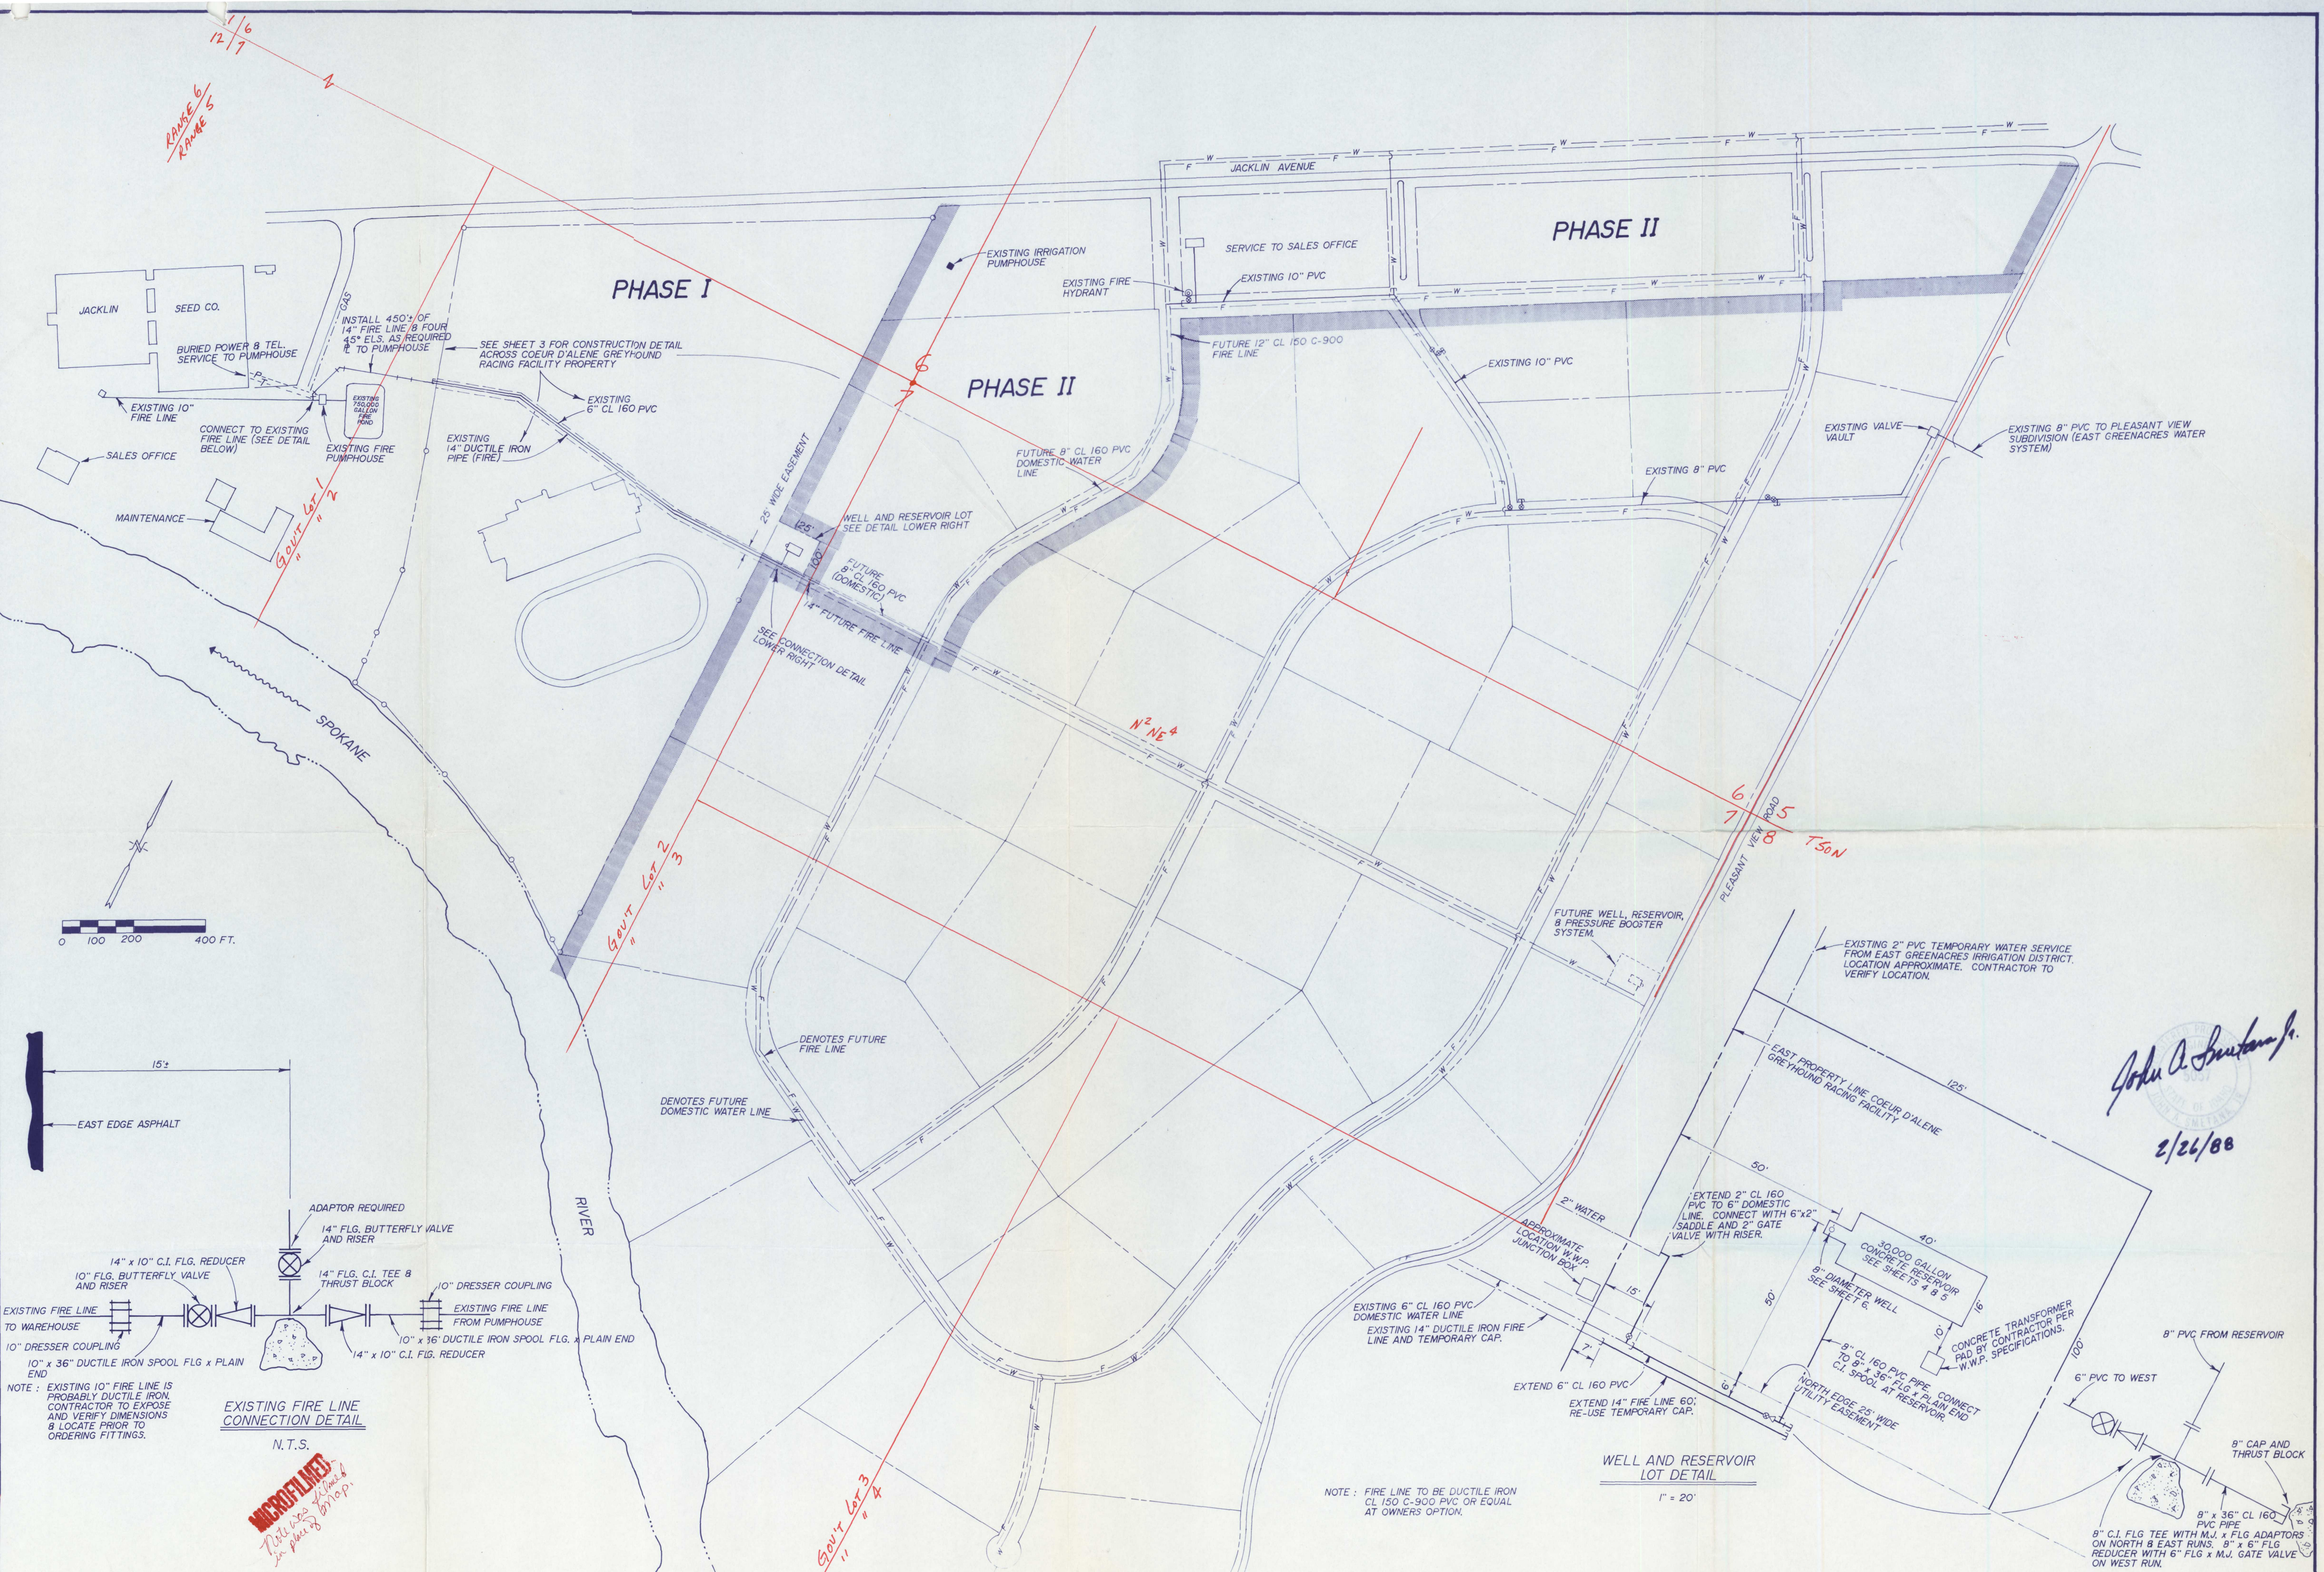

WELL AND RESERVOIR LOT DETAIL
1" = 20'