

State of Idaho
Department of Water Resources
Permit to Appropriate Water

NO. 85-15440

Priority: February 06, 2004

Maximum Diversion Rate: 0.06 CFS
Maximum Diversion Volume: 1.0 AF

This is to certify, that PAUL L C SNIDER Or MARLENE SNIDER
PO BOX 219
LEWISTON ID 83501

have applied for a permit to appropriate water from:

Source: SPRING

Tributary: SINKS

and a permit is APPROVED for development of water as follows:

<u>BENEFICIAL USE</u>	<u>PERIOD OF USE</u>	<u>RATE OF DIVERSION</u>	<u>ANNUAL VOLUME</u>
DIVERSION TO STORAGE	01/01 to 12/31	0.06 CFS	
WILDLIFE STORAGE	01/01 to 12/31		1.0 AF
RECREATION STORAGE	01/01 to 12/31		1.0 AF
STOCKWATER STORAGE	01/01 to 12/31		1.0 AF

LOCATION OF POINT OF DIVERSION:

SPRING L4 (SE $\frac{1}{4}$ SW $\frac{1}{4}$ SW $\frac{1}{4}$) Sec. 18, Twp 36N, Rge 01W, B.M., NEZ PERCE County

PLACE OF USE: WILDLIFE STORAGE, RECREATION STORAGE, STOCKWATER STORAGE

Twp Rge Sec	NE				NW				SW				SE				Totals
	NE	NW	SW	SE	NE	NW	SW	SE	NE	NW	SW	SE	NE	NW	SW	SE	
36N 01W 18												X					

CONDITIONS OF APPROVAL

1. Proof of application of water to beneficial use shall be submitted on or before **July 01, 2009**.
2. Subject to all prior water rights.
3. Project construction shall commence within one year from the date of permit issuance and shall proceed diligently to completion unless it can be shown to the satisfaction of the Director of the Department of Water Resources that delays were due to circumstances over which the permit holder had no control.
4. Recreation storage use is for swimming & fishing.
5. Stockwater storage use is for 10 head horses & mules.

This permit is issued pursuant to the provisions of Section 42-204, Idaho Code. Witness the signature of the Director, affixed at Boise, this 19th day of July, 2004.


for KARL J DREHER, Director

RECEIVED

JUL 13 2004

Department of Water Resources

71284

Ident. No. 85-15440

STATE OF IDAHO

DEPARTMENT OF WATER RESOURCES

APPLICATION FOR PERMIT

To appropriate the public waters of the State of Idaho

RECEIVED

FEB 06 2004

IDWR/North

1. Name of Applicant Paul or Marlene Snider Phone (208) 746-5555
Mailing address Po Box 219 Lewiston ID 83501

2. Source of water supply Spring which is a tributary of Sinks

3. Location of point of diversion is Township 36N Range 1W Sec. 18, in the SE $\frac{1}{4}$,
SW $\frac{1}{4}$, SW $\frac{1}{4}$, Govt. Lot 4, B.M., Neg Perce County;

additional points of diversion if any: _____

4. Water will be used for the following purposes:

Amount 0.06 cfs for Diversions to Storage purposes from 1/1 to 12/31 (both dates inclusive)
(cfs or acre-feet per annum)

Amount 1.0 for Wildlife Storage purposes from 1/1 to 12/31 (both dates inclusive)
(cfs or acre-feet per annum)

Amount 1.0 for Recreation Storage purposes from 1/1 to 12/31 (both dates inclusive)
(cfs or acre-feet per annum)

Amount 1.0 for Stockwater Storage purposes from 1/1 to 12/31 (both dates inclusive)
(cfs or acre-feet per annum)

Amount _____ for _____ purposes from _____ to _____ (both dates inclusive)
(cfs or acre-feet per annum)

Amount _____ for _____ purposes from _____ to _____ (both dates inclusive)
(cfs or acre-feet per annum)

5. Total quantity to be appropriated is (a) 0.06 and/or (b) 1.0
cubic feet per second acre feet per annum

6. Proposed diverting works:

a. Describe type and size of devices used to divert water from the source _____

b. Height of storage dam 9 feet; active reservoir capacity 1.0 acre-feet; total
reservoir capacity 1.0 acre-feet

c. Proposed well diameter is _____ inches; proposed depth of well is _____ feet

d. Is ground water with a temperature of greater than 85°F being sought? _____

e. If well is already drilled, when? _____; Drilling firm _____;

Well was drilled for (well owner) _____; Drilling Permit No. _____

7. Time required for completion of works and application of water to proposed beneficial use is 5 years (minimum 1 year)

8. Description of proposed uses (if irrigation only, go to item 9):

a. Hydropower; show total feet of head and proposed capacity in kW. _____

b. Stockwatering; list number and kind of livestock. 10 head horses/mules

c. Municipal; show name of municipality. _____

d. Domestic; show number of households. _____

e. Other; describe fully. Recreation, swimming, fishing

3. Description of place of use:

- a. If water is for irrigation, indicate acreage in each subdivision in the tabulation below.
- b. If water is used for other purposes, place a symbol of the use (example: *D* for Domestic) in the corresponding place of use below. See instructions for standard symbols.

TWP	RGE	SEC	NE				NW				SW				SE				TOTALS
			NE	NW	SW	SE	NE	NW	SW	SE	NE	NW	SW	SE	NE	NW	SW	SE	
36N	1W	18												*					

Total number of acres to be irrigated _____

10. Describe any other water rights used for the same purposes as described above. _____

11. a. Who owns the property at the point of diversion? Applicant


b. Who owns the land to be irrigated or place of use? Applicant

c. If the property is owned by a person other than the applicant, describe the arrangement enabling the applicant to make this filing: _____



12. Remarks: * Pond for Recreational, Wildlife and Stockwater Storage

13. **MAP OF PROPOSED PROJECT REQUIRED** - Attach an 8½"x11" map clearly identifying the proposed point of diversion, place of use, section #, township & range. (A photocopy of a USGS 7.5 minute topographic quadrangle map is preferred.)

BE IT KNOWN that the undersigned hereby makes this application for permit to appropriate the public waters of the State of Idaho as herein set forth.

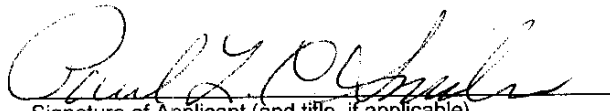
Signature of Applicant (and title, if applicable)

Received by db Date 2/6/04 Time 1:00 P Preliminary check by db
 Fee \$ 100.00 Receipted by db # ND16077 Date 2/6/04
 Publication prepared by db Date 6/9/04 Published in Leavenworth Trib. 6/17 + 24/04
 Publication approved db Date 6/29/04

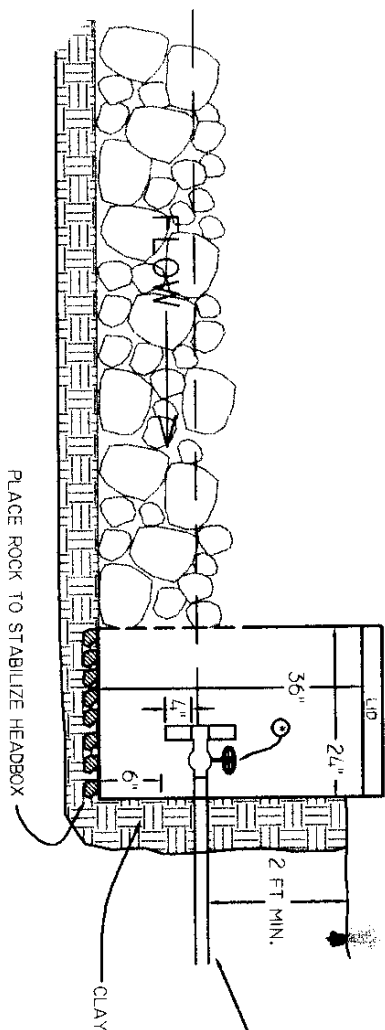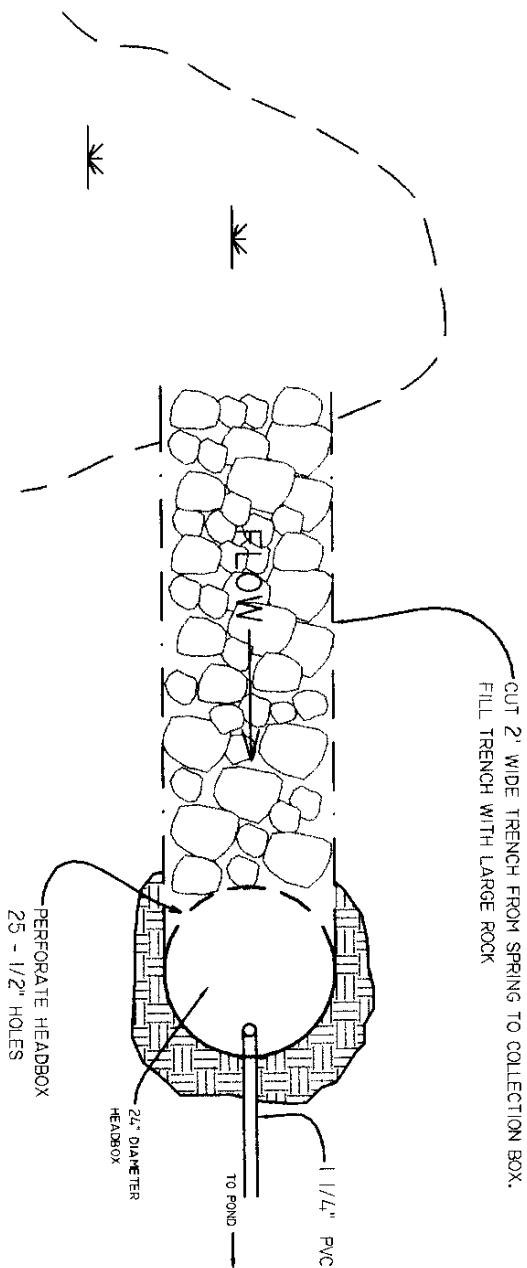

Ⓞ PLACE A VALVE ON OUTLET PIPE SO FLOW OF WATER CAN BE REGULATED.

SET PIPE AT ELEVATION OF CURRENT WATER LEVEL.

I HAVE REVIEWED THE PLANS AND SPECIFICATIONS AND AGREE TO CONSTRUCT THIS PROJECT IN ACCORDANCE WITH THEM.

COOPERATOR _____ DATE _____


SPRING DEVELOPMENT PAUL SNIDER WHIP

NRCS NATURAL RESOURCES CONSERVATION SERVICE

DESIGNED <i>[Signature]</i>	DATE 9/03	APPROVED BY: _____	DRAWN <i>[Signature]</i>	DATE: _____	SHEET NO. _____ OF _____	Drawing snider_spring
TACED _____	9/03	TITLE _____				


JOB CLASS _____

END VIEW

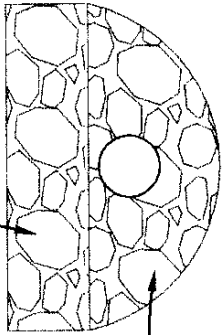


PROTECT OUTLET WITH ROCK

ROCK SPLASH PAD

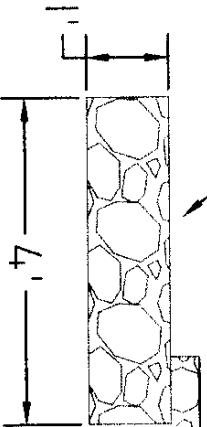

SIDE VIEW

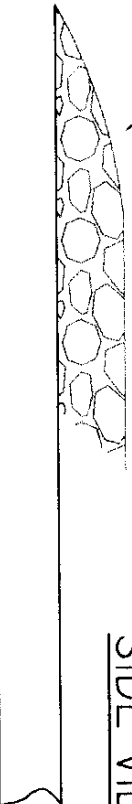

NOTES:

- 1) CREATE A ROCK SPLASH PAD BELOW OUTLET 4' LONG X 4' WIDE X 1' THICK.
- 2) IF POLY CULVERT IS USED, SURROUND OUTLET WITH LARGE ROCK TO PROTECT FROM CRUSHING OR FIRE DAMAGE.
- 3) DO NOT BLOCK END OF OUTLET.

I HAVE REVIEWED THE PLANS AND SPECIFICATIONS AND AGREE TO CONSTRUCT THIS PROJECT IN ACCORDANCE WITH THEM.

COOPERATOR _____

DATE _____

OUTLET DETAIL SNIDER WHIP POND

 NRCS NATURAL RESOURCES CONSERVATION SERVICE

DESIGNED BY *[Signature]*

DATE 9/03

DRAWN BY *[Signature]*

DATE 9/03

TRACKED BY _____


DATE _____

CHECKED BY _____

DATE _____

APPROVED BY: _____	DATE: _____
TITLE: _____	DATE: _____
SHEET NO. _____	DATE: _____
DRAWN BY: snidel.dwg	

JOB CLASS _____

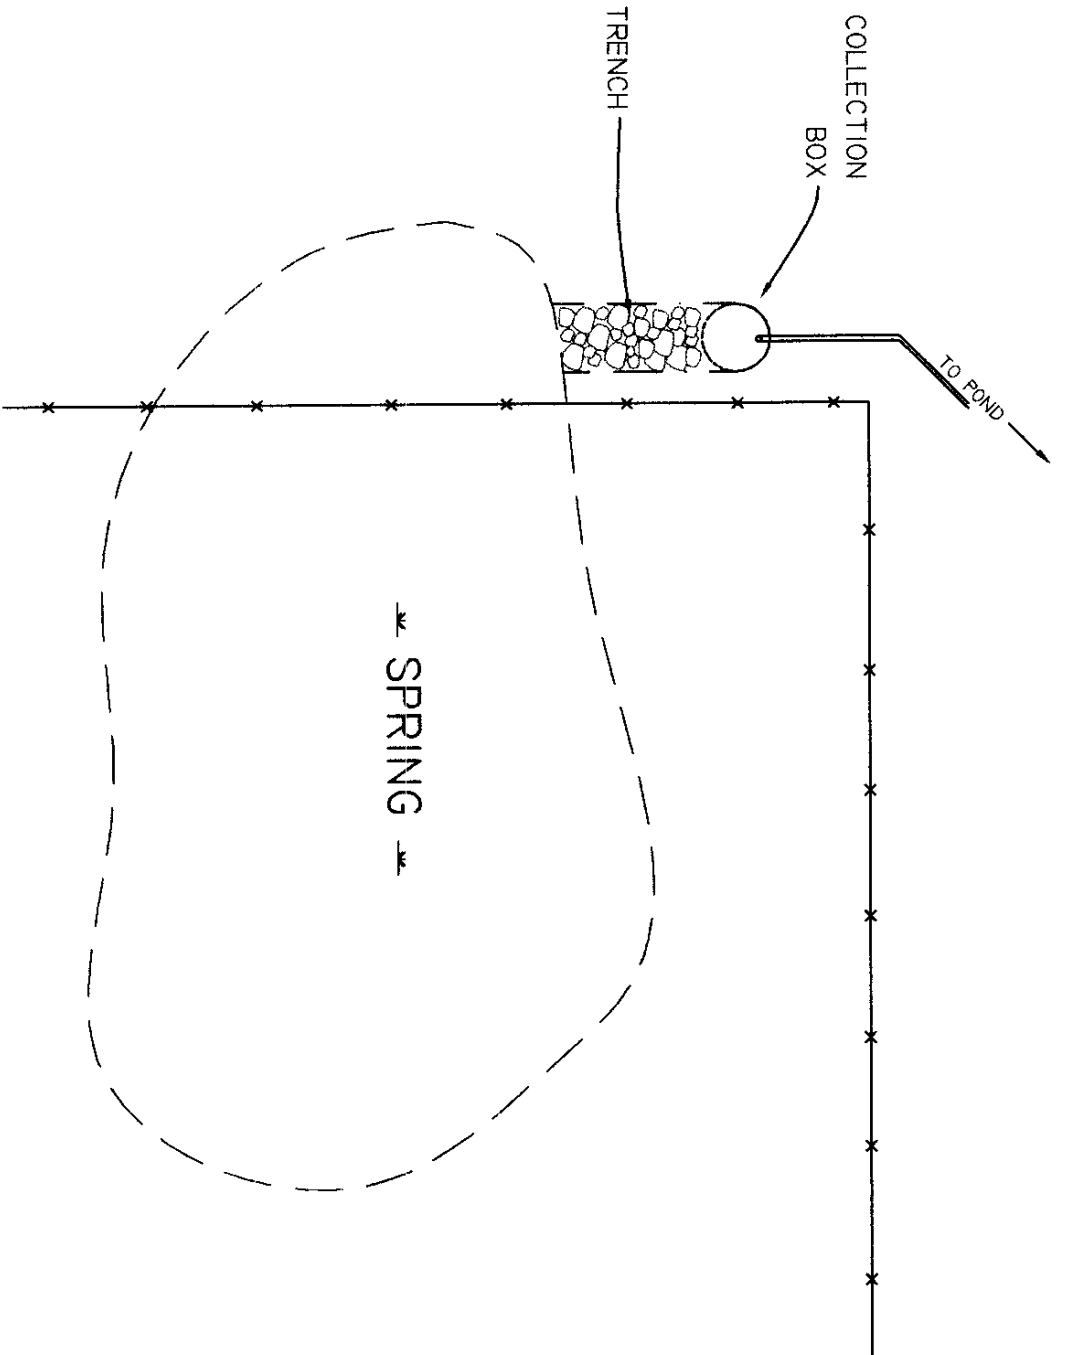

I HAVE REVIEWED THE PLANS AND SPECIFICATIONS
AND AGREE TO CONSTRUCT THIS PROJECT IN
ACCORDANCE WITH THEM.

COOPERATOR _____

DATE _____

SPRING DEVELOPMENT PAUL SNIDER WHIP

 NRCS NATURAL RESOURCES CONSERVATION SERVICE

DESIGNED:  DATE: 9/03

DRAWN:  DATE: 9/03

TRACED: _____ DATE: _____

CHECKED: _____ DATE: _____

APPROVED BY: _____

TITLE: _____


DATE: _____

SHEET NO. _____ OF _____

DRAWING
snider_spring

JOB CLASS _____

947

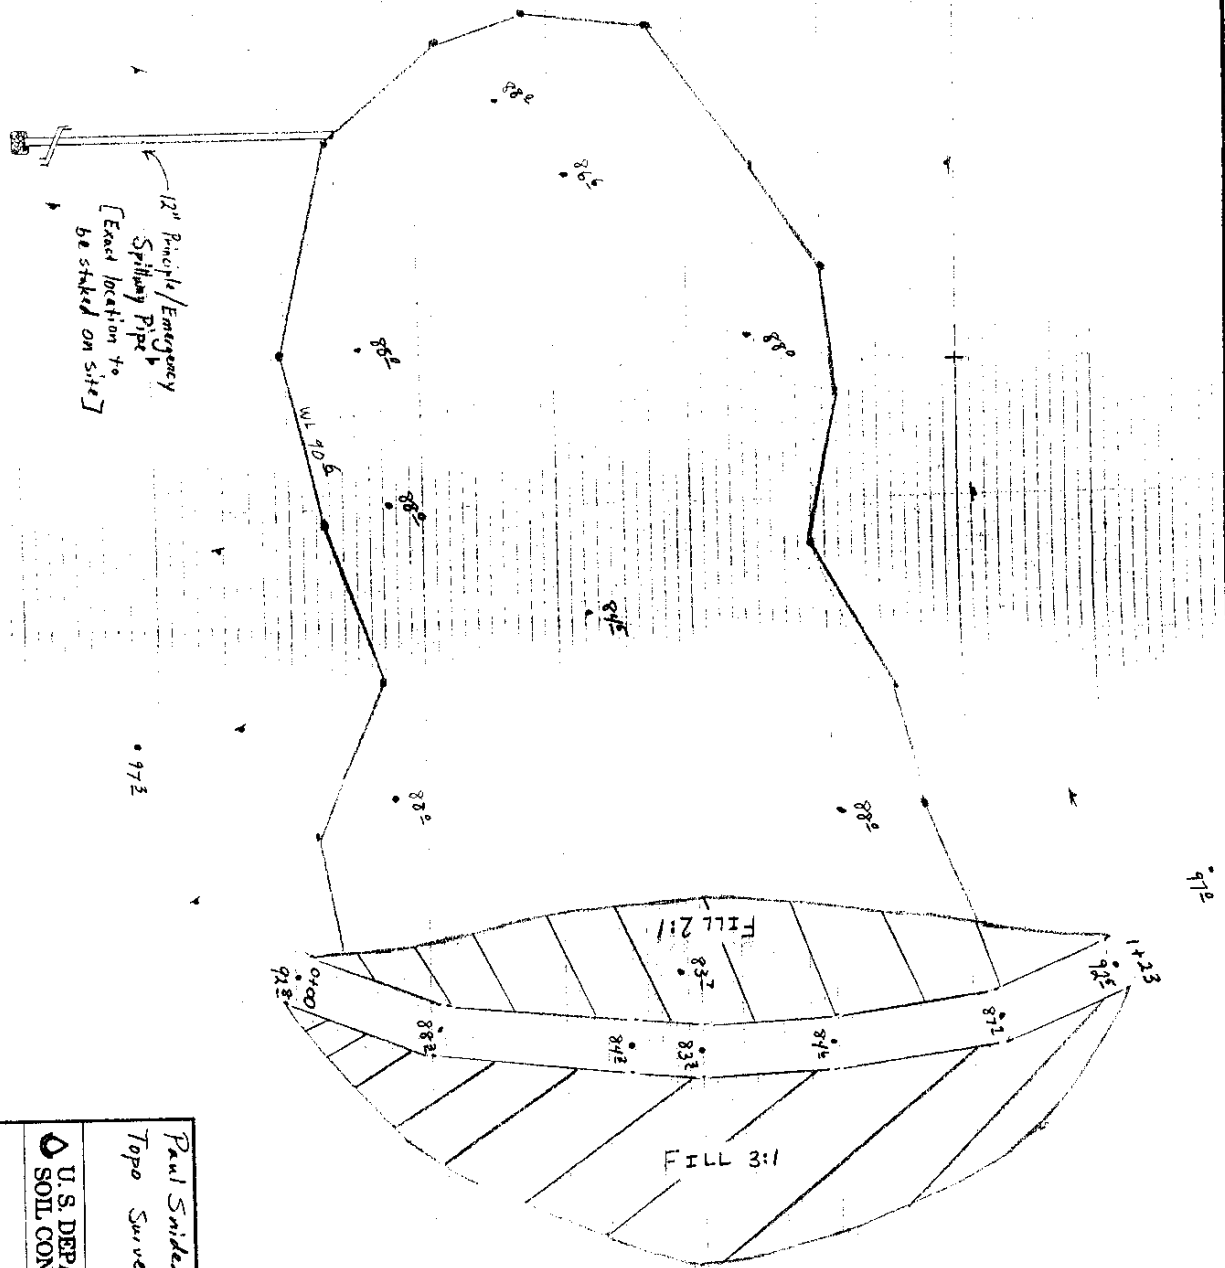

Overall Dam Length = 123:

Paul Snider WHP Pond 1"=2c
Topo Survey

U. S. DEPARTMENT OF AGRICULTURE
SOIL CONSERVATION SERVICE

Original _____
Date _____
Checked _____
Date _____
Approved by _____
Time _____



Letourneau 9/103

Snider App. for Permit

RECEIVED
FEB 06 2004
IDWR/North

T36N R01W
Section 18

⊙ Point of Diversion
□ Place of Use

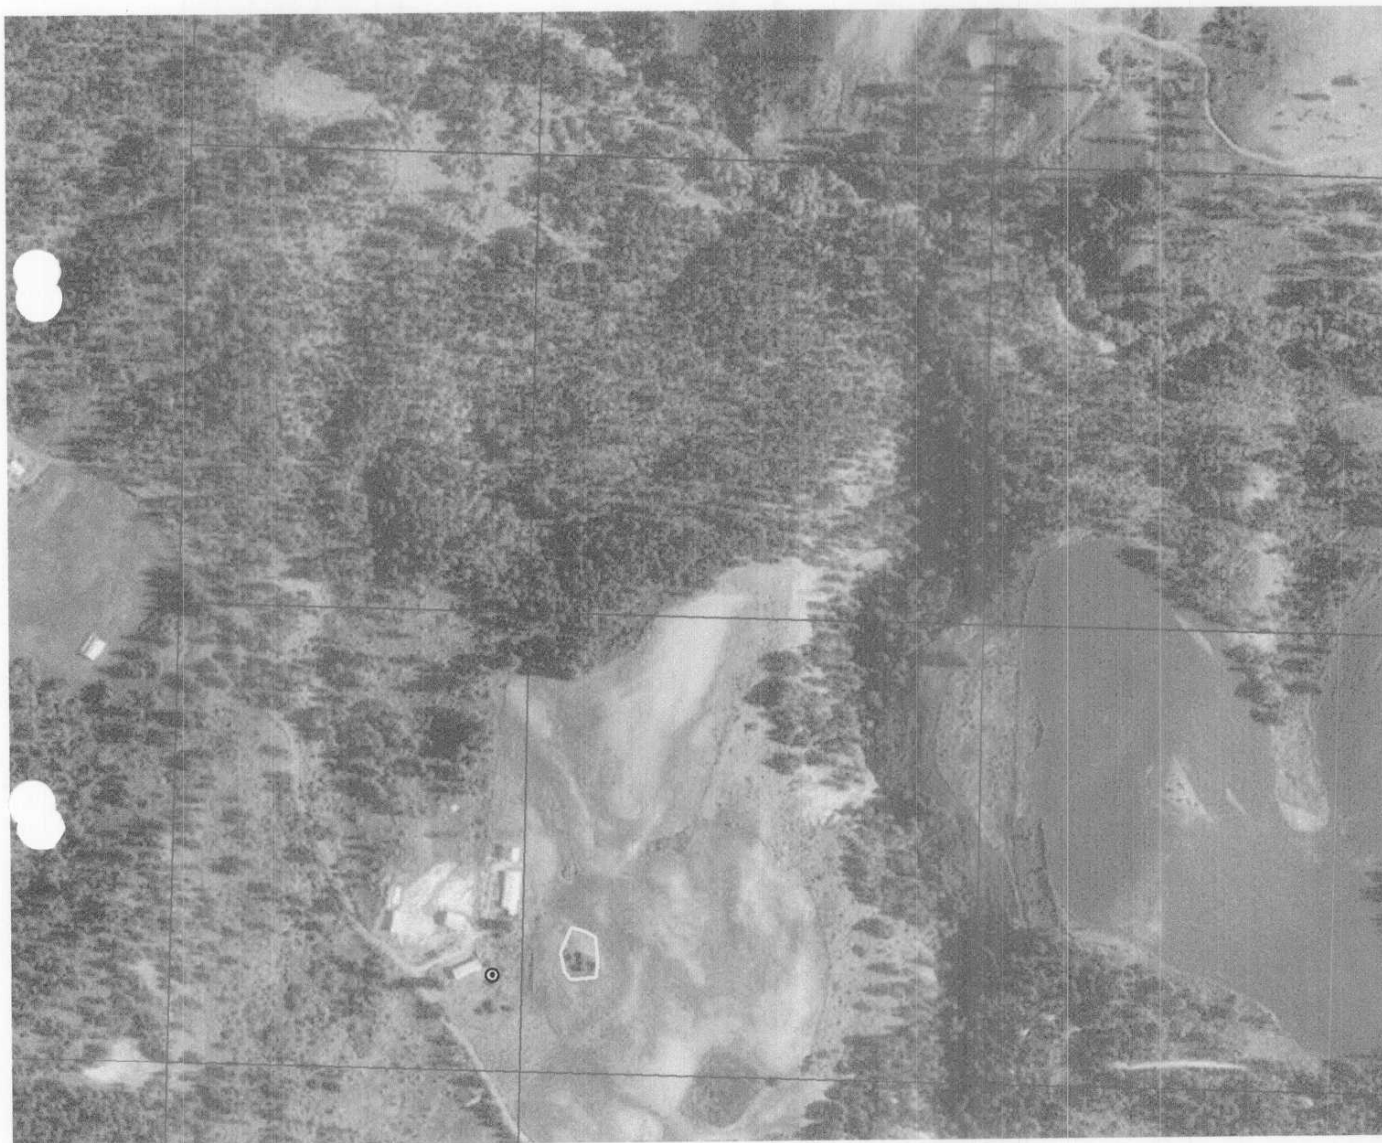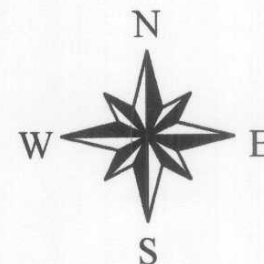

0 500 1000 1500 2000 Feet


A horizontal scale bar with alternating black and white segments. The segments are labeled with the numbers 0, 500, 1000, 1500, and 2000, followed by the word 'Feet'.

Snider App. for Permit


RECEIVED
FEB 06 2004
IDWR/North



T36N R01W
Section 18

⊙ Point of Diversion
□ Place of Use

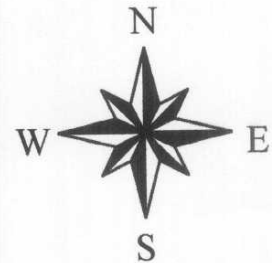

0 500 1000 1500 2000 Feet

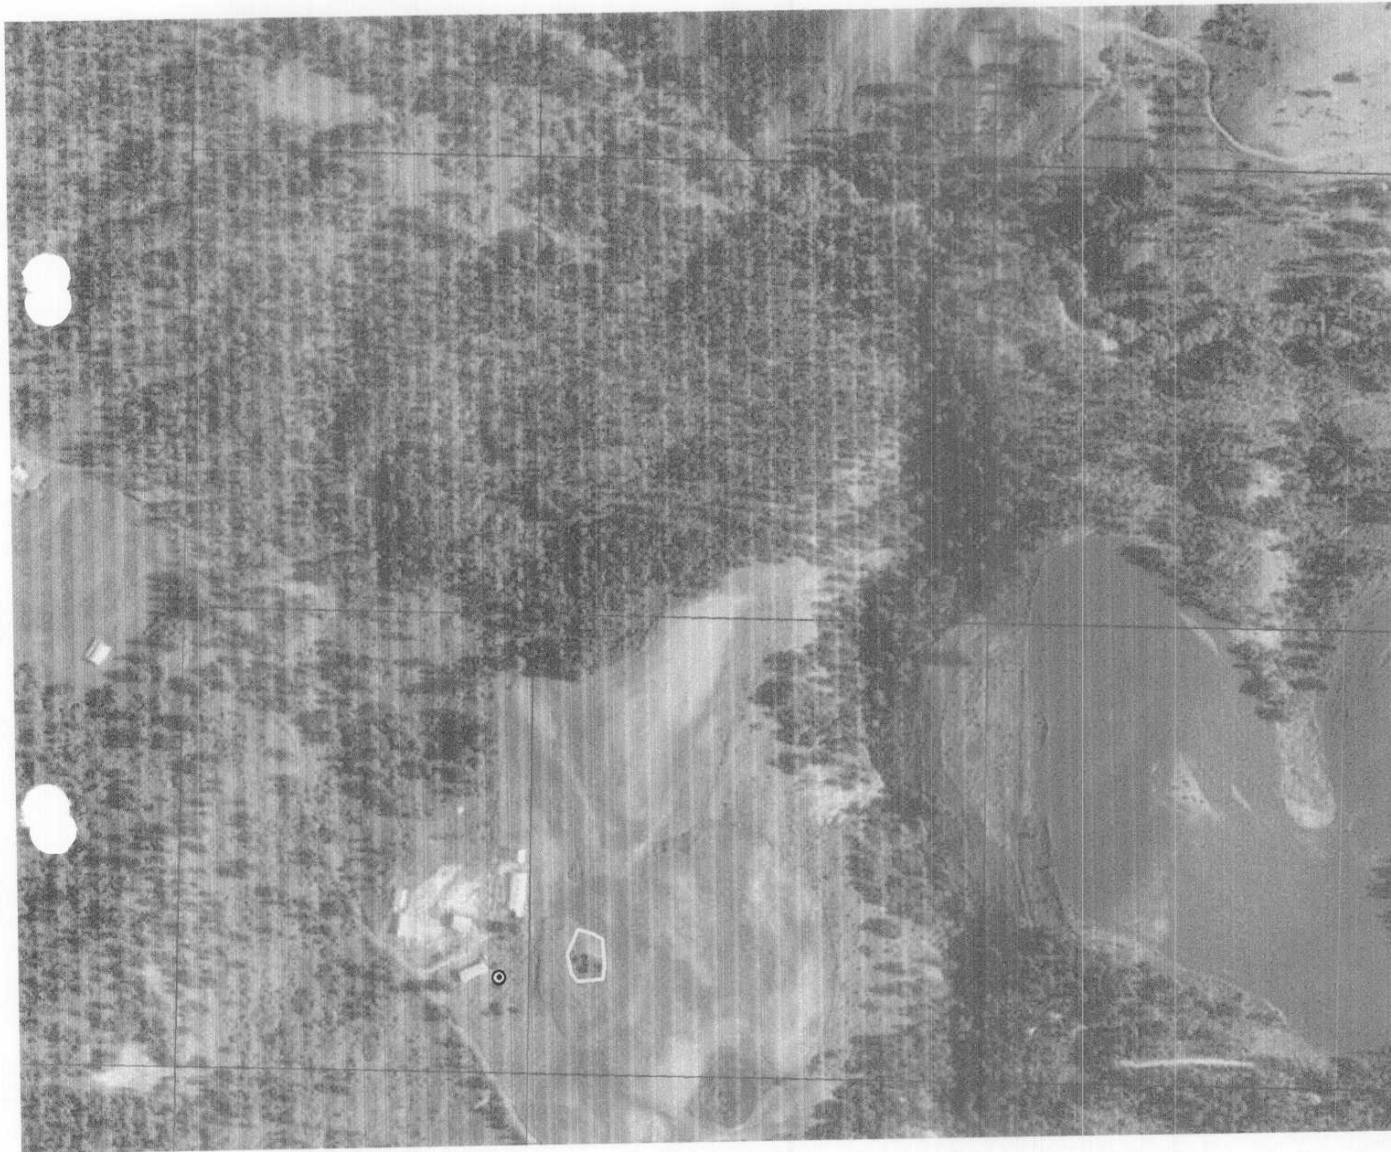A horizontal scale bar with alternating black and white segments. It is marked with the numbers 0, 500, 1000, 1500, and 2000, followed by the word "Feet".

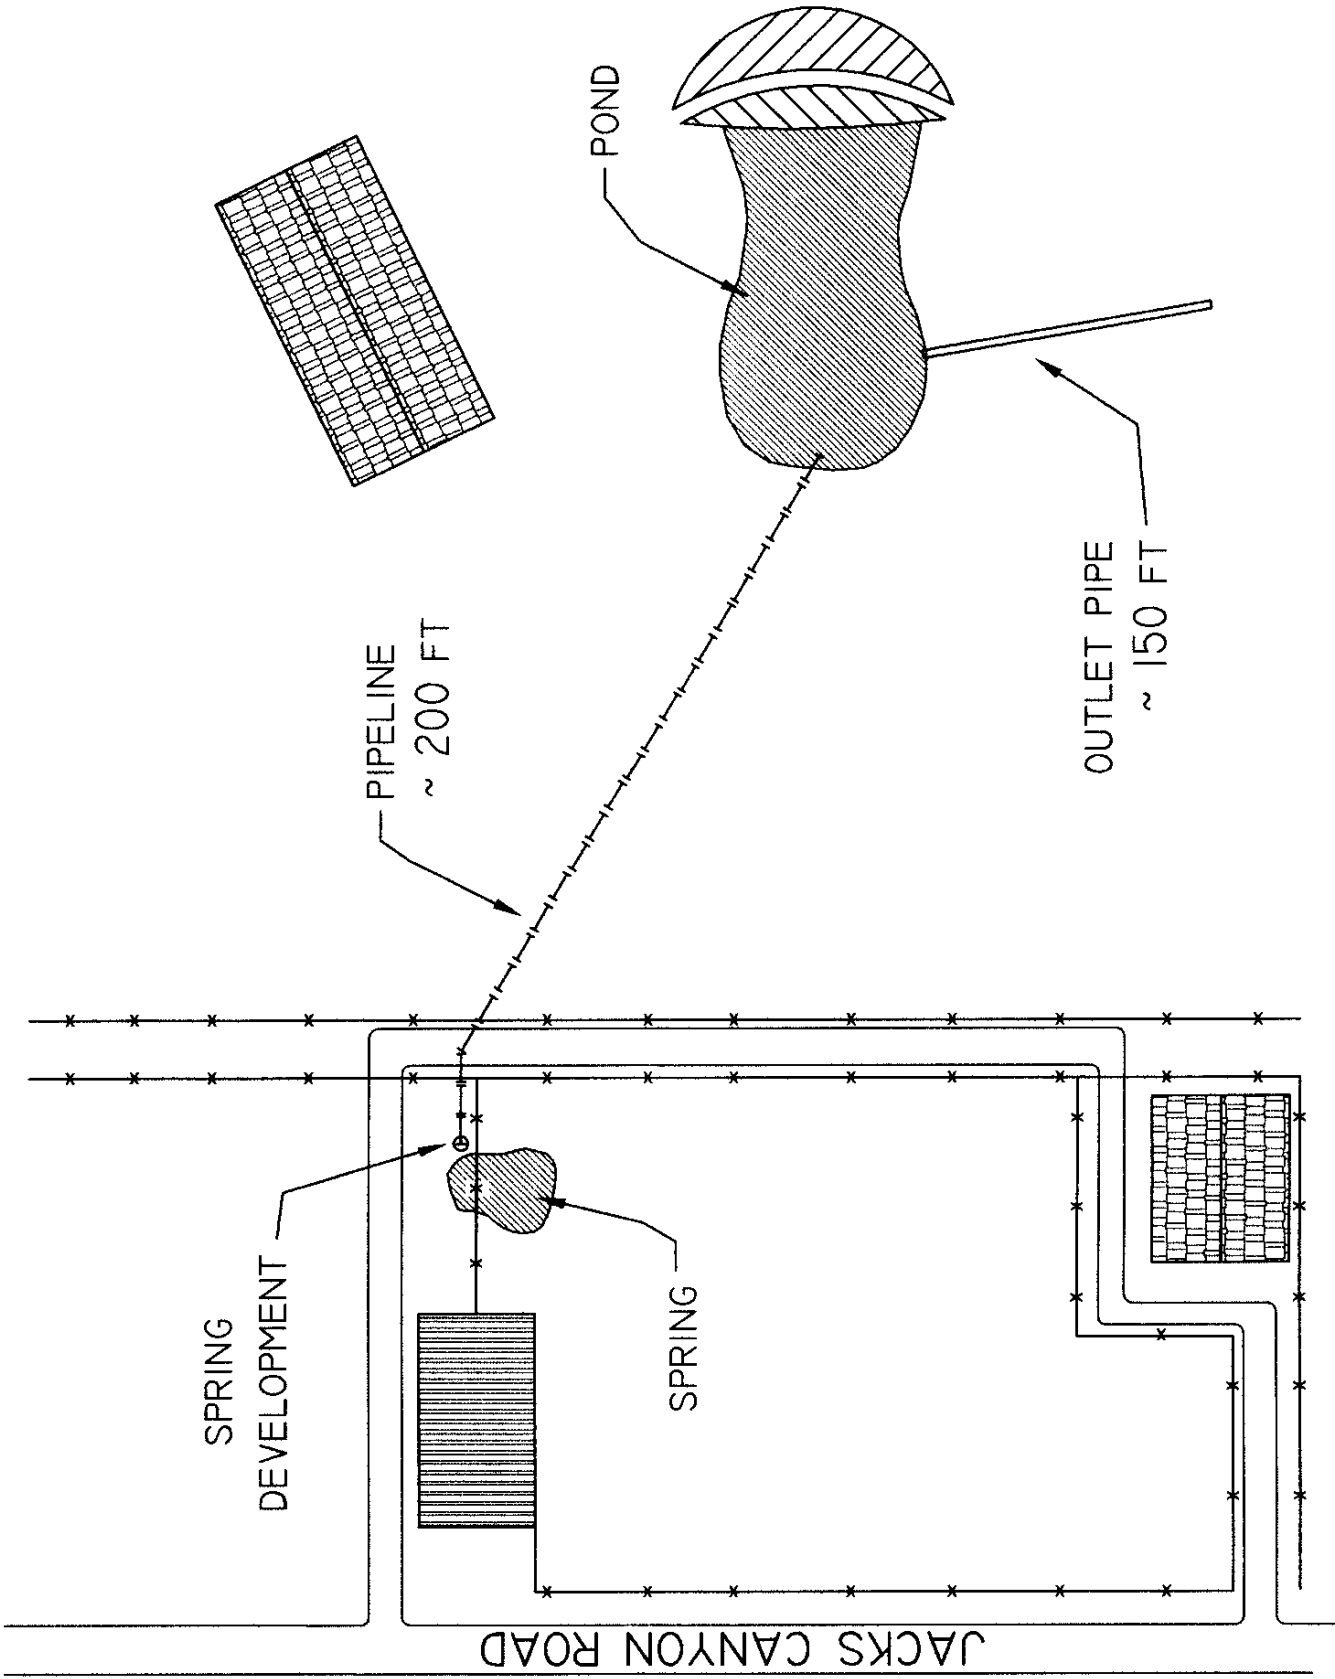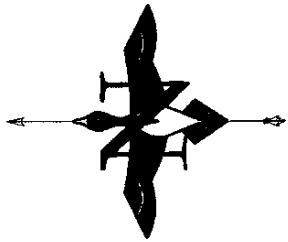


PAUL SNIDER
WHIP POND
PLAN VIEW

RECEIVED
FEB 06 2004
IDWR/North

DATE	1/03
Designed	
Drawn	
Checked	
Approved	
Title	

PAUL SNIDER - PLAN MAP
WHIP CONTRACT #72-0211-2-168

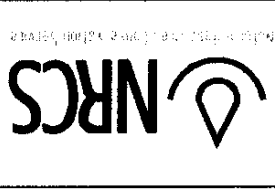

File Name	snider_plan_map
Drawing No.	
SHEET	NO
OF	


Practice Code 378 Job Class II

TOP OF DAM - 92.6
WATER SURFACE - 90.6
PRINCIPLE/EMERGENCY SPILLWAY - 12"
CULVERT
FREEBOARD - 1 FT
EFFECTIVE DAM HEIGHT - 9 FT
SIDE SLOPES:
INSIDE - 2:1
OUTSIDE - 3:1

ELEVATION

92.6 —
90.6 —

81.6 —

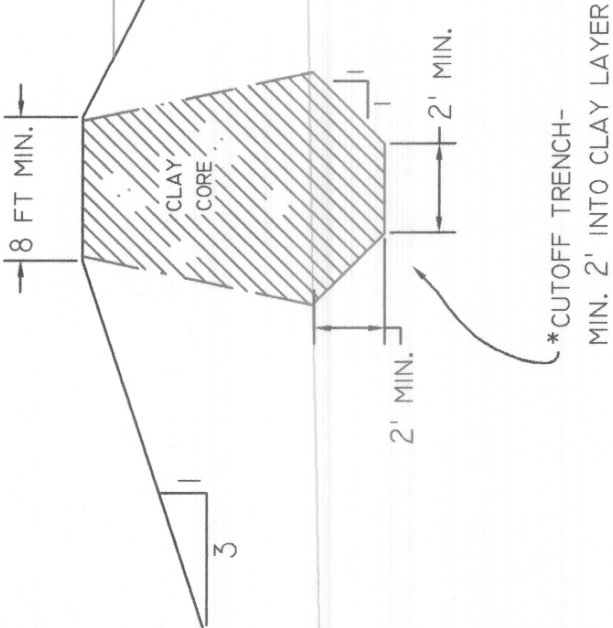

PRINCIPLE/EMERGENCY
SPILLWAY- 12" CULVERT
*SEE DETAIL



DAM CROSS SECTION
PAUL SNIDER WHIP POND


DATE	9/03
Designed	<i>[Signature]</i>
Drawn	
Checked	
Approved	
Title	

I HAVE REVIEWED THE PLANS AND SPECIFICATIONS
AND AGREE TO CONSTRUCT THIS PROJECT IN
ACCORDANCE WITH THEM.

COOPERATOR _____ DATE _____

EXCAVATION DETAIL

[NOT TO SCALE]

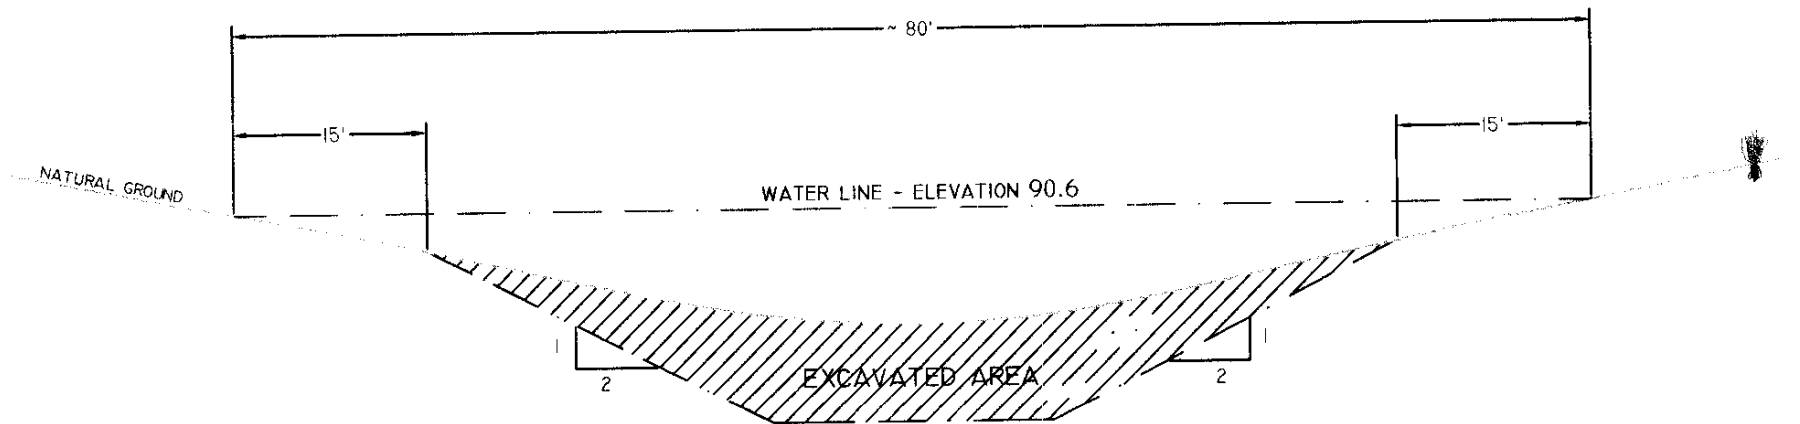

NOTES:

- 1) ALL EXCAVATED SLOPES SHALL BE 2:1 OR FLATTER.
- 2) DO NOT EXCAVATE ANY MATERIAL WITHIN 15 FEET OF THE WATER LINE TO ENSURE STABLE FOOTING FOR WILDLIFE.
- 3) DO NOT EXCAVATE BELOW THE ADEQUATE CLAY LAYER.

I HAVE REVIEWED THE PLANS AND SPECIFICATIONS AND AGREE TO CONSTRUCT THIS PROJECT IN ACCORDANCE WITH THEM.

DATE _____

COOPERATOR

EXCAVATION DETAIL
SNIDER WHIP POND



NRCS NATURAL RESOURCES CONSERVATION SERVICE

DESIGNED: *[Signature]* DATE _____

DRAWN: *[Signature]* _____

TRACED: _____

CHECKED: _____

APPROVED BY: _____

TITLE: _____

DATE: _____

SHEET NO. _____

OF _____

DRAWING

snider_excav.dwg

WATER SURFACE - ELEVATION 90.6

SADDLE - ELEVATION 96.3

12" PIPE: PRINCIPLE/EMERGENCY SPILLWAY

PROTECT OUTLET WITH LARGE
ROCK IF PLASTIC CULVERT IS
USED
*SEE DETAIL

BACKFILL W/
ROCK

CONCRETE HEADWALL
*SEE DETAIL

WATER SURFACE - ELEVATION 90.6

~ 150 FT.

I HAVE REVIEWED THE PLANS AND SPECIFICATIONS
AND AGREE TO CONSTRUCT THIS PROJECT IN
ACCORDANCE WITH THEM.

COOPERATOR


DATE

PRINCIPLE/EMERGENCY SPILLWAY
PAUL SNIDER WHIP POND



NRCS NATURAL RESOURCES CONSERVATION SERVICE


DESIGNED: <i>[Signature]</i>	DATE: 9/03	APPROVED BY: _____
DRAWN: <i>[Signature]</i>	DATE: 9/03	TITLE: _____
TRACED: _____	DATE: _____	DATE: _____
CHECKED: _____	SHEET NO. _____	DRAWING: <i>snide1.dwg</i>
	OF _____	

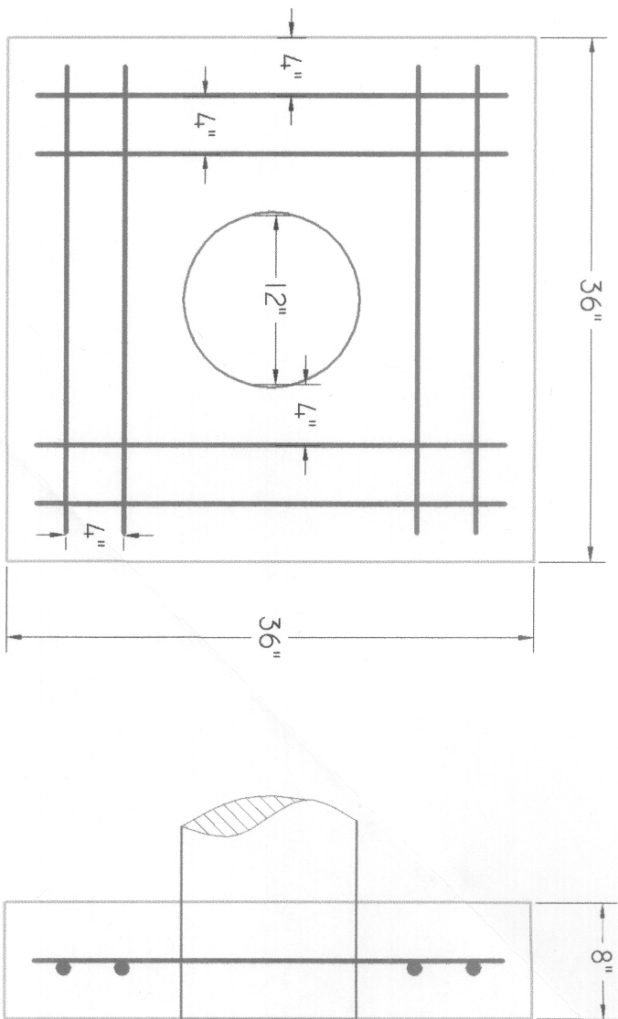

EMERGENCY/PRINCIPLE SPILLWAY
HEADWALL DETAIL

NOTES:

- 1) SET CULVERT ENTRANCE FLUSH WITH CONCRETE HEADWALL.
- 2) BACKFILL BEHIND HEADWALL WITH ROCK.
- 3) SET REBAR AT FOUR INCH SPACINGS AS DETAILED.
- 4) THE HEADWALL SHALL HAVE THESE DIMENSIONS: 36" X 36" X 8".

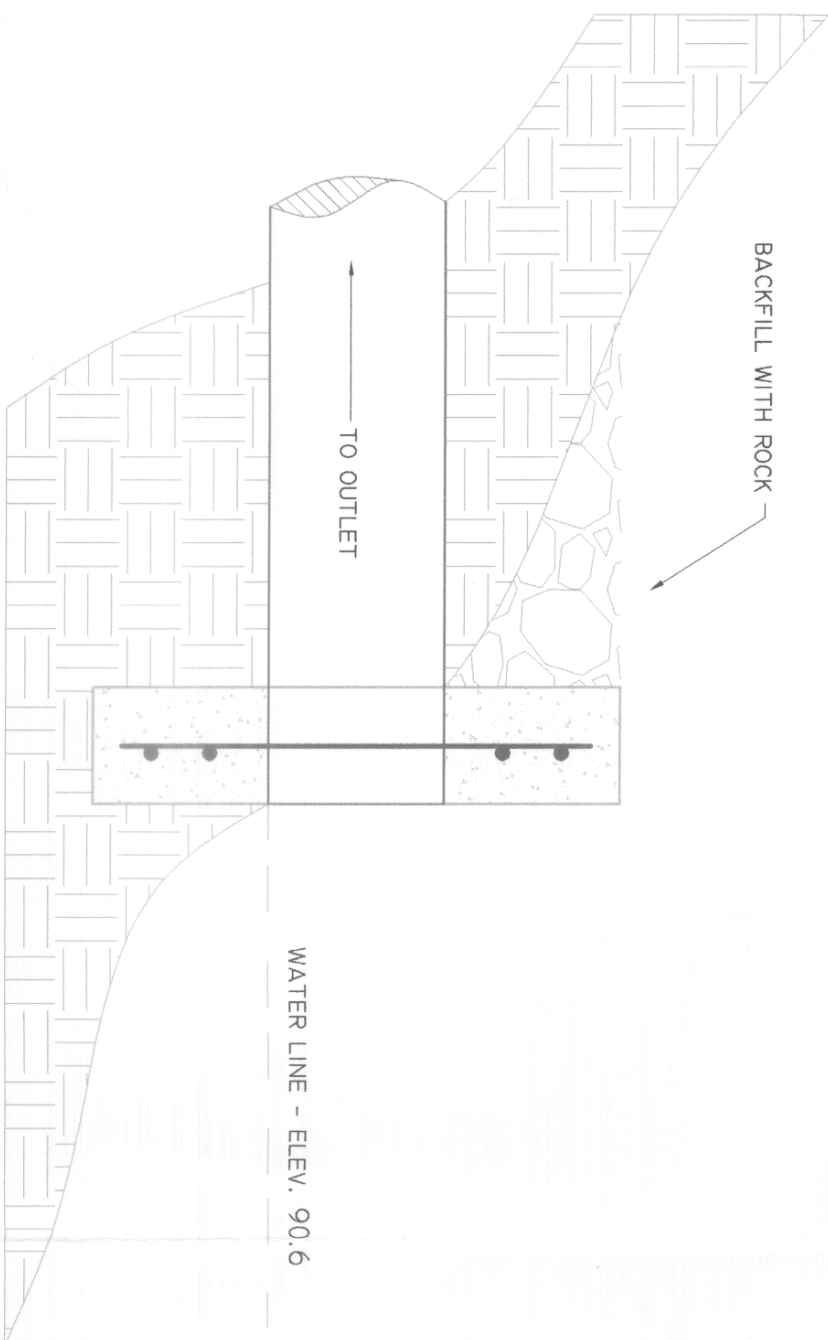

Practice Code _____ Job Class _____

Designed	<i>LeBourgeois</i>	DATE	_____
Drawn	II II		_____
Checked	_____		_____
Approved	_____		_____
Title	_____		_____



EMERGENCY/PRINCIPLE SPILLWAY
HEADWALL DETAIL

Now
Starting
Right Side
of file.



State of Idaho

DEPARTMENT OF WATER RESOURCES

1301 North Orchard Street, Boise, ID 83706 - P.O. Box 83720, Boise, ID 83720-0098
Phone: (208) 327-7900 Fax: (208) 327-7866 Web Site: www.idwr.state.id.us

DIRK KEMPTHORNE
Governor

KARL J. DREHER
Director

July 20, 2004

PAUL L C SNIDER
MARLENE SNIDER
PO BOX 219
LEWISTON ID 83501

RE: Permit No. 85-15440

Permit Approval Notice

Dear Permit Holder:

The Department of Water Resources has issued the enclosed permit authorizing you to establish a new water right. Please be sure to thoroughly review the conditions of approval and remarks listed on your permit.

The permit is a PRELIMINARY ORDER issued by the Department pursuant to Section 67-5243, Idaho Code. It can and will become a final order without further action by the Department unless a party petitions for reconsideration or files an exception and/or brief within fourteen (14) days of the service date as described in the enclosed information sheet.

As a permit owner you must commence the excavation or construction of the diverting works within one year of the date the permit was issued, and you must proceed diligently until the project is completed. The date shown under condition no. 1 is the date when the project must be completed.


The Department will send you a 'Proof Due Notice' approximately 60 days prior to the above referenced date requesting you to file either a Proof of Beneficial Use form or a Request for Extension of Time form.

Please note that a separate stream channel alteration permit must be obtained from the Department prior to any activity in the stream channel other than construction or maintenance of the diversion structure for your water right(s). Applications for stream channel alteration permits must be filed a least sixty days prior to the commencement of work in the stream.

Also, please note that water right owners are required to report any change of water right ownership and/or mailing address to the Department within 120 days of the change. Failure to report these changes could result in a \$100 late filing fee. Contact any office of the Department or visit the Department's homepage on the Internet to obtain the proper forms and instructions.

If you have any questions, please contact me at 208-327-7946.

Sincerely,

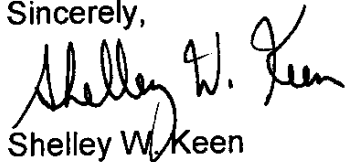A handwritten signature in black ink, appearing to read "Shelley W. Keen". The signature is fluid and cursive, with the first name "Shelley" being the most prominent.

Shelley W. Keen

Water Rights Supervisor

SWK:klf

Enclosure(s)


CERTIFICATE OF SERVICE

I hereby certify that on July 20, 2004 I mailed a true and correct copy, postage prepaid, of the foregoing PRELIMINARY ORDER(Approved Permit) to the person(s) listed below:

RE: WATER RIGHT NO.

85-15440

**MARLENE SNIDER
PAUL L C SNIDER
PO BOX 219
LEWISTON ID 83501**

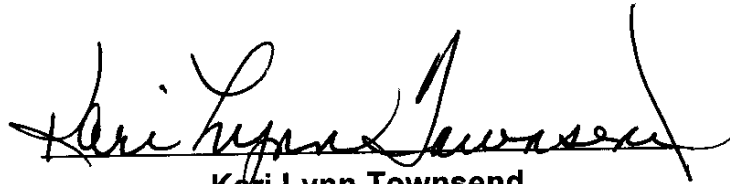A handwritten signature in black ink, appearing to read "Kari Lynn Townsend", written over a horizontal line.

**Kari Lynn Townsend
Secretary**

**EXPLANATORY INFORMATION
TO ACCOMPANY A
PRELIMINARY ORDER**

(To be used in connection with actions when a hearing was not held)

(Required by Rule of Procedure 730.02)

The accompanying order or approved document is a "**Preliminary Order**" issued by the department pursuant to section 67-5243, Idaho Code. It can and will become a final order without further action of the Department of Water Resources ("department") unless a party petitions for reconsideration, files an exception and brief, or requests a hearing as further described below.

PETITION FOR RECONSIDERATION

Any party may file a petition for reconsideration of a preliminary order with the department within fourteen (14) days of the service date of this order. The department will act on a petition for reconsideration within twenty-one (21) days of its receipt, or the petition will be considered denied by operation of law. See Section 67-5243(3) Idaho Code.

EXCEPTIONS AND BRIEFS

Within fourteen (14) days after (a) the service date of a preliminary order, (b) the service date of a denial of a petition for reconsideration from this preliminary order, or (c) the failure within twenty-one (21) days to grant or deny a petition for reconsideration from this preliminary order, any party may in writing support or take exceptions to any part of a preliminary order and may file briefs in support of the party's position on any issue in the proceeding with the Director. Otherwise, this preliminary order will become a final order of the agency.

REQUEST FOR HEARING

Unless a right to a hearing before the Department or the Water Resource Board is otherwise provided by statute, any person aggrieved by any final decision, determination, order or action of the Director of the Department and who has not previously been afforded an opportunity for a hearing on the matter may request a hearing pursuant to section 42-1701A(3), Idaho Code. A written petition contesting the action of the Director and requesting a hearing shall be filed within fifteen (15) days after receipt of the denial or conditional approval.

ORAL ARGUMENT

If the Director grants a petition to review the preliminary order, the Director shall allow all parties an opportunity to file briefs in support of or taking exceptions to the preliminary order and may schedule oral argument in the matter before issuing a final order. If oral arguments are to be heard, the Director will within a reasonable time period notify each party of the place, date and hour for the argument of the case. Unless the Director orders otherwise, all oral arguments will be heard in Boise, Idaho.

CERTIFICATE OF SERVICE

All exceptions, briefs, requests for oral argument and any other matters filed with the Director in connection with the preliminary order shall be served on all other parties to the proceedings in accordance with IDAPA Rules 37.01.01302 and 37.01.01303 (Rules of Procedure 302 and 303).

FINAL ORDER

The Director will issue a final order within fifty-six (56) days of receipt of the written briefs, oral argument or response to briefs, whichever is later, unless waived by the parties or for good cause shown. The Director may remand the matter for further evidentiary hearings if further factual development of the record is necessary before issuing a final order. The department will serve a copy of the final order on all parties of record.

Section 67-5246(5), Idaho Code, provides as follows:

Unless a different date is stated in a final order, the order is effective fourteen (14) days after its issuance if a party has not filed a petition for reconsideration. If a party has filed a petition for reconsideration with the agency head, the final order becomes effective when:

- (a) the petition for reconsideration is disposed of, or
- (b) the petition is deemed denied because the agency head did not dispose of the petition within twenty-one (21) days.

APPEAL OF FINAL ORDER TO DISTRICT COURT

Pursuant to sections 67-5270 and 67-5272, Idaho Code, if this preliminary order becomes final, any party aggrieved by the final order or orders previously issued in this case may appeal the final order and all previously issued orders in this case to district court by filing a petition in the district court of the county in which:

- i. A hearing was held,
- ii. The final agency action was taken,
- iii. The party seeking review of the order resides, or
- iv. The real property or personal property that was the subject of the agency action is located.

The appeal must be filed within twenty-eight (28) days of this preliminary order becoming final. See section 67-5273, Idaho Code. The filing of an appeal to district court does not itself stay the effectiveness or enforcement of the order under appeal.

Comment Report

85-15440

1. dball 6/4/2004 Legal Notice Remarks

Comment: Recreation storage is for swimming and fishing.

Stockwater storage is for 10 head of mixed stock.

2. dball 6/22/2004 3:24:30 PM Comment Letter Notes

Comment: WHO: IDF&G - Cal Groen

RESPONSE: Conditional Recommendation

DATE RECEIVED: 6/22/2004

No objection to issuing water right.

HOWEVER, applicant should be informed that a permit is required prior to stocking private ponds with fish. Unless fish to be stocked are delivered by commercial hatchery (required for trout) applicant must acquire fish transport permit to bring fish to the pond. Both permits are available from IDF&G.

3. kwalker 7/16/2004 Permit Review

Comment: Application falls within Salmon Clearwater moratorium area. The spring under this application sinks so would not impact any fish. Recommend approval.

The request by IDF&G is out of our jurisdiction. They have copied their comments to the applicant so applicant is aware of their requirements. I have not added any conditions to address their concern.



IDAHO FISH & GAME

CLEARWATER REGION
1540 Warner Avenue
Lewiston, Idaho 83501-5699

Dirk Kempthorne / Governor
Steven M. Huffaker / Director

June 17, 2004

RECEIVED
JUN 22 2004
IDWR/North

Mr. Robert Haynes
Idaho Department of Water Resources
Northern Region
1910 Northwest Blvd, S 210
Coeur d'Alene, ID 83814

*Entered on
database
6/22/04
b*

Dear Mr. Haynes:

REFERENCE: #85-15440 SNIDER WATER RIGHT APPLICATION

Paul or Marlene Snider has requested 1.0 acre-feet per annum from an unnamed spring for recreational storage, wildlife storage and stock watering. We have no objection to issuing the water right requested.

However, we note that the applicant intends to use the recreational storage for fishing. The applicant should be informed that a permit is required prior to stocking private ponds with fish. In addition, unless the fish to be stocked are delivered by a commercial hatchery (required for trout), the applicant must acquire a fish transport permit to bring fish to the pond. Both permits are available from Idaho Department of Fish and Game.

Thank you for the opportunity to comment.

Sincerely,

Cal Groen
Clearwater Regional Supervisor

CG/rh/ss

c: Tracey Trent
Paul or Marlene Snider

TRIBUNE PUBLISHING COMPANY, INC.
The Lewiston Morning Tribune
505 C St., P.O.Box 957
Lewiston, Idaho 83501
(208) 743-9411

Date 06/24/2004 INVOICE NO. 360619
Account No. 964750
Description 360619The following ap
Times 2 Lines 28 IDWR/North

RECEIVED
JUN 29 2004

LEGAL ADVERTISING
INVOICE

Tab. Lines _____
\$ 83.72

SOLD TO: ID DEPT. OF WATER RESOURCES
1910 NORTHWEST BLVD. STE 210
COEUR D AL ID 83814

NOTICE: This is an invoice of Purchase made by you. Statement will be rendered the first of the month.
Please Retain This Invoice as Your Statement Will Refer to Invoice by No. Only.

AFFIDAVIT OF PUBLICATION

The following application(s) have been filed to appropriate the public waters of the State of Idaho:

85-15440
MARLENE SNIDER PAUL L C SNIDER
PO BOX 219
LEWISTON, ID 83501
Point(s) of Diversion L4 (SESWSW) S18 T36N R01W
NEZ PERCE County
Source SPRING Tributary To SINKS
Use: STOCKWATER STORAGE 01/01 To 12/31 1 AFA
Use: WILDLIFE STORAGE 01/01 To 12/31 1 AFA
Use: RECREATION STORAGE 01/01 To 12/31 1 AFA
Use: DIVERSION TO STORAGE 01/01 To 12/31 0.06 CFS
Total Diversion: 0.06 CFS Date Filed: 02/06/2004
Place Of Use: WILDLIFE STORAGE T36N R01W S18 SESW
Place Of Use: RECREATION STORAGE and STOCKWATER
STORAGE same as WILDLIFE STORAGE
Remark: Recreation storage is for swimming and fishing.
Stockwater storage is for 10 head of mixed stock.


Permits will be subject to all prior water rights. Protests may be submitted based on the criteria of Sec 42-203A, Idaho Code. Any protest against the approval of this application must be filed with the Director, Dept. of Water Resource, Northern Region, 1910 Northwest Blvd, Suite 210, Coeur D' Alene ID 83814 together with a protest fee of \$25.00 for each application on or before 07/06/2004. The protestant must also send a copy of the protest to the applicant.
KARL J DREHER, Director
Published on June 17 and 24, 2004.

Karen Lewis, being duly sworn, deposes and says, I am the Legal Clerk of the Tribune Publishing Company, a corporation organized and existing under and by virtue of the laws of the State of Idaho and under and by virtue of the laws of the State of Washington, paper of general circulation published at Lewiston, Nez Perce County, Idaho; That the said Lewiston Morning Tribune is an established newspaper and has been published regularly and issued regularly at least once a day for more than 105 consecutive years next immediately preceding the first publication of this notice, and has been so published uninterrupted for said period; that the 360619The follo attached hereto and which is made a part of this affidavit was published in the said Lewiston Morning Tribune, 2 time(s). Publication being on 06/17, or once a WEEK for 2 consecutive WEEK, the first publication thereof being on the 06/17/2004, and the last publication thereof being on the 06/24/2004, and said 360619The follo was so published in the regular and entire issue of said newspaper and was not in a supplement thereof and was so published in every issue and number of the said paper, during the period and times of publication as set forth above.

Karen J Lewis

State of Idaho
County of Nez Perce

On this 28 day of June in the year of 2004, before me, a Notary Public, personally appeared Karen J Lewis, known or identified to me to be the person whose name subscribed to the within instrument, and being by me first duly sworn, declared that the statements therein are true, and acknowledged to me that he executed the same.

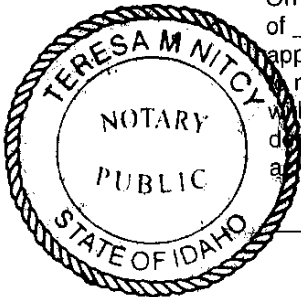

Teresa M Nitty
Notary Public in and for the State of Idaho,
residing at Lewiston, therein
Commission Expires 1/23/2010

Ball, Dianne

From: Ball, Dianne
Sent: Wednesday, June 09, 2004 3:27 PM
To: Legal Notices-Lewiston Tribune (E-mail)
Subject: CoverLetter 06-09-04 LT TextCombo e-mail 85-15440

Good afternoon, Karen. Following our letter is a legal notice for publication on June 17 and 24, 2004. If you have any questions, call me at 208-769-1450.

DEPARTMENT OF WATER RESOURCES
1910 NORTHWEST BLVD., SUITE 210
COEUR D'ALENE ID 83814
Phone 208-769-1450 - FAX - 208-769-1454

June 09, 2004

- PLEASE FAX PROOF PRIOR TO PUBLICATION -

KAREN LEWIS
LEGAL NOTICE DEPARTMENT
LEWISTON MORNING TRIBUNE
505 C ST PO BOX 957
LEWISTON ID 83501

e-mailed to Karen 6/9/04

RE: Application for Permit No. 85-15440 - Snider

Dear Karen:

Enclosed you will find a legal notice which we wish to have published in your newspaper on the dates indicated, June 17 and 24, 2004, (once a week for two consecutive weekly issues). If you cannot publish the notice on the proposed dates, please contact us immediately.

An affidavit of publication must be submitted to the Department along with the publication bill. Please send the affidavit and bill to this office before 07/06/2004. Your cooperation is ALWAYS greatly appreciated.

Sincerely

Dianne

Dianne Ball
Administrative Assistant

6/9/2004

The following application(s) have been filed to appropriate the public waters of the State of Idaho:
85-15440

MARLENE SNIDER

PAUL L C SNIDER

PO BOX 219

LEWISTON ID 83501

Point(s) of Diversion L4 (SESWSW) S18 T36N R01W NEZ PERCE County

Source SPRING Tributary To SINKS

Use: STOCKWATER STORAGE 01/01 To 12/31 1 AFA

Use: WILDLIFE STORAGE 01/01 To 12/31 1 AFA

Use: RECREATION STORAGE 01/01 To 12/31 1 AFA

Use: DIVERSION TO STORAGE 01/01 To 12/31 0.06 CFS

Total Diversion: 0.06 CFS

Date Filed: 02/06/2004

Place Of Use: WILDLIFE STORAGE T36N R01W S18 SESW

Place Of Use: RECREATION STORAGE and STOCKWATER STORAGE same as WILDLIFE STORAGE

Remark: Recreation storage is for swimming and fishing.

Stockwater storage is for 10 head of mixed stock.

Permits will be subject to all prior water rights. Protests may be submitted based on the criteria of Sec 42-203A, Idaho Code. Any protest against the approval of this application must be filed with the Director, Dept. of Water Resource, Northern Region, 1910 Northwest Blvd, Suite 210, Coeur D' Alene ID 83814 together with a protest fee of \$25.00 for each application on or before 07/06/2004. The protestant must also send a copy of the protest to the applicant.

KARL J DREHER, Director Published on June 17 and 24, 2004.



State of Idaho
DEPARTMENT OF WATER RESOURCES

NORTHERN REGION, Suite No. 210 • 1910 Northwest Blvd. • Coeur d'Alene, Idaho 83814-2615
(208) 769-1450

DIRK KEMPTHORNE
GOVERNOR

KARL J. DREHER
DIRECTOR

June 09, 2004

MARLENE SNIDER
PAUL L C SNIDER
PO BOX 219
LEWISTON ID 83501

RE: Application for Permit No 85-15440

Dear Applicant(s):

The Department of Water Resources acknowledges receipt of your water right application. Please refer to the above referenced number in all future correspondence regarding this application.

A legal notice of the application has been prepared and is scheduled for publication in the Lewiston Morning Tribune on June 17 and 24, 2004. Submittal of protests to this application will be allowed for a period ending ten days after the second publication.

If the application is protested you will be sent a copy of the protest(s). All protests must be resolved before the application can be considered for approval. If the protest(s) cannot be resolved voluntarily, the Department will conduct a conference and/or hearing on the matter.

If the application is not protested, it will be forwarded to our State Office in Boise for final processing. The State Office will notify you of any action taken on the application and will send you a copy of the permit if approved. A typical processing time for an unprotested application is about eight to twelve weeks.

Please feel free to contact this office if you have any questions.

Sincerely,

A handwritten signature in cursive script, appearing to read 'Allen Beardslee'.

Allen Beardslee
Senior Water Resource Agent

Enclosure(s) - Receipt No. N016077



State of Idaho
DEPARTMENT OF WATER RESOURCES

NORTHERN REGION, Suite No. 210 • 1910 Northwest Blvd. • Coeur d'Alene, Idaho 83814-2615
(208) 769-1450

DIRK KEMPTHORNE
GOVERNOR

KARL J. DREHER
DIRECTOR

June 04, 2004

RAY HENNEKEY
STATE OF IDAHO
DEPT OF FISH & GAME
1540 WARNER AVE
LEWISTON, ID 83501

FAXED TO RAY - 4 PAGES TOTAL

Application to Permit No. 85-15440

Dear Ray:

The Department of Water Resources is seeking written comment and/or recommendations from your agency regarding the above referenced water right application. A copy of the application is enclosed for your reference.

Please send your comments within 2 weeks of receipt of this request, by June 18, 2004. You may send your comments by e-mail if you choose, to dball@idwr.state.id.us.

This office can publish notice of the application as soon as the initial review is completed; therefore, your prompt response to this request is appreciated. If your agency desires to formally protest the approval of this application, you may do so after the notice is published by filing a written protest along with a \$25.00 filing fee within 10 days after final publication.

Please contact this office if you have any questions regarding the application.

Sincerely,

A handwritten signature in cursive script, appearing to read 'Dianne'.

Dianne Ball
Administrative Assistant

Enclosure(s)