


CITY OF COUNCIL



APR 20 1994

080892W

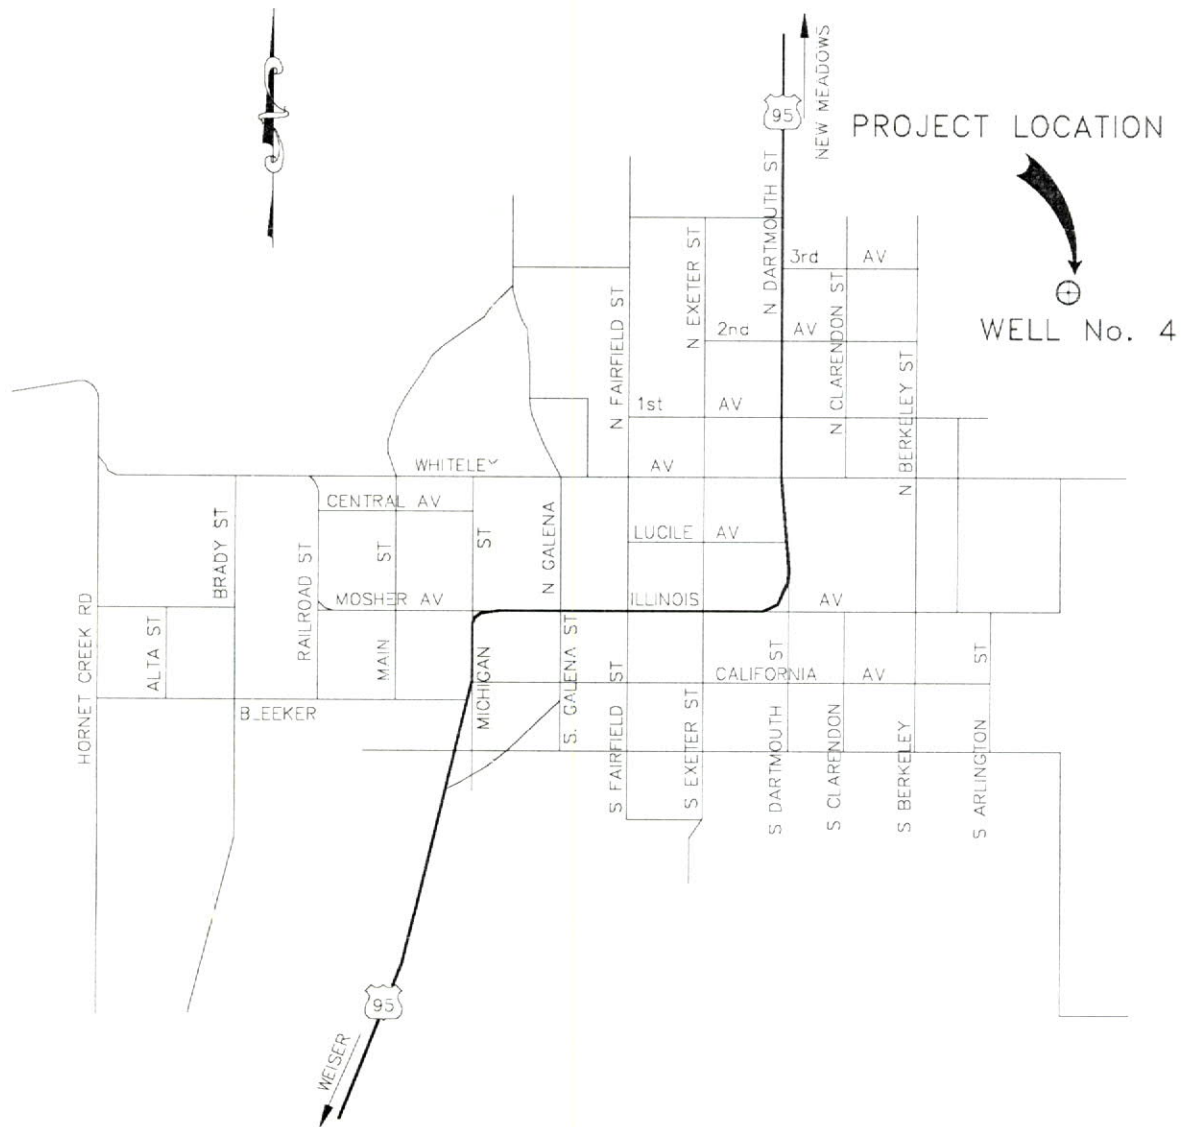

HOLLADAY
ENGINEERING CO.
ENGINEERS • CONSULTANTS

1431 HWY. 95, BUS. ALT.
P. O. BOX 235
PAYETTE, IDAHO 83661
208-642-3304
FAX: 208-642-2159

CITY OF COUNCIL
PROPOSED WELL No. 4

T16N Sec 10, 11, 14, 15
R1W


27' 30"

544


545

546 25'

330

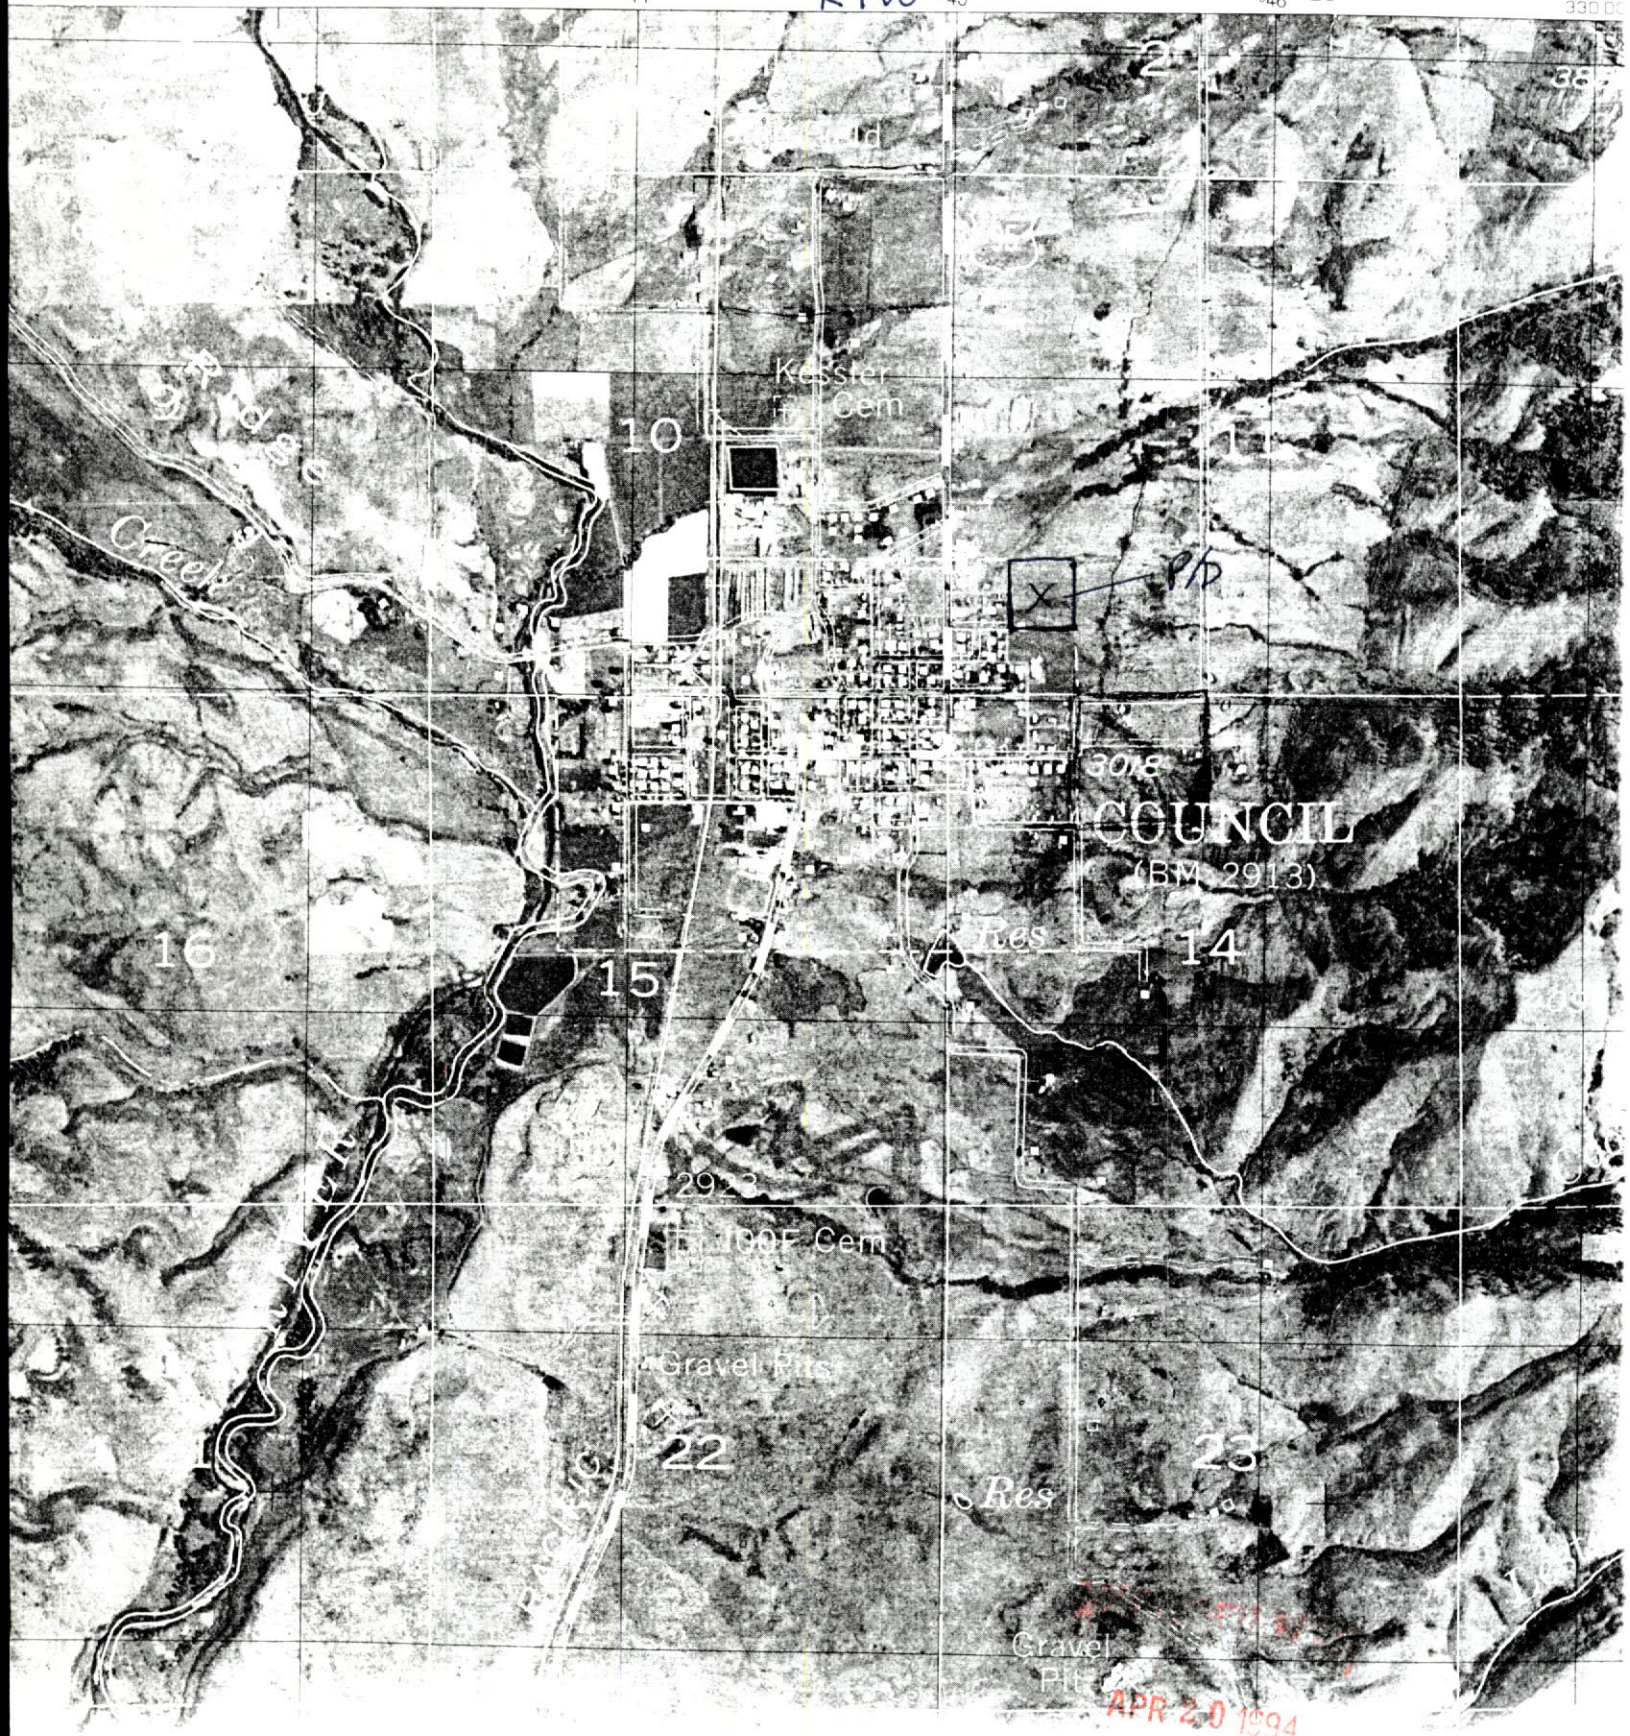

3. **Delivery System Diagram:** Indicate all major components and distances between components. Indicate weir size/ditch size/pipe i.d. as applicable.

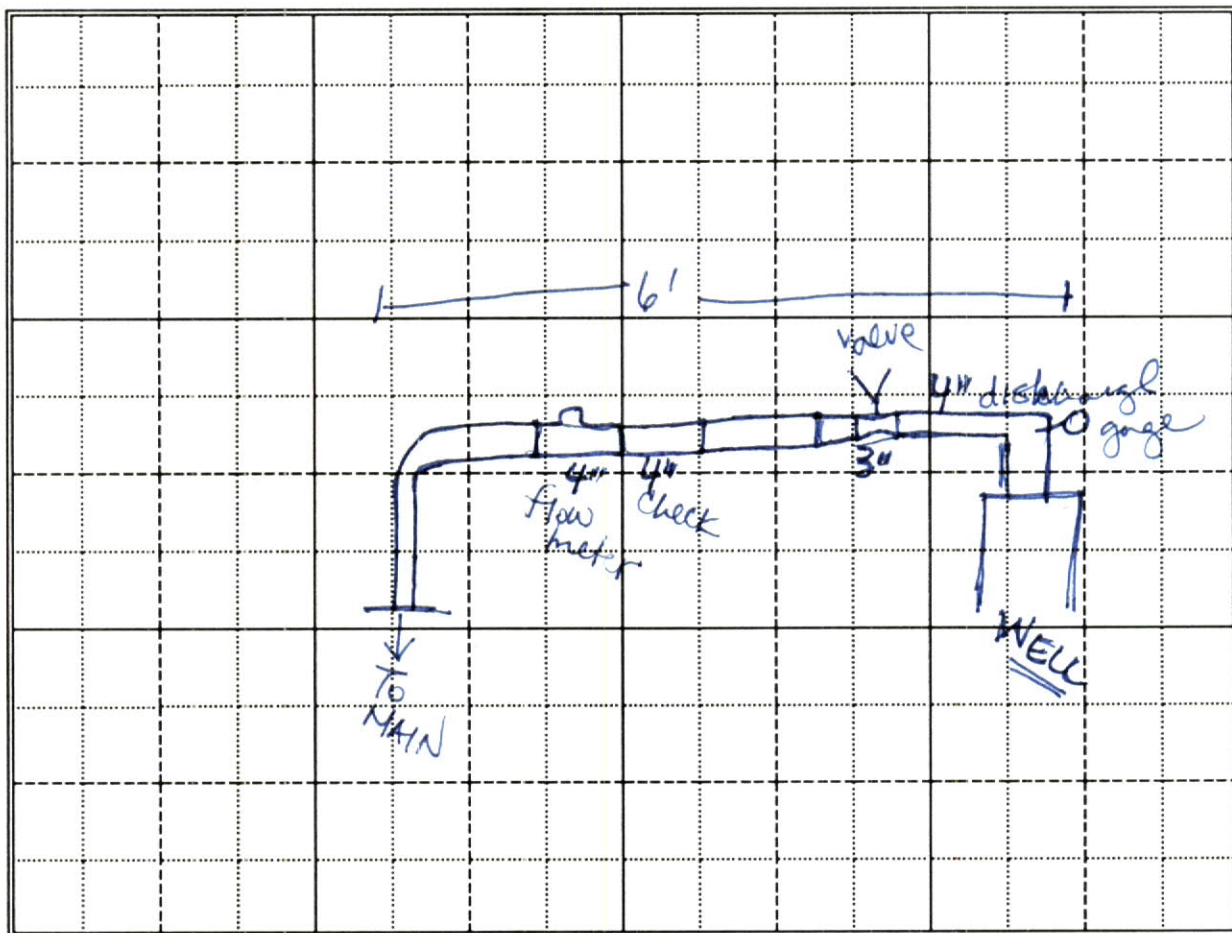

Scale: 1" = NTS

Copy of USGS Quadrangle Attached Showing location(s) of point(s) of diversion and place(s) of use (required).

Aerial Photo Attached (required for irrigation of 10+ acres)

Photo of Diversion and System Attached

4.

Well or Diversion Identification No.*	Motor Make	Hp	Motor Serial No.	Pump Make	Pump Serial No. or Discharge Size
	Gould	25	Sub.	SCHC Gould	4" discharge to 3" valve

*Code to correspond with No. on map and aerial photo

D. FLOW MEASUREMENTS


1.

Measurement Equipment	Type	Make	Model No.	Serial No.	Size	Calib. Date
flow meter	in-line	Neptune		3964976	4"	3/14/93

2. Measurements: from meter: (reading in 10 cu ft per full timed revolution)


10 cu. ft in 28 sec = ~~0.36~~ cfs (160 gpm)
.36

COUNCIL
IDAHO.
7.5 MINUTE SER

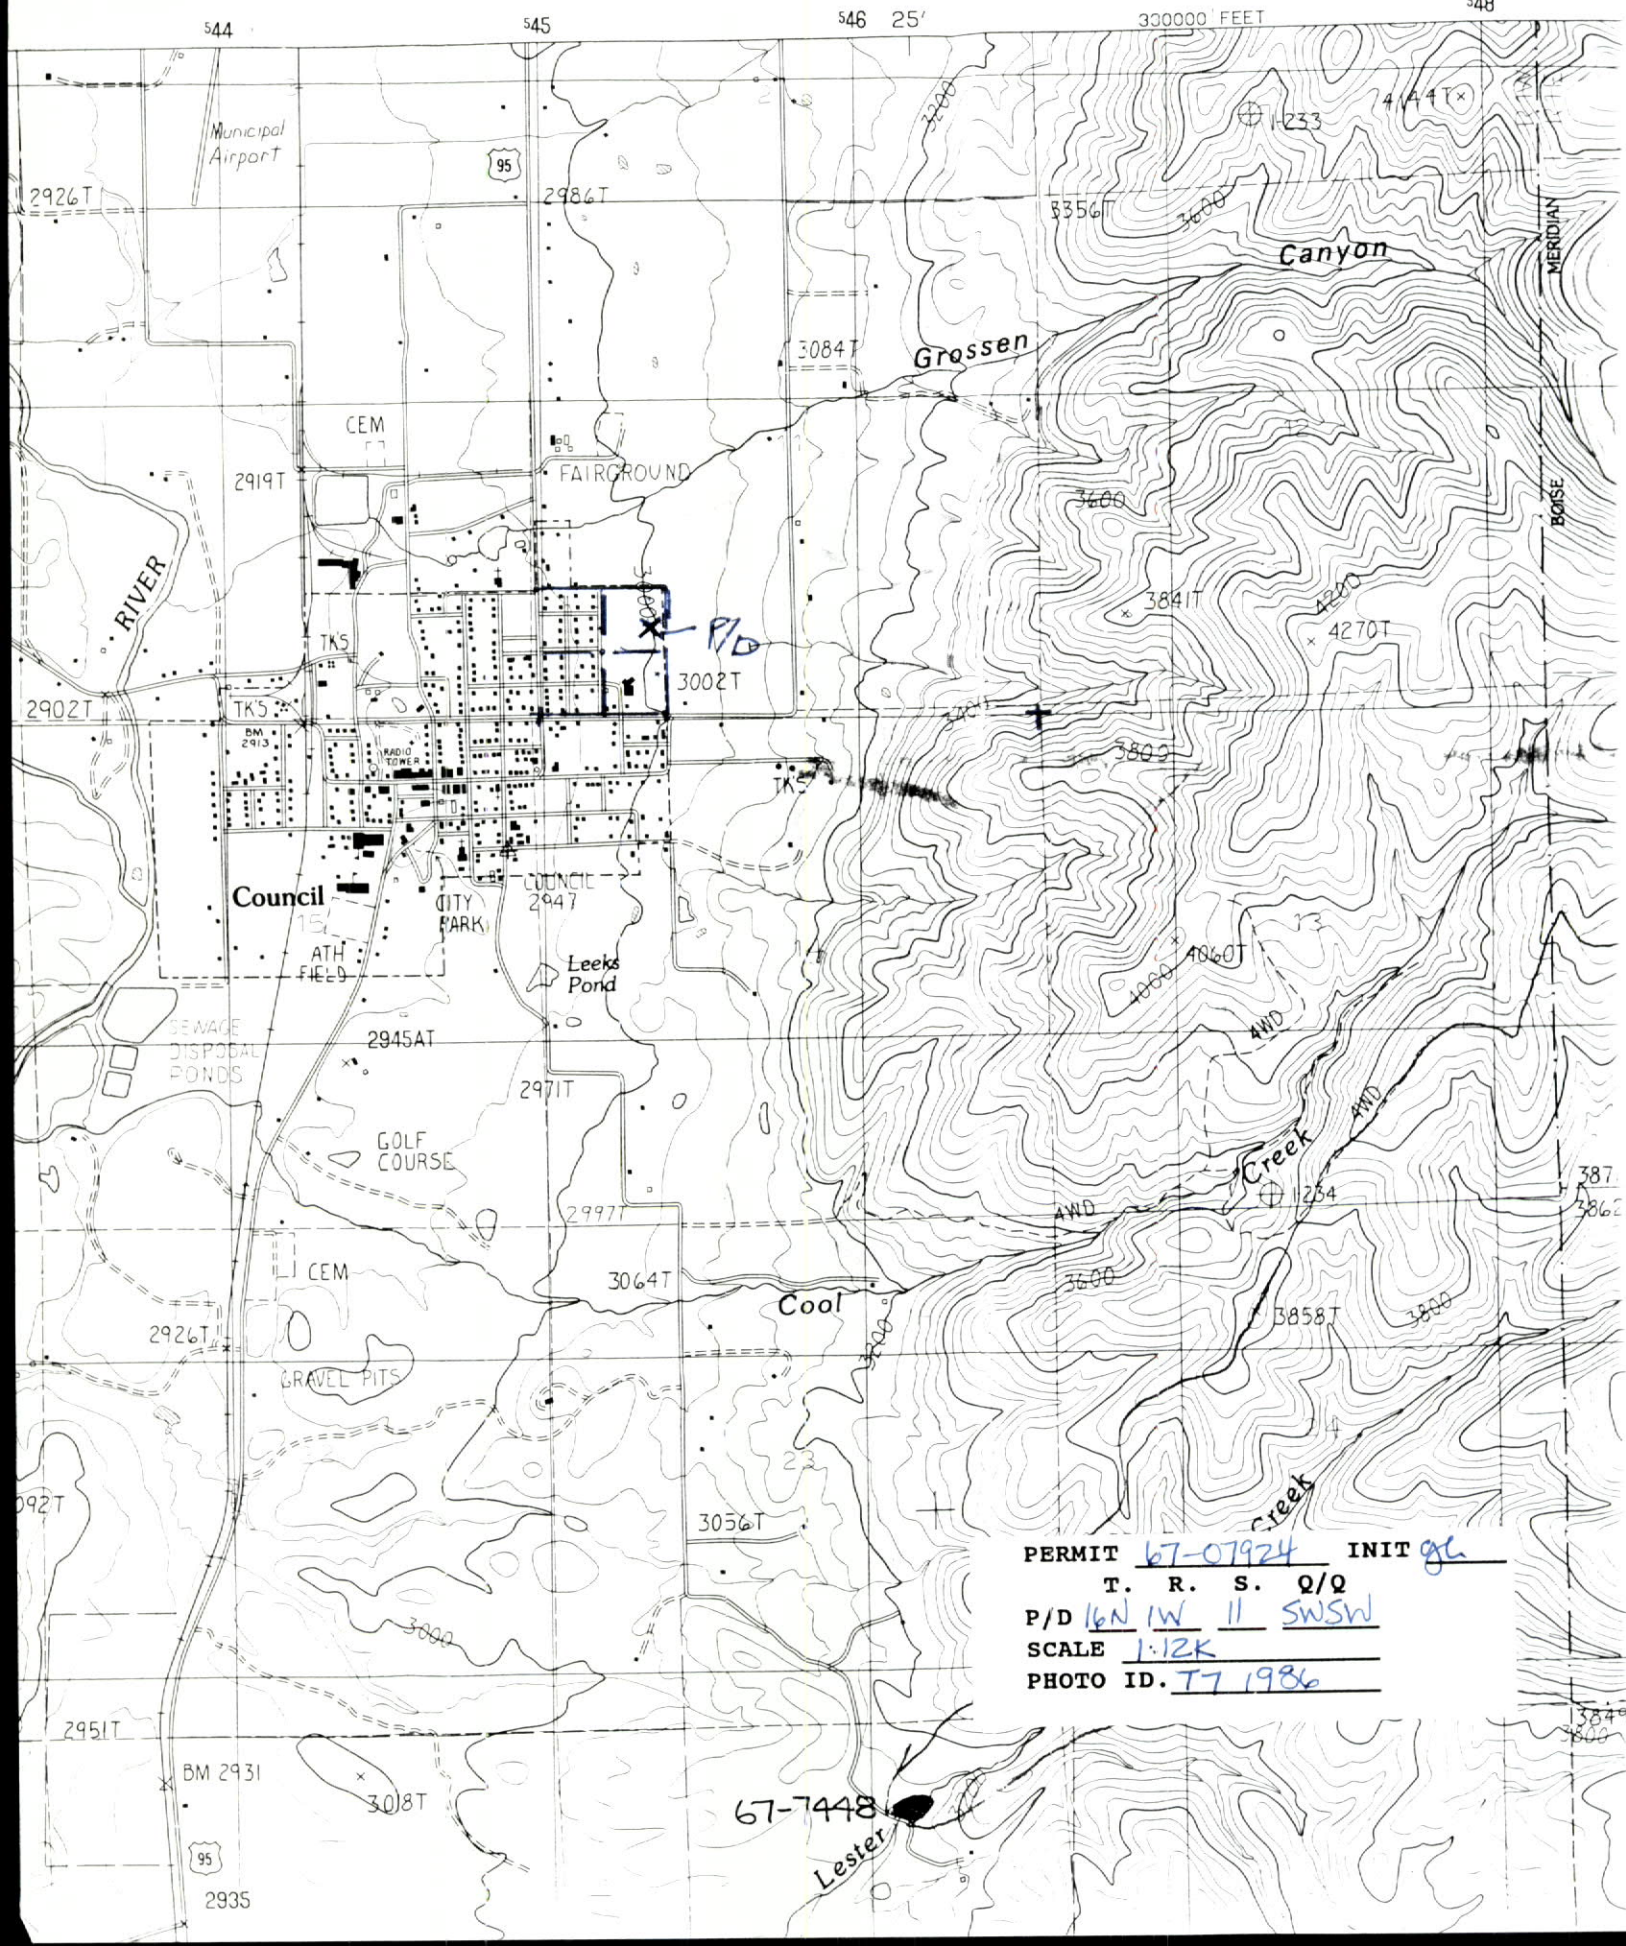

PERMIT 67-07924 INIT gc
T. R. S. Q/Q
P/D 6N 1W 11 SWSW
SCALE 1:12K
PHOTO ID. T7 1986

67-7448
Lester

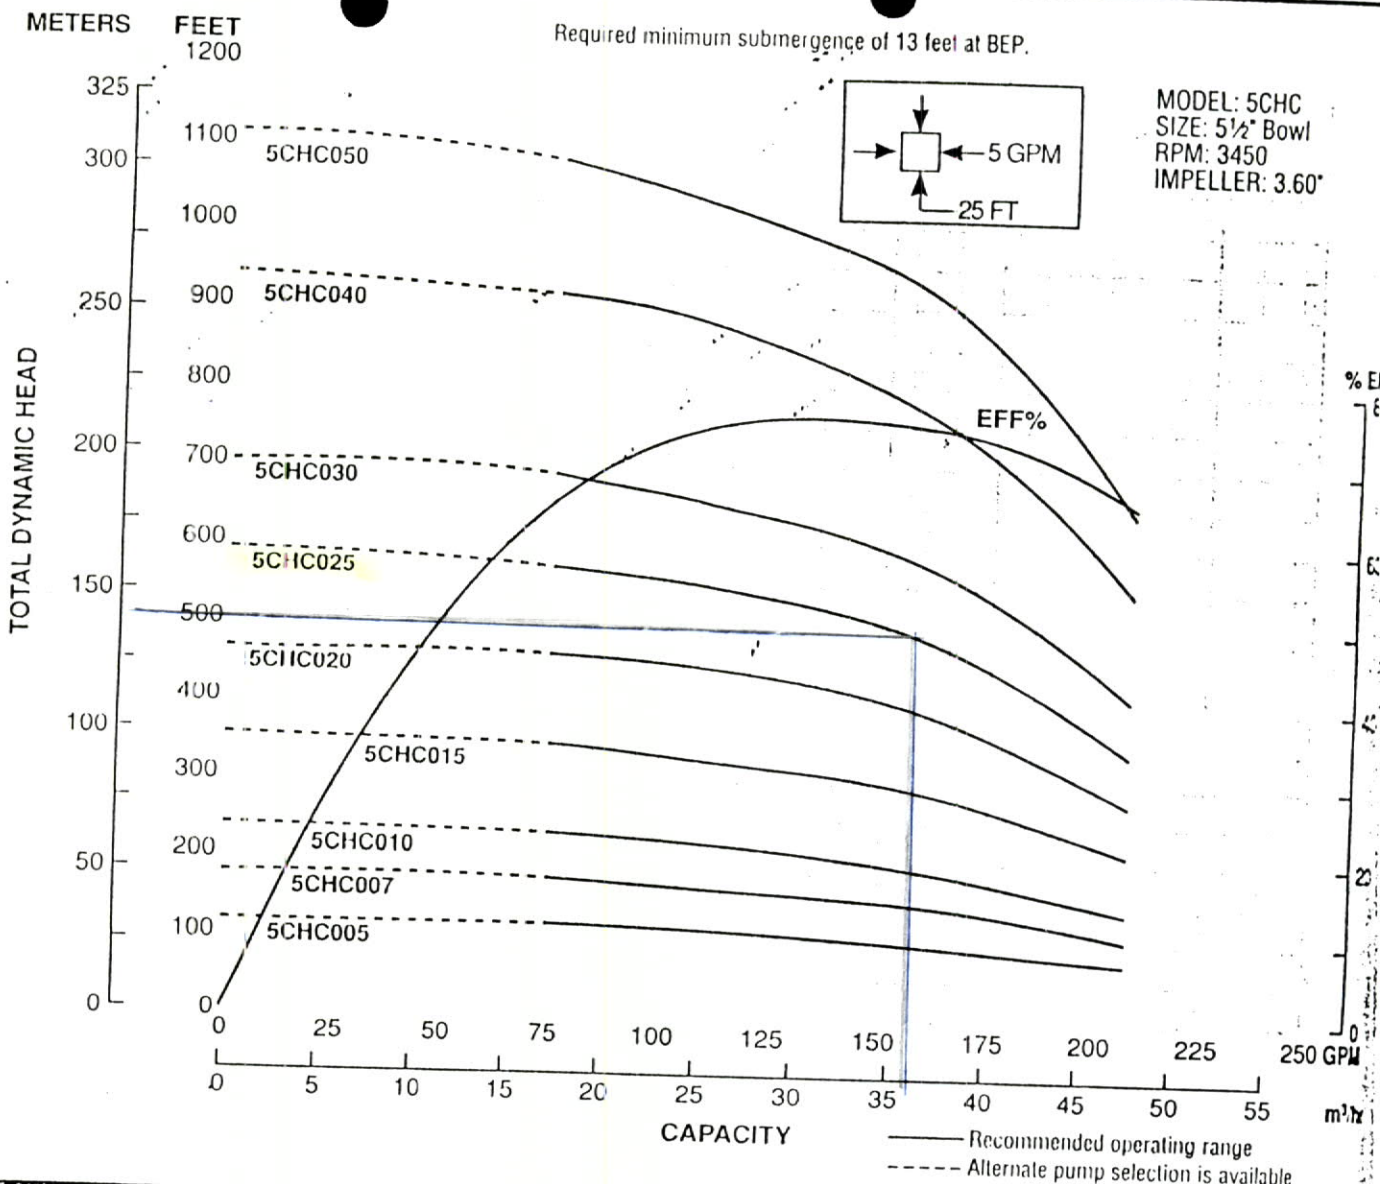

Dimensions and Weights

HIP	Stages	W.E. Order Number	W.E. Length	W.E. Wt. (lbs.)
5	2	5CHC00544CTB	21½"	60
		5CHC00564CTB	23½"	62
7½	3	5CHC00744CTB	25½"	73
		5CHC00764CTB	28½"	75
10	4	5CHC01064CTB	32½"	88
15	6	5CHC01564CTB	42½"	114
20	8	5CHC02064CTB	52½"	140
25	10	5CHC02564CTB	61½"	166
30	12	5CHC03064CTB	71½"	192
40	16	5CHC04064CTB	90½"	244
50	19	5CHC05064CTB	104½"	283

(All dimensions in inches and weights in lbs. Do not use for construction purposes.)

PLEASE NOTE:

- Order motors separately.
- For intermediate horsepower pumps consult factory.
- Solid line is recommended operating range. The dotted line (---) signifies an alternate pump selection is available.
- Please specify all options changes in W.E. order number.

4" NPT DISCHARGE CONNECTION



Materials of Construction

Part Name	Material
Shaft	ASTM A582 TYPE 415
Coupling	ASTM A582 S41600 CO
Suction Adapter	ASTM A48 CL 40
Discharge Bowl	ASTM A48 CL 30B
Bronze Bearings	ASTM B584
Discharge Bowl Bearing	ASTM B584
Taperlocks	ASTM A108 GR 101B
Bowl	ASTM A48 CL 30B
Upthrust Collar	ASTM A276 S41400
Impeller	ASTM B145-4A
Fasteners	SAE J429 GR 8
Cable Guard	ASTM A240 S 30400
Suction Strainer	ASTM A240 S 30400

67-07924



P/D
(2 views)



67-07924
cjh

Affidavit of Publication

State of Idaho, County of Adams, ss:

I, Bert J. Rogers, being first duly sworn upon my Oath, depose and say that I am the publisher of The Adams County

Leader, a newspaper; that a copy of the " Notice of Application

67-07924 City of Council

as per clipping

hereto attached, was published in the regular and entire issue of said newspaper, and not in any supplement thereof, for

two (2)

consecutive weeks, the first publication of the

same being made in the issue dated

June 17, 1993

and the last in the issue dated June 24, 1993

that said newspaper is of general circulation in Adams County Idaho, printed and published weekly at Council therein and that said newspaper has been continuously and uninterruptedly published in said county during a period of more than seventy-eight consecutive weeks prior to the first publication of

said " Notice "

as aforesaid.

Subscribed and sworn to before me this 24th

day of June , 19 93

Notary Public for Idaho,
Residing at Council, Idaho

NOTICE OF APPLICATION FOR WATER RIGHT

The Following application(s) have been filed to appropriate the public waters of the State of Idaho:

67-07924 ✓

CITY OF COUNCIL

PO BOX 606

COUNCIL, ID 83612

Source: GROUNDWATER

Diversion Pt: NESWSW Sec 11 T16N R 01W in ADAMS County.

Use:

MUNICIPAL (.770 CFS)

Total Diversion: (.770 CFS)

Date Filed: 5/17/1993

Place of Use: To be used within the city limits of Council.

Permits will be subject to all prior water rights. Protests may be submitted based on the criteria of Sec. 42-203A, Idaho Code. Protests must be filed with the Director, Dept. of Water Resources, Western Region, 2735 Airport Way, Boise Idaho 83705 on or before JULY 6, 1993.

R. KEITH HIGGINSON,

Director

Published: 6/16/1993

G 6/23/1993

RECEIVED
JUN 30 1993

Department of Water Resources
Western Regional Office

APR 20 1994

STATE OF IDAHO
DEPARTMENT OF WATER RESOURCES

RECEIVED

MAY 12 1995

PROOF OF BENEFICIAL USE

The Idaho Department of Water Resources considers this form a statement that the permit holder(s) has/have completed all development that will occur under this permit and that water has been applied according to the provisions of the permit for the beneficial use(s) described below. This form must be accompanied by a license examination fee, when necessary, or be accompanied by a completed field examination report prepared by a certified water right examiner who has been appointed by the department.

1. Permit No. 67-07924 Telephone No. 208-253-4201
2. Name(s) of Permit Holder(s): City of Council
3. Mailing Address: PO Box 606, Council, Idaho 83612
4. Source of Water: Groundwater If **GROUNDWATER** (well), Date Drilled: mo. 5 / yr. 94
 - a. Well Driller: Dallas Drilling Drilling Permit Number: 67 - 93 - W - 0040
 - b. **OPTIONAL:**
Pump Horsepower: _____ Pressure (psi): _____ Dynamic pumping level (ft): _____
5. Use(s) (as authorized by the water right permit):
Domestic (No. of households): 450 Stockwater (No. and type of stock): _____
Irrigation (No. of acres): _____ Other: _____
6. Total rate of diversion and/or volume for which proof is submitted: 0.77 cfs OR _____ acre feet
7. Measuring Device Requirement: (refer to the approval conditions on your permit and respond accordingly)
(This question is **not optional**. Please check either yes or no. Proofs returned not checked accordingly, will be considered incomplete)

Measuring Device: Is a measuring device required?

Yes X or No _____

Has the measuring device been installed?

Yes X or No _____

Flow Measurement Port: Is a flow measurement port required?

Yes _____ or No X

Has the measurement port been installed?

Yes _____ or No X

8. Fee Enclosed: \$ 100. (See Fee Schedule on back of the instructions for filing proof of beneficial use)
9. Person to contact to accompany the Department representative during field examination of the water system.
Name: Ron Hasselstrom Telephone Number: 208-253-4201
Address: P.O. Box 606, Council, Idaho 83612
10. The information given on this form is my true statement of the extent to which the above numbered permit has been developed and I relinquish any undeveloped portion of the permit to the State of Idaho.

Signature of permit holder: Have Carter City Clerk
(include your title, if on behalf of company or organization)

Date: 5-10-95

MAY 18 1995

APR 18 1995

State of Idaho
Department of Water Resources

Permit To Appropriate Water

NO. 67-07924

Proposed Priority: May 17, 1993

Maximum Diversion Rate:

0.77 CFS

This is to certify, that CITY OF COUNCIL

PO BOX 606

COUNCIL ID 83612-0606

has applied for a permit to appropriate water from: GROUNDWATER

and a permit is APPROVED for development of water as follows:

BENEFICIAL USE

PERIOD OF USE

RATE OF DIVERSION

MUNICIPAL

01/01 to 12/31

0.77 CFS

LOCATION OF POINT(S) OF DIVERSION:

NESWSW , Sec. 11, Township 16N, Range 01W
ADAMS County

PLACE OF USE: See Remarks


CONDITIONS/REMARKS:

1. Proof of construction of works and application of water to beneficial use shall be submitted on or before April 1, 1995.
2. Subject to all prior water rights.
3. Prior to the diversion of water under this right a flow measurement port or other device as specified by the Department shall be installed to provide for the installation of measuring equipment and the determination of the rate of diversion by the Department.
4. The issuance of this right in no way grants any right-of-way or easement across the land of another.
5. Place of use is within city limits of Council.
6. Domestic use is for 450 homes.

This permit is issued pursuant to the provisions of Section 42-204, Idaho Code.

Witness the signature of the Director, affixed at Boise, this

21st day of March, 1994.

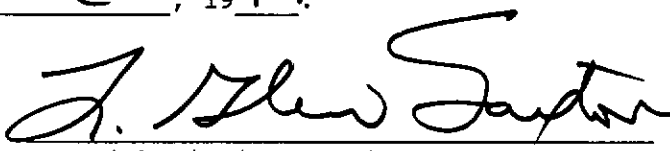for 
R. Keith Higginson, Director

RECEIVED WTR
APR 20 1994

APR 20 1994

STATE OF IDAHO
DEPARTMENT OF WATER RESOURCES

APPLICATION FOR PERMIT

To appropriate the public waters of the State of Idaho

RECEIVED

JUL 12 1993

Department of Water Resources

1. Name: CITY OF COUNCIL
Address: PO BOX 606
~~BOISE~~ ID 83612
COUNCIL

208-253-4201

2. Source: GROUNDWATER

Trib. to:

3. Location of Point of Diversion:

NESWSW Sec. 11, Township 16N, Range 01W
ADAMS County

4. Water will be used for the following purposes:

Purpose	From	To	CFS	(or)	AF
MUNICIPAL	01/01	12/31	0.770		

5. Total quantity to be appropriated is:

0.770 CFS (and/or) AF

6. Proposed diverting works:

a. Description of ditches, flumes, pumps, headgates, etc.
Well and pump.

b. Height of storage dam feet; active reservoir capacity
acre-feet; total reservoir capacity acre-feet; period of
year when water will be diverted to storage: to inclusive.

c. Proposed well diameter is inches; proposed depth of well is
feet.

d. Is groundwater with a temperature greater than 85F being sought? NO

7. Time required for the completion of the works and application of
the water to the proposed beneficial use is 1 year(s).

8. Place of Use: See Remarks

9. a. Who owns the property at the point of diversion?

APPLICANT

b. Who owns the land to be irrigated or place of use?

c. If the property is owned by a person other than the applicant,
describe the arrangement enabling the applicant to make this filing.

10. Remarks:

Place of use is within city limits of Council.

APR 20 1994

11. Map of proposed point of diversion and place of use attached? []

Ident. No. 67-07924
Page 2

BE IT KNOWN that the undersigned hereby makes application for permit to appropriate the public waters of the State of Idaho as herein set forth.

Applicant

Received by _____ Date _____ Time _____ Preliminary check by _____

Fee \$ _____ Receipted by _____ # _____ Date _____

Publication prepared by _____ Date _____ Published in _____

Publication approved _____ Date _____

6/28/37
67-07924

RECEIVED

MAY 17 1993

Department of Water Resources

Form 202
6/85Ident. No. 67-09924

**STATE OF IDAHO
DEPARTMENT OF WATER RESOURCES
APPLICATION FOR PERMIT**

To appropriate the public waters of the State of Idaho

1. Name of applicant City of Council Phone 253-4201
Post office address PO Box 606
2. Source of water supply Ground Water which is a tributary of _____
3. Location of point of diversion is NE $\frac{1}{4}$ of SW $\frac{1}{4}$ of SW $\frac{1}{4}$, Govt. Lot _____
Sec. 11 Township 16N Range 1W B.M. Adams County; additional
points of diversion if any: _____
4. Water will be used for the following purposes:
Amount 0.77 for Municipal purposes from 1-1 to 12-31 (both dates inclusive)
(cfs or acre-feet per annum)
Amount _____ for _____ purposes from _____ to _____ (both dates inclusive)
(cfs or acre-feet per annum)
Amount _____ for _____ purposes from _____ to _____ (both dates inclusive)
(cfs or acre-feet per annum)
Amount _____ for _____ purposes from _____ to _____ (both dates inclusive)
(cfs or acre-feet per annum)
5. Total quantity to be appropriated is (a) 0.77 and/or (b) _____
cubic feet per second acre feet per annum
6. Proposed diverting works:
 - a. Description of ditches, flumes, pumps, headgates, etc. well, pump
 - b. Height of storage dam _____ feet; active reservoir capacity _____ acre-feet; total
reservoir capacity _____ acre-feet; period of year when water will be diverted to storage:
_____ to _____ inclusive.
 - c. Proposed well diameter is 16"/12" inches; proposed depth of well is 500 feet.
 - d. Is ground water with a temperature of greater than 90°F being sought? No
7. Time required for the completion of the works and application of the water to the proposed beneficial use is
One years (minimum 1 year).

APR 20 1994

8. Description of proposed uses (if irrigation only, go to item 9):

- Hydropower; show total feet of head and proposed capacity in KW. _____
- Stockwatering; list number and kind of livestock. _____
- Municipal; show name of municipality. City of Council, Adams County
- Domestic; show number of households. 450 Connections
- Other; describe fully. _____

9. Description of place of use:

- If water is for irrigation, indicate acreage in each subdivision in the tabulation below.
- If water is used for other purposes, place a symbol of the use (example: *D* for Domestic) in the corresponding place of use below. See instructions for standard symbols.

P/M within the Council city limits

TWP	RANGE	SEC.	NE 1/4				NW 1/4				SW 1/4				SE 1/4				TOTALS
			NE 1/4	NW 1/4	SW 1/4	SE 1/4	NE 1/4	NW 1/4	SW 1/4	SE 1/4	NE 1/4	NW 1/4	SW 1/4	SE 1/4	NE 1/4	NW 1/4	SW 1/4	SE 1/4	
16	1	10											M	M	M	M	M		
16	1	11									M	M	M						
16	1	14					M	M	M										
16	1	15	M	M	M	M	M			M									

Total number of acres to be irrigated _____

10. Describe any other water rights used for the same purposes as described above. A67 - 10414 (Well #2)
A67 - 10415 (Well #1), A67 - 07120 (Well #3)

- Who owns the property at the point of diversion? To be purchased by City before construction
- Who owns the land to be irrigated or place of use? Within the City limits
- If the property is owned by a person other than the applicant, describe the arrangement enabling the applicant to make this filing. _____

12. Remarks: Place of use is within the city limits
of Council.

[Signature]

APR 20 1994

per IDWR standards by 6/3/93

SEE ATTACHED MAP

APR 20 1994

Michael E. Holladay
(Applicant)
City Engineer

Received by CA Date 5-17-93 Time _____ Preliminary check by ly
Fee \$ 4500 Received by CA # C027534 Date 5-17-93
Publication prepared by St Date 6-9-93 Published in Idaho City Leader
Publication approved St Date 7-7-93

ACTION OF THE DIRECTOR, DEPARTMENT OF WATER RESOURCES


This is to certify that I have examined Application for Permit to appropriate the public waters of the State of Idaho No. _____, and said application is hereby _____.

1. Approval of said application is subject to the following limitations and conditions:

- a. SUBJECT TO ALL PRIOR WATER RIGHTS.
- b. Proof of construction of works and application of water to beneficial use shall be submitted on or before _____, 19 ____.
- c. The rate of diversion, if water is to be used for irrigation under this permit, when combined with all other water rights for the same land shall not exceed 0.02 cubic feet per second for each acre of land.
- d. The water right acquired under this permit if for hydropower purposes shall be junior and subordinate to all rights to the use of water, other than hydropower, within the State of Idaho that are initiated later in time than the priority of this permit and shall not give rise to any right or claim against any future rights to the use of water, other than hydropower, within the State of Idaho initiated later in time than the priority of this permit.
- e. Other:

APR 20 1994

CITY OF COUNCIL

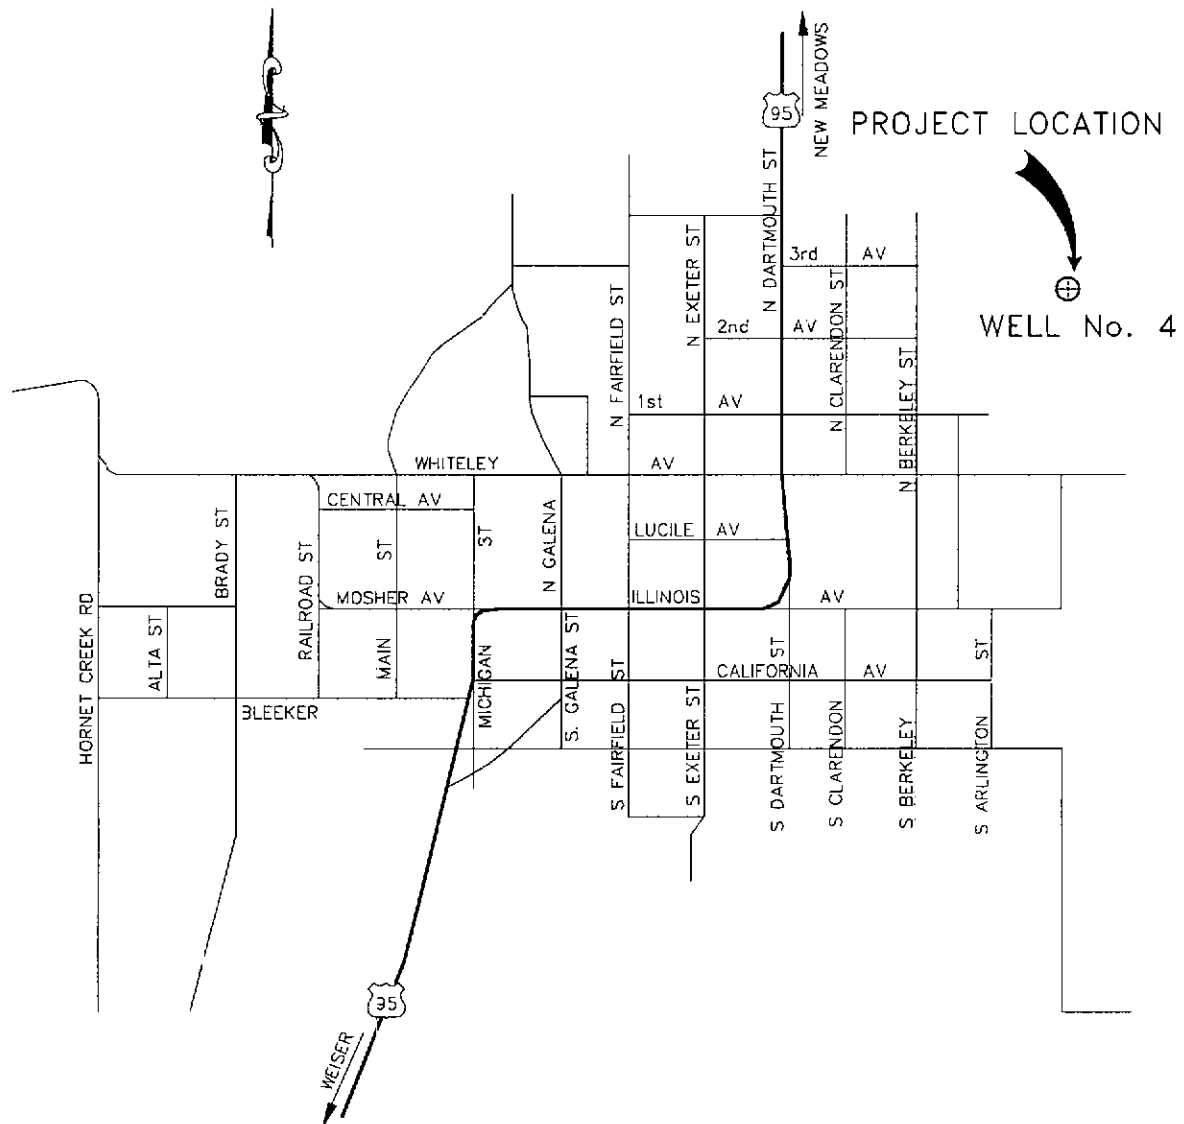

APR 20 1994

080892W



HOLLADAY
ENGINEERING CO.
ENGINEERS • CONSULTANTS

1431 HWY. 95, BLS. ALT.
P. O. BOX 235
PAYETTE, IDAHO 83661
208-642-3304
FAX: 208-642-2159

CITY OF COUNCIL
PROPOSED WELL No. 4

T16N Sec 10, 11, 14, 15
R1W


27' 30"

544

545


546 25'

330 00

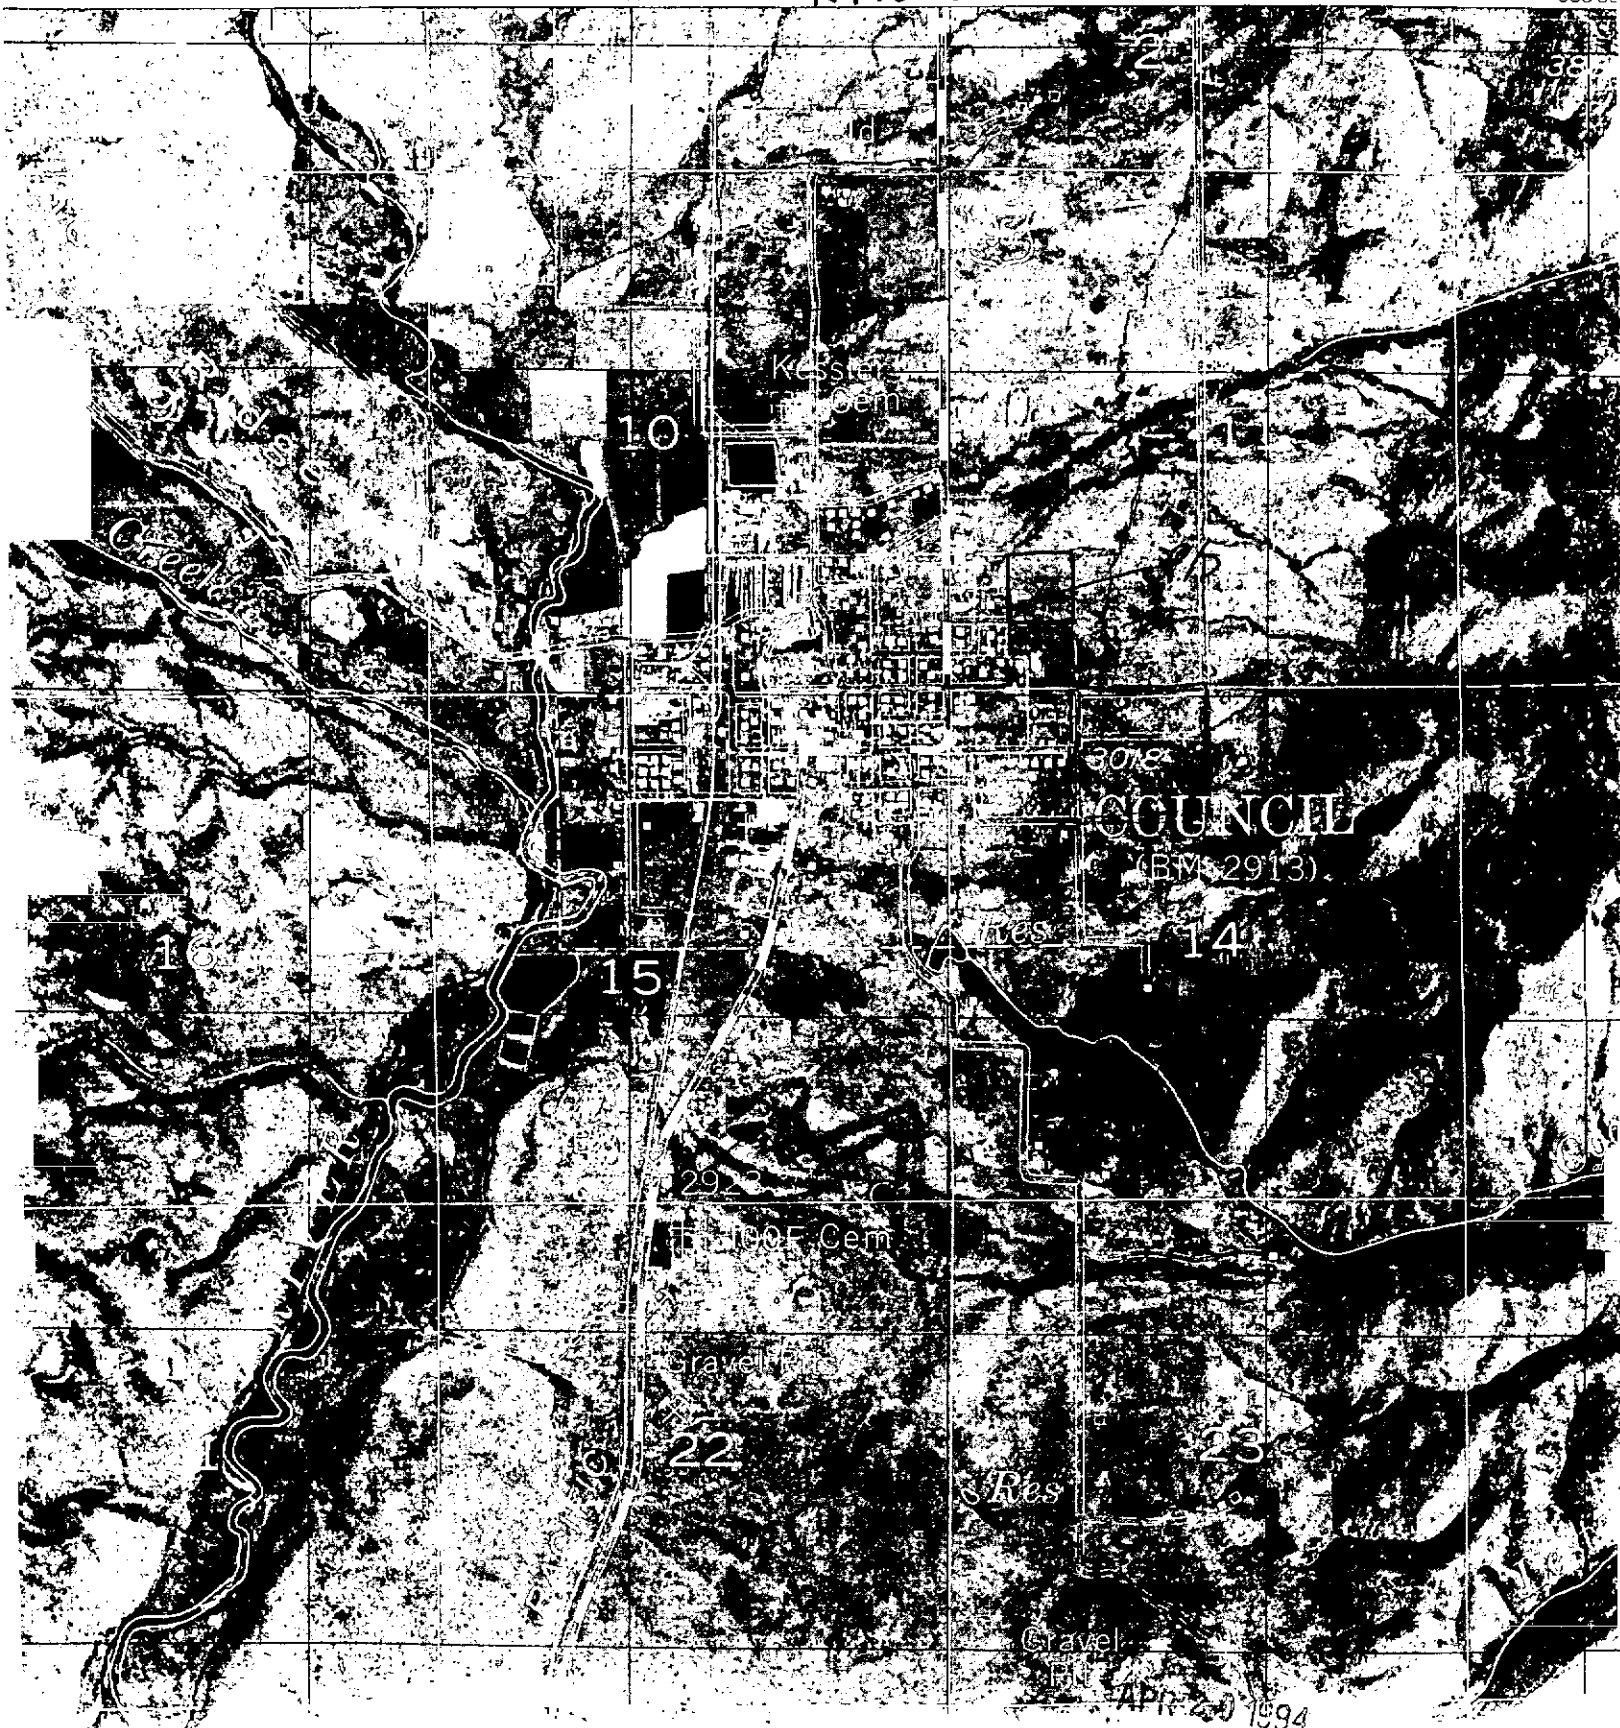

[illegible]

3. **Delivery System Diagram:** Indicate all major components and distances between components. Indicate weir size/ditch size/pipe i.d. as applicable.

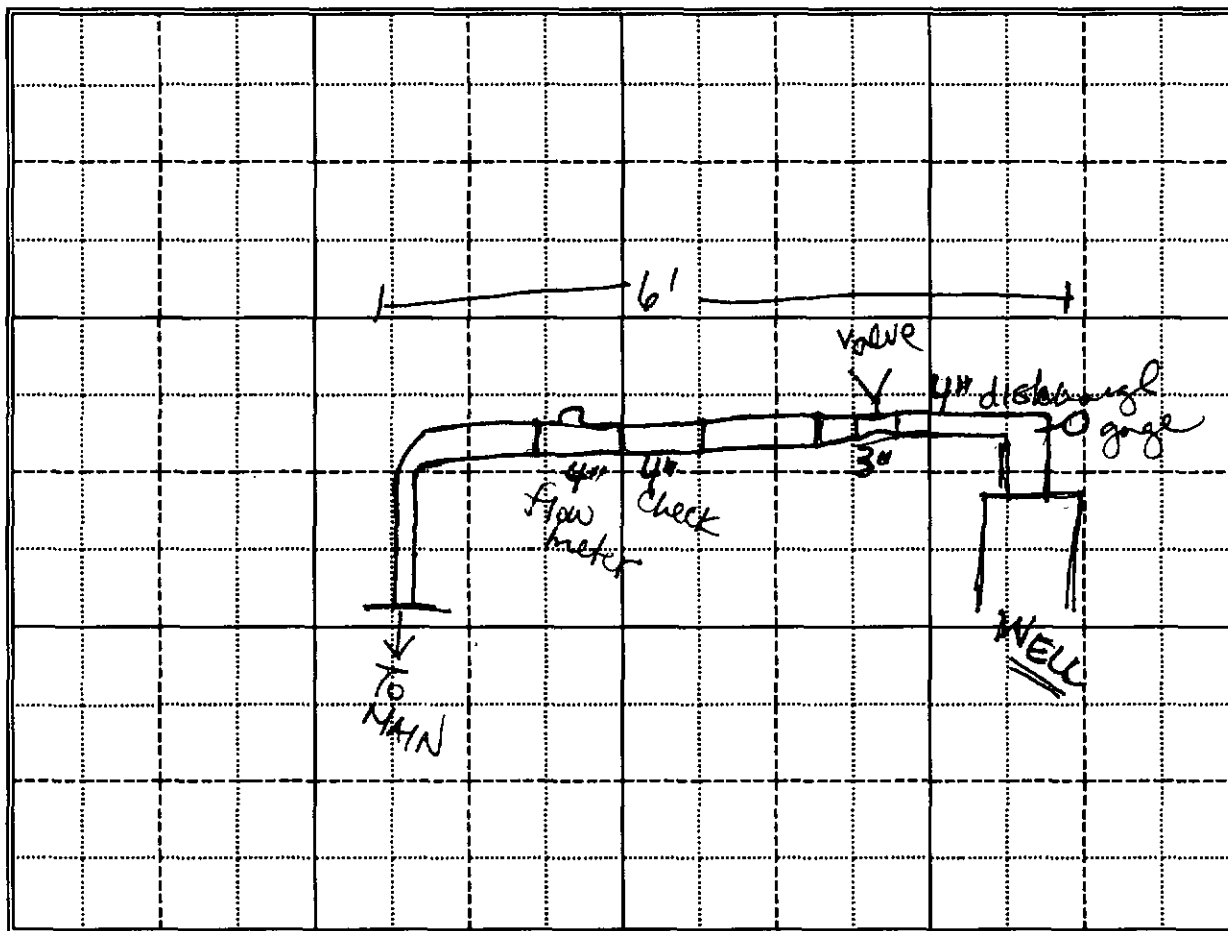

Scale: 1" = NTS

Copy of USGS Quadrangle Attached Showing location(s) of point(s) of diversion and place(s) of use (required).

Aerial Photo Attached (required for irrigation of 10+ acres)

Photo of Diversion and System Attached

4.

Well or Diversion Identification No.*	Motor Make	Hp	Motor Serial No.	Pump Make	Pump Serial No. or Discharge Size
	Gould	25	Sub.	SCHC Gould	4" disch to 3" valve

*Code to correspond with No. on map and aerial photo

D. FLOW MEASUREMENTS

1.

Measurement Equipment	Type	Make	Model No.	Serial No.	Size	Calib. Date
flow meter	in-line	Neptune		3964976	4"	3/14/93

2. Measurements: from meter (reading in 10 cu ft per full timed revolution)

10 cu. ft in 28 sec = ~~0.36~~ cfs (160 gpm)

.36

E. NARRATIVE/REMARKS/COMMENTS

municipal well, open discharge to storage tanks.
4th municipal well, 3 in use, 1st abandoned.

Well equipped w/ in-line meter. System started manually & measurement taken.

Place of use within city limits of Council, ID.

Overlap w/ existing license from spring source. This right for irrigation and has not been claimed in SRBA.

DEQ GPS # E0006201

Have conditions of permit approval been met? ☒ yes ☐ no

F. FLOW CALCULATIONS

Measured Method:

.36 cfs, 160 gpm. pump rated 150 gpm (at 50 psi)

check: HP equation $\frac{25 \times 8.8 \times .7}{385 + (10 \times 2.31) + 20} = .359$
 (left) open left to
 disch. tanks

G. VOLUME CALCULATIONS

1. Volume Calculations for Irrigation:

$V_{I.R.} = (\text{Acres Irrigated}) \times (\text{Irrigation Requirement}) =$ _____

$V_{D.R.} = [\text{Diversion Rate (cfs)}] \times (\text{Days in Irrigation Season}) \times 1.9835 =$ _____

$V = \text{Smaller of } V_{I.R.} \text{ and } V_{D.R.} =$ _____

2. Volume Calculations for Other Uses:

MUNICIPAL — N/A

H. RECOMMENDATIONS

1. Recommended Amounts

Beneficial Use	Period of Use		Rate of Diversion Q (cfs)	Annual Volume V (afa)
	From	To		
MUNICIPAL	1/1	12/31	.36	
Totals:			.36	

2. Recommended Amendments

☐ Change P.D. as reflected above ☐ Add P.D. as reflected above ☒ None
☐ Change P.U. as reflected above ☐ Add P.U. as reflected above ☐ Other


I. AUTHENTICATION

Field Examiner's Name Cindy Hodges Date 3-13-97

Reviewer _____ Date _____

SEAL

COUNCIL
IDAHO
7.5 MINUTE SER

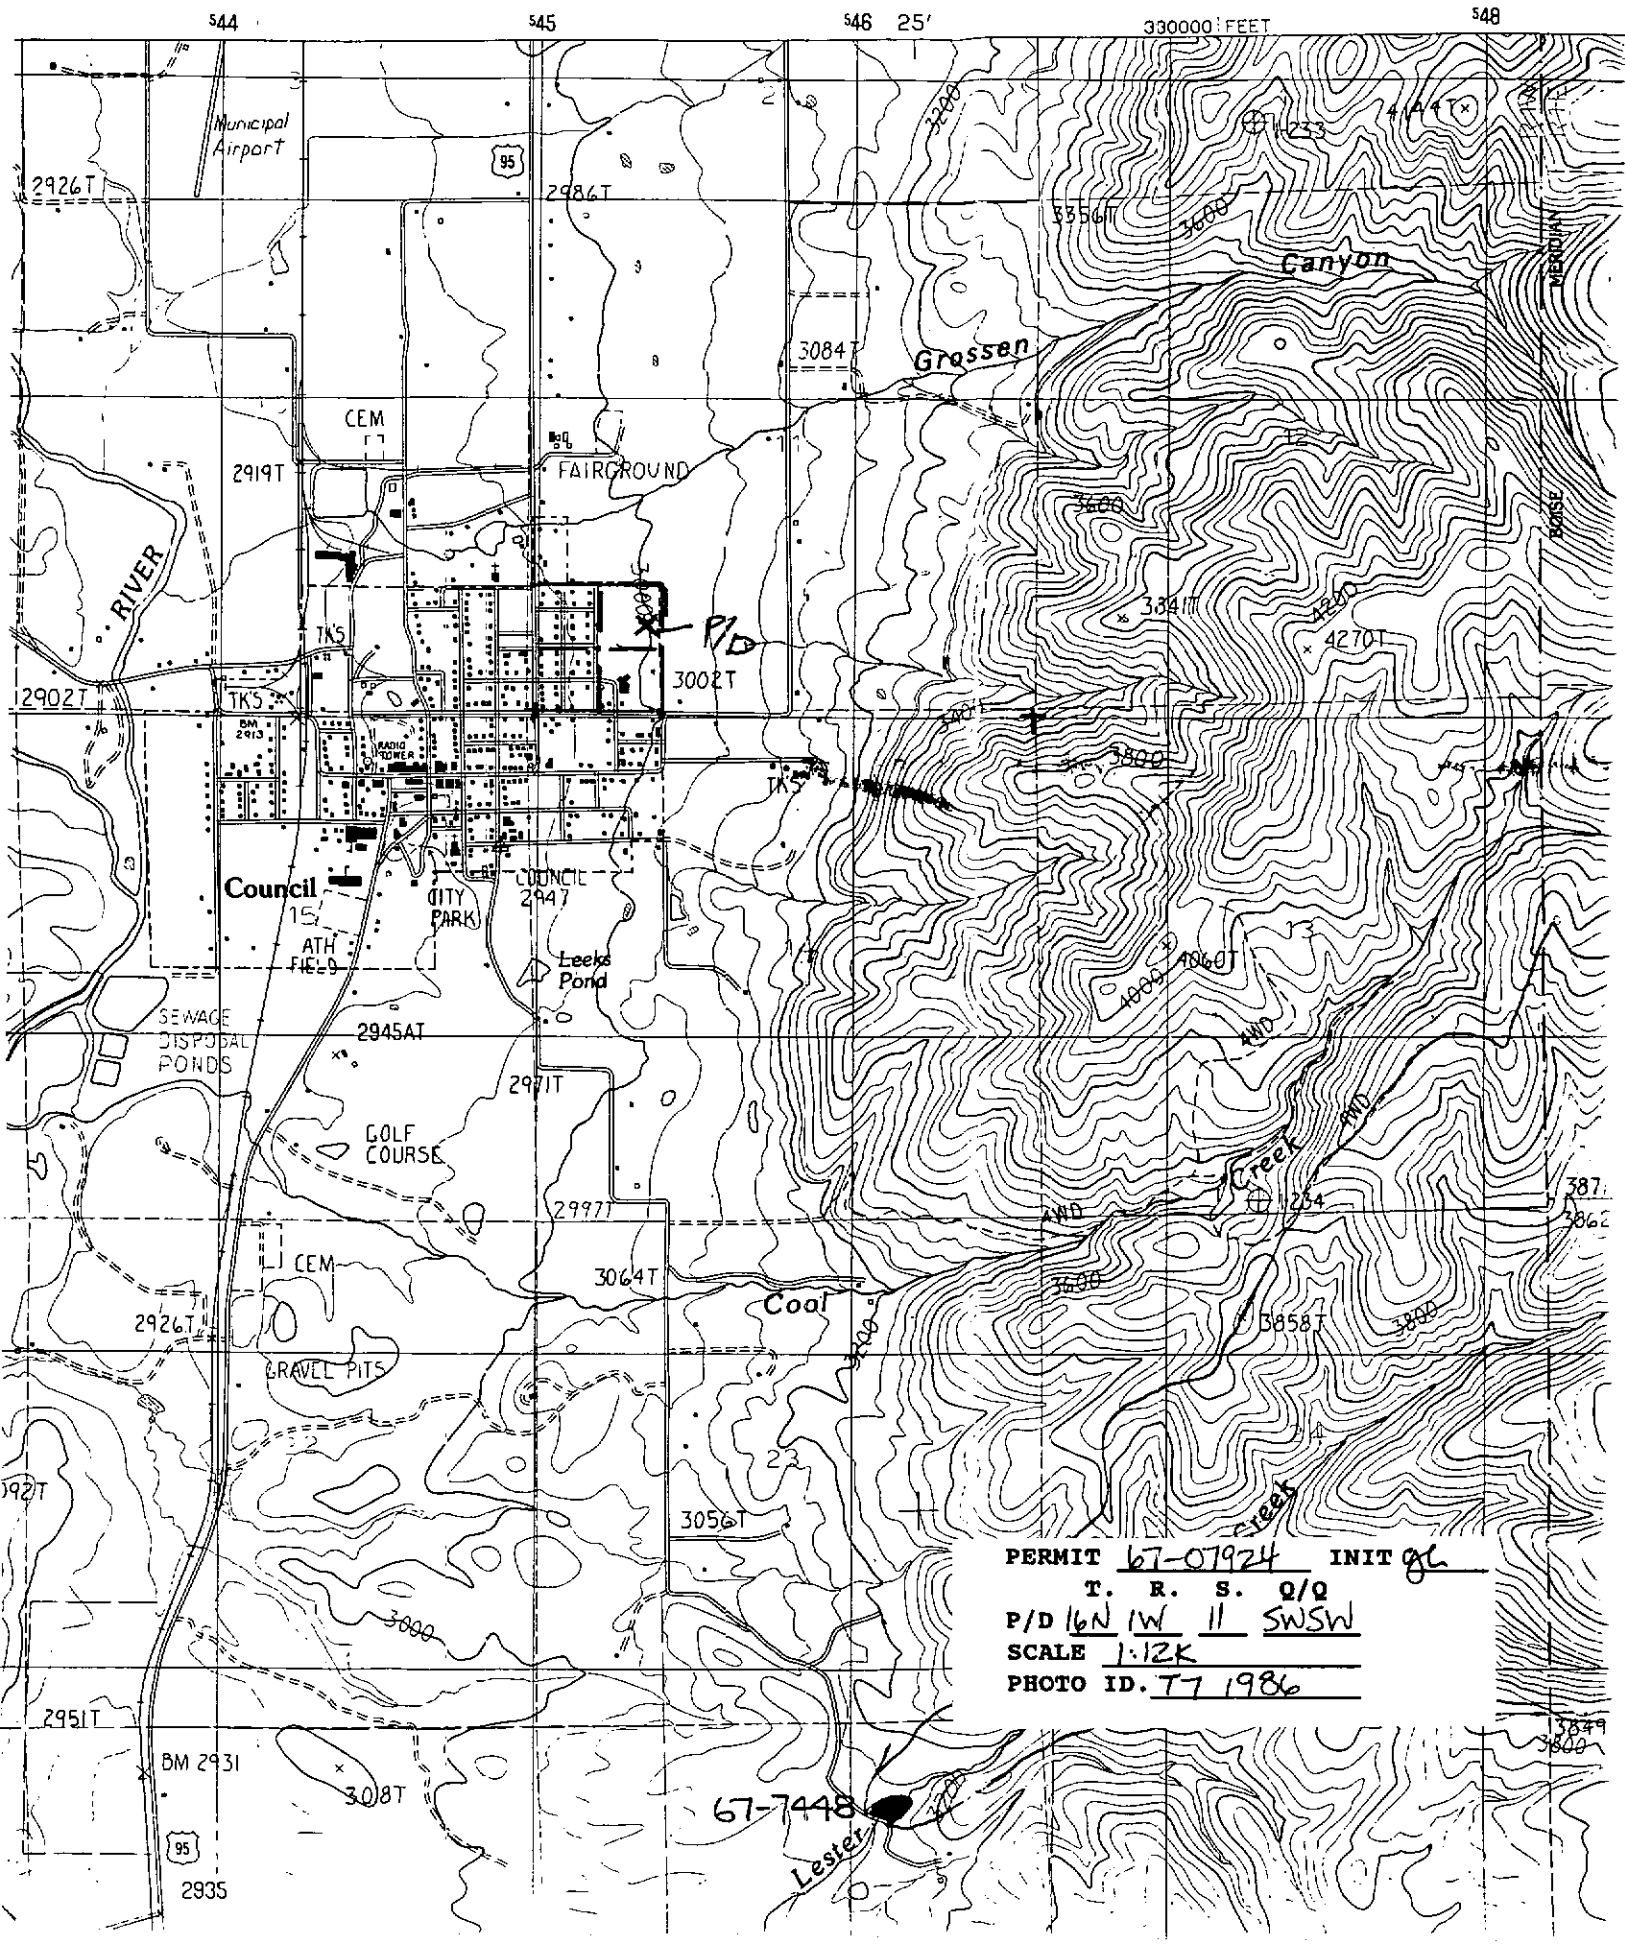

PERMIT 67-07924 INIT gc
T. R. S. Q/Q
P/D 16N 1W 11 SWSW
SCALE 1:12K
PHOTO ID. 77 1986

67-7448

Lester

WELL DRILLER'S REPORT

State law requires that this report be filed with the Director, Department of Water Resources
within 30 days after the completion or abandonment of the well.

1. WELL OWNER

Name City of Council
Address 100 South Galena P.O. Box 603
Council Id
Drilling Permit No. 67-93-W-0040-000
Water Right Permit No. 67-07924 B3612

2. NATURE OF WORK

- ☒ New well ☐ Deepened ☐ Replacement
☐ Well diameter increase ☐ Modification
☐ Abandoned (describe abandonment or modification procedures
such as liners, screen, materials, plug depths, etc. in lithologic
log, section 9.)

3. PROPOSED USE

- ☐ Domestic ☐ Irrigation ☐ Monitor
☐ Industrial ☐ Stock ☐ Waste Disposal or Injection
☒ Other Municipal (specify type)

4. METHOD DRILLED

- ☒ Rotary ☒ Air ☐ Auger ☐ Reverse rotary
☐ Cable ☐ Mud ☐ Other _____
(backhoe, hydraulic, etc.)

5. WELL CONSTRUCTION

Casing schedule: ☒ Steel ☐ Concrete ☐ Other _____

Thickness	Diameter	From	To
<u>.375</u> inches	<u>16</u> inches	<u>+ 1.5</u> feet	<u>155</u> feet
<u>.250</u> inches	<u>12</u> inches	<u>2</u> feet	<u>433</u> feet
_____ inches	_____ inches	_____ feet	_____ feet

Was casing drive shoe used? ☒ Yes ☐ No Both 16, 12Was a packer or seal used? ☐ Yes ☒ NoPerforated? ☒ Yes ☐ No 12" OnlyHow perforated? ☐ Factory ☒ Knife ☐ Torch ☐ GunSize of perforation? 1/8 inches by 1 inches

Number	From	To
<u>680</u> perforations	<u>405</u> feet	<u>425</u> feet
_____ perforations	_____ feet	_____ feet
_____ perforations	_____ feet	_____ feet

Well screen installed? ☐ Yes ☒ No

Manufacturer _____ Type _____

Top Packer or Headpipe _____

Bottom of Tailpipe _____

Diameter _____ Slot size _____ Set from _____ feet to _____ feet

Diameter _____ Slot size _____ Set from _____ feet to _____ feet

Gravel packed? ☐ Yes ☒ No ☐ Size of gravel _____

Placed from _____ feet to _____ feet

Surface seal depth 1.55 Material used in seal: ☐ Cement grout☒ Bentonite ☐ Puddling clay ☐ _____Sealing procedure used: ☒ Slurry pit☒ Temp. surface casing ☒ Overbore to seal depthMethod of joining casing: ☐ Threaded ☒ Welded☐ Solvent Weld ☐ Cemented between strata

Describe access port _____

7. WATER LEVEL

Static water level 130 feet below land surface.Flowing? ☐ Yes ☒ No G.P.M. flow _____

Artesian closed-in pressure _____ p.s.i.

Controlled by: ☐ Valve ☐ Cap ☐ PlugTemperature 59 °F. Quality _____

Describe artesian or temperature zones below.

8. WELL TEST DATA

☐ Pump ☐ Bailor ☒ Air ☐ Other _____

Discharge G.P.M.	Pumping Level	Hours Pumped
100-105, 127-130	80gpm	155
305-307	20gpm	307
405-407, 423-427	60gpm	427
485-486, 685-687	60gpm	687

9. LITHOLOGIC LOG

Bore Diam.	Depth From	To	Material	Water Yes
20	0	3	Top Soil	
20	3	6	Brwon Clay	
20	6	21	Brown Clay and Bolders	
20	21	63	Brwon Clay	
20	63	81	Blue Clay	
20	81	99	Brown Clay	
20	99	102	Black Pea Gravel	x
20	102	130	Blue Siltstone & Gravel	x
20	130	140	Blue Siltstone	x
20	140	155	Black Basalt	
14.5	155	168	Black Basalt	
14.5	168	171	Brocken Black Basalt	
14.5	171	228	Black Basalt	
14.5	228	233	Red Cynders	
14.5	233	310	Black Basalt	
14.5	310	315	Red Rock Porous	x
14.5	315	368	Black and Brown Rock	
14.5	368	372	Red Rock	
14.5	372	405	Black Basalt	
14.5	405	407	Fractured Black Basalt	x
14.5	407	420	Black Basalt	
14.5	420	425	Fractured Red Rock	x
14.5	425	442	Black Basalt	
8	442	485	Black Basalt	
8	485	489	Red Rock Porous	x
8	489	685	Black Basalt	
8	685	692	Red Rock Porous	x
8	692	799	Black Basalt	
8	799	802	Black Basalt	
8	802	806	Brown Rock with Clay	
8	806	925	Black Basalt	

RECEIVED

OCT 06 1994

WATER RESOURCES
WESTERN REGION

10.

Work started 12-2-93 finished 7-22-94

11. DRILLER'S CERTIFICATION

I/We certify that all minimum well construction standards were
complied with at the time the rig was removed.FALLAS DRILLING & PUMP
Firm SOUTH 18TH ST Firm No. 445Address FAYETTE, IDAHO 83411 Date 9-27-94


Signed by Drilling Supervisor


and

(Operator)

6. LOCATION OF WELL

Sketch map location must agree with written location.

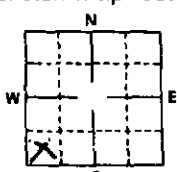Subdivision Name RitterLot No. 8, & 9 Block No. 1County AdamsAddress of Well Site 300 Circle Dr Council ID
(give at least name of road)T. 16 N ☒ or S ☐
SW 1/4 SW 1/4 Sec. 11 R. 1 E ☐ or W ☒

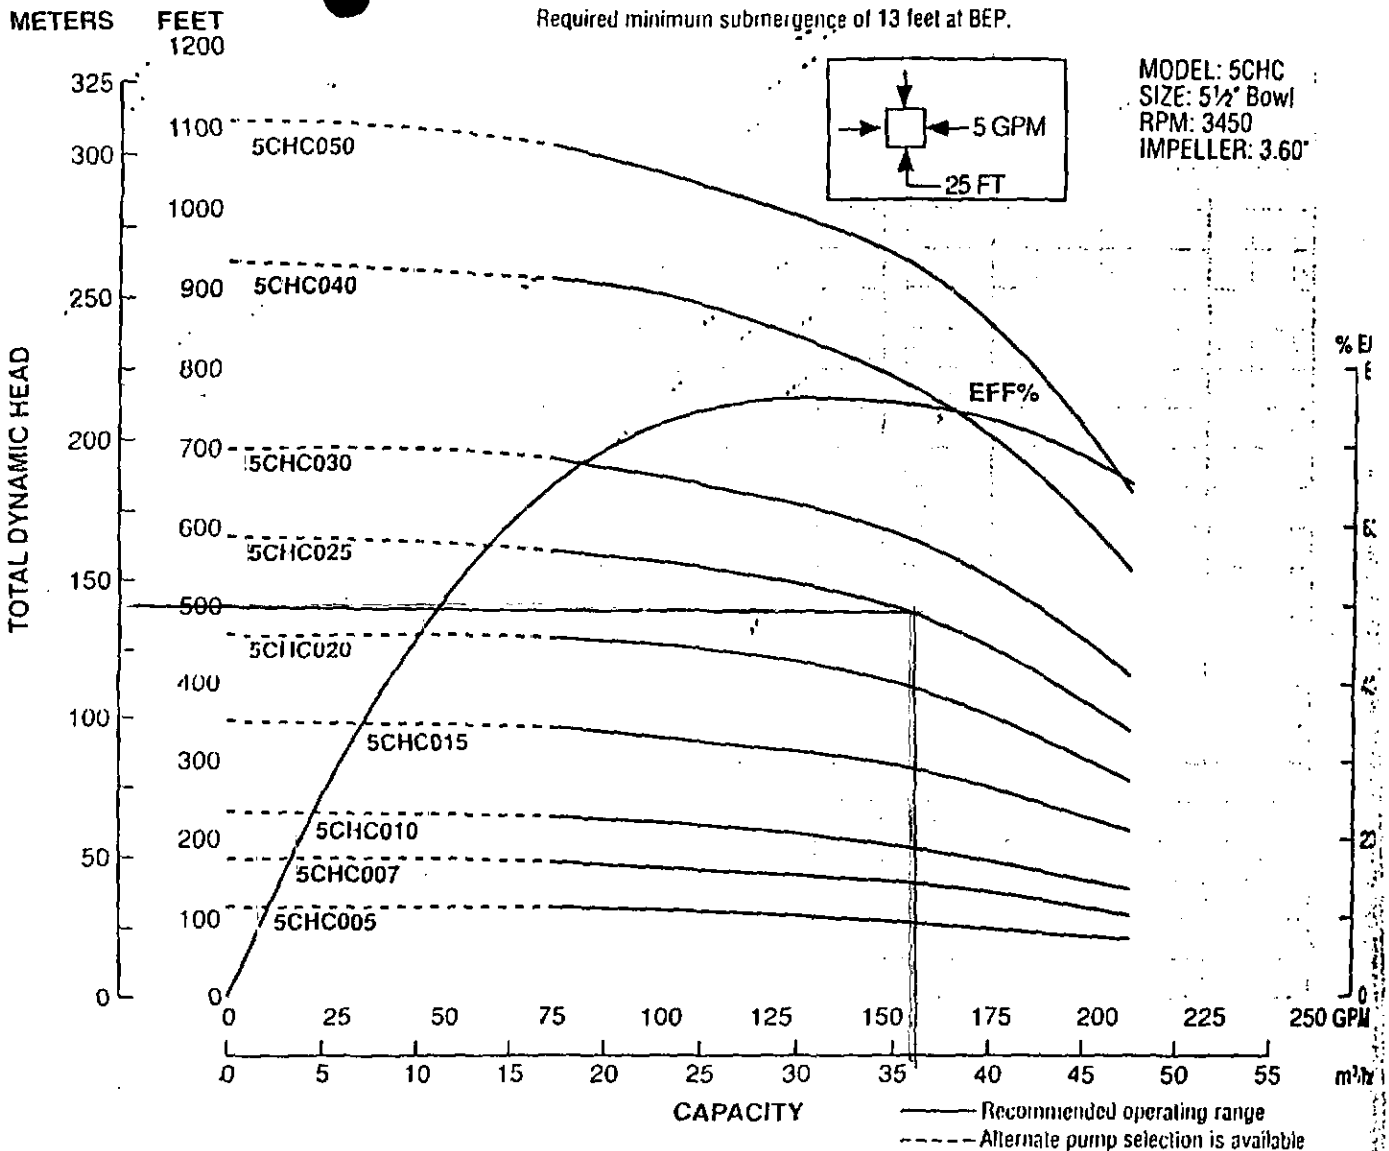

Dimensions and Weights


HIP	Stages	W.E. Order Number	W.E. Length	W.E. Wt. (lbs.)
5	2	5CHC00544CTB	21 1/4"	60
		5CHC00564CTB	23 1/4"	62
7 1/2	3	5CHC00744CTB	25 1/4"	73
		5CHC00764CTB	28 1/4"	75
10	4	5CHC01064CTB	32 1/4"	88
15	6	5CHC01564CTB	42 1/4"	114
20	8	5CHC02064CTB	52 1/4"	140
25	10	5CHC02564CTB	61 1/4"	166
30	12	5CHC03064CTB	71 1/4"	192
40	16	5CHC04064CTB	90 1/4"	244
50	19	5CHC05064CTB	104 1/4"	283

(All dimensions in inches and weights in lbs. Do not use for construction purposes.)

PLEASE NOTE:

- Order motors separately.
- For intermediate horsepower pumps consult factory.
- Solid line is recommended operating range. The dotted line (---) signifies an alternate pump selection is available.
- Please specify all options changes in W.E. order number.

4" NPT DISCHARGE CONNECTION

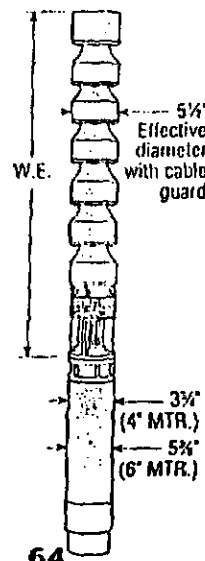

Materials of Construction

Part Name	Material
Shaft	ASTM A582 TYPE 416
Coupling	ASTM A582 S41600 CD
Suction Adapter	ASTM A48 CL 40
Discharge Bowl	ASTM A48 CL 308
Bronze Bearings	ASTM B584
Discharge Bowl Bearing	ASTM B584
Taperlocks	ASTM A108 GR 1018
Bowl	ASTM A48 CL 308
Upthrust Collar	ASTM A276 S41400
Impeller	ASTM B145-4A
Fasteners	SAE J429 GR 8
Cable Guard	ASTM A240 S 30400
Suction Strainer	ASTM A240 S 30400

67-07924

ESTIMATE

DALLAS DRILLING
AND PUMP CO. INC.605 SOUTH 18TH STREET
PAYETTE, IDAHO 83661PHONE 208-642-3788
OR 642-2939

Leon says this is more suitable pump

Customer:

City of CONCIAL
ATT. Holliday Eng.

Customer Phone No.

Date June 13 1994

Estimate by: ☐ Phone ☐ Visit ☐ Mail

Well Depth 925 Ft.

Casing Diameter 12

* Pump Setting 400 Ft.

Static Level 118

Offset Ft.

Voltage 480 3 phase

Pumping from 385 feet against

50 pounds tank pressure, pump

will deliver 150 gallons per min


Quantity:	Description:	Unit Price	Cost Estimate
1	Goulds Pump(s) Goulds JET(s) 25 H.P., Model: 5CHC 150 GPM SDU(s) H.P., Model: 150 GPM AT 500 FT HP 71% Eff.	4746.00	4746.00
410	Cable Motor Lead 8-4 Subm wire flat Jacket Electrical	160 ft	656.00
1	Safety Line 4 in Tee & Plug - Casing		64.90
399 ft	Drop Pipe 4 in galv. pipe 665 ft Offset Pipe 4 in blk pipe 6.50 ft.	6.85 ft or (2593.50)	2733.15
4	Pulse Adapter T-U-B-O check valves 42	157.00	628.00
1	Well Fittings 4 wire splice kit		12.73
1	Sanitary Well Seal 12 x 4 well seal		125.00
1	Tank Tank Fittings pump SHROUD (not needed w/ pump above perforations)		8965.28 48.00
	Labor		9013.78
Total			

Notes:


install 8800.00

By Leon M. Dyke

67-07924

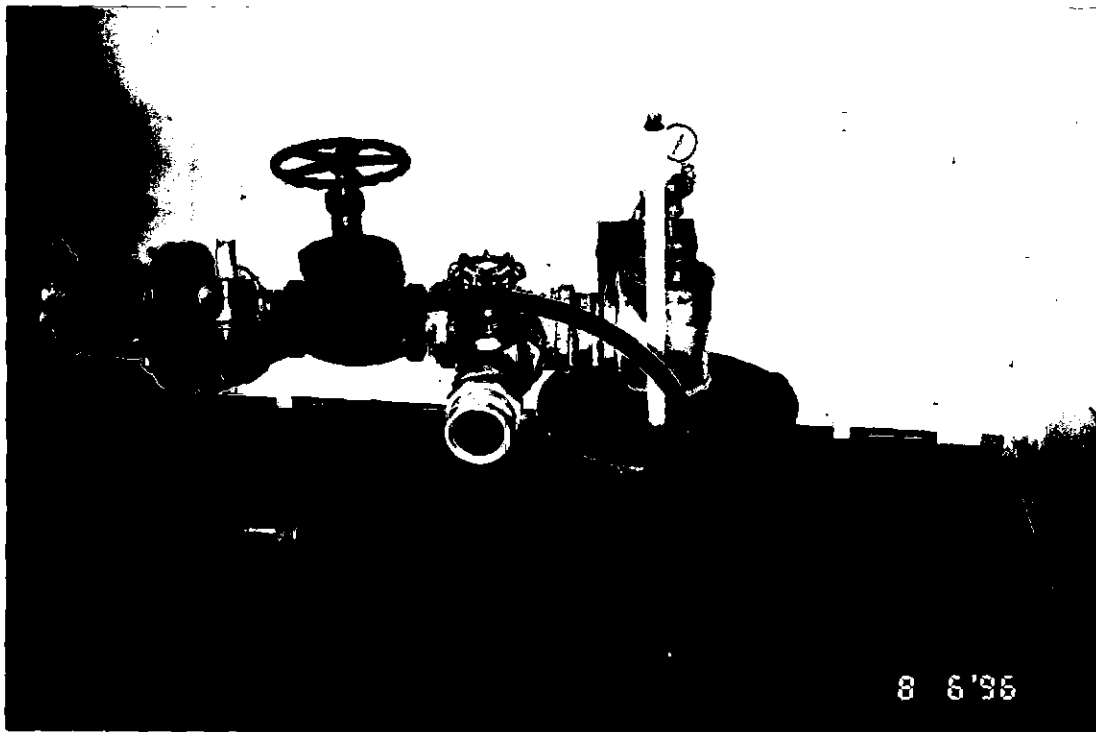

P/D
(2 views)

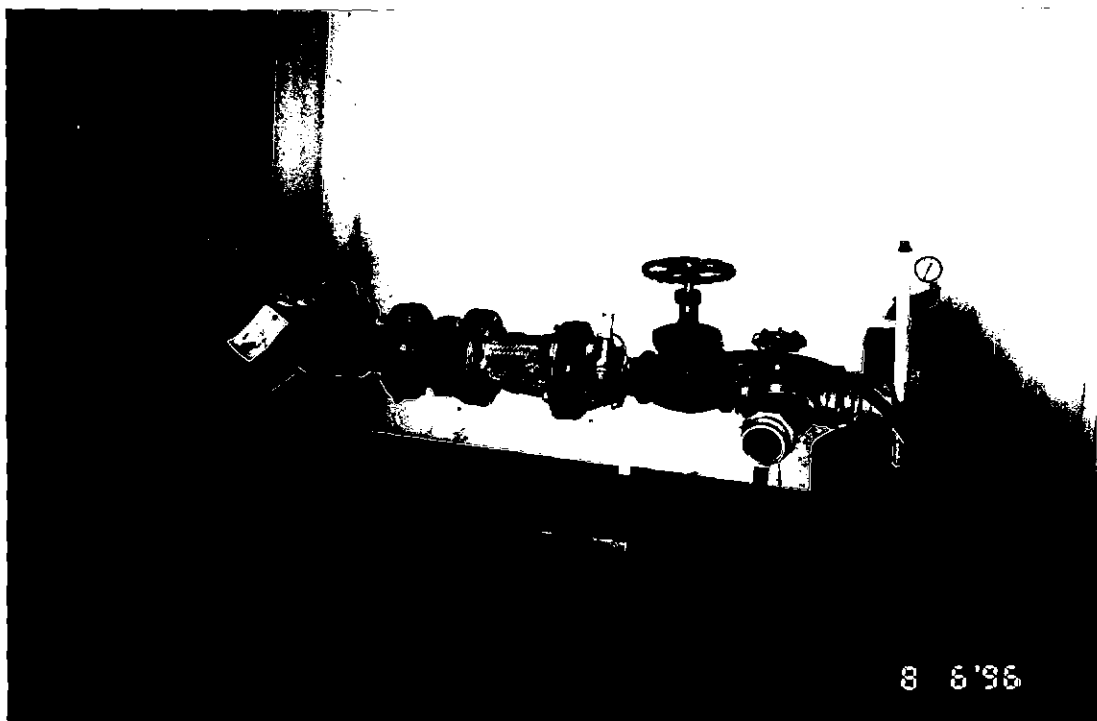

67-07924
cjh

IDAHO DEPARTMENT OF WATER RESOURCES

WELL INSPECTION FORM

1. DRILLING PERMIT NO: 67-93-W-0040 OTHER APPLICABLE NO: 67-07924
2. OWNER: City of Council Phone: 253-4201
Address: Po Box 606 COUNCIL ID 83612
3. WELL LOCATION: Twp 16N, Rge. 1W, Sec. 11, SW 1/4 SW 1/4
County ADAMS (Provide sketch map and photo on reverse.)
4. DRILLER: DALLAS Lic. No. 445
When Drilled? 12-93 to 7-94
5. WELL CONSTRUCTION:
Casing Diameter 16 inches Water tight cap? ☒ Yes ☐ No Access Port: ☒ Yes ☐ No
Casing $\geq$ 12 inches above ground? ☒ Yes ☐ No - Describe _____
Depth of Casing 433 ft. Method Drilled R.A.
Condition of Well Casing: ☒ Good ☐ Fair ☐ Poor Describe _____
Control Valve? ☒ Yes ☐ No Pressure Gauge: ☒ Yes ☐ No 120 psi operating
Condition of Piping and Valving good
Auger to a depth of _____ ft. Evidence of Annular Seal ☐ Yes ☐ No
Are there obvious construction problems that may be a source for contamination or waste of water?
☐ Yes ☒ No (Describe in Remarks and Attach Photo - On Reverse)
6. HYDROLOGIC INFORMATION:
Depth to Static Water 130 ft. Water Temperature COLD 59 °F
Flowing Artesian ☐ Yes ☒ No Pressure: _____ (psi)
Water Sample Taken? ☐ Yes ☒ No If yes, describe purpose _____
Water Quality Measurements/Observations (Describe) _____
7. WELL USE:
☐ Domestic ☐ Irrigation ☐ Stock
☐ Test ☒ Municipal ☐ Industrial
☐ Abandoned ☐ Waste Disposal/Injection ☐ Not Used
☐ Other: _____

8. POSSIBLE CONTAMINATION SOURCES:

Is there evidence of Chemigation? ☐ Yes ☒ No

If yes, is there a check-valve present? ☐ Yes ☐ No

Is there a possible source of contamination nearby? ☐ Yes ☒ No

If yes, what Type? _____

How far away from the well is this source? _____

9. REMARKS: _____

C. Hodges Sr. WR Agents
Signature of Dept. Representative & Title

8-6-96

Inspection Date

PHOTOS, DRAWINGS, OTHER ATTACHMENTS:

**ANALYSIS SHEET
FOR
PROOF OF BENEFICIAL USE**

Permit No. 67-07924 Reviewed by [Signature] Date 5-12-95

GENERAL CONSIDERATIONS

yes Name same as permit?
yes Address same as permit?
no Proof timely received?
If not, complete calculation below.

TYPES OF USE

Dom. (municipal)

Correct Uses? yes

SOURCE OF WATER

 Surface water source

✓ Ground water source

yes Drilling permit required?

yes Copy in the file? Drilling Permit No. 67-93-W-0040-000

200 Amount paid for permit

yes Correct?

no Well log in the file?

LICENSE EXAMINATION FEE

yes Required?

100 Amount Submitted

yes Correct?

MEASURING DEVICE

yes Required?

yes Installed?

 Waiver requested?

PRIORITY CALCULATION

Date proof received 5-12-95 132

Date proof due 4-1-95 91

No. of days late = 41

Priority Date 5-17-93 + 137

New Priority Date 6-27-93 178

6/27/93

DEFICIENCIES OR ACTION ITEMS

Reinstate & advance priority to
June 27, 1993.

Proof acceptable

DATA ENTRY

New Address X Proof Made 5-12-95



State of Idaho

DEPARTMENT OF WATER RESOURCES

1301 North Orchard Street, Statehouse Mail, Boise, Idaho 83720-9000

Phone: (208) 327-7900 FAX: (208) 327-7866

PHILIP E. BATT
GOVERNOR

KARL J. DREHER
DIRECTOR

May 17, 1995

CITY OF COUNCIL
P O BOX 606
COUNCIL ID 83612-0606

PROOF ACKNOWLEDGEMENT LETTER

RE: PERMIT NO. 67-07924

Dear Permit Holder:

The department acknowledges receipt of the proof of beneficial use form submitted for the above referenced permit.

Enclosed is an order reinstating your permit since proof of beneficial use was received after the proof due date. Please note that the priority date has been advanced to June 27, 1993.

The next step in the process of developing a water right is for the department to conduct a field examination to determine and confirm the use being made of the water.

If you have questions concerning the field examination, please feel free to contact the WESTERN Regional Office in Boise, at (208) 334-2190.

Sincerely,

JULIE L. YARBROUGH
Senior Secretary

Enclosure

c: IDWR - Region

RECEIVED
MAY 18 1995

WARNING

CANCELLED OR LAPSED

This permit has been officially CANCELLED or LAPSED.

Ninety days following the date of official action this file will be DESTROYED.

April 7, 1995

CITY OF COUNCIL
PO BOX 606
COUNCIL ID 1836120606

LAPSE NOTICE

RE: PERMIT NO. 67-07924

Dear Permit Holder:

You are hereby notified that under the provisions of Section 42-218A, Idaho Code, the above referenced permit has lapsed and is of no further force nor effect. The department provided the proper forms to you in our proof due notice dated January 31, 1995. No further construction or additional development is authorized under this permit unless it is reinstated.

The permit can only be reinstated if you submit an acceptable proof of beneficial use or an acceptable request for extension of time to the department within sixty (60) days of the mailing of this lapse notice. An acceptable proof of beneficial use submittal must include the examination fee or a completed field examination report. A request for extension of time must be accompanied by a fifty dollar (\$50.00) fee.

Enclosed again for your use are a proof of beneficial use form and a request for extension of time form. Please note that only one extension of time can be granted unless the project has not been completed because of lack of a necessary approval by a government agency or by litigation which may bring title to the water in question.

L. GLEN SAXTON
Chief, Water Allocation Bureau

Enclosures

Enclosures

RECEIVED
MAY 18 1995

CERTIFICATION OF MAILING

I hereby certify that on 4-7-95
a copy/an original of this document was
deposited in the United States mail,
postage prepaid addressed to the
individual(s) named above.

[Signature]

January 31, 1995

CITY OF COUNCIL
PO BOX 606
COUNCIL ID 1836120606

PROOF DUE NOTICE

RE: PERMIT NO. 67-07924

Dear Permit Hclder:

One of the conditions of approval of the above referenced water permit was that proof of the extent of your beneficial use must be submitted to this office on or before April 1, 1995.

(See last page of your approved permit or your last approved extension request.) Enclosed is a form which when accompanied by the license examination fee or a complete field examination report prepared by a certified water right examiner may be used to submit the required proof.

If you have not fully completed your project, and you or a previous owner of this permit have not received a prior extension of time, you may request an extension of time if the delay is for reasonable cause as provided in Section 42-204, Idaho Code. If you have been prevented from proceeding by a governmental agency or by litigation which might bring title to the water in question, more than one extension of time can be granted. An extension of time request form is enclosed for your convenience.


Either an acceptable proof of beneficial use submittal or an acceptable request for an extension of time must be received by this department on or before the above described proof due date. If neither is received, the department will send you a lapse notice. Within sixty (60) days of the mailing of the lapse notice, the permit will no longer be of any force nor effect.

SINCERELY,

JULIE L. YARBROUGH
Senior Secretary

Enclosures

MAY 18 1995

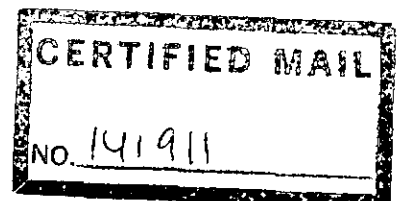



State of Idaho

DEPARTMENT OF WATER RESOURCES

1301 North Orchard Street, Statehouse Mail, Boise, Idaho 83720-9000

Phone: (208) 327-7900 FAX: (208) 327-7866

CECIL D. ANDRUS
GOVERNOR

R. KEITH HIGGINSON
DIRECTOR

March 21, 1994

CITY OF COUNCIL
PO BOX 606
COUNCIL ID 836120606

PERMIT APPROVAL NOTICE

RE: PERMIT NO. 67-07924

Dear Permit Holder:

Enclosed is a copy of your approved application for permit. Please be sure to thoroughly review the "CONDITIONS/REMARKS:" listing on the permit.

Enclosed is a form entitled "Instructions for Proof of Beneficial Use". Please read the instructions carefully since you must take further action to develop this permit. Also enclosed is a form entitled "Proof of Beneficial Use". If your project is already completed you should complete and submit this form immediately.

Be sure to note the special condition requiring you to install a measuring device. Enclosed, for your reference, is a list of measuring device options.

Sincerely,

JIM JOHNSON
Water Rights Supervisor

JJ:dc

Enclosures

RECEIVED
APR 20 1994

APPLICATION FOR PERMIT STATE OFFICE REVIEW

Application #: 67-7924 Date: 7/20/93 Reviewer: Cindy Zimmerman

AREA OF CONCERN? - No/Yes _____

SYSTEM COMPLETED:

No - 26A-P17

Complete in 1 year - P16

Yes

Proof not submitted - P16

Proof submitted - N/A

GROUNDWATER:

+ 0.2 cfs <flo-ch> - 01G-P03, 01C-P03 (existing), NMR

- 0.2 cfs - NMR <flow chart>

Drilling Permit:

Included w/permit - P99 Permit No. 67-93-W-0040-000

Existing well - N/A (if drilled before 7/1/87)

No WD permit? - 046-46B-P23 (if drilled after 7/1/87)

SURFACE WATER: not in WD - 01C-P03 (+.2 w/pump), NMR <flow chart>

LOCATION:

Water District - WD No. 57

Surface water - 005 or 005-01J-P08(+.2)
or 005-01H-P01(-.2 w/pump); NMR

Groundwater - P05 (if well has not been drilled)

Irrigation Dist. - 023

Canal Co. Areas - 023

Drainage Districts - 024

Flood Control Dist. - 063

Boise Front (63) - 058 (Groundwater temperature)

Swan Falls Flag - (1, Blank or Other)

Trust - 051-052-053-P74 (Consumptive Uses)

Non Trust <1> - 048-049

RIVER BASINS (Surface): Water District Control Condition (005) &....

Boise (63) - 05A (req), 11E (non-domestic use)

Payette (65) - 047-P04, -P

Snake (01, 02 & 03) - 11A-P04(01), 061-P07(02/03 No W.D.Cond.)

USE:

Fish Propagation - 06A, 09E-P10 (WQ/Choose One) & 010
042 (req), 002-P06(MD), 07A(Special),
044(Policy 5G)

Power - 08A, 17K, 025, 027 (req); 01F-P19; 09E-P10;
+25 cfs-P18; 17G or 17M; 18B-P09

Mining - 06A, 010, or 09E-P10 & 054 (req)

Storage(✓ 3 compo.) - 18A-for multi MD in WD, 18B-P09 (+10'Size)

Rec/Wildlf/Aes - 027-if +½ A. pond (Non-Consumptive)

Domestic (surface - 021 - Boise River upstream from L Peak

restricted areas) 27A - Payette River & main tributaries

OWNERSHIP:

Non land owner - 004 Residents of Council

PROTESTED:

Hearing agreement - 020

REMARKS:

- ① Municipal use is within city limits of Council ② WOI (450)

- ③ WOI (domestic) ④ 021

OTHER CONDITIONS:

BENEFICIAL USE DUE:

COMMENTS:

- 48-1-1994/5

- 1) Div desc. 2) POW Ownership

WR0749NP
No. P67-07924

IDAHO DEPARTMENT OF WATER RESOURCES
WATER RIGHT PROFILE REPORT

DATE: 03/15/94
PAGE: 1

OWNER CODE	NAME & ADDRESS	PRIORITY DATE	WATER USE	USE PERIOD FROM TO	DIVERSION RATE	DIVERSION VOLUME
C	CITY OF COUNCIL PO BOX 606 COUNCIL ID 83612-0606 (208) 253-4201	05/17/1993	MUNICIPAL	01-01 12-31	0.77 CFS	
TOTAL DIVERSION:					0.77 CFS	

Water Source: GROUNDWATER

Tributary to:

Stage: PERMIT

Point(s) of Diversion: T16N R01W S11

NESWSW

ADAMS County

Pou County:

Conditions of Approval:

- 01G - Prior to the diversion of water under this right a flow measurement port or other device as specified by the Department shall be installed to provide for the installation of measuring equipment and the determination of the rate of diversion by the Department.
- 004 - The issuance of this right in no way grants any right-of-way or easement across the land of another.

Remarks: Place of use is within city limits of Council.
Domestic use is for 450 homes.

Dates: App. Received: 05/17/1993 Priority Date: 05/17/1993
Proof Due Date: 04/01/1995 Proof Made Date:
Exam Made Date: Exam Sent to S.O.:
Licensed Date:

Misc: Water District Number: 67 Field Exam Fee:

Comments: Date: 07/20/1993 User-ID: ZIMMERMA Subject: DIVERSION DESCRIPTION
Well drilling permit #67-93-W-0040-000 proposes 16" by 450' deep well.

Date: 07/21/1993 User-ID: ZIMMERMA Subject: P/U OWNERSHIP
Place of use is owned by the residents of the city of Council.

Audit: 07/20/93 ZIMMERMA 07/21/93 ZIMMERMA 09/10/93 ZIMMERMA 03/15/94 ZIMMERMA



IDAHO DEPARTMENT
OF HEALTH AND WELFARE

DIVISION OF
ENVIRONMENTAL QUALITY

RECEIVED
JUL 02 1993

1420 North Hilton, Boise, ID 83706-1260, (208) 334-0550

Department of Water Resources
Western Regional Office

Cecil D. Andrus, Governor

July 1, 1993

COUNCILWR

David R. Tuthill, P.E. *Dr*
Manager, Western Regional Office
Idaho Dept. of Water Resources
2735 Airport Way
Boise, ID 83705

RECEIVED
JUL 16 1993
Department of Water Resources

RE: IDWR - Public Waters Appropriation Permit
Permit No. 67-7924 *City of Council*

Dear Mr. Tuthill:

The project must be conducted under the design and supervision of an Idaho registered professional engineer. The process to follow is:

1. The engineer must submit a preliminary site evaluation based on proximity of pollution sources. We will evaluate the proposal, conduct a site inspection, and issue a written site approval if warranted. The applicant should give his consultant the enclosed checklist.
2. Detailed plans and specifications must be submitted to this office for review. The well may not be drilled until all approvals are obtained from both the Division of Environmental Quality (DEQ) and the Idaho Department of Water Resources (IDWR). The last approval will come from DEQ; we will not issue approval until final approvals of both IDWR permits (appropriation permit and well drilling permit) have been submitted.
3. This will be a Public Water System and must have one (1) source of water for less than twenty-five (25) connections and two (2) sources for twenty-five (25) or more connections.

We will pay particular attention to the following items:

1. Construction must be done under the general supervision of the professional engineer. The contract assuring this must be submitted with the application.
2. Numerous water quality parameters must be tested as soon as the well is completed.

Sincerely,

Jack M. Gantz
Jack M. Gantz, P.E.
Senior Water Quality Engineer

cc: City of Council, Applicant (w/encl)

APR 20 1994

RECEIVED
MAY 17 1993
Department of Water Resources

Drilling Permit No. 67-93-W-0040-000
Water Permit No. _____
Injection Permit No. _____

67-7924

State of Idaho
Department of Water Resources

DRILLING PERMIT

(Authorizing Construction of a Well)*

1. Applicant City of Council

2. Address 100 S. Galena, PO Box 603

Council, ID 83612

(☒) Well Owner () Well Operator () Other, specify _____

3. Water right permit no. Applied for; Injection well permit no. _____

4. Proposed well location NE 1/4 SW 1/4 SW 1/4, or Gov't lot No. _____,

Sec. 11, Twp. 16N, Rge. 1W, County Adams,

Lot, block and subdivision Portion of Lots 8 & 9, BLK 1, Ritter Subdivision

5. Proposed use of well: (Check all that apply)

() Domestic () Stockwater () Monitoring

() Irrigation () Industrial (☒) Municipal

() Injection () Other, Specify _____

6. Well construction information:

(☒) New well () Deepen () Replace

Proposed surface diameter 16" Proposed depth 450

Anticipated bottom hole temperature:

(☒) 85°F or less (Cold water well)

() 85°F to 212°F (Low temp. geothermal well)

() 212°F or more (Geothermal well)

7. Anticipated construction start date June 15, 1993

8. Well Driller (if known) Unknown Dallas Drilling

Address _____

Date _____ Applicant's signature Michael E. Holladay

Title City Engineer

* After other pre-requisite approvals have been obtained.

APR 20 1994

ACTION OF IDWR

(X) Approved

() Denied

The approval of this permit authorizes the construction of a well as described on this application subject to the conditions on this permit.

GENERAL CONDITIONS:

1. The well must be constructed in compliance with the applicable statutes, specific conditions of approval shown on the water right permit, injection well permit, transfer or amendment and the rules and regulations of the Department for water appropriation, injection wells and well construction standards.
2. This drilling permit is valid for two (2) months from its date of issuance for the start of construction and is valid for one (1) year from the date of issuance for completion of the well unless an extension has been granted.
3. The permit holder or his representative shall notify the Department ten (10) days prior to the start of construction unless good cause for later notification can be shown.
4. The well shall be constructed by a driller currently licensed in the State of Idaho who must maintain a copy of the drilling permit at the drilling site.
5. Issuance of this drilling permit does not authorize trespass on the land of another party.
6. This permit does not constitute other local, county, state or federal approvals which may be required for construction of a well.

SPECIFIC CONDITIONS:

Dated this 9th day of July, 1993.

Signed

Daniel E. Tuttle

Title

Mgr, Western Reg Off

Received by

CA

Fee

200⁰⁰

Date

5-17-93

Receipt No.

C027545

Construction start date

APR 20 1994

Construction start extension to

Extension approved by

STATE OF IDAHO
DEPARTMENT OF WATER RESOURCES
APPROPRIATION APPLICATION ANALYSIS SHEET

send copy to H+W

INITIAL REVIEW BY: ly DATE: 6/3/93 APPLICATION: 67-7924

REQUIRED INFORMATION

☒ Name: (If applicant is a corporation or partnership, names and addresses for the director, officers, and other partners must be included.)
☒ Address:
☒ Source: (See USGS Quad for names of water sources)
☒ Point of Diversion: (10 acres for spring, lot & block descriptions for Subdivisions, local name)
☒ County:
☒ Quantity: (flow and/or volume) Gov't. Lots:
☒ Period of use: ☒ P/D
☒ Nature of proposed use: (Include description of use) ☒ P/U
☒ Description of diverting works:
☒ Time required for beneficial use of water:
☒ Place of use or acres irrigated:
☒ Map:
☒ Signature: (If applicant is corp., partnership, or municipality, title of signatory is required)
☒ Fee:
☒ Yes ☐ No* In form to receipt:

ADDITIONAL INFORMATION

YES	NO	
☒	☐	Overlapping place of use: (Describe source & relationship to present application on the back.)
☒	☐	Overlapping point of diversion:
☐	☐	Field check required: Field check by: _____
☐	☒	Field report attached:
☐	☒	Critical groundwater area:
☐	☒	Groundwater management area:
☐	☒	1992 moratorium
☐	☒	Copy to SCA staff (perennial stream, non-pump diversion):
☐	☒	Send dam safety information:
☐	☒	Send power requirement letter:
☐	☒	Send fish farm requirement letter:
☐	☒	Power residency affidavit:
☐	☒	Power efficiency form:
☐	☒	Within trust water boundary: (If yes, attach Trust Water Supplementary Analysis Sheet.)
☐	☒	Diversion greater than 5 cfs or 500 af or irrigation greater than 200 acres: (If yes, attach Large Diversion supplementary analysis sheet.)
☐	☒	*REQUEST ADDITIONAL INFORMATION FROM THE APPLICANT

DATE REQUESTED: _____
☒ Additional information on reverse side:

RECEIVED
JUL 13 1993

Department of Water Resources

PROCESSING

APPLICATION NO. 67

YES NO

☒ ☐
☐ ☒
☒ ☐

In form for advertising:

Statewide advertising: (> 10 cfs &/or 1000 af)

Fee amount, receipt number and date recorded on application:

SEND COPIES TO

YES NO

☒ ☐
☐ ☒
☐ ☒
☐ ☒

I.D. Health and Welfare

I.D. Fish and Game

I.D. Lands

Adjudication Bureau

YES NO

☐ ☒
☐ ☒
☐ ☒
☐ ☒

U.S. BLM

U.S. Forest Svc.

Water Dist. # _____

Other _____

FINAL REGIONAL PROCESSING REVIEW

YES NO

☒ ☐
☒ ☐

Affidavit of publication received:

Application published correctly: If not, record action taken.

☐ ☒
☐ ☒
☐ ☒
☐ ☒
☒ ☒
☐ ☒
☐ ☒
☒ ☒

Publication dates and paper recorded on application:

Protests received. Final date for protest

Protest dates, resolution of protest recorded on application:

Recommendations attached: *Approve, Dnr*

Measuring device required:

Measuring port required:

Water delivered by water master? District # _____

Special conditions of approval or cover letter: _____

46, DIA

See below for additional information

Recommended Date or Priority 5/17/1993Recommended by: DnrDate 7/9/93

STATE OFFICE REVIEW

See below for additional information. By _____ Date _____

ADDITIONAL INFORMATION

overlap info: P/D - 67-02152 surface water N/A
P/M - too numerous to list



State of Idaho
DEPARTMENT OF WATER RESOURCES

Western Region, 2735 Airport Way, Boise, Idaho 83705-5082 - (208) 334-2190
FAX (208) 334-2348

CECIL D. ANDRUS
GOVERNOR

R. KEITH HIGGINSON
DIRECTOR

June 15, 1993

IDAHO DEPT OF HEALTH & WELFARE
DIV OF ENV QUALITY
SWIRO
1420 N HILTON
BOISE, ID 83706

Re: Application for Permit No. 67-7924 in the name of City of Council

Dear Sir:

Enclosed is a copy(s) of the above-referenced application(s) for permit which may be of interest to your agency. Please review the application(s) and submit any comments you may have.

This office normally completes the processing of an application within a six-week period and is required to take final action shortly thereafter, however, if your agency desires to file a formal protest against the approval of this application(s), your written protest must be received in this office by JULY 7, 1993.

If you have any questions regarding the application, please contact this office.

Sincerely,

A handwritten signature in cursive script that reads 'David R. Tuthill, Jr.'.

DAVID R. TUTHILL, JR., P. E.
Manager, Western Regional Office

DRT:st

Enclosure(s):

RECEIVED

APR 20 1994

67-07924

CITY OF COUNCIL
PO BOX 606
BOISE, ID 83612

Source: GROUNDWATER

Diversion Pt: NESWSW Sec 11 T 16N R 01W in ADAMS County.

Use: MUNICIPAL (.770 CFS)
Total Diversion: (.770 CFS)

Date Filed: 5/17/1993

Place of Use: To be used within the city limits of Council.

APR 20 1994

Affidavit of Publication

State of Idaho, County of Adams, ss:

I, Bert J. Rogers, being first duly sworn upon my Oath, depose and say that I am the publisher of The Adams County

Leader, a newspaper; that a copy of the " Notice of Application

67-07924 City of Council as per clipping hereto attached, was published in the regular and entire issue of said newspaper, and not in any supplement thereof, for two (2) consecutive weeks, the first publication of the same being made in the issue dated June 17, 1993

and the last in the issue dated June 24, 1993 that said newspaper is of general circulation in Adams County Idaho, printed and published weekly at Council therein and that said newspaper has been continuously and uninterruptedly published in said county during a period of more than seventy-eight consecutive weeks prior to the first publication of

said " Notice " as aforesaid.

Bert J. Rogers
Subscribed and sworn to before me this 24th

day of June 19 93

Notary Public

Notary Public for Idaho,
Residing at Council, Idaho

NOTICE OF APPLICATION FOR WATER RIGHT

The Following application(s) have been filed to appropriate the public waters of the State of Idaho:

67-07924 ✓

CITY OF COUNCIL

PO BOX 606

COUNCIL, ID 83612

Source: GROUNDWATER

Diversion Pt: NESWSW Sec 11 T16N R 01W in ADAMS County.

Use:

MUNICIPAL (.770 CFS)

Total Diversion: (.770 CFS)

Date Filed: 5/17/1993

Place of Use: To be used within the city limits of Council.

Permits will be subject to all prior water rights. Protests may be submitted based on the criteria of Sec. 42-203A, Idaho Code. Protests must be filed with the Director, Dept. of Water Resources, Western Region, 2735 Airport Way, Boise Idaho 83705 on or before JULY 6, 1993.

R. KEITH HIGGINSON,

Director

Published: 6/16/1993
& 6/23/1993

RECEIVED
JUN 30 1993

Department of Water Resources
Western Regional Office

Affidavit of Publication

State of Idaho, County of Adams, ss:


I, Bert J. Rogers, being first duly sworn upon my Oath, depose and say that I am the publisher of The Adams County

Leader, a newspaper; that a copy of the " Notice of Application for Water Right "


67-07924 City of Council as per clipping
hereto attached, was published in the regular and entire issue
of said newspaper, and not in any supplement thereof, for
two (2) consecutive weeks, the first publication of the
same being made in the issue dated June 17.1993

and the last in the issue dated June 24.1993
that said newspaper is of general circulation in Adams County
Idaho, printed and published weekly at Council therein and
that said newspaper has been continuously and uninterrupted-
ly published in said county during a period of more than sev-
enty-eight consecutive weeks prior to the first publication of

said " Notice " as aforesaid.

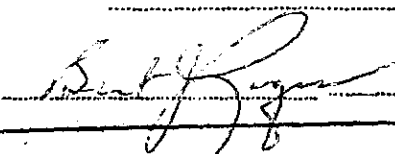
Subscribed and sworn to before me this 24th

day of June 19 93

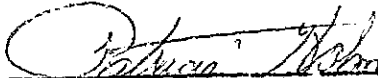

Notary Public for Idaho,
Residing at Council, Idaho

RECEIVED
JUN 30 1993

Department of Water Resources
Western Regional Office