

- ① NEW POINT OF DIVERSION — SEE ATTACHED PLANS
- ② NEW 10" PIPE LINE FROM DIVERSION TO POND
- ③ NEW POND FOR FISHING AND IRRIGATION STORAGE
- ④ NEW CITY PARK TO BE IRRIGATED BY STORAGE



SECTION 10 T16N, R1W B.M.
E 1/2, SE 1/2 AND W 1/2, SE 1/4, SE1/4



HOLLADAY ENGINEERING CO.

ENGINEERS • CONSULTANTS

32 N. MAIN P.O. BOX 235 PAYETTE, ID 83661
(208) 642-3304 FAX (208) 642-2159
EMAIL: holladay@mtaron.net

REUSE OF DOCUMENTS

THIS DOCUMENT, AND THE IDEAS AND DESIGN INCORPORATED HEREIN, AS AN INSTRUMENT OF PROFESSIONAL SERVICE, IS THE PROPERTY OF HOLLADAY ENGINEERING CO. AND IS NOT TO BE USED, IN WHOLE OR IN PART, FOR ANY OTHER PROJECT WITHOUT THE WRITTEN AUTHORIZATION OF HOLLADAY ENGINEERING CO.



MICROFILME

WATER RIGHT APPLICATION MAP
CITY OF COUNCIL

JOB NO.	CO 112700
DATE	12/19/00
REVISION	
PLATTED	12/19/00
DRAWN BY	LWK
CHECKED BY	MEH

idil Park

1 inch = 100 feet

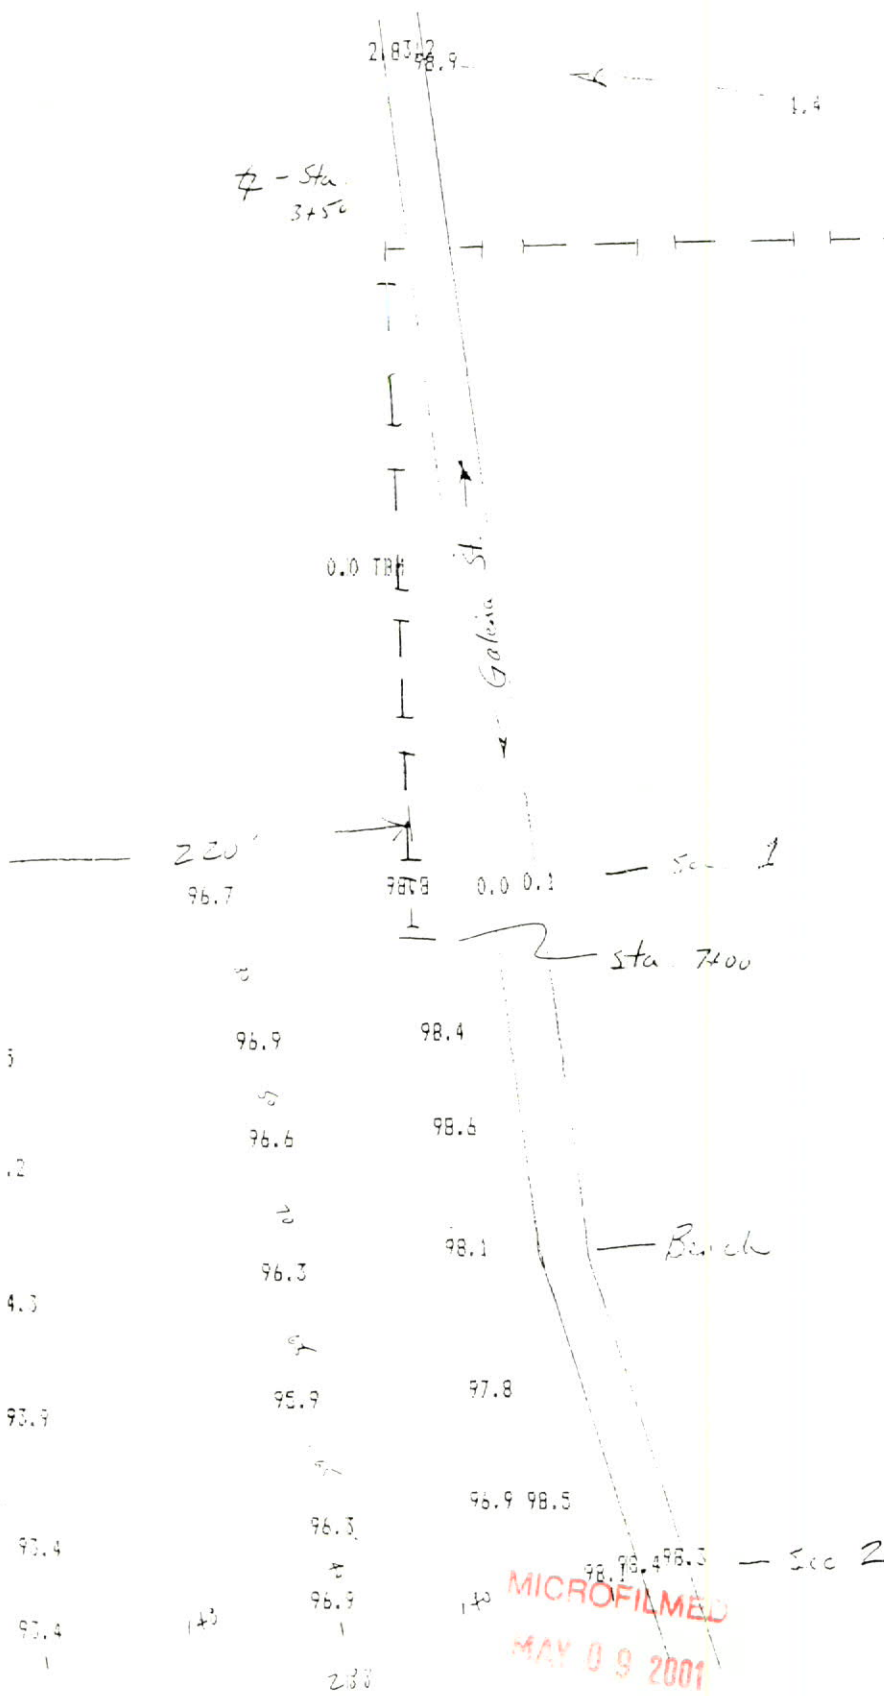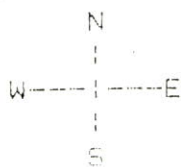

Set pond H₂O max.

@ 100' 98'

Assume Q = 10 cfs

Assume pond btm. @ 88' - 16
- 84' - 50


Top Berm @ 100'

2nd ditch btm. @ 85'



Top berm @ 97'

Btm. berm @ 93'

Placed overall length = 969 ft.

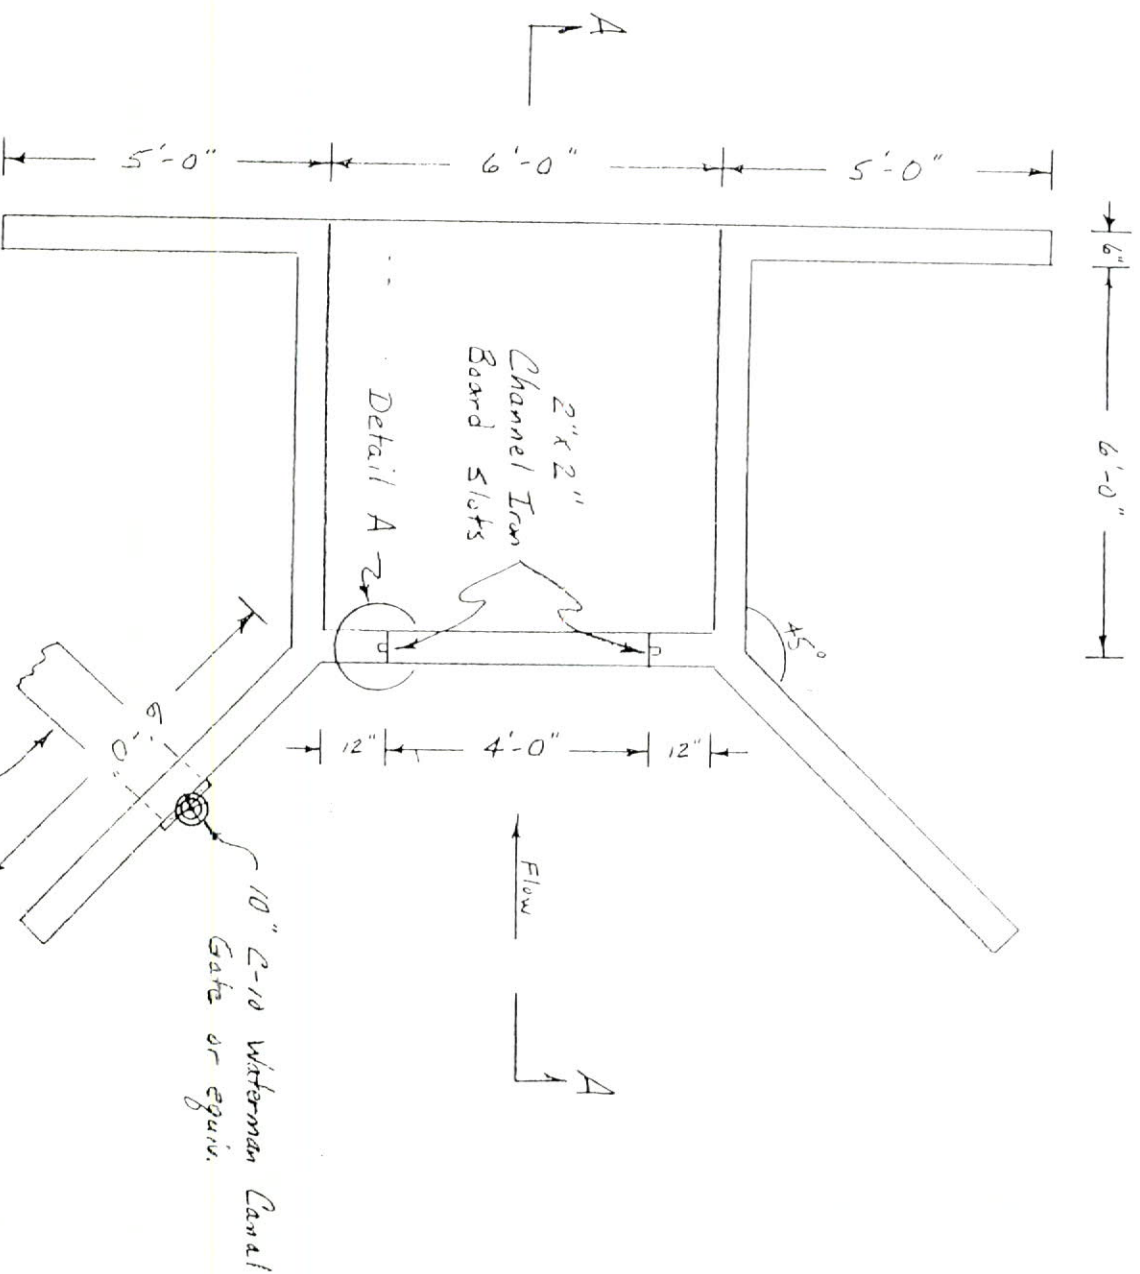

- Notes:
1. Install #4 rebar at 12" centers both ways - all splices must overlap 15" min.
 2. Install riprap at downstream end of structure.
 3. Concrete Volume $\approx 6.0 \text{ yd}^3$

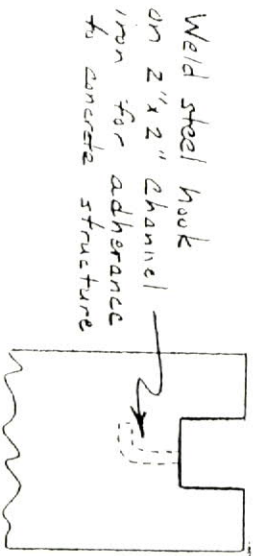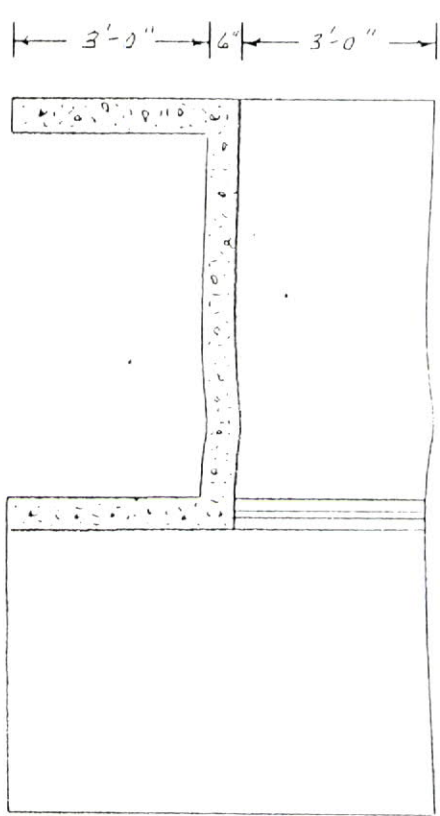

PLAN View

SECTION A-A


Detail A

Council Park Pond
Diversion Structure

Adams Co. Adams SWCD

U. S. DEPARTMENT OF AGRICULTURE
SOIL CONSERVATION SERVICE

Designed by: R. Hasdeler	Date: 8/10/00	Approved by: _____	Title: _____
Drawn: _____	Scale: 1"=4'	Checked: _____	Sheet: No. 5 of 7
Traced: _____			Drawing No. _____

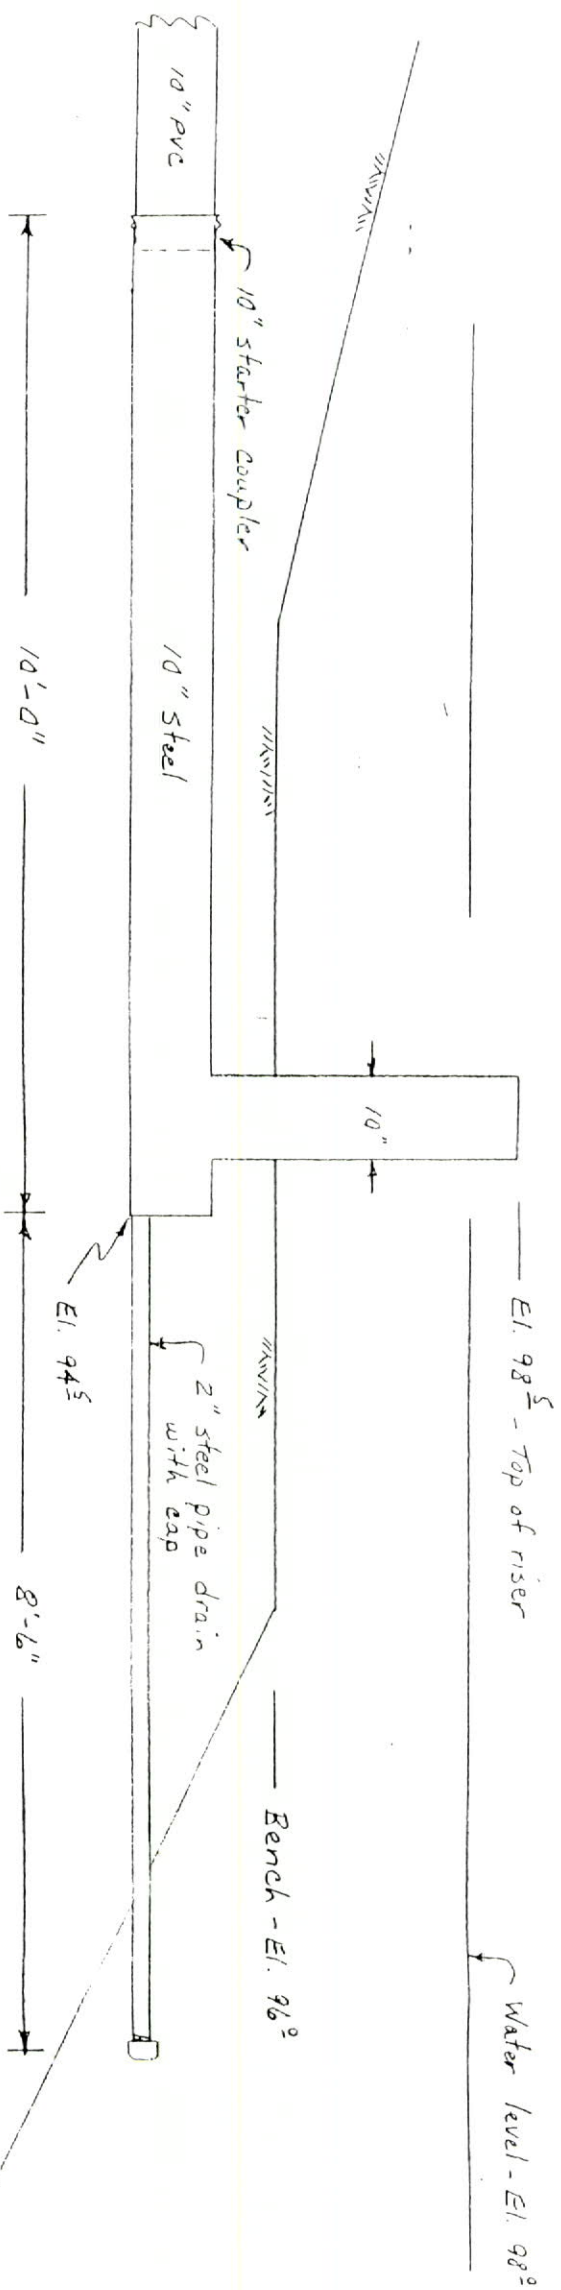


Section on C
(Scale 1"=2')

Scale 1"=2'

Council Park Pond	
- Inlet Pipe	
Adams Co.	Adams SWCD
U. S. DEPARTMENT OF AGRICULTURE SOIL CONSERVATION SERVICE	

Designed by <i>E. H. H. L. L.</i>	Date 8/50
Drawn by "	Title "
Checked by "	Sheet No. 6
Checked by "	Drawing No. of 7

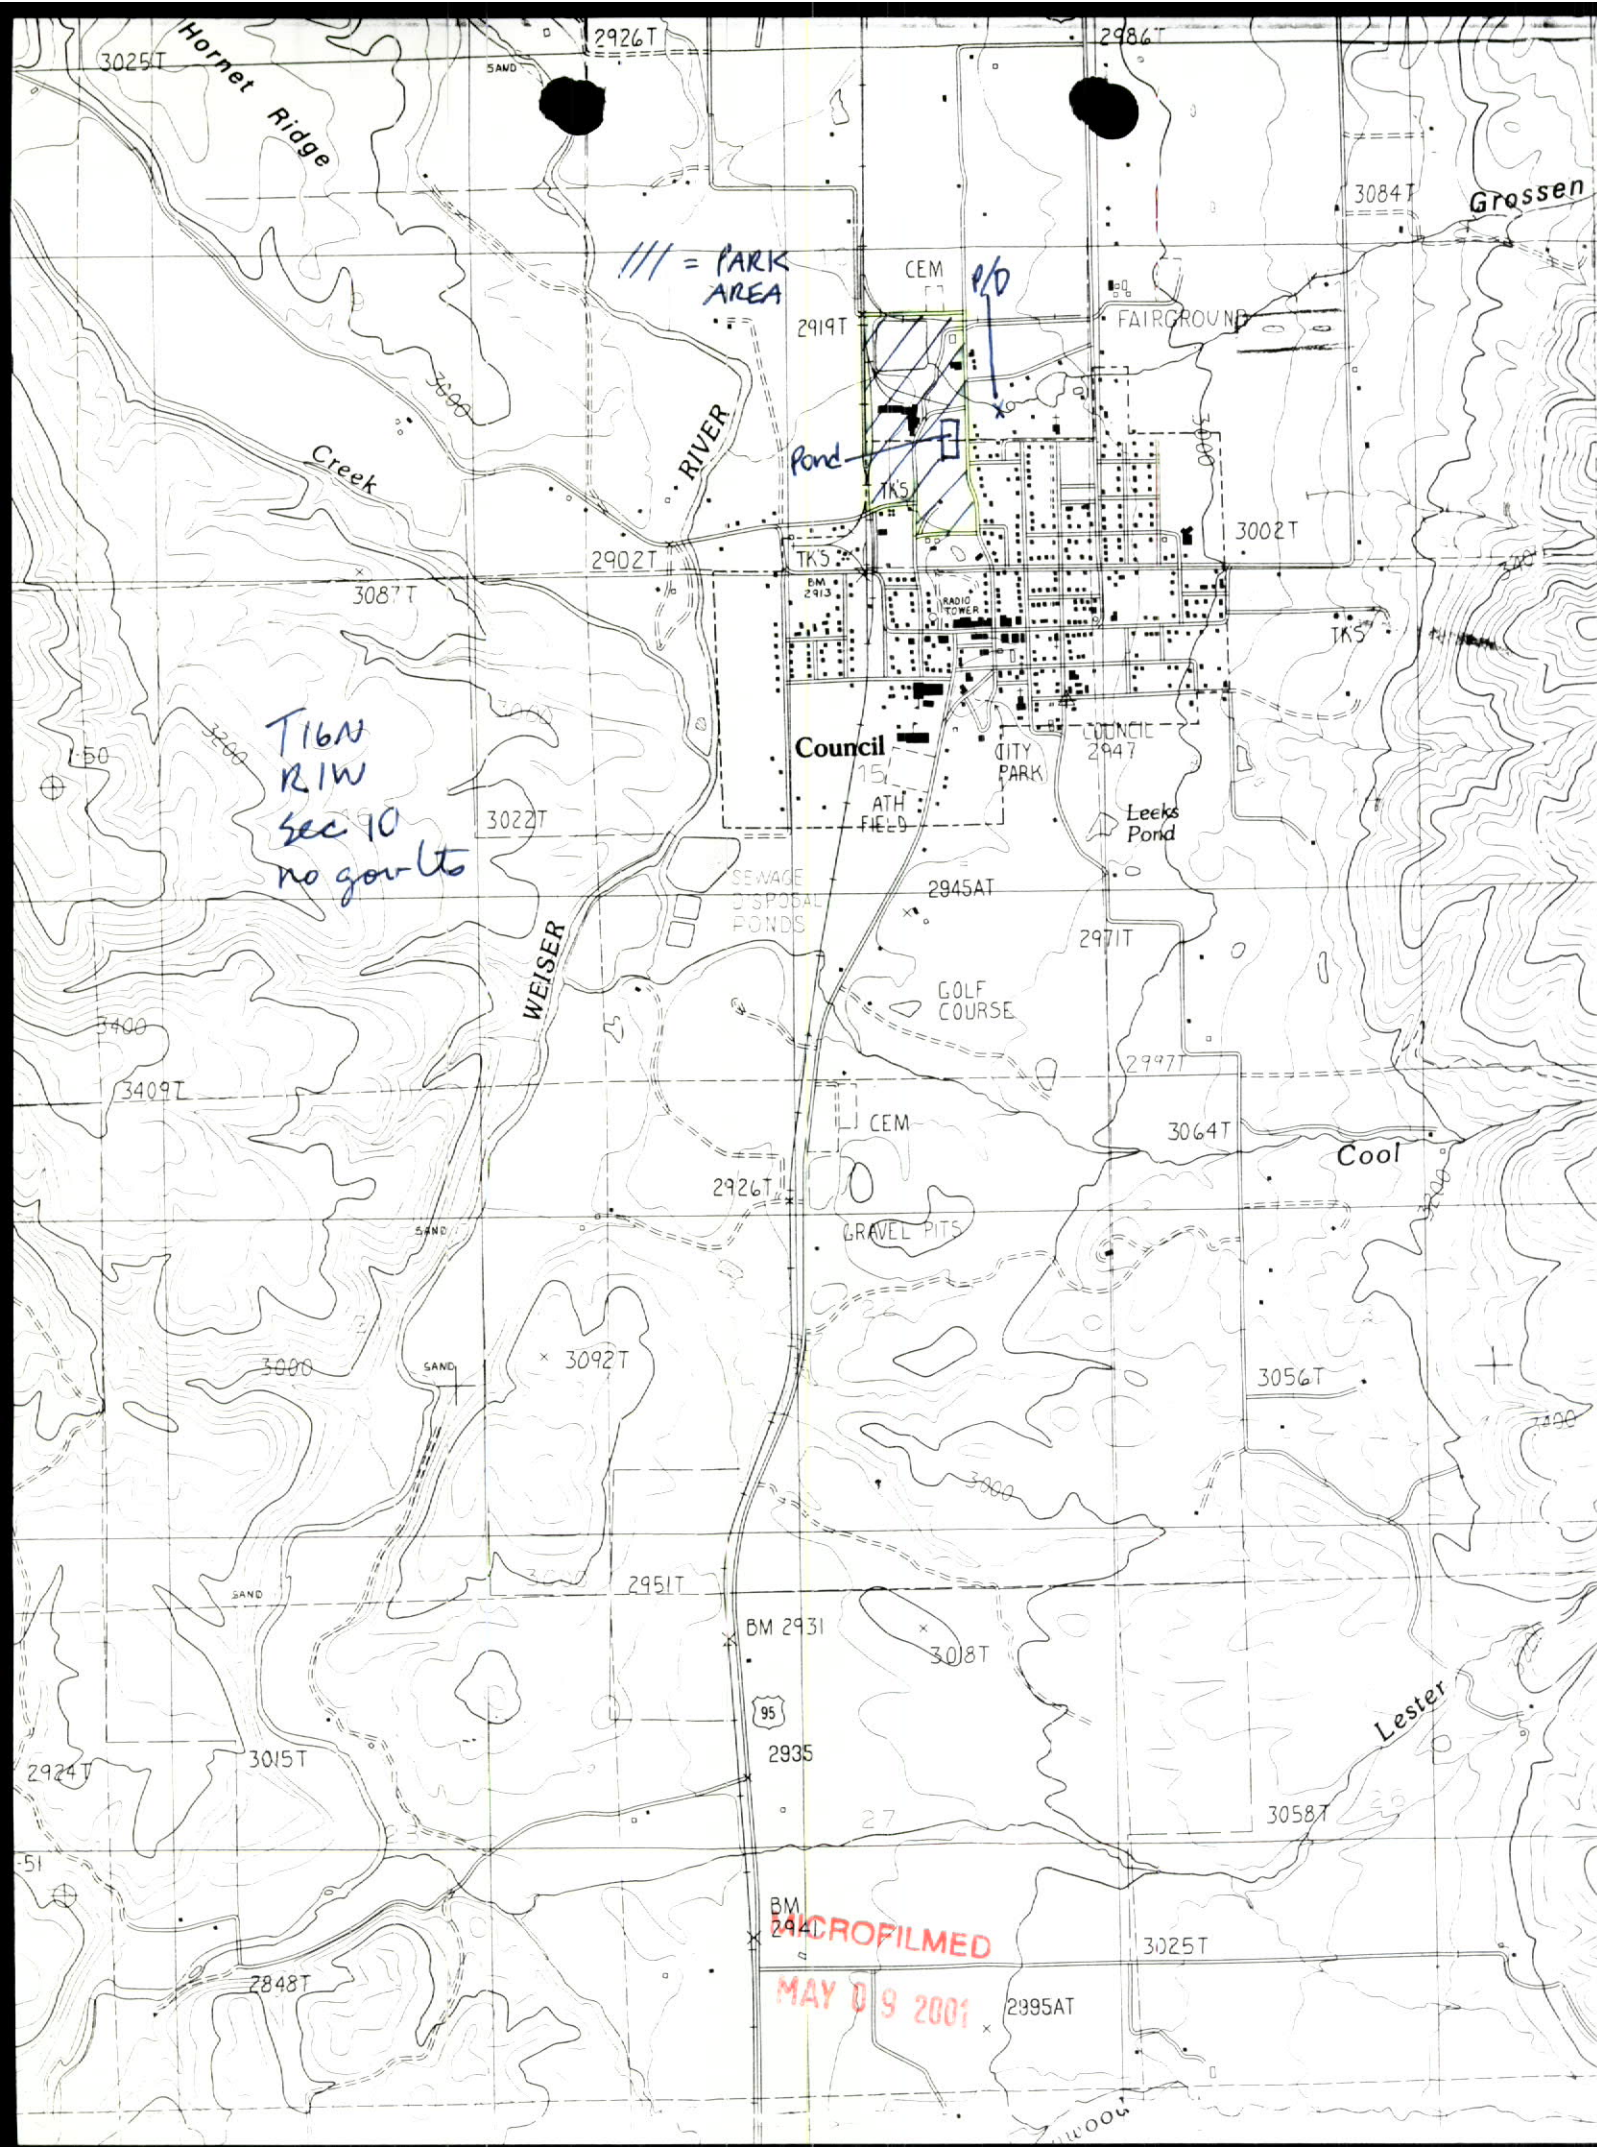

/// = PARK AREA

T16N
R1W
Sec 10
no gov lts

MICROFILMED
MAY 09 2001

RECEIVED

FEB 28 2001

WATER RESOURCES
WESTERN REGION

LEGAL NOTICE

LEGAL NOTICE

The following application(s) have been filed to appropriate the public waters of the State of Idaho:

67-14248

CITY OF COUNCIL
PO BOX 606
COUNCIL ID 83612

Point(s) of Diversion SWNESES10 T16N R01W ADAMS County
Source GROSSEN CREEK

Use: IRRIGATION 03/15 To 11/15 1.02 CFS

Use: IRRIGATION FROM 03/15 To 11/15 1.02 CFS 14 AFA
STORAGE

Use: IRRIGATION STORAGE 01/01 To 12/31 1.02 CFS 14 AFA

Use: DIVERSION TO STORAGE 01/01 To 12/31 2.09 CFS 14 AFA

Use: RECREATION STORAGE 01/01 To 12/31 2.09 CFS 14 AFA
Total Diversion: 2.09 CFS 14 AFA

Date Filed: 01/24/2001

Place of Use: IRRIGATION

Place of Use: IRRIGATION FROM STORAGE
T16N R01W S10 NWSE SWSE SESE

Number of Acres 51
Place of Use: IRRIGATION STORAGE
T16N R01W S10 NWSE SWSE SESE

Number of Acres * 51
Place of Use: DIVERSION TO STORAGE
T16N R01W S10 NWSE SWSE SESE

Place of Use: RECREATION STORAGE
T16N R01W S10 NWSE SWSE SESE

Remark: Applicant agrees to mitigate consumptive use in the future as needed.

Permits will be subject to all prior water rights. Protests may be submitted based on the criteria of Sec 42-203A, Idaho Code.

Any protest against the approval of this application must be filed with the Director, Dept. of Water Resource, Western Region, 2735 Airport Wy, Boise, ID 83705 together with a protest fee of \$25.00 for each application on or before 03/05/2001. The protestant must also send a copy of the protest to the applicant.

KARL J DREHER, Director

Published in the Adams County Record February 15 and 22, 2001

MICROFILMED

MAY 09 2001

STATE OF IDAHO
DEPARTMENT OF WATER RESOURCES

PROOF OF BENEFICIAL USE

The Idaho Department of Water Resources considers this form a statement that the permit holder(s) has/have completed all development that will occur under this permit and that water has been applied according to the provisions of the permit for the beneficial use(s) described below. This form must be accompanied by a license examination fee, when necessary, or be accompanied by a completed field examination report prepared by a certified water right examiner.

1. Permit No. 67-14248 Telephone No. 208-253-4201
2. Name of Permit Holder(s): City of Council
3. Mailing Address: P.O. Box 606
City Council State Idaho Zip 83612
4. Source of Water: Grossen Creek If GROUNDWATER (well), Date Drilled: mo. _____ / yr. _____
Well Driller: _____ Drilling Permit Number: _____
5. Use(s) (as authorized by the water right permit):
Domestic (No. of households): _____ Stockwater (No. and type of stock): _____
Irrigation (No. of acres): 51 Other: _____
6. Total rate of diversion and/or volume for which proof is submitted: 3.11 cfs OR _____ acre-feet
7. Measuring Device Requirement: (refer to the approval conditions on your permit and respond accordingly)
(This question is not optional. Please check either yes or no. Proofs returned not checked accordingly, will be considered incomplete)
Measuring Device: Is a measuring device required? Yes X or No _____
Has the measuring device been installed? Yes X or No _____
8. Fee Enclosed: \$ 175.00 (See Fee Schedule on back of the instructions for filing proof of beneficial use)
9. Person to contact to accompany the Department representative during field examination of the water system.
Name: Ron Hasselstrom Telephone Number: 208-253-4201
Address: P.O. Box 606, Council, Idaho 83612
10. The information given on this form is my true statement of the extent to which the above numbered permit has been developed and water has been diverted. I agree to relinquish any undeveloped portion of the permit to the State of Idaho.
- Signature of permit holder: Steve Carter City Clerk Date: 3-6-03
(include your title, if on behalf of company or organization)

MICROFILMED

JUN 05 2003

State of Idaho
Department of Water Resources
Permit to Appropriate Water

NO. 67-14248

Priority: 01/24/2001

Maximum Diversion Rate: 2.09 CFS

This is to certify, that CITY OF COUNCIL
PO BOX 606
COUNCIL ID 83612

has applied for a permit to appropriate water from:

Source: GROSSEN CREEK

Tributary: WEISER RIVER

and a permit is APPROVED for development of water as follows:

<u>BENEFICIAL USE</u>	<u>PERIOD OF USE</u>	<u>RATE OF DIVERSION</u>	<u>ANNUAL VOLUME</u>
IRRIGATION	03/15 to 11/15	1.02 CFS	
IRRIGATION FROM STORAGE	03/15 to 11/15		14.0 AF
IRRIGATION STORAGE	01/01 to 12/31		14.0 AF
RECREATION STORAGE	01/01 to 12/31		14.0 AF
DIVERSION TO STORAGE	01/01 to 12/31	2.09 CFS	

LOCATION OF POINT(S) OF DIVERSION:

GROSSEN CREEK SWNESE Sec. 10, Twp 16N, Rge 01W, B.M. ADAMS County

PLACE OF USE: IRRIGATION

Twp Rge Sec	NE				NW				SW				SE					
	NE	NW	SW	SE	NE	NW	SW	SE	NE	NW	SW	SE	NE	NW	SW	SE	Totals	
16N 01W 10															32.0	18.0	1.0	51.0

Total Acres: 51

PLACE OF USE: IRRIGATION FROM STORAGE, same as Irrigation

PLACE OF USE: IRRIGATION STORAGE

Twp Rge Sec	NE				NW				SW				SE					
	NE	NW	SW	SE	NE	NW	SW	SE	NE	NW	SW	SE	NE	NW	SW	SE	Totals	
16N 01W 10															X	X		

PLACE OF USE: RECREATION STORAGE, same as Irrigation Storage

MICROFILMED

MAY 3 9 2006


State of Idaho
Department of Water Resources
Permit to Appropriate Water

NO. 67-14248

CONDITIONS OF APPROVAL

1. Proof of application of water to beneficial use shall be submitted on or before **May 01, 2003**.
2. Subject to all prior water rights.
3. Project construction shall commence within one year from the date of permit issuance and shall proceed diligently to completion unless it can be shown to the satisfaction of the Director of the Department of Water Resources that delays were due to circumstances over which permit holder had no control.
4. The Director retains jurisdiction to require the right holder to provide purchased or leased natural flow or stored water to offset depletion of Lower Snake River flows if needed for salmon migration purposes. The amount of water required to be released into the Snake River or a tributary, if needed for this purpose, will be determined by the Director based upon the reduction in flow caused by the use of water pursuant to this permit.
5. Use of water under this water right will be regulated by the watermaster of State Water District No. 67.
6. Prior to diversion of water under this right, the right holder shall install and maintain a measuring device and lockable controlling works of a type acceptable to the Department as part of the diverting works.
7. No water shall be diverted under this right after June 15 of each year without prior approval of the watermaster.
8. Diversion of water after June 15 of each year in violation of the conditions of this water right is cause for the director to cancel or revoke this water right.
9. This right when combined with all other rights shall provide no more than 0.02 cfs per acre nor more than 4.0 afa per acre at the field headgate for irrigation of the lands above.

This permit is issued pursuant to the provisions of Section 42-204, Idaho Code. Witness the signature of the Director, affixed at Boise, this 2nd day of May, 2001.

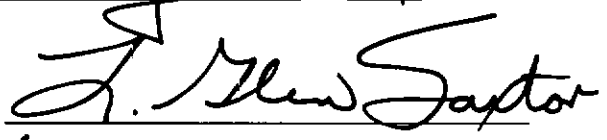
for KARL J DREHER, Director

MICROFILMED

MAY 9 2001

RECEIVED

JAN 24 2001

FORM 202
1/98WATER RESOURCES
WESTERN REGION

RECEIVED

JAN 03 2001

WATER RESOURCES
WESTERN REGIONSTATE OF IDAHO
DEPARTMENT OF WATER RESOURCES
APPLICATION FOR PERMIT

To appropriate the public waters of the State of Idaho

Ident. No. 67-14248

RECEIVED

APR 23 2001

Department of Water Resources

- Name of Applicant City of Council Phone (208) 253-4201
Post Office address P.O. Box 606 Council, Idaho 83612
- Source of water supply Grossen Creek which is a tributary of Weiser River
- Location of point of diversion is SW 1/4 of NE 1/4 of SE 1/4, Govt Lot
Sec. 10 Township 16N Range 1W B.M. Adams County; additional points of
diversion if any: See Attachment A
- Water will be used for the following purposes: MEH
Amount 1.02 CFS for Irrigation purposes from 3-15 to 11-15 (both dates inclusive)
(cfs or acre-feet per annum)
Amount 14 AFA for Recreation - Storage purposes from 1-1 to 12-31 (both dates inclusive)
(cfs or acre-feet per annum)
Amount 14 AFA for IRR from Storage purposes from 3-15 to 11-15 (both dates inclusive)
(cfs or acre-feet per annum)
Amount 14 AFA for IRR - storage purposes from 1-1 to 12-31 (both dates inclusive)
(cfs or acre-feet per annum) 2.09 CFS DIVERSION to storage 1-1 12-31
- Total quantity to be appropriated is (a) 2.09 CFS and/or (b) 14
cubic feet per second acre feet per annum
- Proposed diverting works:
 - Description of ditches, flumes, pumps, headgates, etc. See Attached
 - Height of storage dam N/A / Pond feet; active reservoir capacity 14 acre-feet; total
reservoir capacity 14 acre-feet; period of year when water will be diverted to storage:
1-1 to 12-31 inclusive.
 - Proposed well diameter is N/A inches; proposed depth of well is N/A feet.
 - Is ground water with a temperature of greater than 85°F being sought? No
 - If well is already drilled, when? No; Drilling firm N/A
Well was drilled for (well owner) N/A
- Time required for completion of works and application of water to proposed beneficial use is 2 years (minimum 1 year)
- Description of proposed uses (If Irrigation only, go to item 9):
 - Hydropower; show total feet of head and proposed capacity if KW. N/A
 - Stockwatering; list number and kind of livestock. N/A
 - Municipal; show name of municipality. City of Council
 - Domestic; show number of households. N/A
 - Other; describe fully. Recreation storage for fishing & recreation facility

MICROFILMED

MAY 03 2001

9. Description of place of use:

a. If water is for irrigation, indicate acreage in each subdivision in the tabulation below.

b. If water is used for other purposes, place a symbol of the use (example: D for Domestic) in the corresponding place of use below. See instructions for standard symbols.

TWP	RGE	SEC	NE				NW				SW				SE				TOTALS
			NE	NW	SW	SE	NE	NW	SW	SE	NE	NW	SW	SE	NE	NW	SW	SE	
16N	1W	10														32	18	1	51
16N	1W	10													R	R			

Total number of acres to be irrigated 5110. Describe any other water rights used for the same purposes as described above. See Attached11. a. Who owns the property at the point of diversion? City of Councilb. Who owns the land to be irrigated or place of use? City of Council

c. If the property is owned by a person other than the applicant, describe the arrangement enable the applicant to make this filing: _____

12. Remarks: See Attachments13. MAP OF PROPOSED PROJECT ATTACHED X Show clearly the proposed point of diversion, place of use, section number, township and range number.

BE IT KNOWN that the undersigned hereby makes this application for permit to appropriate the public waters of the State of Idaho as herein set forth.

Michael E. Holladay
 (Applicant)
 City Engineer

Received by Kh Date 11/3/00 Time 10:50 Preliminary check by Ly
 Fee \$ 330 Receipted by KE # W026967 Date 9/15/00
 Publication prepared by Kh Date 2-14-01 Published in REC'D
 Publication approved Kh Date 3-8-01

MICROFILMED

MAY 3 4 2001

- [illegible]

	HOLLADAY ENGINEERING CO. ENGINEERS • CONSULTANTS 32 N. MAIN P.O. BOX 231 PAYETTE ID 83661 (208) 642-5304 • FAX: (208) 642-2150 EMAIL: holladay@mlaren.net	REUSE OF DOCUMENTS THIS DOCUMENT, AND THE SEALS HEREON, ARE THE PROPERTY OF HOLLADAY ENGINEERING CO. AND ARE TO BE USED ONLY FOR THE PROJECT AND SITE SPECIFICALLY IDENTIFIED HEREON. IT IS THE PROPERTY OF HOLLADAY ENG. TO REUSE OR REUSE FOR ANY OTHER PROJECT WITHOUT THE WRITTEN AUTHORIZATION OF HOLLADAY ENG. CO.	 WATER RIGHT APPLICATION MAP CITY OF COUNCIL	JOB NO: CO 112700 DATE: 12/19/00 REVISED: PLOTTED: 12/19/00 DRAWN BY: LWK CHECKED BY: MEH
---	--	---	---	--

Attachment A
City of Council
Water Rights Application for Boise Cascade Park and Pond
Project No. 112700

The City of Council is applying for water rights in Grossen Creek to supply water to irrigate 51 +/- acres of park and fill a pond for recreation and fishing.

Boise Cascade Corp. Has donated their former mill site to the City. The City is developing a park and pond on the area included in the application. Boise Cascade had a water right (67-04087) that has been forfeited due to lack of use. The City is requesting that the same amount of water 2.09 cfs be granted to the City as a water right to be used to irrigate the park and fill the pond.

The pond will be used to provide recreational storage (fishing, etc.) And irrigation water will be pumped out of the pond to irrigate the park.

The City also has irrigation shares (42) in the Lost Valley Reservoir. The Lost Valley water will be pumped from the Weiser River by way of an existing easement and pipe line to provide additional water during the period of the year when Grossen Creek is dry or unable to provide adequate volume to keep the pond at a reasonable level for fishing and irrigation.

The City owns the property, but the Park and Pond are operated and maintained by the Adams County Recreation District.

MICROFILMED

MAY 3 3 2006

Schmoegse

DRAWINGS AND
SPECIFICATIONS

PROJECT: Structure, Pipeline, Pond
PREPARED FOR: Council Park





U. S. DEPARTMENT OF AGRICULTURE
NATURAL RESOURCES CONSERVATION SERVICE
IDAHO

MICROFILMED

MAY 3 9 2001

icil Park

E: 1 inch = 100 feet

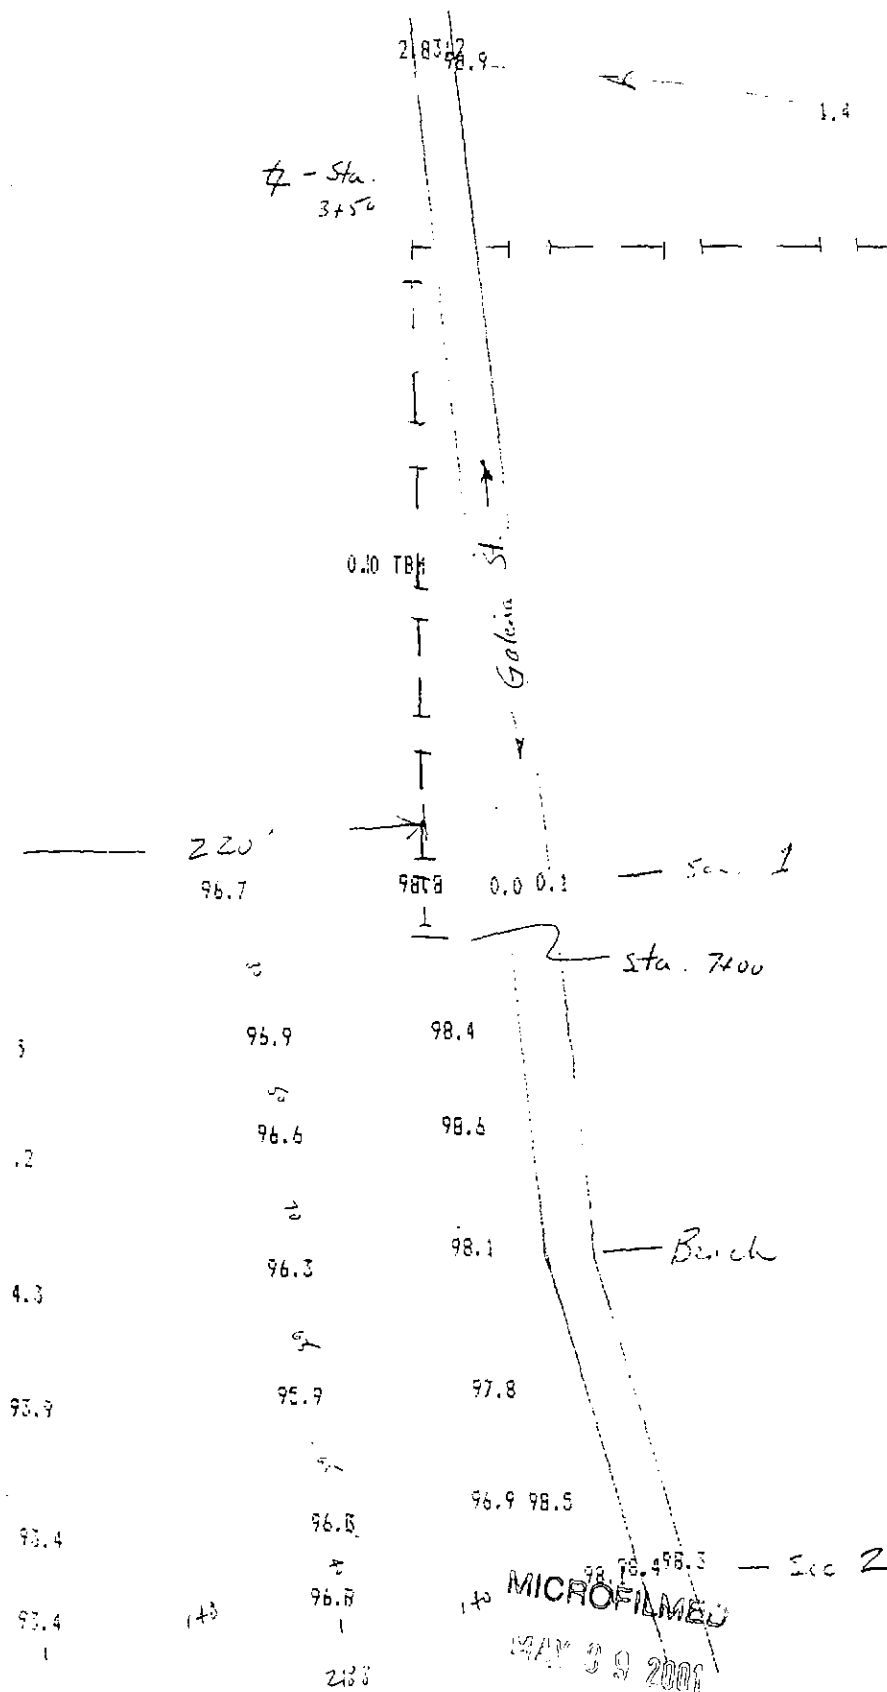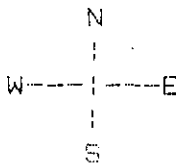

Set pond H₂O max.

@ 100⁰⁰ 98⁰⁰

Assume Q = 10 cfs

Assume pond btm. @ 88⁰⁰ - 116
- 84⁰⁰ - 50

Top Berm @ 100⁰⁰


2016 ditch btm @ 75⁰⁰

Top berm @ 97⁰⁰


Bottom berm @ 73⁰⁰

12 1/2

puted overall length = 969 ft.

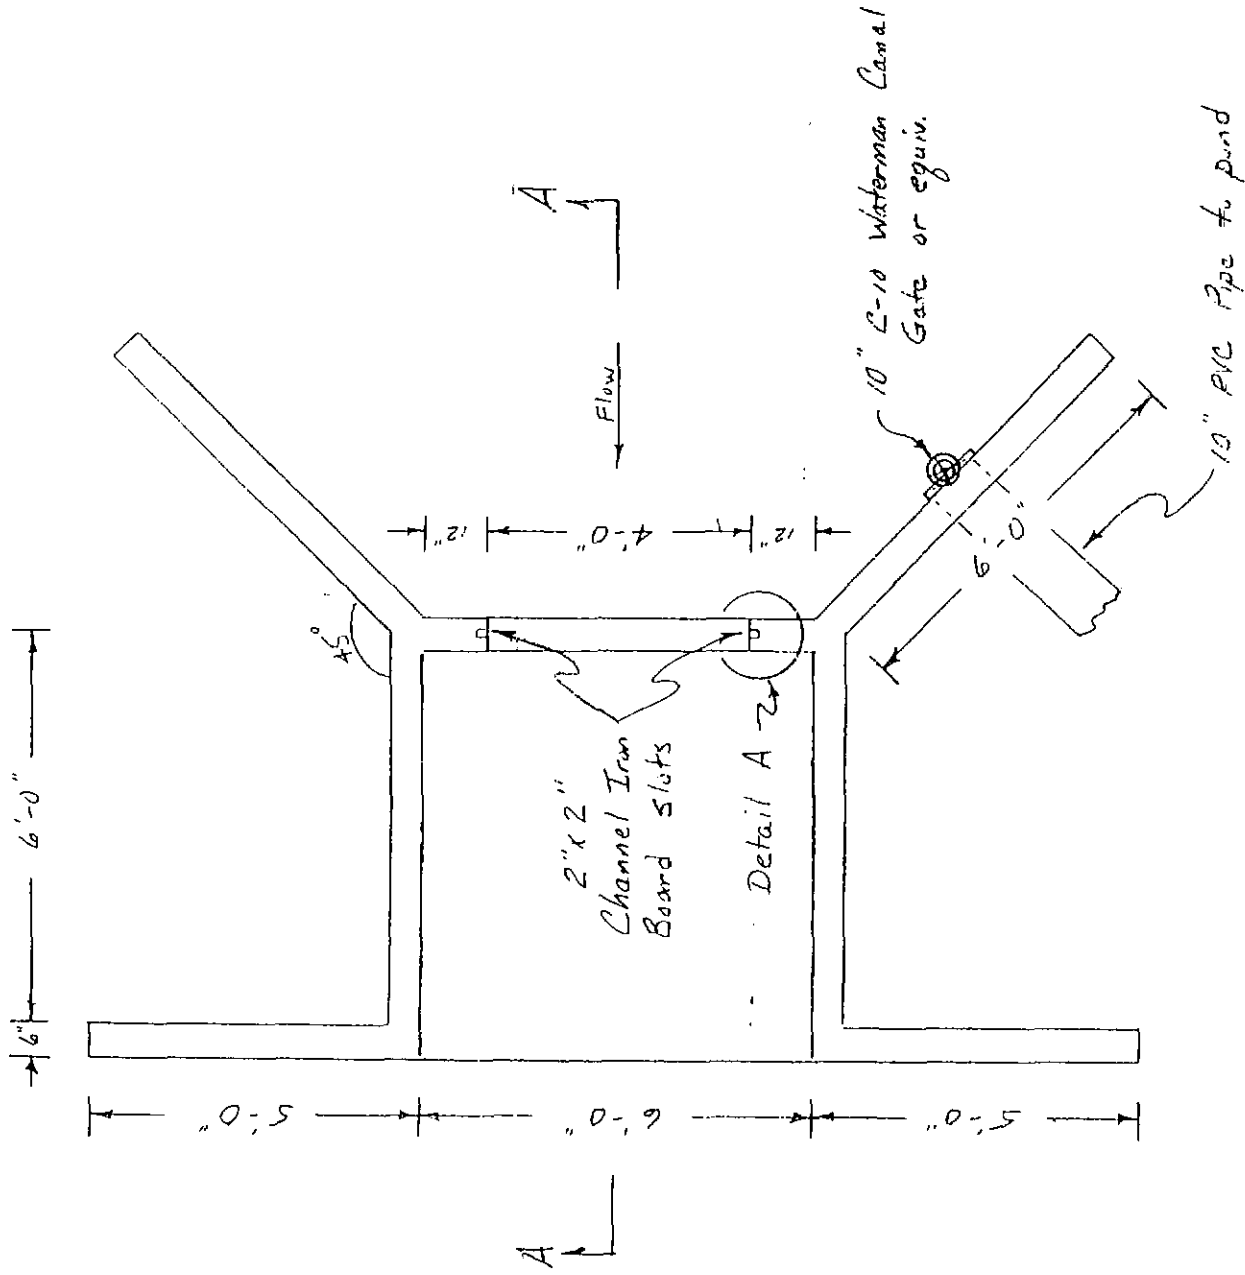


PLAN VIEW

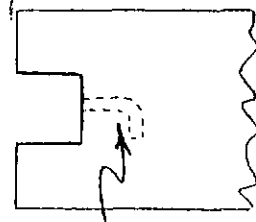

Weld steel hook on 2" x 2" channel iron for adherence to concrete structure

Detail A-A

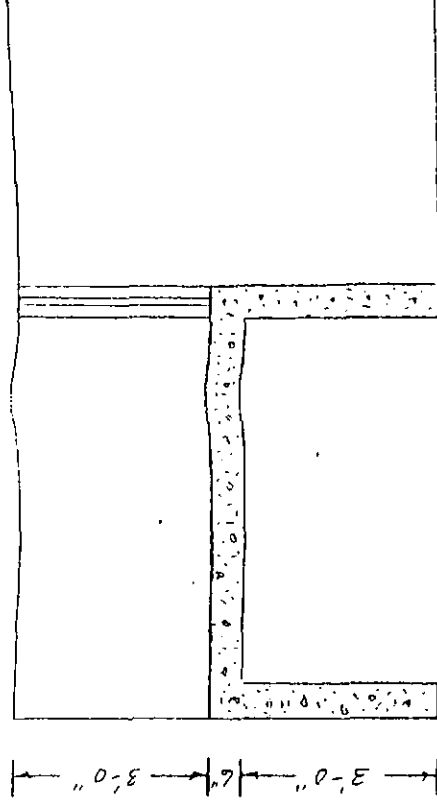


SECTION A-A

Notes:

1. Install #4 rebar at 12" centers both ways - all splices must overlap 15" min.
2. Install riprap at downstream end of structure.
3. Concrete volume $\approx$ 6.0 yd.

Scale 1"=4'

Council Park Pond		Diversion Structure		Adams SWCD	
Adams Co.		U. S. DEPARTMENT OF AGRICULTURE		SOIL CONSERVATION SERVICE	
Designed by	R. H. H. H.	Approved by	Adams	Title	
Drawn by	"	Checked by	"	Title	
Traced by	"	Sheet No.	5	Drawing No.	
Checked by	"	of	7		

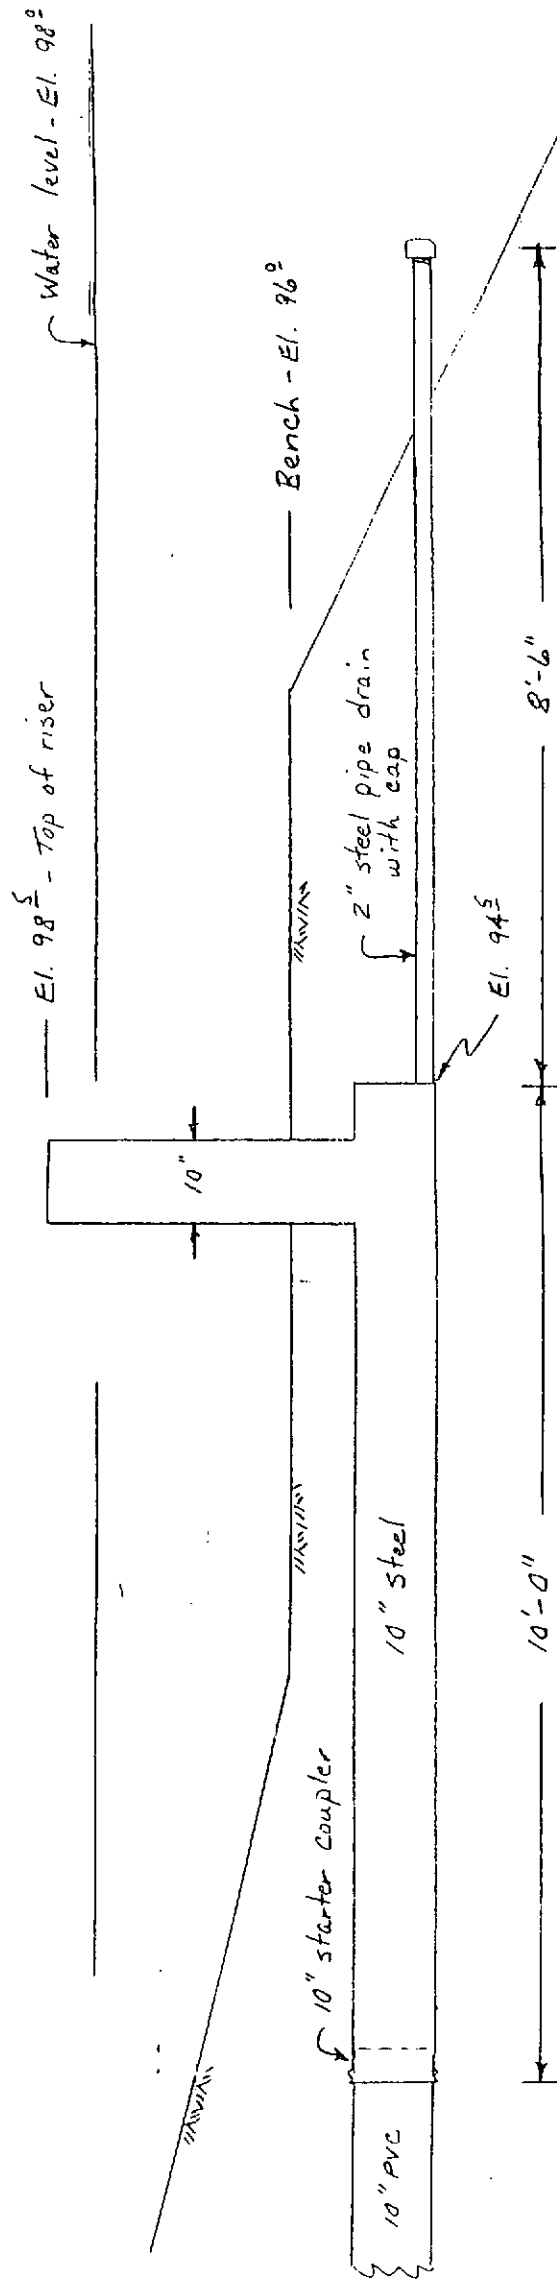

Section on Q
(Scale 1"=2')

Scale 1"=2'


Council Park Pond

- Inlet Pipe

Adams Co. Adams SWED

U. S. DEPARTMENT OF AGRICULTURE
SOIL CONSERVATION SERVICE

Designed	R. Harker	Date	5/10	Approved by	
Drawn	"	Title	"	Sheet	No. 6
Traced		Sheet	No. 6	Drawing No.	
Checked		of	7		

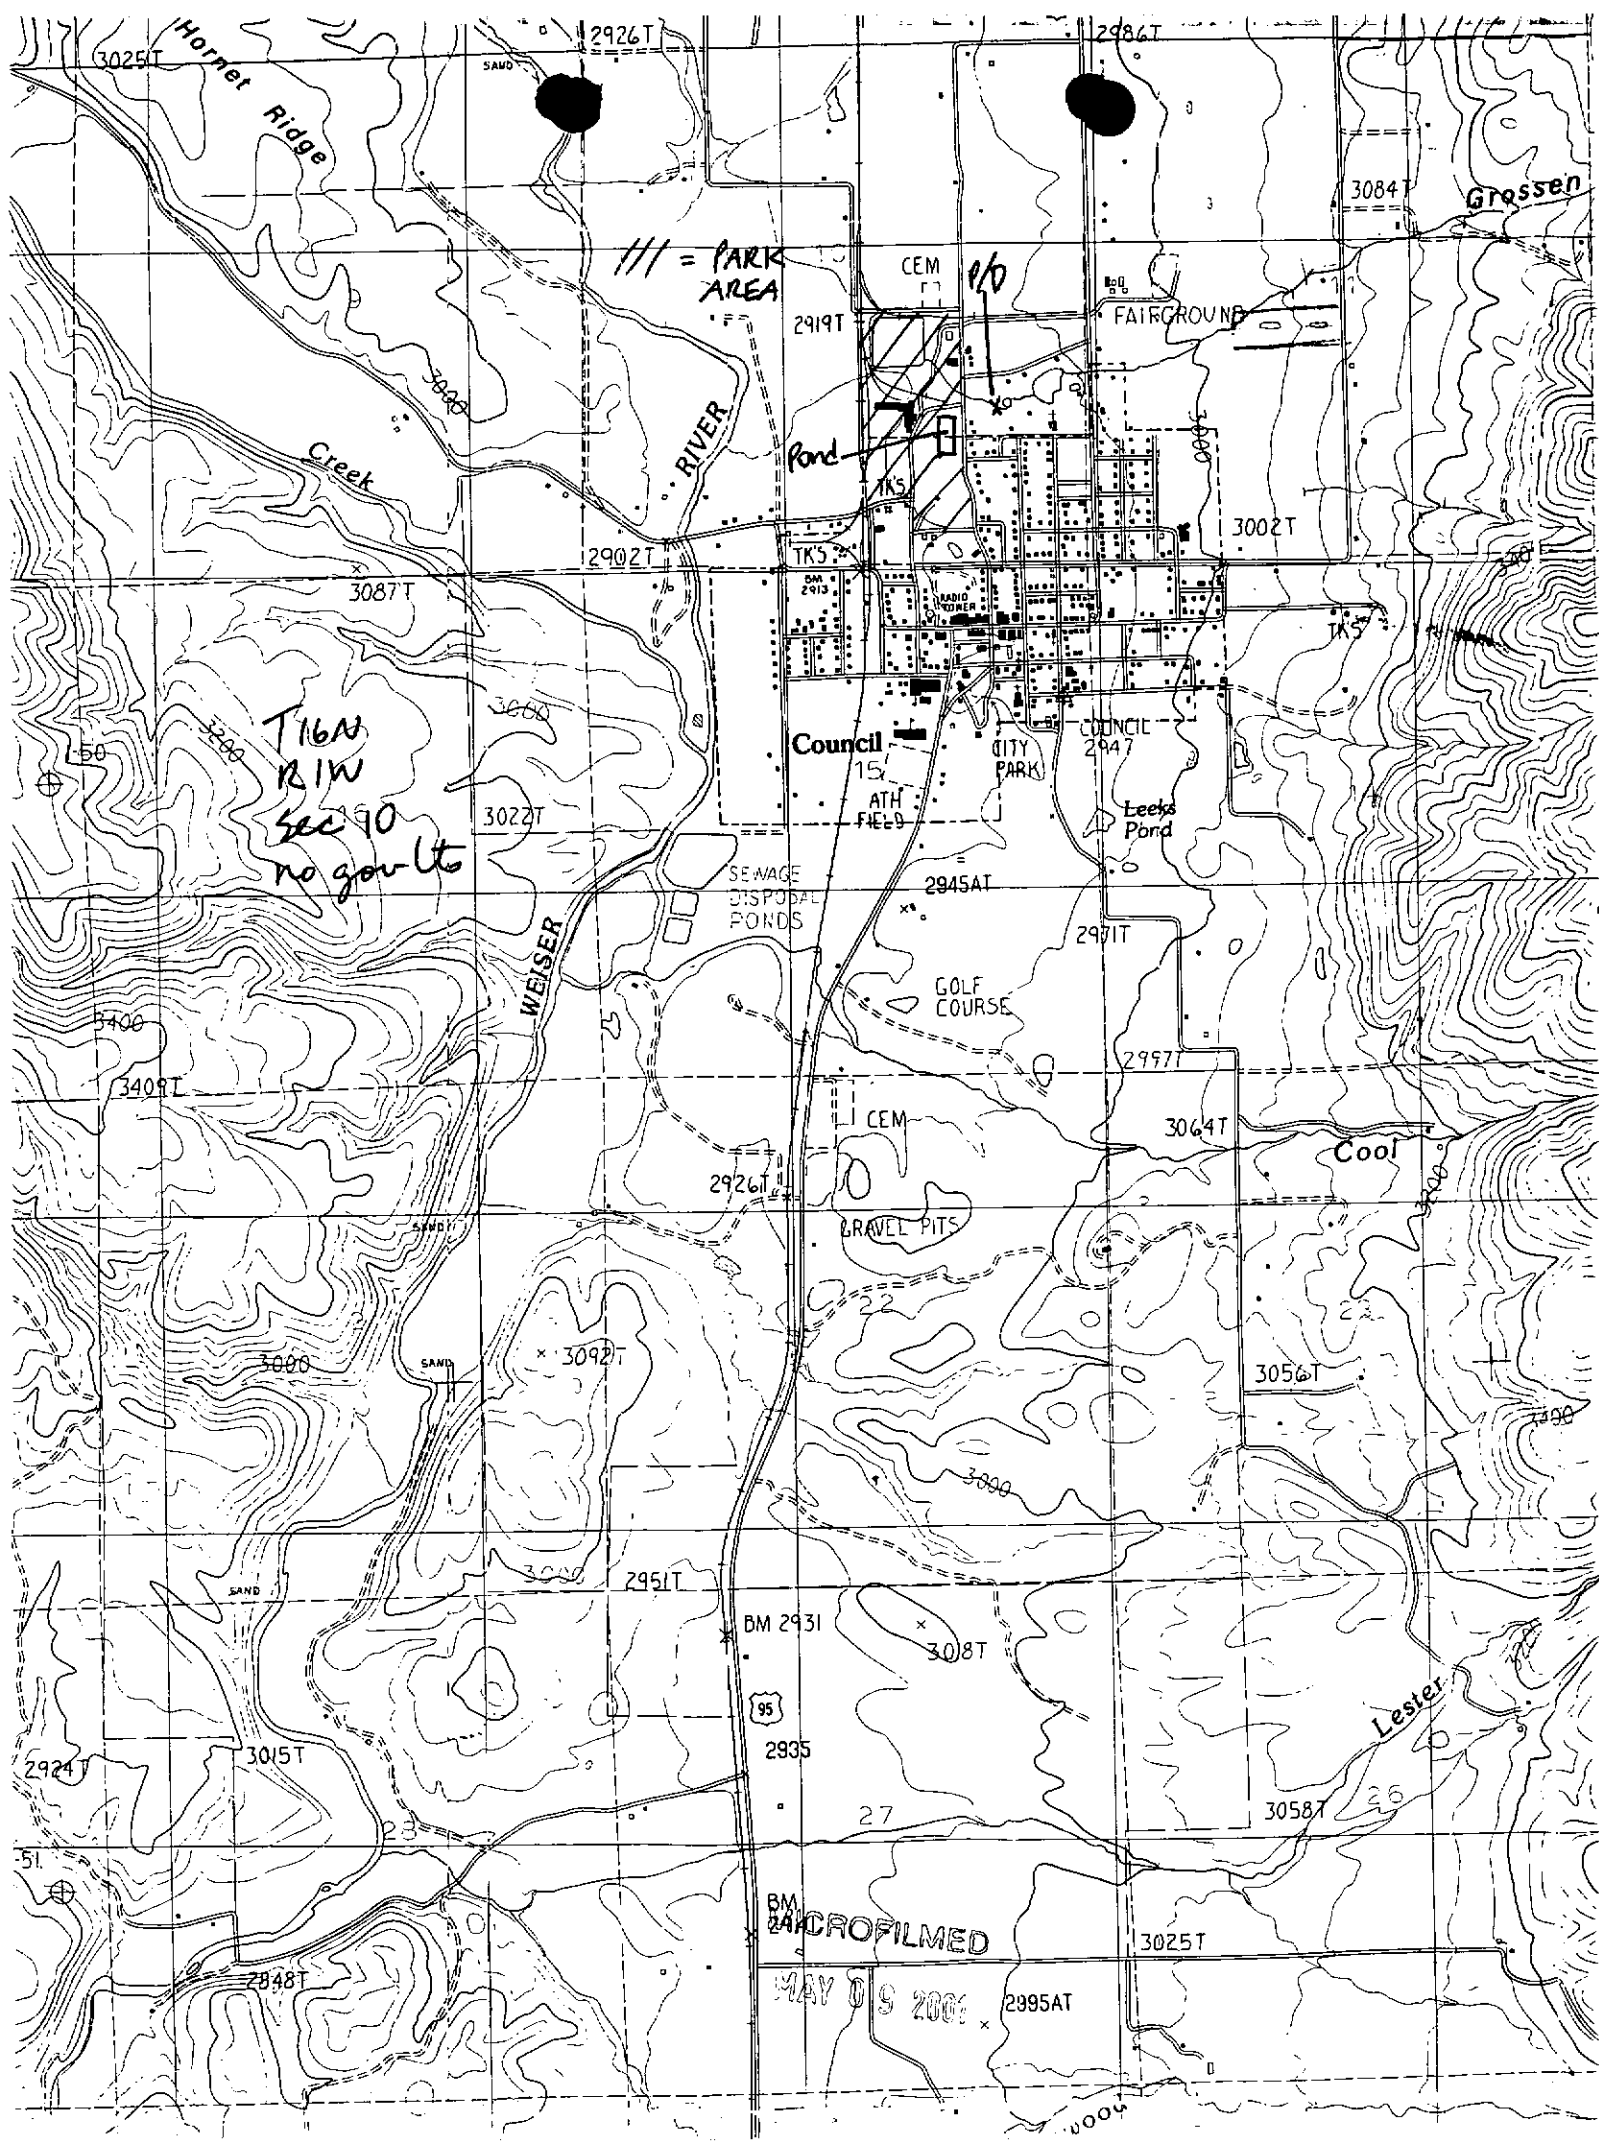



State of Idaho

DEPARTMENT OF WATER RESOURCES

1301 North Orchard Street, Boise, ID 83706 - P.O. Box 83720, Boise, ID 83720-0098
Phone: (208) 327-7900 Fax: (208) 327-7866 Web Site: www.idwr.state.id.us

DIRK KEMPTHORNE
Governor

KARL J. DREHER
Director

May 1, 2003

CITY OF COUNCIL
PO BOX 606
COUNCIL ID 83612

PROOF ACKNOWLEDGMENT LETTER

RE: PERMIT NO. 67-14248

Dear Permit Holder:

The department acknowledges receipt of the proof of beneficial use (proof) form submitted for the above referenced permit. The next step in the process of developing a water right is for the department to contact you to schedule a field examination to determine and confirm the use being made of the water, and that it meets the permitted beneficial use. Since your proof stated that the maximum diversion rate you are using is 3.11 cfs, which is more than you were permitted. The maximum diversion rate is not an accumulated total of your permit, it reflects the largest diversion rate of 2.09 cfs for the diversion to storage. The field examiner will verify this total when he meets with you.

Be advised that Section 42-248, Idaho Code, requires you or the owner of these water rights to maintain current ownership and address records on file with the department. Forms to file a change of ownership of a water right and/or a change in the address of the water right owner are available from any department office.

If you have questions, please contact the **Western** Regional Office of the department in Boise at (208) 334-2190 or me at (208) 327-7953.

Sincerely,

Deborah J. Gibson
Administrative Assistant
Water Allocation Bureau

Encl.

c: IDWR - Regional Office (w/encl.)

MICROFILMED

MAY 05 2003

ANALYSIS SHEET FOR PROOF OF BENEFICIAL USE

Permit No.: 67-14248

Reviewed By: dgibson

Date: April 30, 2003

	<u>Yes</u>	<u>No</u>		<u>Yes</u>	<u>No</u>
Proof received timely?	X		Drilling permit required?		X
License examination fee required?	X		Drilling permit No.:		
Appropriate fee submitted?	X		Drilling permit upgrade needed?		
Receipt No.:		W026967, C068050	Well driller's report filed?		
Additional Amount Due:			Measuring device required?	X	
Name and address same as permit?	X		Measuring device installed?	X	
Are the water uses correct?		X	Measure device waiver requested?		

Priority Calculation

Date proof received	03/18/2003
Date proof due	- 05/01/2003
Lapse notice sent	-
No. of days late	= 0
Holiday allowance	+
Priority date	+ 01/24/2001
New priority date	= 01/24/2001

Deficiencies of Actions Items

Acknowledge proof, but note that the maximum diversion rate is 2.09 cfs, not 3.11.

February 28, 2003

CITY OF COUNCIL
PO BOX 606
COUNCIL, ID 83612

PROOF DUE NOTICE

RE: PERMIT NO. 67-14248

Dear Permit Holder:

One of the conditions of approval of the above referenced water permit was that proof of the extent of your beneficial use must be submitted to this office on or before May 01, 2003. (See last page of your approval permit or your last approved extension request.) Enclosed is a form which when accompanied by the license examination fee or a completed field examination report prepared by a certified water right examiner may be used to submit the required proof.

If you have not fully completed your project, and you or a previous owner of this permit have not received a prior extension of time, you may request an extension of time if the delay is for reasonable cause as provided in Section 42-204, Idaho Code. If you have been prevented from proceeding by a governmental agency or by litigation which might bring title to the water in question, more than one extension of time can be granted. An extension of time request form is enclosed for your convenience.

Either an acceptable proof of beneficial use submittal or an acceptable request for an extension of time must be received by this department on or before the above described proof due date. If neither is received, the department will send you a lapse notice. Within sixty (60) days of the mailing of the lapse notice, the permit will no longer be of any force nor effect.


Sincerely,

Deborah J. Gibson, Administrative Assistant
Water Allocation Bureau

Enclosures

MICROFILMED

MAY 9 3 2003

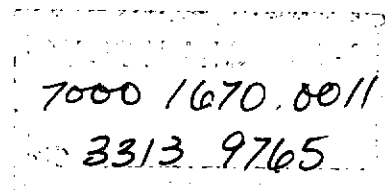



State of Idaho

DEPARTMENT OF WATER RESOURCES

1301 North Orchard Street, P.O. Box 83720, Boise, Idaho 83720-0098

Phone: (208) 327-7900 FAX: (208) 327-7866

May 3, 2001

DIRK KEMPTHORNE
GOVERNOR

KARL J. DREHER
DIRECTOR

CITY OF COUNCIL
PO BOX 606
COUNCIL ID 83612

RE: Permit No. 67-14248

Permit Approval Notice

Dear Permit Holder:

The Department of Water Resources has issued the enclosed permit authorizing you to establish a new water right. Please be sure to thoroughly review the conditions of approval and remarks listed on your permit.

The permit is a PRELIMINARY ORDER issued by the Department pursuant to Section 67-5243, Idaho Code. It can and will become a final order without further action by the Department unless a party petitions for reconsideration or files an exception and/or brief within fourteen (14) days of the service date as described in the enclosed information sheet.

As a permit owner you must commence the excavation or construction of the diverting works within one year of the date the permit was issued, and you must proceed diligently until the project is completed. The date shown under condition no. 1 is the date when the project must be completed.

The Department will send you a 'Proof Due Notice' approximately 60 days prior to the above referenced date requesting you to file either a Proof of Beneficial Use form or a Request for Extension of Time form.

Please note that a separate stream channel alteration permit must be obtained from the Department prior to any activity in the stream channel other than construction or maintenance of the diversion structure for your water right(s). Applications for stream channel alteration permits must be filed a least sixty days prior to the commencement of work in the stream.


MICROFILMED

MAY 03 2001

Also, please note that water right owners are required to report any change of water right ownership and/or mailing address to the Department within 120 days of the change. Failure to report these changes could result in a \$100 late filing fee. Contact any office of the Department or visit the Department's homepage on the Internet to obtain the proper forms and instructions.

If you have any questions, please contact me at 208-327-7946.

Sincerely,

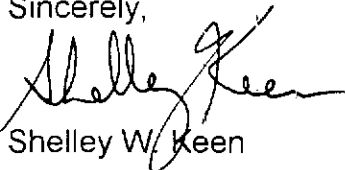A handwritten signature in black ink, appearing to read "Shelley Keen", with a stylized flourish at the end.

Shelley W. Keen

Water Rights Supervisor

SWK:klt

Enclosure(s)

MICROFILMED


MAY 3 9 2001

CERTIFICATE OF MAILING

I hereby certify that on May 3, 2001 I mailed a true and correct copy, postage prepaid, of the foregoing PRELIMINARY ORDER(Approved Permit) to the person(s) listed below:

RE: WATER RIGHT NO. 67-14248

CITY OF COUNCIL
PO BOX 606
COUNCIL ID 83612

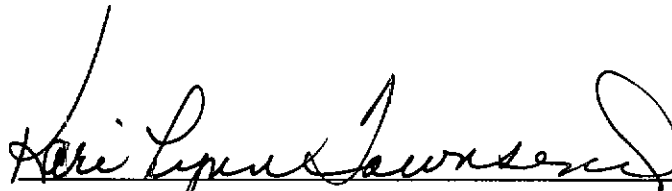A handwritten signature in cursive script, reading "Kari Lynn Townsend", written over a horizontal line.

Kari Lynn Townsend
Secretary

MICROFILMED

MAY 15 2001

**EXPLANATORY INFORMATION
TO ACCOMPANY A
PRELIMINARY ORDER**

The accompanying order or approved document is a "Preliminary Order" issued by the department pursuant to section 67-5243, Idaho Code. It can and will become a final order without further action of the Department of Water Resources (department) unless a party petitions for reconsideration, files an exception and brief, or requests a hearing as further described below:

PETITION FOR RECONSIDERATION

Any party may file a petition for reconsideration of a preliminary order with the department within fourteen (14) days of the service date of this order. The department will act on a petition for reconsideration within twenty-one (21) days of its receipt, or the petition will be considered denied by operation of law. See Section 67-5243(3) Idaho Code.

EXCEPTIONS AND BRIEFS

Within fourteen (14) days after (a) the service date of a preliminary order, (b) the service date of a denial of a petition for reconsideration from this preliminary order, or (c) the failure within twenty-one (21) days to grant or deny a petition for reconsideration from this preliminary order, any party may in writing support or take exceptions to any part of a preliminary order and may file briefs in support of the party's position on any issue in the proceeding with the Director. Otherwise, this preliminary order will become a final order of the agency.

REQUEST FOR HEARING

Unless a right to a hearing before the department or the Idaho Water Resource Board (Board) is otherwise provided by statute, any person aggrieved by any final decision, determination, order or action of the Director of the department and who has not previously been afforded an opportunity for a hearing on the matter may request a hearing pursuant to section 42-1701A(3), Idaho Code. A written petition contesting the action of the Director and requesting a hearing shall be filed within fifteen (15) days after receipt of the denial or conditional approval.

ORAL ARGUMENT

If the Director grants a petition to review the preliminary order, the Director shall allow all parties an opportunity to file briefs in support of or taking exceptions to the preliminary order and may schedule oral argument in the matter before issuing a final order. If oral arguments are to be heard, the Director will within a reasonable time period notify each party of the place, date and hour for the argument of the case. Unless the Director orders otherwise, all oral arguments will be heard in Boise, Idaho.

CERTIFICATE OF SERVICE

All exceptions, briefs, requests for oral argument and any other matters filed with the Director in connection with the preliminary order shall be served on all other parties to the proceedings in accordance with IDAPA Rules 37.01.01302 and 37.01.01303 (Rules of Procedure 302 and 303).

MICROFILMED
MAY 9 3 2000

FINAL ORDER

The Director will issue a final order within fifty-six (56) days of receipt of the written briefs, oral argument or response to briefs, whichever is later, unless waived by the parties or for good cause shown. The Director may remand the matter for further evidentiary hearings if further factual development of the record is necessary before issuing a final order. The department will serve a copy of the final order on all parties of record.

Section 67-5246(5), Idaho Code, provides as follows:

Unless a different date is stated in a final order, the order is effective fourteen (14) days after its issuance if a party has not filed a petition for reconsideration. If a party has filed a petition for reconsideration with the agency head, the final order becomes effective when:

- (a) the petition for reconsideration is disposed of; or
- (b) the petition is deemed denied because the agency head did not dispose of the petition within twenty-one (21) days.

APPEAL OF FINAL ORDER TO DISTRICT COURT

Pursuant to sections 67-5270 and 67-5272, Idaho Code, if this preliminary order becomes final, any party aggrieved by the final order or orders previously issued in this case may appeal the final order and all previously issued orders in this case to district court by filing a petition in the district court of the county in which:

- i. A hearing was held,
- ii. The final agency action was taken,
- iii. The party seeking review of the order resides, or
- iv. The real property or personal property that was the subject of the agency action is located.

The appeal must be filed within twenty-eight (28) days of this preliminary order becoming final. See section 67-5273, Idaho Code. The filing of an appeal to district court does not itself stay the effectiveness or enforcement of the order under appeal.

APPLICATION FOR PERMIT
STATE OFFICE ANALYSIS

Reviewed by Sharla Curtis on 5/1/01

No. 67-14248 Name: City of Council Corp. Officers _____ Ad ok ✓ Govt Lots _____

AREA OF CONCERN: No/Yes _____ Moratorium _____ GWMA _____ TRUST/NON-TRUST _____

GROUNDWATER: (✓Flow Chart)

DRILLING PERMIT

- All wells - 046
Basin 34 - 084 (if necessary)
WMD - North/East/West
≤ 0.24 cfs/5 acres - No MD
> 0.24 cfs/5 acres - 067
~~WMD~~
Supp irr (irr = only use) - 065-104
Supp irr (+ other uses) - 100-105
≤ 0.24 cfs/5 acres - No MD
> 0.24 cfs/5 acres - 01M

LOCATION:

- ~~Boise Front LoGeo~~ - 058 (<85 GW)
Mitigation 121
Trust - 051 (consumptive uses)
Non-Trust - 048-049 (consumptive uses or non-cons. > 1.0 cfs)

USES:

- STORAGE - 18A-01H-01P-18B-NA
IRR ≤ 5 ac - R66/R67/R68/R69 (0.03 cfs/ac)
≥ 5 ac - R62/R63/R64/R65 (0.02 cfs/ac)
STOCKWATER - R37 (BLM/FS)
MINING - 054-106
FISH PROP - 029 (70's only)-007-042-106
HEAT/COOL - R07 (injection well)
FIRE PROT - 077
COMMERCIAL/
INDUSTRIAL - 106-R07
DAIRY - 082-WD8

BENEFICIAL USE DUE: 5/01/2003

MISC CONDITIONS/REMARKS:

- ~~Protested~~ - 020-W19
Development Period
1 yr 26A
Ownership - 004
Non-consumptive - 027
Water Quality - 106-R07

SURFACE WATER: (✓Flow Chart)

- F&G contacted Yes/No Response None
In/Above MSF - WB9

PLANNING REVIEW/RESPONSE

- WD ✓ R04 (WD# 67)
~~≤ 0.20 cfs/others~~ - 01H(P01), 01P or No MD
≤ 0.20 cfs 01J

SPRINGS/SINK, INACTIVE WD or WD

- ≤ 0.24 cfs/5 acres - No MD
> 0.24 cfs/5 acres - 01M or No MD

RIVER BASINS: (SW special considerations)

- Snake R (01) - W22, N/A
(02,03) - 007 (w/ remark WB9 if above Weiser)
Payette R (65) - 047 (Payette Lake)
Salmon R (70's) - 029 (fish screens)
(Weiser R (67) 086-087

USES:

- POWER - 17H or 17K (+uses)-17G (not under FERC)
or 17M (FERC regulated >25 cfs or 500hp)
08A-025-027-01N-106-W13 (if dewatering stream)

MUNICIPAL

- Restricted area - 022,075
Irr., GW supp to SW - 102

DOMESTIC

- Surface water - WB5 (Big Wood or Boise above Star Bridge)
27A (Payette R)
> 1 in restricted area - 070-071-075 (no parks/common areas, etc)
Irr use listed separate
or none allowed - WB5
Moratorium approvable - W03 (2500 gpd - meets domestic definition
i.e. D/convenience store)

- Multiple pd's per ¼¼ - W32
Subd lot desc (pd) - W59
Subd lot desc (pu) - W60
Use definitions - W02 example - S/50 range
Pre-1987 development - 068-074 (allow 120 days for proof due)
Single p/d intended - 076

IRRIGATION SEASON 3/15 - 11/15 (Per. updated map)

IRR VOLUME/ACRE 4.0

OTHER CONDITIONS/REMARKS _____

COMMENTS _____

send comments to
F+B and WD 67

IDAHO DEPARTMENT OF WATER RESOURCES
APPROPRIATION APPLICATION ANALYSIS SHEET

INITIAL REVIEW BY: lg DATE: 1/24/01 APPLICATION: 67-14248

REQUIRED INFORMATION

- ☒ Name: (If applicant is a corporation or partnership, names and addresses for the director, officers, and other partners must be included.)
- ☒ Address:
- ☒ Source: (See USGS Quad for names of water sources)
- ☒ Point of Diversion: (10 acres for spring, lot & block descriptions for Subdivisions, local name)
- ☒ County:
- ☒ Quantity: (flow and/or volume)
- ☒ Period of use:
- ☒ Nature of proposed use: (Include description of use)
- ☒ Description of diverting works:
- ☒ Time required for beneficial use of water:
- ☒ Place of use or acres irrigated:
- ☒ Map: (show T, R, S, QQ &/or QQQ)
- ☒ Subdivision plat: (for > 1 home in restricted area. $\geq$ 5 homes in non-restricted area)
- ☒ Signature: (If applicant is corp., partnership, or municipality, title of signatory is required)
- ☒ Correct fee paid

Gov't. Lots:
☒ P/D
☒ P/U

RECEIVED

APR 23 2001

Department of Water Resources

ADDITIONAL INFORMATION

☒ ADVERTISE REMARK(S)
(Reviewer identify which remarks)

☒ T FLAG CHANGED TO P FLAG

YES NO

- ☒ Overlapping place of use: (Describe source & relationship to present application on next page.)
- ☒ Overlapping point of diversion.
- ☒ Critical groundwater area:
- ☒ Groundwater management area:
- ☒ 1992 moratorium:
- ☒ Surface water source, IDFG letter needed.
- ☒ Protected river or minimum flow reach, notify water planning bureau.
- ☒ E-mail to SCA staff: (perennial stream, non-pump diversion &/or any mining). *ll*
- ☒ E-mail to Dam Safety staff: (for any storage) JFW.
- ☒ Mitigation plan: Check any that apply.
- ☐ immediate = acceptable plan required and submitted.
- ☒ future = open areas, acceptance of condition of approval is in file.
- ☒ Send power requirement letter &/or fish farm requirement letter.
- ☒ Power residency affidavit:
- ☒ Diversion greater than 5 cfs or 500 af or irrigation greater than 200 acres: (If yes, attach Large Diversion supplementary analysis sheet.)
- ☒ *REQUEST ADDITIONAL INFORMATION FROM THE APPLICANT

request to process form
amended front pg to include storage

Date Requested 1/18/01 Date Response Received 1/24/01

PROCESSING

APP. NO.

7- 14248

YES NO

☒ ☐ In form for advertising:
☐ ☒ Statewide advertising: (> 10 cfs &/or 1000 af)
☒ ☐ Fee amount, receipt number and date recorded on application:

SEND COPIES TO: NOTE IF E-MAIL COMMENT LETTER USED.

YES NO

☐ ☒ I.D. Health & Welfare
☐ ☒ I.D. District Health
☒ ☐ I.D. Fish & Game
☐ ☒ I.D. Lands

YES NO

☐ ☒ U.S. BLM
☐ ☒ U.S. Forest Service
☒ ☐ Water Dist. # 67
☐ ☒ Water Planning Bureau
☐ ☒ Other

FINAL REGIONAL PROCESSING REVIEW:

YES NO

☒ ☐ Affidavit of publication received:
☒ ☐ Application published correctly: If not, record action taken.

☒ ☐ Publication dates and paper recorded on application:

☐ ☐ Final date for protest 3-5-01

☐ ☒ Protests received.

☐ ☒ Recommendations attached:

☒ ☐ Measuring device required:

☒ ☐ Water delivered by water master? District # 67

☒ ☐ Special conditions of approval or cover letter: 121, standard conditions

See below for additional information

Recommended Date or Priority 1/24/01

Recommended by: Gary S

Date: 4/18/01

ADDITIONAL INFORMATION:

01-99

State of Idaho
Department of Water Resources

RECEIVED
MAR 30 2001
WATER RESOURCES
WESTERN REGION

RECOMMENDATION OF WATERMASTER

Application No: 67-14248

Applicant's Name: City of Council

Watermaster's Recommendation:

- a) ☒ I do not oppose approval of this application.
- b) ☐ I do not oppose approval of this application if it is conditioned as follows: _____

- c) ☐ I oppose approval of this application for the following reasons: _____

- d) Additional Comment : _____

Dated this 28 day of March

Water District No: 67

Gerald K. Myers
Watermaster's Signature

MICROFILMED

Use reverse side of page if you need more space.

MAY 30 2001



State of Idaho

DEPARTMENT OF WATER RESOURCES

Western Region, 2735 Airport Way, Boise, Idaho 83705-5082 - (208) 334-2190

FAX (208) 334-2348

March 21, 2001

DIRK KEMPTHORNE
Governor

KARL J. DREHER
Director

RICHARD AND KATHERINE HANCOCK
975 WHITELEY AVENUE
COUNCIL ID 83612

COPY

RE: REPLY TO QUESTIONS ON GROSSEN CREEK

Dear Mr. and Ms. Hancock:

Thank you for your letter concerning the City of Councils application dated 2/28/2001. I have addressed each of your questions below:

1.) What is the annual flow of Grossen Creek?

There are no records available that show the annual flow of Grossen Creek at this time. I have researched all of the State and Federal records regarding streamflow and no studies have been done on this creek by any agency that I know.

2.) Can shareholders of the East Fork Ditch Company convert their shares to Grossen Creek?

You can not convert your shares to Grossen Creek, but the Ditch Company may be able to transfer their water rights to Grossen Creek. Grossen Creek can be used as a delivery conduit if the lands that the water is being put on is still within the borders of the ditch company. However, you would only be allowed to withdraw the amount of water that was put into Grossen Creek minus evaporation and stream loss. If the creek losses a large amount of water, it may not be an efficient way to transport the water. Generally, ditch companies would already be using the creek channel if it were an efficient way to deliver their water.

3.) Will the watermaster deliver this water?

The answer is yes. The watermaster is in charge of delivering all water rights under his authority.

I hope I have answered all of your questions. If you have any further questions please contact me at the above address.

Respectfully,

Daniel A. Nelson
Sr. Water Right Agent

MICROFILMED

MAY 05 2001

Nelson, Dan

From: Ondrechen, Bill
Sent: Wednesday, March 21, 2001 8:47 AM
To: Nelson, Dan
Subject: RE: REQUEST FOR THE FLOWS OF GROSSEN CREEK

/

Dan,

I checked the USGS study report for the Weiser basin (Water Info Bulletin No. 44) which had a number of miscellaneous streamflow measurements and estimated streamflow characteristics for various tributaries. Grossen Creek was not one of those that was measured or estimated. The closest similar basin for which any data was available was Mill Creek, about 2 miles north. It was measured just above the Natl Forest boundary, above where a transbasin diversion enters the creek. Mill Cr. is listed as having a drainage area of 8.2 sq mi. Grossen Cr. is a smaller basin.

Hope this is helpful.

Unfortunately, I am too busy right now to play with drainage area based estimates, so best to say we don't have any measurement data for it.

Bill

-----Original Message-----

From: Nelson, Dan
Sent: Wednesday, March 21, 2001 8:00 AM
To: Ondrechen, Bill
Subject: REQUEST FOR THE FLOWS OF GROSSEN CREEK

Hello Bill,

I have been asked what the annual flow of Grossen Creek (tributary to the Weiser River) is from June to December. Grossen Creek flows through the City of Council and is located at Township 16N, Range 1W, Sections 10, 11, & 14. I have already looked for this information on IDWR, BOR, and USGS home pages, but have not had any luck. I was told that you are the man that could find this information if it exists. Could you please check this out for me, I would appreciate it.

Thank You

Dan Nelson
Western

/

/

/



State of Idaho

DEPARTMENT OF WATER RESOURCES

Western Region, 2735 Airport Way, Boise, Idaho 83705-5082 - (208) 334-2190
FAX (208) 334-2348

March 9, 2001

DIRK KEMPTHORNE
Governor

KARL J. DREHER
Director

STATE OF IDAHO
DEPT OF FISH & GAME
3101 S POWERLINE RD
Nampa ID 83686

Re: Applications for Water Right No. 67-14248 in the Name of City of Council

Dear Sir:

Enclosed is a copy of the above-referenced application for permit that the proposed use is from surface water. Please review the application and submit any comments you may have.

If you have any comments, please send them as soon as possible.

If you have any questions regarding the application, please contact this office.

Sincerely,

A handwritten signature in black ink that reads 'Gary Spackman'. The signature is written in a cursive, flowing style.

Gary Spackman

GS:lm

Encl.

MICROFILMED

MAY 9 9 2001



State of Idaho

DEPARTMENT OF WATER RESOURCES

Western Region, 2735 Airport Way, Boise, Idaho 83705-5082 - (208) 334-2190
FAX (208) 334-2348

DIRK KEMPTHORNE
Governor

KARL J. DREHER
Director

March 9, 2001

GERALD MYERS
WATER DISTRICT 67
HC 70 BOX 2010
MIDVALE ID 83645

Re: Applications for Water Right No. 67-14248 in the Name of City of Council

Dear Watermaster:

Enclosed is the copy of the above-referenced application for permit. Also enclosed is the form for your recommendation concerning this application.

Please review the application. We must have your comments within two weeks.

If you have any questions or need information, feel free to contact this office.

Sincerely,

A handwritten signature in cursive script that reads "Gary Spackman".

Gary Spackman

GS:lm

Encl: Copy of Application
Recommendation of Watermaster Form

MICROFILMED

MAY 09 2001

Richard and Katherine Hancock

975 E. Whiteley Avenue
Council, Idaho 83612
Home Phone 253-4436

February 28, 2001

Department of Water Resources
Western Region
Karl J. Dreher
2735 Airport Way
Boise, Idaho 83705

RECEIVED
MAR 01 2001
WATER RESOURCES
WESTERN REGION

RECEIVED
MAR 02 2001
WATER RESOURCES
WESTERN REGION

Dear Mr. Dreher:

This letter is in regard to the Legal Notice 67-1424B in the Adams County Record. The source of this water permit is Grossen Creek. At this point I am not protesting this application. I am the first holder of water shares South of Grossen Creek, on the East Fork Ditch. As you know, the East Fork Ditch crosses Grossen Creek.

I would like to know the answer to several concerns I have and would appreciate you reply to my concerns.

#1: What is the annual flow of Grossen Creek from June to December?

#2: Can other share holders of the East Fork Ditch permit the use of their shares to be converted to Grossen Creek?

GROSSEN CREEK CAN BE USED AS A DELIVERY
CONDUIT IF THE LANDS THE WATER IS BEING PUT ON
IS STILL WITHIN BORDERS OF IRRIG. DIST. AND

#3: Will the Water Master be in authority over these water permits?

YES

THE AMOUNT WATER
BEING WITH DRAWN
IS EQUAL TO THE
AMOUNT GOING
OUT IN-STREAM
LESS EVAPORATIVE
LOSSES.

Thank you for your time and effort in responding to my request.

Best Regards,

Richard J. Hancock

Richard J. Hancock

MICROFILMED

MAY 03 2001

RECEIVED
FEB 28 2001
WATER RESOURCES
WESTERN REGION

LEGAL NOTICE

LEGAL NOTICE

The following application(s) have been filed to appropriate the public waters of the State of Idaho:

67-14248

CITY OF COUNCIL

PO BOX 606

COUNCIL ID 83612

Point(s) of Diversion SWNESES10 T16N R01W ADAMS County
Source GROSSEN CREEK

Use IRRIGATION 03/15 To 11/15 1.02 CFS

Use IRRIGATION FROM 03/15 To 11/15 1.02 CFS 14 AFA
STORAGE

Use IRRIGATION STORAGE 01/01 To 12/31 1.02 CFS 14 AFA

Use DIVERSION TO STORAGE 01/01 To 12/31 2.09 CFS 14 AFA

Use RECREATION STORAGE 01/01 To 12/31 2.09 CFS 14 AFA
Total Diversion: 2.09 CFS 14 AFA

Date Filed: 01/24/2001

Place of Use: IRRIGATION

Place of Use: IRRIGATION FROM STORAGE
T16N R01W S10 NWSE SWSE SESE

Number of Acres 51

Place of Use: IRRIGATION STORAGE
T16N R01W S10 NWSE SWSE SESE

Number of Acres 51

Place of Use: DIVERSION TO STORAGE
T16N R01W S10 NWSE SWSE SESE

Place of Use: RECREATION STORAGE
T16N R01W S10 NWSE SWSE SESE

Remark: Applicant agrees to mitigate consumptive use in the future as needed.

Permits will be subject to all prior water rights. Protests may be submitted based on the criteria of Sec 42-203A, Idaho Code.

Any protest against the approval of this application must be filed with the Director, Dept. of Water Resource, Western Region, 2735 Airport Wy, Boise, ID 83705 together with a protest fee of \$25.00 for each application on or before 03/05/2001. The protestant must also send a copy of the protest to the applicant.

KARL J DREHER, Director

Published in the Adams County Record February 15 and 22, 2001

**211 Illinois Ave.
P.O. Box R
Council, Idaho 83612
(208)253-6961
FAX (208)253-6801**

RECEIVED

FEB 28 2001

**WATER RESOURCES
WESTERN REGION**

LEGAL/PUBLIC NOTICES

[illegible]

02/07/2001

Legal Notice Department

Record

PO Box R

Council ID 83612

RE: Application for Permit No. 67-14248

Dear LEGAL NOTICE DEPARTMENT:

Enclosed you will find a legal notice which we wish to have published in your newspaper on the dates indicated (once a week for two consecutive weekly issues). If you cannot publish the notice on the proposed dates, please contact us immediately.

An affidavit of publication must be submitted to the Department along with the publication bill. Please send the affidavit and bill to this office before 03/05/2001. Your cooperation is appreciated.

Sincerely

Sue Taylor
Senior Secretary

MICROFILMED

MAY 08 2001

The following application(s) have been filed to appropriate the public waters of the State of Idaho:
67-14248

CITY OF COUNCIL
PO BOX 606
COUNCIL ID 83612

Point(s) of Diversion SWNESE S10 T16N R01W ADAMS County
Source GROSSEN CREEK

Use: IRRIGATION	03/15 To 11/15	1.02 CFS
Use: IRRIGATION FROM STORAGE	03/15 To 11/15	1.02 CFS 14 AFA
Use: IRRIGATION STORAGE	01/01 To 12/31	1.02 CFS 14 AFA
Use: DIVERSION TO STORAGE	01/01 To 12/31	2.09 CFS 14 AFA
Use: RECREATION STORAGE	01/01 To 12/31	2.09 CFS 14 AFA
Total Diversion:	2.09 CFS	14 AFA

Date Filed: 01/24/2001

Place Of Use: IRRIGATION

Place Of Use: IRRIGATION FROM STORAGE

T16N R01W S10 NWSE SWSE SESE

Number of Acres 51

Place Of Use: IRRIGATION STORAGE

T16N R01W S10 NWSE SWSE SESE

Number of Acres 51

Place Of Use: DIVERSION TO STORAGE

T16N R01W S10 NWSE SWSE SESE

Place Of Use: RECREATION STORAGE

T16N R01W S10 NWSE SWSE

Remark: Applicant agrees to mitigate consumptive use in the future as needed.

Permits will be subject to all prior water rights. Protests may be submitted based on the criteria of Sec 42-203A, Idaho Code.

Any protest against the approval of this application must be filed with the Director, Dept. of Water Resource, Western Region, 2735 Airport Wy, Boise ID 83705 together with a protest fee of \$25.00 for each application on or before 03/05/2001. The protestant must also send a copy of the protest to the applicant.

KARL J DREHER, Director

Published on February 14 and 22, 2001.

MICROFILMED

MAY 9 3 2001

REQUEST TO PROCESS

**COMPLETE REQUEST IF YOU WANT YOUR APPLICATION TO BE PROCESSED USING ONE OF THE
THREE ALTERNATIVES BELOW**

Name of Applicant

CITY of COUNCIL

Mailing Address

PO Box 606COUNCIL ID 83612Application No.
(if known) **IN LOCAL PUBLIC INTEREST**

Yes, I want my application processed and before it is advertised, I will amend my application to demonstrate that the proposed appropriation is in the local public interest including the need to preserve flows in the Snake River during the migration periods of anadromous fish.

 PROPOSE MITIGATION NOW

Yes, I want my application processed and before it is advertised, I will amend my application to include proposed mitigation to offset anticipated depletions in the Snake River during periods of anadromous fish migration.

 / **WILL AGREE TO MITIGATION IN THE FUTURE IF NECESSARY**

Yes, I want my application processed at this time, and I will accept a condition of approval that will require mitigation should the Director of the Idaho Department of Water Resources determine that mitigation is necessary to offset depletions from this appropriation to flows in the Snake River during periods of anadromous fish migration. I understand that mitigation is not required now but may be needed in the future. I also understand that the Director will not require mitigation until I have an opportunity to review the process by which the need for mitigation is established and the amount of water required is quantified.

Signature

Michael E. Holladay

Date

January 24, 2001

Please return this form to:

Idaho Dept. of Water Resources
Western Regional Office
2735 Airport Way
Boise, ID 83705-5082

MICROFILMED

MAY 03 2001