

CORPS OF ENGINEERS U.S. ARMY

WALLA WALLA DISTRICT

ENGINEERING DIVISION F&M

BRANCH SURVEY

SECTION

PROJECT LOWER GRANITE DAM, EXPLORATIONS

SUBJECT WELL D1308 - No. 2

BY W


DATE 7-27-76 CHECKED

PART

PAGE

OF

SECTION 36 TOWNSHIP 36N. RANGE 5W, Boise MERIDIAN
 Nez Perce COUNTY, Idaho

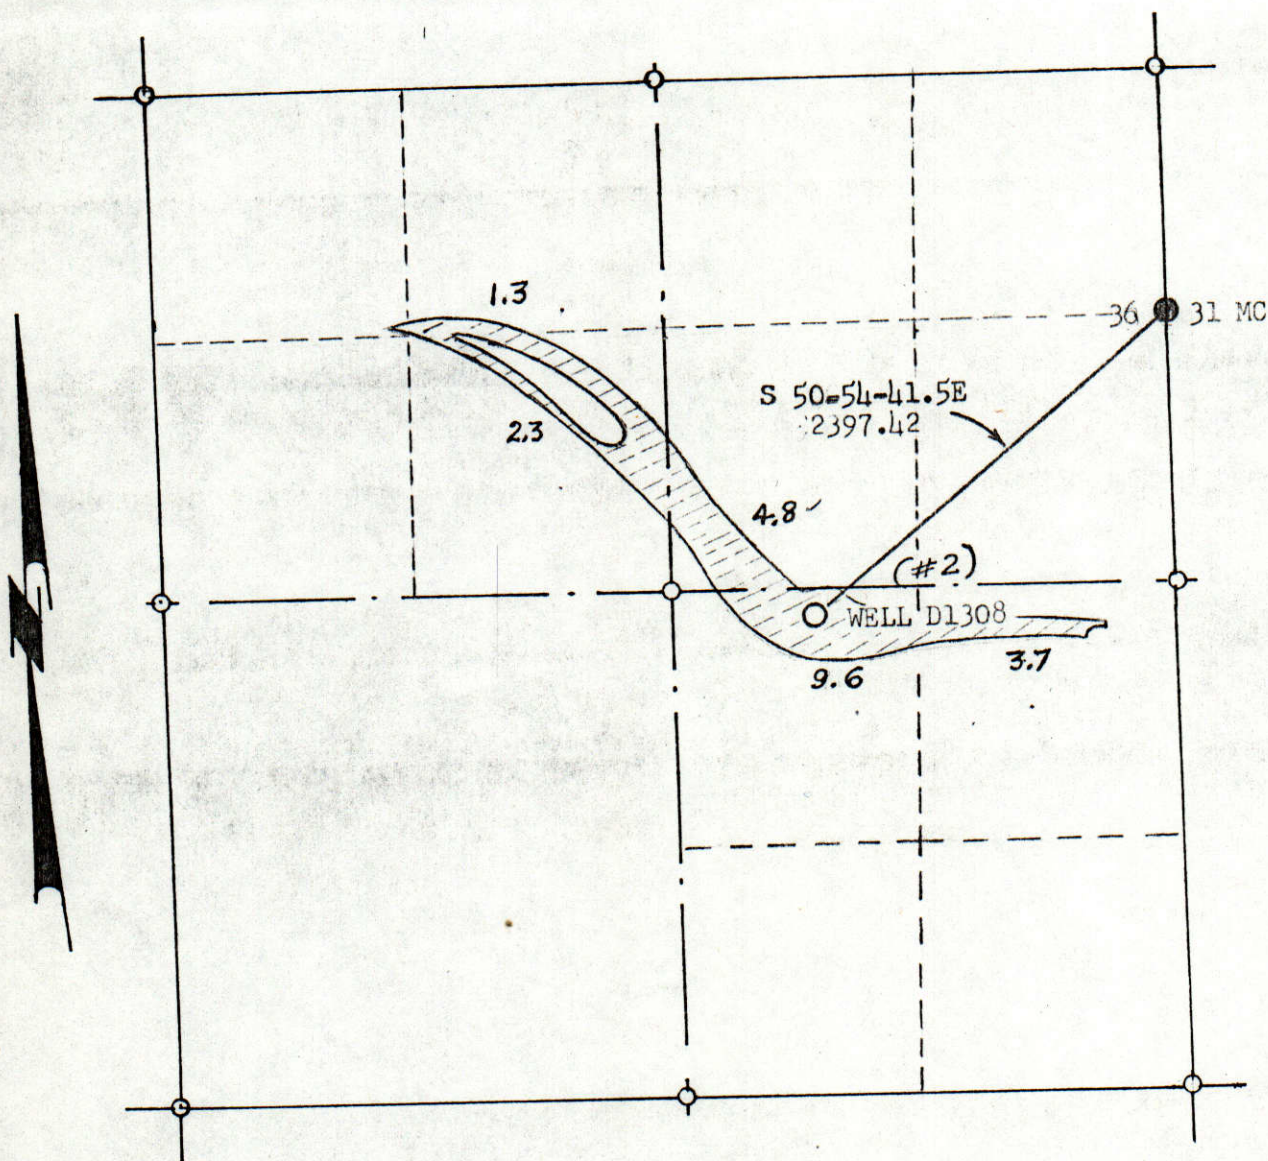

Scale 1"=1000'

MICROFILMED

NPD Form
June 1962 7A O/P-1

Clearprint

RP
Translucent Grid

DESCRIPTION: Well D1308 is on the left bank of the Clearwater River at
 Lewiston, Idaho. It is located in the NW $\frac{1}{4}$, SE $\frac{1}{4}$ of Section 36 and lays
 S 50-54-41.5E a distance of 2397.42 ft. from Meander Corner 36-31.
 Mercator, Idaho West Zone Coordinates are N.1,735,349.59, E.181,086.58

Handwritten data on graph paper:

Label	X	Y
T	2	3
36	2	4
N	2	5
1.3	3	3
2.3	3	4
36	3	5
4.8	4	3
9.6	4	4
3.7	4	5
O	4	5

Harold Buerstatte
(Applicant)
HAROLD BUERSTATTE
Chief, Real Estate Division
Walla Walla District, Corps of Engineers

Eng. Div. E & M. BRANCH Soils SECTION

PROJECT West Lewiston Levee, Sta. 128+25, 80 ft. L.


SUBJECT Irrigation Well No. 2, Typical Section and Detail

By cut DATE 26 Jan 79 CHECKED

PART

PAGE


2 OF 4

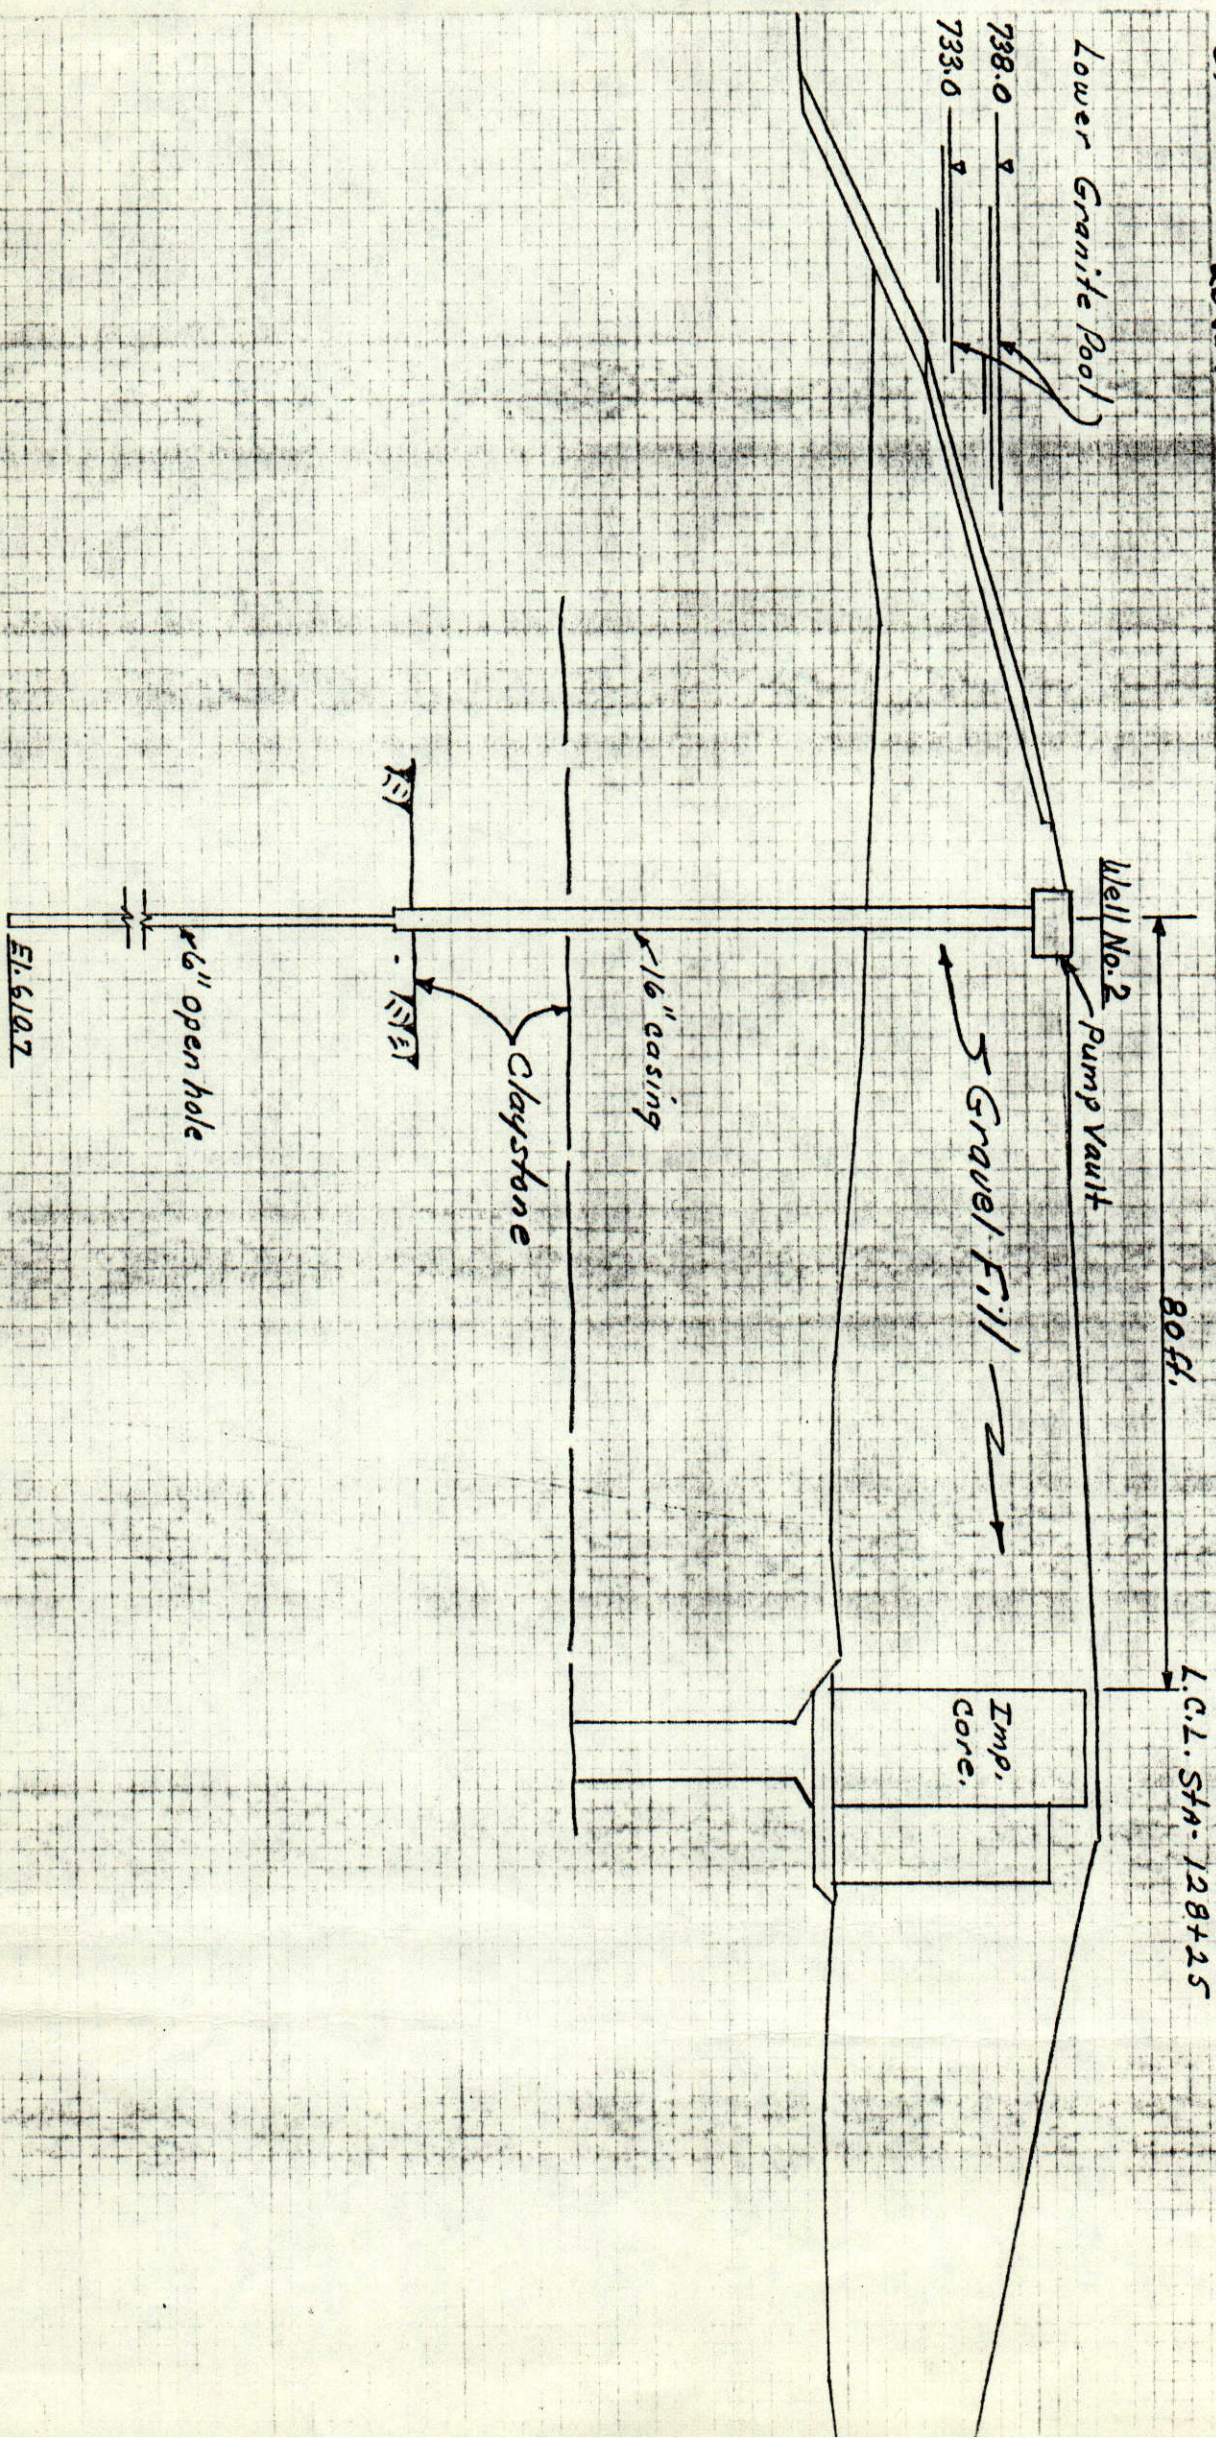

REMOVED

MICROFILMED

--- VEE CONTROL LINE

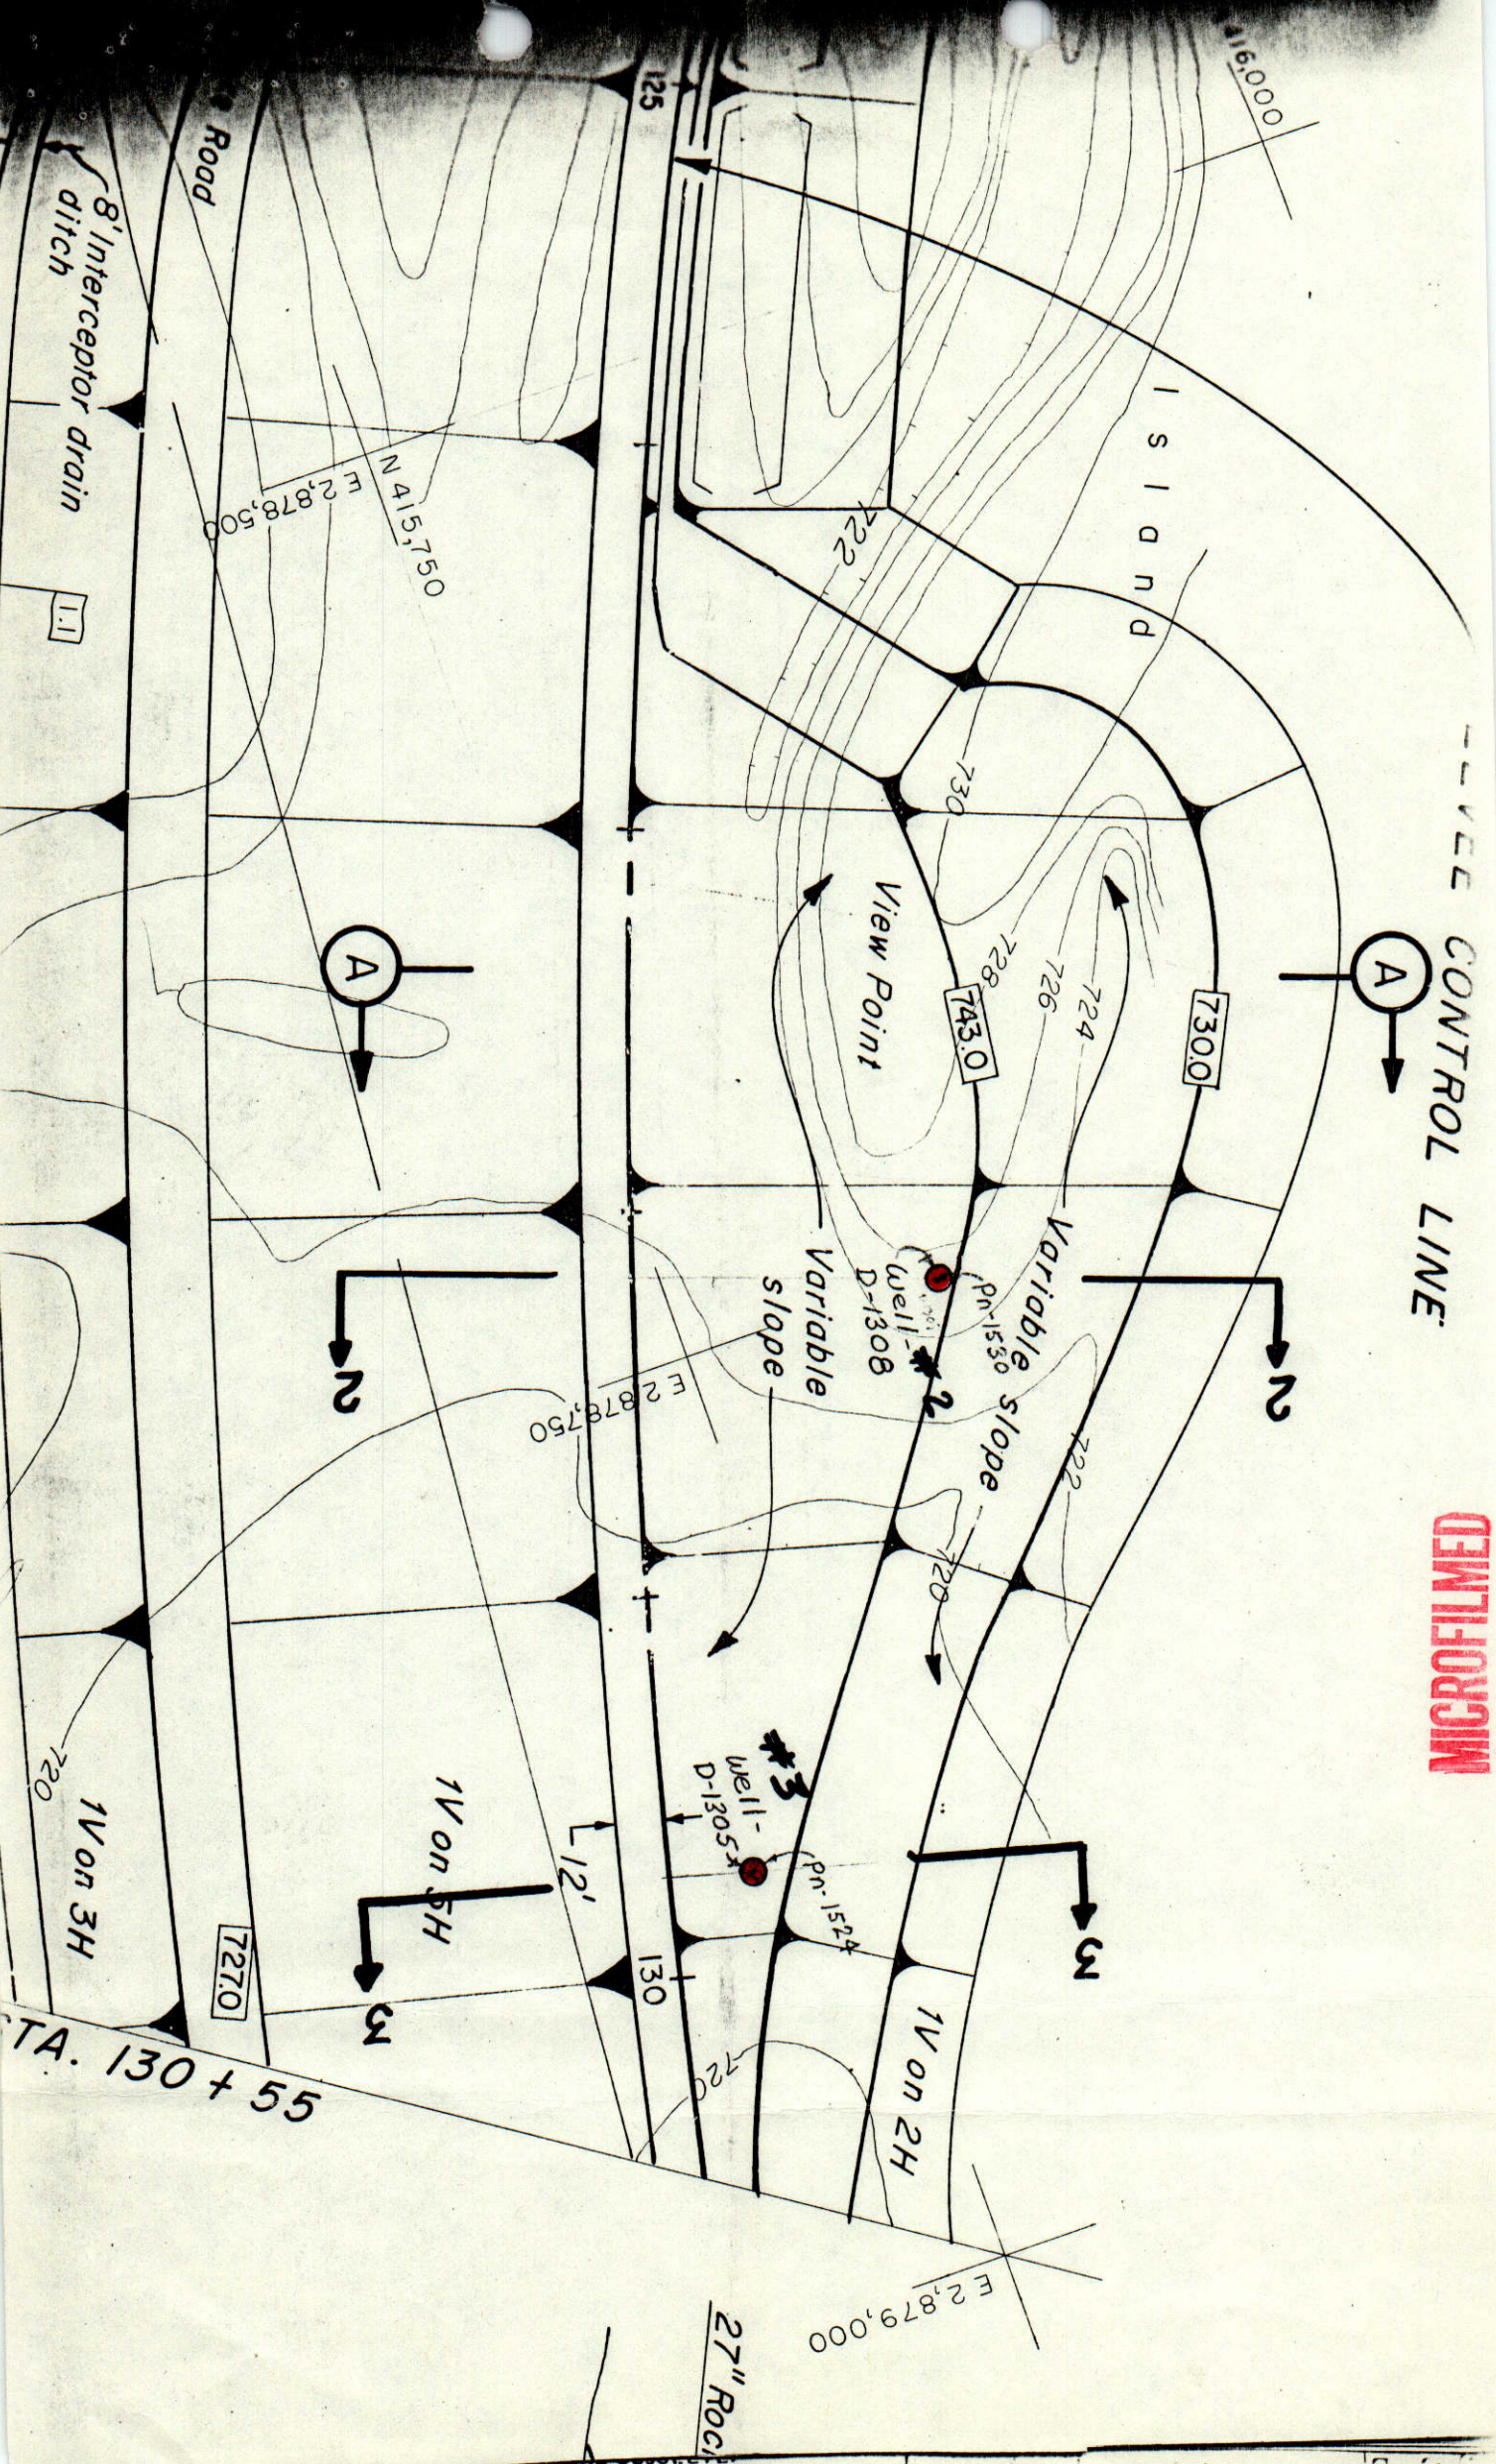

Water Well No. 2 (D-308)

West Lewiston Levee

Sta. 128+25, 80 ft. Lt. E

Clearwater Landing

El. 744.0

Ground Surface

9.5'

0.5' slu

STATIC WATER LEVEL

EL. 734.5, 5/11/76

16" casing

Sandy Gravel And
Cobbles

30.0' EL. 714.0

Casing Perforated
With Milled Slots
3/16" x 2" And 64

Slots per foot.
(1920) perforations)

60.0' EL. 684.0

Claystone

Top OF ROCK 68.0'

Bottom 16" casing 69.5'

EL. 676.0

EL. 674.5

Basalt - Soft
To Hard

8" dia. hole
Open Hole

Bottom OF Hole 133.3'

EL. 610.7

NOT TO SCALE


As Built

Hole Location:
N 1,735,350
E 181,087

MICROFILMED

[illegible]

(Include distance from pump to measuring device, if applicable.)

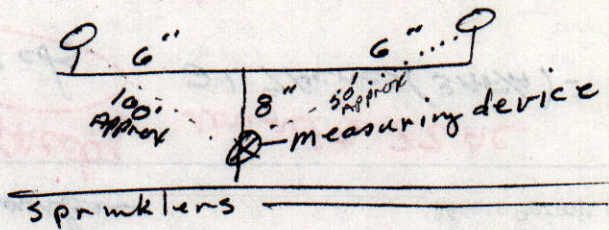

Point(s) of diversion: NWSE Sec 36 T36N R5W

[illegible]

☐ Change P.D. as reflected above ☐ Add P.D. as reflected above ☒ None
☐ Change P.U. as reflected above ☐ Add P.U. as reflected above ☐ Other

Date 6-10-80

Date 6/23/80

Date 9/25/81

State of Idaho
Department of Water Resources

WATER RIGHT LICENSE

License of Water Right No. 85-7181 Priority December 18, 1978 Amount 1.45 cfs

THIS IS TO CERTIFY, that U.S. Dept. of Army, Corps of Engineers
of Walla Walla, WA, has complied with the terms and conditions of Permit
No. 85-7181 issued pursuant to Application for Permit dated December 18, 1978,
and has submitted proof to the Department of Water Resources on April 18, 1980,
that he has applied water to a beneficial use; an examination by the Department indicates that the works have a
capacity for the diversion of 1.87 cfs of water from a groundwater source,
tributary to _____, and that the permit holder has applied to a beneficial use and
established a right to use water as follows:

Beneficial Use	Period of Use	Rate of Diversion	Annual Volume
Irrigation	from <u>4/1</u> to <u>10/31</u>	at <u>1.45</u> cfs	and <u>66.0</u> acre feet
	from _____ to _____	at _____ cfs	and _____
	from _____ to _____	at _____ cfs	and _____

(both dates inclusive)

Subject, however, to the condition that no more than 1.45 cfs of water be diverted at any one time, and
that the amount of water so diverted and to which such right is entitled and confirmed is for the purpose
aforementioned and is limited to the amount which can actually be beneficially used and shall not exceed
66.0 acre feet per year, said waters to be diverted within the NWSE Sec. 36
T36N R5W in the County of Nez Perce

Description and location of place of use:

Twp.	Range	Sec.	NE 1/4				NW 1/4				SW 1/4				SE 1/4				Totals
			NE 1/4	NW 1/4	SW 1/4	SE 1/4	NE 1/4	NW 1/4	SW 1/4	SE 1/4	NE 1/4	NW 1/4	SW 1/4	SE 1/4	NE 1/4	NW 1/4	SW 1/4	SE 1/4	
36N	5W	36			5		1			2								10	22

Total number of acres irrigated 22

NOTE: Modifications to or variance from this license must be made within the limits of Section 42-222, Idaho Code, or the applicable Idaho Law. This right may be forfeited by five years of non-use.

The right to the use of the water hereby confirmed is restricted and appurtenant to the lands or place of use herein described, as provided by the laws of Idaho.

Witness the seal and signature of the Director, affixed at Boise, Idaho, this 31ST day of
October, 19 81.

Acting for the Director

Norman C. Young

ENGINEERING DIVISION

BRANCH

SECTION

PROJECT LOWER GRANITE DAM, EXPLORATIONS

SUBJECT WELL D1308 - No. 2

BY W

DATE 7-27-76 CHECKED


PART

PAGE

OF

SECTION 36 TOWNSHIP 36N. RANGE 5W, Boise MERIDIAN

Nez Perce COUNTY, Idaho.

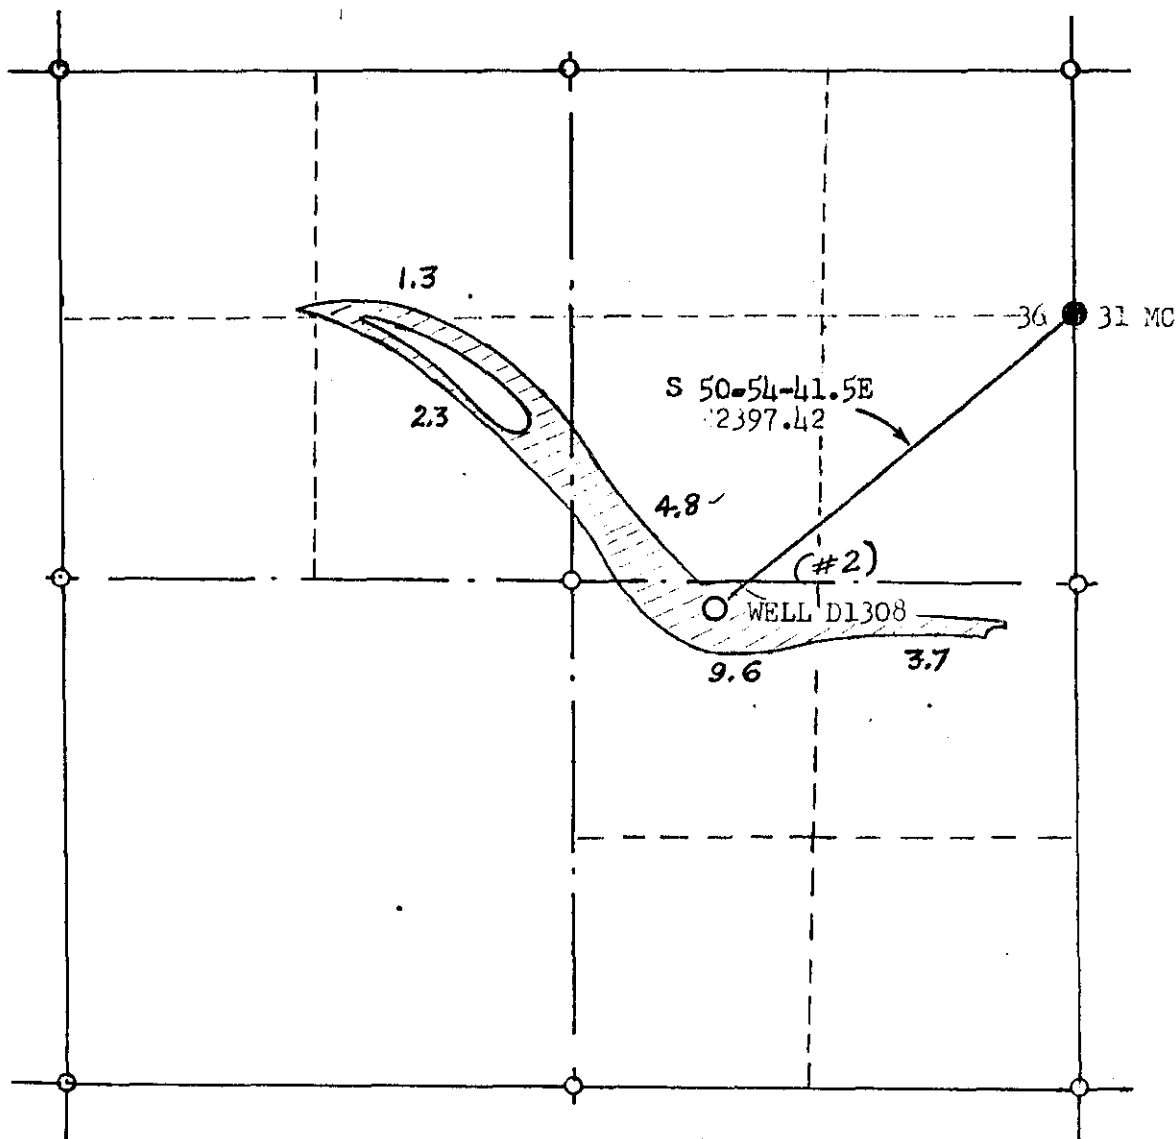

Scale 1"=1000'

MICROFILMED

DESCRIPTION: Well D1308 is on the left bank of the Clearwater River at Lewiston, Idaho. It is located in the NE $\frac{1}{4}$, SE $\frac{1}{4}$ of Section 36 and lays S 50-54-41.5E a distance of 2397.42 ft. from Meander Corner 36-31. Mercator, Idaho West Zone Coordinates are N.1,735,349.59, E.181,086.48

Identification No. 85-7181

Application No. _____

STATE OF IDAHO
DEPARTMENT OF WATER ADMINISTRATION

APPROVED

APPLICATION FOR PERMIT

To Appropriate the Public Waters of the State of Idaho

(TYPE OR PRINT IN INK)

1. Name of applicant U.S. Department of Army, Corps of Engineers
post office address Bldg. 602, City County Airport, Walla Walla, WA 99362
2. Source of water supply Groundwater which is a tributary of _____
3. a. Location of point of diversion is NW $\frac{1}{4}$ of SE $\frac{1}{4}$ of Section 36 Township 36N
Range 5W B.M. Nez Perce County; additional points of diversion if any: Lays
S 50°-54'-41.5" E a distance of 2397.42 ft. from Meander Corner 36-31. Mercator,
Idaho West Zone Coordinates are N 1,735,349.59 E 181,086.58.
- b. If water is not consumed, it will be discharged into N.A. at a point in _____ $\frac{1}{4}$
of _____ $\frac{1}{4}$ of Section _____ Township _____ Range _____ B.M. _____
4. Water will be used for the following purposes:
Amount 1.45 for Irrigation purpose from April 1 to Oct 31 (both dates inclusive)
(cfs or acre-feet per annum)
Amount _____ for _____ purpose from _____ to _____ (both dates inclusive)
(cfs or acre-feet per annum)
Amount _____ for _____ purpose from _____ to _____ (both dates inclusive)
(cfs or acre-feet per annum)
5. Total quantity to be appropriated:
a. 1.45 cubic feet per second and/or
b. _____ acre feet per annum.
6. Proposed diverting works:
a. Description of ditches, flumes, pumps, headgates, etc. Pump is 450 GPM @ 215 TDH., discharges
into 8" PUC main along with Pump Plant No. 3 and supplies 69% of the water required
to irrigate 21.7 acres via automatic underground system.
- b. Height of storage dam N.A. feet, active reservoir capacity _____ acre feet; total reservoir
capacity _____ acre feet, materials used in storage dam: _____
Period of year during which storage will occur _____ to _____ inclusive.
(Mo. Day) (Mo. Day)
- c. Proposed well diameter is 16 inches; proposed depth of well is 133.3 feet.
7. a. Time required for the completion of the works and application of the water to the proposed beneficial use
is $\frac{1}{2}$ years. Allow 1 yr J.S.
b. Estimated construction cost is \$ 24,128.
8. Description of proposed uses:
a. If water is **not** for irrigation:
(1) Give the place of use of water: N.A. $\frac{1}{4}$ of _____ $\frac{1}{4}$ of Section _____ Township _____
Range _____ B.M. _____
(2) Amount of power to be generated: N.A. hp under _____ feet of head.
(3) List number of each kind of livestock to be watered _____

(4) Name of municipality to be served N.A., or number of families to be
supplied with domestic water _____
(5) If water is to be used for other purposes describe: N.A.

b. If water is for irrigation, indicate acreage in each subdivision in the tabulation below: See shaded area on Survey Plat.

TWP.	RANGE	SEC.	NE¼				NW¼				SW¼				SE¼				TOTALS
			NE¼	NW¼	SW¼	SE¼	NE¼	NW¼	SW¼	SE¼	NE¼	NW¼	SW¼	SE¼	NE¼	NW¼	SW¼	SE¼	
36N	5W	36			4.8		1.3			2.3					3.7	9.6			21.7

Total number of acres to be irrigated 21.7


c. Describe any other water rights used for the same purposes as described above. None

9. a. Who owns the property at the point of diversion United States Government
b. Who owns the land to be irrigated or place of use United States Government
c. If the property is owned by a person other than the applicant, describe the arrangement enabling the applicant to make this filing N.A.

10. Remarks Water Well No. 2 - Clearwater Landing-This water well was numbered as D-1308 when it was drilled. This well was originally drilled to a depth of 69 feet 6 inches by Ray McPherson Well Drilling Company, Firm No. 190, RR1, Box 138, Palouse, WA 99161. Drilling was done by Cable Tool Method. Date was March 11, 1976 to March 22, 1976. A water well report was filed with the State of Idaho Department of Water Administration for this drilling. Because of insufficient production, this well was deepened to 133.3 feet during 23 March 1976 to 25 March 1976 by the Walla Walla District Corps of Engineers drilling crew. Method of drilling was by rotary drill. See attached as-built water well schematic.


& Water Well #3 (D-13-05)

11. Map of proposed project: show clearly the proposed point of diversion, place of use, section number, township and range number.

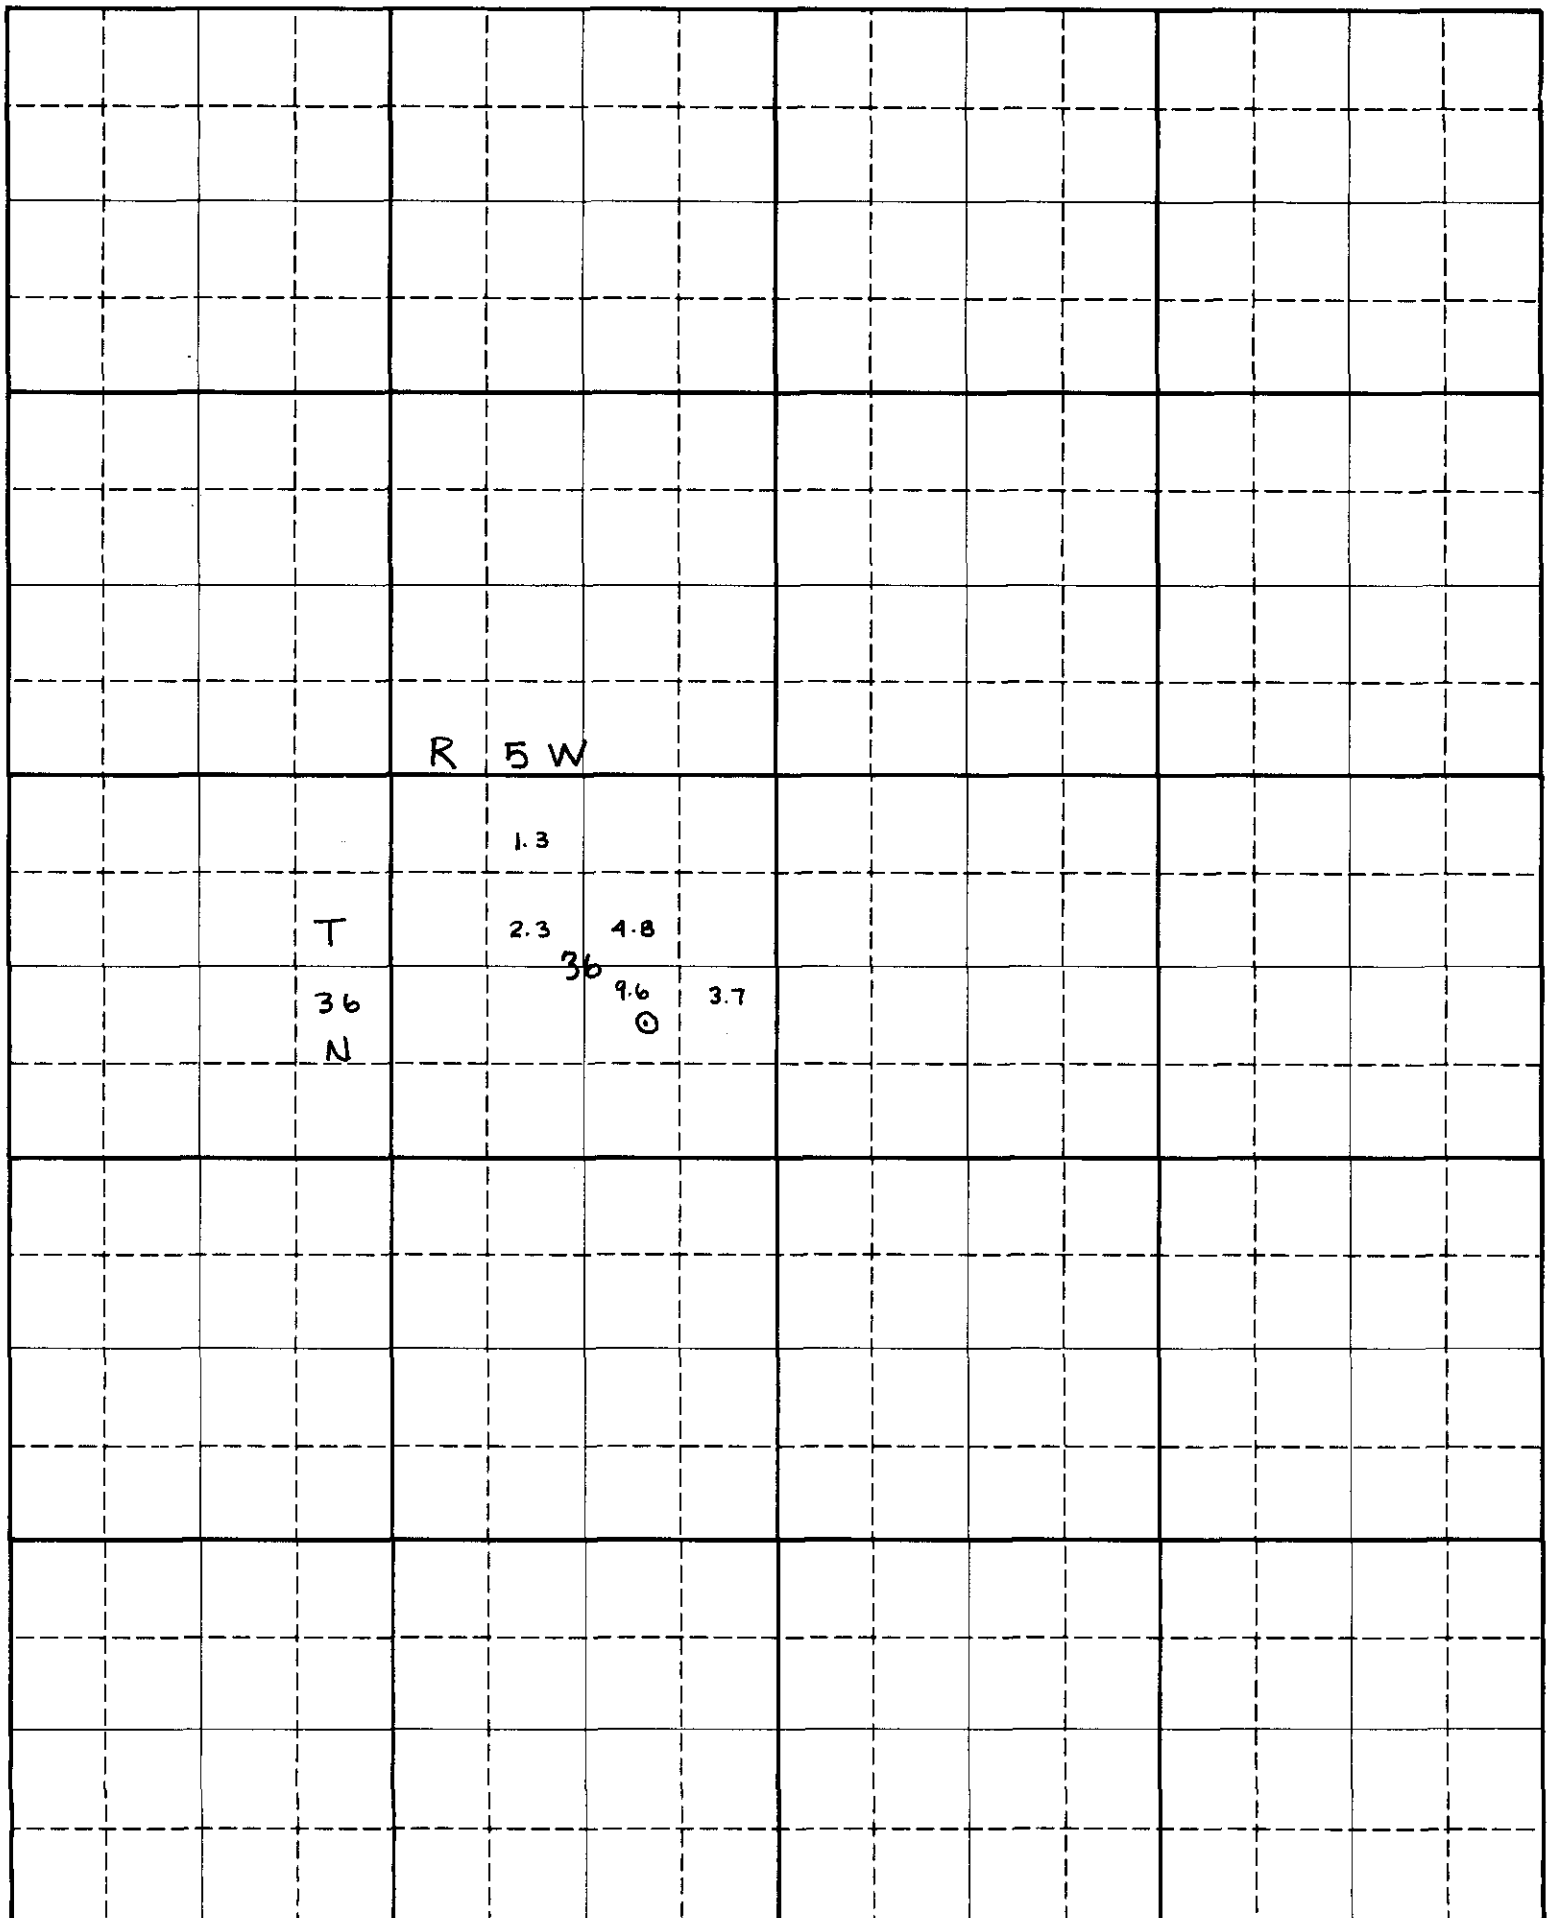

Scale: 2 inches equal 1 mile

BE IT KNOWN that the undersigned hereby makes application for permit to appropriate the public waters of the State of Idaho as herein set forth.

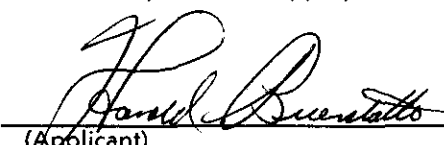
(Applicant)
HAROLD BUERSTATTE
Chief, Real Estate Division
Walla Walla District, Corps of Engineers

RECEIVED
JUL 11 1960

Proposed Priority 12-18-78

SR 12-18-78 NOON

RyM

11 24-78

1:00PM

Received by SR Date 12/18/78 Time 12 noon

Preliminary check by SR Fee \$ 4522x

Receipted by SR Date 12-18-78 (12177)

Publication prepared by SR Date 12/20/78

Published in Lewiston Morning Tribune

Publication dates 12/28/78 1/4/79 regul. 1/10-1/20/79

Publication approved SR Date 1/24/79

Priority reduced to _____ Reason _____

Protests filed by: none

Copies of protests forwarded by _____

Hearing held by _____ Date _____

Recommended for approval denial by SR J.S.

ACTION OF THE DIRECTOR, DEPARTMENT OF WATER ADMINISTRATION

This is to certify that I have examined Application for Permit to appropriate the public waters of the State of Idaho No. 85-7181, and said application is hereby APPROVED.

1. Approval of said application is subject to the following limitations and conditions:

- SUBJECT TO ALL PRIOR WATER RIGHTS.
- Proof of construction of works and application of water to beneficial use shall be submitted on or before April 1, 1980.
- Other: An access port or other device as specified by the Department shall be installed by the permit holder to provide for the installation of measuring equipment and the determination of the rate of diversion by the Department.

2. Denial of said application is for the following reasons: _____

Witness my hand this 29th day of March, 1979.

D. Glen Saxton

Chief, Operations Bureau

Eng. DIV. F. & M. BRANCH

Soils SECTION

PROJECT West Lewiston Levee, Sta. 128+25, 80 ft. L. &


SUBJECT Irrigation Well No. 2, Typical Section and Detail

BY *dat* DATE *26 Jan 79* CHECKED

PART


PAGE

1 OF 4

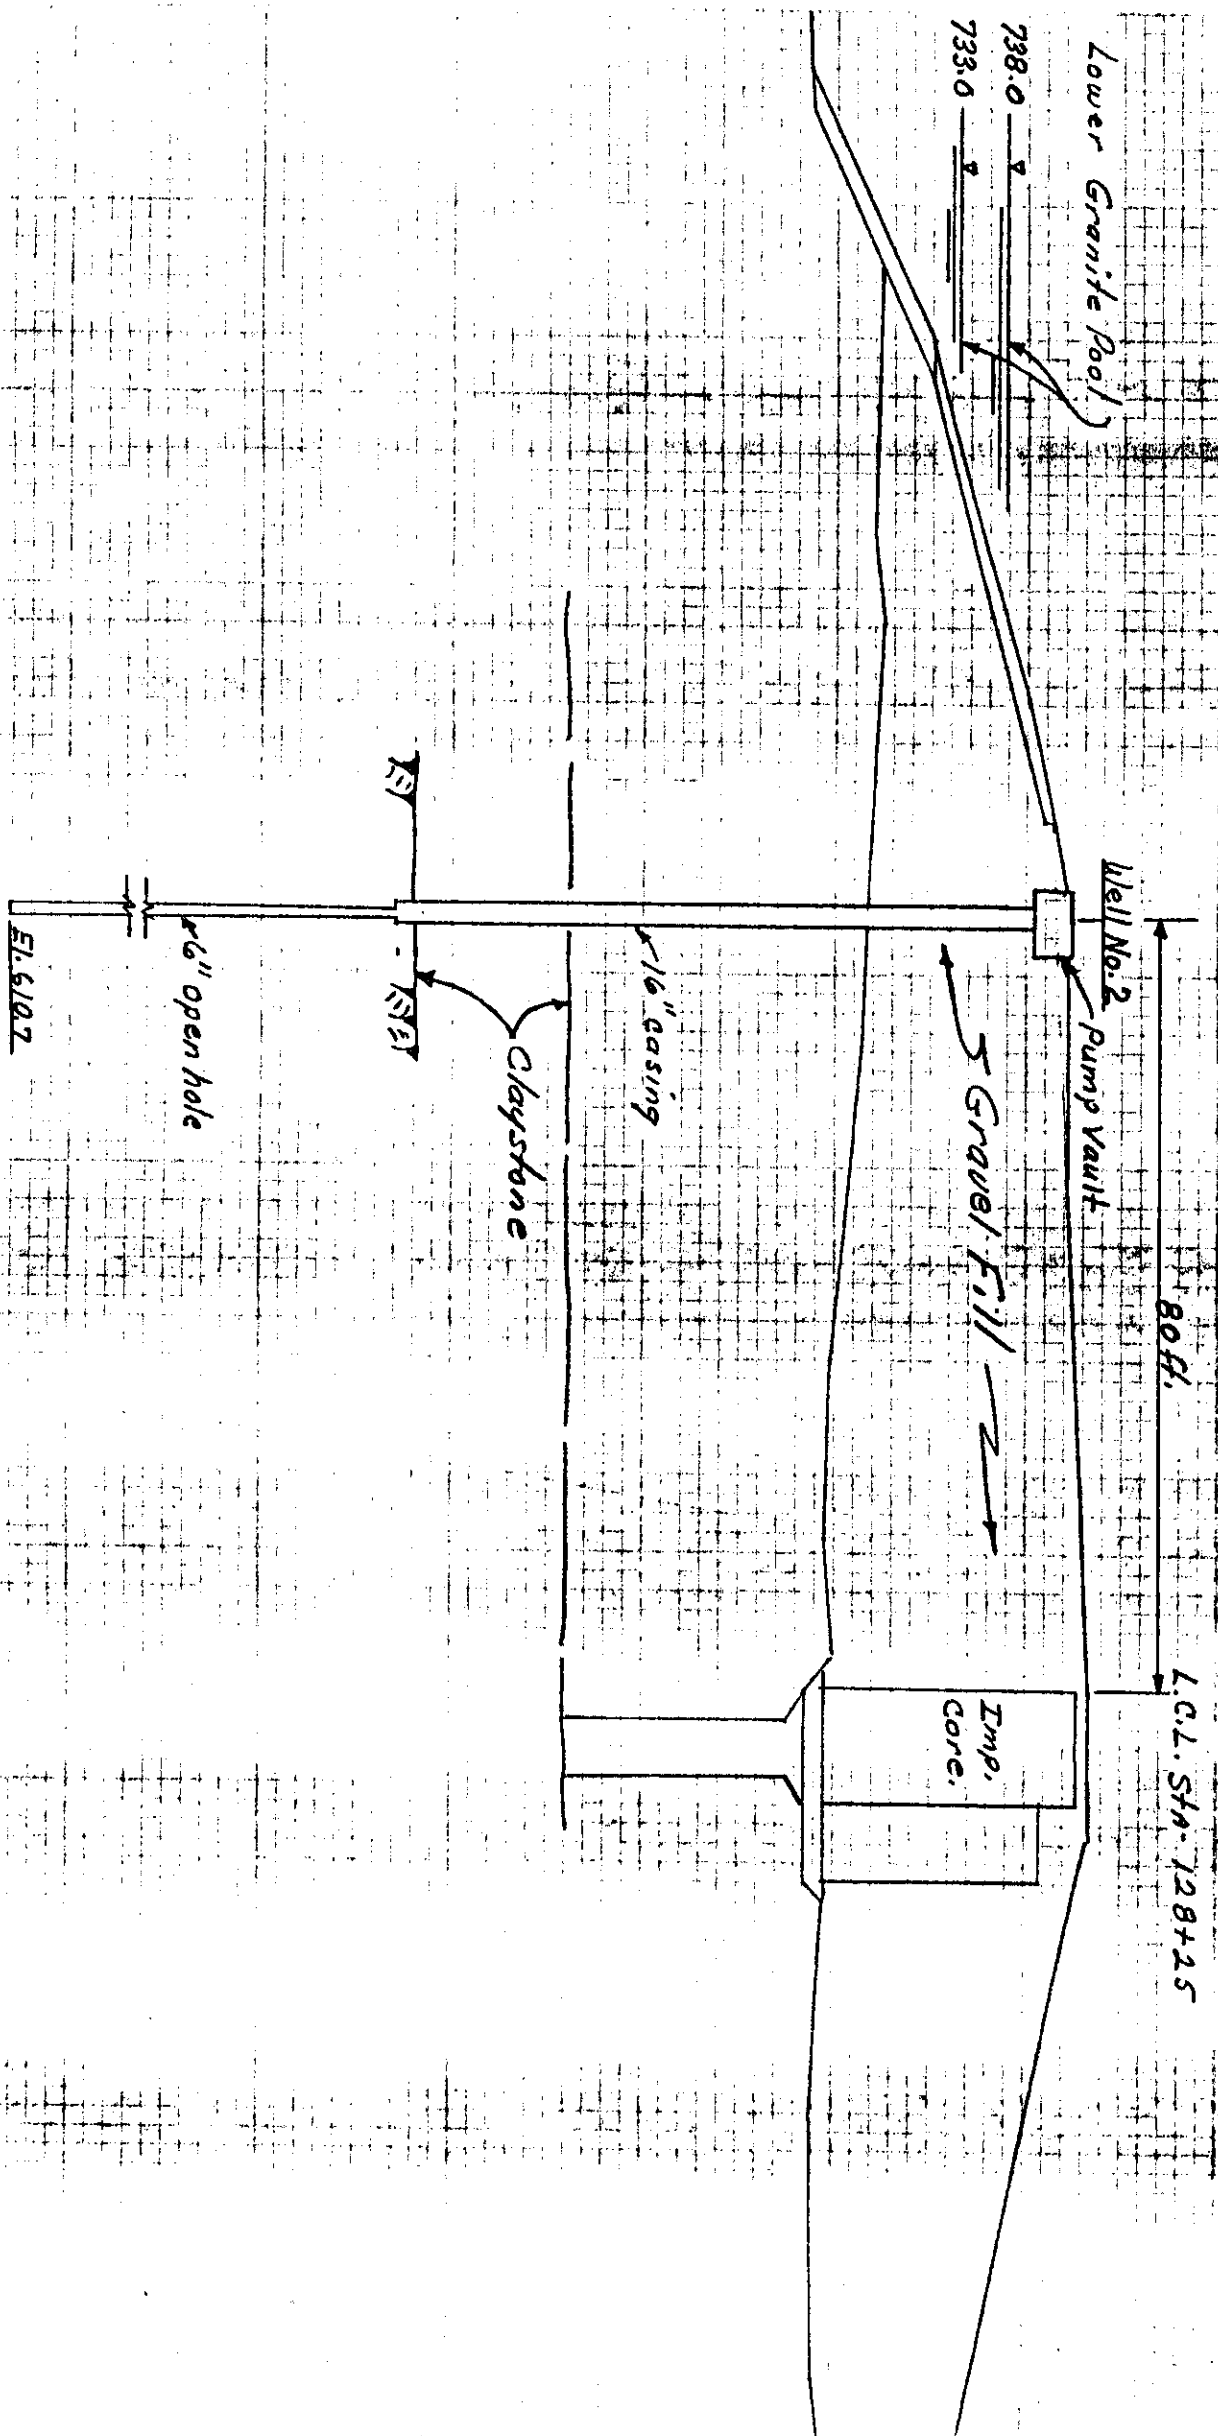

CONTROL LINE

CONTINUUM

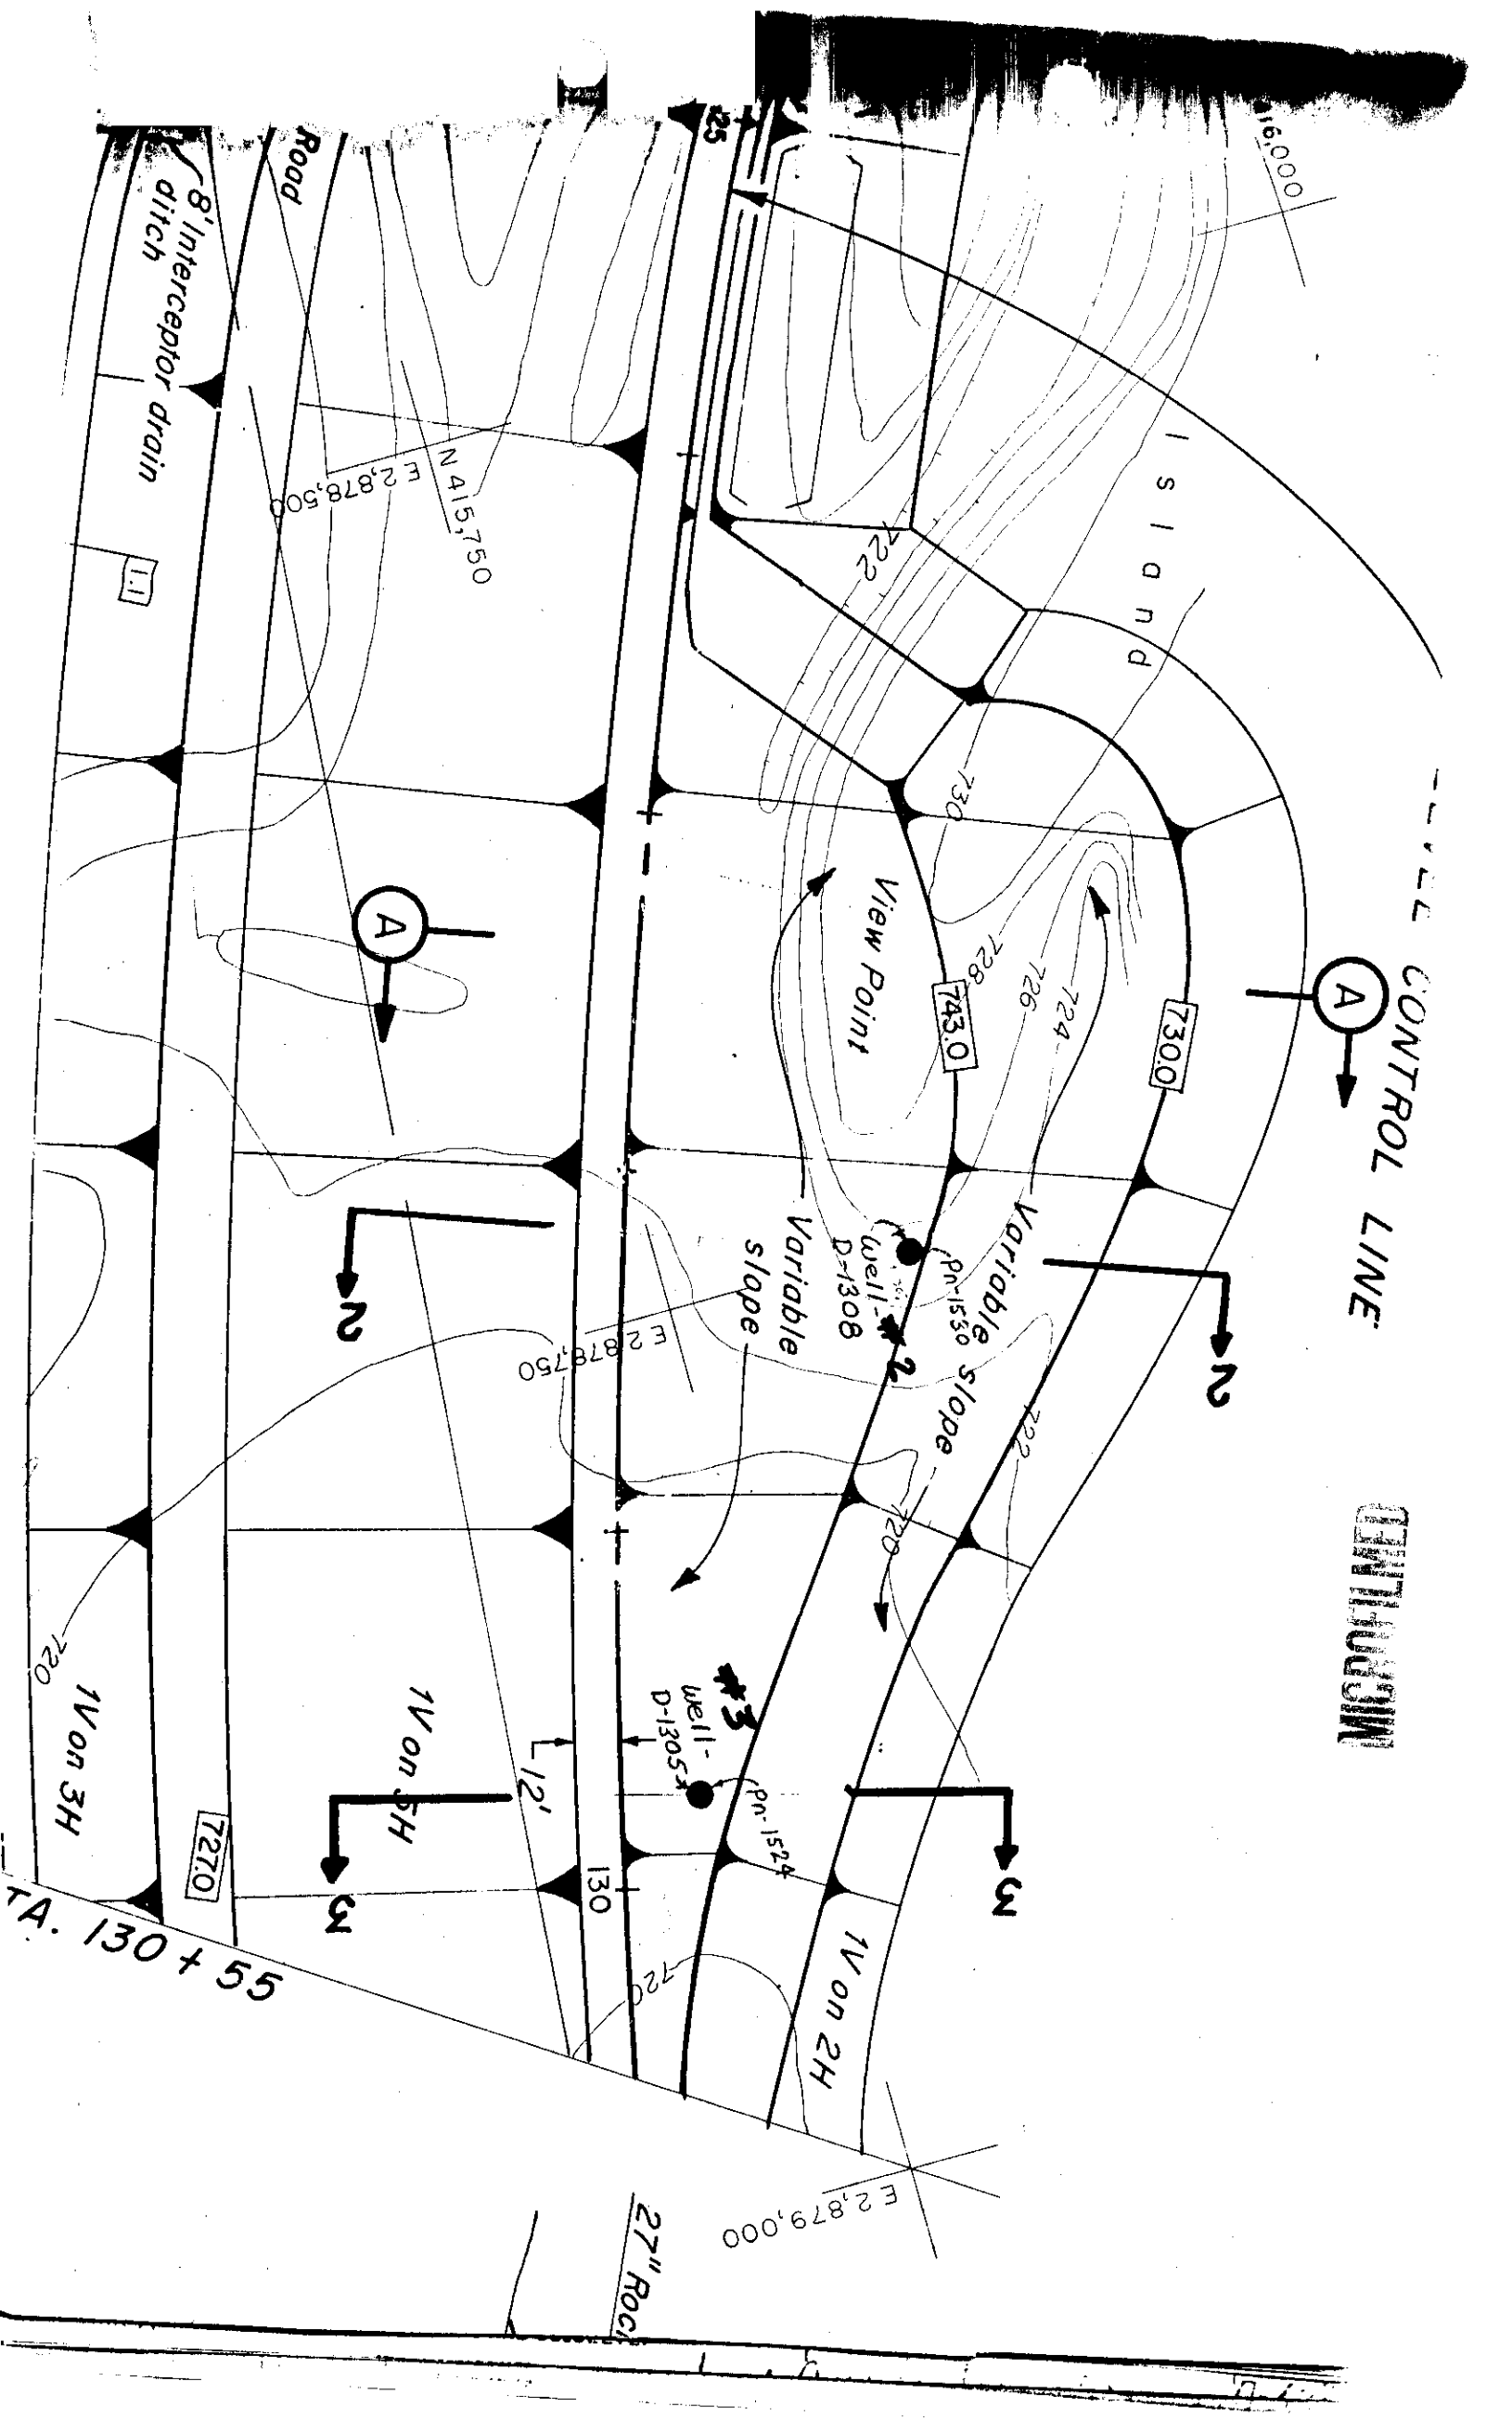

Water Well No. 2 (D-308)
West Lewiston Levee
Sta. 128+25, 80 ft. Lt. E

Clearwater Landing
EL. 744.0

Ground Surface

0.5' s/u

STATIC WATER LEVEL
EL. 734.5, 5/11/76

16" casing

Sandy Gravel And
Cobbles

30.0' EL. 714.0

Casing Perforated
With Milled Slots
3/16" x 2" And 64
Slots per foot.
(1920) perforations

60.0' EL. 684.0

Claystone

Top OF ROCK 68.0'

EL. 676.0

Bottom 16" casing 69.5'

EL. 674.5

Basalt - Soft
To Hard

8" dia. hole
Open Hole

Bottom OF Hole 133.3'

EL. 610.7

NOT TO SCALE

As Built

Hole Location:
N 1,735,350
E 181,087

MICROFILMED



DEPARTMENT OF THE ARMY
WALLA WALLA DISTRICT, CORPS OF ENGINEERS

BLDG. 602, CITY-COUNTY AIRPORT
WALLA WALLA, WASHINGTON 99362

NOV 7 1978

Department of Water Resources
Northern District Office

NPWRE-AQ
Lower Granite Lock and Dam
Water Well #2
Clearwater Landing

7 November 1978

Idaho Department of Water Resources
Northern District Office
4055 Government Way - Suite #1
Coeur d'Alene, ID 83814

Gentlemen:

It is requested that a permit be issued for appropriation of water in the quantity and for the purpose indicated on the attached application.

Inclosed is a Standard Form 44 in the amount of \$35.00 to be signed by you and returned to this office for payment of the fee.

Sincerely yours,


HAROLD BUERSTATTE
Chief, Real Estate Division

- 2 Incl
1. Application
2. SF 44 (79-M-0205)

MICROFILMED

PUBLISHER'S AFFIDAVIT OF PUBLICATION

NOTICE OF APPLICATION FOR WATER RIGHT

Notice is hereby given that the following applications have been submitted for permit to appropriate the public waters of the State of Idaho.

85-7180

Name: TIMOTHY L. GAGE
Address: 4625-B TAMMANY
CREEK ROAD, Lewiston, ID
83501

Source: GROUNDWATER

Date Filed: 12/18/1978

Amount: 1.00 CFS

Diversion Point: NWSE Sec 17 T

35N R 04W, NEZ PERCE Co.

Use: DOMESTIC (0.20 CFS)

from 01/01 to 12/31

IRRIGATION (1.00 CFS)

from 03/01 to 10/01

RECREATION (0.80 CFS)

from 10/02 to 03/31

Place of Use: SWNE NWSE Sec

17 T 35N R 04W NWSE NENE

NWNE SWNE SENE NENW

NWNW Sec 17 T 35N R 04W

SWNW SENW Sec 17 T 35N R 04W

NENE NWSE SWSE SESE NESW

NWSW SWSW Sec 09 T 35N R 04W

SESW Sec 08 T 35N R 04W FOR

730 ACRES

Diversion Means: WELL AND

PUMP

85-7181

Name: U.S. DEPARTMENT OF

ARMY

Address: CORPS OF

ENGINEERS BLDG 602 CITY-

COUNTY AIRPORT, WALLA

WALLA, WA 99302

Source: GROUNDWATER

Date Filed: 12/18/1978

Amount: 1.45 CFS

Diversion Point: NWSE Sec 36 T

35N R 05W, NEZ PERCE Co.

Use: IRRIGATION (1.45 CFS)

from 04/01 to 10/31

Place of Use: SWNE NENW

NENE NWSE SENW Sec 36 T 35N

R 05W for 22 ACRES

Diversion Means: WELL AND

PUMP

85-7182

Name: U.S. DEPARTMENT OF

ARMY

Address: CORPS OF

ENGINEERS BLDG 602 CITY-

COUNTY AIRPORT, WALLA

WALLA, WA 99302

Source: GROUNDWATER

Date Filed: 12/18/1978

Amount: 2.10 CFS

Diversion Point: LOT 02 Sec 36 T

35N R 05W, NEZ PERCE Co.

Use: IRRIGATION (2.10 CFS)

from 04/01 to 10/31

Place of Use: NWSE SWSE

NENW SENW Sec 36 T 35N R 05W

NWNW Sec 01 T 35N R 06W FOR

13 ACRES

Diversion Means: WELL AND

PUMP

If issued, the permits will be subject to all prior water rights. Protests against the granting of any permit must be filed with the Director of the Idaho Department of Water Resources, 4056 Government Way, Coeur d'Alene, Idaho, 83814 on or before JANUARY 15, 1979.

C. STEPHEN ALLRED
Director

STATE OF IDAHO,

County of Nez Perce

ss.

Roxie Edmonson

, being duly sworn

deposes and says, I am the Classified Bookkeeper of the Tribune Publishing Company, a corporation organized and existing under and by virtue of the laws of the State of Idaho, publishers of the LEWISTON MORNING TRIBUNE, a newspaper of general circulation published at Lewiston, Nez Perce County, Idaho; That the said Lewiston Morning Tribune is an established paper and has been published regularly and issued regularly at least once a day for more than 20 consecutive years immediately preceding the first publication of this notice, and has been so published uninterruptedly for said period; that the Notice of Application attached hereto and which is made a part of this affidavit was published in the said Lewiston Morning Tribune, once a week for two consecutive weeks, the first publication thereof being on the 3rd day of January, A. D. 1979, and the last publication thereof being on the 10th day of January, A. D. 1979, and said Notice of Application was so published in the regular and entire issue of the said newspaper and not in a supplement thereof and was so published in every issue and number of the said paper, during the period and times of publication as set forth above.

SUBSCRIBED AND SWORN TO BEFORE ME THIS THE

10th day of January, 1979.

Robert E. Powell

Notary Public in and for the State of Idaho,
residing at Lewiston, therein.

3A 5-72 LT 42669

RECEIVED

PUBLISHER'S AFFIDAVIT OF PUBLICATION

NOTICE OF APPLICATION FOR WATER RIGHT

Notice is hereby given that the following application(s) have been submitted for permit to appropriate the public waters of the State of Idaho:

85-7180
Name: Gage, Timothy L.
Address: 4625-B Tammany Creek Road, Lewiston, ID 83501
Source: Groundwater
Date Filed: December 18, 1978
Amount: 1.00 cubic feet per second
Diversion Point: NWSE Sec 17 T 33N R 04W, Nez Perce Co.
Use: Domestic (0.20 cubic feet per second) from January 1 to December 31; Irrigation (1.00 cubic feet per second) from May 1 to October 1; Recreation (0.80 cubic feet per second) from October 2 to March 31.
Place of Use: SWNE NWSE, Sec 17 T 33N R 04W NWSE NENE NWNE SWNE SENE NENW NWNW Sec 17 T 33N R 04W SWNW SENW Sec 17 T 33N R 04W NESE NWSE SWSE SESE NESW NWSW SWSW Sec 08 T 33N R 04W SESW Sec 08 T 33N R 04W for 730 acres

Diversion Means: Well and pump
85-7181 Name: U.S. Department of Army

Address: Corps of Engineers, Bldg. 602, City-County Airport, Walla Walla, WA 99362

Source: Groundwater
Date Filed: December 18, 1978
Amount: 1.45 cubic feet per second

Diversion Point: NWSE Sec. 36 T 36N R 05W, Nez Perce Co.

Use: Irrigation (1.45 cubic feet per second) from April 1 to October 31

Place of Use: SWNE NENW NESE NWSE SENW Sec 36 T 36N R 05W for 22 acres

Diversion Means: Well and pump
85-7182

Name: U.S. Department of Army
Address: Corps of Engineers, Bldg. 602 City-County Airport, Walla Walla, WA 99362

Source: Groundwater

Date Filed: December 18, 1978

Amount: 2.10 cubic feet per second

Diversion Point: Lot 02 Sec. 36 T 36N R 06W, Nez Perce Co.

Use: Irrigation (2.10 cubic feet per second) from April 1 to October 31

Place of Use: NWSE SWSE NENW SENW Sec 36 T 36N R 06W NWNE Sec. 01 T 35N R 06W for 18 acres

Diversion Means: Well and pump

If issued, the permit(s) will be subject to all prior water rights. Protests against the granting of any permit must be filed with the Director of the Idaho Department of Water Resources, 4056 Government Way, Coeur d'Alene, Idaho 83814, on or before February 5, 1979.

C. STEPHEN ALLRED

Director

Published January 18 and January 25, 1979.

STATE OF IDAHO,

County of Nez Perce

ss.

Roxie Edmonson

, being duly sworn deposes and says, I am the Classified Bookkeeper of the Tribune Publishing Company, a corporation organized and existing under and by virtue of the laws of the State of Idaho, publishers of the LEWISTON MORNING TRIBUNE, a newspaper of general circulation published at Lewiston, Nez Perce County, Idaho; That the said Lewiston Morning Tribune is an established paper and has been published regularly and issued regularly at least once a day for more than 20 consecutive years immediately preceding the first publication of this notice, and has been so published uninterruptedly for said period; that the Notice of Application attached hereto and which is made a part of this affidavit was published in the said Lewiston Morning Tribune, once a week for two consecutive weeks, the first publication thereof being on the 18th day of January, A. D. 19 79, and the last publication thereof being on the 25th day of January, A. D. 19 79, and said Notice of Application was so published in the regular and entire issue of the said newspaper and not in a supplement thereof and was so published in every issue and number of the said paper, during the period and times of publication as set forth above.

Roxie K. Edmonson

SUBSCRIBED AND SWORN TO BEFORE ME THIS THE

25th day of January, 19 79

Rahut E. Powell

Notary Public in and for the State of Idaho, residing at Lewiston, therein.

3M 5-72 LT 42669

MICROFILMED



State of Idaho
DEPARTMENT OF WATER RESOURCES
STATE OFFICE, 450 W. State Street, Boise, Idaho

JOHN V. EVANS
Governor

A. KENNETH DUNN
Director

Mailing address:
Statehouse
Boise, Idaho 83720
(208) 334-4440

November 19, 1981

RE: Permit No. 85-7181

U.S. Dept. of Army, Corps of Engineers
Bldg. 602
City-County Airport
Walla Walla, WA 99362

Gentlemen:

Enclosed is a copy of the Water Right License issued on the above
referenced Permit.

Sincerely,

JIM JOHNSON
Water Distribution Supervisor

Enclosure



State of Idaho
DEPARTMENT OF WATER RESOURCES
FIELD REPORT

RECEIVED

JUN 26 1980

85-7181

Permit No.

CONTACT WITH PERMIT HOLDER

DATE

INITIALS

Department of Water Resources

REMARKS

☐ Appointment letter mailed:

☐ Telephone call made:

(List Telephone No. used)

6-9-80

JK

509-525-5600

6-9-80

JK

509-758-9676

Jim Walcott
Rudy Entz

☐ Appointment scheduled for:

(Date, time, location)

EXAMINATION

Date 6-10-80

Accompanied by Clint Lower

Total Q measured 837 gpm

If source is surface water, estimate total flow of source

Methods of measurement known

Meets Permit requirements? yes

Measurement calculations:

837
448 = 1.87 cfs

CAPACITY

round to 22 AC

21.7 Acres (3 AFA) = 65.1 AFA/Ann

Allow 1.45 as per permit

$V = 22 \times 3.0 = 66.0$ or $1.45 \times 1.9835 \times 213 = 612.6$

WELL/DIVERSION* NO.	HP	MOTOR MAKE	MOTOR SERIAL NO.	PUMP MAKE	PUMP SERIAL NO.	MEASURING DEVICE TYPE	CONDITION OF MEAS. DEV.	REMARKS
1						-	-	Submersible
2						-	-	Submersible

System Description (2) wells with 8" main to sprink. system

*Code with map on reverse side. Disregard code if only one.

RECOMMENDED AMOUNTS

USE

Irrigation

Irrigation requirement = 3

AFA/Acre

Q (cfs)

1.45 ✓

V (afa)

65.1

66.0 ✓

FROM

4-1

TO

10-31

Total

1.45 ✓

66.0 ✓

Remarks

Sprinkling system (85-7181 & 85-7182) consists of

227 RB 413 AMRC 1/4" x 1/4" No 2212

207 " 97 " 7/32 "

18 " Big Gun 8" "

171 " 2300 ADJ

43 " TP10 1-L

22 TDRO 544-10


85-7182 has been relinquished

Plans not up to date both wells have specs for 650 gpm pump & 215' DH.

No Overlapping rights

[illegible]

(Include distance from pump to measuring device, if applicable.)

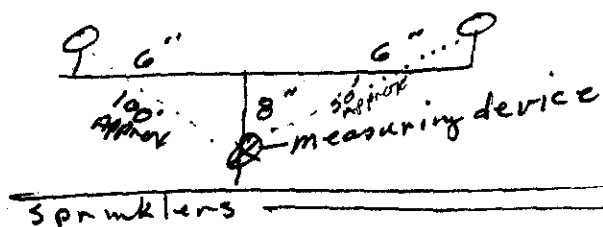

Point(s) of diversion: NWSE Sec 36 T36N R5W

[illegible]

☒ None

☐ Other

Examiner's Signature [Signature]
Checked by [Signature]
Approved by [Signature]

Date 6-10-80
Date 6/23/80
Date 9/25/81

WATER RIGHT NUMBER 85-7181

OWNER LAST NAME - UNITED STATES OF AMERICA

FIRST NAME -

ORIG OWNER -

ADDRESS LINE 1 - ARMY CORPS OF ENGINEERS

ADDRESS LINE 2 - BLDG. 602, CITY-COUNTY AIRPORT

ADDRESS LINE 3 -

CITY - WALLA WALLA

STATE - WA ZIP CODE - 99362

SOURCE - GROUNDWATER

TRIBUTARY OF -

STAGE - PERMIT

STATUS -

PRIORITY - 12-18-1978 COUNTY - NEZ PERCE TOTAL DIV. RATE - 1.4500 -CFS

TOTAL DIV. VOLUME -

.00 AFA TRENZAMEND -

WATER DIST. -

OLEZCAREY ACT - RIGHT BASIS -

DIVERSION POINT - NWSE 36 36N 05W LOT RCDIV -

FROM - 04-01-10 - 10-31 USE - IRRIGATION

USE DIV. RATE - 1.4500 CFS USE DIV. VOLUME - .00 AFA

USE - IRRIGATION

PLACE OF USE - 10N 36N R3G 05W SEC 36 TRACT SWNE LOT AC 05 TRACT NENW LOT AC 01

TRACT NESE LOT AC 04 TRACT NWSE LOT AC 10

TRACT SENW LOT AC 02

DECREE NAME -

DATE -

TOTAL ACRES 22

REMARKS -

NON IRRIG USE -

OTHER RIGHTS FOR SAME USE - NONE

PROOF DUE - 04-01-1980 PERMIT/DENIED - 03-29-1979 PROTESTED -

HEARING -

OLD NO. -

PROOF MADE - FLD EXAM - COND. OF APPROVAL - 01A

DIVERSION MEANS - WELLS AND PUMP



DEPARTMENT OF THE ARMY
WALLA WALLA DISTRICT, CORPS OF ENGINEERS

BLDG. 602, CITY-COUNTY AIRPORT
WALLA WALLA, WASHINGTON 99362

RECEIVED

APR 18 1980

Department of Water Resources

NPWRE-1

Lower Granite Lock & Dam
Water Well Permits 85-7181,
85-7182, 85-7184, 85-7185,
03-7020, and 03-7023

RECEIVED

APR 16 1980

15 April 1980

Department of Water Resources
Northern District Office

State of Idaho
Department of Water Resources
Northern Region
4055 Government Way
Coeur d'Alene, ID 83814

Gentlemen:

Inclosed are completed Proof of Application of Water to Beneficial Use
forms for Permits Nos. 85-7181, 85-7182, 85-7184, 85-7185, 03-7020, and
03-7023.

Sincerely,

William K. Henry

WILLIAM K. HENRY
Acting Chief, Real Estate Division

6 Incl
As stated

WATER RIGHT NUMBER 85-7181

OWNER LAST NAME - UNITED STATES OF AMERICA

FIRST NAME -

ORIG OWNER -

ADDRESS LINE 1 - ARMY CORPS OF ENGINEERS

ADDRESS LINE 2 - BLDG. 602, CITY-COUNTY AIRPORT

ADDRESS LINE 3 -

CITY - WALLA WALLA

STATE - WA ZIP CODE - 99362

SOURCE - GROUNDWATER

TRIBUTARY OF -

STAGE - LICENSE

STATUS -

PRIORITY - 12-18-1978 COUNTY - NEZ PERCE TOTAL DIV. RATE - 1.4500 -CFS

TOTAL DIV. VOLUME - 66.0 .00 AFA TRFR/AMEND -

WATER DIST. - DLE/CAREY ACT - RIGHT BASIS -

DIVERSION POINT - NWSE 36 36N 05W LOT REDIV -

0.0 0.0 0.0 0.0 0.0 0.0 0.0 0.0 0.0 0.0

FROM - 04-01 TO - 10-31 USE - IRRIGATION

USE DIV. RATE - 1.4500 CFS USE DIV. VOLUME - 66.0 .00 AFA

USE - IRRIGATION

PLACE OF USE - TWN 36N RNG 05W SEC 36 TRACT SWNE LOT AC 05 TRACT NENW LOT AC 01

TRACT NESE LOT AC 04 TRACT NWSE LOT AC 10

TRACT SENW LOT AC 02

DECREE NAME -

DATE -

TOTAL ACRES 22

REMARKS -

NON IRRIG USE -

OTHER RIGHTS FOR SAME USE - NONE

PROOF DUE - 04-01-1980 PERMIT/DENIED - 03-29-1979 PROTESTED -

HEARING -

OLD NO. -

PROOF MADE - FLD EXAM - COND. OF APPROVAL - 01A

DIVERSION MEANS - WELL AND PUMP

IDENT. No. 85-7182

WATER RIGHT DATA ENTRY LOG

Date _____

Item

Original form entered

Edit Report Correct

Date Protested

Date of Hearing

Date Approved/Denied
(Proof due date, stage and/or status,
conditions of approval, water district)

Record Verified

Amendment Approved

Extension Approved

Partial Proof

Proof Complete

Field Exam Received

Field Exam Accepted
and changes entered

License Signed

Transfer Approved

License update

August 8, 1980

U. S. Dept. of Army
Corps of Engineers
Bldg. 602, City-County Airport
Walla Walla, WA 99362

Gentlemen:

Re: Permit Nos. 85-7181 and 85-7182

This office acknowledges receipt of the statements of beneficial use.

Also, it is our understanding that our regional office has completed field examinations on the above-referenced permits. Please be advised that a letter notifying you of our findings or a water right license will be forthcoming.

Sincerely,

RITA FLECK
Sr. Secretary

MEMORANDUM

T0: Files 85-7181 and 85-7182

FROM: Rita Fleck

Date: August 8, 1980

Proof Due: April 1, 1980

On March 14, 1980, the permit holder requested an extension of time.

On March 27, 1980, Jan Grover responded telling the permit holder it wasn't necessary to get an extension of time to install measuring devices, just to have them installed by the time the field examination would be scheduled and to submit the statement of beneficial use.

On April 16, 1980 we received the statement of beneficial use.

It was not necessary to reinstate these permits, since the correspondence with the permit holder stopped any lapsing. Note that our last response to them was within three days before lapsing. Usually, we wait a period of twenty days after our last correspondence to lapse a permit. Their response (statement of beneficial use) was returned within that period of time.

THE

U.S. Army Corps of Engineers

Bldg. 602, City-County Airport

Walla Walla, WA 99362

PLACE
TEN CENT
STAMP
HERE



IDAHO DEPARTMENT OF WATER RESOURCES
STATEHOUSE
BOISE, IDAHO 83720

DEPARTMENT OF WATER RESOURCES

Lewis & Clark Center - Well No. 1

The Idaho Department of Water Resources will consider this card as a statement that the permit holder(s) has completed development to the extent shown below of Permit No. 85-7181

Name(s) of Permit Holder: U.S. Department of the Army, Corps of Engineer
Water Well No. 1
Walla Walla District

Post Office Address: Bldg. 602, City County Airport, Walla Walla

WA 99362

Tel. No. 509-525-5500

Source of Water:

Extent of Use: ☐ Domestic
☐ Stockwater
☒ Irrigation 21.7
☐ Other

RECEIVED
 (number of households)
 (number and type of stock)
 (acres) APR 16 1980

Measuring Device: Required? ☐ Yes ☐ No
 Access Port: Required? ☒ Yes ☐ No

Department: Yes ☐ No ☐
 Installed: Yes ☐ No ☐
 Northern: Yes ☐ No ☐

The above information is a true statement of the extent to which the above numbered permit has been developed.

15 Apr 80

Date

William K. Henry
 WILLIAM K. HENRY

Signature of Permit Holder
 Actg Ch, Real Estate Div, CE



DEPARTMENT OF THE ARMY
WALLA WALLA DISTRICT, CORPS OF ENGINEERS

BLDG. 602, CITY-COUNTY AIRPORT
WALLA WALLA, WASHINGTON 99362

RECEIVED

APR 18 1980

Department of Water Resources

NPWRE-1

Lower Granite Lock & Dam
Water Well Permits 85-7181,
85-7182, 85-7184, 85-7185,
03-7020, and 03-7023

RECEIVED

APR 16 1980

15 April 1980

Department of Water Resources
Northern District Office

State of Idaho
Department of Water Resources
Northern Region
4055 Government Way
Coeur d'Alene, ID 83814

Gentlemen:

Inclosed are completed Proof of Application of Water to Beneficial Use
forms for Permits Nos. 85-7181, 85-7182, 85-7184, 85-7185, 03-7020, and
03-7023.

Sincerely,

WILLIAM K. HENRY
Acting Chief, Real Estate Division

6 Incl
As stated

RECEIVED

March 27, 1980

Re: Permit No.'s 85-7181 & 85-7182

Harold Buerstatte
Chief, Real Estate Division
Corps. of Engineers
Bldg. 602, City-County Airport
Walla Walla, WA 99362

Dear Mr. Buerstatte:

We have received your letter requesting an extension of time for one month on the above referenced permits.

However, extensions are granted for a minimum of one year and a maximum of five years. These are mainly for permits where the projects have not been finished to date. In cases such as yours we only require that the access port be installed by the time the field examination of the system is made, which would probably be sometime this summer.

Therefore, please submit the proof of beneficial use cards as soon as possible in order to prevent any loss in the priority dates of these permits. If you have any questions, please contact us.

Sincerely,

JAN GROVER
Water Rights Supervisor

JG:j
Enc: B/U cards





DEPARTMENT OF THE ARMY
WALLA WALLA DISTRICT, CORPS OF ENGINEERS

BLDG. 602, CITY-COUNTY AIRPORT
WALLA WALLA, WASHINGTON 99362

NEWRE-1
Water Permits Nos. 85-7181
and 85-7182, Lower Granite

11 March 1980

RECEIVED

MAR 14 1980

Ms. Rita Fleck
Idaho Department of Water Resources
92 South Cole Road
Boise, ID 83705

Department of Water Resources

Dear Ms. Fleck:

In accordance with your telephone conversation of 29 February 1980 with Mr. Stocker, we hereby request an extension of time for Water Well No. 1, Permit No. 85-7181, and Water Well No. 2, Permit No. 85-7182, Lewiston Levee Irrigation Wells, Lower Granite Lock and Dam, for an additional 30 days beyond the 1 April 1980 date specified for proof of construction.

Required access ports for the wells are on order and will be installed when received.

Sincerely,


HAROLD BUERSTATTE
Chief, Real Estate Division

MAIL ROOM

RECEIVED

MAR 13 1980

Department of Water Resources
Western Regional Office

STATE OF IDAHO
DEPARTMENT OF WATER RESOURCES

STATEHOUSE
BOISE, IDAHO 83720
(208) 334-4440

UNITED STATES OF AMERICA
ARMY CORPS OF ENGINEERS
BLDG. 602, CITY-COUNTY AIRPORT
WALLA WALLA, WA 99362

101753

JANUARY 31, 1980

DEAR PERMIT HOLDER:

ONE OF THE CONDITIONS OF APPROVAL OF YOUR WATER PERMIT NO. 85-7181 & 85-7182 WAS THAT EVIDENCE OF THE EXTENT OF DEVELOPMENT MUST BE SUBMITTED TO THIS OFFICE ON OR BEFORE APRIL 01, 1980. (SEE LAST PAGE OF YOUR APPROVED PERMIT). ENCLOSED IS A POST CARD WHICH MAY BE USED TO SUBMIT THE REQUIRED PROOF OF BENEFICIAL USE.

IF YOU HAVE NOT FULLY COMPLETED YOUR PROJECT, AND YOU HAVE NOT PREVIOUSLY RECEIVED AN EXTENSION OF TIME, YOU MAY REQUEST AN EXTENSION OF TIME PROVIDED THE DELAY IS FOR REASONABLE CAUSE AS INDICATED IN SECTION 42-204, IDAHO CODE, AMENDED. IF YOU HAVE BEEN PREVENTED FROM PROCEEDING BY A GOVERNMENTAL AGENCY OR BY LITIGATION, MORE THAN ONE EXTENSION OF TIME CAN BE GRANTED.

EITHER THE BENEFICIAL USE POST CARD OR A REQUEST FOR AN EXTENSION OF TIME MUST BE RECEIVED BY THIS DEPARTMENT ON OR BEFORE THE ABOVE MENTIONED DATE, OTHERWISE, THE PERMIT WILL LAPSE AND BE OF NO FURTHER FORCE OR EFFECT WITHIN 60 DAYS.

SINCERELY,

RITA FLECK
SR. SECRETARY

ENC: 1

RECEIVED
JAN 31 1980

March 29, 1979

Re: Permit No.'s 85-7181 & 85-7182

U.S. Department of Army
Corps of Engineers
Bldg. 602, City County Airport
Walla Walla, WA 99362

Gentlemen:

Enclosed are copies of your approved Applications for Permit. We direct your attention to the conditions of approval as listed on the fourth pages.

Be sure to note the special conditions requiring you to install access ports or other devices to provide for the installation of measuring equipment by the Department. Enclosed are specifications for the installation of the access port, as well as a list of measuring device options.

Sincerely,

DAVID R. TUTHILL, JR
Supervisor, Water Allocations Section

DRT:lr

Enclosures

INTER-DEPARTMENT MEMO — 1

FROM Glen S

DATE 3-28-78

TO File 85-7181 & 85-7182

SUBJECT Rate of Div. Justification

From the information presented in the March 20, 1979 letter from the Corps, it appears that the rate requested when considered with the period of water application is not unreasonable.

Therefore the apps will be approved as submitted.

[Signature]
SIGNATURE



DEPARTMENT OF THE ARMY
WALLA WALLA DISTRICT, CORPS OF ENGINEERS

BLDG. 602, CITY-COUNTY AIRPORT
WALLA WALLA, WASHINGTON 99362

Department of Water Resources

NPWRE-AQ
Lower Granite Lock and Dam
Water Wells Nos. 1, 2, and 3
Lewis & Clark Center and
Clearwater Landing

20 March 1979

Mr. L. Glen Saxton
Chief, Operations Bureau
State of Idaho
Department of Water Resources
373 W. Franklin Street
Boise, ID 83702

Dear Mr. Saxton:

This letter of justification is in response to your letter of 5 March 1979 pertaining to Permit No. 85-7181, your letter of 16 March pertaining to Permit No. 85-7182, and a telephone conversation between you and our Mr. Stocker and Mr. Frei on 19 March 1979. This telephone call also gave us an additional 15 days to respond to your request for further justification.

We can understand that a letter of justification is required since our previous letter of justification of 22 November 1978 was in error. We do not intend to operate our pumps 24 hours a day in order to maintain the park. We have found from previous experience that, in order to maintain lawn areas in our parks, we must apply between 2.7 and 3.0 ~~over~~ inches of water per week to the grass irrigated areas. Since the parks are designed for and have received heavy day use, we only intend to irrigate at night when the park is not being used and our irrigation efficiency is the greatest. Our pumping plants were sized based on the above volume of water required to maintain the park's landscape and condensing the irrigation time down to a maximum of 12 hours per day, six days a week. Since our irrigation time is condensed, our rate of withdrawal must increase. It is, therefore, requested that the pumping capacities that were originally requested be approved.

Sincerely yours,


HAROLD BUERSTATTE
Chief, Real Estate Division

March 5, 1979

Harold Buerstatte
Chief, Real Estate Division
Corps of Engineers
Building 602, City County Airport
Walla Walla, WA 99362

Dear Mr. Buerstatte:

Re: Application for Permit No. 85-7181

This office has reviewed your letter of November 22, 1978 related to justification of a rate of diversion larger than 0.02 cfs per acre and has determined that it is not adequate justification.

Calculations performed by our Engineering Section show that a maximum rate of 0.69 cfs can be allowed for the irrigation of the 21.7 acres. This rate will be approved on the water right unless you desire to submit further justification for our consideration within fifteen (15) days.

A review of item 10 (remarks) on the application submitted indicates that water well #2 numbered as D-1308, was deepened in March, 1976 by a drilling crew of the Corps of Engineers. All wells drilled or modified in Idaho must be done by drillers licensed by this Department. I have enclosed for your reference two publications entitled "Well Construction Standards" and "Water Well Driller Licenses".

Please contact this office if you have questions.

Sincerely,

L. GLEN SAXTON
Chief, Operations Bureau

LGS:rf

Enc: 2

MICROFILMED



State of Idaho
DEPARTMENT OF WATER RESOURCES
STATE OFFICE, 373 W. Franklin Street, Boise, Idaho

JOHN V. EVANS
Governor

C. STEPHEN ALLRED
Director

Mailing address:
Statehouse
Boise, Idaho 83720
(208) 384-2215

March 2, 1979

MEMO

TO: Glen Saxton
FROM: Keith Hessing *KDH VG*
SUBJECT: CORPS OF ENGINEERS - APPLICATION FOR PERMIT #85-7181

My review of the above referenced application for water right permit shows that under extreme conditions, the largest quantity of water that could reasonably be justified is 0.032 cfs/acre or 0.69 cfs for 21.7 acres.

The following major assumptions were made:

- a) "Max" water requirements for "grass pasture" with no effective rainfall during peak month were taken from Bob Sutter's report entitled "Consumptive Irrigation Requirements for Crops in Idaho" for the Lewiston area.
- b) A one day sprinkler irrigation cycle was used because of the sandy gravel soil condition and the fact that it requires the most water.
- c) A sprinkler efficiency of 50% was used during the peak. A minimum sprinkler efficiency of 55% was recommended in the SCS irrigation guide.

KDH:mb

INTER-DEPARTMENT MEMO — 1

FROM Bob Haynes

DATE 2-5-79

TO File 85-7181

SUBJECT I do not believe the justification is sufficient to warrant approving this application at a rate of 1.45 cfs

MICROFILMED

SIGNATURE

STAFF REVIEW - STATE OFFICE

1. Chief Name vs. Signature
2. W Source
3. ✓ Point of Diversion
4. 1.45 Amnt. & Period of Use
5. ✓ Descrip. of Diverting Wrks.
6. 1 Time req. for Proof of B/U
7. N/A Place of Use for other than irrig.
8. 21.7 Place of Use for irrigation (add acres)
9. A Property Owner at Pt. of Div. & Pl. of Use
10. ✓ Map
11. 45 Fee & Rec't. No.

$$\frac{21.7}{0.434} = 50 \text{ cfs}$$

$$\frac{1.45 \text{ cfs}}{21.7 \text{ ac}} = 0.07 \frac{\text{cfs}}{\text{ac}}$$

Copies Sent To:

NO Idaho Health Department
7 Idaho Fish & Game Dept.
Bureau of Land Management

NO U.S.F.S.
7 Dept. of Lands
Other

Dam Safety Information N/A (Goes to Permit Section)

Check:

Critical G.W. Area _____ yes ✓ no

Other rights on same land None plotted

Withdrawals of all protests received N/A yes _____ no

Conditions:

ID Power Co. Letter - Snake R. NO

ID Power Co. Letter - G.W. & Tribs. _____

Snake River Condition _____

Payette River Letter _____

Priority Date 12/18/78

Water Quality #16 NO

Water Quality #10 _____

intrastate _____ interstate _____

Meas. Dev. or Sc. Meas. Yes

Totalizing meter NO

Supplemental _____

Right-of-Way Cond. _____

Watermaster Cond. _____

Wtr. Dist No. _____

Meas. Dev. Cond. for apps within a Water Dist. _____

Jim Reviewer

2/14/79 Date

RECEIVED

462

DEPARTMENT OF WATER RESOURCES
- STAFF ANALYSIS -

Item Initial Date

Application No. Corps 80-7181

☒ Source
☒ Point of Diversion
☒ County
☒ Quantity of Water and Period of Use 0.006 cfs
☒ Description of Diverting Works Acres
☒ Time required for B/U of water
☒ Place of Use or Acres Irrigated
☒ Map
☒ Signature
☒ Fee

(1) SR 11/27/78

In form to receipt

(2) _____

Send Copies to:

Idaho State Health Department

Idaho Fish and Game Department

Bureau of Land Management

(3) _____

Request Special Use Permit from U.S.F.S.

Request Easement from B.L.M.

Request Information from Applicant

Request Dam Safety Information

(4) SR 11/27/78

In form for advertising

(5) _____

Platted on Map No. _____

(6) _____

Located within Water District No. _____

(7) _____

Critical groundwater area: yes _____ no _____

(8) _____

Groundwater levels:

_____ Declining, _____ Stable, _____ Increasing

(comment) _____

(9) _____

Other rights on the same place of use

(10) _____

Comments: _____

(11) SR 1/24/79
11/78

Affidavit of Publication received(date) 4/29/79
1/10/79

(12) SR 2/5/79

Final date for protests February 5, 1979
Protests received: yes _____ no ✓

(13) SR 2/5/79

All requested information received from agencies or
applicant: yes ✓ no _____

(14) _____

Action recommended:

☒ Approve _____ Deny

RECEIVED
FEB 08 1979

Department of Water Resources

12-18-78 Proposed Priority

Reason for Reduction Late Fee

☒ Measuring device required

See attached sheet for other conditions of
approval

No special conditions for approval

(15) District Northern

By Bob Haynes Date 2-5-79

85-2181-

US DEPARTMENT OF ARMY

CORPS OF ENGINEERS, BLDG 602, CITY-COUNTY AIRPORT, WALLA WALLA, WA 99362

Source: GROUNDWATER

Date Filed: 12/18/1978

Amount: 1.45 CFS

Diversion Point: NWSE Sec 36 T 36N R 05W, NEZ PERCE Co.

Use: IRRIGATION (1.45 CFS) from 04/01 to 10/31

Place of Use: SWNE NENW NESE NWSE SENW Sec 36 T 36N R 05W FOR 22 ACRES

Diversion Means: WELL AND PUMP

RECEIVED
DEC 21 1978
WALLA WALLA
WA

January 12, 1979

Lewiston Morning Tribune
505 C Street
Lewiston, Idaho 83501

Re: 85-7180, 85-7181 and 85-7182

Gentlemen:

In regard to the above-referenced applications which were advertised by your newspaper on the wrong dates, the change of publication dates reduced the amount of time in which to protest said applications to less than the statutory time allowed by law. This will necessitate the re-publication of all three applications in their entirety.

Since the publication dates were clearly indicated on the last line of the publication and the cover letter asked that you contact us immediately if you could not publish the applications on the proposed dates, this Department feels that the error is yours and will not pay for this re-publication.

Please re-publish the enclosed three publications on January 18, and January 25, 1979, and forward your Affidavit of Publication before February 5, 1979. Your cooperation is appreciated.

Sincerely,

ROBERT G. HAYNES, P.E.
Regional Supervisor

pms

Enc. - Applications (3)

P.S. If you cannot publish the enclosed applications on the above dates, please notify us immediately.

MICROFILMED



DEPARTMENT OF THE ARMY
WALLA WALLA DISTRICT, CORPS OF ENGINEERS

BLDG. 602, CITY-COUNTY AIRPORT
WALLA WALLA, WASHINGTON 99362

NPWRE-AQ

22 November 1978

Lower Granite Lock and Dam Project
Water Well #1, Lewis and Clark Center;
Water Well #2, Clearwater Landing;
Water Well #3, Clearwater Landing

Mr. Tom King
State of Idaho
Dept. of Water Resources
Suite #1
4055 Government Way
Coeur d'Alene, ID 83814


Dear Mr. King:

In response to your letter of 13 November 1978, attached are applications for three Lower Granite Project wells. Changes, as requested, have been made.

Both wells will be utilized in irrigating large grass and landscaped areas for a seven-month period. In order to keep the areas green, at times pumps will be required to operate 24 hours a day. Naturally, this use will far exceed the normal requirement for cropland or most other uses.

I hope this explanation will provide sufficient justification for the diversion exceeding the authorized 0.02 c.f.s. per acre.

Sincerely yours,

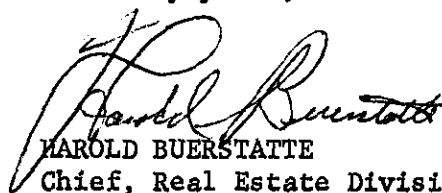
HAROLD BUERSTATTE
Chief, Real Estate Division

3 Incl
As stated

RECEIVED
NOV 23 1978
WALLA WALLA DISTRICT
CORPS OF ENGINEERS



STATE OF IDAHO

DEPARTMENT OF WATER RESOURCES NORTHERN REGION

John V. Evans
Governor

C. Stephen Allred
Director

Suite No. 1
4055 Government Way
Coeur d'Alene, Idaho 83814
(208) 667-6484

Nov. 9, 1978

Us Dept Of Army Corps Of Engineers
Bldg. 602 City, County Airport
Walla Walla, Wa 99362

Attn: Harold Buerstatte


Dear Mr. Buerstatte,

I am returning your applications for permit to allow you to change a few items in order for the applications to be acceptable under Idaho Codes. The Codes establish a maximum diversion rate of one cubic foot per second per fifty acres of irrigated land. Amounts in excess of 0.02 cfs per acre must be justified before a permit can be issued.

Please change, on both applications, Item 4. to reflect cubic feet per second and delete Item 5.b. since the AF/Ann will be established at the time a license is issued.

Please complete, on both applications, Item 8.b. indicating the amount of irrigated acreage in each forty acre subdivision.

If I can be of any further assistance, please do not hesitate to contact me at this office.

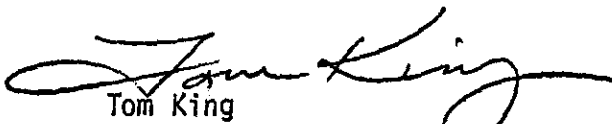
Tom King
Sr. Water Resource Agent

tk

Enc.

RECEIVED
NOV 14 1978
WATER RESOURCES
NORTHERN REGION

PURCHASE ORDER—INVOICE—VOUCHER

DATE OF ORDER

24 Nov 78

ORDER NO.

DACW68-79-M-0205

PRINT NAME AND ADDRESS OF SELLER (Number, Street, City, and State) *

Idaho Department of Water Resources
Northern District Office
4055 Government Way - Suite #1
Coeur d'Alene, ID 83814

FURNISH SUPPLIES OR SERVICES TO (Name and address) *

U. S. Dept. of Army, Corps of Engineers
City-County Airport, Walla Walla, WA 99362
ATTN: Real Estate Division

SUPPLIES OR SERVICES	QUANTITY	UNIT PRICE	AMOUNT
1 JOB: Payment of Statutory Examination Fee for appropriation of Public Waters, Lower Granite Lock and Dam Project, Water Well #2, Clearwater Landing.			\$35.00
& Water Well #3.			\$10.00

AGENCY NAME AND BILLING ADDRESS *

U. S. Dept. of Army, Corps of
Engrs, City-County Airport,
Walla Walla, WA 99362
ATTN: Real Estate Division

TOTAL \$45.00
DISCOUNT TERMS
Net % DAYS
DATE INVOICE RECEIVED
29 Nov 78

ORDERED BY (Signature and title)

Darlene M. Stewart
PURPOSE AND ACCOUNTING DATA

DARLENE M. STEWART
Ordering Officer

96x3123 O&M
CCLLA072M2E0000

FORWARD TO PAYEE

PURCHASER—To sign below for over-the-counter delivery of items

RECEIVED BY

Darlene M. Stewart
TITLE Realty Clerk

DARLENE M. STEWART

DATE

30 Nov 78

SELLER—Please read instructions on Copy 2

☐ PAYMENT RECEIVED \$☐ PAYMENT REQUESTED \$

45.00

NO FURTHER INVOICE NEED BE SUBMITTED

SELLER IDAHO DEPT. OF WATER RESOURCES

BY *Robert D. Haynes*
(Signature)

Nov. 27, 1978

INSTRUCTIONS TO SELLER

After satisfactory identification of the Government representative presenting this purchase order, verify the itemization, including quantity, unit price, and amount, total and discount sections.

This form is so designed that Copy 1 may be used as a cash payment receipt or as your invoice by completing, as appropriate, either the Payment Received or Payment Request blocks and signing the Seller Section.

If you would rather submit your own invoice, DO NOT SIGN COPY 1, but attach it unsigned to your invoice to expedite verification and processing for payment.

* PLEASE INCLUDE ZIP CODE 2. SELLER'S COPY OF ORDER

1976-214-976



STATE OF IDAHO

DEPARTMENT OF WATER RESOURCES
NORTHERN DISTRICT
4055 Government Way
667-6484

COEUR D' ALENE, IDAHO 83814

December 10, 1973

re: Two Applications for Permit

Department of the Army
Walla Walla District, Corps of Engineers
Bldg. 602, City-County Airport
Walla Walla, Washington 99362

Gentlemen:

Attached is your receipt No. 12177 in the amount of \$100.00 for the filing fee on the above referenced item which was received in this office.

Sincerely,

Alea Beito
Secretary

AB

Attachment

26-7181
Name: U.S. DEPARTMENT OF
ARMY
Address: CORPS OF
ENGINEERS, BLDG 602, CITY-
COUNTY AIRPORT, WALLA
WALLA, WA 99362
Source: GROUNDWATER
Date Filed: 12/18/1978
Amount: 1.45 CFS
Diversion Point: NWSE Sec 36 T
36N R 05W, NEZ PERCE Co.
Use: IRRIGATION (1.45 CFS)
from 04/01 to 10/31
Place of Use: SWNE NENW
NESE NWSE SENW Sec 36 T 36N
R 05W for 22 ACRES
Diversion Means: WELL AND
PUMP

MICROFILMED