


G *f* *F* *e* *E* *d* *D* *c* *C* *b* *B* *a* *A*

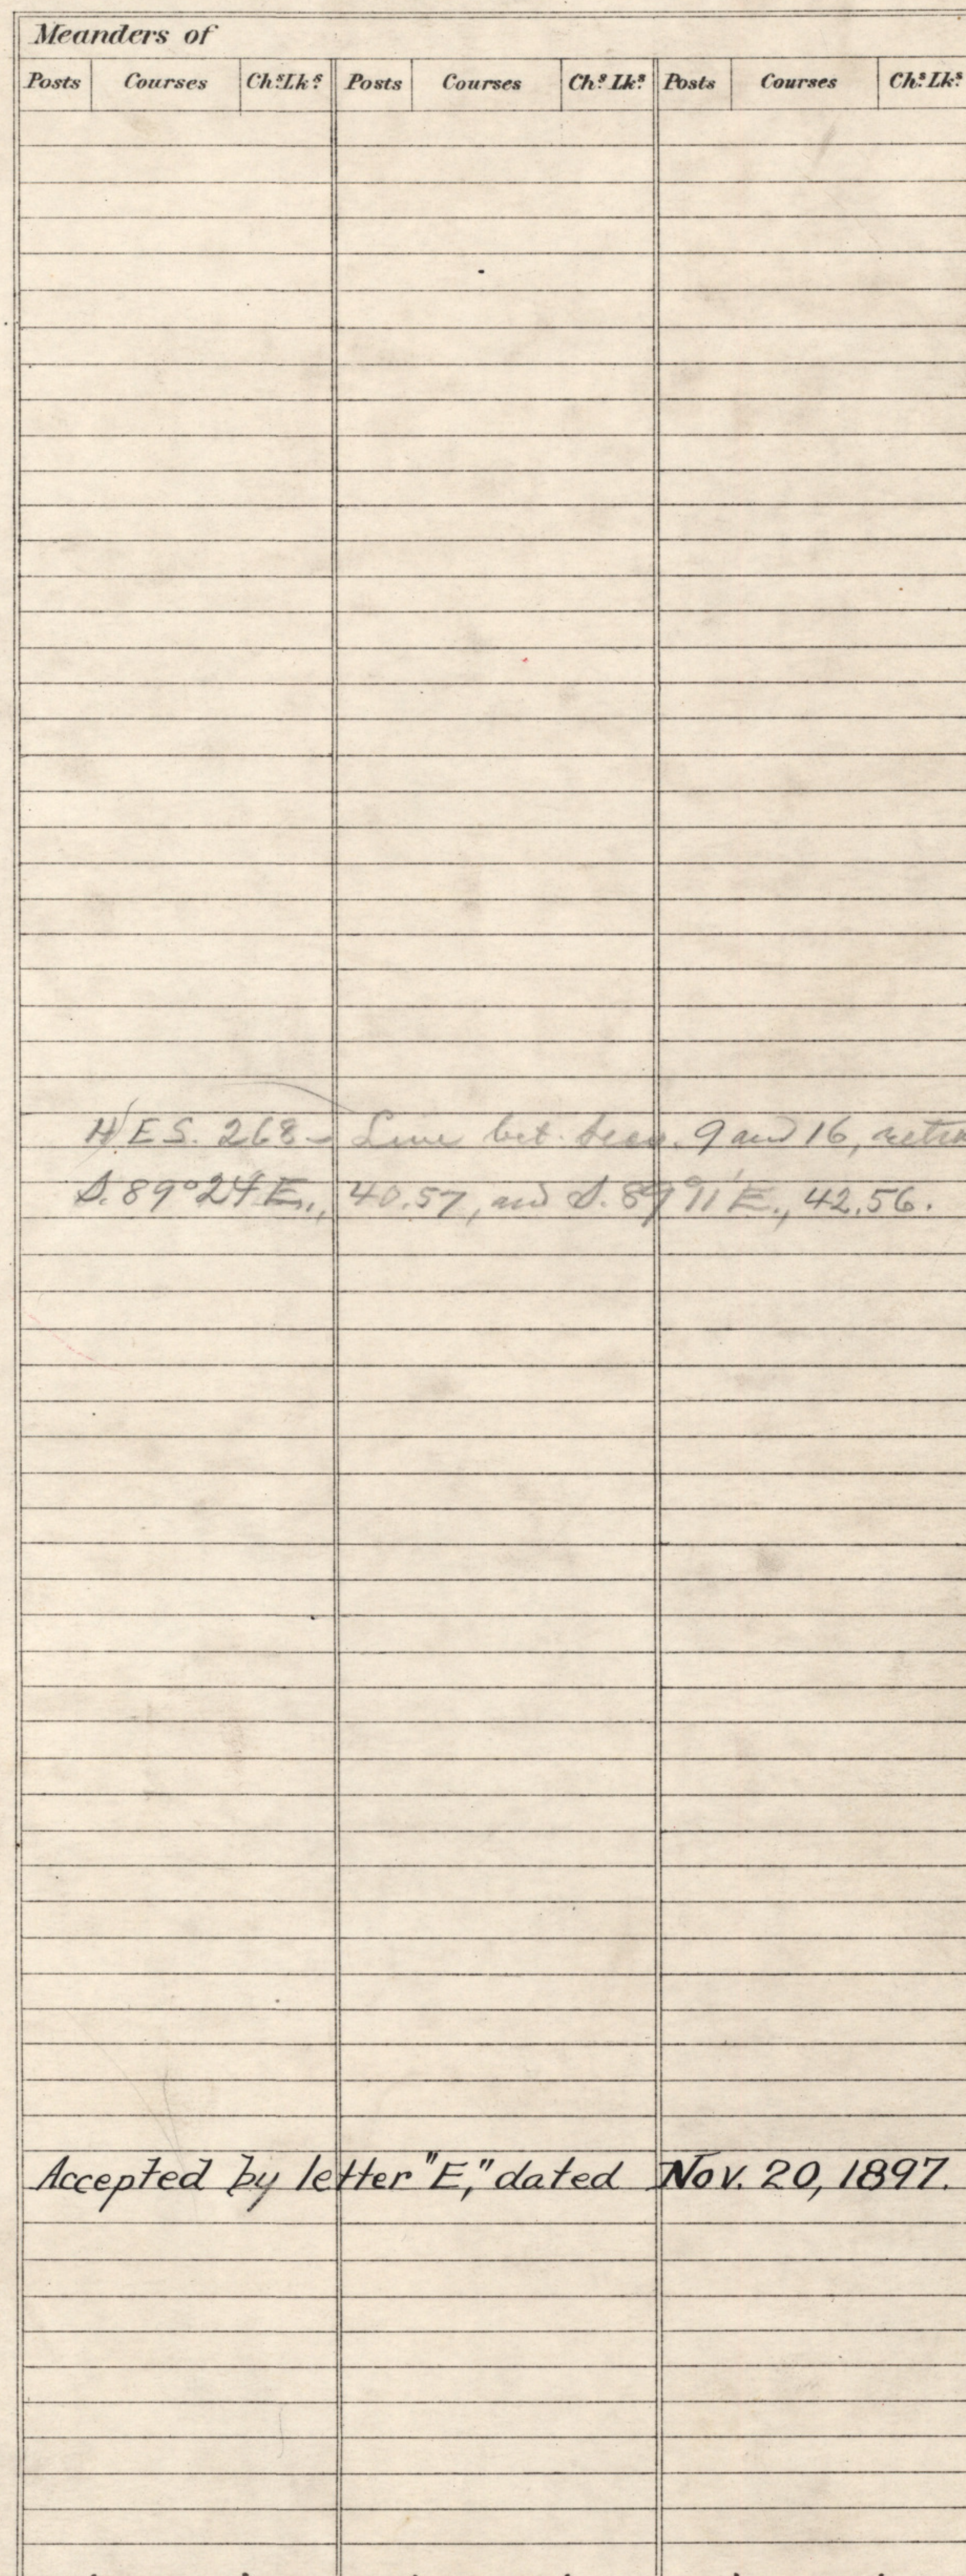

Accepted by letter "E," dated Nov. 20, 1897.

Surveys Designated	By Whom Surveyed	No.	Date of Contract	Amount of Surveys M. Cr. ² Lk. ²	When Surveyed	Mean Declination
N. and S. Township lines	Albert Oliver	172	May 25, 1896	12 00 43	Sept. 23-30, 1896	
Subdivisions	" "	"	"	54 50 71	Nov. 4-26, 1896	22° 07' E.
Guide Meridian	" "	"	"	6 00 00	Sept. 18-20, 1896	
Meanders	" "	"	"	10 70 34	Nov. 16-28, 1896	
East boundary	Emery Oliver	171	"	6 00 00	July 21-23, 1896	

The above Map, of Township N.^o 59 North of Range N.^o 4 West of the
Boise Meridian, Idaho, is strictly conformable to the field
notes of the survey thereof on file in this Office, which have been examined and approved.
Surveyor General's Office,
Boise City, Idaho,
February 27, 1897.