

RECEIVED

OCT 03 2024

STATE OF IDAHO
DEPARTMENT OF WATER RESOURCES

Transfer No. _____

DEPT. OF WATER RESOURCES
EASTERN REGION

MINIMUM REQUIREMENTS CHECKLIST

TO BE SUBMITTED WITH APPLICATION FOR TRANSFER

An application for transfer must be prepared in accordance with the minimum requirements listed below to be acceptable for processing by the Department. Incomplete applications will be returned. The instructions, fee schedule, Part 2A reports and additional Part 2B forms are available from any Department office or on the Department's website at idwr.idaho.gov.

Name of Applicant(s) Reno Ditch Company, LLCCheck whether each item below is *attached (Yes)* or *not applicable (N/A)* for the proposed transfer.Yes N/A * Means the item is always required and must be included with the application.

- ☒ * Completed Application for Transfer of Water Right form, Part 1.
- ☒ * Signature of applicant(s) or applicant's authorized representative on Application for Transfer Part 1. Include evidence of authority labeled Attachment #3 (see below) if signed by representative.
- ☒ * Application for Transfer Part 2A. Attach a [Part 2A](#) report describing each water right in the transfer as currently recorded.
- ☐ ☒ Complete and attach an Application for Transfer [Part 2B](#) for each water right for which only a portion is proposed to be changed through this transfer application.
- ☒ * Application for Transfer Part 3A is always required (see Attachment #7a below); Parts 3B and 3C must be completed for transfer applications proposing to change the nature of use of the water right(s) or proposing changes to supplemental right(s).
- ☒ * Correct fee submitted with transfer application form. ([Fee schedule](#) is on website and instructions for application for transfer.)

Attachments to Application - Label each attachment with the corresponding number shown below as Attachment #1-10.

- ☐ ☒ #1 If the applicant is a business, partnership, organization, or association, and not currently registered in the State of Idaho as a business entity, attach documentation identifying officers authorized to sign or act on behalf of right holder. (See Part 1.)
- ☐ ☒ #2a Water Right ownership documentation if Dept. records do not show the applicant as the current water right owner. **
- ☐ ☒ #2b If the ownership of the water right will change as a result of the proposed transfer to a new place of use, attach documentation showing land and water right ownership at the new place of use. Include documentation for all affected land and owner(s).**
** Additional fee(s) required for water right ownership changes; see fee schedule.
- ☐ ☒ #3 Documentation of authority to make the change if the applicant is not the water right owner.
- ☒ ☐ #4 Power of Attorney or documentation providing authority to sign or act on the applicant's behalf. (See Part 1.)
- ☐ ☒ #5 If the transfer application proposes to change the point of diversion for a water right affecting the Eastern Snake Plain Aquifer (ESPA), attach the results of an ESPA analysis and a detailed mitigation plan to offset any depletions to hydraulically connected reaches of the Snake River. ESPA transfer spreadsheet and model grid labeled cells are available on the Department's website at <https://idwr.idaho.gov/water-rights/transfers/resources/>.
- ☐ ☒ #6 Notarized statement of agreement or a statement on official letterhead signed by an authorized representative from each lien holder or other entity with financial interest in the water right(s) or land affected by the proposed transfer. (See Part 1.5.c.)
- ☒ * #7a Attach a map identifying the proposed point(s) of diversion, place(s) of use, and water diversion and distribution system details as described on the application. Include legal description labels. If only a portion of the right is proposed to be changed, identify the current location of the part of the existing right(s) proposed to be changed. (See Part 3A.)
- ☒ ☐ #7b If the transfer application proposes to change the place or purpose of use of an irrigation right attach a Geographic Information System ([GIS](#)) shape file, or an aerial photo or other image clearly delineating the location and extent of existing acres and changes to the place of use. If some or all of any right is leased to the Water Supply Bank, you must also show the the specific location and/or acres to be idled at the new, proposed place of use to satisfy lease requirements.
- ☒ ☐ #8a If the transfer application proposes to change the nature of use or period of use for one or more rights, provide documentation describing the extent of historic beneficial use for the water rights proposed to be transferred and document how enlargement will be avoided. (See Part 3B.) Additional fee required for proposed changes to nature of use; see [fee schedule](#).
- ☐ ☒ #8b If the transfer application proposes to change the place of use of a supplemental irrigation right, provide documentation regarding the historic use of the supplemental right(s) and availability or reliability of the primary right(s) being supplemented, both before and after the proposed change. (See Part 3C.)
- ☐ ☒ #9 Water Supply Bank information for all rights proposed for transfer and currently leased to the Bank. ([Attachment WSB](#))
- ☐ ☒ #10 Other. Please describe: _____

RECEIVED

OCT 03 2024

Department of Water Resources
Eastern RegionSTATE OF IDAHO
DEPARTMENT OF WATER RESOURCESAPPLICATION FOR TRANSFER OF WATER RIGHT
PART 1

Name of Applicant(s) Reno Ditch Company, Inc. Phone 1-208-589-6908
 Mailing address 711 E. Turtle Point Dr., Ivins, ID 84738 Email ted@tsorenson.net

- ☐ If applicant is not an individual and not registered to do business in the State of Idaho, attach documentation identifying officers authorized to sign or act on behalf of the applicant. Label it **Attachment #1**.
- ☐ Attach water right ownership documentation if Department records do not show the transfer applicant as the current water right owner. Label it **Attachment #2a**.
- ☐ If the ownership of the water right will change as a result of the proposed transfer to a new place of use, attach documentation showing land and water right ownership at the new place of use. Include documentation for all affected land and owner(s). Label it **Attachment #2b**.
- ☐ Attach documentation of authority to make the proposed change if the applicant is not the water right owner. Label it **Attachment #3**.

Provide contact information below if a consultant, attorney, or any other person is representing the applicant in this transfer process.

☐ No Representative

Name of Representative Robert L. Harris, HKHC Phone 208-523-0620
 Mailing address 1000 Riverwalk Dr., Suite 200, Idaho Falls, Idaho 83402 Email rharris@holdenlegal.com

- ☐ Send all correspondence for this application to the representative and not to the applicant.
OR
- ☒ Send original correspondence to the applicant and copies to the representative.
- ☐ The representative may submit information for the applicant but is not authorized to sign for the applicant.
OR
- ☒ The representative is authorized to sign for the applicant. Attach a Power of Attorney or other documentation providing authority to sign for the applicant and label it **Attachment #4**.

I hereby assert that no one will be injured by the proposed changes and that the proposed changes do not constitute an enlargement in use of the original right(s). The information contained in this application is true to the best of my knowledge. I understand that any willful misrepresentations made in this application may result in rejection of the application or cancellation of an approval.

Robert L. Harris Robert L. Harris, Attorney Oct. 3, 2024
 Signature of Applicant or Authorized Representative Print Name and Title if applicable Date

 Signature of Applicant or Authorized Representative Print Name and Title if applicable Date

A. PURPOSE OF TRANSFER

- ☐ Change point of diversion ☐ Add diversion point(s) ☐ Change place of use
☒ Change nature of use ☐ Change period of use ☐ Other _____
- Is this a transfer for changes pursuant to [Idaho Code § 42-221.O.8?](#)
 If yes, ☐ attach an explanation and any supporting documentation labeled as **Part 1A.2**.
- Describe your proposal in narrative form, including a detailed description of non-irrigation uses to justify amounts transferred (i.e. number of stock, etc.), and provide additional explanation of any other items on the application. Attach additional pages if necessary and label it **Part 1A.3**.
 To change the nature of use of several of the Applicant's water rights in order allow the Applicant to store water and use it within the Applicant's service area.

RENO DITCH COMPANY, LLC WATER RIGHTS

Water Rights BEFORE Transfer

Type	Basin	Sequence	Basis	Status	Priority Date	Div. Rate (cfs)	Comd. Div. Rate (cfs)	Div. Volume (AF)	Cmbd. Div. Volume (AF)	Permissible POU	1st Cmbd. POU	2nd Cmbd. POU	Individual Acre Limit	Source	Water Use	Season of Use	Owner
WR	32	63	Decreed	Active	4/1/1904	3.2	None	557.2	560	5723 (along with other irrigation water rights)	3921.4 (along with other irrigation water rights)	160	159.2	BIRCH CREEK	IRRIGATION	4/1 to 11/1	RENO DITCH CO LLC
WR	32	65	Decreed	Active	5/10/1884	3.2		560					160				
WR	32	64	Decreed	Active	4/1/1907	3.2		560					160				
WR	32	74	Decreed	Active	10/1/1910	0.14		59.4					160				
WR	32	75	Decreed	Active	5/15/1911	0.26		110.4				160	160				
WR	32	76	Decreed	Active	5/15/1912	0.8		339.6					160				
WR	32	83	Decreed	Active	5/15/1912	0.46		195.3					160				
WR	32	101	Decreed	Active	6/4/1909	2.9		560					160				
TOTALS						14.16		2384.7				800					

Conversion Analysis	
CIR of Alfalfa (freq. cuttings) (mm)	735
CIR of Alfalfa (freq. cuttings) (in)	28.9
CIR of Alfalfa (freq. cuttings) (ft)	2.41
Total Acres	800.00
Total Conversion Volume	1929.1

Water Rights AFTER Transfer

Type	Basin	Sequence	Basis	Status	Priority Date	Div. Rate (cfs)	Comd. Div. Rate (cfs)	Div. Volume (AF)	Cmbd. Div. Volume (AF)	Permissible POU	1st Cmbd. POU	2nd Cmbd. POU	Individual Acre Limit	Source	Water Use	Season of Use	Owner
WR	32	63	Decreed	Active	4/1/1904	3.2	None	385.8	1929.1	5723 (along with other irrigation water rights)	None	None	None	BIRCH CREEK	DIVERSION TO STORAGE IRRIGATION STORAGE IRRIGATION	4/1 to 11/1 (DIVERSION TO STORAGE) 1/1 to 12/31 (IRRIGATION STORAGE) 4/1 TO 11/1 IRRIGATION	RENO DITCH CO LLC
WR	32	65	Decreed	Active	5/10/1884	3.2		385.8									
WR	32	64	Decreed	Active	4/1/1907	3.2											
WR	32	74	Decreed	Active	10/1/1910	0.14											
WR	32	75	Decreed	Active	5/15/1911	0.26		385.8									
WR	32	76	Decreed	Active	5/15/1912	0.8											
WR	32	83	Decreed	Active	5/15/1912	0.46		385.8									
WR	32	101	Decreed	Active	6/4/1909	2.9		385.8									
TOTALS						14.16		1929.1				N/A					

STATE OF IDAHO
DEPARTMENT OF WATER RESOURCES

APPLICATION FOR TRANSFER OF WATER RIGHT

PART 1 Continued

B. DESCRIPTION OF RIGHTS AFTER THE REQUESTED CHANGES. IF THE RIGHTS ARE BEING SPLIT, DESCRIBE PORTIONS TO BE CHANGED AS THEY WOULD APPEAR AFTER THE REQUESTED CHANGES.

1.	Right Number	Amount (cfs/ac-ft)	Nature of Use	Period of Use	Source & Tributary
All or Part ☒ ☐	SEE ATTACHED	SUMMARY		to	
☒ ☐				to	
☐ ☐				to	
☐ ☐				to	
☐ ☐				to	
☐ ☐				to	
☐ ☐				to	
☐ ☐				to	
☐ ☐				to	

Total authorized under rights 14.16 cfs and/or 1929.1 acre-feet.

2. Total amount of water proposed to be transferred or changed 14.16 cubic feet per second and/or 1929.1 acre-feet per year.

3. Point(s) of Diversion:

- ☒ No changes to point(s) of diversion are proposed - the following chart is therefore not completed. (Proceed to #4.)
- ☐ Attach Eastern Snake Plain Aquifer analysis if this transfer proposes to change a point of diversion affecting the ESPA. Label it **Attachment #5**.

New ?	Lot	¼	¼	¼	Sec	Twp	Rge	County	Source	Local name or tag #

4. Place of use: (If irrigation, identify with number of acres irrigated per ¼ ¼ tract.)

- ☐ No changes to place of use are proposed - the following chart is therefore not completed. (Proceed to #5.)

Twp	Rge	Sec	NE ¼				NW ¼				SW ¼				SE ¼				Acre Totals
			NE	NW	SW	SE	NE	NW	SW	SE	NE	NW	SW	SE	NE	NW	SW	SE	
8N	31E	7	St			St													
8N	31E	8						St	St										
Total Acres (for irrigation use)																			

STATE OF IDAHO
DEPARTMENT OF WATER RESOURCES

APPLICATION FOR TRANSFER OF WATER RIGHT
PART 1 Continued

5. General Information:

- a. Describe the complete diversion system, including how you will accommodate a measuring device and lockable controlling works should they be required now or in the future:
Existing headgate on stream into ditch. System has measuring device and lockable controlling works.

- b. Who owns the property at the point(s) of diversion? BLM
If other than the applicant, describe the arrangement enabling the applicant to access the property for the diversion system:
Applicant has long established authorization for use of existing ditch in conjunction with Birch Power Company.

- c. Are the lands from which you propose to transfer the water right subject to any liens, deeds of trust, mortgages, or contracts?
If yes, ☐ attach a notarized statement from the holder of the lien, deed of trust, mortgage or contract agreeing to the proposed changes on official letterhead signed by an authorized representative. Label it **Attachment #6**. List the name of the entity and type of lien: _____

It is the applicant's responsibility to provide notice to lien holder, trustee, mortgagor, or contract holder of the proposed changes that may impact or change the value of the water rights or affected real property. Any misrepresentation of legal encumbrance on this application may result in rejection of the application or cancellation of an approval.

- d. Are any of the water rights proposed for transfer currently leased to the Water Supply Bank?
If yes, ☐ complete [Attachment WSB](#).
- e. Describe the effect on the land now irrigated if the place or purpose of use is changed pursuant to this transfer:
No increase or reduction in irrigated acres. See Idaho Code section 42-222(1).

- f. Describe the use of any other water right(s) for the same purpose or land, or the same diversion system as right(s) proposed to be transferred at both the existing and proposed point(s) of diversion and place(s) use:
See attached summary.

- g. To your knowledge, has/is any portion of the water right(s) proposed to be changed:

Yes No

- | | | |
|--------------------------|-------------------------------------|---|
| ☐ | ☒ | undergone a period of five or more consecutive years of non-use, |
| ☐ | ☒ | currently leased to the Water Supply Bank, |
| ☐ | ☒ | currently used in a mitigation plan limiting the use of water under the right, or |
| ☐ | ☒ | currently enrolled in a Federal set-aside program limiting the use of water under the rights? |

If yes, describe:

RENO DITCH COMPANY, LLC WATER RIGHTS

Type	Basin	Sequence	Suffix	Basis	Status	Priority Date	Div. Rate (cfs)	Div. Rate (cfs)	Acres	Source	Water Use	Owner
WR	32	58		Decreed	Active	4/1/1910	1	79.43	5723	BIRCH CREEK	IRRIGATION	RENO DITCH CO LLC
WR	32	59		Decreed	Active	5/10/1884	6.4			BIRCH CREEK	IRRIGATION	RENO DITCH CO LLC
WR	32	60		Decreed	Active	5/10/1883	3.2			BIRCH CREEK	IRRIGATION	RENO DITCH CO LLC
WR	32	61	C	Decreed	Active	5/10/1888	0.4			BIRCH CREEK	IRRIGATION	RENO DITCH CO LLC
WR	32	61	D	Decreed	Active	5/10/1888	2.8			BIRCH CREEK	IRRIGATION	RENO DITCH CO LLC
WR	32	62		Decreed	Active	4/1/1904	3.2			BIRCH CREEK	IRRIGATION	RENO DITCH CO LLC
WR	32	63		Decreed	Active	4/1/1904	3.2			BIRCH CREEK	IRRIGATION	RENO DITCH CO LLC
WR	32	64		Decreed	Active	4/1/1907	3.2			BIRCH CREEK	IRRIGATION	RENO DITCH CO LLC
WR	32	65		Decreed	Active	5/10/1884	3.2			BIRCH CREEK	IRRIGATION	RENO DITCH CO LLC
WR	32	66		Decreed	Active	1/5/1910	6.4			BIRCH CREEK	IRRIGATION	RENO DITCH CO LLC
WR	32	68		Decreed	Active	5/10/1887	3.2			BIRCH CREEK	IRRIGATION	RENO DITCH CO LLC
WR	32	69		Decreed	Active	5/10/1888	3.2			BIRCH CREEK	IRRIGATION	RENO DITCH CO LLC
WR	32	70	A	Decreed	Active	8/19/1886	2.4			BIRCH CREEK	IRRIGATION	RENO DITCH CO LLC
WR	32	70	B	Decreed	Active	9/19/1886	0.8			BIRCH CREEK	IRRIGATION	RENO DITCH CO LLC
WR	32	73		Decreed	Active	5/15/1909	0.2			BIRCH CREEK	IRRIGATION	RENO DITCH CO LLC
WR	32	74		Decreed	Active	10/1/1910	0.14			BIRCH CREEK	IRRIGATION	RENO DITCH CO LLC
WR	32	75		Decreed	Active	5/15/1911	0.26			BIRCH CREEK	IRRIGATION	RENO DITCH CO LLC
WR	32	76		Decreed	Active	5/15/1912	0.8			BIRCH CREEK	IRRIGATION	RENO DITCH CO LLC
WR	32	77		Decreed	Active	5/15/1910	0.2			BIRCH CREEK	IRRIGATION	RENO DITCH CO LLC
WR	32	78		Decreed	Active	5/15/1911	0.2			BIRCH CREEK	IRRIGATION	RENO DITCH CO LLC
WR	32	79		Decreed	Active	5/15/1913	0.8			BIRCH CREEK	IRRIGATION	RENO DITCH CO LLC
WR	32	80		Decreed	Active	5/10/1886	3.2			BIRCH CREEK	IRRIGATION	RENO DITCH CO LLC
WR	32	83		Decreed	Active	5/15/1912	0.46			BIRCH CREEK	IRRIGATION	RENO DITCH CO LLC
WR	32	85		Decreed	Active	5/10/1910	0.2			BIRCH CREEK	IRRIGATION	RENO DITCH CO LLC
WR	32	86		Decreed	Active	5/1/1911	0.2			BIRCH CREEK	IRRIGATION	RENO DITCH CO LLC
WR	32	87		Decreed	Active	5/1/1912	0.2			BIRCH CREEK	IRRIGATION	RENO DITCH CO LLC
WR	32	89		Decreed	Active	5/10/1888	2.5			BIRCH CREEK	IRRIGATION	RENO DITCH CO LLC
WR	32	90	A	Decreed	Active	5/10/1886	0.8			BIRCH CREEK	IRRIGATION	RENO DITCH CO LLC
WR	32	91		Decreed	Active	5/1/1901	0.5			BIRCH CREEK	IRRIGATION	RENO DITCH CO LLC
WR	32	92		Decreed	Active	5/10/1888	2.5			BIRCH CREEK	IRRIGATION	RENO DITCH CO LLC
WR	32	93		Decreed	Active	5/10/1886	1.6			BIRCH CREEK	IRRIGATION	RENO DITCH CO LLC
WR	32	101		Decreed	Active	6/4/1909	2.9			BIRCH CREEK	IRRIGATION	RENO DITCH CO LLC
WR	32	102		Decreed	Active	5/10/1889	4			BIRCH CREEK	IRRIGATION	RENO DITCH CO LLC
WR	32	2043		Decreed	Active	9/19/1912	6.4			BIRCH CREEK	IRRIGATION	RENO DITCH CO LLC
WR	32	2045		Decreed	Active	11/16/1912	6.4			BIRCH CREEK	IRRIGATION	RENO DITCH CO LLC
WR	32	11224		Decreed	Active	4/1/1987	7.76			BIRCH CREEK	IRRIGATION	RENO DITCH CO LLC
WR	32	13212		Decreed	Active	6/25/1910	2.37			BIRCH CREEK	IRRIGATION	RENO DITCH CO LLC
TOTALS							87.19	79.43	5723			

WR	32	13348		License	Active	3/4/2016	6.55			BIRCH CREEK	GROUND WATER RECHARGE	RENO DITCH CO LLC
----	----	-------	--	---------	--------	----------	------	--	--	-------------	-----------------------	-------------------

Water Right Report : 32-63(Decreed/Active)

Water Right Owners

Owner Type Name Address City State Postal Code

Current Owner RENO DITCH CO LLC 711 E TURTLE POINT DR IVINS UT 84738-6775

Water Right Status

Priority Date : 4/1/1904

Basis : Decreed

Status : Active

Water Source

Source Source Qualifier Tributary Tributary Qualifier

BIRCH CREEK SINKS

Points Of Diversion (Location)

Source Township Range Section Govt. Lot QQQ QQ Q County Diversion Type

BIRCH CREEK 09N 30E 34 0 SE SW CLARK

Water Uses

Beneficial Use From To Diversion Rate Volume

IRRIGATION 04/01 11/01 3.20 CFS 557.20 AFA

TOTAL 3.20 CFS 557.20 AFA

Places of Use

[Printable View](#)
[Paged View](#)

Place of Use Legal Description : IRRIGATION (CLARK,JEFFERSON counties)

Show entries

Search:

Township	Range	Section	Lot	QQQ	QQ	Q	Acres
08N	31E	12			SE	SW	40
08N	31E	12			NW	SE	40
08N	31E	12			SW	SE	40
08N	31E	12			SE	SE	40
08N	31E	13			NE	NE	40
08N	31E	13			NW	NE	40
08N	31E	13			SW	NE	40
08N	31E	13			SE	NE	40
08N	31E	13			NE	NW	40
08N	31E	13			NW	NW	40

Showing 1 to 10 of 152 entries

Previous

1

2

3

4

5

...

16

Next

Irrigation Totals

Total Acres Acre Limit

5723.00 159.20

Conditions

Code Conditions

X27 This right is limited to the irrigation of 159.2 acres within the place of use described above in a single irrigation season.

- Rights 32-63 and 32-65 when combined shall not exceed a total annual maximum diversion volume of 560 af at the field headgate, and the irrigation of 160 acres.
- X35 Rights 32-58, 32-59, 32-60, 32-61C, 32-61D, 32-62, 32-63, 32-64, 32-65, 32-66, 32-68, 32-69, 32-70A, 32-70B, 32-73, 32-74, 32-75, 32-76, 32-77, 32-78, 32-79, 32-80, 32-83, 32-85, 32-86, 32-87, 32-89, 32-90A, 32-91, 32-92, 32-93, 32-101, 32-102, 32-2043, 32-2045 and 32-11224 when combined shall not exceed a total diversion rate of 77.06 cfs, a total annual maximum diversion volume of 12937.2 af at the field headgate, and the irrigation of 3815 acres.
- Rights 32-58, 32-59, 32-60, 32-61C, 32-61D, 32-62, 32-63, 32-64, 32-65, 32-66, 32-68, 32-69, 32-70A, 32-70B, 32-73, 32-74, 32-75, 32-76, 32-77, 32-78, 32-79, 32-80, 32-83, 32-85, 32-86, 32-87, 32-89, 32-90A, 32-91, 32-92, 32-93, 32-101, 32-102, 32-2043, 32-2045, 32-11224 and 32-13212 when combined shall not exceed a total diversion rate of 79.43 cfs and the irrigation of 3921.4 acres.
- R05 Use of water under this right will be regulated by a watermaster with responsibility for the distribution of water among appropriators within a water district. At the time of this approval, this water right is within State Water District No. 32D.
- R43 The right holder shall maintain a measuring device and lockable controlling works of a type approved by the Department in a manner that will provide the watermaster suitable control of the diversion(s).
- R59 This right when combined with all other rights shall provide no more than 3.5 afa per acre at the field headgate for irrigation of the lands above.
- T07 The right holder shall accomplish the change authorized by this transfer within one year(s) of the date of this approval.
- T08 Failure of the right holder to comply with the conditions of this transfer is cause for the Director to rescind approval of the transfer.
- T19 Pursuant to Section 42-1412(6), Idaho Code, this water right is subject to such general provisions necessary for the definition of the rights or for the efficient administration of water rights as may be determined by the Snake River Basin Adjudication court at a point in time no later than the entry of the final unified decree.

Dates

Licensed Date : _____
 Decreed Date : 5/1/2001
 Permit Proof Due Date : _____
 Permit Proof Made Date : _____
 Permit Approved Date : _____
 Permit Moratorium Expiration Date : _____
 Enlargement Use Priority Date : _____
 Enlargement Statute Priority Date : _____
 Application Received Date : _____
 Protest Deadline Date : _____

Other Information

State or Federal : S
 Water District Number : 32D
 Generic Max Rate Per Acre : 0
 Generic Max Volume Per Acre : 3.5
 Combined Acre Limit : 3921.40
 Combined Volume Limit : _____
 Combined Rate Limit: 79.43
 Civil Case Number : _____
 Decree Plaintiff : _____
 Decree Defendant : _____
 Swan Falls Trust or Nontrust : _____
 Swan Falls Dismissed : _____
 DLE Act Number : _____
 Cary Act Number : _____
 Mitigation Plan: False

IDAHO DEPARTMENT OF WATER RESOURCES

10/1/2024

Water Right Report : 32-65(Decreed/Active)

Water Right Owners

Owner Type Name Address City State Postal Code

Current Owner RENO DITCH CO LLC 711 E TURTLE POINT DR IVINS UT 84738-6775

Water Right Status

Priority Date : 5/10/1884

Basis : Decreed

Status : Active

Water Source

Source Source Qualifier Tributary Tributary Qualifier

BIRCH CREEK SINKS

Points Of Diversion (Location)

Source Township Range Section Govt. Lot QQQ QQ Q County Diversion Type

BIRCH CREEK 09N 30E 34 0 SE SW CLARK

Water Uses

Beneficial Use From To Diversion Rate Volume

IRRIGATION 04/01 11/01 3.20 CFS 560.00 AFA

TOTAL 3.20 CFS 560.00 AFA

Places of Use

[Printable View](#)
[Pager View](#)

Place of Use Legal Description : IRRIGATION (CLARK,JEFFERSON counties)

Show entries

Search:

Township	Range	Section	Lot	QQQ	QQ	Q	Acres
08N	31E	12			SE	SW	40
08N	31E	12			NW	SE	40
08N	31E	12			SW	SE	40
08N	31E	12			SE	SE	40
08N	31E	13			NE	NE	40
08N	31E	13			NW	NE	40
08N	31E	13			SW	NE	40
08N	31E	13			SE	NE	40
08N	31E	13			NE	NW	40
08N	31E	13			NW	NW	40

Showing 1 to 10 of 152 entries

Previous

1

2

3

4

5

...

16

Next

Irrigation Totals

Total Acres Acre Limit

5723.00 160.00

Conditions

Code Conditions

X27 This right is limited to the irrigation of 160 acres within the place of use described above in a single irrigation season.

Rights 32-63 and 32-65 when combined shall not exceed a total annual maximum diversion volume of 560 af at the field headgate, and the irrigation of 160 acres.

- X35 Rights 32-58, 32-59, 32-60, 32-61C, 32-61D, 32-62, 32-63, 32-64, 32-65, 32-66, 32-68, 32-69, 32-70A, 32-70B, 32-73, 32-74, 32-75, 32-76, 32-77, 32-78, 32-79, 32-80, 32-83, 32-85, 32-86, 32-87, 32-89, 32-90A, 32-91, 32-92, 32-93, 32-101, 32-102, 32-2043, 32-2045 and 32-11224 when combined shall not exceed a total diversion rate of 77.06 cfs, a total annual maximum diversion volume of 12937.2 af at the field headgate, and the irrigation of 3815 acres.

Rights 32-58, 32-59, 32-60, 32-61C, 32-61D, 32-62, 32-63, 32-64, 32-65, 32-66, 32-68, 32-69, 32-70A, 32-70B, 32-73, 32-74, 32-75, 32-76, 32-77, 32-78, 32-79, 32-80, 32-83, 32-85, 32-86, 32-87, 32-89, 32-90A, 32-91, 32-92, 32-93, 32-101, 32-102, 32-2043, 32-2045, 32-11224 and 32-13212 when combined shall not exceed a total diversion rate of 79.43 cfs and the irrigation of 3921.4 acres.

- R05 Use of water under this right will be regulated by a watermaster with responsibility for the distribution of water among appropriators within a water district. At the time of this approval, this water right is within State Water District No. 32D.
- R43 The right holder shall maintain a measuring device and lockable controlling works of a type approved by the Department in a manner that will provide the watermaster suitable control of the diversion(s).
- R59 This right when combined with all other rights shall provide no more than 3.5 afa per acre at the field headgate for irrigation of the lands above.
- T07 The right holder shall accomplish the change authorized by this transfer within one year(s) of the date of this approval.
- T08 Failure of the right holder to comply with the conditions of this transfer is cause for the Director to rescind approval of the transfer.
- T19 Pursuant to Section 42-1412(6), Idaho Code, this water right is subject to such general provisions necessary for the definition of the rights or for the efficient administration of water rights as may be determined by the Snake River Basin Adjudication court at a point in time no later than the entry of the final unified decree.

Dates

Licensed Date :

Decreed Date : 5/1/2001

Permit Proof Due Date :

Permit Proof Made Date :

Permit Approved Date :

Permit Moratorium Expiration Date :

Enlargement Use Priority Date :

Enlargement Statute Priority Date :

Application Received Date:

Protest Deadline Date:

Other Information

State or Federal : S

Water District Number : 32D

Generic Max Rate Per Acre : 0

Generic Max Volume Per Acre : 3.5

Combined Acre Limit : 3921.40

Combined Volume Limit:

Combined Rate Limit: 79.43

Civil Case Number :

Decree Plaintiff :

Decree Defendant :

Swan Falls Trust or Nontrust :

Swan Falls Dismissed :

DLE Act Number :

Cary Act Number :

Mitigation Plan: False

IDAHO DEPARTMENT OF WATER RESOURCES

10/1/2024

Water Right Report : 32-64(Decreed/Active)

Water Right Owners

Owner Type Name Address City State Postal Code

Current Owner RENO DITCH CO LLC 711 E TURTLE POINT DR IVINS UT 84738-6775

Water Right Status

Priority Date : 4/1/1907

Basis : Decreed

Status : Active

Water Source

Source Source Qualifier Tributary Tributary Qualifier

BIRCH CREEK SINKS

Points Of Diversion (Location)

Source Township Range Section Govt. Lot QQQ QQ Q County Diversion Type

BIRCH CREEK 09N 30E 34 0 SE SW CLARK

Water Uses

Beneficial Use From To Diversion Rate Volume

IRRIGATION 04/01 11/01 3.20 CFS 560.00 AFA

TOTAL 3.20 CFS 560.00 AFA

Places of Use

[Printable View](#)
[Paged View](#)

Place of Use Legal Description : IRRIGATION (CLARK,JEFFERSON counties)

Show entries

Search:

Township	Range	Section	Lot	QQQ	QQ	Q	Acres
08N	31E	12			SE	SW	40
08N	31E	12			NW	SE	40
08N	31E	12			SW	SE	40
08N	31E	12			SE	SE	40
08N	31E	13			NE	NE	40
08N	31E	13			NW	NE	40
08N	31E	13			SW	NE	40
08N	31E	13			SE	NE	40
08N	31E	13			NE	NW	40
08N	31E	13			NW	NW	40

Showing 1 to 10 of 152 entries

Previous

1

2

3

4

5

...

16

Next

Irrigation Totals

Total Acres Acre Limit

5723.00 160.00

Conditions

Code Conditions

X27 This right is limited to the irrigation of 160 acres within the place of use described above in a single irrigation season.

- X35 Rights 32-58, 32-59, 32-60, 32-61C, 32-61D, 32-62, 32-63, 32-64, 32-65, 32-66, 32-68, 32-69, 32-70A, 32-70B, 32-73, 32-74, 32-75, 32-76, 32-77, 32-78, 32-79, 32-80, 32-83, 32-85, 32-86, 32-87, 32-89, 32-90A, 32-91, 32-92, 32-93, 32-101, 32-102, 32-2043, 32-2045 and 32-11224 when combined shall not exceed a total diversion rate of 77.06 cfs, a total annual maximum diversion volume of 12937.2 af at the field headgate, and the irrigation of 3815 acres.
- Rights 32-58, 32-59, 32-60, 32-61C, 32-61D, 32-62, 32-63, 32-64, 32-65, 32-66, 32-68, 32-69, 32-70A, 32-70B, 32-73, 32-74, 32-75, 32-76, 32-77, 32-78, 32-79, 32-80, 32-83, 32-85, 32-86, 32-87, 32-89, 32-90A, 32-91, 32-92, 32-93, 32-101, 32-102, 32-2043, 32-2045, 32-11224 and 32-13212 when combined shall not exceed a total diversion rate of 79.43 cfs and the irrigation of 3921.4 acres.
- R05 Use of water under this right will be regulated by a watermaster with responsibility for the distribution of water among appropriators within a water district. At the time of this approval, this water right is within State Water District No. 32D.
- R43 The right holder shall maintain a measuring device and lockable controlling works of a type approved by the Department in a manner that will provide the watermaster suitable control of the diversion(s).
- R59 This right when combined with all other rights shall provide no more than 3.5 afa per acre at the field headgate for irrigation of the lands above.
- T07 The right holder shall accomplish the change authorized by this transfer within one year(s) of the date of this approval.
- T08 Failure of the right holder to comply with the conditions of this transfer is cause for the Director to rescind approval of the transfer.
- T19 Pursuant to Section 42-1412(6), Idaho Code, this water right is subject to such general provisions necessary for the definition of the rights or for the efficient administration of water rights as may be determined by the Snake River Basin Adjudication court at a point in time no later than the entry of the final unified decree.

Dates

Licensed Date :
 Decreed Date : 5/1/2001
 Permit Proof Due Date :
 Permit Proof Made Date :
 Permit Approved Date :
 Permit Moratorium Expiration Date :
 Enlargement Use Priority Date :
 Enlargement Statute Priority Date :
 Application Received Date:
 Protest Deadline Date:

Other Information

State or Federal : S
 Water District Number : 32D
 Generic Max Rate Per Acre : 0
 Generic Max Volume Per Acre : 3.5
 Combined Acre Limit : 3921.40
 Combined Volume Limit:
 Combined Rate Limit: 79.43
 Civil Case Number :
 Decree Plaintiff :
 Decree Defendant :
 Swan Falls Trust or Nontrust :
 Swan Falls Dismissed :
 DLE Act Number :
 Cary Act Number :
 Mitigation Plan: False

IDAHO DEPARTMENT OF WATER RESOURCES

10/2/2024

Water Right Report : 32-74(Decreed/Active)

Water Right Owners

Owner Type Name Address City State Postal Code

Current Owner RENO DITCH CO LLC 711 E TURTLE POINT DR IVINS UT 84738-6775

Water Right Status

Priority Date : 10/1/1910

Basis : Decreed

Status : Active

Water Source

Source Source Qualifier Tributary Tributary Qualifier

BIRCH CREEK SINKS

Points Of Diversion (Location)

Source Township Range Section Govt. Lot QQQ QQ Q County Diversion Type

BIRCH CREEK 09N 30E 34 0 SE SW CLARK

Water Uses

Beneficial Use From To Diversion Rate Volume

IRRIGATION 04/01 11/01 0.14 CFS 59.40 AFA

TOTAL 0.14 CFS 59.40 AFA

Places of Use

[Printable View](#)
[Paged View](#)

Place of Use Legal Description : IRRIGATION (CLARK,JEFFERSON counties)

Show entries

Search:

Township	Range	Section	Lot	QQQ	QQ	Q	Acres
08N	31E	12			SE	SW	40
08N	31E	12			NW	SE	40
08N	31E	12			SW	SE	40
08N	31E	12			SE	SE	40
08N	31E	13			NE	NE	40
08N	31E	13			NW	NE	40
08N	31E	13			SW	NE	40
08N	31E	13			SE	NE	40
08N	31E	13			NE	NW	40
08N	31E	13			NW	NW	40

Showing 1 to 10 of 152 entries

Previous

1

2

3

4

5

...

16

Next

Irrigation Totals

Total Acres Acre Limit

5723.00 160.00

Conditions

Code Conditions

X27 This right is limited to the irrigation of 160 acres within the place of use described above in a single irrigation season.

Rights 32-74, 32-75 and 32-76 when combined shall not exceed the irrigation of 160 acres.

- X35 Rights 32-58, 32-59, 32-60, 32-61C, 32-61D, 32-62, 32-63, 32-64, 32-65, 32-66, 32-68, 32-69, 32-70A, 32-70B, 32-73, 32-74, 32-75, 32-76, 32-77, 32-78, 32-79, 32-80, 32-83, 32-85, 32-86, 32-87, 32-89, 32-90A, 32-91, 32-92, 32-93, 32-101, 32-102, 32-2043, 32-2045 and 32-11224 when combined shall not exceed a total diversion rate of 77.06 cfs, a total annual maximum diversion volume of 12937.2 af at the field headgate, and the irrigation of 3815 acres.
- Rights 32-58, 32-59, 32-60, 32-61C, 32-61D, 32-62, 32-63, 32-64, 32-65, 32-66, 32-68, 32-69, 32-70A, 32-70B, 32-73, 32-74, 32-75, 32-76, 32-77, 32-78, 32-79, 32-80, 32-83, 32-85, 32-86, 32-87, 32-89, 32-90A, 32-91, 32-92, 32-93, 32-101, 32-102, 32-2043, 32-2045, 32-11224 and 32-13212 when combined shall not exceed a total diversion rate of 79.43 cfs and the irrigation of 3921.4 acres.
- R05 Use of water under this right will be regulated by a watermaster with responsibility for the distribution of water among appropriators within a water district. At the time of this approval, this water right is within State Water District No. 32D.
- R43 The right holder shall maintain a measuring device and lockable controlling works of a type approved by the Department in a manner that will provide the watermaster suitable control of the diversion(s).
- R59 This right when combined with all other rights shall provide no more than 3.5 afa per acre at the field headgate for irrigation of the lands above.
- T07 The right holder shall accomplish the change authorized by this transfer within one year(s) of the date of this approval.
- T08 Failure of the right holder to comply with the conditions of this transfer is cause for the Director to rescind approval of the transfer.
- T19 Pursuant to Section 42-1412(6), Idaho Code, this water right is subject to such general provisions necessary for the definition of the rights or for the efficient administration of water rights as may be determined by the Snake River Basin Adjudication court at a point in time no later than the entry of the final unified decree.

Dates

Licensed Date :
 Decreed Date : 5/1/2001
 Permit Proof Due Date :
 Permit Proof Made Date :
 Permit Approved Date :
 Permit Moratorium Expiration Date :
 Enlargement Use Priority Date :
 Enlargement Statute Priority Date :
 Application Received Date:
 Protest Deadline Date:

Other Information

State or Federal : S
 Water District Number : 32D
 Generic Max Rate Per Acre : 0
 Generic Max Volume Per Acre : 3.5
 Combined Acre Limit : 3921.40
 Combined Volume Limit:
 Combined Rate Limit: 79.43
 Civil Case Number :
 Decree Plaintiff :
 Decree Defendant :
 Swan Falls Trust or Nontrust :
 Swan Falls Dismissed :
 DLE Act Number :
 Cary Act Number :
 Mitigation Plan: False

IDAHO DEPARTMENT OF WATER RESOURCES

10/1/2024

Water Right Report : 32-75(Decreed/Active)

Water Right Owners

Owner Type	Name	Address	City	State	Postal Code
Current Owner	RENO DITCH CO LLC	711 E TURTLE POINT DR	IVINS	UT	84738-6775

Water Right Status

Priority Date : 5/15/1911
 Basis : Decreed
 Status : Active

Water Source

Source	Source Qualifier	Tributary	Tributary Qualifier
BIRCH CREEK		SINKS	

Points Of Diversion (Location)

Source	Township	Range	Section	Govt. Lot	QQQ	QQ	Q	County	Diversion Type
BIRCH CREEK	09N	30E	34	0		SE	SW	CLARK	

Water Uses

Beneficial Use	From	To	Diversion Rate	Volume
IRRIGATION	04/01	11/01	0.26 CFS	110.40 AFA
TOTAL			0.26 CFS	110.40 AFA

Places of Use

[Printable View](#)
[Paged View](#)

Place of Use Legal Description : IRRIGATION (CLARK,JEFFERSON counties)

 Show entries

 Search:

Township	Range	Section	Lot	QQQ	QQ	Q	Acres
08N	31E	12			SE	SW	40
08N	31E	12			NW	SE	40
08N	31E	12			SW	SE	40
08N	31E	12			SE	SE	40
08N	31E	13			NE	NE	40
08N	31E	13			NW	NE	40
08N	31E	13			SW	NE	40
08N	31E	13			SE	NE	40
08N	31E	13			NE	NW	40
08N	31E	13			NW	NW	40

Showing 1 to 10 of 152 entries

Previous

2

3

4

5

...

16

Next

Irrigation Totals

Total Acres	Acre Limit
5723.00	160.00

Conditions

Code Conditions

X27 This right is limited to the irrigation of 160 acres within the place of use described above in a single irrigation season.
 Rights 32-74, 32-75 and 32-76 when combined shall not exceed the irrigation of 160 acres.

- X35 Rights 32-58, 32-59, 32-60, 32-61C, 32-61D, 32-62, 32-63, 32-64, 32-65, 32-66, 32-68, 32-69, 32-70A, 32-70B, 32-73, 32-74, 32-75, 32-76, 32-77, 32-78, 32-79, 32-80, 32-83, 32-85, 32-86, 32-87, 32-89, 32-90A, 32-91, 32-92, 32-93, 32-101, 32-102, 32-2043, 32-2045 and 32-11224 when combined shall not exceed a total diversion rate of 77.06 cfs, a total annual maximum diversion volume of 12937.2 af at the field headgate, and the irrigation of 3815 acres.
- Rights 32-58, 32-59, 32-60, 32-61C, 32-61D, 32-62, 32-63, 32-64, 32-65, 32-66, 32-68, 32-69, 32-70A, 32-70B, 32-73, 32-74, 32-75, 32-76, 32-77, 32-78, 32-79, 32-80, 32-83, 32-85, 32-86, 32-87, 32-89, 32-90A, 32-91, 32-92, 32-93, 32-101, 32-102, 32-2043, 32-2045, 32-11224 and 32-13212 when combined shall not exceed a total diversion rate of 79.43 cfs and the irrigation of 3921.4 acres.
- R05 Use of water under this right will be regulated by a watermaster with responsibility for the distribution of water among appropriators within a water district. At the time of this approval, this water right is within State Water District No. 32D.
- R43 The right holder shall maintain a measuring device and lockable controlling works of a type approved by the Department in a manner that will provide the watermaster suitable control of the diversion(s).
- R59 This right when combined with all other rights shall provide no more than 3.5 afa per acre at the field headgate for irrigation of the lands above.
- T07 The right holder shall accomplish the change authorized by this transfer within one year(s) of the date of this approval.
- T08 Failure of the right holder to comply with the conditions of this transfer is cause for the Director to rescind approval of the transfer.
- T19 Pursuant to Section 42-1412(6), Idaho Code, this water right is subject to such general provisions necessary for the definition of the rights or for the efficient administration of water rights as may be determined by the Snake River Basin Adjudication court at a point in time no later than the entry of the final unified decree.

Dates

Licensed Date :
 Decreed Date : 5/1/2001
 Permit Proof Due Date :
 Permit Proof Made Date :
 Permit Approved Date :
 Permit Moratorium Expiration Date :
 Enlargement Use Priority Date :
 Enlargement Statute Priority Date :
 Application Received Date :
 Protest Deadline Date :

Other Information

State or Federal : S
 Water District Number : 32D
 Generic Max Rate Per Acre : 0
 Generic Max Volume Per Acre : 3.5
 Combined Acre Limit : 3921.40
 Combined Volume Limit:
 Combined Rate Limit: 79.43
 Civil Case Number :
 Decree Plaintiff :
 Decree Defendant :
 Swan Falls Trust or Nontrust :
 Swan Falls Dismissed :
 DLE Act Number :
 Cary Act Number :
 Mitigation Plan: False

IDAHO DEPARTMENT OF WATER RESOURCES

10/1/2024

Water Right Report : 32-76(Decreed/Active)

Water Right Owners

Owner Type Name Address City State Postal Code

Current Owner RENO DITCH CO LLC 711 E TURTLE POINT DR IVINS UT 84738-6775

Water Right Status

Priority Date : 5/15/1912

Basis : Decreed

Status : Active

Water Source

Source Source Qualifier Tributary Tributary Qualifier

BIRCH CREEK SINKS

Points Of Diversion (Location)

Source Township Range Section Govt. Lot QQQ QQ Q County Diversion Type

BIRCH CREEK 09N 30E 34 0 SE SW CLARK

Water Uses

Beneficial Use From To Diversion Rate Volume

IRRIGATION 04/01 11/01 0.80 CFS 339.60 AFA

TOTAL 0.80 CFS 339.60 AFA

Places of Use

[Printable View](#)
[Paginated View](#)

Place of Use Legal Description : IRRIGATION (CLARK,JEFFERSON counties)

Show entries

Search:

Township	Range	Section	Lot	QQQ	QQ	Q	Acres
08N	31E	12			SE	SW	40
08N	31E	12			NW	SE	40
08N	31E	12			SW	SE	40
08N	31E	12			SE	SE	40
08N	31E	13			NE	NE	40
08N	31E	13			NW	NE	40
08N	31E	13			SW	NE	40
08N	31E	13			SE	NE	40
08N	31E	13			NE	NW	40
08N	31E	13			NW	NW	40

Showing 1 to 10 of 152 entries

Previous

2

3

4

5

...

16

Next

Irrigation Totals

Total Acres Acre Limit

5723.00 160.00

Conditions

Code Conditions

X27 This right is limited to the irrigation of 160 acres within the place of use described above in a single irrigation season.

Rights 32-74, 32-75 and 32-76 when combined shall not exceed the irrigation of 160 acres.

- X35 Rights 32-58, 32-59, 32-60, 32-61C, 32-61D, 32-62, 32-63, 32-64, 32-65, 32-66, 32-68, 32-69, 32-70A, 32-70B, 32-73, 32-74, 32-75, 32-76, 32-77, 32-78, 32-79, 32-80, 32-83, 32-85, 32-86, 32-87, 32-89, 32-90A, 32-91, 32-92, 32-93, 32-101, 32-102, 32-2043, 32-2045 and 32-11224 when combined shall not exceed a total diversion rate of 77.06 cfs, a total annual maximum diversion volume of 12937.2 af at the field headgate, and the irrigation of 3815 acres.
- Rights 32-58, 32-59, 32-60, 32-61C, 32-61D, 32-62, 32-63, 32-64, 32-65, 32-66, 32-68, 32-69, 32-70A, 32-70B, 32-73, 32-74, 32-75, 32-76, 32-77, 32-78, 32-79, 32-80, 32-83, 32-85, 32-86, 32-87, 32-89, 32-90A, 32-91, 32-92, 32-93, 32-101, 32-102, 32-2043, 32-2045, 32-11224 and 32-13212 when combined shall not exceed a total diversion rate of 79.43 cfs and the irrigation of 3921.4 acres.
- R05 Use of water under this right will be regulated by a watermaster with responsibility for the distribution of water among appropriators within a water district. At the time of this approval, this water right is within State Water District No. 32D.
- R43 The right holder shall maintain a measuring device and lockable controlling works of a type approved by the Department in a manner that will provide the watermaster suitable control of the diversion(s).
- R59 This right when combined with all other rights shall provide no more than 3.5 afa per acre at the field headgate for irrigation of the lands above.
- T07 The right holder shall accomplish the change authorized by this transfer within one year(s) of the date of this approval.
- T08 Failure of the right holder to comply with the conditions of this transfer is cause for the Director to rescind approval of the transfer.
- T19 Pursuant to Section 42-1412(6), Idaho Code, this water right is subject to such general provisions necessary for the definition of the rights or for the efficient administration of water rights as may be determined by the Snake River Basin Adjudication court at a point in time no later than the entry of the final unified decree.

Dates

Licensed Date :
 Decreed Date : 5/1/2001
 Permit Proof Due Date :
 Permit Proof Made Date :
 Permit Approved Date :
 Permit Moratorium Expiration Date :
 Enlargement Use Priority Date :
 Enlargement Statute Priority Date :
 Application Received Date:
 Protest Deadline Date:

Other Information

State or Federal : S
 Water District Number : 32D
 Generic Max Rate Per Acre : 0
 Generic Max Volume Per Acre : 3.5
 Combined Acre Limit : 3921.40
 Combined Volume Limit:
 Combined Rate Limit: 79.43
 Civil Case Number :
 Decree Plaintiff :
 Decree Defendant :
 Swan Falls Trust or Nontrust :
 Swan Falls Dismissed :
 DLE Act Number :
 Cary Act Number :
 Mitigation Plan: False

IDAHO DEPARTMENT OF WATER RESOURCES

10/1/2024

Water Right Report : 32-83(Decreed/Active)

Water Right Owners

Owner Type	Name	Address	City	State	Postal Code
Current Owner	RENO DITCH CO LLC	711 E TURTLE POINT DR	IVINS	UT	84738-6775

Water Right Status

Priority Date : 5/15/1912
Basis : Decreed
Status : Active

Water Source

Source	Source Qualifier	Tributary	Tributary Qualifier
BIRCH CREEK		SINKS	

Points Of Diversion (Location)

Source	Township	Range	Section	Govt. Lot	QQQ	QQ	Q	County	Diversion Type
BIRCH CREEK	09N	30E	34	0		SE	SW	CLARK	

Water Uses

Beneficial Use	From	To	Diversion Rate	Volume
IRRIGATION	04/01	11/01	0.46 CFS	195.30 AFA
TOTAL			0.46 CFS	195.30 AFA

Places of Use

Printable View

Paged View

Place of Use Legal Description : IRRIGATION (CLARK,JEFFERSON counties)

Show entries

Search:

Township	Range	Section	Lot	QQQ	QQ	Q	Acres
08N	31E	12			SE	SW	40
08N	31E	12			NW	SE	40
08N	31E	12			SW	SE	40
08N	31E	12			SE	SE	40
08N	31E	13			NE	NE	40
08N	31E	13			NW	NE	40
08N	31E	13			SW	NE	40
08N	31E	13			SE	NE	40
08N	31E	13			NE	NW	40
08N	31E	13			NW	NW	40

Showing 1 to 10 of 152 entries

Previous

1

2

3

4

5

...

16

Next

Irrigation Totals

Total Acres	Acre Limit
5723.00	160.00

Conditions

Code Conditions

X27 This right is limited to the irrigation of 160 acres within the place of use described above in a single irrigation season.

- X35 Rights 32-58, 32-59, 32-60, 32-61C, 32-61D, 32-62, 32-63, 32-64, 32-65, 32-66, 32-68, 32-69, 32-70A, 32-70B, 32-73, 32-74, 32-75, 32-76, 32-77, 32-78, 32-79, 32-80, 32-83, 32-85, 32-86, 32-87, 32-89, 32-90A, 32-91, 32-92, 32-93, 32-101, 32-102, 32-2043, 32-2045 and 32-11224 when combined shall not exceed a total diversion rate of 77.06 cfs, a total annual maximum diversion volume of 12937.2 af at the field headgate, and the irrigation of 3815 acres.
- Rights 32-58, 32-59, 32-60, 32-61C, 32-61D, 32-62, 32-63, 32-64, 32-65, 32-66, 32-68, 32-69, 32-70A, 32-70B, 32-73, 32-74, 32-75, 32-76, 32-77, 32-78, 32-79, 32-80, 32-83, 32-85, 32-86, 32-87, 32-89, 32-90A, 32-91, 32-92, 32-93, 32-101, 32-102, 32-2043, 32-2045, 32-11224 and 32-13212 when combined shall not exceed a total diversion rate of 79.43 cfs and the irrigation of 3921.4 acres.
- R05 Use of water under this right will be regulated by a watermaster with responsibility for the distribution of water among appropriators within a water district. At the time of this approval, this water right is within State Water District No. 32D.
- R43 The right holder shall maintain a measuring device and lockable controlling works of a type approved by the Department in a manner that will provide the watermaster suitable control of the diversion(s).
- R59 This right when combined with all other rights shall provide no more than 3.5 afa per acre at the field headgate for irrigation of the lands above.
- T07 The right holder shall accomplish the change authorized by this transfer within one year(s) of the date of this approval.
- T08 Failure of the right holder to comply with the conditions of this transfer is cause for the Director to rescind approval of the transfer.
- T19 Pursuant to Section 42-1412(6), Idaho Code, this water right is subject to such general provisions necessary for the definition of the rights or for the efficient administration of water rights as may be determined by the Snake River Basin Adjudication court at a point in time no later than the entry of the final unified decree.

Dates

Licensed Date :
 Decreed Date : 5/1/2001
 Permit Proof Due Date :
 Permit Proof Made Date :
 Permit Approved Date :
 Permit Moratorium Expiration Date :
 Enlargement Use Priority Date :
 Enlargement Statute Priority Date :
 Application Received Date:
 Protest Deadline Date:

Other Information

State or Federal : S
 Water District Number : 32D
 Generic Max Rate Per Acre : 0
 Generic Max Volume Per Acre : 3.5
 Combined Acre Limit : 3921.40
 Combined Volume Limit:
 Combined Rate Limit: 79.43
 Civil Case Number :
 Decree Plaintiff :
 Decree Defendant :
 Swan Falls Trust or Nontrust :
 Swan Falls Dismissed :
 DLE Act Number :
 Cary Act Number :
 Mitigation Plan: False

IDAHO DEPARTMENT OF WATER RESOURCES

10/1/2024

Water Right Report : 32-101(Decreed/Active)

Water Right Owners

Owner Type Name Address City State Postal Code

Current Owner RENO DITCH CO LLC 711 E TURTLE POINT DR IVINS UT 84738-6775

Water Right Status

Priority Date : 6/4/1909

Basis : Decreed

Status : Active

Water Source

Source Source Qualifier Tributary Tributary Qualifier

BIRCH CREEK SINKS

Points Of Diversion (Location)

Source Township Range Section Govt. Lot QQQ QQ Q County Diversion Type

BIRCH CREEK 09N 30E 34 0 SE SW CLARK

Water Uses

Beneficial Use From To Diversion Rate Volume

IRRIGATION 04/01 11/01 2.90 CFS 560.00 AFA

TOTAL 2.90 CFS 560.00 AFA

Places of Use

[Full View](#)
[Paginated View](#)

Place of Use Legal Description : IRRIGATION (CLARK,JEFFERSON counties)

Show entries

Search:

Township	Range	Section	Lot	QQQ	QQ	Q	Acres
08N	31E	12			SE	SW	40
08N	31E	12			NW	SE	40
08N	31E	12			SW	SE	40
08N	31E	12			SE	SE	40
08N	31E	13			NE	NE	40
08N	31E	13			NW	NE	40
08N	31E	13			SW	NE	40
08N	31E	13			SE	NE	40
08N	31E	13			NE	NW	40
08N	31E	13			NW	NW	40

Showing 1 to 10 of 152 entries

Previous

1

2

3

4

5

...

16

Next

Irrigation Totals

Total Acres Acre Limit

5723.00 160.00

Conditions

Code Conditions

X27 This right is limited to the irrigation of 160 acres within the place of use described above in a single irrigation season.

- X35 Rights 32-58, 32-59, 32-60, 32-61C, 32-61D, 32-62, 32-63, 32-64, 32-65, 32-66, 32-68, 32-69, 32-70A, 32-70B, 32-73, 32-74, 32-75, 32-76, 32-77, 32-78, 32-79, 32-80, 32-83, 32-85, 32-86, 32-87, 32-89, 32-90A, 32-91, 32-92, 32-93, 32-101, 32-102, 32-2043, 32-2045 and 32-11224 when combined shall not exceed a total diversion rate of 77.06 cfs, a total annual maximum diversion volume of 12937.2 af at the field headgate, and the irrigation of 3815 acres.
- Rights 32-58, 32-59, 32-60, 32-61C, 32-61D, 32-62, 32-63, 32-64, 32-65, 32-66, 32-68, 32-69, 32-70A, 32-70B, 32-73, 32-74, 32-75, 32-76, 32-77, 32-78, 32-79, 32-80, 32-83, 32-85, 32-86, 32-87, 32-89, 32-90A, 32-91, 32-92, 32-93, 32-101, 32-102, 32-2043, 32-2045, 32-11224 and 32-13212 when combined shall not exceed a total diversion rate of 79.43 cfs and the irrigation of 3921.4 acres.
- R05 Use of water under this right will be regulated by a watermaster with responsibility for the distribution of water among appropriators within a water district. At the time of this approval, this water right is within State Water District No. 32D.
- R43 The right holder shall maintain a measuring device and lockable controlling works of a type approved by the Department in a manner that will provide the watermaster suitable control of the diversion(s).
- R59 This right when combined with all other rights shall provide no more than 3.5 afa per acre at the field headgate for irrigation of the lands above.
- T07 The right holder shall accomplish the change authorized by this transfer within one year(s) of the date of this approval.
- T08 Failure of the right holder to comply with the conditions of this transfer is cause for the Director to rescind approval of the transfer.
- T19 Pursuant to Section 42-1412(6), Idaho Code, this water right is subject to such general provisions necessary for the definition of the rights or for the efficient administration of water rights as may be determined by the Snake River Basin Adjudication court at a point in time no later than the entry of the final unified decree.

Dates

Licensed Date :
 Decreed Date : 5/1/2001
 Permit Proof Due Date :
 Permit Proof Made Date :
 Permit Approved Date :
 Permit Moratorium Expiration Date :
 Enlargement Use Priority Date :
 Enlargement Statute Priority Date :
 Application Received Date:
 Protest Deadline Date:

Other Information

State or Federal : S
 Water District Number : 32D
 Generic Max Rate Per Acre : 0
 Generic Max Volume Per Acre : 3.5
 Combined Acre Limit : 3921.40
 Combined Volume Limit:
 Combined Rate Limit: 79.43
 Civil Case Number :
 Decree Plaintiff :
 Decree Defendant :
 Swan Falls Trust or Nontrust :
 Swan Falls Dismissed :
 DLE Act Number :
 Cary Act Number :
 Mitigation Plan: False

IDAHO DEPARTMENT OF WATER RESOURCES

10/1/2024

Attachment No. 4

Power of Attorney

[Search again](#)

Results (as of 10/2/24)

Robert Lynn Harris

Status

Active

Admittance Date

09/30/2004

Firm

Holden, Kidwell, Hahn & Crapo, PLLC

Mailing Address

PO Box 50130

Idaho Falls, ID 83405

Phone

(208) 523-0620

Phone Ext**Fax**

(208) 523-9518

Bar Email Address

rharris@holdenlegal.com

Website Address

www.holdenlegal.com

Court eService Email

efiling@holdenlegal.com

Need a correction?

Is something not correct? Please use the [Address Change Form](#)

The information above is based on the Idaho State Bar records as of the date listed above. To send us an update on your own listing, please use the online [Address Change Form](#) or send an email to the Licensing Department. Please notify the Licensing Department if you find that another attorney's information is incorrect. Questions on attorney status and good standing should also be directed to the Licensing Department at (208) 334-4500.

Attachment No. 7a


Map

RENO DITCH COMPANY, LLC



Legend

-  Reno_Ditch_POD
-  Reno_Ditch_PPOU
-  Storage POU
-  TR Lines_2014
-  Section Lines_2014
-  Quarter Quarters_2014

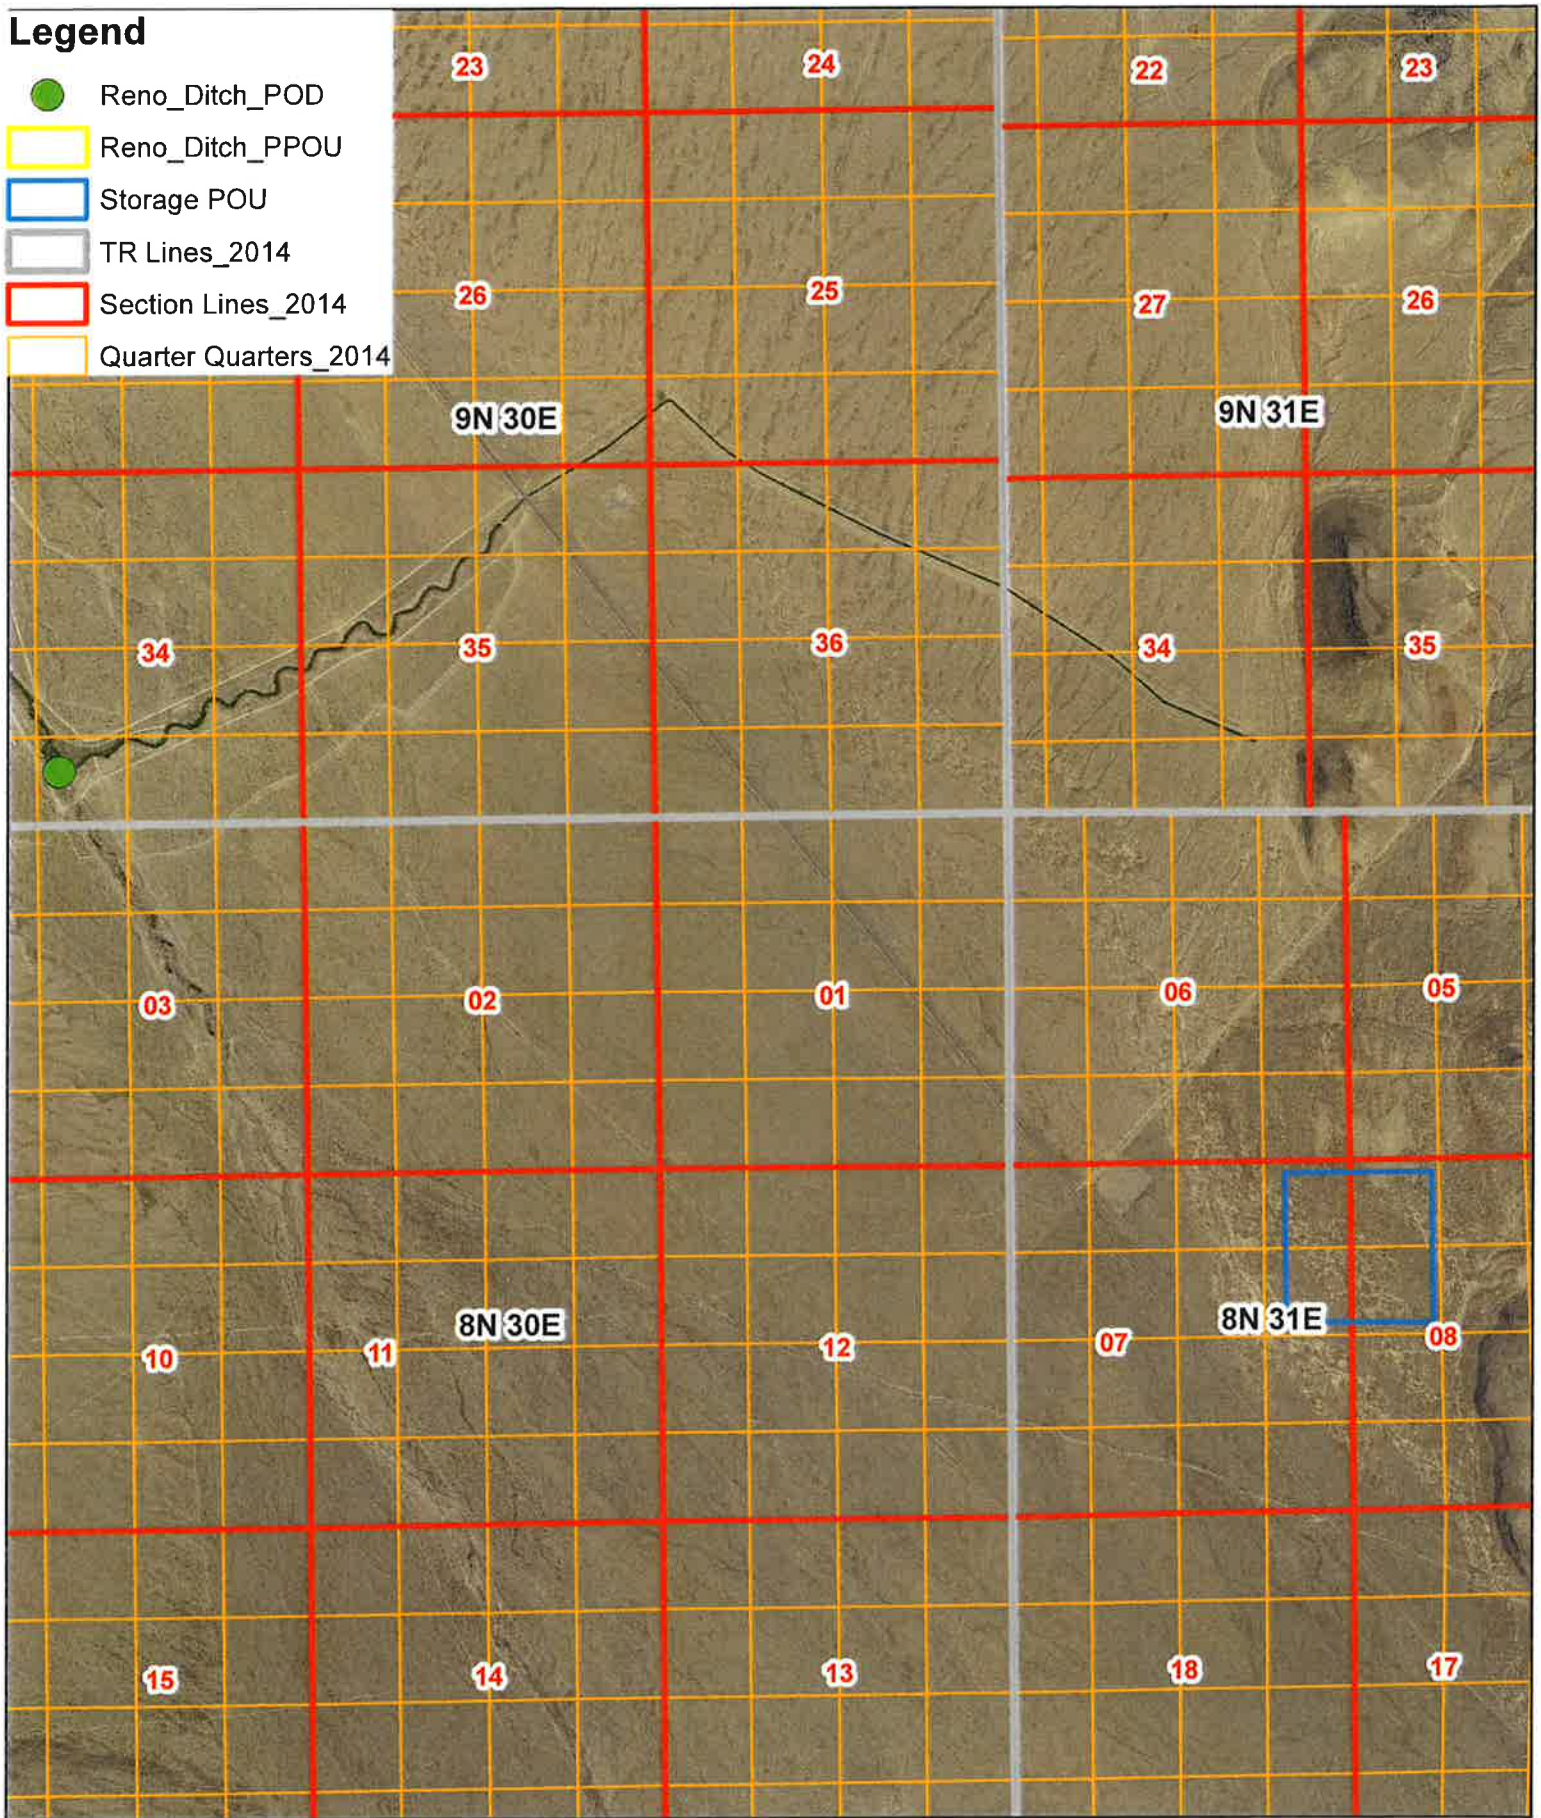

2021 NAIP Aerial

0 0.375 0.75 1.5 2.25 3 Miles


89436

RENO DITCH COMPANY, LLC



Legend

- Reno_Ditch_POD
- Reno_Ditch_PPOU
- Storage POU
- TR Lines_2014
- Section Lines_2014
- Quarter Quarters_2014

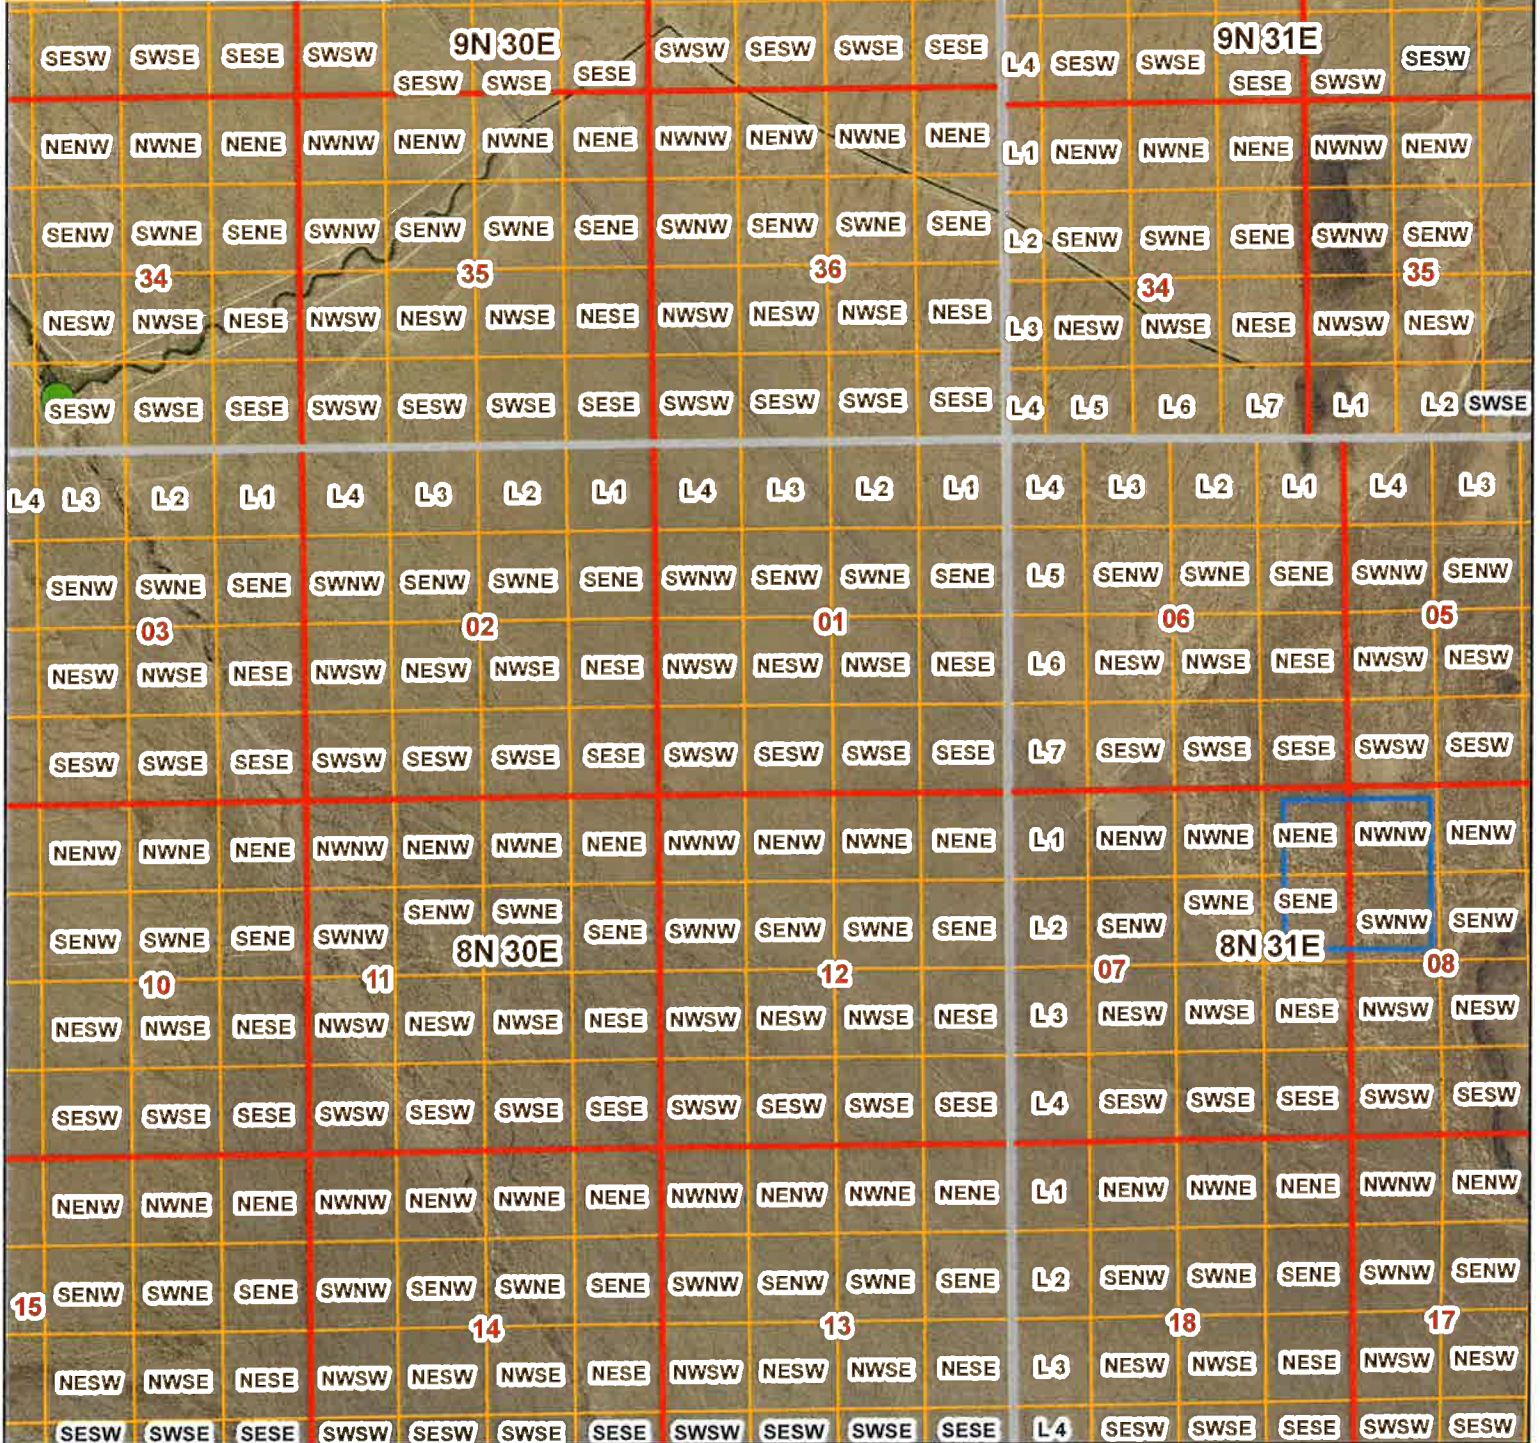

2021 NAIP Aerial

0 0.375 0.75 1.5 2.25 3 Miles


89436

RENO DITCH COMPANY, LLC



Legend

- Reno_Ditch_POD
- Reno_Ditch_PPOU
- Storage POU
- TR Lines_2014
- Section Lines_2014

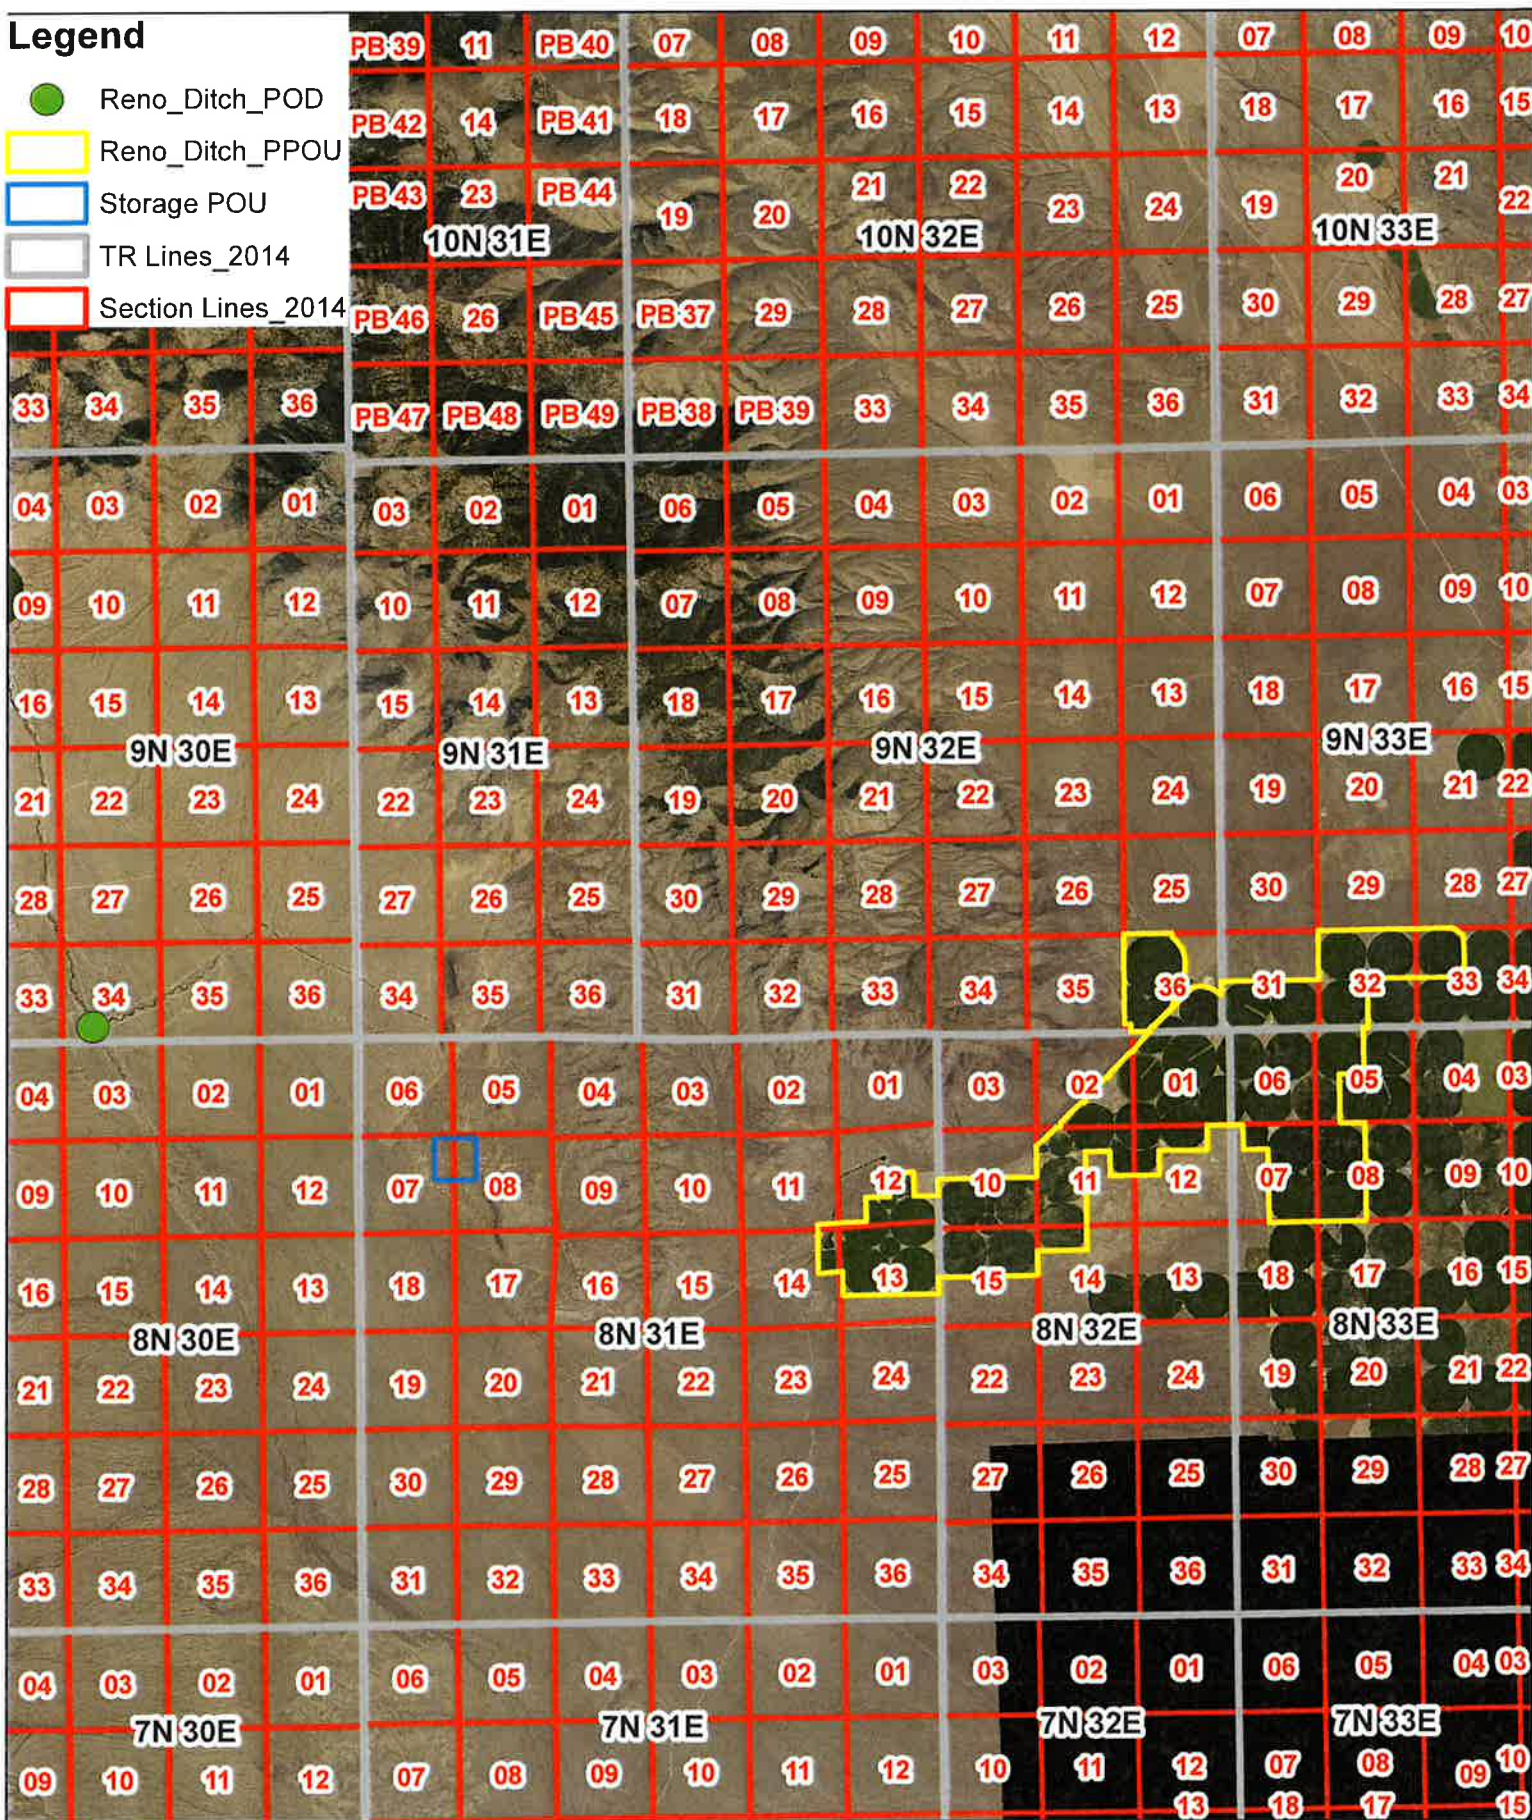

2021 NAIP Aerial

0 1.25 2.5 5 7.5 10 Miles

89436

89438

DATE: 01/11/2017
 DRAWN BY: J. L. J.
 CHECKED BY: J. L. J.

DATE: 01/11/2017
 DRAWN BY: J. L. J.
 CHECKED BY: J. L. J.

EARTH WORK
 Pond 1: 130,218 yd³ : 80.7 acre-ft
 Divider: 131,918 yd³ : 81.8 acre-ft
 Pond 2: 159,460 yd³ : 98.8 acre-ft
 Total: 421,595 yd³ : 261.3 acre-ft

POND 1
 Area: 47.40 acres
 Dike Max Height: 30ft
 Storage at 28ft: 624.0 acre-ft

POND 2
 Area: 47.40 acres
 Dike Max Height: 30ft
 Storage at 28ft: 669.3 acre-ft

**PONDS
 OVERALL VIEW**
 SCALE: 1" = 800'

1
 C-1

**SORENSEN
 ENGINEERING**

PROJECT
**BIRCH CREEK RANCHES
 POND
 OVERALL SITE POND**


OVERALL SITE
 POND

C-1

89436

CAD SYSTEM
AUTOCAD
CADD PLANNER
BRIDGE LAMP SWAP 5-28-24 (307) DMC 24

DATE AND TIME PLOTTED
July 1, 2024 13:34
PLOTTER BY
AEU

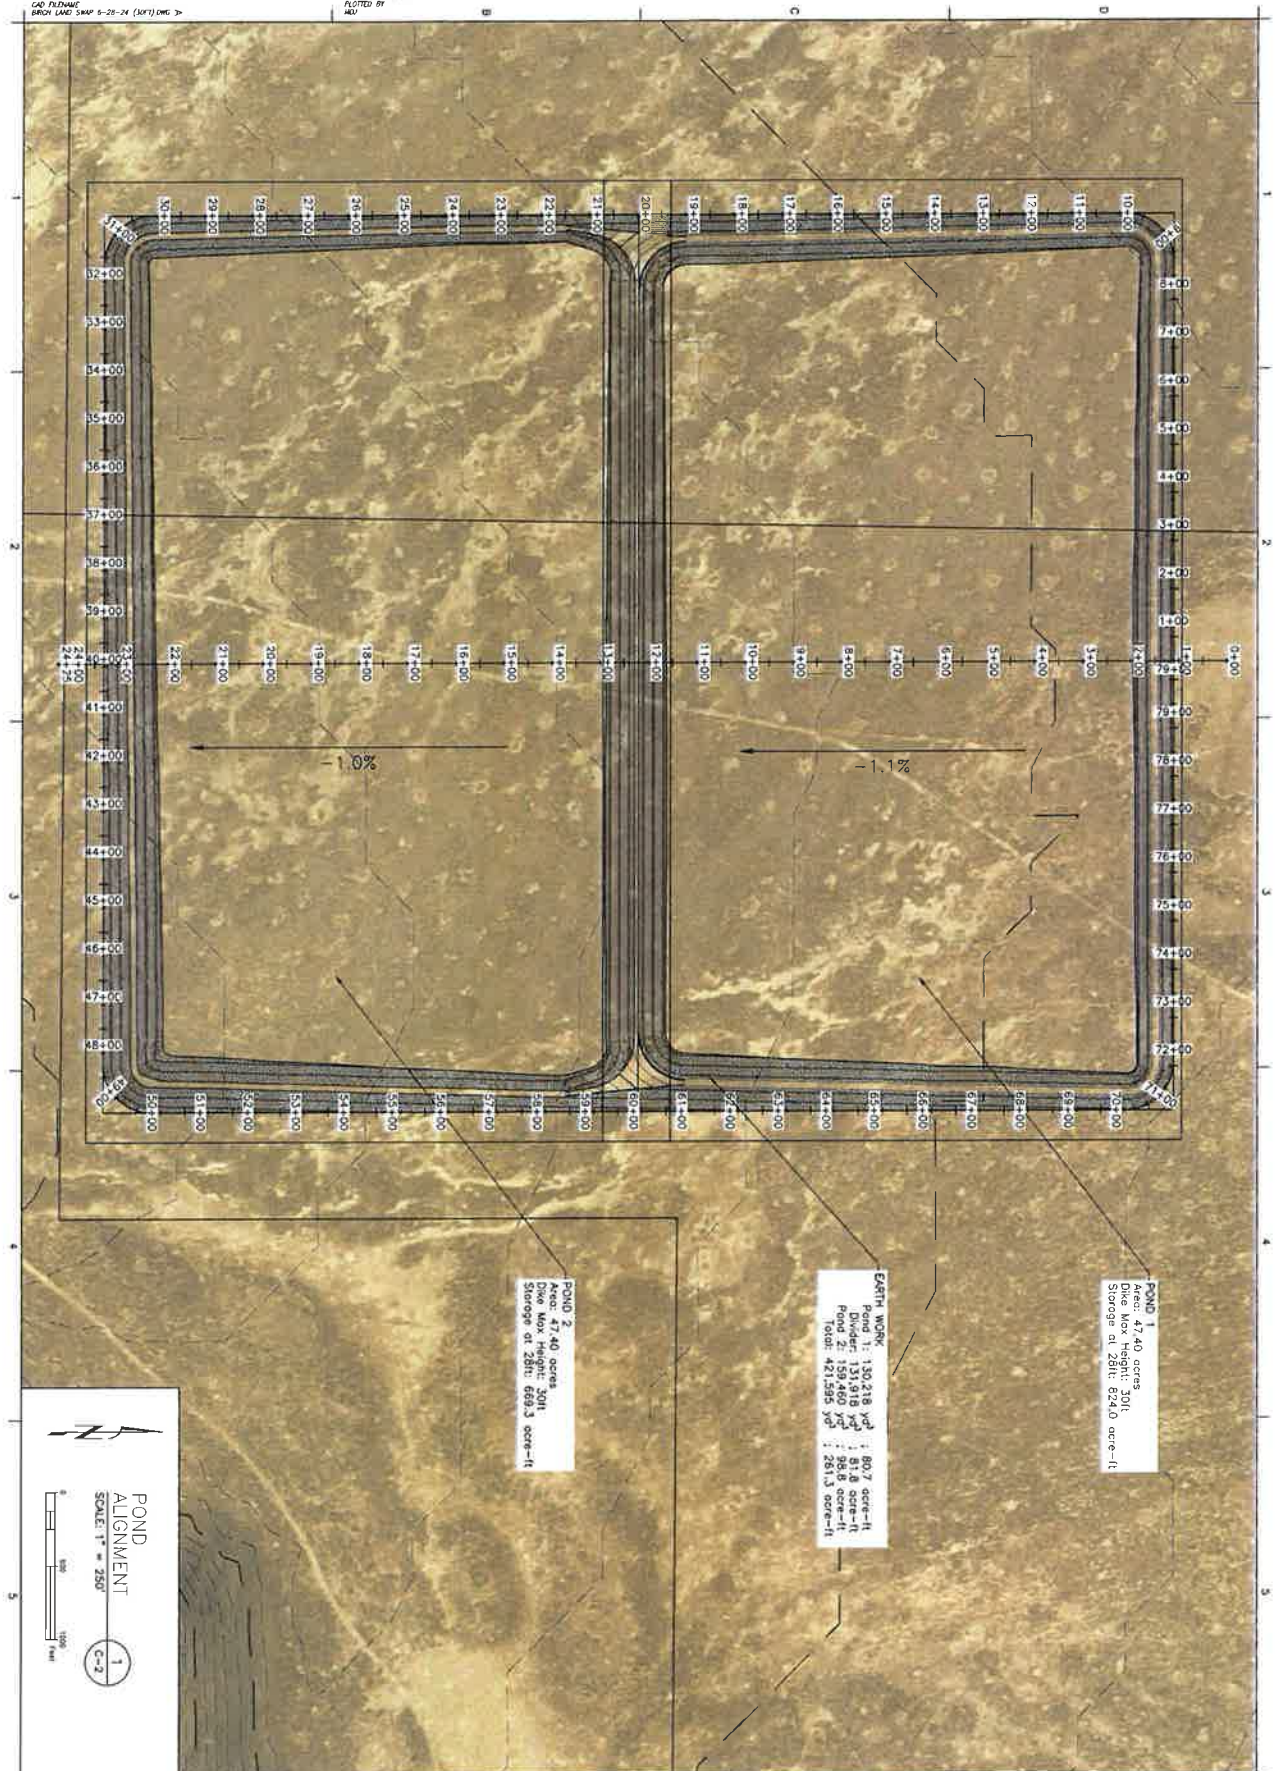

ALWAYS THINK SAFETY



PROJECT
BIRCH CREEK RANCHES
POND
OVERALL SITE
POND


C-2

OVERALL SITE
POND

69436

CAD SYSTEM
AUTOCAD
CAD PLT/NAME
BIRCH CREEK SWAP 6-25-24 (2027).DWG >

DATE AND TIME PLOTTED
Aug 1, 2024 15:34
PLOTTER BY
MEU

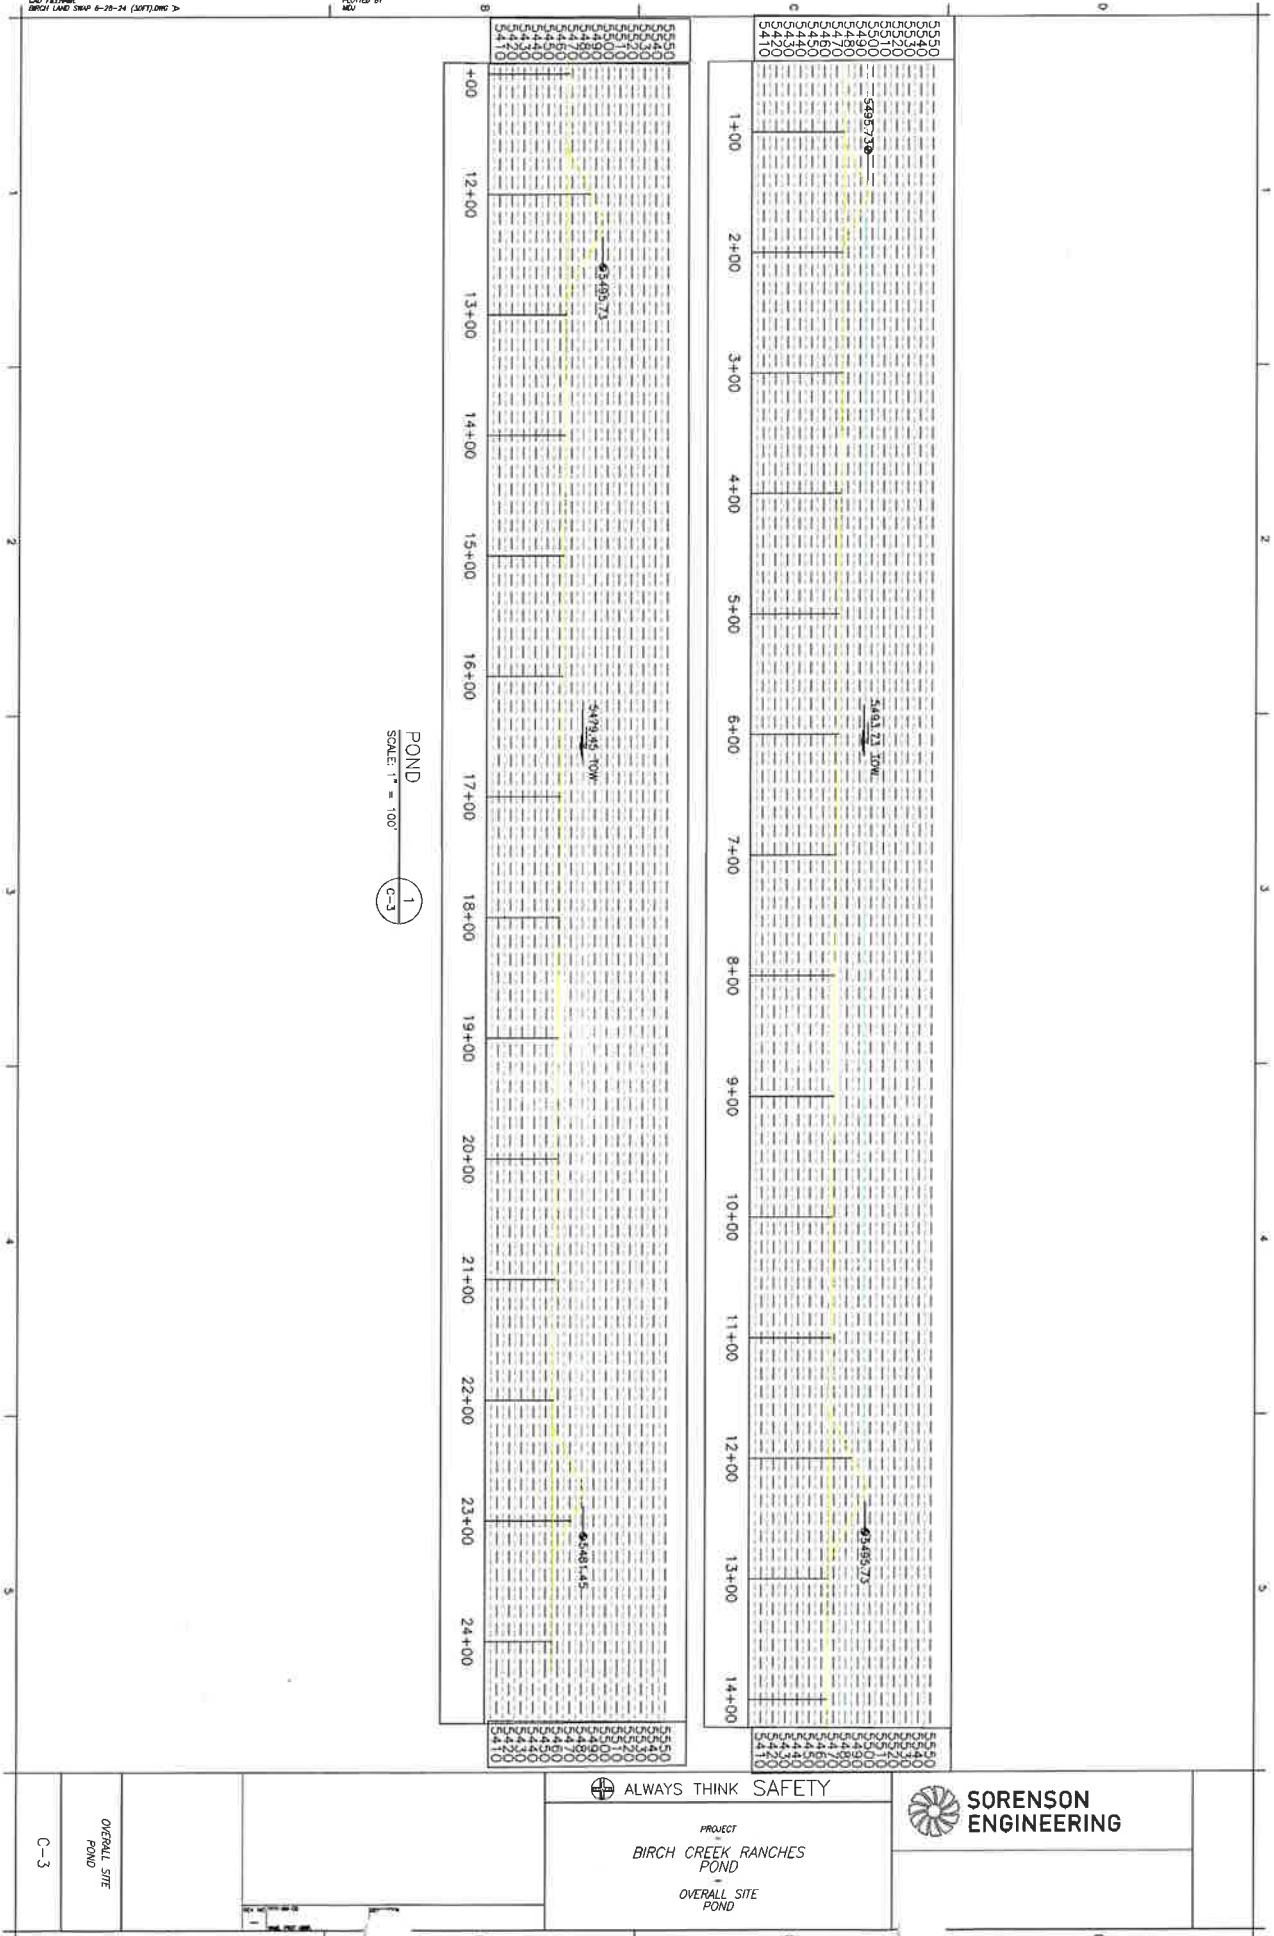

Attachment No. 7b
Map (GIS shapefile)

GIS shapefiles will be emailed upon request to the Applicant's representative.

Attachment No. 8a
Documentation - Historic
Beneficial Use

**Attachment No. 8a
Historic Beneficial Use**

The primary crop raised by the shareholders of Reno Ditch Company, Inc. is irrigated alfalfa that is frequently cut. Irrigated alfalfa is also the most consumptive crop grown by Reno Ditch shareholders (among alfalfa, potatoes, and grain). The precipitation deficit values for Alfalfa-Frequent Cuttings from the Montevue site from the ETIDWR website (<https://et-idwr.idaho.gov/>) provides 735 mm per acre during the growing season. Converted to acre feet per acre, the value is 2.41 acre-feet per acre.

For the water rights subject to this transfer, the collective authorized irrigated acres for the water rights subject to the transfer are 800 acres. The 2.41 acre-feet per acre value multiplied by 800 acres yields 1929.1 acre-feet, which is the proposed diversion volume limit on the water rights subject to the transfer. These values are summarized here:

Conversion Analysis	
CIR of Alfalfa (freq. cuttings) (mm)	735
CIR of Alfalfa (freq. cuttings) (in)	28.9
CIR of Alfalfa (freq. cuttings) (ft)	2.41
Total Acres	800.00
Total Conversion Volume	1929.1

RENO DITCH COMPANY, LLC WATER RIGHTS

Water Rights BEFORE Transfer

Type	Basin	Sequence	Basin	Status	Priority Date	Div. Rate (cfs)	Comd. Div. Rate (cfs)	Div. Volume (AF)	Cmbd. Div. Volume (AF)	Permissible POU	1st Cmbd. POU	2nd Cmbd. POU	Individual Acre Limit	Source	Water Use	Season of Use	Owner
WR	32	63	Decreed	Active	4/1/1904	3.2	None	557.2	560	5723 (along with other irrigation water rights)	3921.4 (along with other irrigation water rights)	160	159.2	BIRCH CREEK	IRRIGATION	4/1 to 11/1	RENO DITCH CO LLC
WR	32	65	Decreed	Active	5/10/1884	3.2		560					160				
WR	32	64	Decreed	Active	4/1/1907	3.2		560					160				
WR	32	74	Decreed	Active	10/1/1910	0.14		59.4					160				
WR	32	75	Decreed	Active	5/15/1911	0.26		110.4				160	160				
WR	32	76	Decreed	Active	5/15/1912	0.8		339.6					160				
WR	32	83	Decreed	Active	5/15/1912	0.46		195.3					160				
WR	32	101	Decreed	Active	6/4/1909	2.9		560					160				
TOTALS						14.16		2384.7				800					

Conversion Analysis	
CIR of Alfalfa (freq. cuttings) (mm)	735
CIR of Alfalfa (freq. cuttings) (in)	28.9
CIR of Alfalfa (freq. cuttings) (ft)	2.41
Total Acres	800.00
Total Conversion Volume	1929.1

Water Rights AFTER Transfer

Type	Basin	Sequence	Basin	Status	Priority Date	Div. Rate (cfs)	Comd. Div. Rate (cfs)	Div. Volume (AF)	Cmbd. Div. Volume (AF)	Permissible POU	1st Cmbd. POU	2nd Cmbd. POU	Individual Acre Limit	Source	Water Use	Season of Use	Owner
WR	32	63	Decreed	Active	4/1/1904	3.2	None	385.8	1929.1	5723 (along with other irrigation water rights)	None	None	None	BIRCH CREEK	DIVERSION TO STORAGE IRRIGATION STORAGE IRRIGATION	4/1 to 11/1 (DIVERSION TO STORAGE) 1/1 to 12/31 (IRRIGATION STORAGE) 4/1 to 11/1 IRRIGATION	RENO DITCH CO LLC
WR	32	65	Decreed	Active	5/10/1884	3.2		385.8									
WR	32	64	Decreed	Active	4/1/1907	3.2		385.8									
WR	32	74	Decreed	Active	10/1/1910	0.14		385.8									
WR	32	75	Decreed	Active	5/15/1911	0.26		385.8									
WR	32	76	Decreed	Active	5/15/1912	0.8		385.8									
WR	32	83	Decreed	Active	5/15/1912	0.46		385.8									
WR	32	101	Decreed	Active	6/4/1909	2.9		385.8									
TOTALS						14.16		1929.1				N/A					



IDAHO DEPARTMENT OF
WATER RESOURCES

ET-IDWR

Evapotranspiration and Consumptive Irrigation Water Requirements for Idaho

Monteview (PN-AM -- MNTI)

Statistics based on thirty year normal spans 1997 to 2021 years

For a different land cover or crop click on the above link.

You can highlight this table and copy via the clipboard to a Microsoft Excel or OpenOffice spreadsheet to plot or otherwise work with this data.

Alfalfa - frequent cuttings															
Precipitation Deficit (Click here for a graph)															
	Jan	Feb	Mar	Apr	May	Jun	Jul	Aug	Sep	Oct	Nov	Dec	Growing Season ^a	Non Growing Season ^b	Annual
Mean ^j	mm/day												mm		
Monthly ^c	-0.12	0.03	0.11	0.31	3.44	5.09	5.99	5.29	3.01	0.84	-0.04	-0.20	735	-8	727
15-Day Moving Average ^d	-0.11	0.02	0.08	0.19	3.48	5.19	6.36	5.67	2.99	0.84	-0.04	-0.18			
7-Day Moving Average ^e	-0.13	0.02	0.10	0.24	3.42	5.12	6.19	5.52	3.01	0.80	-0.06	-0.18			
3-Day Moving Average ^f	-0.12	0.02	0.10	0.28	3.43	5.10	6.06	5.39	3.02	0.80	-0.06	-0.19			
Standard Deviation ^k	mm/day												mm		
Monthly ^c	0.22	0.23	0.21	0.62	1.32	1.04	0.68	0.94	0.85	0.61	0.29	0.18	77	16	82
15-Day Moving Average ^d	0.24	0.24	0.33	0.53	1.43	1.19	0.97	1.12	1.15	0.71	0.23	0.21			
7-Day Moving Average ^e	0.23	0.25	0.25	0.57	1.38	1.12	0.88	1.04	1.00	0.67	0.27	0.19			

3-Day Moving Average ^f	0.22	0.25	0.21	0.60	1.33	1.05	0.75	0.96	0.91	0.63	0.27	0.18			
20% Exceedance^l	mm/day												mm		
Monthly ^c	0.04	0.20	0.28	0.62	4.45	5.67	6.63	5.87	3.56	1.14	0.10	-0.05	817	3	812
15-Day Moving Average ^d	0.05	0.20	0.33	0.37	4.79	5.94	7.45	6.67	4.05	1.42	0.15	0.00			
7-Day Moving Average ^e	0.02	0.19	0.30	0.48	4.59	5.78	7.03	6.30	3.85	1.21	0.17	0.00			
3-Day Moving Average ^f	0.03	0.19	0.28	0.59	4.48	5.85	6.70	6.07	3.65	1.13	0.08	-0.05			
80% Exceedance^m	mm/day														
Monthly ^c	-0.26	-0.02	0.00	-0.05	2.03	4.40	5.38	4.60	2.23	0.35	-0.21	-0.30	690	-18	678
15-Day Moving Average ^d	-0.26	-0.05	-0.01	-0.03	1.90	4.32	5.66	4.74	2.08	0.20	-0.17	-0.32			
7-Day Moving Average ^e	-0.29	-0.04	0.00	-0.06	1.98	4.37	5.59	4.65	2.08	0.20	-0.18	-0.32			
3-Day Moving Average ^f	-0.27	-0.05	0.00	-0.03	1.99	4.33	5.40	4.64	2.23	0.30	-0.18	-0.31			
Ave Highest P_{def}	mm/day														
15-Day Moving Average ^g	0.09	0.18	0.32	0.78	4.64	6.17	7.35	6.70	3.84	1.63	0.26	0.02			
7-Day Moving Average ^h	0.17	0.38	0.68	1.49	5.56	7.20	8.02	7.45	4.73	2.40	0.55	0.12			
3-Day Moving Average ⁱ	0.27	0.53	1.20	2.51	6.58	8.36	8.80	8.27	5.80	3.18	0.89	0.20			
Ave Lowest P_{def}	mm/day														
15-Day Moving Average ^g	-0.30	-0.16	-0.20	-0.30	2.31	3.98	5.02	4.12	2.08	0.12	-0.32	-0.42			
7-Day Moving Average ^h	-0.68	-0.43	-0.56	-0.79	0.98	2.54	3.18	2.59	1.08	-0.64	-0.73	-0.83			
3-Day Moving Average ⁱ	-1.48	-1.06	-1.46	-1.81	-1.12	0.46	1.80	1.38	-0.75	-2.21	-1.76	-1.66			
Special normal distribution parameters for monthly, seasonal, and annual intervals															
Skew ^m	-1.44	-1.62	-2.14	1.26	-0.07	-1.02	-0.18	-1.21	-0.18	0.97	0.47	-0.86	-0.13	-1.46	-0.09
Kurtosis ^o	2.13	1.71	6.34	0.91	-1.01	3.04	-0.29	1.64	0.16	0.60	2.22	0.09	-0.43	2.46	-0.69

^a Growing Season: This is usually the time from green up or planting in the spring to a killing frost or harvest in the fall. It is not applicable for entries without a growing season and will be blank.

^b Nongrowing Season: This is usually the time from a killing frost or harvest in the fall to the of green up in the spring. It is not applicable for entries without a growing season.

^c Mean of the average daily value for month

^d Mean of the fourteen 15-day period averages contained in the month

^e Mean of the twenty three 7-day period averages contained in the month

^f Mean of the twenty seven 3-day period averages contained in the month

^g Mean of the highest/lowest 15-day period average in month

^h Mean of the highest/lowest 7-day period average in month

ⁱ Mean of the highest/lowest 3-day period average in month

^j This value represents the *mean value* for the parameter for the month over the 'normal' period of record. Generally, the 'normal' period is the last thirty years with data.

^k This value represents the *standard deviation* for the parameter for the month over the 'normal' period.

^l This value represents the *value* for the parameter that has a 20% chance of being exceeded that month during any particular year. Conversely, there is an 80% chance that the parameter value will be less than the *value* shown.

^m This value represents the *value* for the parameter that has a 80% chance of being exceeded that month during any particular year. Conversely, there is an 20% chance that the parameter value will be less than the *value* shown.

ⁿ This value represents the *skewness (asymmetry) of the distribution of the parameter values* for the month (year) over the 'normal' period. A value near zero indicates that the distribution approximates a normal (Gaussian) and symmetrical distribution. A negative skew indicates that the parameter distribution has relatively few low values compared to high values. A positive skew indicates that the distribution has relatively few high values compared to the number of low values. A skew value near 1 indicates that the underlying distribution approximates a lognormal distribution.

^o This value represents the *kurtosis* of the parameter value distribution for the month (year) over the 'normal' period. Kurtosis is a measurement of the height to width ratio of the probability distribution, or the *peakedness (slenderness)*. A normal (Gaussian) distribution has a kurtosis of 3. A high kurtosis distribution has a sharper peak and longer tails, while a low kurtosis distribution has a more rounded peak and shorter tails.

Use Constraints: The Idaho Department of Water Resources is making this data available as a public service. The Idaho Department of Water Resources strives to ensure that all technical data and other information made available to the public is accurate, complete and in conformance with the Idaho Public Records Act. Neither the Department of Water Resources nor the State of Idaho, however, assumes any legal responsibility for the accuracy or completeness of the information contained on this site. Persons using information from this site for official purposes, or other purposes, for which accuracy and completeness are required, are hereby notified that they should first verify the information with the public records or other primary sources from which the information was obtained.

Questions regarding the data should be addressed to [the IDWR Geospatial Technology Section](#) Idaho Department of Water Resources, Idaho Water Center, 322 E Front Street STE 648, Boise, ID 83702-7371. Telephone (208)-287-4800



IDAHO DEPARTMENT OF
WATER RESOURCES

Eastern Region • 900 N Skyline Drive, Suite A • Idaho Falls, ID 83402-1718

Phone: 208-525-7161 • Fax: 208-525-7177 • Email: easterninfo@idwr.idaho.gov • Web: idwr.idaho.gov

Governor Brad Little

Director Mathew Weaver

November 20, 2024

RENO DITCH CO LLC
711 E TURTLE POINT DR
IVINS, UT 84738-6775

RE: Transfer No. 89436
Water Right No(s). 32-101, 32-63, 32-64, 32-65, 32-74, 32-75, 32-76, 32-83

Dear Applicant:

The Department of Water Resources has received your water right transfer application. Please refer to the transfer number referenced above in all future correspondence regarding this transfer.

A legal notice of the application has been prepared and is scheduled for publication in the POST REGISTER and IDAHO STATESMAN on 11/27/2024 and 12/4/2024, and in the TIMES NEWS and LEWISTON TRIBUNE on 11/28/2024 and 12/5/2024. Protests to this application may be submitted for a period ending ten (10) days after the second publication.

If the application is protested, you will be sent a copy of each protest. All protests must be resolved before the application can be considered for approval. If the protest(s) cannot be resolved voluntarily, the Department will conduct a conference and/or hearing on the matter.

If the application is not protested, the Department will process your application and notify you of any action taken on the application. If your application is approved, the Department will send you a copy of the approval document.

Please contact this office if you have any questions regarding the application.

Sincerely,

Christina Henman
Administrative Assistant

CC:
ROBERT L HARRIS
HOLDEN KIDWELL HAHN & CRAPO PLLC
PO BOX 50130
IDAHO FALLS, ID 83405-0130

Henman, Christina

From: Henman, Christina
Sent: Wednesday, November 20, 2024 3:35 PM
To: legalnotices@postregister.com
Subject: Legal Notice for Post Register
Attachments: 89433, 89436 Post Register.docx

LEGAL NOTICE DEPARTMENT
POST REGISTER
PO BOX 1800
IDAHO FALLS, ID 83403-1800

RE: Transfer No. 89433, 89436
Water Right No(s). 35-8852, 32-101, 32-63, 32-64, 32-65, 32-74, 32-75, 32-76, 32-83

Dear Legal Notice Department:

Please publish the enclosed legal notice on the dates indicated (once a week for two consecutive weekly issues). If you cannot publish the notice on the proposed dates, please contact us immediately.

An affidavit of publication must be submitted to the Department along with the publication bill. Please send the affidavit and bill to this office before 12/16/2024. Your cooperation is appreciated.

Thank You,



Christina Henman
Administrative Assistant
IDWR, Eastern Region
900 N Skyline Ste. A
Idaho Falls, ID 83402
Phone: (208) 525-7161

**NOTICE OF PROPOSED CHANGE OF WATER RIGHT
TRANSFER NO. 89433**

IDAHOAN FOODS INC, PO BOX 130, LEWISVILLE, ID 83431 has filed Application No. 89433 for changes to the following water rights within BONNEVILLE County(s): Right No(s). 35-8852; to see a full description of these rights and the proposed transfer, please see <https://research.idwr.idaho.gov/apps/waterrights/querynewtransfers>. The purpose of the transfer is to change a portion of the above rights as follows: Add point of diversion and change the place of use. The points of diversion are in Lot 7 (NENW), NWNW, Lot 5 (NWSW), Section 36, T03N, R37E from ground water for 0.89 cfs. The commercial place of use is in NW 1/4, SW 1/4, Section 36, T03N, R37E.

TRANSFER NO. 89436

RENO DITCH CO LLC, 711 E TURTLE POINT DR, IVINS, UT 84738-6775 has filed Application No. 89436 for changes to the following water rights within CLARK County(s): Right No(s). 32-101, 32-63, 32-64, 32-65, 32-74, 32-75, 32-76, 32-83; to see a full description of these rights and the proposed transfer, please see <https://research.idwr.idaho.gov/apps/waterrights/querynewtransfers>. The purpose of the transfer is to change a portion of the above rights as follows: change nature of use, period of use and place of use. Proposed uses are diversion to storage of 14.16 cfs from Birch Creek from 4/1 to 11/1, irrigation storage of 1929.1 af from 1/1 to 12/31, and irrigation from storage of 1929.1 af within the existing 5723-acre permissible place of use from 4/1 to 11/1. Proposed place of use for irrigation storage is in NENE and SENE Sec 7, and NVNW and SWNW Sec 8, T08N R31E.

For additional information concerning the property location, contact Eastern Region office at (208)525-7161. Protests may be submitted based on the criteria of Idaho Code Sec. 42-222. Any protest against the proposed change must be filed with the Department of Water Resources, Eastern Region, 900 N SKYLINE DR STE A, IDAHO FALLS ID 83402-1718 together with a protest fee of \$25.00 for each application on or before 12/16/2024. The protestant must also send a copy of the protest to the applicant.

MATHEW WEAVER, Director

Published on 11/27/2024 and 12/4/2024

Henman, Christina

From: Henman, Christina
Sent: Wednesday, November 20, 2024 3:35 PM
To: legals@idahostatesman.com
Subject: Legal Notice for Idaho Statesman
Attachments: 89436 Idaho Statesman.docx

LEGAL NOTICE DEPARTMENT
IDAHO STATESMAN
PO BOX 40
BOISE, ID 83707

RE: Transfer No. 89436
Water Right No(s). 32-101, 32-63, 32-64, 32-65, 32-74, 32-75, 32-76, 32-83

Dear Legal Notice Department:

Please publish the enclosed legal notice on the dates indicated (once a week for two consecutive weekly issues). If you cannot publish the notice on the proposed dates, please contact us immediately.

An affidavit of publication must be submitted to the Department along with the publication bill. Please send the affidavit and bill to this office before 12/16/2024. Your cooperation is appreciated.

Thank You,



Christina Henman
Administrative Assistant
IDWR, Eastern Region
900 N Skyline Ste. A
Idaho Falls, ID 83402
Phone: (208) 525-7161

**NOTICE OF PROPOSED CHANGE OF WATER RIGHT
TRANSFER NO. 89436**

RENO DITCH CO LLC, 711 E TURTLE POINT DR, IVINS, UT 84738-6775 has filed Application No. 89436 for changes to the following water rights within CLARK County(s): Right No(s). 32-101, 32-63, 32-64, 32-65, 32-74, 32-75, 32-76, 32-83; to see a full description of these rights and the proposed transfer, please see <https://research.idwr.idaho.gov/apps/waterrights/querynewtransfers>. The purpose of the transfer is to change a portion of the above rights as follows: change nature of use, period of use and place of use. Proposed uses are diversion to storage of 14.16 cfs from Birch Creek from 4/1 to 11/1, irrigation storage of 1929.1 af from 1/1 to 12/31, and irrigation from storage of 1929.1 af within the existing 5723-acre permissible place of use from 4/1 to 11/1. Proposed place of use for irrigation storage is in NENE and SENE Sec 7, and NWNW and SWNW Sec 8, T08N R31E.

For additional information concerning the property location, contact Eastern Region office at (208)525-7161. Protests may be submitted based on the criteria of Idaho Code Sec. 42-222. Any protest against the proposed change must be filed with the Department of Water Resources, Eastern Region, 900 N SKYLINE DR STE A, IDAHO FALLS ID 83402-1718 together with a protest fee of \$25.00 for each application on or before 12/16/2024. The protestant must also send a copy of the protest to the applicant.

MATHEW WEAVER, Director

Published on 11/27/2024 and 12/4/2024



INTERIM AD DRAFT

This is the proof of your ad scheduled to run in **Magic Valley Times-News** on the dates indicated below. If changes are needed, please contact us prior to deadline at help@column.us

Notice ID: DusuCxjaHbljW8ANF4xu | **Proof Updated: Nov. 20, 2024 at 03:41pm MST**
Notice Name: 89436 Reno Ditcy

See Proof on Next Page

This is not an invoice. Below is an estimated price, and it is subject to change. You will receive an invoice with the final price upon invoice creation by the publisher.

FILER

ID Dept of WATER RESOURCES
christina.henman@idwr.idaho.gov
(208) 525-7161

FILING FOR

Magic Valley Times-News

Columns Wide: 2

Ad Class: Legals

11/28/2024: General Legal	41.90
12/05/2024: General Legal	36.67
Affidavit Fee	9.00

Total	\$87.57
--------------	----------------

**NOTICE OF PROPOSED CHANGE OF WATER RIGHT
TRANSFER NO. 89436**

RENO DITCH CO LLC , 711 E TURTLE POINT DR, IVINS, UT 84738-6775 has filed Application No. 89436 for changes to the following water rights within CLARK County(s): Right No(s). 32-101, 32-63, 32-64, 32-65, 32-74, 32-75, 32-76, 32-83; to see a full description of these rights and the proposed transfer, please see <https://research.idwr.idaho.gov/apps/waterrights/querynewtransfers>. The purpose of the transfer is to change a portion of the above rights as follows: change nature of use, period of use and place of use. Proposed uses are diversion to storage of 14.16 cfs from Birch Creek from 4/1 to 11/1, irrigation storage of 1929.1 af from 1/1 to 12/31, and irrigation from storage of 1929.1 af within the existing 5723-acre permissible place of use from 4/1 to 11/1. Proposed place of use for irrigation storage is in NENE and SENE Sec 7, and NWNW and SWNW Sec 8, T08N R31E.

For additional information concerning the property location, contact Eastern Region office at (208)525-7161. Protests may be submitted based on the criteria of Idaho Code Sec. 42-222. Any protest against the proposed change must be filed with the Department of Water Resources, Eastern Region, 900 N SKYLINE DR STE A, IDAHO FALLS ID 83402-1718 together with a protest fee of \$25.00 for each application on or before 12/16/2024. The protestant must also send a copy of the protest to the applicant.

MATHEW WEAVER, Director

Publish: November 28, December 5, 2024

#####

Henman, Christina

From: Henman, Christina
Sent: Wednesday, November 20, 2024 3:35 PM
To: legals@lmtribune.com
Subject: Legal Notice for Lewiston Tribune
Attachments: 89436 Times News, Lewiston Tribune.docx

LEGAL NOTICE DEPARTMENT
IDAHO STATESMAN
PO BOX 40
BOISE, ID 83707

RE: Transfer No. 89436
Water Right No(s). 32-101, 32-63, 32-64, 32-65, 32-74, 32-75, 32-76, 32-83

Dear Legal Notice Department:

Please publish the enclosed legal notice on the dates indicated (once a week for two consecutive weekly issues). If you cannot publish the notice on the proposed dates, please contact us immediately.

An affidavit of publication must be submitted to the Department along with the publication bill. Please send the affidavit and bill to this office before 12/16/2024. Your cooperation is appreciated.

Thank You,



Christina Henman
Administrative Assistant
IDWR, Eastern Region
900 N Skyline Ste. A
Idaho Falls, ID 83402
Phone: (208) 525-7161

**NOTICE OF PROPOSED CHANGE OF WATER RIGHT
TRANSFER NO. 89436**

RENO DITCH CO LLC, 711 E TURTLE POINT DR, IVINS, UT 84738-6775 has filed Application No. 89436 for changes to the following water rights within CLARK County(s): Right No(s). 32-101, 32-63, 32-64, 32-65, 32-74, 32-75, 32-76, 32-83; to see a full description of these rights and the proposed transfer, please see <https://research.idwr.idaho.gov/apps/waterrights/querynewtransfers>. The purpose of the transfer is to change a portion of the above rights as follows: change nature of use, period of use and place of use. Proposed uses are diversion to storage of 14.16 cfs from Birch Creek from 4/1 to 11/1, irrigation storage of 1929.1 af from 1/1 to 12/31, and irrigation from storage of 1929.1 af within the existing 5723-acre permissible place of use from 4/1 to 11/1. Proposed place of use for irrigation storage is in NENE and SENE Sec 7, and NWNW and SWNW Sec 8, T08N R31E.

For additional information concerning the property location, contact Eastern Region office at (208)525-7161. Protests may be submitted based on the criteria of Idaho Code Sec. 42-222. Any protest against the proposed change must be filed with the Department of Water Resources, Eastern Region, 900 N SKYLINE DR STE A, IDAHO FALLS ID 83402-1718 together with a protest fee of \$25.00 for each application on or before 12/16/2024. The protestant must also send a copy of the protest to the applicant.

MATHEW WEAVER, Director

Published on 11/28/2024 and 12/5/2024