
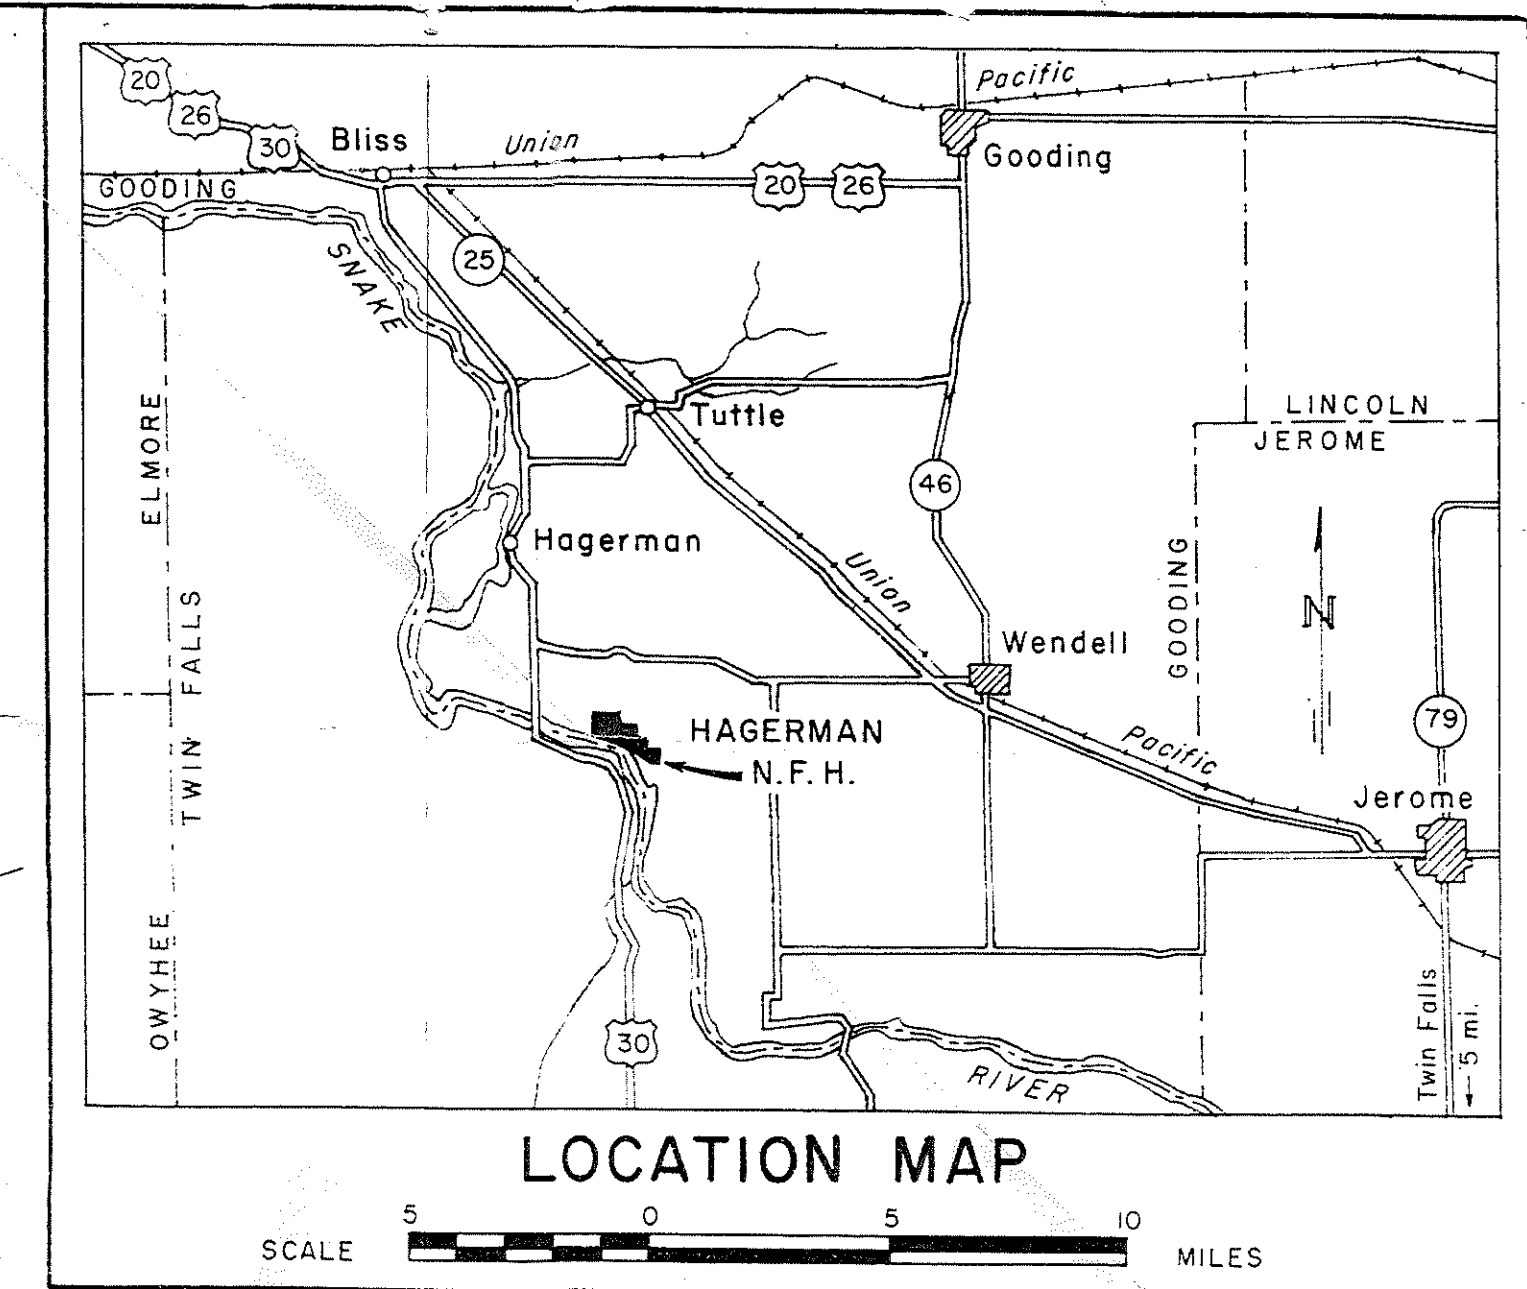


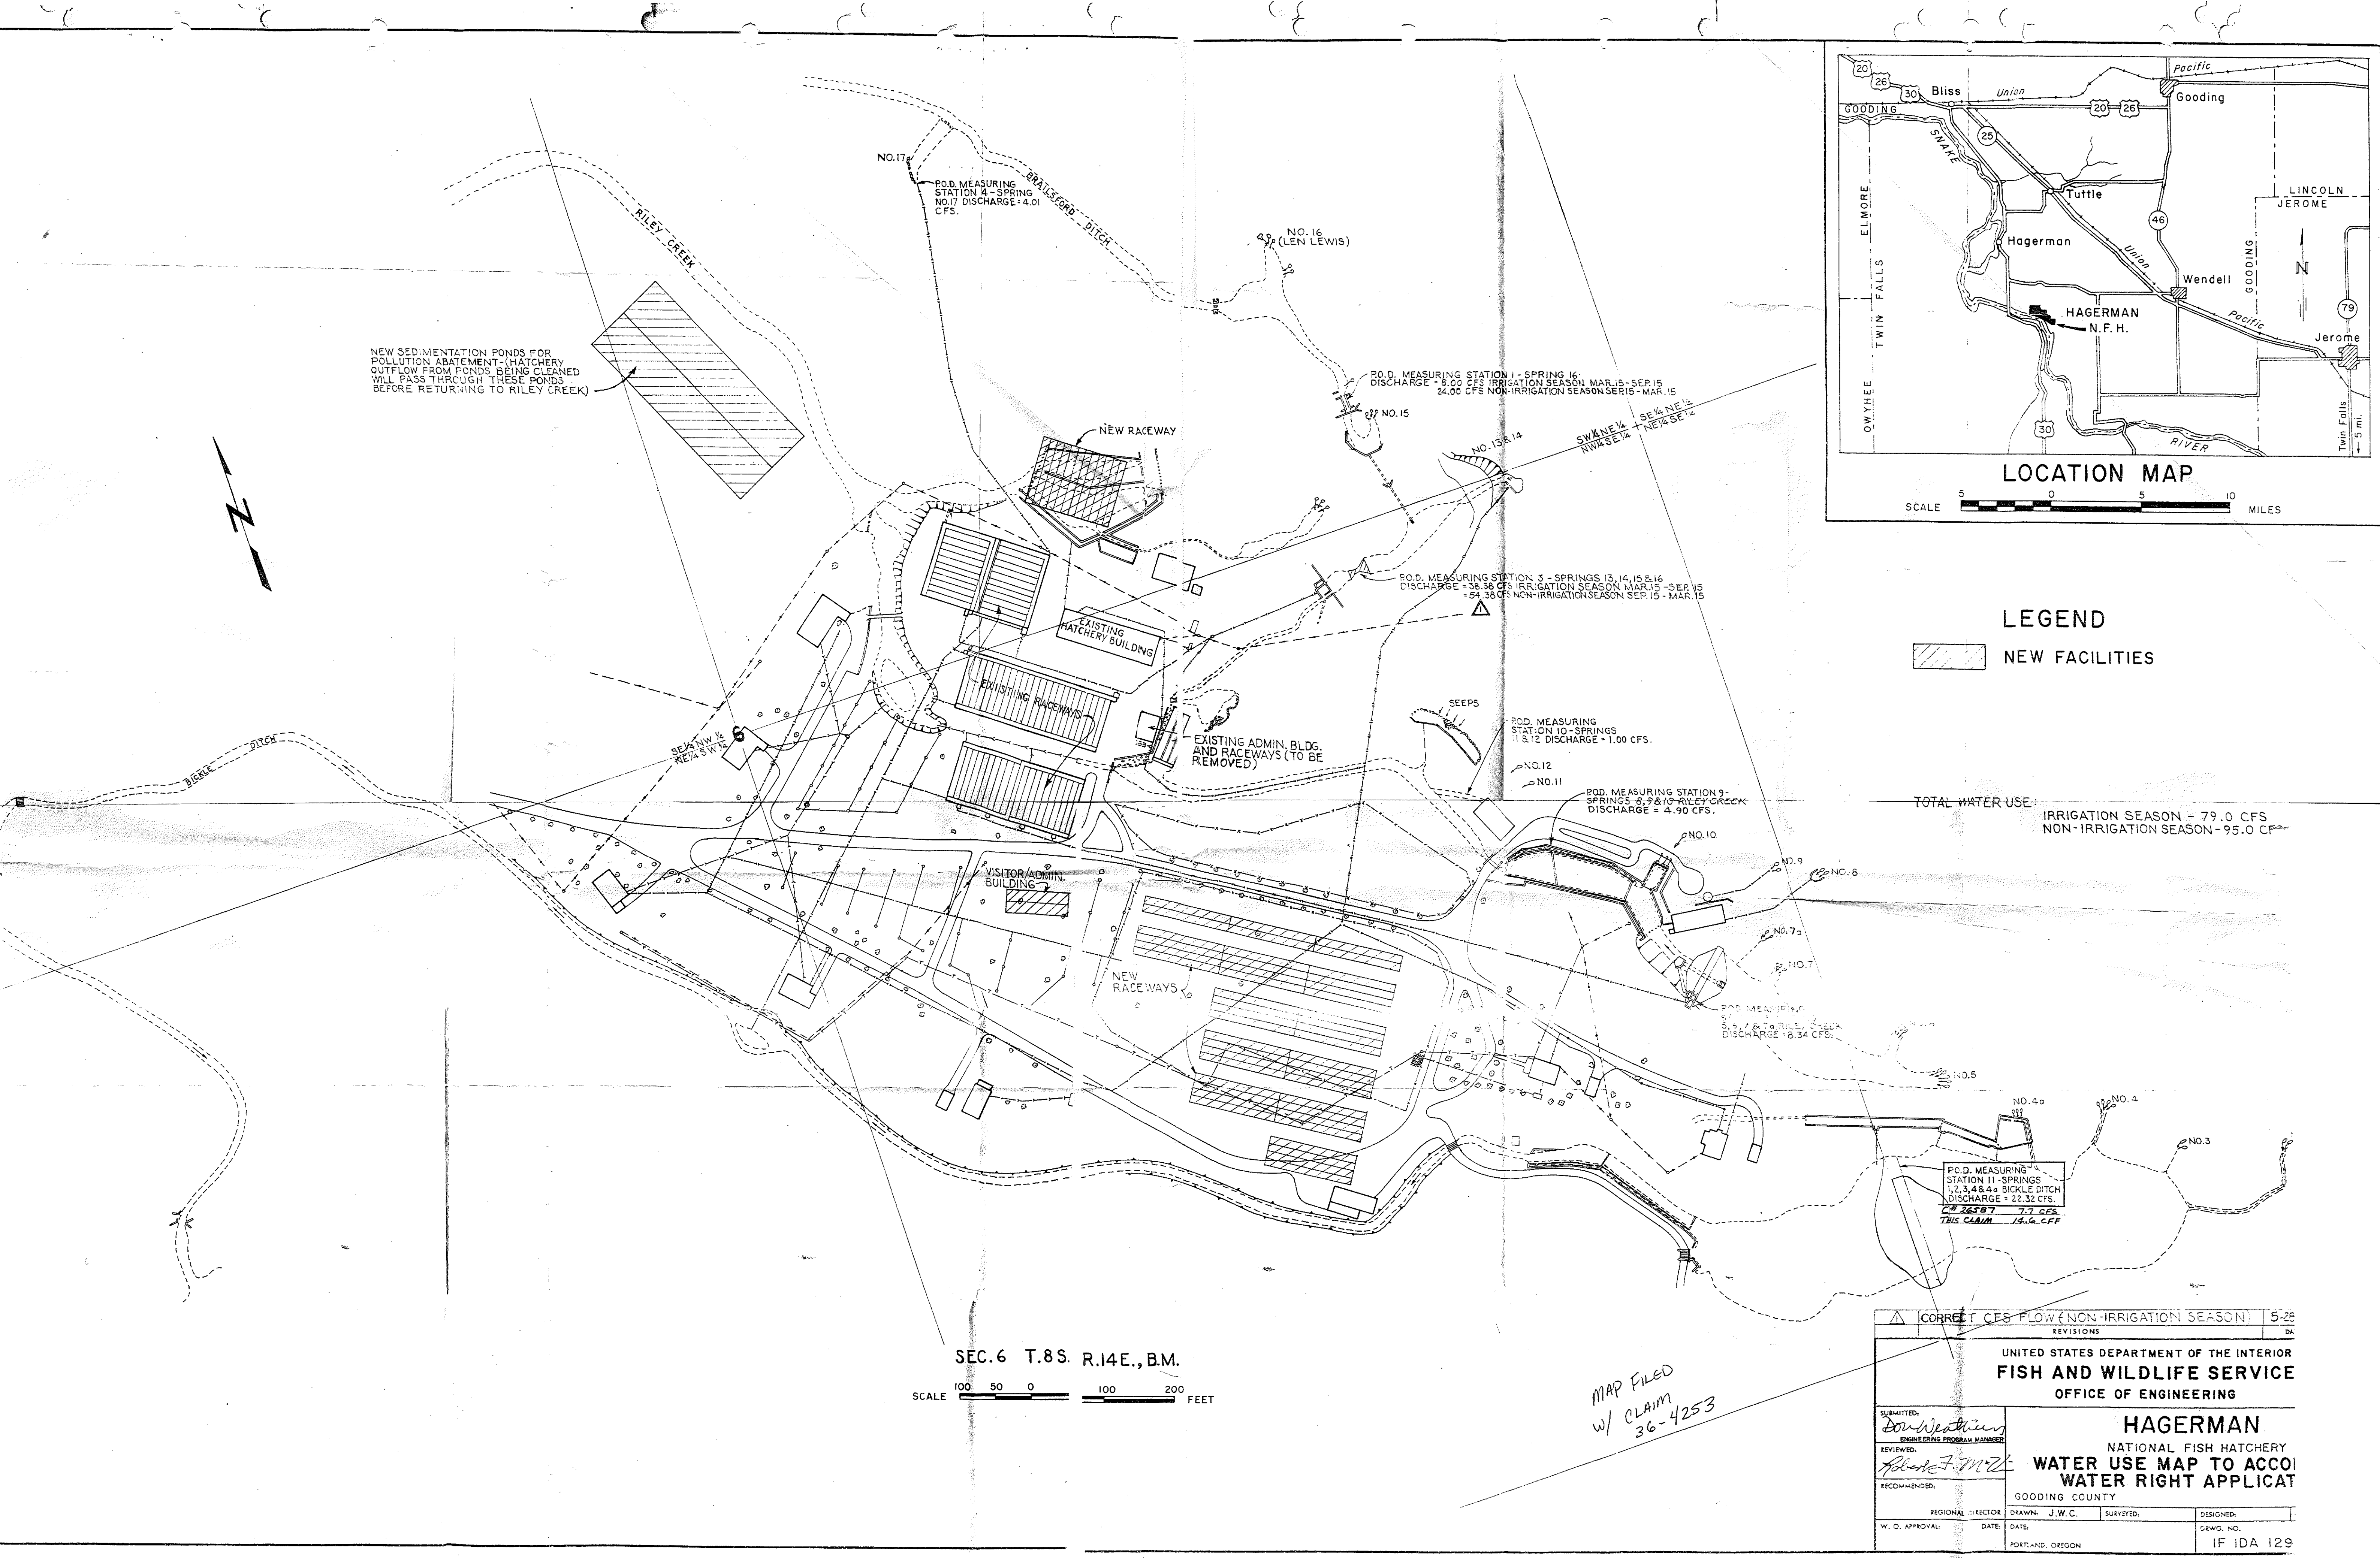

LEGEND

NEW FACILITIES

TOTAL WATER USE:

IRRIGATION SEASON - 79.0 CFS

NON-IRRIGATION SEASON - 95.0 CFS

CORRECT CFS FLOW (NON-IRRIGATION SEASON)		5-25	
REVISIONS			
UNITED STATES DEPARTMENT OF THE INTERIOR			
FISH AND WILDLIFE SERVICE			
OFFICE OF ENGINEERING			
SUBMITTED:		DA	
ENGINEERING PROGRAM MANAGER			
REVIEWED:			
RECOMMENDED:			
REGIONAL DIRECTOR		DESIGNED:	
W. O. APPROVAL		DATE	
DATE		DATE	
PORTLAND, OREGON		DRAWING NO.	
		IF DA 129	

HAGERMAN

NATIONAL FISH HATCHERY

WATER USE MAP TO ACCOMPANY

WATER RIGHT APPLICATION

GOODING COUNTY

NEW SEDIMENTATION POND FOR
POLLUTION ABATEMENT (HATCHERY
WILL PASS THROUGH THIS POND
BEFORE RETURNING TO RILEY CREEK)

P.O.D. MEASURING
STATION 4 - SPRING
NO. 17 DISCHARGE - 4.0 CFS

NO. 16
(LEN LEWIS)




P.O.D. MEASURING
STATION 10 - SPRINGS

DISCHARGE - 4.90 CFS


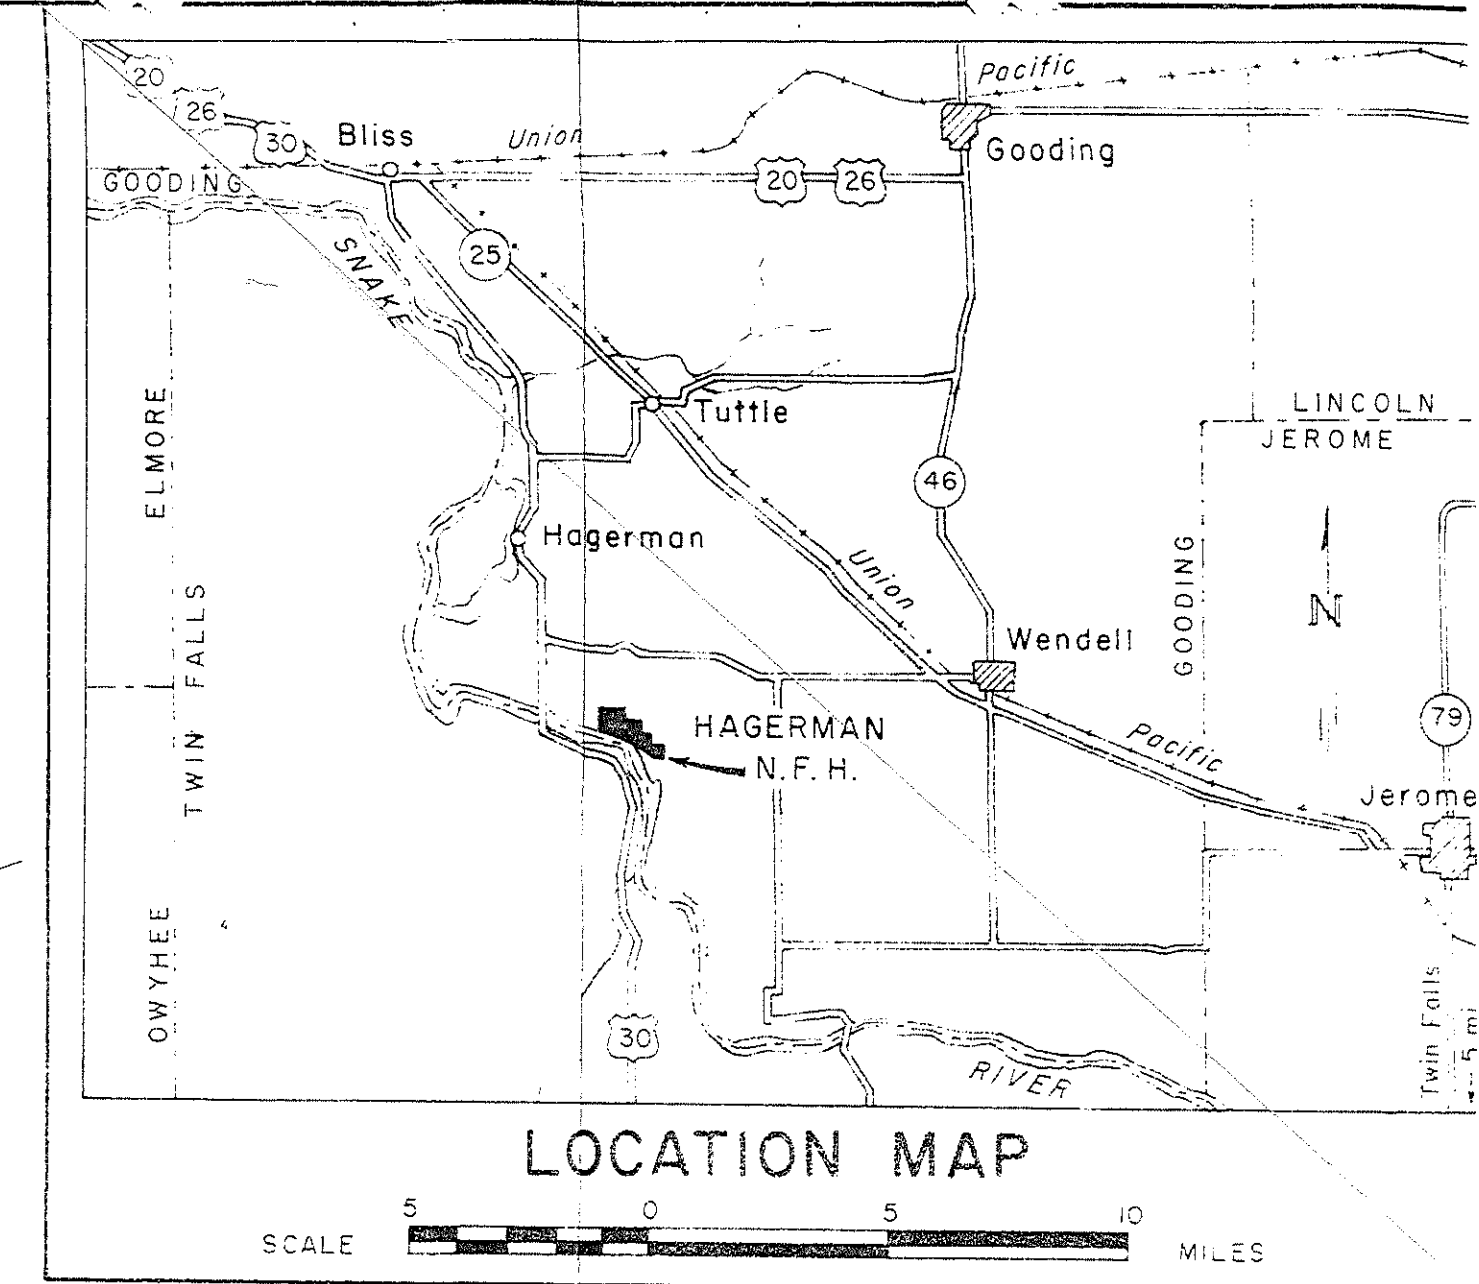

LEGEND

NEW FACILITIES

MICROFILMED
14" 2 5 1993


TOTAL WATER USE:
IRRIGATION SEASON - 79.0 CFS
NON-IRRIGATION SEASON - 95.0 CFS

SEC. 6 T. 8 S., R. 14 E., B. M.

SCALE 100 50 0 100 200 FEET

MAP FILED
w/ CLAIM
36-4252

UNITED STATES DEPARTMENT OF THE INTERIOR			
FISH AND WILDLIFE SERVICE			
OFFICE OF ENGINEERING			
HAGERMAN			
NATIONAL FISH HATCHERY			
WATER USE MAP TO ACCOMPANY			
WATER RIGHT APPLICATION			

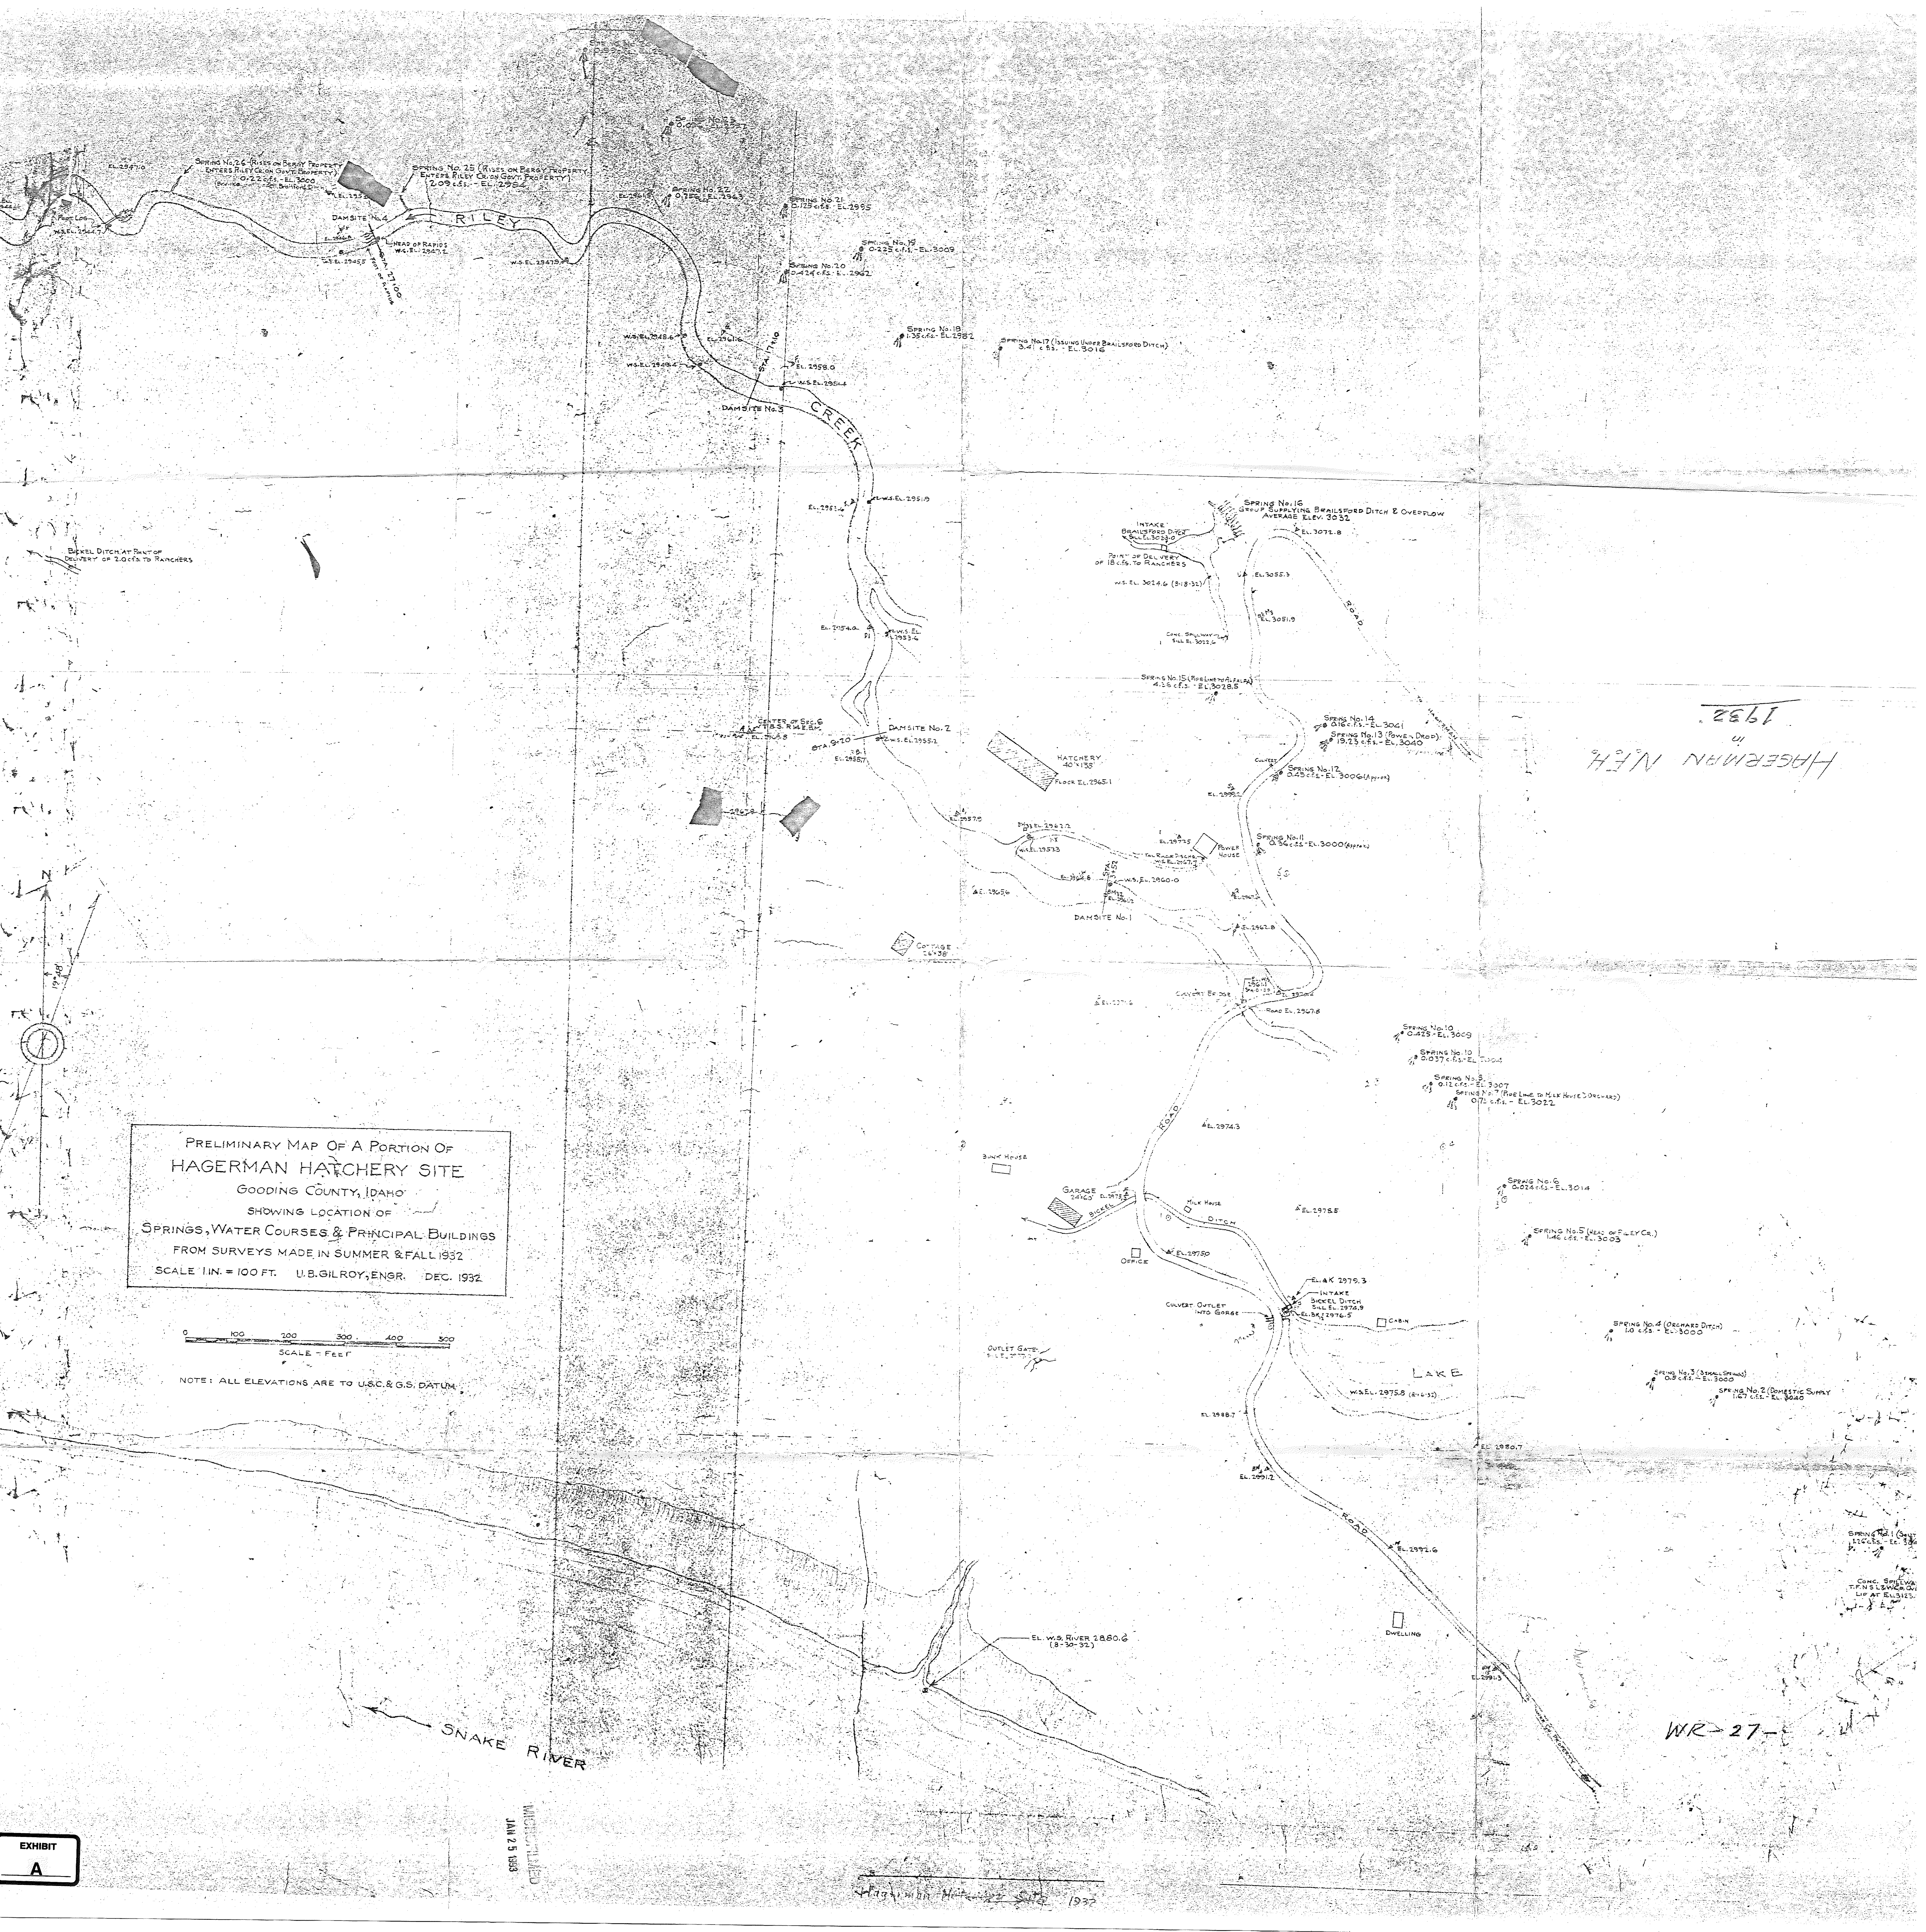

PRELIMINARY MAP OF A PORTION OF
HAGERMAN HATCHERY SITE
GOODING COUNTY, IDAHO
SHOWING LOCATION OF
SPRINGS, WATER COURSES & PRINCIPAL BUILDINGS
FROM SURVEYS MADE IN SUMMER & FALL 1932
SCALE 1 IN. = 100 FT. U.B. GILROY, ENGR. DEC. 1932

0 100 200 300 400 500
SCALE - FEET

NOTE: ALL ELEVATIONS ARE TO U.S.C. & G.S. DATUM





1932
HAGERMAN N.F.H.

WR-27-

EXHIBIT
A

JAN 25 1933

Hagerman Hatchery Site 1932

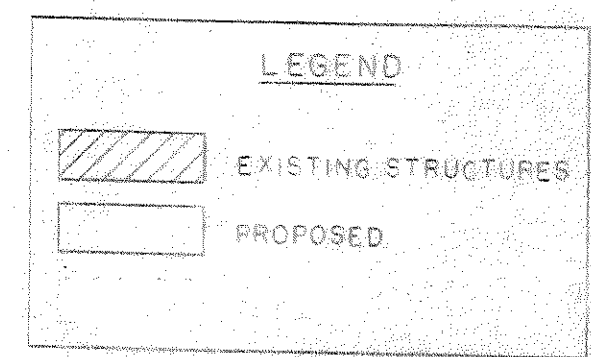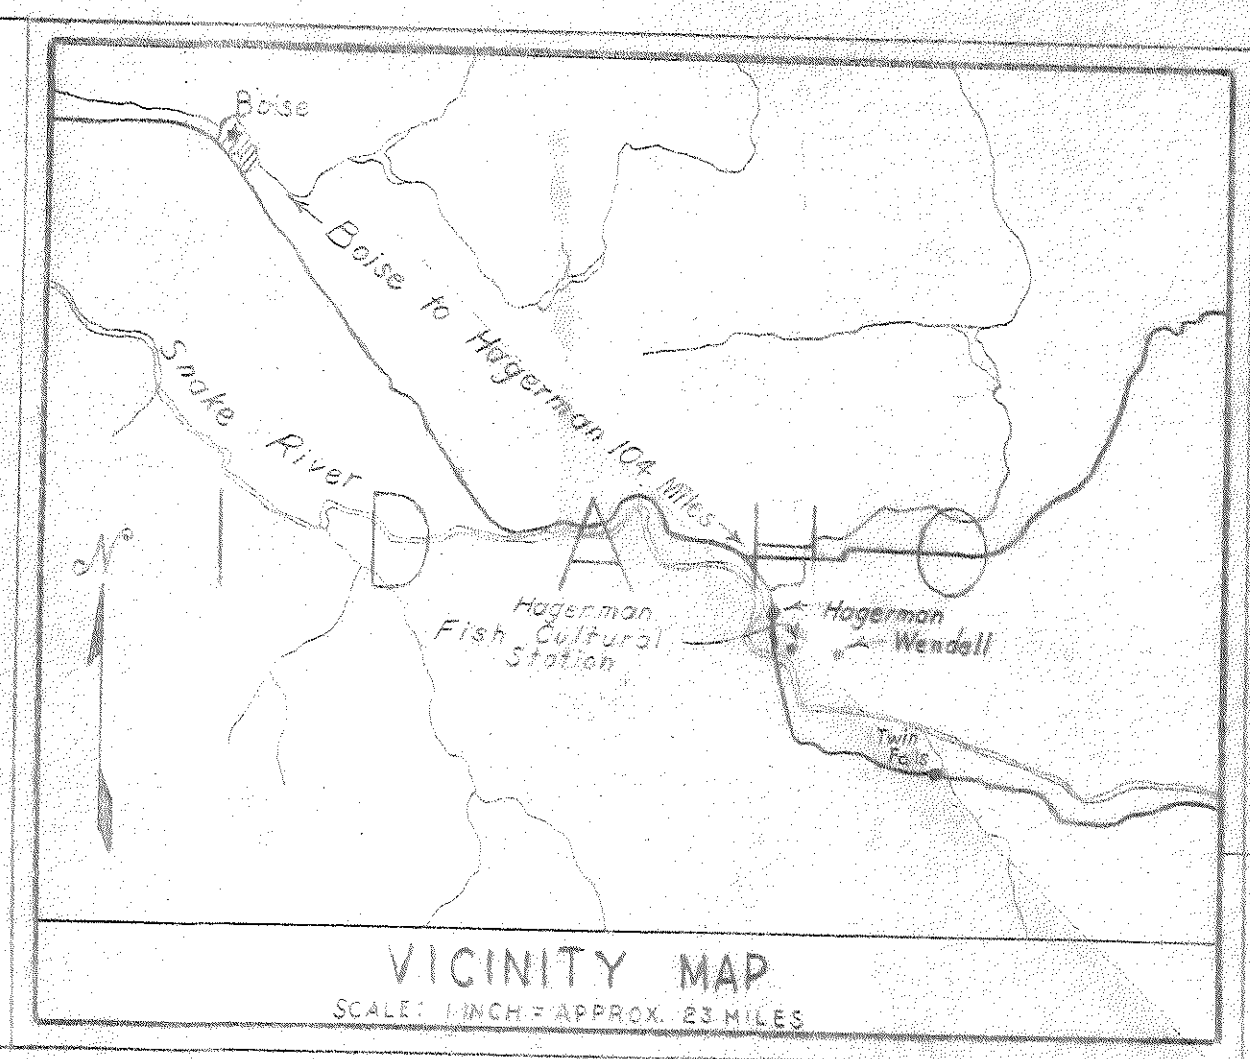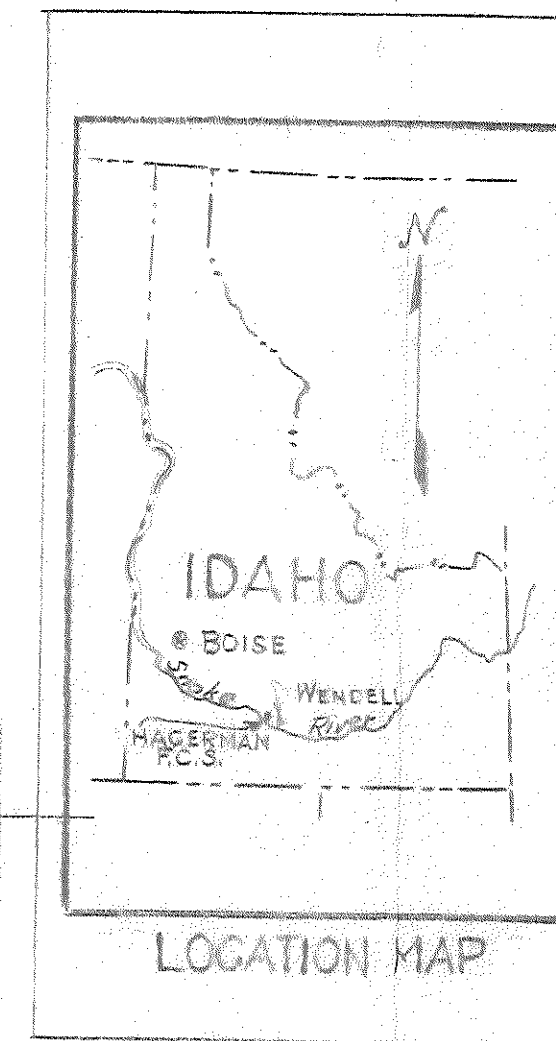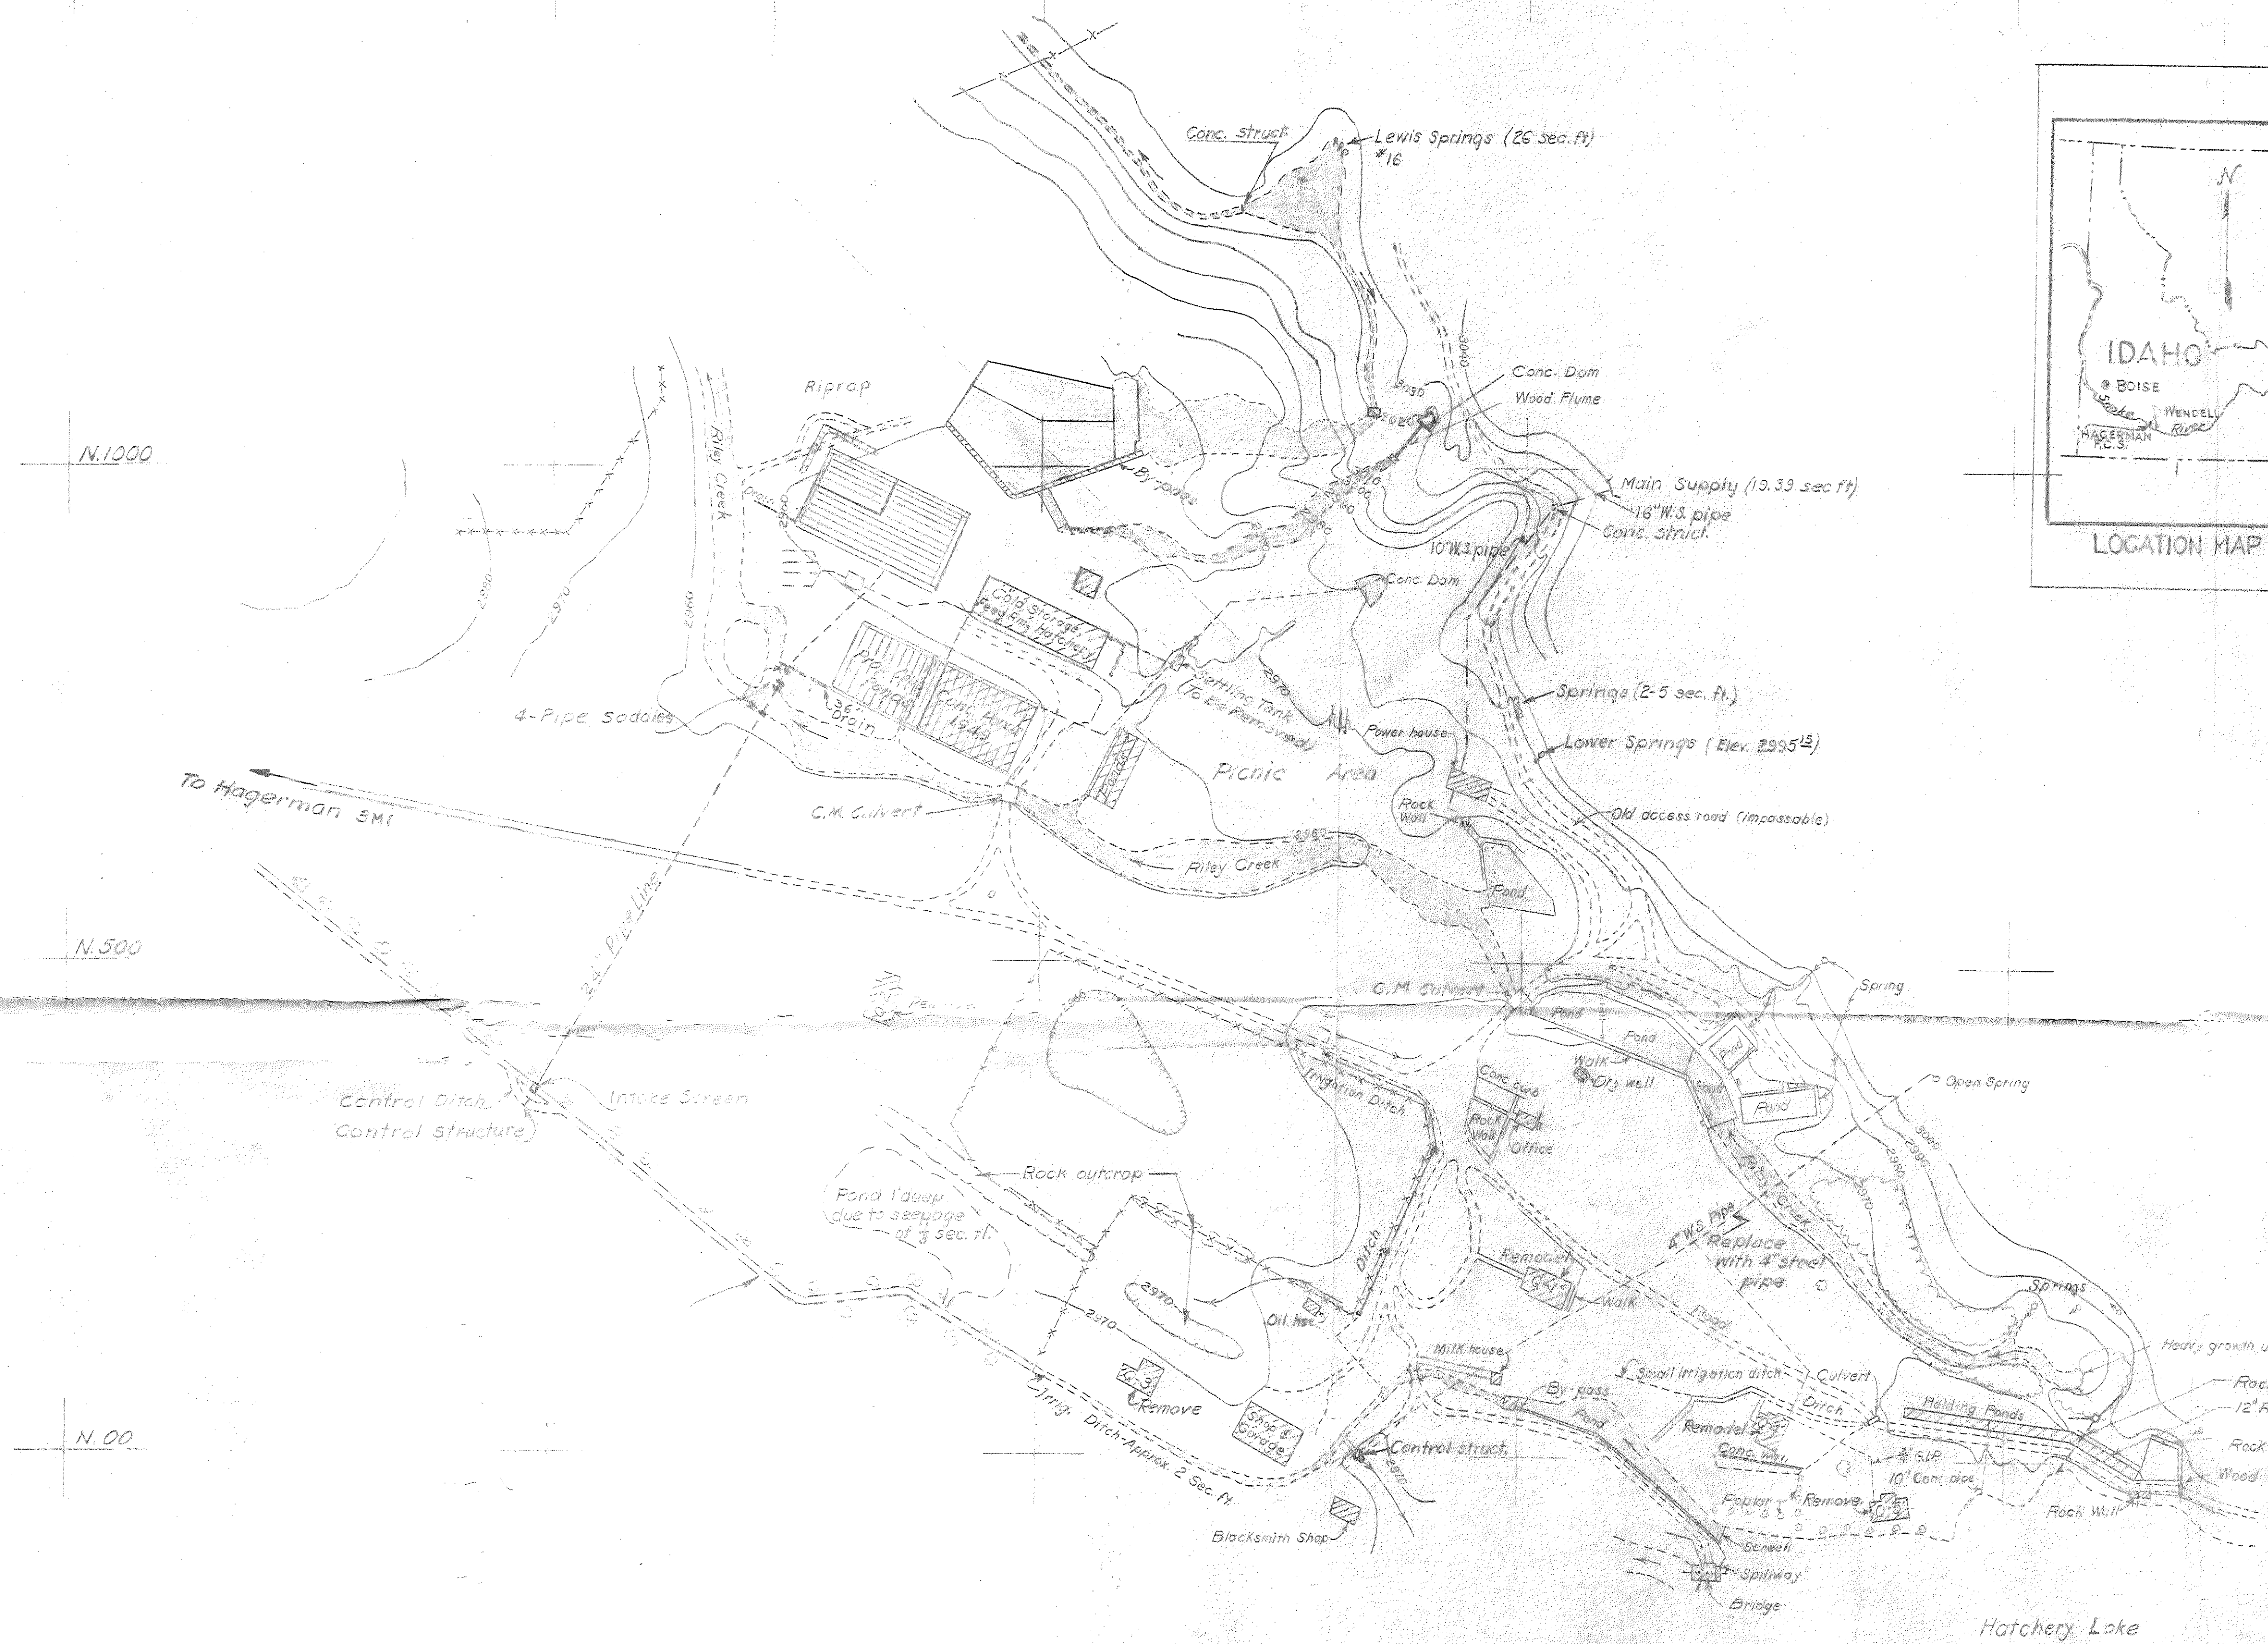

SCALE: 1"=100'

REVISION	DATE	DESCRIPTION	BY
DESIGNED BY:		U. S. DEPARTMENT OF THE INTERIOR FISH AND WILDLIFE SERVICE BRANCH OF GAME FISH AND HATCHERIES	
DRAWN BY:		HAGERMAN FISH CULTURAL STATION GENERAL LAYOUT	
CHECKED BY:		GOODING COUNTY	
SUBMITTED BY:		IDAHO	
RECOMMENDED BY:		APPROVED BY:	
DATE: 2-10-50		SHEET 2 OF 6	
PORTLAND, OREGON		RI-27-31	

1950 map

EXHIBIT
D

This Sheet For Exhibit

1950
POND/RACE
DETAIL
#13 #14 MAIN SPINDS

EXHIBIT
E



Scale 1" = 20'-0"

REVISION	10-16-50	DIMENSION & TEE SHOWN	CL
DESIGNED BY:	<i>J. To Huerfano</i>	DESCRIPTION	BY
DRAWN BY:	J. To Huerfano	U. S. DEPARTMENT OF THE INTERIOR FISH AND WILDLIFE SERVICE BRANCH OF GAME FISH AND HATCHERIES	
CHECKED BY:	E.S.R.	HAGERMAN	
SUBMITTED BY:	<i>[Signature]</i>	FISH-CULTURAL STATION	
RECOMMENDED BY:	<i>[Signature]</i>	WATER SUPPLY TO HATCHERY & PONDS	
DATE	8-18-50	GOODING CO.	IDALIC
PORTLAND, OREGON	SHEET 3 OF 3		RI-27-56

