
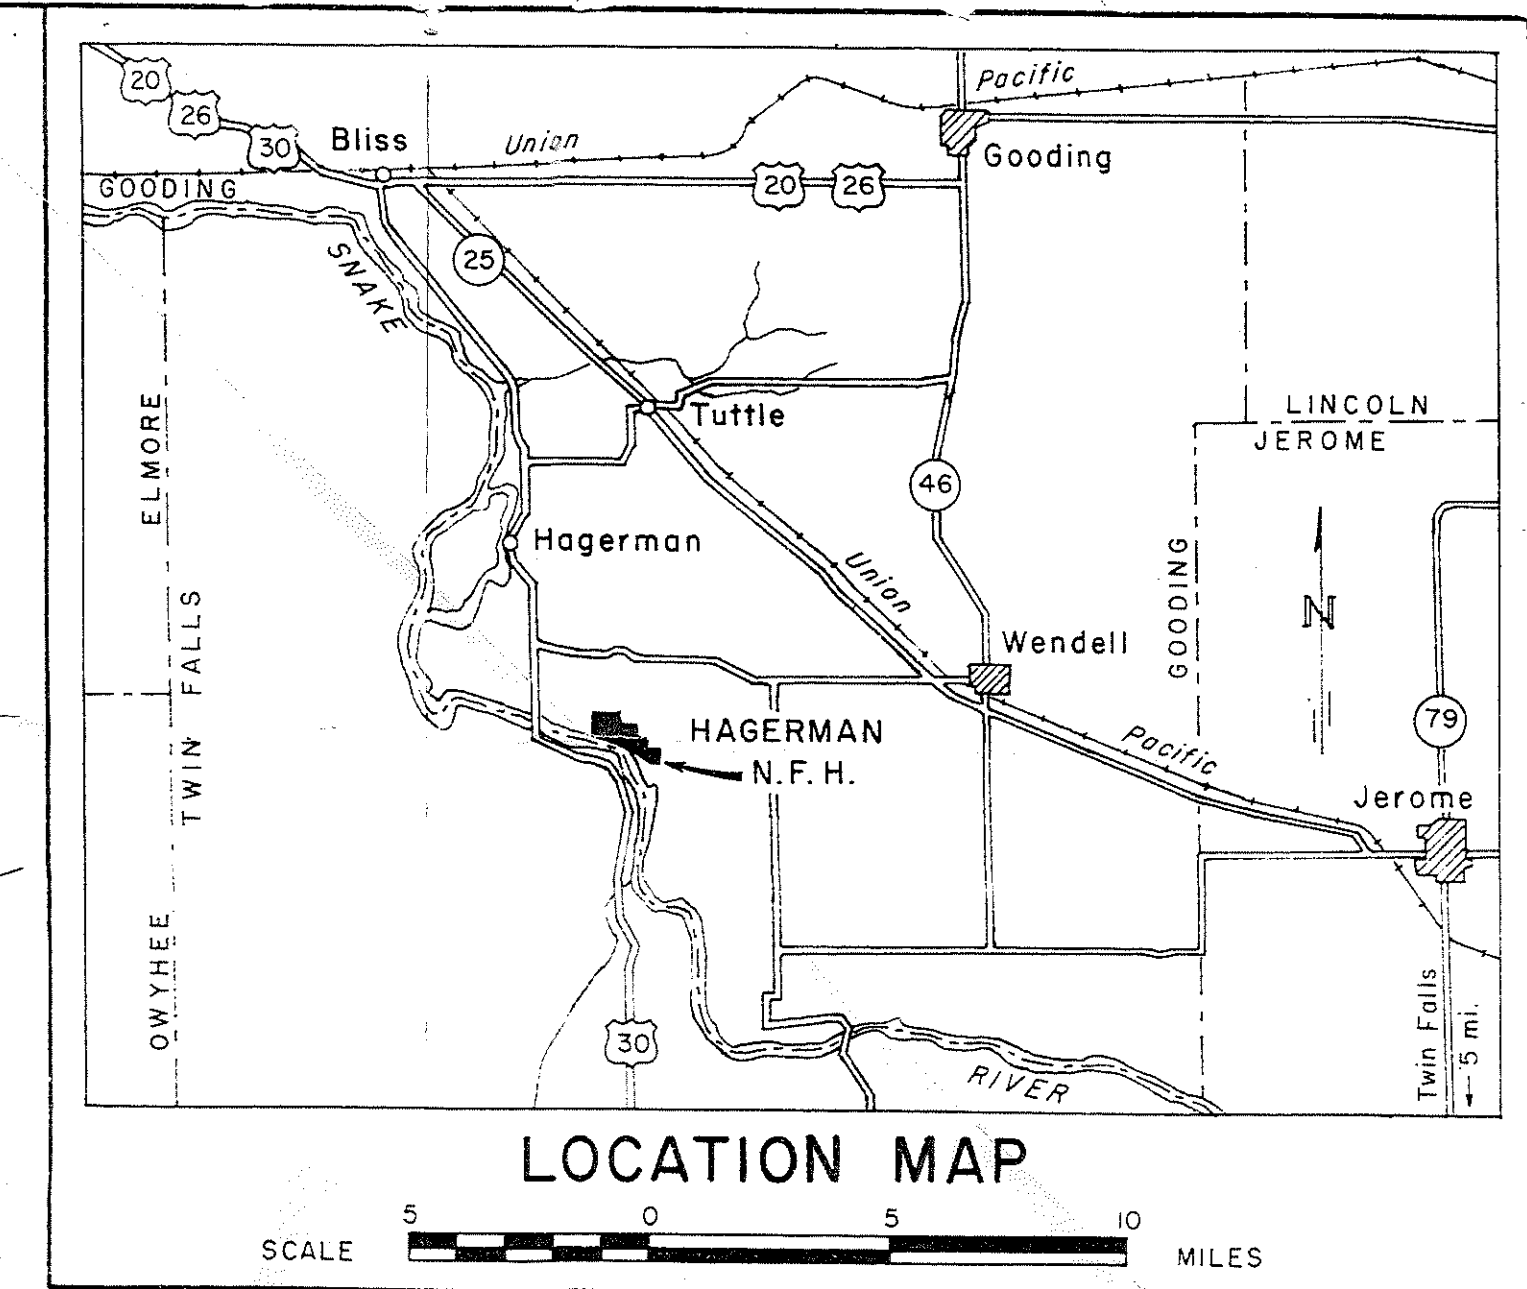


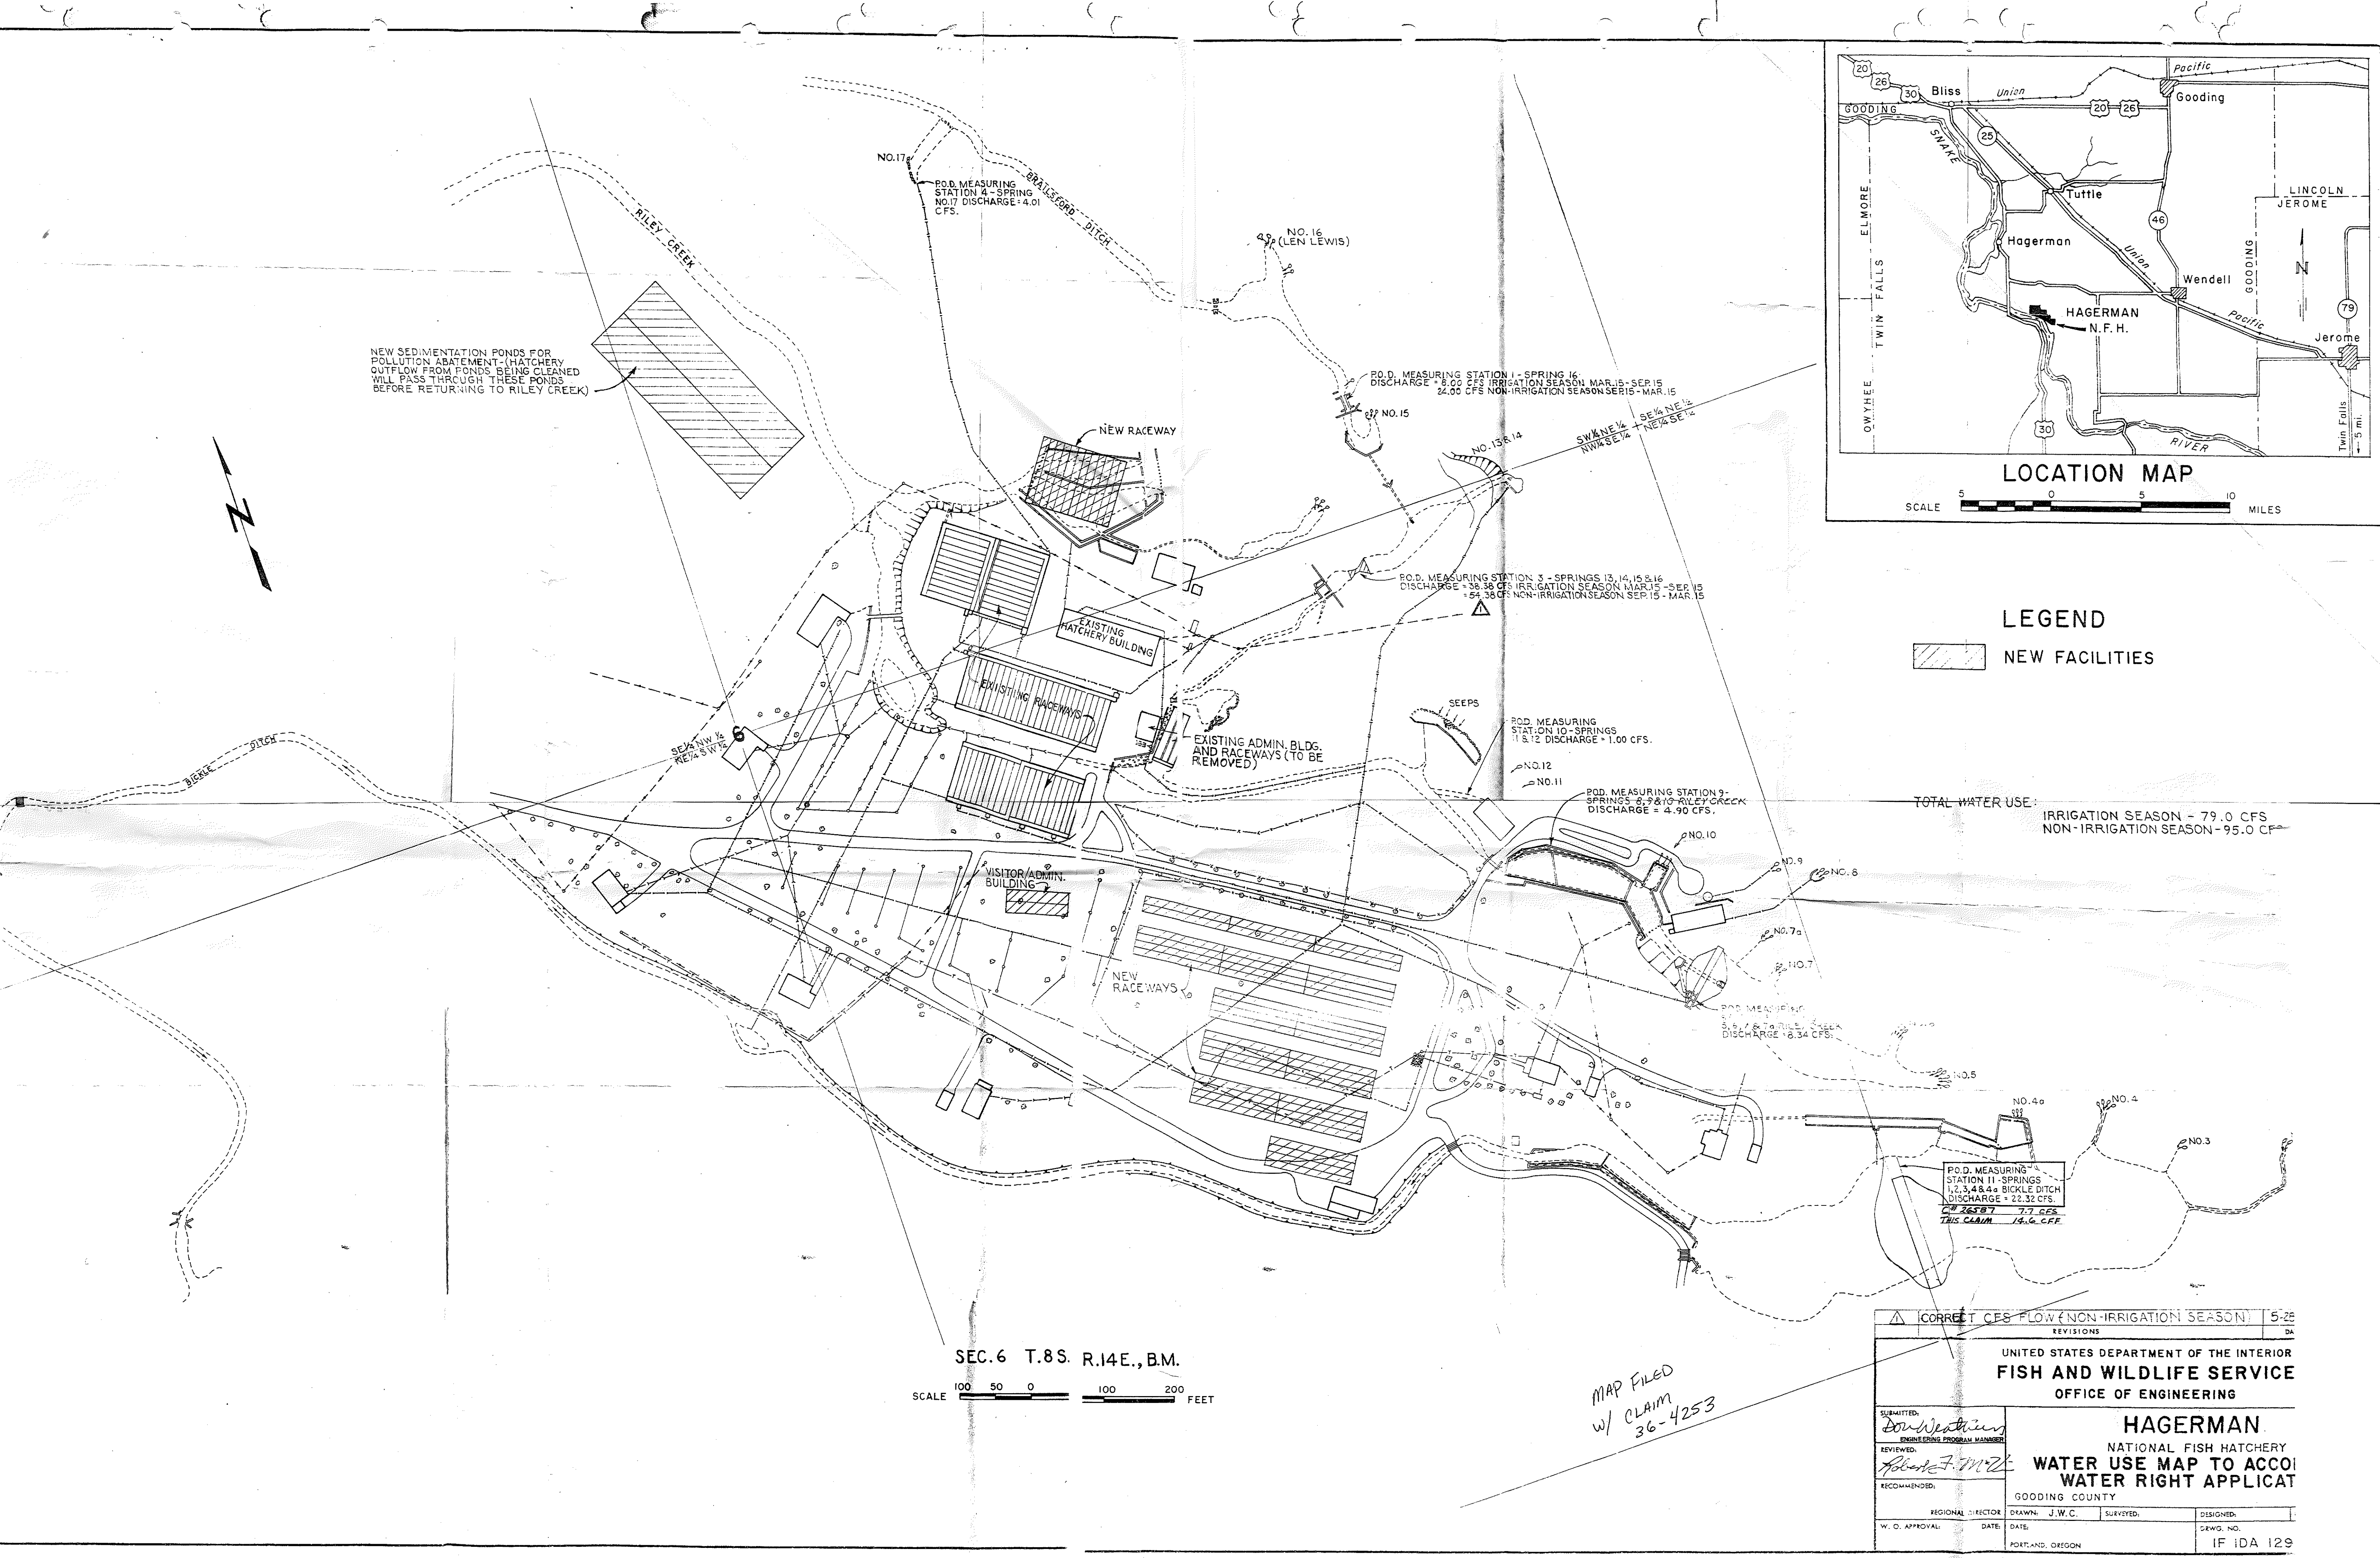

LEGEND

NEW FACILITIES

TOTAL WATER USE:

IRRIGATION SEASON - 79.0 CFS

NON-IRRIGATION SEASON - 95.0 CFS

CORRECT CFS FLOW (NON-IRRIGATION SEASON)		5-25	
REVISIONS			
UNITED STATES DEPARTMENT OF THE INTERIOR			
FISH AND WILDLIFE SERVICE			
OFFICE OF ENGINEERING			
SUBMITTED:		DA	
ENGINEERING PROGRAM MANAGER			
REVIEWED:			
RECOMMENDED:			
REGIONAL DIRECTOR		DESIGNED:	
W. O. APPROVAL		DATE	
DATE		DATE	
PORTLAND, OREGON		DRAWING NO.	
		IF DA 129	


HAGERMAN

NATIONAL FISH HATCHERY

WATER USE MAP TO ACCOMPANY

WATER RIGHT APPLICATION

GOODING COUNTY

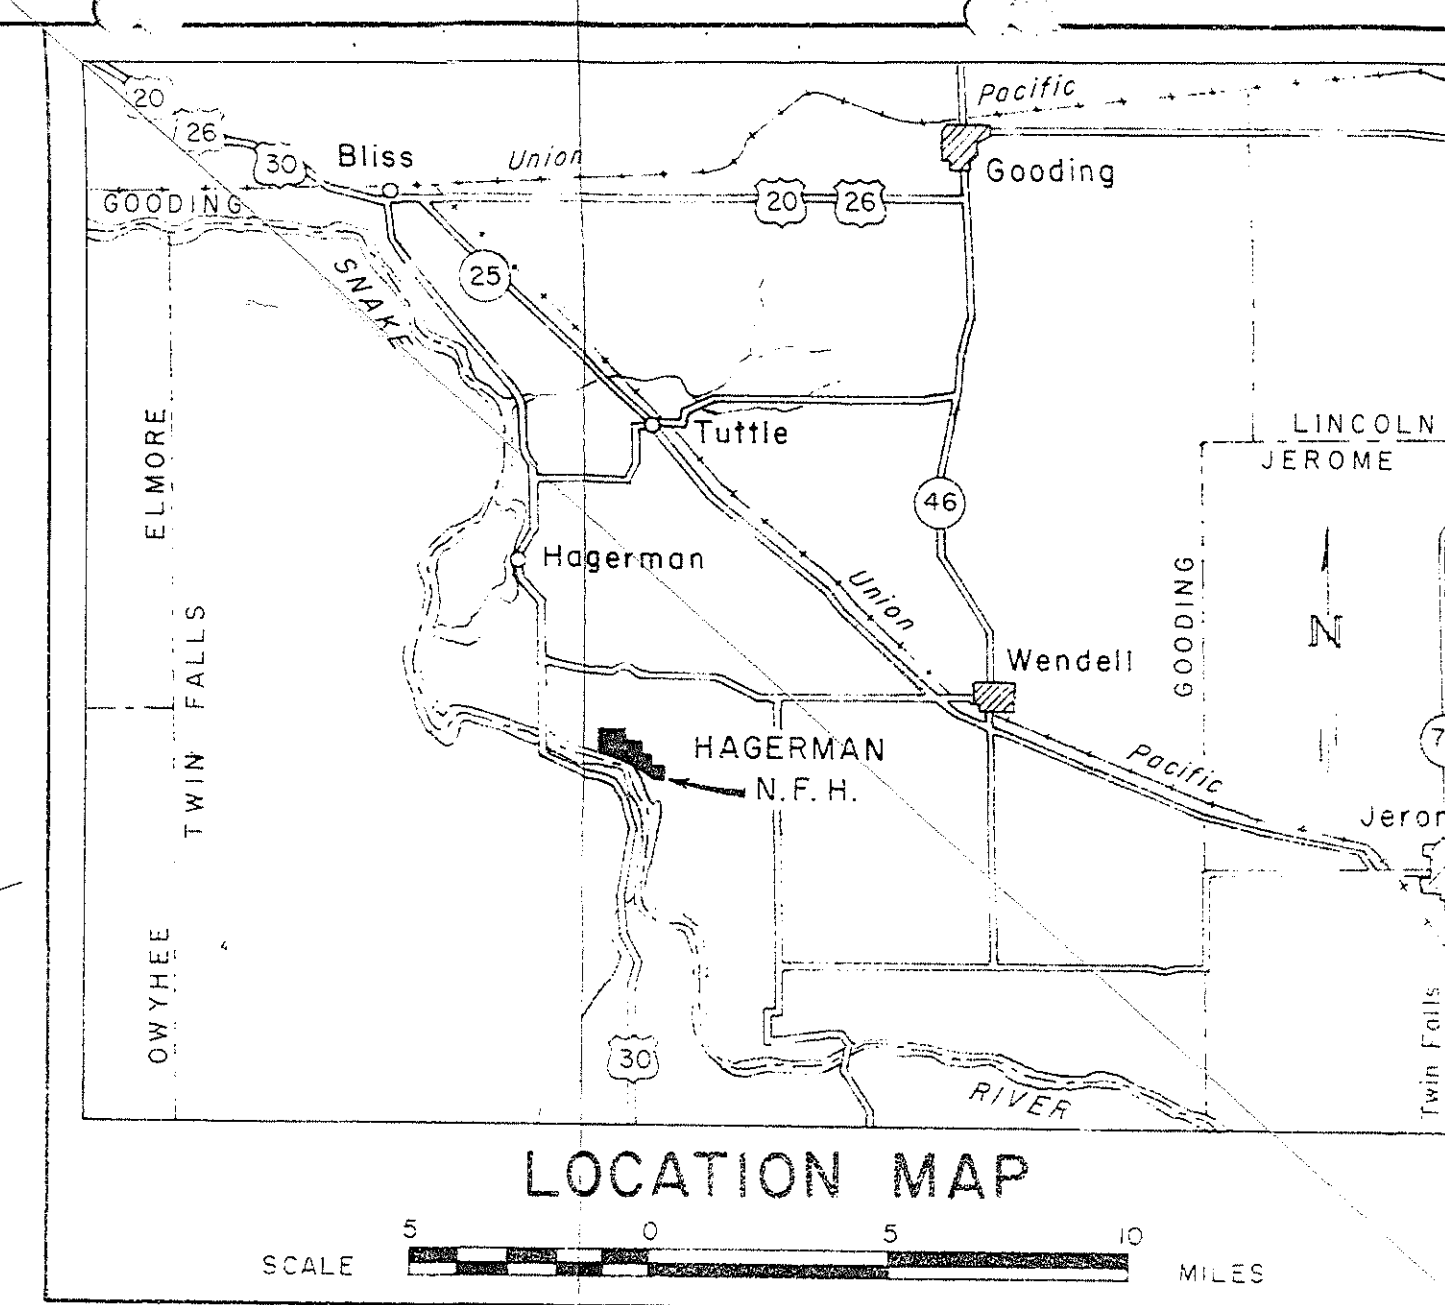

NEW FACILITIES


'A' 25 1993

TOTAL WATER USE:
IRRIGATION SEASON - 79.0 CFS
NON-IRRIGATION SEASON - 95.0 CFS

SCALE 100 50 0 100 200 FEET

MAP FILED
w/ CLAIM
36-4252

UNITED STATES DEPARTMENT OF THE INTERIOR	
FISH AND WILDLIFE SERVICE	
OFFICE OF ENGINEERING	
HAGERMAN	
NATIONAL FISH HATCHERY	
WATER USE MAP TO ACCOMPANY WATER RIGHT APPLICATION	
BLaine COUNTY	
DATE	FILED
APPROVED	SIGNED
DATE	FILED

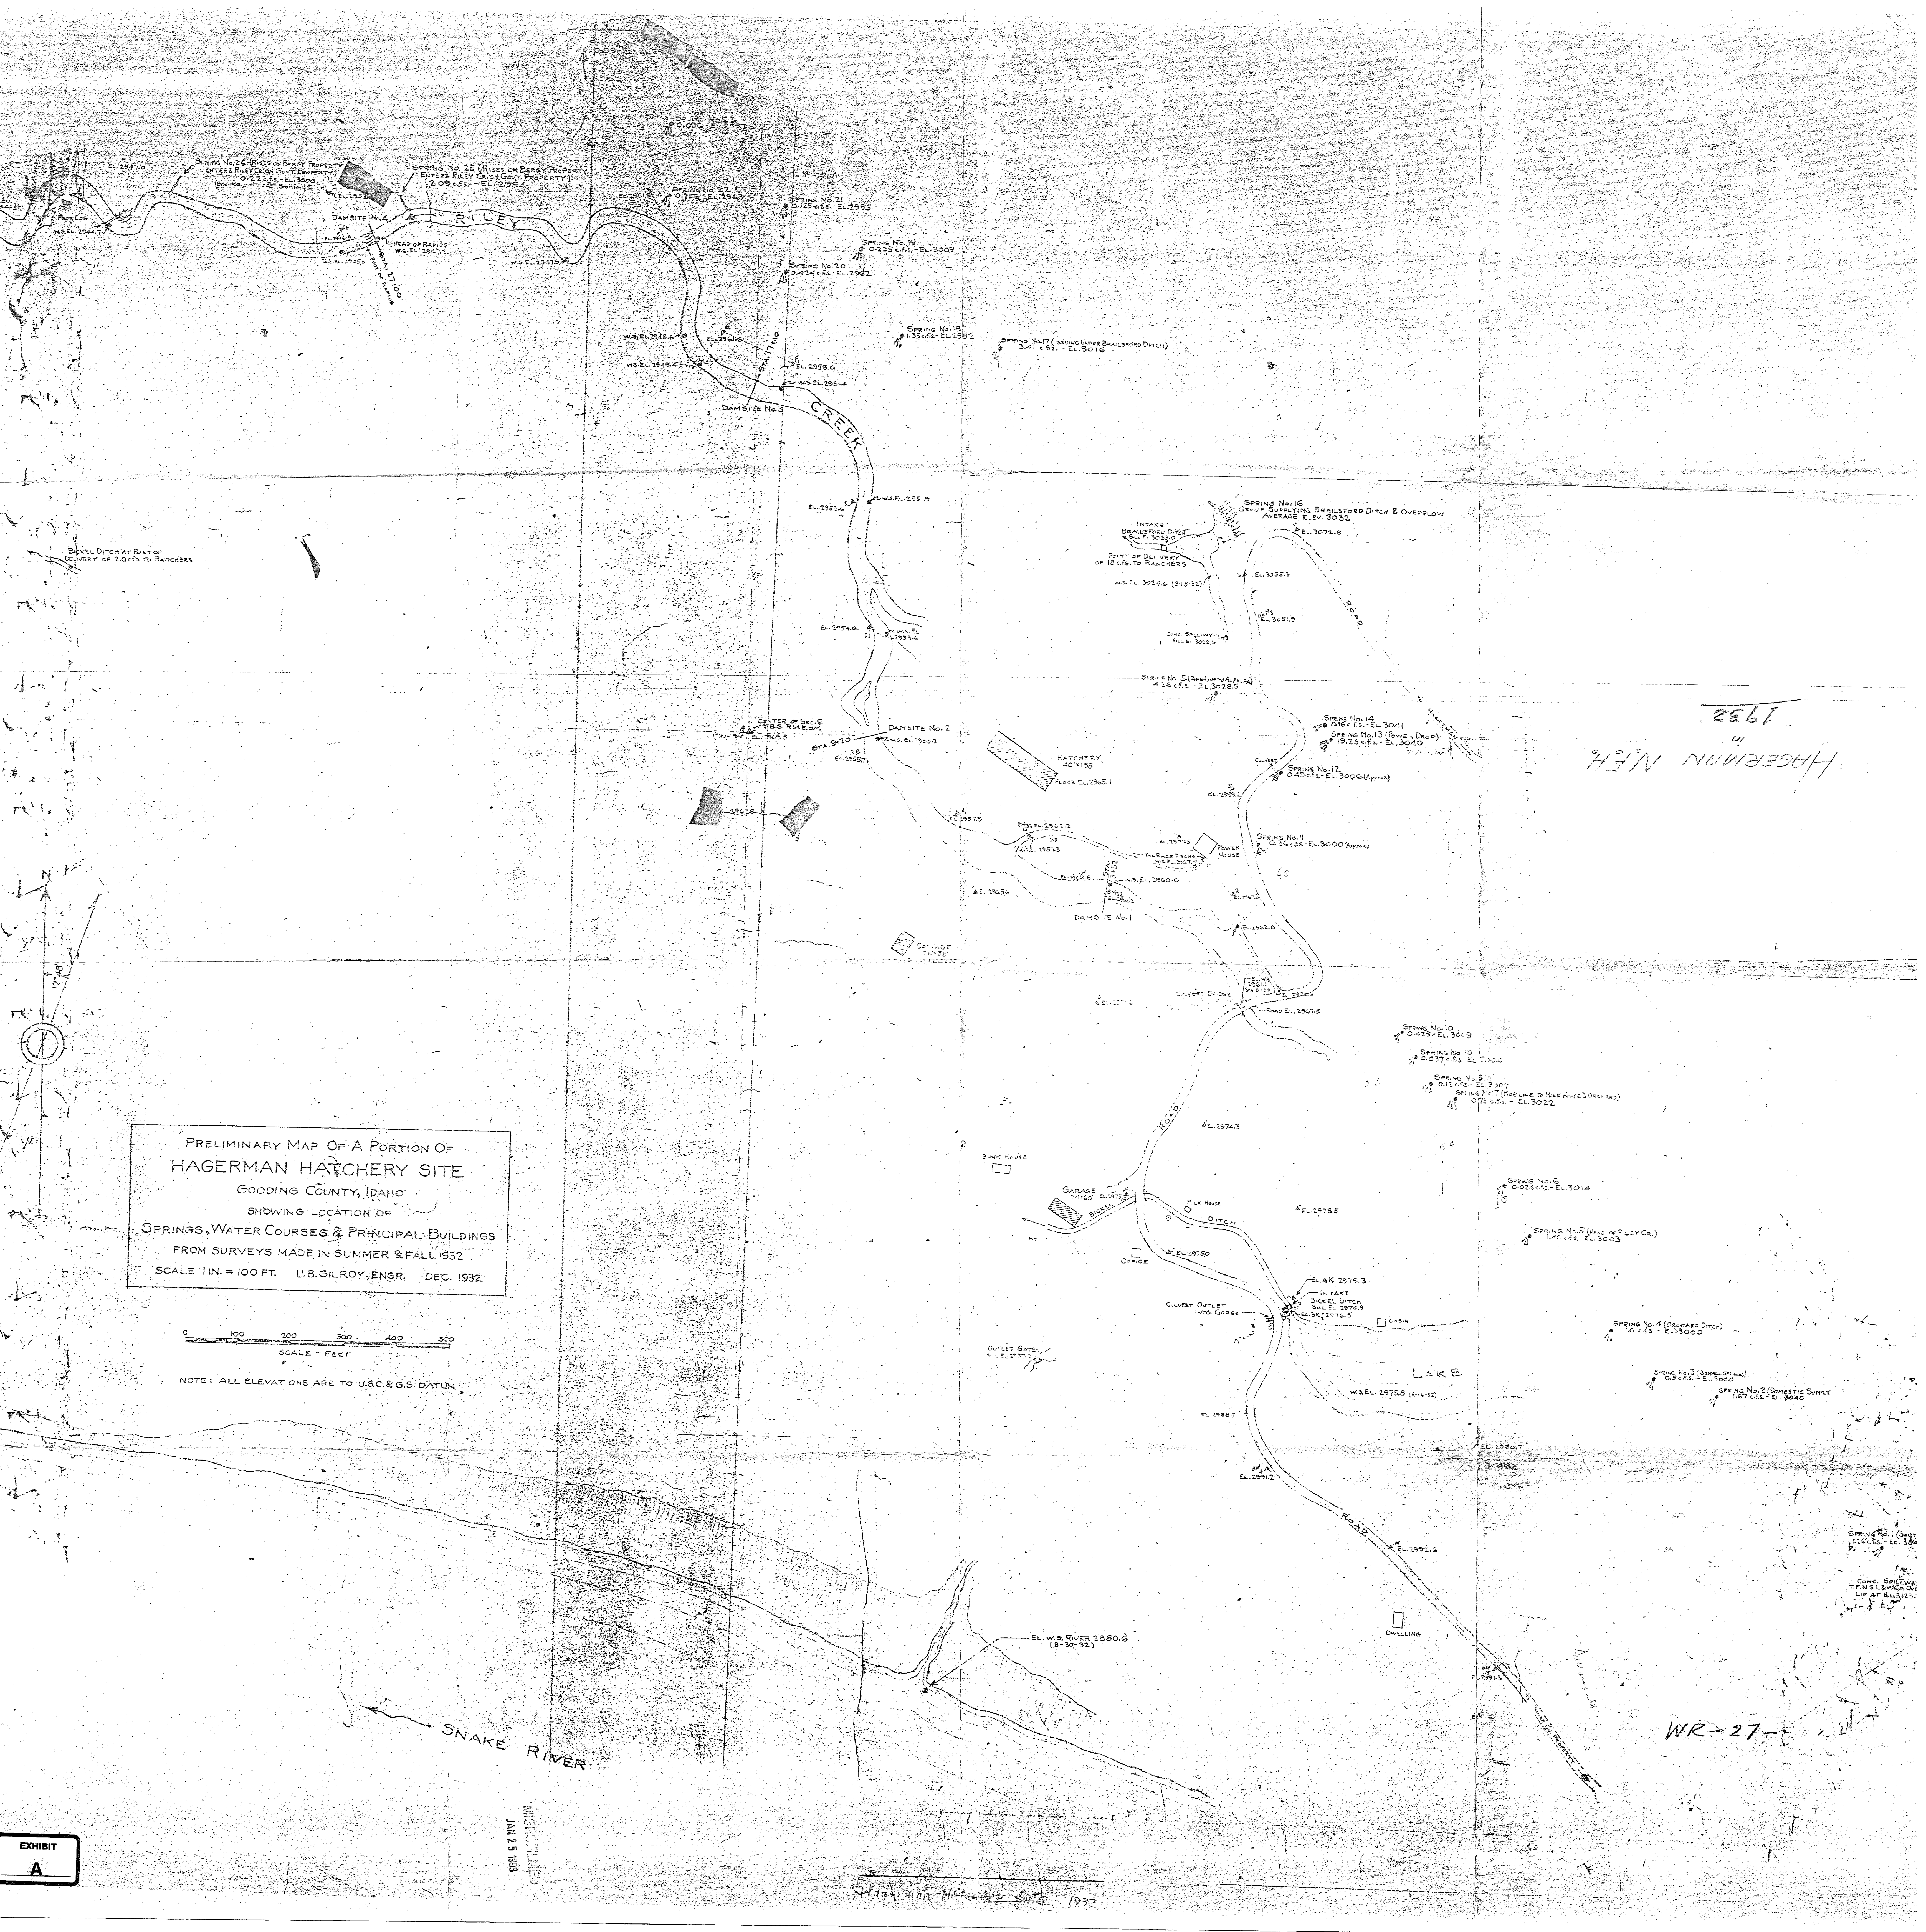

PRELIMINARY MAP OF A PORTION OF
HAGERMAN HATCHERY SITE
GOODING COUNTY, IDAHO
SHOWING LOCATION OF
SPRINGS, WATER COURSES & PRINCIPAL BUILDINGS
FROM SURVEYS MADE IN SUMMER & FALL 1932
SCALE 1 IN. = 100 FT. U.B. GILROY, ENGR. DEC. 1932

0 100 200 300 400 500
SCALE - FEET

NOTE: ALL ELEVATIONS ARE TO U.S.C. & G.S. DATUM





1932
HAGERMAN N.F.H.

WR-27-

EXHIBIT
A

JAN 25 1933

Hagerman Hatchery Site 1932

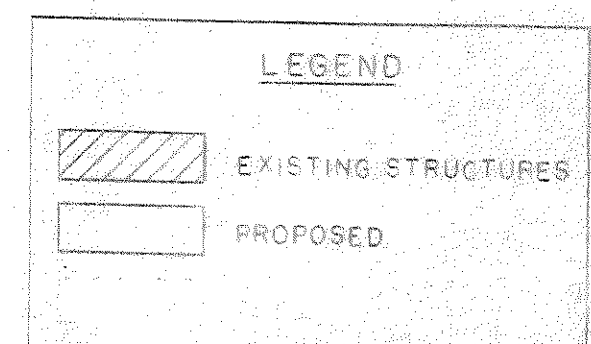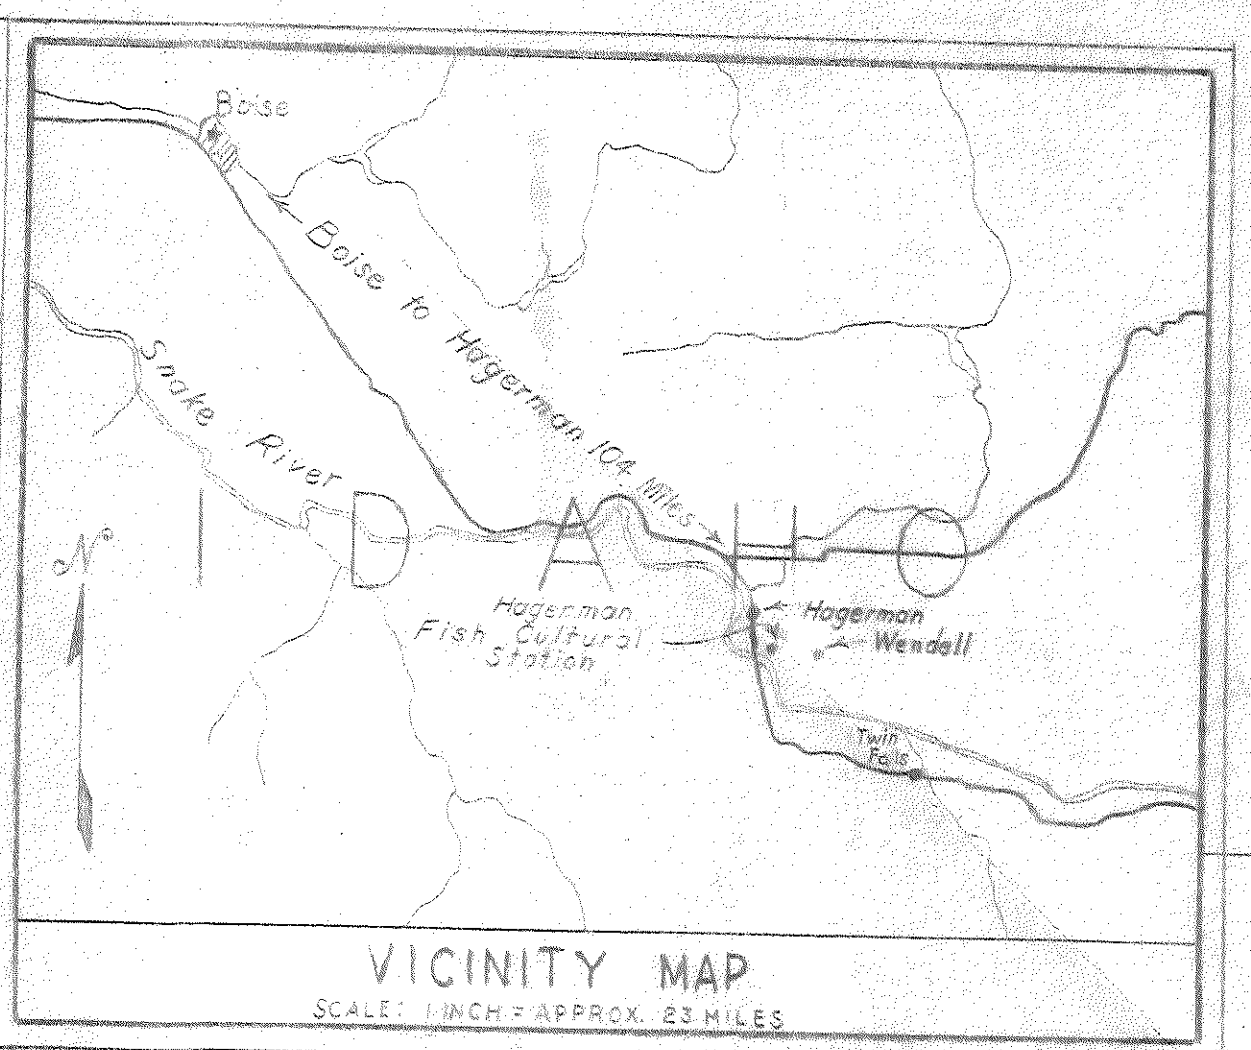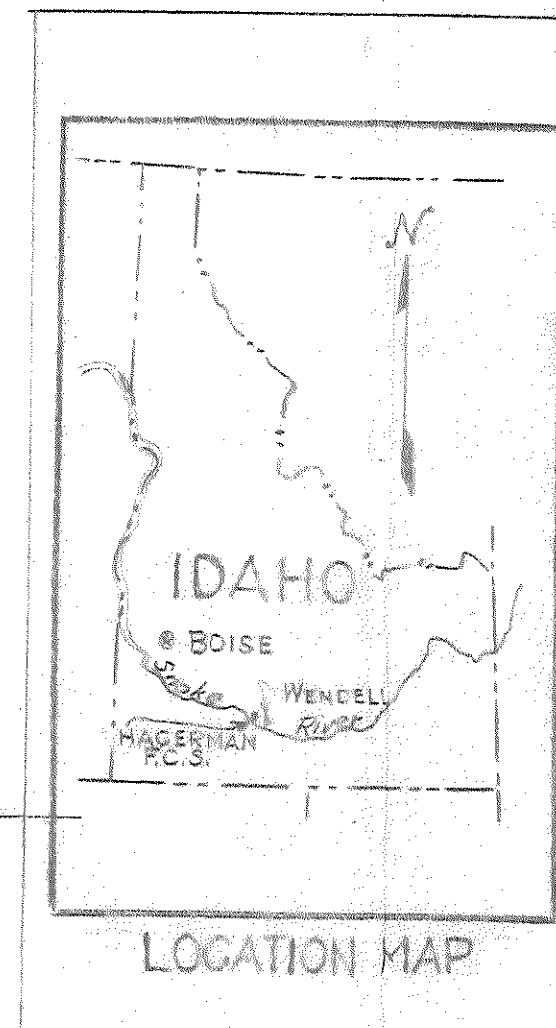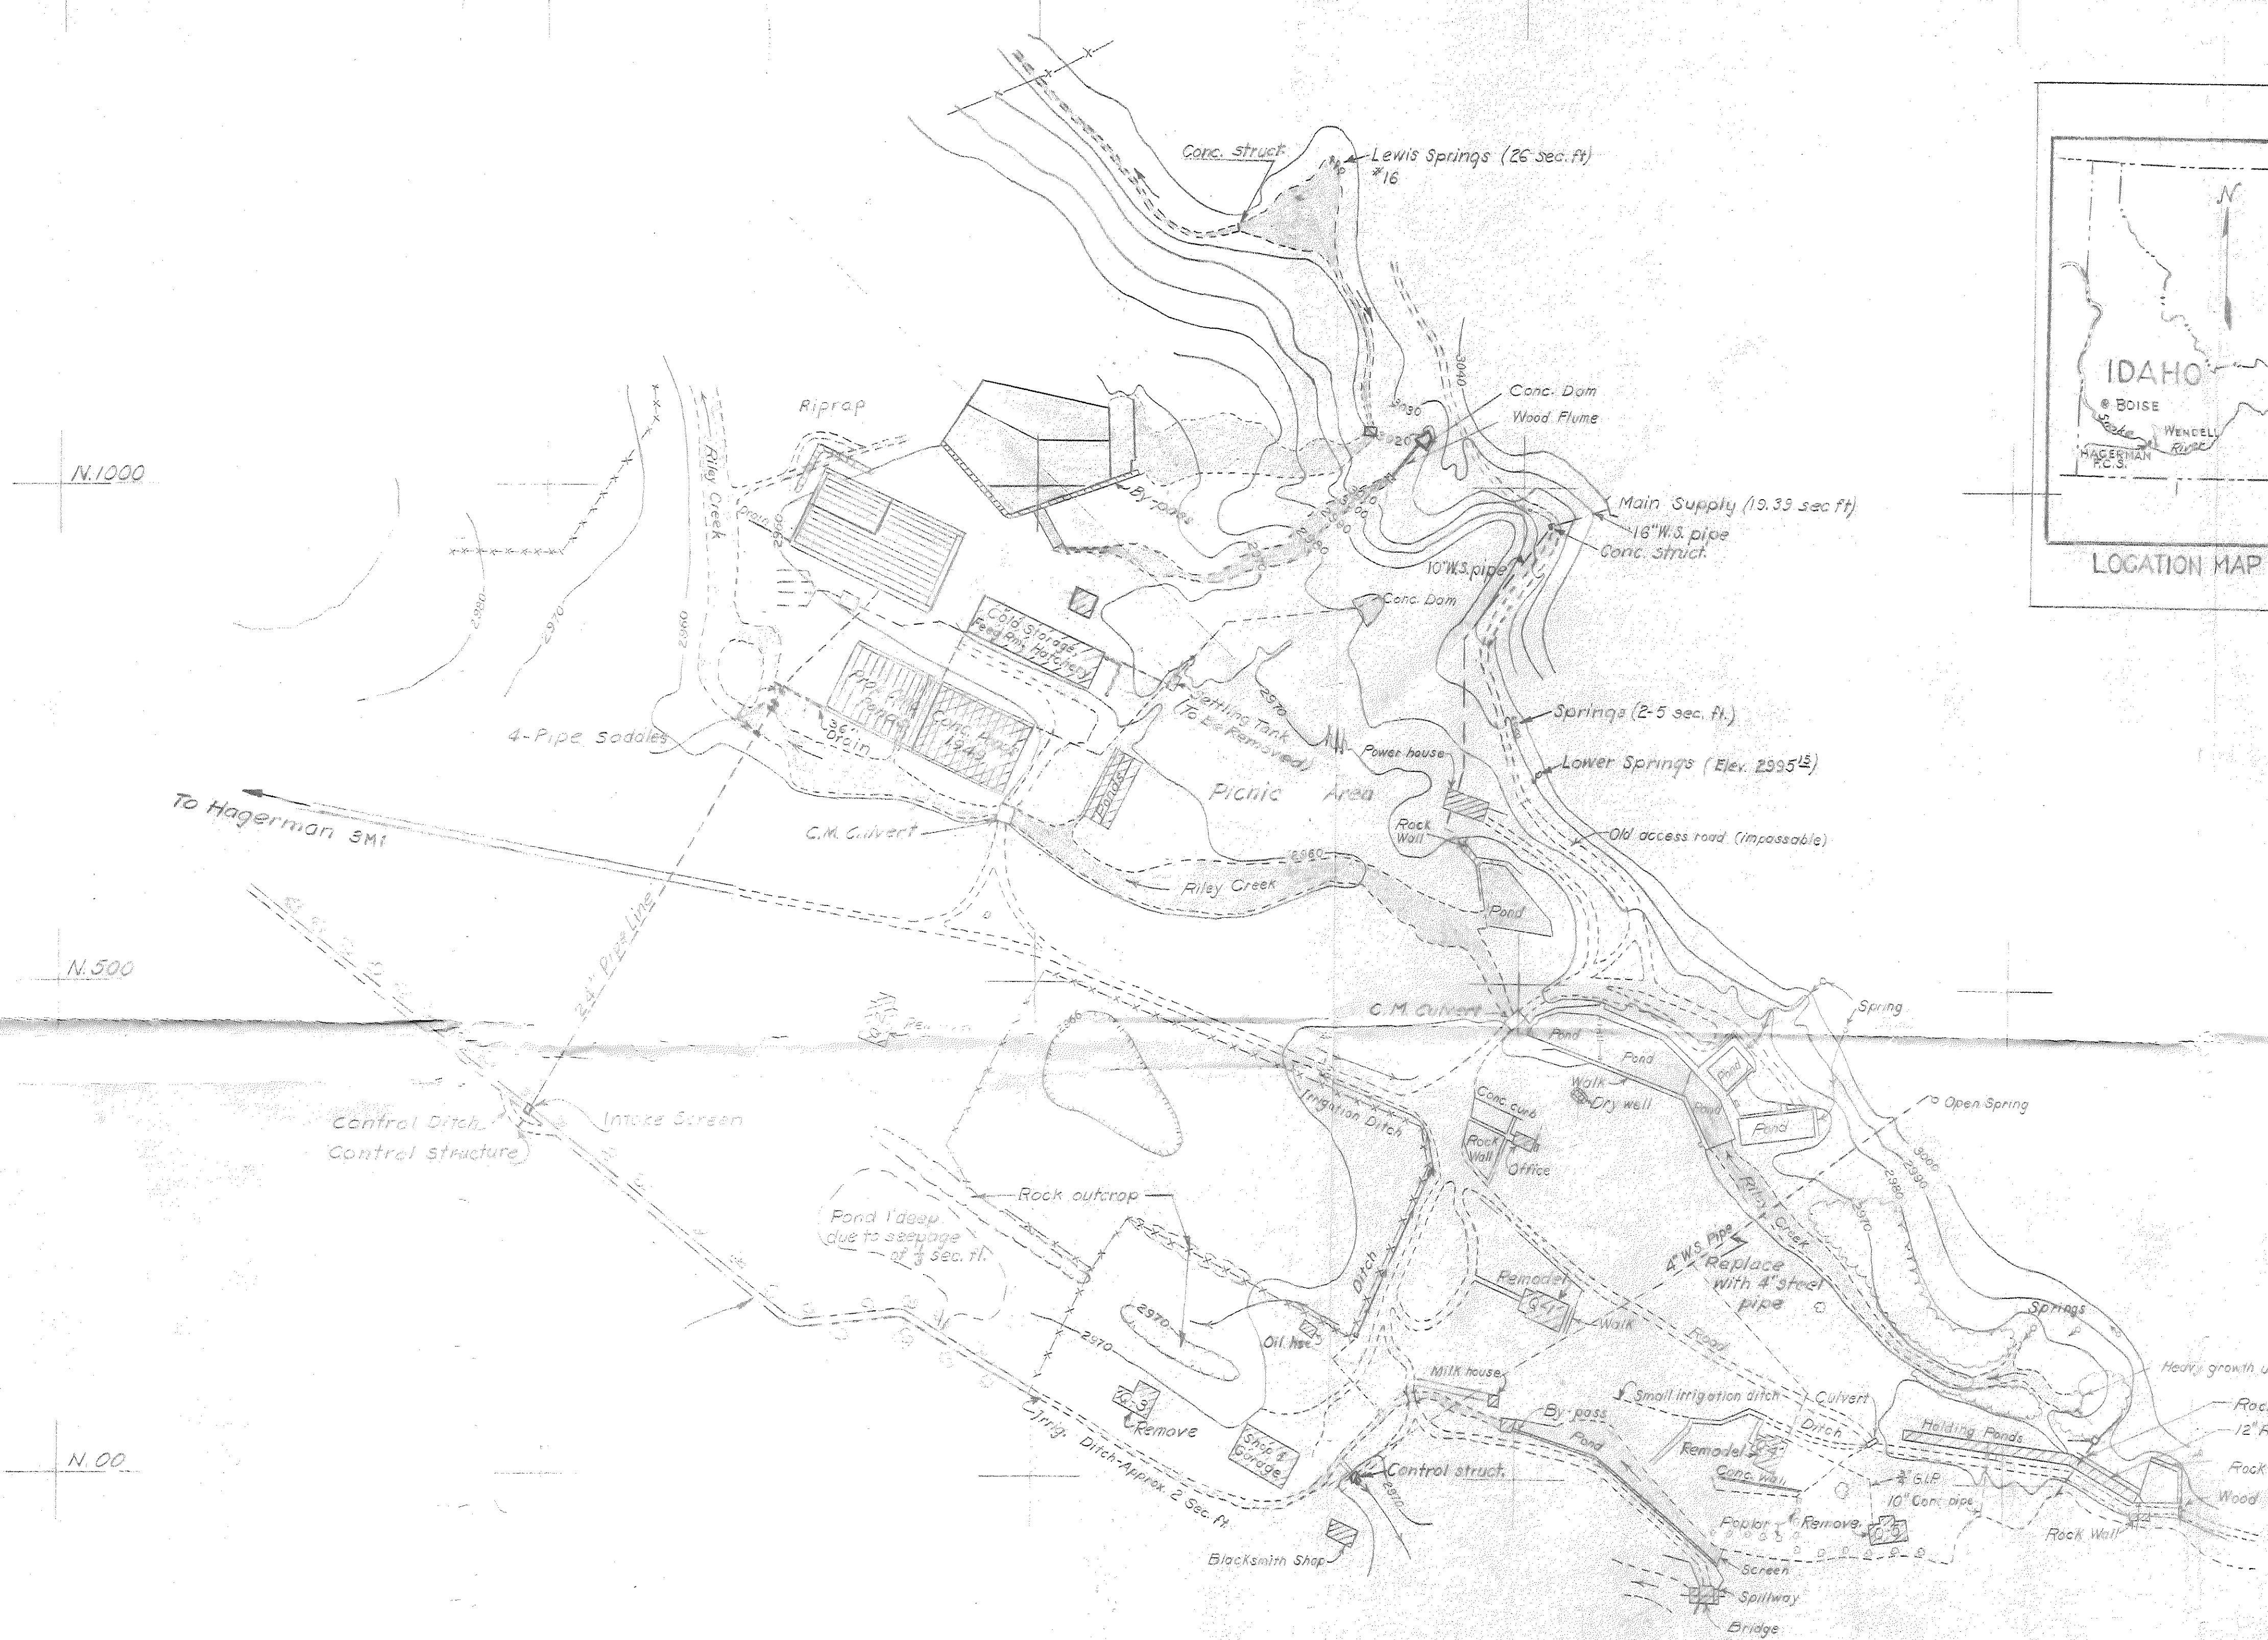

SCALE: 1"=100'

REVISION	DATE	DESCRIPTION	BY
DESIGNED BY:		U. S. DEPARTMENT OF THE INTERIOR FISH AND WILDLIFE SERVICE BRANCH OF GAME FISH AND HATCHERIES	
DRAWN BY:		HAGERMAN FISH CULTURAL STATION GENERAL LAYOUT	
CHECKED BY:		GOODING COUNTY	
SUBMITTED BY:		IDAHO	
RECOMMENDED BY:		APPROVED BY:	
DATE: 2-10-50		SHEET 2 OF 6	
PORTLAND, OREGON		RI-27-31	


1950 map

EXHIBIT
D


This Sheet For Exhibit

1950
POND/RACE
DETAIL
#13 #14 MAIN SPINDS

EXHIBIT
E


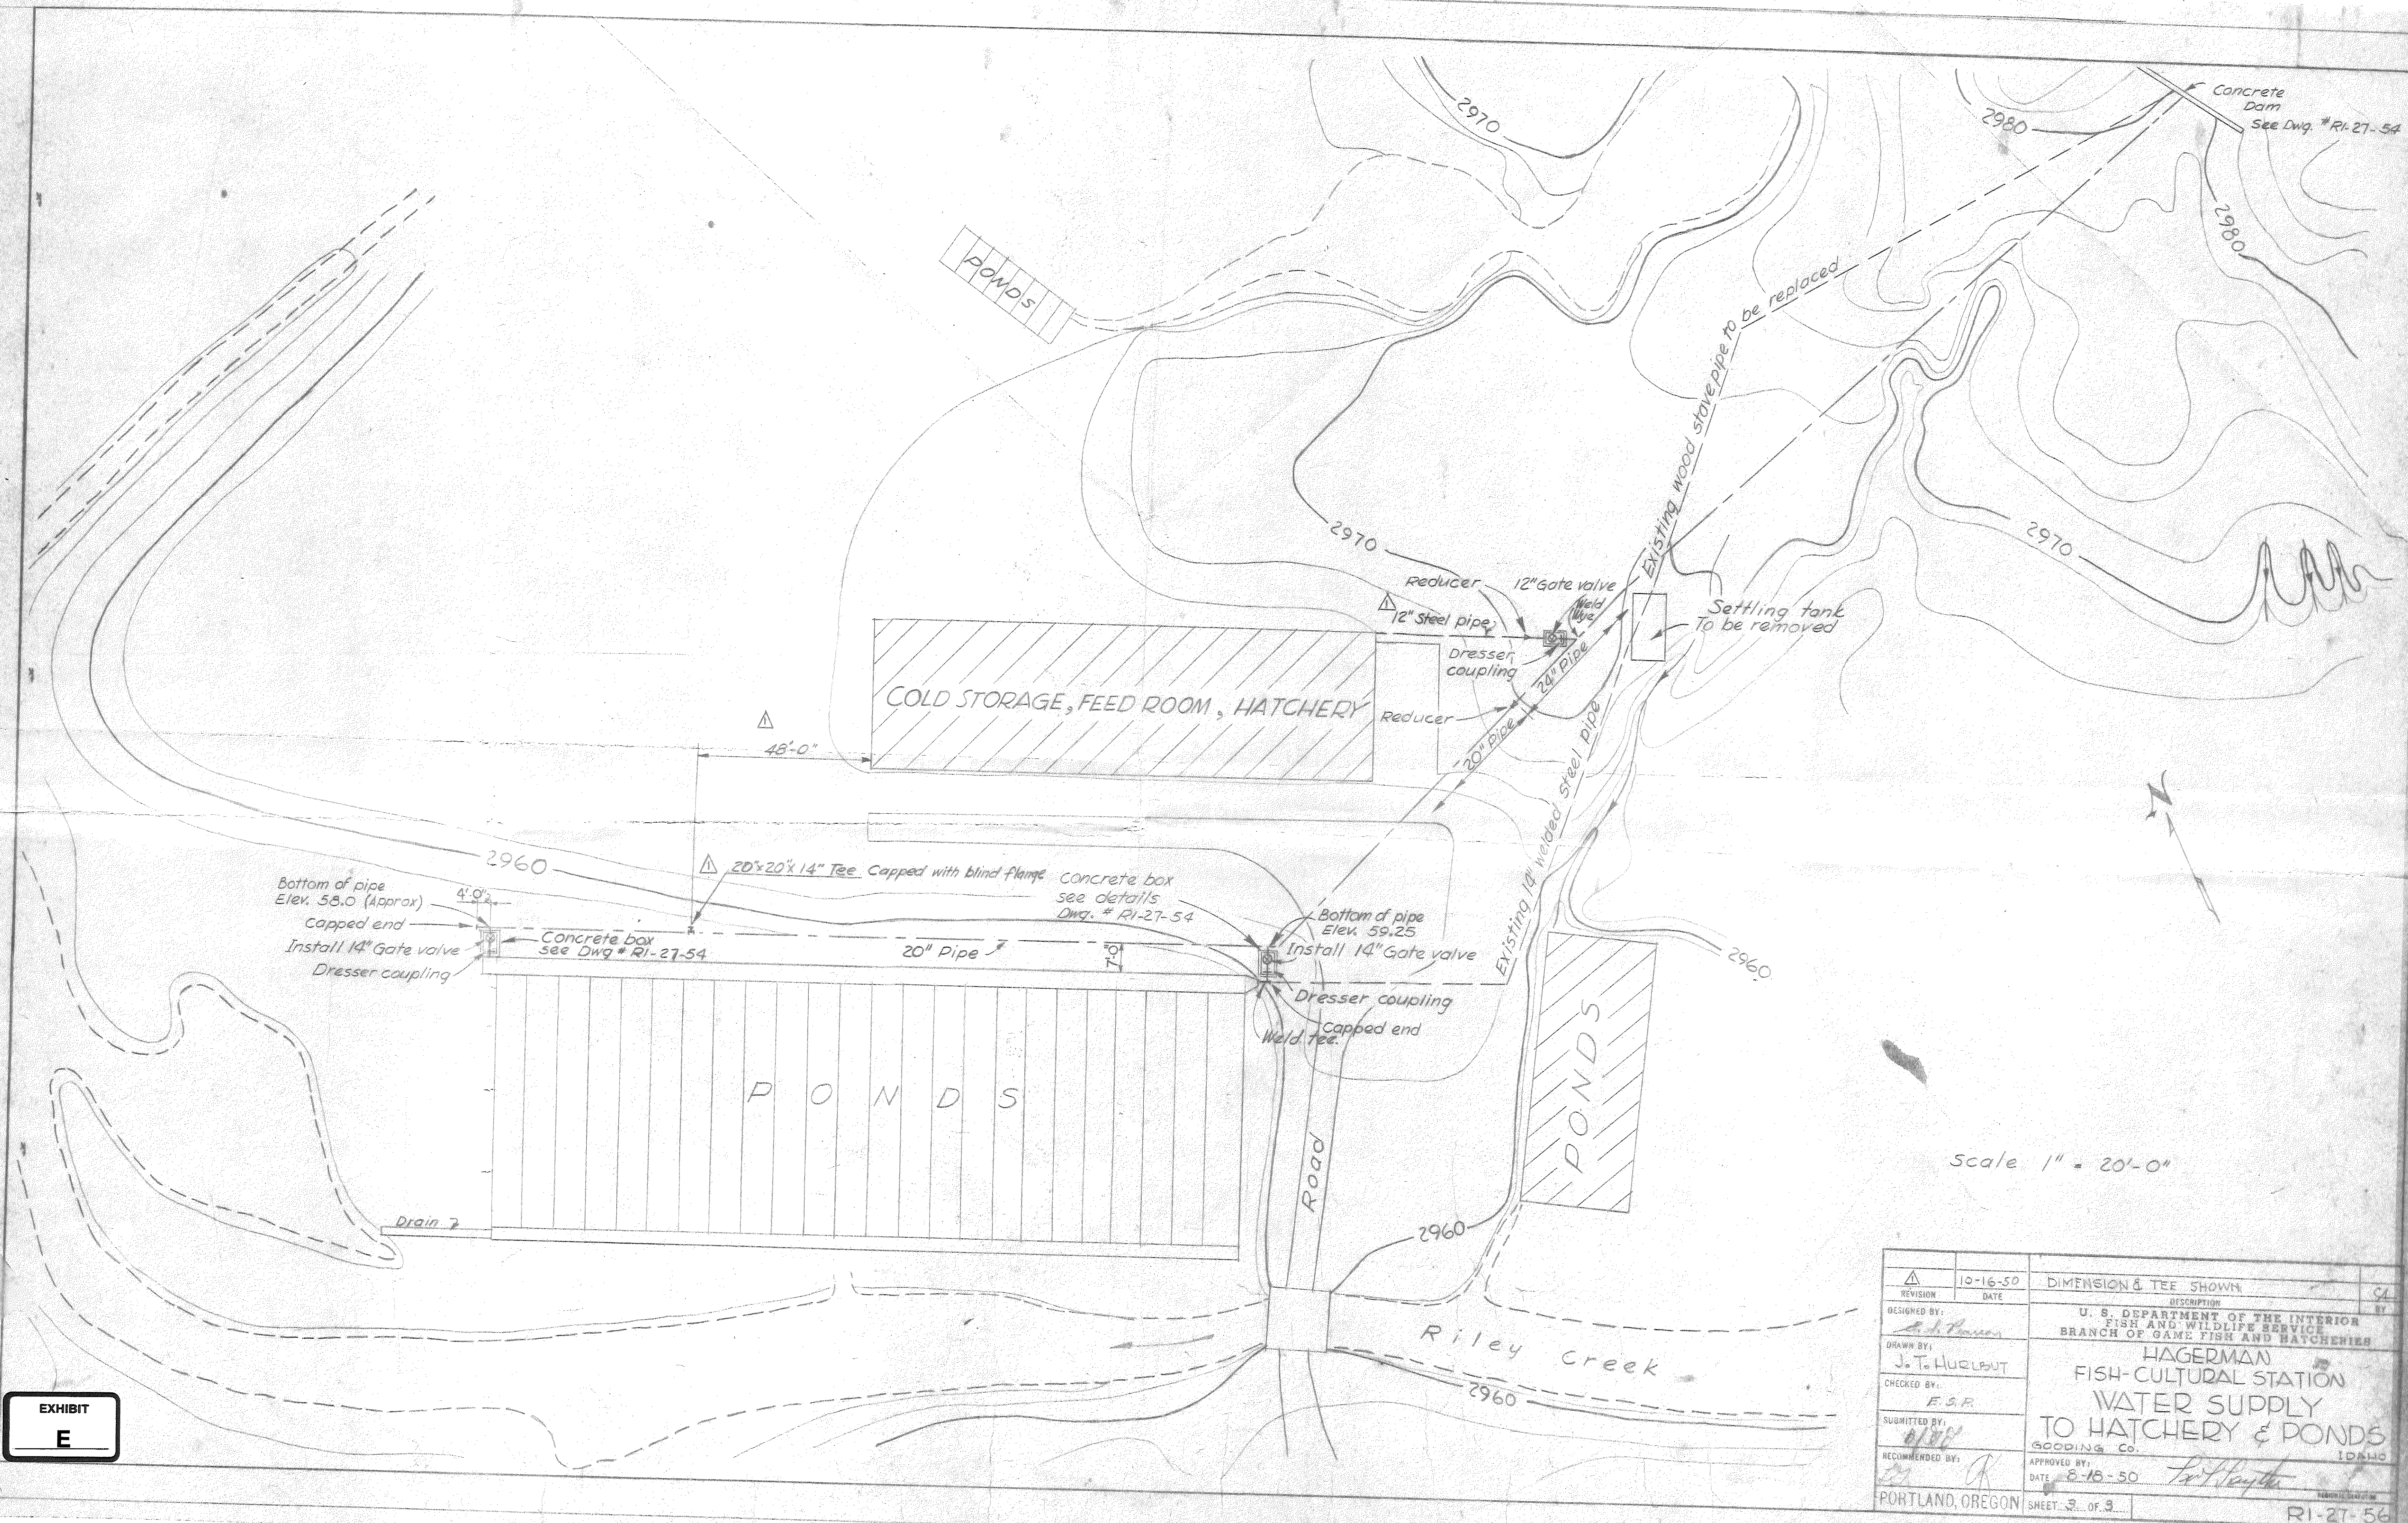


REVISION	10-16-50	DIMENSION & TEE SHOWN	CL
DESIGNED BY:	<i>J. To Huerfano</i>	DESCRIPTION	BY
DRAWN BY:	<i>J. To Huerfano</i>	U. S. DEPARTMENT OF THE INTERIOR FISH AND WILDLIFE SERVICE BRANCH OF GAME FISH AND HATCHERIES	
CHECKED BY:	<i>E.S.R.</i>	HAGERMAN	
SUBMITTED BY:	<i>E.S.R.</i>	FISH-CULTURAL STATION	
RECOMMENDED BY:	<i>R</i>	WATER SUPPLY TO HATCHERY & PONDS	
DATE	8-18-50	GOODING CO.	IDALIC
PORTLAND, OREGON	SHEET 3 OF 3	RI-27-56	

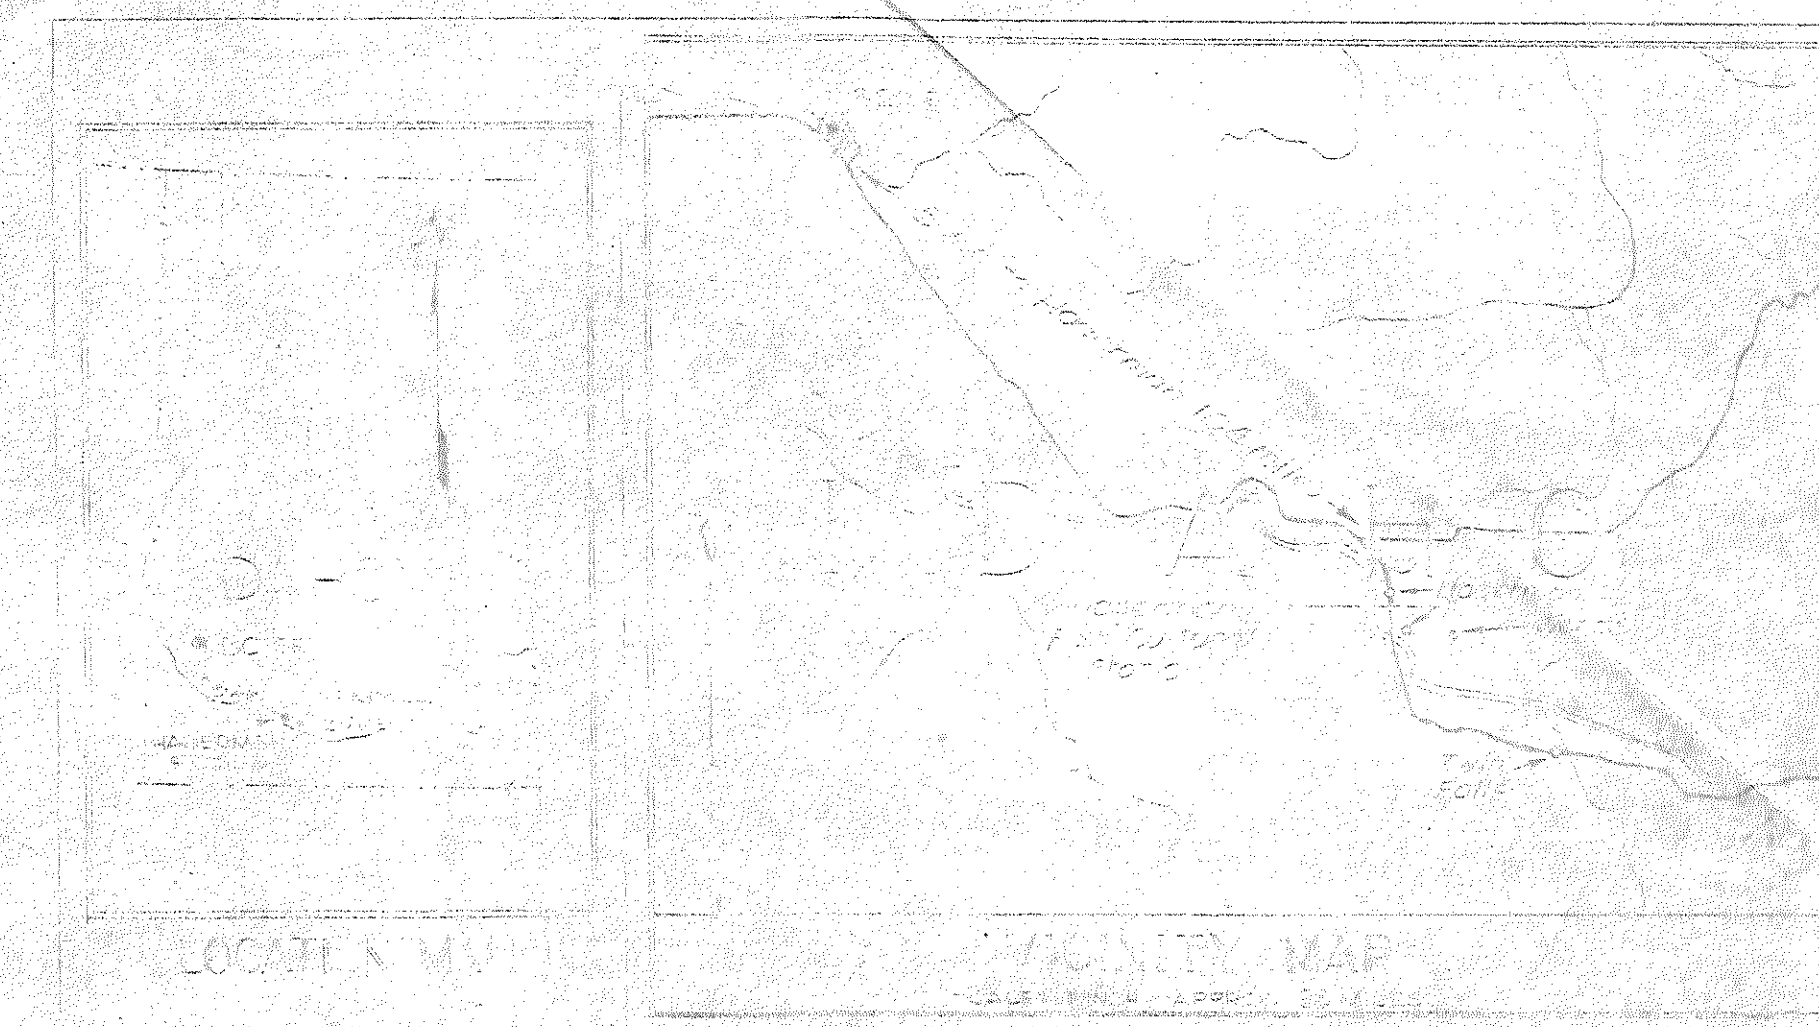

--- Domestic water line (Main 6")
 --- Sewer lines
 ○ Manholes over junctions

Quarters Wg. 6709	Details, Dwg. # 6709-1, 6709-2
Office Building	Details, Dwg. # 6704-1, 6704-2
Utility Building	Details, Cdw. # 6704-3, 6704-4
Oil Field Storage Bldg.	Details, Cdw. # 6704-5

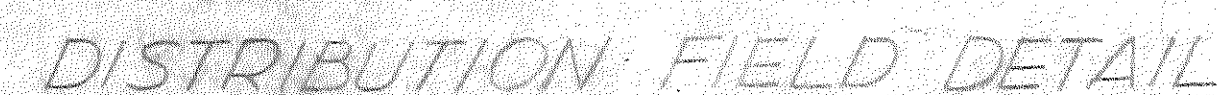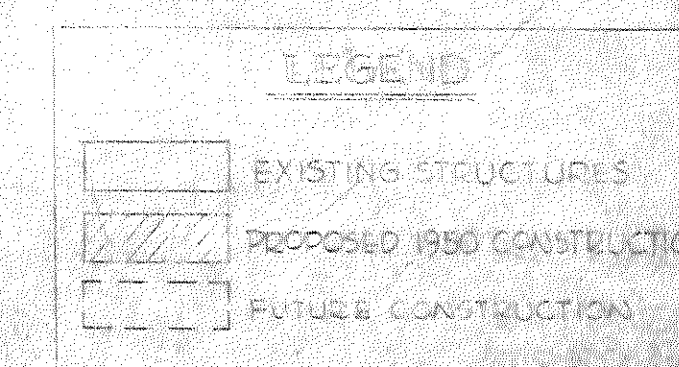

Hatchery Lake

Scale 1" = 100

EXHIBIT

MISSION	DATE	DESCRIPTION
DESIGNED BY	U. S. DEPARTMENT OF THE INTERIOR FISH AND WILDLIFE SERVICE BRANCH OF GAME FISH AND HATCHERIES	
DRAWN BY J. T. HAGERMAN	HAGERMAN FISH CULTURAL STATION	
CHECKED BY	DOMESTIC WATER SUPPLY & SEWAGE DISPOSAL	
SUBMITTED BY E. S. A.	COOS COUNTY	
RECOMMENDED BY	APPROVED BY J. T. Hagerman	REASON FOR DISAPPROVAL
DATE	DATE	
PORTLAND OREGON	SHEET	OF
		81-27-5

R1-27-62