

RECEIVED

JAN 22 2024

DEPARTMENT OF
WATER RESOURCESSTATE OF IDAHO
DEPARTMENT OF WATER RESOURCES
STATEMENT OF COMPLETION
FOR SUBMITTING PROOF OF BENEFICIAL USE

FOR OFFICE USE ONLY

Amt. of Fee \$ 50.00
Receipt No. C117474
Received By KM
Date Received 1.22.24

The Idaho Department of Water Resources (Department) considers this form a statement that the permit holder(s) applied water to beneficial use and completed development of a water right to the extent described below. **This form must be accompanied by an examination fee, when necessary, or by a completed Beneficial Use Field Report prepared by a certified water right examiner (CWRE).** Please refer to the instructions and fee schedule for this form. If ownership of the permit has changed, complete a Notice of Change in Water Right Ownership form. If you wish to relinquish your permit because you have not established the authorized water use and are not applying for an extension, please notify the Department in writing.

- Permit No. 63-34582 Name of Permit Holder(s) Linfield Estates HOA
Telephone No. 408 823-7574 Email Linfield HOA @ googlegroups.com
Mailing Address PO Box 795 City Middleton State ID Zip 83644
- Source of Water Ground If Ground Water (well), Date Drilled mo. ____ / yr. ____
Drilling Permit/Tag No. None see #5 Drilling Company's Name Adamson Pump + Drilling
- Extent of use(s) completed as authorized by the water right permit:
Domestic (No. households) ____ Irrigation (No. acres) 1.3 Stockwater (No. and stock type) ____
Other ____
- Total diversion rate or volume (storage only) for which proof is submitted 0.3 cfs OR ____ af
If the total developed water use is 5 acres of irrigation or less, is stockwater storage of 14.6 acre-feet or less, or has a diversion rate of less than 0.24 cfs, attach a map of the place of use and point of diversion and photographs showing beneficial use.
- Describe the diversion and delivery system from the water source to the use (pump, lift, irrigation method, etc.)
Shallow well (18') Supplemented by surface Irrigation.
With 5hp submersible pump to pressurized sprinkler system.
- Permit condition compliance. Refer to the permit approval conditions and check all the items required, then check "Yes" or "No" to indicate whether the required items were established, submitted, and/or installed:
Required? Yes No (If "Yes", attach required data, evidence of compliance, or evidence of installation)

☐	☒	Ground water level data, pumping information, or other diversion data
☐	☒	Mitigation plan
☐	☒	Lockable controlling works
☐	☒	Measuring device
☐	☒	Fish screen
☐	☒	Other requirements of the water right permit <u>Surface water must be used first</u>
☐	☒	Reasonably Anticipated Future Needs ("RAFN") Municipal use

If RAFN Municipal use, additional increment of beneficial use developed? ☐ Yes (attach CWRE report) ☐ No
- Fee Enclosed \$ 50.00 or ☐ CWRE field report attached or ☐ No fee required
See fee schedule on page 3 of the instructions. Proof statements filed without an appropriate fee are incomplete.
- Person to contact to accompany a Department representative during the field examination of the water system:
Name: Gordon Brown Telephone No. 208 513-8507 Email gordonk.brown@yahoo.com
Mailing Address 22765 Riley Ct. City Middleton State ID Zip 83644

The information given on this form is my true statement of the extent to which the above numbered permit has been developed and water has been diverted and applied to beneficial use. I understand that any undeveloped portion of the permit is relinquished to the State of Idaho.

Gordon Brown

SIGNATURE OF PERMIT HOLDER*

Gordon Brown, Director

PRINTED NAME AND TITLE

DATE

*Attach power of attorney if completing on behalf of permit holder.

Veibell, Amanda

From: Veibell, Amanda
Sent: Wednesday, January 24, 2024 11:57 AM
To: 'Gordon Brown'
Subject: RE: Linfield Estates HOA Proof of Beneficial Use

Hello Gordon.

Thank you for this information. The Department will move forward in processing the proofs.

Thank you.

Amanda Veibell



If you would like to submit documents electronically, they must be emailed to file@idwr.idaho.gov per [IDAPA 37.01.01.053](#) in PDF form.

From: Gordon Brown <gordonk.brown@yahoo.com>
Sent: Tuesday, January 23, 2024 5:53 PM
To: Veibell, Amanda <Amanda.Veibell@idwr.idaho.gov>
Cc: Linfieldhoa@googlegroups.com
Subject: Re: Linfield Estates HOA Proof of Beneficial Use

CAUTION: This email originated outside the State of Idaho network. Verify links and attachments BEFORE you click or open, even if you recognize and/or trust the sender. Contact your agency service desk with any concerns.

Hello Amanda,
Please see our 2023 annual report filed with the state listing the officers of the HOA.

Thank you,

Gordon Brown

Sent from my iPad

On Jan 23, 2024, at 1:51 PM, Veibell, Amanda <Amanda.Veibell@idwr.idaho.gov> wrote:

Good Afternoon.

The Department has received the Statement of Completion for Submitting Proof of Beneficial Use (proof) for permits 63-34582, 63-341583, 63-34584, 63-34585, 63-34586, 63-34587, 63-34588, 63-34589, 63-34590, 63-34591, 63-34592, 63-34583, and 63-34584 in the name of Linfield Estates HOA. The

proofs are signed by Gordon Brown with the title of Director. Please provide documentation that Gordon Brown is an authorized signatory for Linfield Estates HOA.

Please submit the required documentation at your earliest convenience before the proof due date of March 1, 2024 to avoid the possibility of your permits lapsing. If you have any questions please feel free to email or call.

Thank you.

Amanda Veibell

Technical Records Specialist I

<image001.png>

PO Box 83720 Boise ID 83720-0098

208-287-4945

If you would like to submit documents electronically, they must be emailed to file@idwr.idaho.gov per [IDAPA 37.01.01.053](#) in PDF form. Please note, the documents will not be considered complete until the required payment is received. The Department is not able to process payments over the phone or via the internet at this time.



0005166280



STATE OF IDAHO
Office of the secretary of state, Phil McGrane
ANNUAL REPORT

Idaho Secretary of State
PO Box 83720
Boise, ID 83720-0080
(208) 334-2301
Filing Fee: \$0.00

For Office Use Only

-FILED-

File #: 0005166280

Date Filed: 3/23/2023 5:33:18 PM

Entity Name and Mailing Address:

Entity Name: Linfield Estates Homeowners' Association, Inc.
The file number of this entity on the records of the Idaho Secretary of State is: 0003818955
Address: PO BOX 795
MIDDLETON, ID 83644-0795

Entity Details:

Entity Status: Active-Good Standing
This entity is organized under the laws of: IDAHO
If applicable, the old file number of this entity on the records of the Idaho Secretary of State was:

The registered agent on record is:

Registered Agent: MICHAEL H CONKLIN
Registered Agent
Physical Address
2030 S HILLS AVE
MERIDIAN, ID 83642
Mailing Address
2030 S HILLS AVE
MERIDIAN, ID 83642-7362

Agent or Address Change

☐ Select if you are appointing a new agent.

Corporate Officers and Directors:

Name	Title	Business Address
Gordon k Brown	Director	22765 RILEY CT MIDDLETON, ID 83644
☒ Tony D'Amato	Director	~~22875 RILEY CT~~ ~~MIDDLETON, ID 83644~~
☒ Tom Rogers	President	~~29702 RILEY CT~~ ~~MI, ID 83644~~
☒ Nancy Bettencourt	Treasurer	~~22816 RILEY CT~~ ~~MIDDLETON, ID 83644~~
Sunny Ahrens	Secretary	22745 RILEY CT MIDDLETON, ID 83644
Tom Rogers	Director	29702 RILEY CT MMI, ID 83644
☒ Keith Watson	Treasurer	22732 RILEY CT MIDDLETON, ID 83644
☒ Tim Ahems	President	22745 RILEY CT MIDDLETON, ID 83644

The annual report must be signed by an authorized signer of the entity.

Idaho Department of Water Resources Receipt

Receipt ID: C117676

Payment Amount	\$650.00	Date Received	1/22/2024	Region	STATE
Payment Type	Check	Check Number	501		
Payer	LINFIELD ESTATE HOMEOWNERS ASSOCIATION / GORDON K. BROWN				
Comments	STATEMENT OF COMPLETION FOR SUBMITTING PROOF OF BENEFICIAL USE PERMIT # 63-34582, 63-34583, 63-34584, 63-34585, 63-34586, 63-34587, 63-34588, 63-34589, 63-34590, 63-34591, 63-34592, 63-34593, 63-34594 FOR: LINFIELD ESTATES HOA				

Fee Details

Amount	Description	PCA	Fund	Fund Detail	Subsidiary	Object
\$650.00	BENEFICIAL USE	56104	0229	21		1155




Signature Line (Department Representative)

RECEIVED

JAN 22 2024

DEPARTMENT OF
WATER RESOURCES

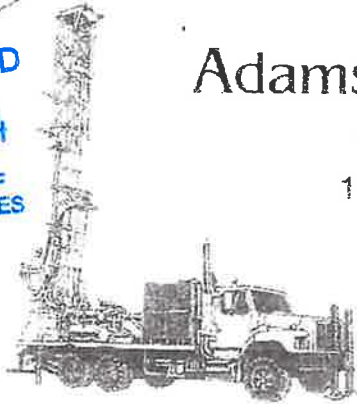


Adamson Pump & Drilling, Inc.

Pumps • *Dave Adamson* • Wells

1320 Smith Avenue • Nampa, ID 83651

208-466-6439 • Fax 208-466-0008


12-20-17

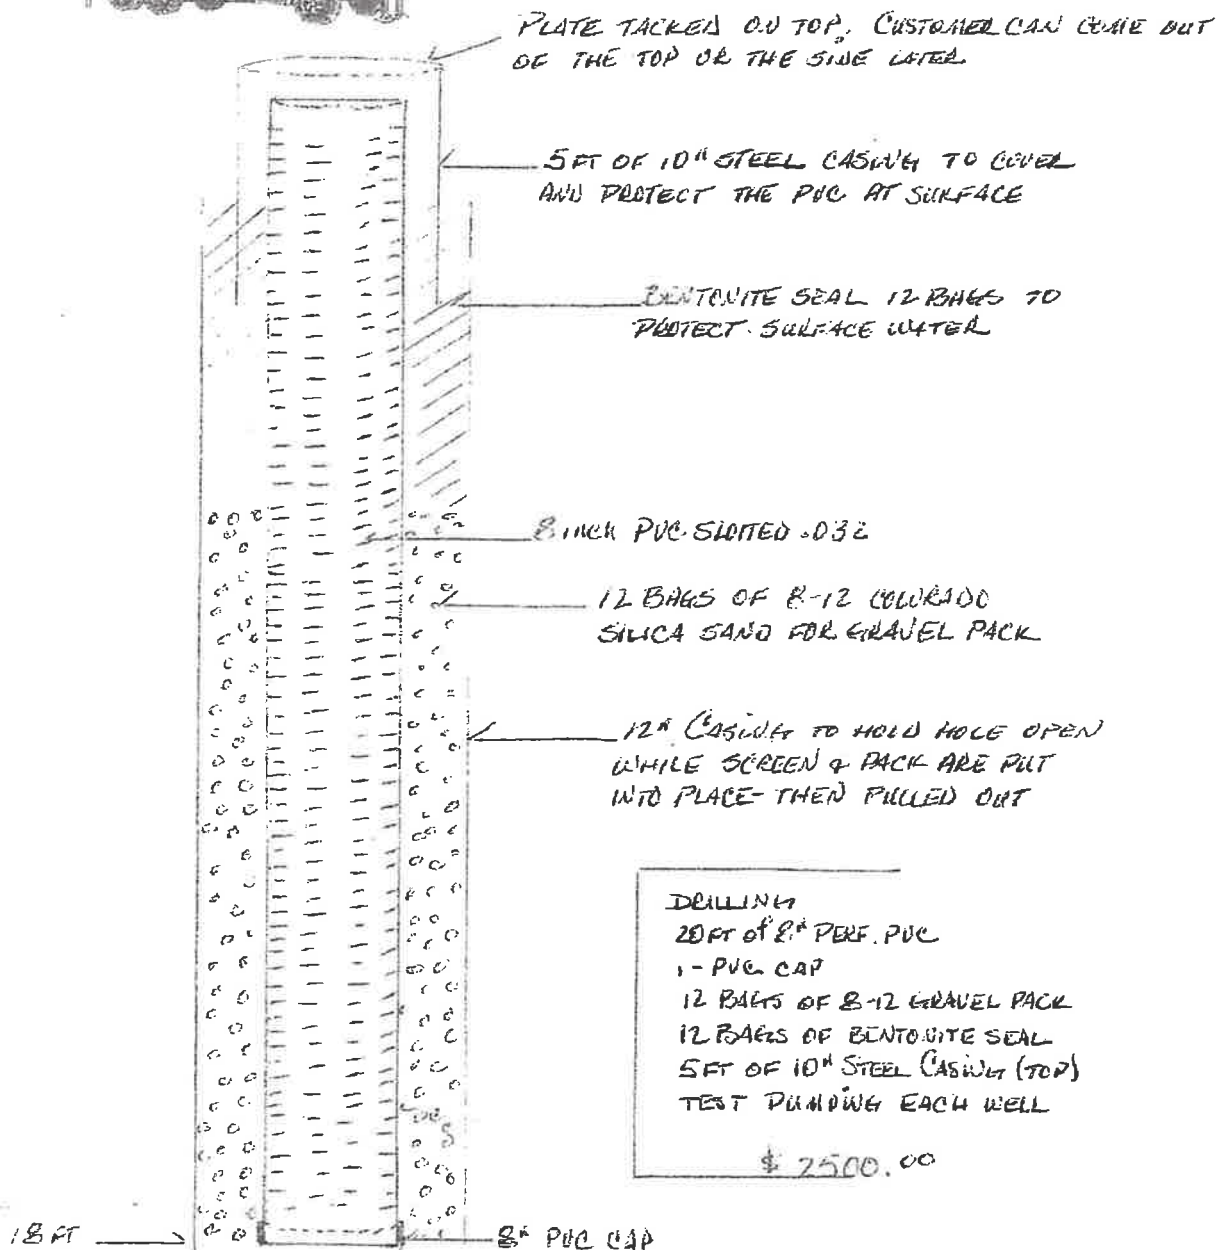


Typ. Connection between well & SW. supply
Bullseye Valve
 UNPLATTED

E1/16N Corner
 Section 10
 CP&RR Inst. No.
 2004039936

BASIS OF BEAR
 N29°46'18"E

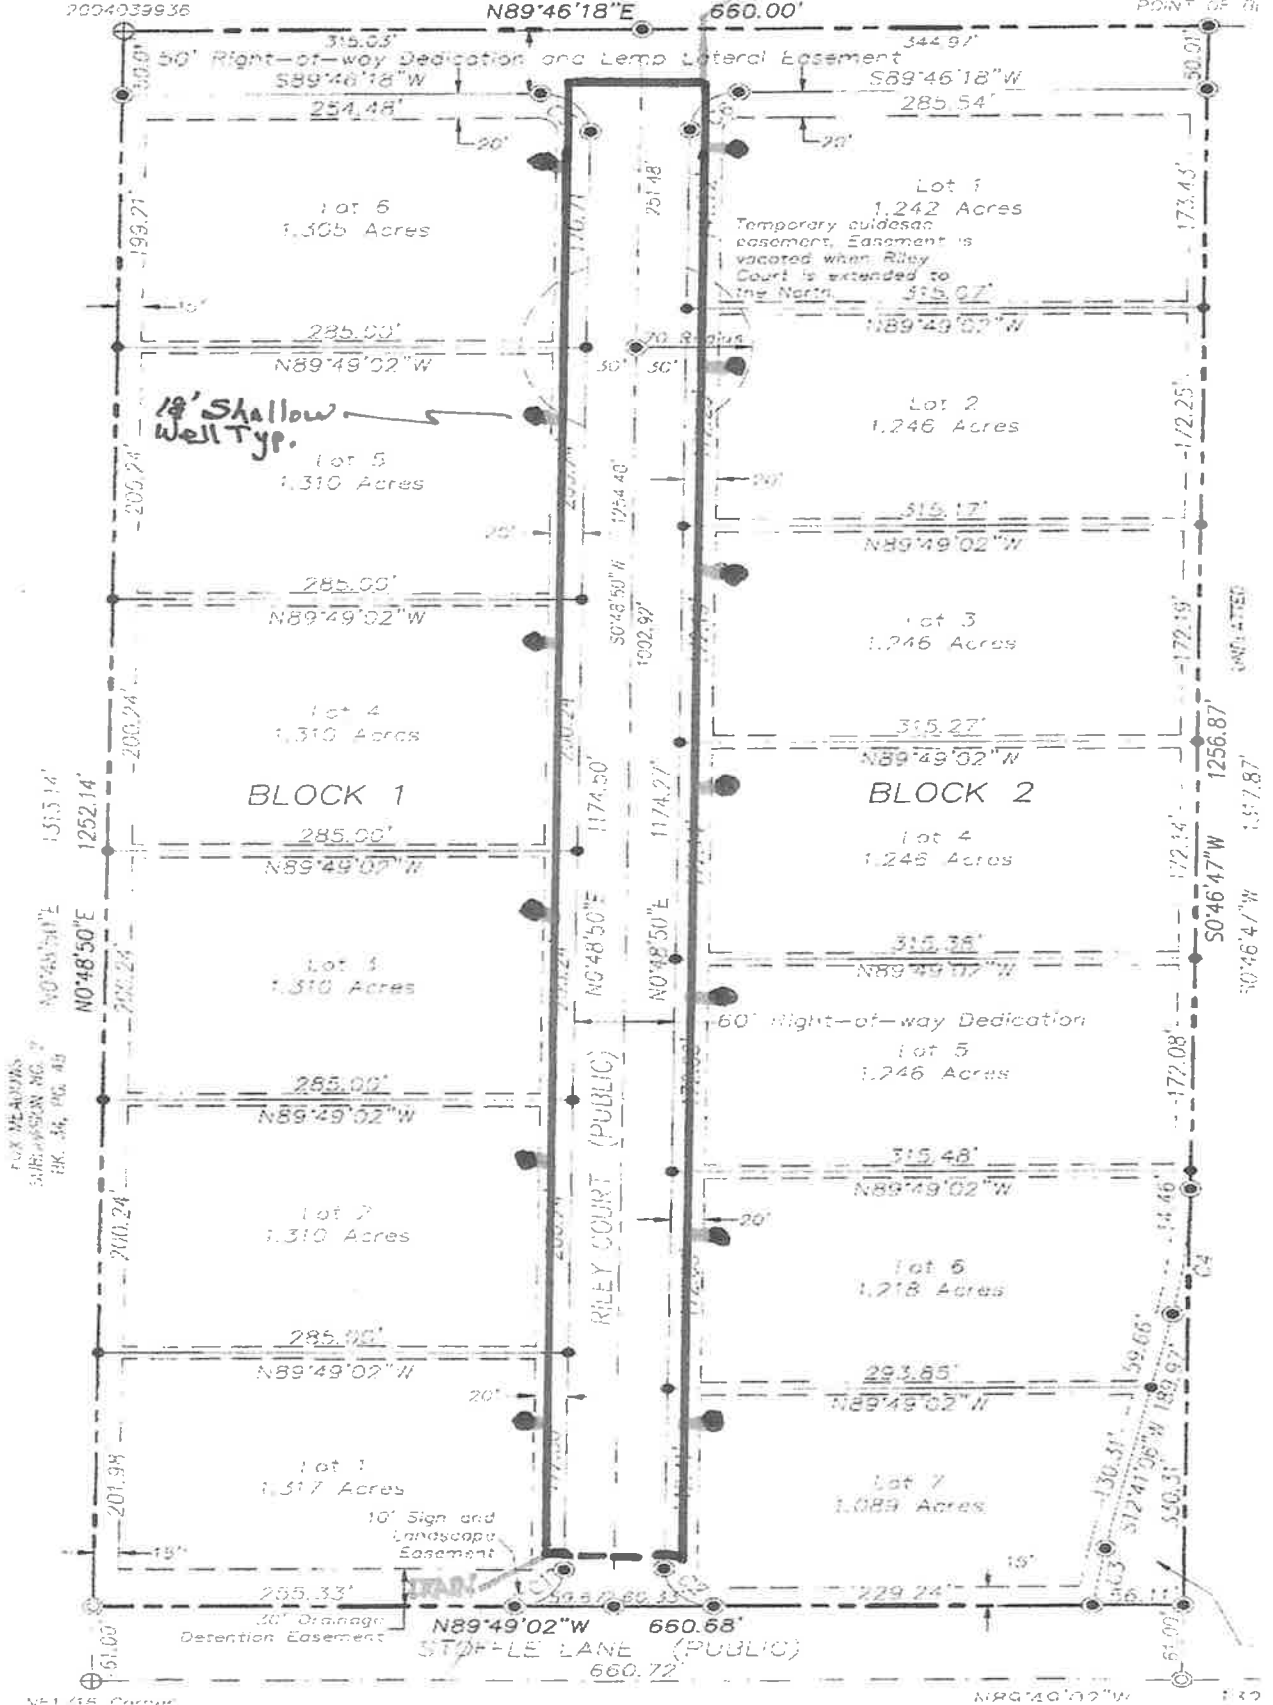

NOT TO SCALE

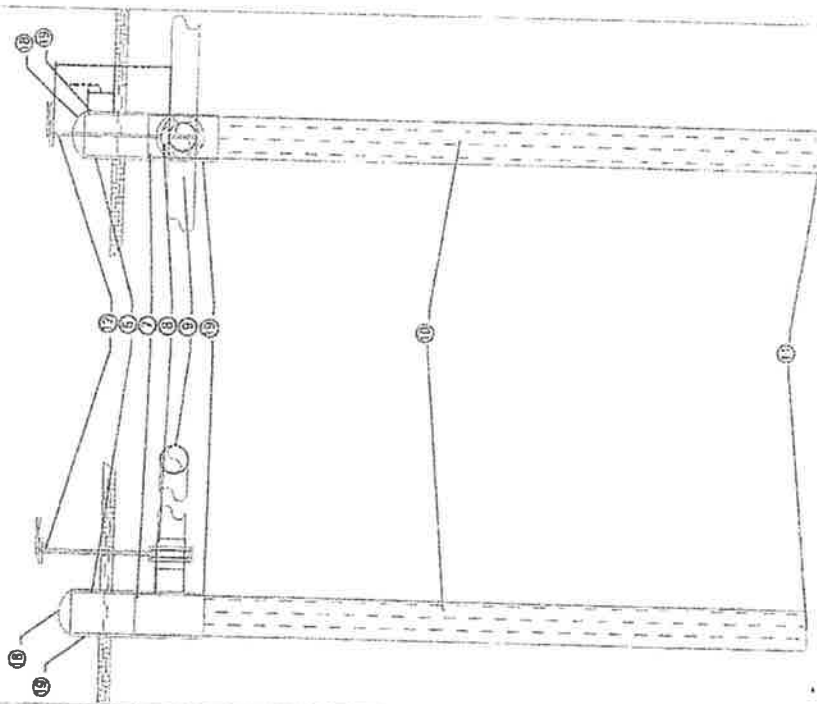


IRRIGATION WET WELL DETAIL

NOT TO SCALE

USE NAME, SIZE AND OR
APPROVED EQUIVALENT
STAND PIPE FOR JUNCTION
CLEANOUTS


DRAWING SOURCE: OLDCASTLE PRECAST

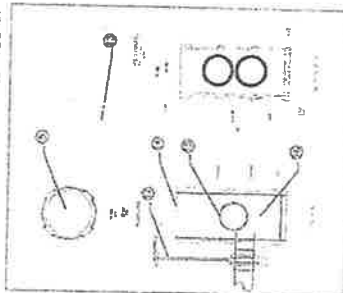

CLEANOUT STANDPIPE/MANHOLE

FLANGE X FLANGE BUTTERFLY VALVE

KEYNOTES CONTINUED

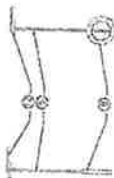

NOT TO SCALE

- [illegible]

How to Survey

OWNER:

DRK, LLC
MICHAEL H CONIKLIN
1347 W DALLAN CT
BOISE, ID 83713

DRK. LLC

DRK, LLC
Unifed Estates Subdivision
Canyon County, Idaho

Irrigation Plan Details

150159C-13-5467
5 Dec 2018
TJW/BO
TJW/BO

C-102