



RECEIVED
JUN 15 2007
WATER RESOURCES
WESTERN REGION

RECORD OF SURVEY FOR BENITA MURGOITIO

THE EAST 1/2 NW 1/4, A PORTION OF THE NE 1/4 SW 1/4, A PORTION OF
THE SW 1/4 NE 1/4 AND A PORTION OF THE NW 1/4 SE 1/4, SECTION 29,
T.5N., R.4W., B.M.,
CANYON COUNTY, IDAHO

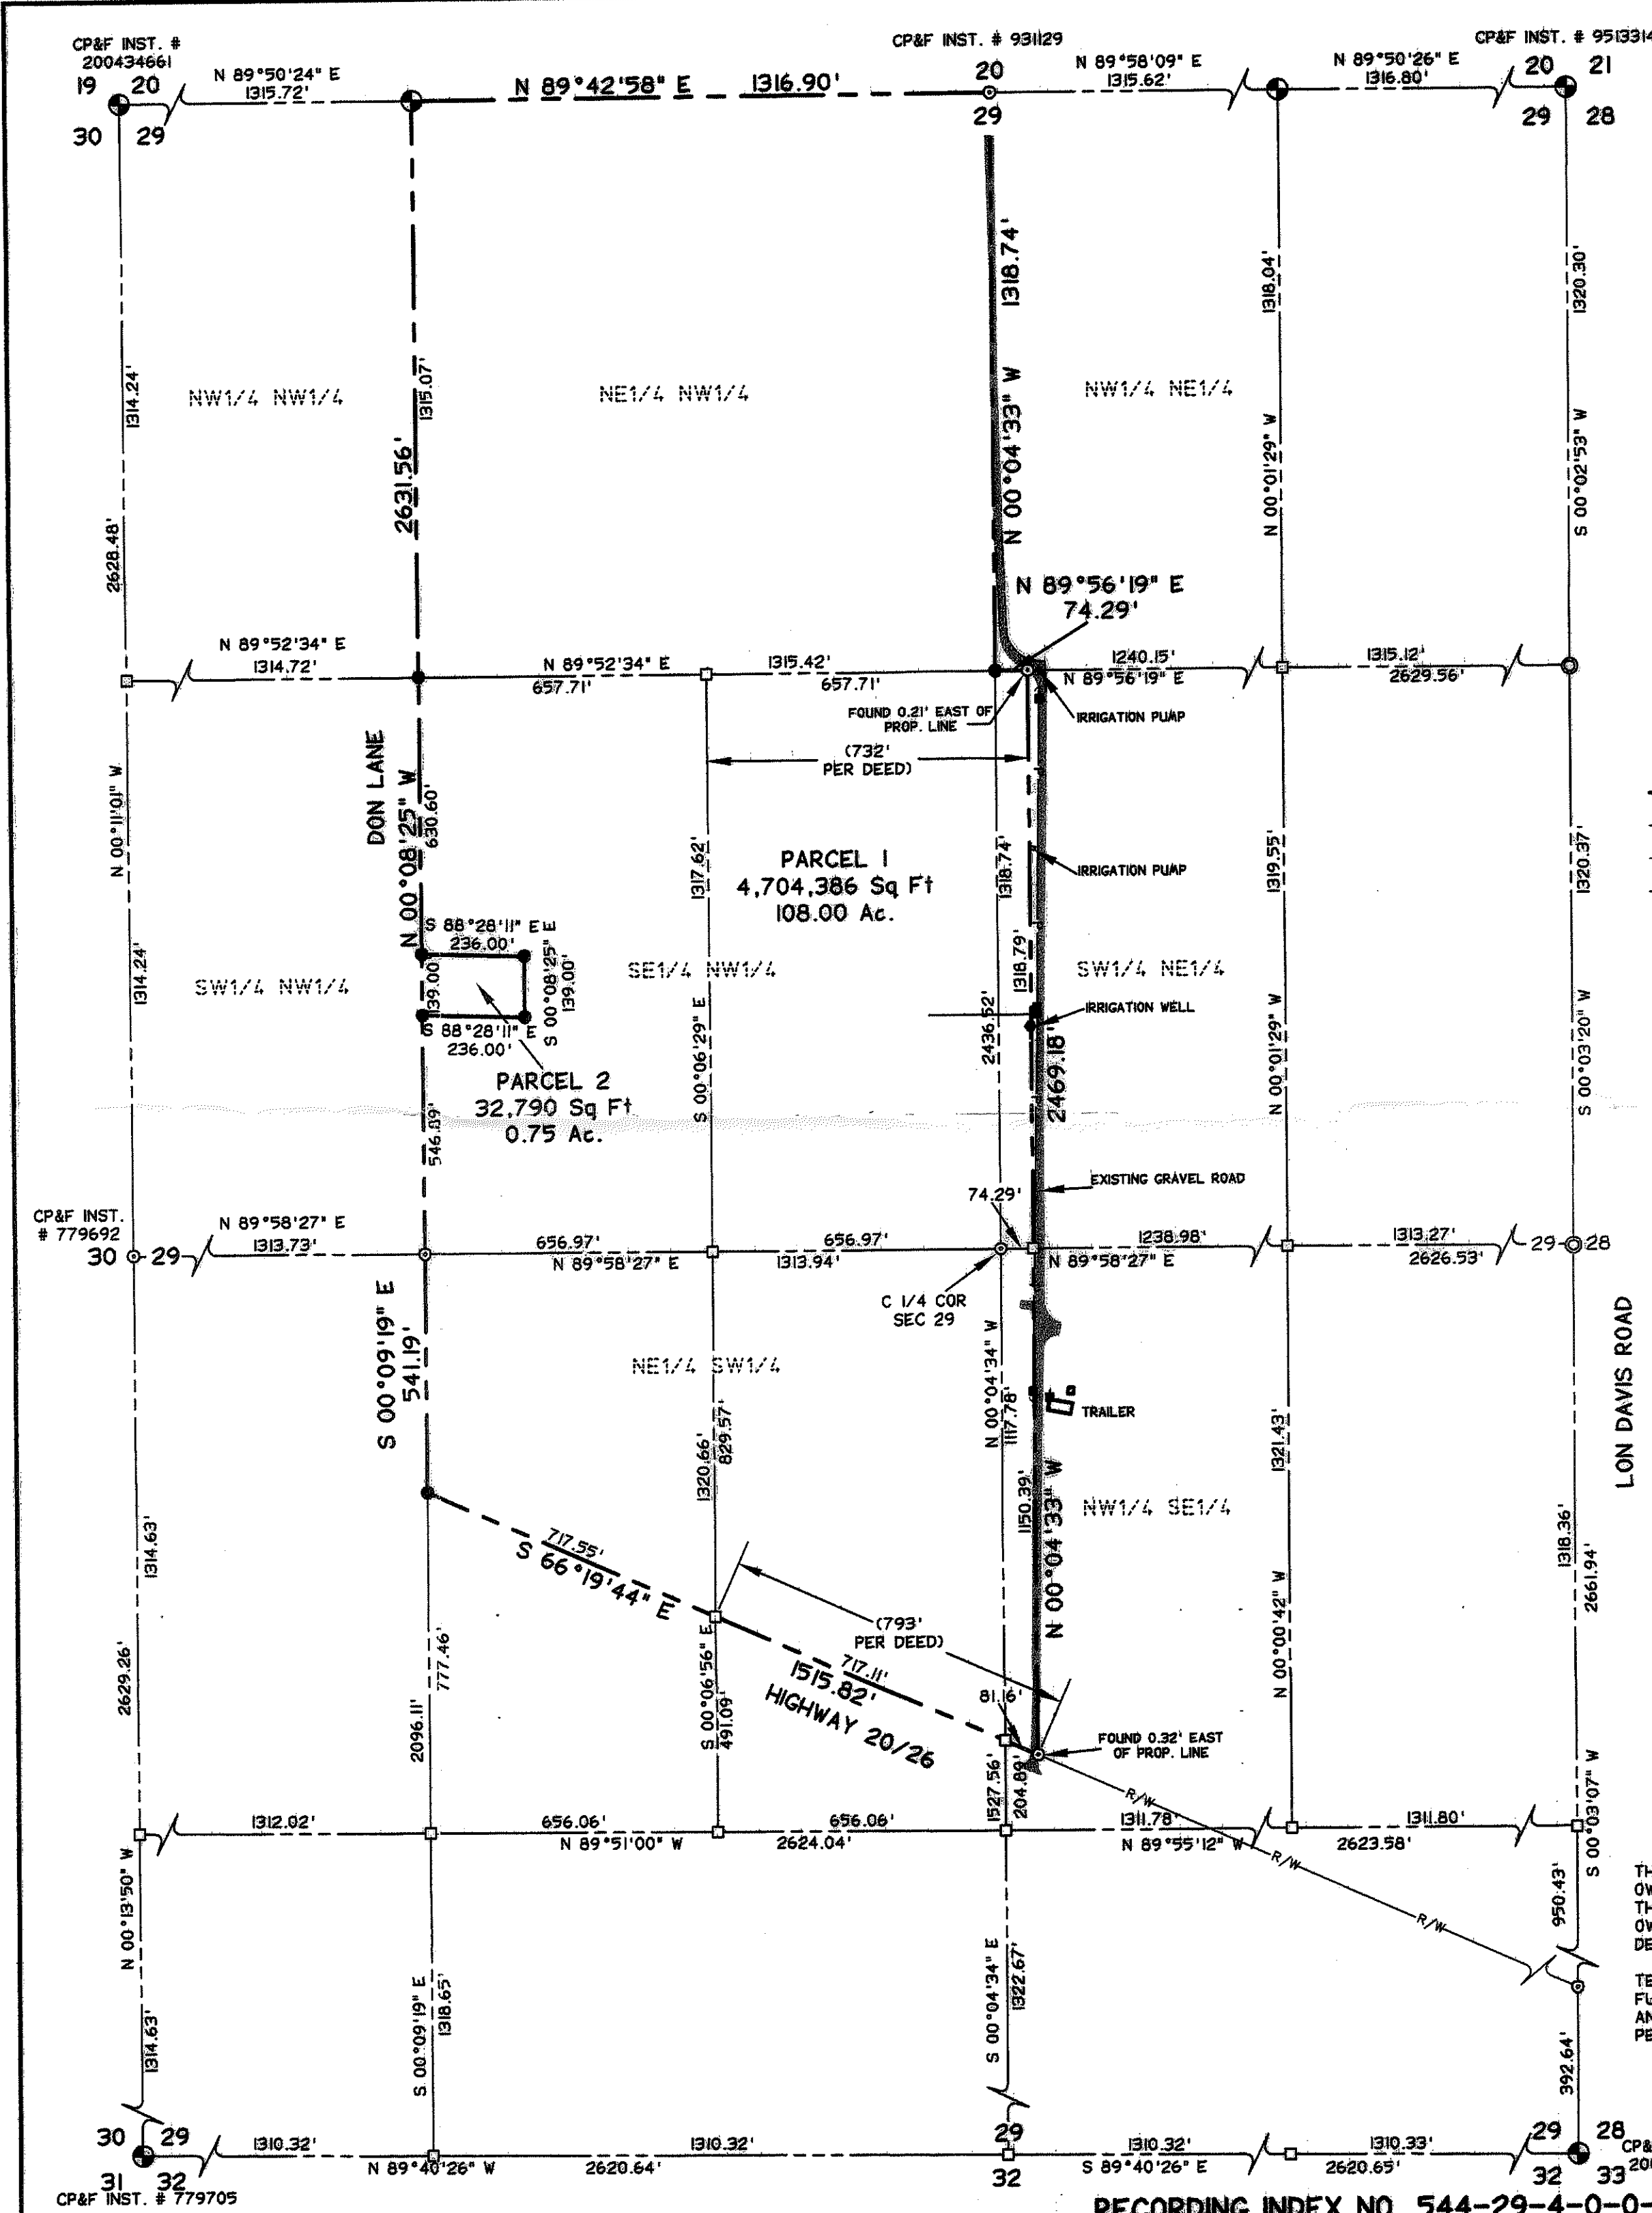

- ### LEGEND
- BOUNDARY LINE
 - SECTION LINE
 - R/W RIGHT OF WAY LINE
 - OVERHEAD POWER LINE
 - FOUND BRASS CAP
 - FOUND 1" IRON PIPE
 - FOUND 5/8" IRON PIN
 - SET 5/8" X 30" IRON PIN w/CAP
 - CALCULATED POINT
 - POWER POLE
 - GUY ANCHOR
 - (732') DATA OF RECORD

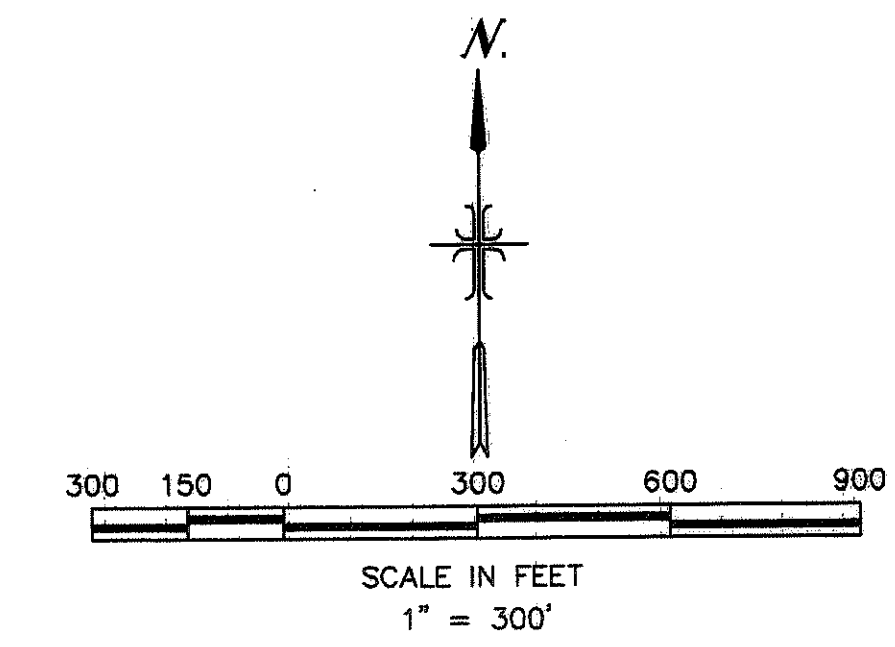

CERTIFICATE OF SURVEYOR

I, PATRICK A. TEALEY, PLS NO. 4347, STATE OF IDAHO, DO
HEREBY CERTIFY THAT THE SURVEY REPRESENTED ON THIS PLAT
WAS PERFORMED BY ME OR UNDER MY DIRECT SUPERVISION AND IS
IN CONFORMITY WITH THE STATE OF IDAHO CODES RELATING TO PLATS
AND SURVEYS AND THE CORNER PERPETUATION AND FILING ACT.

REFERENCE SURVEYS

1. RECORD OR SURVEY, INST. NO. 2007009929
2. RECORD OR SURVEY, INST. NO. 2006651498
3. RECORD OR SURVEY, INST. NO. 200236024
4. RECORD OR SURVEY, INST. NO. 9109131


RECORDER'S CERTIFICATE

STATE OF IDAHO) SS
COUNTY OF CANYON)
FILED FOR RECORD AT THE REQUEST OF _____
____ MIN. PAST ____ O'CLOCK ____ A. THIS ____ DAY OF _____, 20____
_____, RECORDER
BY _____, DEPUTY
FEE _____

ATTENTION

THE RECORDING OF THIS RECORD OF SURVEY DOES NOT ENABLE THE
OWNERS OF THE PARCELS TO CONVEY OWNERSHIP BASED SOLELY ON
THIS MAP. A WRITTEN CONVEYANCE MUST ACCOMPANY SUCH CHANGE IN
OWNERSHIP. THIS RECORD OF SURVEY DOES NOT SERVE AS A LEGAL
DESCRIPTION FOR THE PROPERTY SHOWN ON THIS MAP.

TEALEY'S LAND SURVEYING, ASSUMES NO LIABILITY FOR PRESENT OR
FUTURE COMPLIANCE OR NON-COMPLIANCE WITH BOISE CITY PLANNING
AND ZONING ORDINANCE RESTRICTION AS IT PERTAINS TO BUILDING
PERMITS AND THE ISSUANCE THEREOF.

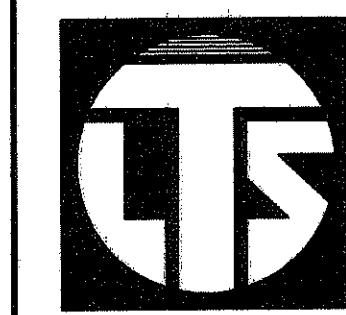

TEALEY'S LAND SURVEYING
187 EAST 50th STREET • GARDEN CITY, ID. 83714
208-385-0636

DATE: MAY, 2007
DRAWING NO.: 3111

RECORDING INDEX NO. 544-29-4-0-0-00-0000 AND 544-29-3-1-0-00-0000