


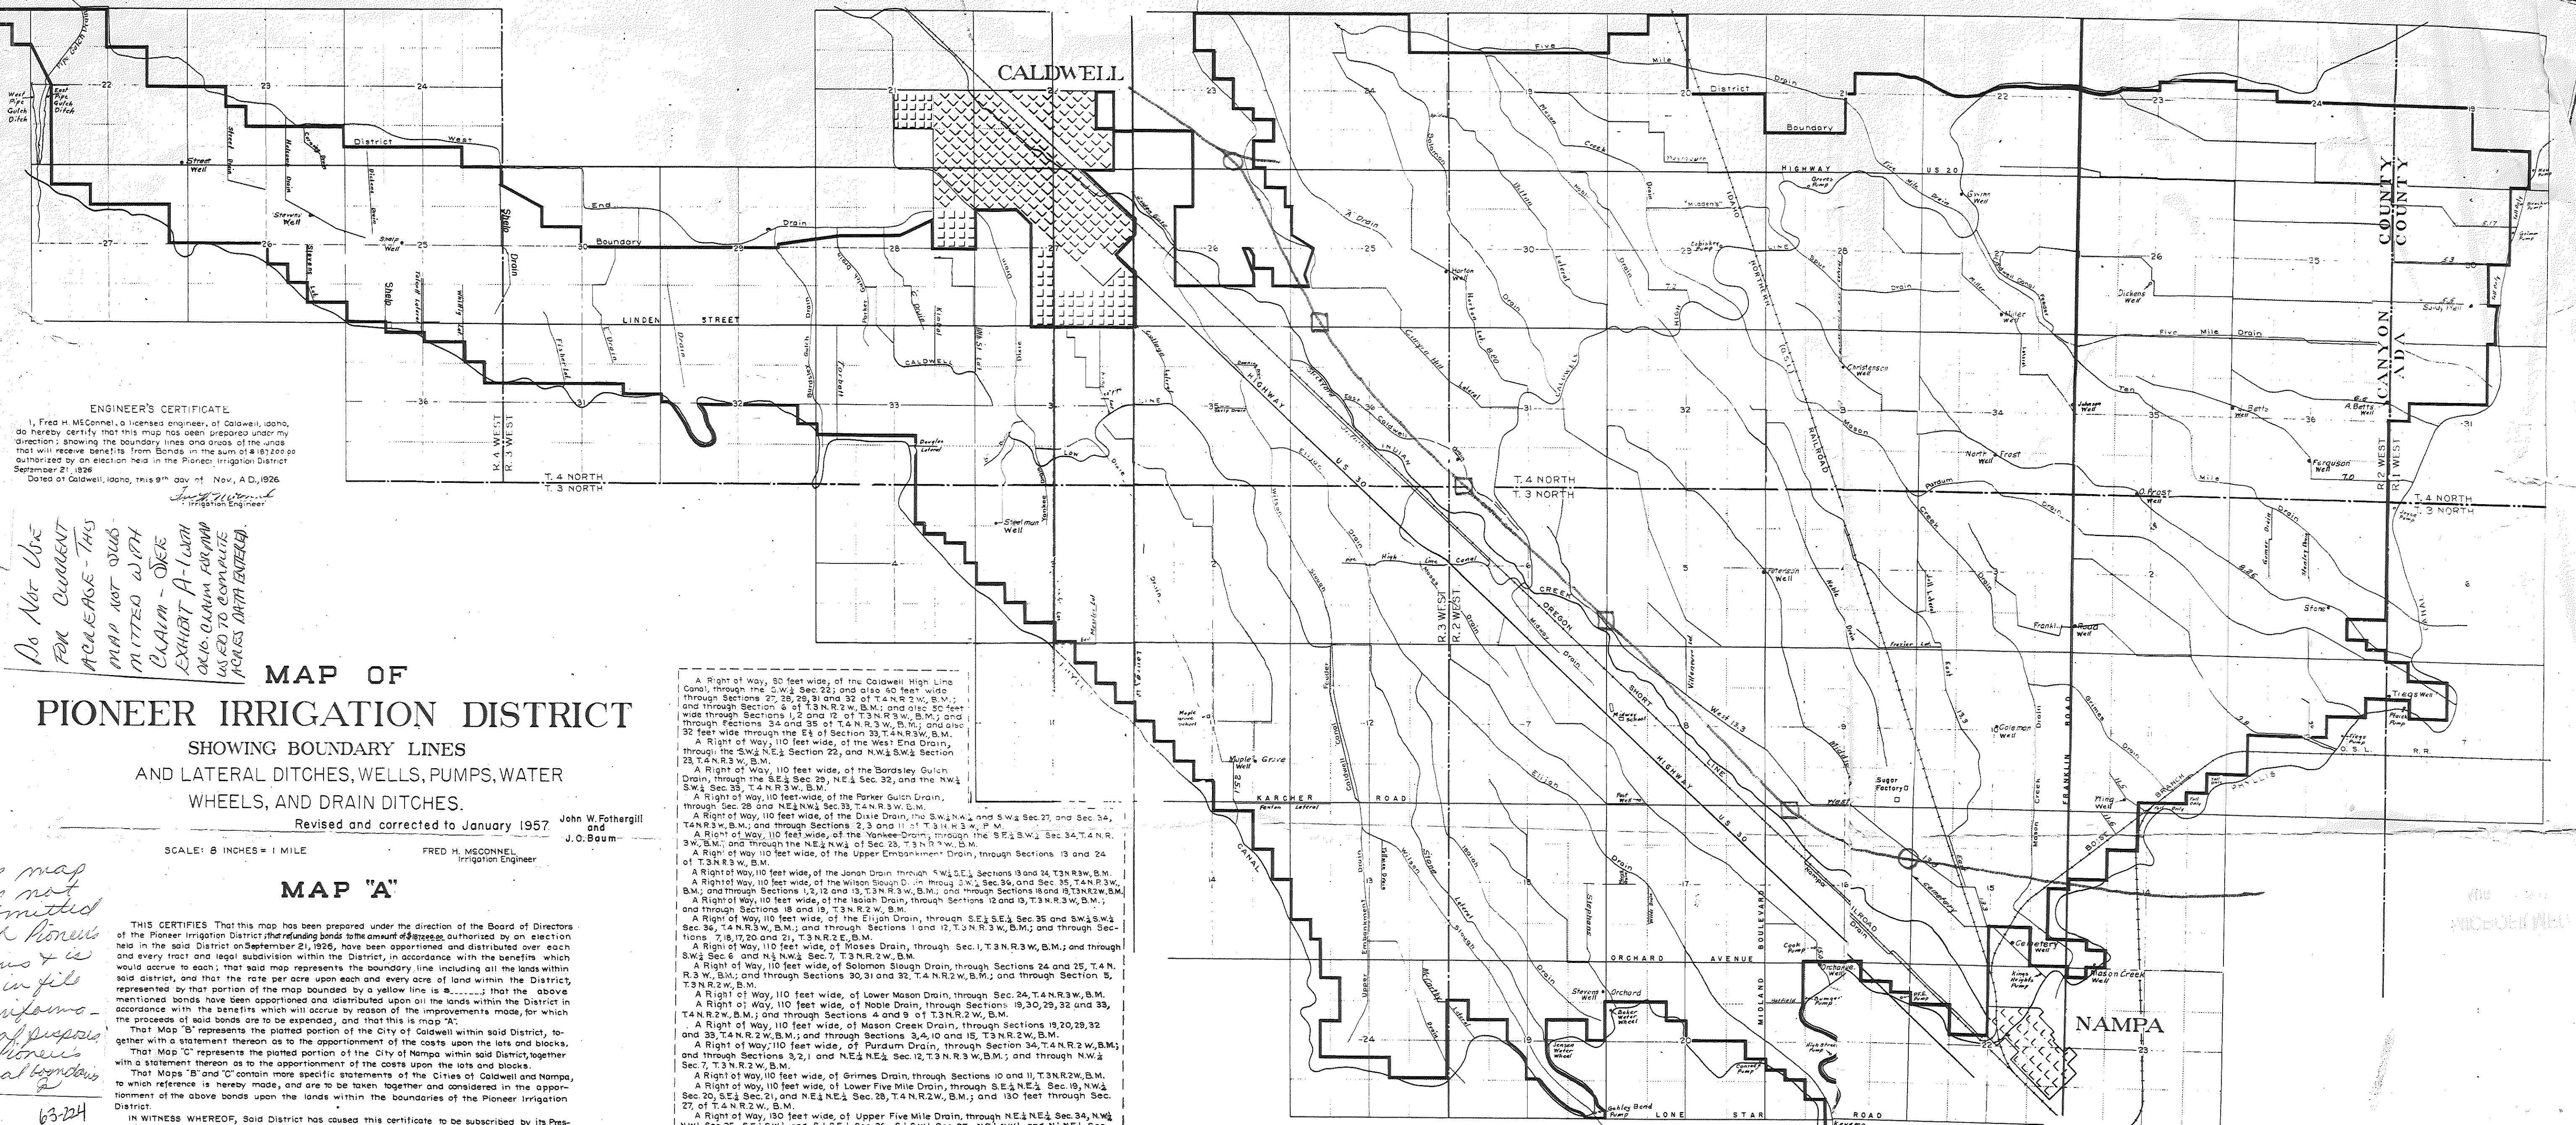

ENGINEER'S CERTIFICATE
I, Fred H. McConnel, a licensed engineer, of Caldwell, Idaho,
do hereby certify that this map has been prepared under my
direction; showing the boundary lines and areas of the lands
that will receive benefits from Bonds in the sum of \$187,200.00
authorized by an election held in the Pioneer Irrigation District
September 21, 1926.
Dated at Caldwell, Idaho, this 9th day of Nov, A.D., 1926.
Fred H. McConnel
Irrigation Engineer

Do Not Use
FOR CURRENT
ACCREASE - THIS
MAP NOT SUB-
MITTED WITH
CLAIM - SEE
EXHIBIT A - LATERAL
DITCH CLAIM FOR MAP
USED TO COMPLETE
ACRES DATA ENTERED

MAP OF PIONEER IRRIGATION DISTRICT SHOWING BOUNDARY LINES AND LATERAL DITCHES, WELLS, PUMPS, WATER WHEELS, AND DRAIN DITCHES.

Revised and corrected to January 1957 John W. Fothergill
and J. O. Baum

SCALE: 8 INCHES = 1 MILE FRED H. McCONNEL
Irrigation Engineer

MAP "A"

THIS CERTIFIES That this map has been prepared under the direction of the Board of Directors of the Pioneer Irrigation District, and that the amount of \$187,200.00 authorized by an election held in the said District on September 21, 1926, have been apportioned and distributed over each and every tract and legal subdivision within the District, in accordance with the benefits which would accrue to each; that said map represents the boundary line including all the lands within said district, and that the rate per acre upon each and every acre of land within the District, represented by that portion of the map bounded by a yellow line is as follows; that the above mentioned bonds have been apportioned and distributed upon all the lands within the District in accordance with the benefits which will accrue by reason of the improvements made, for which the proceeds of said bonds are to be expended, and that this is map "A".
That Map "B" represents the platted portion of the City of Caldwell within said District, together with a statement thereon as to the apportionment of the costs upon the lots and blocks.
That Map "C" represents the platted portion of the City of Nampa within said District, together with a statement thereon as to the apportionment of the costs upon the lots and blocks.
That Maps "B" and "C" contain more specific statements of the Cities of Caldwell and Nampa, to which reference is hereby made, and are to be taken together and considered in the apportionment of the above bonds upon the lands within the boundaries of the Pioneer Irrigation District.
IN WITNESS WHEREOF, Said District has caused this certificate to be subscribed by its President and attested by its Secretary, and its seal to be hereto affixed this ____ day of ____ 1926.
Attest: _____ Secretary _____ President

A Right of Way, 80 feet wide, of the Caldwell High Line Canal, through the S.W. 1/4 Sec. 22; and also 60 feet wide through Sections 27, 28, 29, 31 and 32 of T.4 N.R.2 W., B.M.; and through Section 6 of T.3 N.R.2 W., B.M.; and also 50 feet wide through Sections 1, 2 and 12 of T.3 N.R.3 W., B.M.; and through Sections 34 and 35 of T.4 N.R.3 W., B.M.; and also 32 feet wide through the E. 1/2 of Section 33, T.4 N.R.3 W., B.M.
A Right of Way, 110 feet wide, of the West End Drain, through the S.W. 1/4 Sec. 22, and N.W. 1/4 Sec. 23, T.4 N.R.3 W., B.M.
A Right of Way, 110 feet wide, of the Parker Gulch Drain, through Sec. 28 and N.E. 1/4 Sec. 33, T.4 N.R.3 W., B.M.
A Right of Way, 110 feet wide, of the Dixie Drain, through the S.W. 1/4 Sec. 27, and Sec. 34, T.4 N.R.3 W., B.M.; and through Sections 2, 3 and 11 of T.3 N.R.3 W., B.M.
A Right of Way, 110 feet wide, of the Yankee Drain, through the S.E. 1/4 Sec. 34, T.4 N.R.3 W., B.M.; and through the N.E. 1/4 Sec. 23, T.3 N.R.3 W., B.M.
A Right of Way, 110 feet wide, of the Upper Embankment Drain, through Sections 13 and 24 of T.3 N.R.3 W., B.M.
A Right of Way, 110 feet wide, of the Jonah Drain, through S.W. 1/4 Sec. 13 and 24, T.3 N.R.3 W., B.M.
A Right of Way, 110 feet wide, of the Wilson Slough Drain, through S.W. 1/4 Sec. 36, and Sec. 35, T.4 N.R.3 W., B.M.; and through Sections 1, 2, 12 and 13, T.3 N.R.3 W., B.M.; and through Sections 18 and 19, T.3 N.R.2 W., B.M.
A Right of Way, 110 feet wide, of the Isiah Drain, through Sections 12 and 13, T.3 N.R.3 W., B.M.; and through Sections 18 and 19, T.3 N.R.2 W., B.M.
A Right of Way, 110 feet wide, of the Elijah Drain, through S.E. 1/4 Sec. 35 and S.W. 1/4 Sec. 36, T.4 N.R.3 W., B.M.; and through Sections 1 and 12, T.3 N.R.3 W., B.M.; and through Sections 7, 18, 19, 20 and 21, T.3 N.R.2 E., B.M.
A Right of Way, 110 feet wide, of the Moses Drain, through Sec. 1, T.3 N.R.3 W., B.M.; and through S.W. 1/4 Sec. 6 and N.E. 1/4 Sec. 7, T.3 N.R.2 W., B.M.
A Right of Way, 110 feet wide, of the Solomon Slough Drain, through Sections 24 and 25, T.4 N.R.3 W., B.M.; and through Sections 30, 31 and 32, T.4 N.R.2 W., B.M.; and through Section 5, T.3 N.R.2 W., B.M.
A Right of Way, 110 feet wide, of Lower Mason Drain, through Sec. 24, T.4 N.R.3 W., B.M.
A Right of Way, 110 feet wide, of Noble Drain, through Sections 19, 30, 29, 32 and 33, T.4 N.R.2 W., B.M.; and through Sections 4 and 9 of T.3 N.R.2 W., B.M.
A Right of Way, 110 feet wide, of Mason Creek Drain, through Sections 19, 20, 29, 32 and 33, T.4 N.R.2 W., B.M.; and through Sections 3, 4, 10 and 15, T.3 N.R.2 W., B.M.
A Right of Way, 110 feet wide, of Purdum Drain, through Section 34, T.4 N.R.2 W., B.M.; and through Sections 3, 2, 1 and N.E. 1/4 Sec. 12, T.3 N.R.3 W., B.M.; and through N.W. 1/4 Sec. 7, T.3 N.R.2 W., B.M.
A Right of Way, 110 feet wide, of Grimes Drain, through Sections 10 and 11, T.3 N.R.2 W., B.M.
A Right of Way, 110 feet wide, of Lower Five Mile Drain, through S.E. 1/4 Sec. 19, N.W. 1/4 Sec. 20, S.E. 1/4 Sec. 21, and N.E. 1/4 Sec. 28, T.4 N.R.2 W., B.M.; and 130 feet through Sec. 27, of T.4 N.R.2 W., B.M.
A Right of Way, 130 feet wide, of Upper Five Mile Drain, through N.E. 1/4 Sec. 34, N.W. 1/4 Sec. 25, S.E. 1/4 Sec. 26, S.E. 1/4 Sec. 25, S.E. 1/4 Sec. 25, N.E. 1/4 Sec. 25, and N.E. 1/4 Sec. 36, T.4 N.R.2 W., B.M.; and the N.E. 1/4 Sec. 26, and N.E. 1/4 Sec. 31, T.4 N.R.1 W., B.M.
A Right of Way, 130 feet wide, of Ten Mile Drain, through the N.E. 1/4 Sec. 34, Sec. 35, and S.W. 1/4 Sec. 36, T.4 N.R.2 W., B.M.; and through Sec. 1, T.3 N.R.2 W., B.M.; and through W. 1/4 Sec. 6, T.3 N.R.1 W., B.M.
A Right of Way, 110 feet wide, of Nampa Drain, through Sec. 16, S.W. 1/4 Sec. 15 and N.W. 1/4 Sec. 22, T.3 N.R.2 W., B.M.
A Right of Way, 110 feet wide, of Highway Drain, through E. 1/4 Sec. 6, and N.E. 1/4 Sec. 7, T.3 N.R.2 W., B.M.
A Right of Way, 110 feet wide, of East Caldwell Drain, through S.W. 1/4 Sec. 31, T.4 N.R.2 W., B.M.; and the N.W. 1/4 Sec. 6, T.3 N.R.2 W., B.M.

This map was not submitted with Pioneer claims & is only in file for information purposes as to Pioneer's general boundaries

63-24