


Approximate Sectional Line
Lower Spring
Spring Source No. 1
Spring Source No. 2
Spring Source No. 3
Spring Source No. 4
Water Lines

1. Boundary information shown hereon is approximate and based upon both record information and some standardized approximations of section breakdown. These approximations assume a standard section dimension of 5280' which can vary significantly from the true dimension; therefore a site specific survey is necessary for further refinement. Additionally, the aerial photo shown hereon is approximate and intended to represent ground features in a general manner. No survey has been performed to verify the accuracy of this photo.

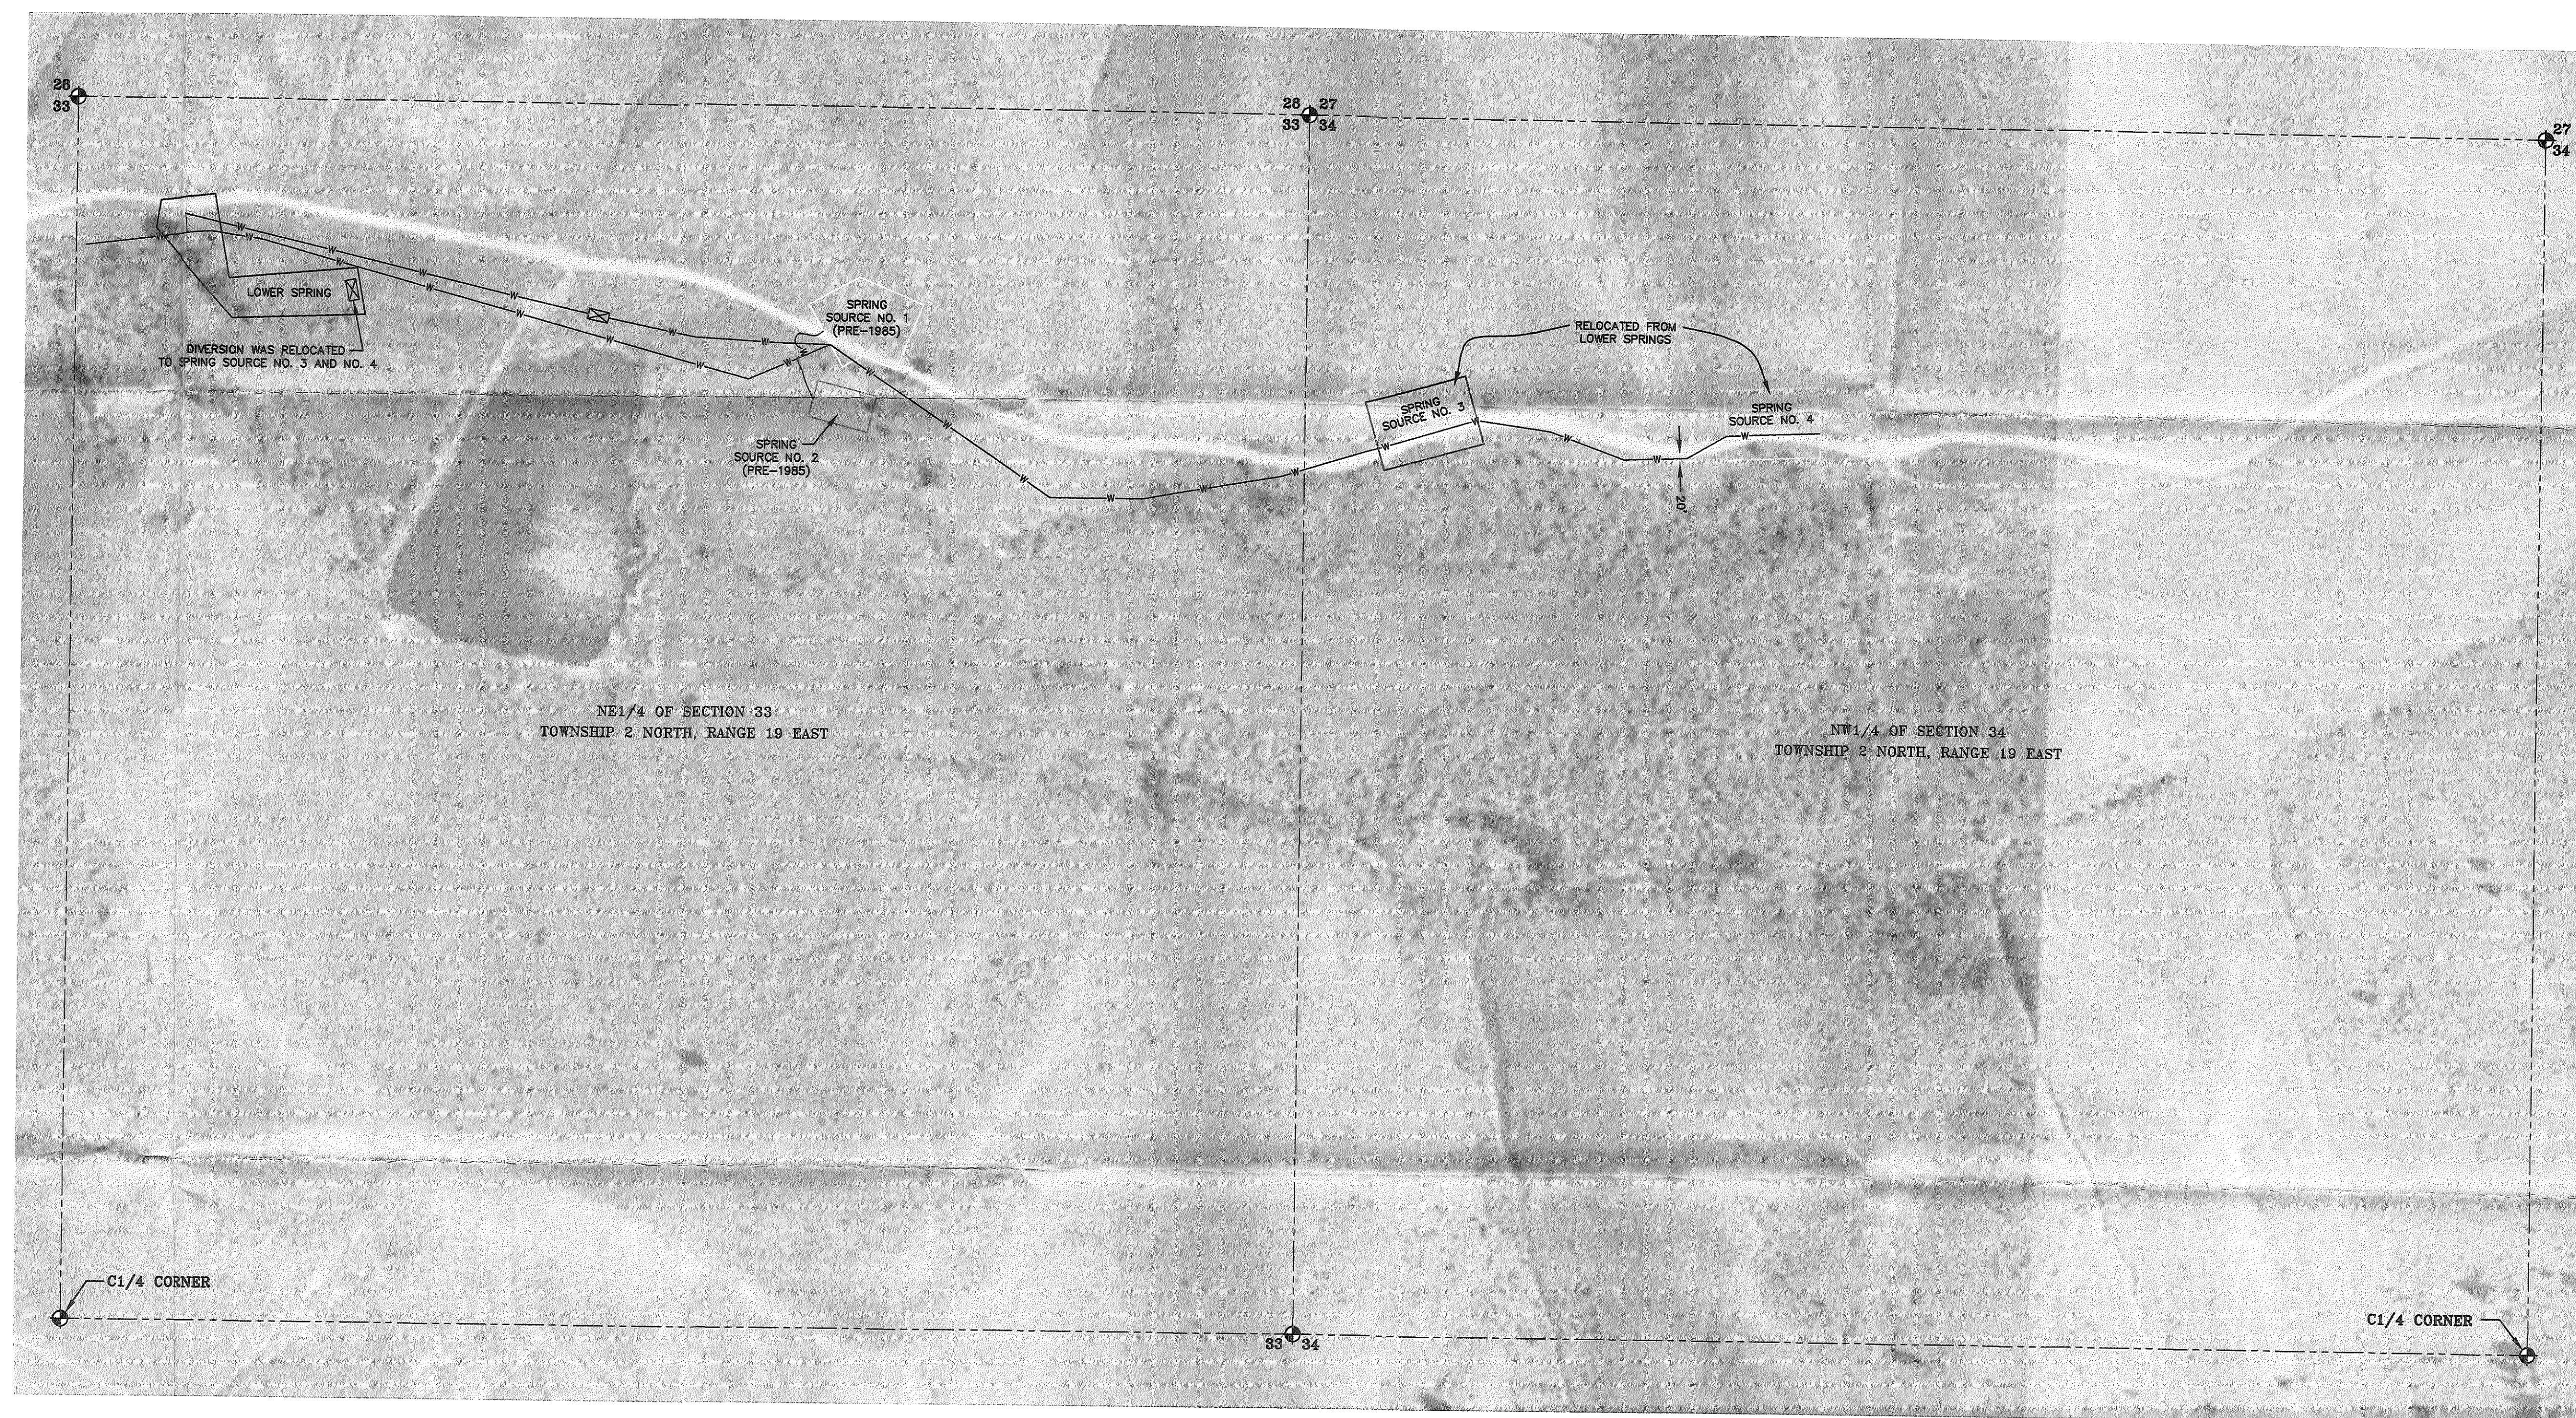

NO.	DATE	BY	REVISIONS	Galena Engineering Inc. Civil Engineers & Land Surveyors 680 Second Avenue North P.O. Box 425 Ketchum, Idaho 83340 (208) 726-4729 (208) 726-4783 fax email galena@galena-engineering.com	REUSE OF DRAWINGS These drawings, or any portion thereof, shall not be used on any Project or extensions of this Project except by agreement in writing with Galena Engineering, Inc..	DESIGNED BY _____ DATE _____ CMM _____ 11/11/04 DRAWN BY _____ DATE _____ CHECKED BY _____ DATE _____	AN EXHIBIT MAP SHOWING SEAMANS CREEK SPRINGS WITHIN THE NE1/4 OF SECTION 33, T.2N., R.18E., B.M., BLAINE COUNTY, IDAHO PREPARED FOR CITY OF BELLEVUE			PROJECT INFORMATION R:\SDSKPROJ\6121\dwg\Boundary-Plat\6121_exhibit.dwg 11/30/2004 8:56:10 AM MST			SHT 1 OF 2